



DEVELOPMENT PERMIT APPLICATION



APARTMENT DEVELOPMENT
11810, 18, 20, 24, 28, 38-90th AVE
DELTA, BC

PMA
ParaMorph
Architecture Inc

DRAWING LIST

• COVER SHEET	A-0.1
• LOCATION MAP & TEAM	A-0.2
• PROJECT SUMMARY	A-0.3.1-0.3.2
• BASE PLAN	A-0.4
• SITE PLAN	A-1.0
• FIRE ACCESS PLAN	A-1.1
• PARKADE PLANS	A-2.0-2.1
• FLOOR PLANS	A-2.2-2.7
• ELEVATION MATERIALS	A-3.0
• ELEVATIONS	A-3.1-3.4
• RENDERINGS	A-3.5-3.7
• SECTIONS	A-4.0-4.3
• UNIT PLANS	A-5.0-5.6

LOCATION



Notes
This drawing, as an instrument of service, is the property of the Architect and may not be reproduced without their permission and unless the reproduction carries their name, all design and other information shown on this drawing are for the use on the specified project only and shall not be used otherwise without written permission of the Architect. Written dimension shall have precedence over scaled dimensions.

2025-06-10	DP Application
2025-05-28	Preliminary Application

Date	Description
------	-------------

Issues / Revisions



Project Title
APARTMENT
DEVELOPMENT

Project Address
11810, 18, 20, 24, 28, 38-60th AVE
DELTA,
BRITISH COLUMBIA

Drawn By LM	Date 2025-06-10
Checked By PV	Project ID DE09_2502

Sheet Title
LOCATION MAP
& TEAM

Scale

Sheet No.

A-0.2

PROJECT TEAM

ARCHITECT	- PARAMORPH ARCHITECTURE INC. 308 - 9639 137A Street Surrey, BC V3T 0M1 (604) 608-0161 info@paramorph.com
CIVIL	- CENTRAS ENGINEERING LTD. #306-2630 CROYDON DRIVE Surrey, BC V3S 6T3 PH: 604-283-2240 info@centras.ca
LANDSCAPE	- PMG LANDSCAPE ARCHITECTS Suite C100 - 4185 Still Creek Drive Burnaby, BC, V5C 6G9 (604)294-0011 Email: office@pmglandscape.com

SURVEYOR	- SOUTH FRASER LAND SURVEYING 202 - 19292 60th AVENUE SURREY, B.C. V3S 3M2 604-699-1886 info@southfrasersurvey.ca
----------	---

ARBORIST	- KLIMO & ASSOCIATES UNIT 112 4300 N FRASER WAY BURNABY BC, V5J5J6 604-358-5562 klimofrancis@gmail.com
----------	--

Program Summary

LOT INFO	ADDRESS11810,18,20,24,28,38- 90 AVENUE, DELTA			
	LEGAL DESCRIPTIONLT 550 SEC 36 TWP 4 NWD PL 54633			
	SITE AREA	'Sqft	(Sqm)	(Acre)
	GROSS AREA	70,687	6,567	1.62
	ROAD DEDICATION	0	0	0.00
	NET AREA (AFTER DEDICATION)	70,687	6,567	1.62
	LOT-1	35,503	3,298	0.82
	LOT-2	35,184	3,269	0.81

ZONING	LOT-1	
	ZONING	CURRENTPROPOSED
		RS1,RD3,CD414RA6
	FAR	PERMITTEDPROPOSED
	FAR BASED ON LOT-1 AREA	3.00
	TOTAL FLOOR AREA(Sqft)	108,051
	SETBACKS	PERMITTEDPROPOSED
	NORTH(ALONG 90 AVENUE)	4.50m
	SOUTH(ALONG NEIGHBOURING LOT)	5.00m
	EAST(ALONG LOT-2)	0m
	WEST(ALONG NEIGHBOURING LOT)	5.00m
	BUILDING HEIGHT	PERMITTEDPROPOSED
	BUILDING-1	6 STOREY
	TOTAL ADAPTABLE UNITS	29(21% OF TOTAL UNITS)
	TOTAL UNITS	141

PROPOSED FLOOR AREA SUMMARY	SITE COVERAGE (ON LOT-1 AREA)				REMARKS	
	PROPOSED	18717	1,739	52.72%		
	FAR CALCULATION (ON LOT-1 AREA)					UNIT COUNT
	RESIDENTIAL (EXCLUDING PARKING)	RESIDENTIAL 'Sqft	RESIDENTIAL CIRCULATION (Sqft)	AMENITY (Sqft)	BUILDABLE (Sqft)	EFFICIENCY
	MAIN FLOOR LVL	14,283	2,761	1,517	18,561	77%
	SECOND FLOOR LVL	16,546	1,868	0	18,415	90%
	THIRD FLOOR LVL	16,546	1,868	0	18,415	90%
	FOURTH FLOOR LVL	16,546	1,868	0	18,415	90%
	FIFTH FLOOR LVL	16,546	1,868	0	18,415	90%
	SIXTH FLOOR LVL	16,546	1,868	0	18,415	90%
	ROOF LVL (FOR OUTDOOR AMENITY)	0	609	0	609	0%
	TOTAL BUILDABLE AREA				111,243	
	TOTAL FLOOR AREA (EXCLUDING INDOOR & OUTDOORAMENITY, 2sqm OF EACH ADAPTABLE UNIT AS/BYLAW 5.2.17.4, ELEVATOR SHAFT)				108,051	

OFF STREET PARKING	PARKING REQUIREMENTS BREAKDOWN				
		NO. OF UNITS	PERMITTED / UNIT	REQUIRED STALLS	PROVIDED
	RESIDENTIAL	141	1.0/UNIT	141	152
	VISITOR'S	141	0.1/UNIT	14	14
	TOTAL			155	166
	SMALL CAR		50% OF REQUIRED PARKING	77.5	8
AMENITY CALCULATIONS	BICYCLE PARKING(RESIDENTIAL)	141	1 / Unit + 5 Visitor	146	129

AMENITY CALCULATIONS	AMENITIES		
	INDOOR AMENITY	Sq.m.	Sq.ft.
	REQUIRED	141	1,517
	PROPOSED(@MAIN LEVEL)	141	1,517
	OUTDOOR AMENITY	Sq.m.	Sq.ft.
	REQUIRED	846	9,103
	PROPOSED (@MAIN LEVEL & ROOF LVL)	846	9,103

PMIA

ParaMorph
Architecture Inc

308 - 9839 117A Street, Surrey BC V3T 6M1
604-608-0101 | www.paramorph.com

Notes
This drawing, as an instrument of service, is the property of the Architect and may not be reproduced without their permission and unless the reproduction carries their name, all design and other information shown on this drawing are for the use on the specified project only and shall not be used otherwise without written permission of the Architect. Written dimension shall have precedence over scaled dimensions.

2025-06-10	DP Application
2025-05-28	Preliminary Application
Date	Description

Issues / Revisions

Seal

Project Title
APARTMENT DEVELOPMENT

Project Address
11810,18,20,24,28,38-90th AVE
DELTA,
BRITISH COLUMBIA

Drawn By LM	Date 2025-06-10
Checked By PV	Project ID DE04_2502

Sheet Title
PROGRAM SUMMARY
[LOT-1]

Scale

Sheet No.

A-0.3.1

Program Summary

LOT INFO	ADDRESS		11810,18,20,24,28,38- 90 AVENUE, DELTA			
	LEGAL DESCRIPTION		LT 550 SEC 36 TWP 4 NWD PL 54633			
	SITE AREA		(Sqft)	(Sqm)	(Acre)	(Ha)
	GROSS AREA		70,687	6,567	1.62	0.66
	ROAD DEDICATION		0	0	0.00	0.00
	NET AREA (AFTER DEDICATION)		70,687	6,567	1.62	0.66
	LOT-1		35,503	3,298	0.82	0.33
	LOT-2		35,184	3,269	0.81	0.33

ZONING	LOT-2		
	ZONING	CURRENT	PROPOSED
	RS1,RD3,CD414		RA6
	FAR	PERMITTED	PROPOSED
	FAR BASED ON LOT-2 AREA		2.85
	TOTAL FLOOR AREA(Sqft)		100,375
	SETBACKS	PERMITTED	PROPOSED
	NORTH(ALONG 90 AVENUE)		4.50m
ZONING	SOUTH(A.LONG NEIGHBOURING LOT)		5.00m
	EAST(ALONG NEIGHBOURING LOT)		7.50m
	WEST(ALONG LOT-1)		0m
	BUILDING HEIGHT	PERMITTED	PROPOSED
	BUILDING-2		6 STOREY
	TOTAL ADAPTABLE UNITS		28(21% OF TOTAL UNITS)
	TOTAL UNITS		129

SITE COVERAGE (ON LOT-2 AREA)	(Sqft)	(Sqm)	(%age)	REMARKS
PROPOSED	17415	1,618	49.50%	

PROPOSED FLOOR AREA SUMMARY	FAR CALCULATION (ON LOT-2 AREA)						UNIT COUNT				
	RESIDENTIAL (EXCLUDING PARKING)	RESIDENTIAL (Sqft)	RESIDENTIAL CIRCULATION (Sqft)	AMENITY (Sqft)	BUILDABLE (Sqft)	EFFICIENCY	STUDIO	1BR	1 BR+DEN (JR 2BR)	2B3, 2BR+DEN	TOTAL UNIT
	MAIN FLOOR LVL	13,100	2,668	1,517	17,285	76%	1	3	8	7	19
	SECOND FLOOR LVL	15,331	1,779	0	17,110	90%	0	3	12	7	22
	THIRD FLOOR LVL	15,331	1,779	0	17,110	90%	0	3	12	7	22
	FOURTH FLOOR LVL	15,331	1,779	0	17,110	90%	0	3	12	7	22
	FIFTH FLOOR LVL	15,331	1,779	0	17,110	90%	0	3	12	7	22
	SIXTH FLOOR LVL	15,331	1,779	0	17,110	90%	0	3	12	7	22
	ROOF LVL (FOR OUTDOOR AMENITY)	0	708	0	708	0%					
	TOTAL BUILDABLE AREA				103,545		1	18	68	42	129
TOTAL FLOOR AREA (EXCLUDING INDOOR & OUTDOOR AMENITY, 2sqm OF EACH ADAPTABLE UNIT AS/BYLAWS 6.2.17.4, ELEVATOR SHAFT)				100,375		0.78%	13.95%	52.71%	32.56%	100.00%	

OFF STREET PARKING	PARKING REQUIREMENTS BREAKDOWN				
		NO. OF UNITS	PERMITTED / UNIT	REQUIRED STALLS	PROVIDED
	RESIDENTIAL	129	1.0/UNIT	129	151
	VISITOR'S	129	0.1/UNIT	13	13
	TOTAL			142	164
	SMALL CAR		50% OF REQUIRED PARKING	71	8
	BICYCLE PARKING(RESIDENTIAL)	129	1 / Unit + 5 Visitor	134	160

AMENITY CALCULATIONS	AMENITIES			
	INDOOR AMENITY	Sq.m.	Sq.ft.	REMARKS
	REQUIRED	129	1,388	1 Sq.m./UNIT
	PROPOSED(@MAIN LEVEL)	141	1,513	
	OUTDOOR AMENITY	Sq.m.	Sq.ft.	REMARKS
	REQUIRED	774	8,328	6 Sq.m./UNIT
	PROPOSED (@MAIN LEVEL & ROOF LVL)	774	8,328	



360 - 6639 137A Street, Surrey BC V3T 6M1
604-606-0161 | www.paramorph.com

Notes
This drawing, as an instrument of service, is the property of the Architect and may not be reproduced without their permission and unless the reproduction carries their name. All design and other information shown on this drawing are for the use on the specified project only and shall not be used otherwise without written permission of the Architect. Written dimension shall have precedence over scaled dimensions.

2025-06-10	DP Application
2025-03-28	Preliminary Application
Date	Description

Issues / Revisions



Project Title

APARTMENT DEVELOPMENT

Project Address

11810,18,20,24,28,38-90th AVE
DELTA,
BRITISH COLUMBIA

Drawn By LM	Date 2025-06-10
Checked By RM	Project ID DE06_2502

Sheet Title

PROGRAM SUMMARY
[LOT-2]

Scale

Sheet No.

A-0.3.2

Notes
This drawing, as an instrument of service, is the property of the Architect and may not be reproduced without their permission and unless the reproduction carries their name, all design and other information shown on this drawing are for the use on the specified project only and shall not be used otherwise without written permission of the Architect. Written dimension shall have precedence over scaled dimensions.



2025-06-10 DP Application

2025-03-28 Preliminary Application

Date	Description
2025-06-10	DP Application
2025-03-28	Preliminary Application

Issues / Revisions

Seal



Project Title

APARTMENT
DEVELOPMENT

Project Address

11810, 18, 20, 24, 28, 38-60th AVE
DELTA,
BRITISH COLUMBIA

Drawn By	Date
LM	2025-06-10

Checked By	Project ID
PM	DE04_2502


Sheet Title

BASE PLAN

Scale

Sheet No.

A-0.4

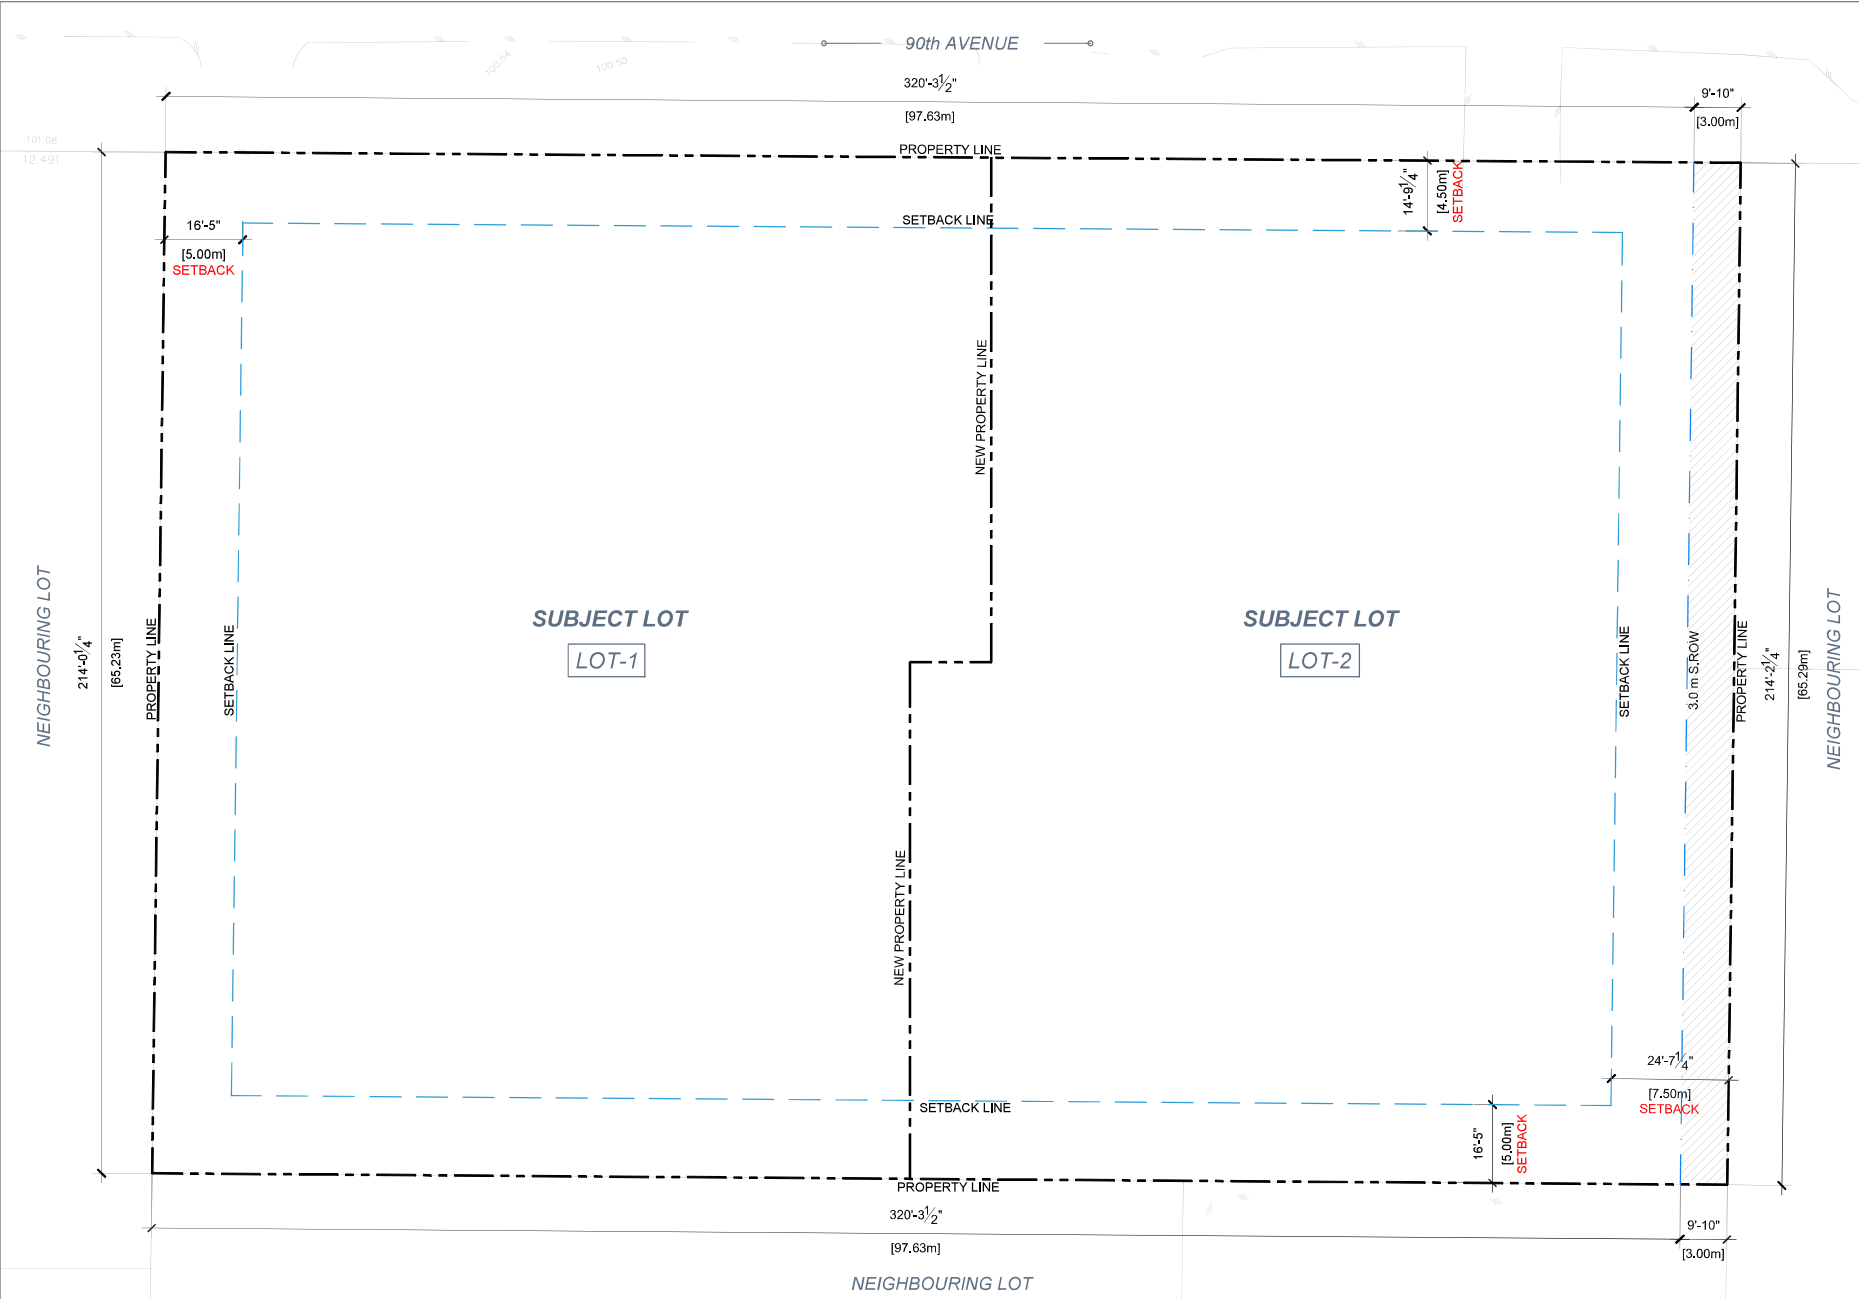

Notes
This drawing, as an instrument of service, is the property of the Architect and may not be reproduced without their permission and unless the reproduction carries their name, all design and other information shown on this drawing are for the use on the specified project only and shall not be used otherwise without written permission of the Architect. Written dimension shall have precedence over scaled dimensions.



2025-06-10	DP Application
2025-03-28	Preliminary Application
Date	Description



Project Title
APARTMENT DEVELOPMENT

Project Address
**11810, 18, 20, 24, 28, 38-60th AVE
DELTA,
BRITISH COLUMBIA**

Drawn By
LM

Checked By
RV


Date
2025-06-10

Project ID
DE09_2602

Sheet Title
SITE PLAN

Scale

Sheet No.
A-1.0

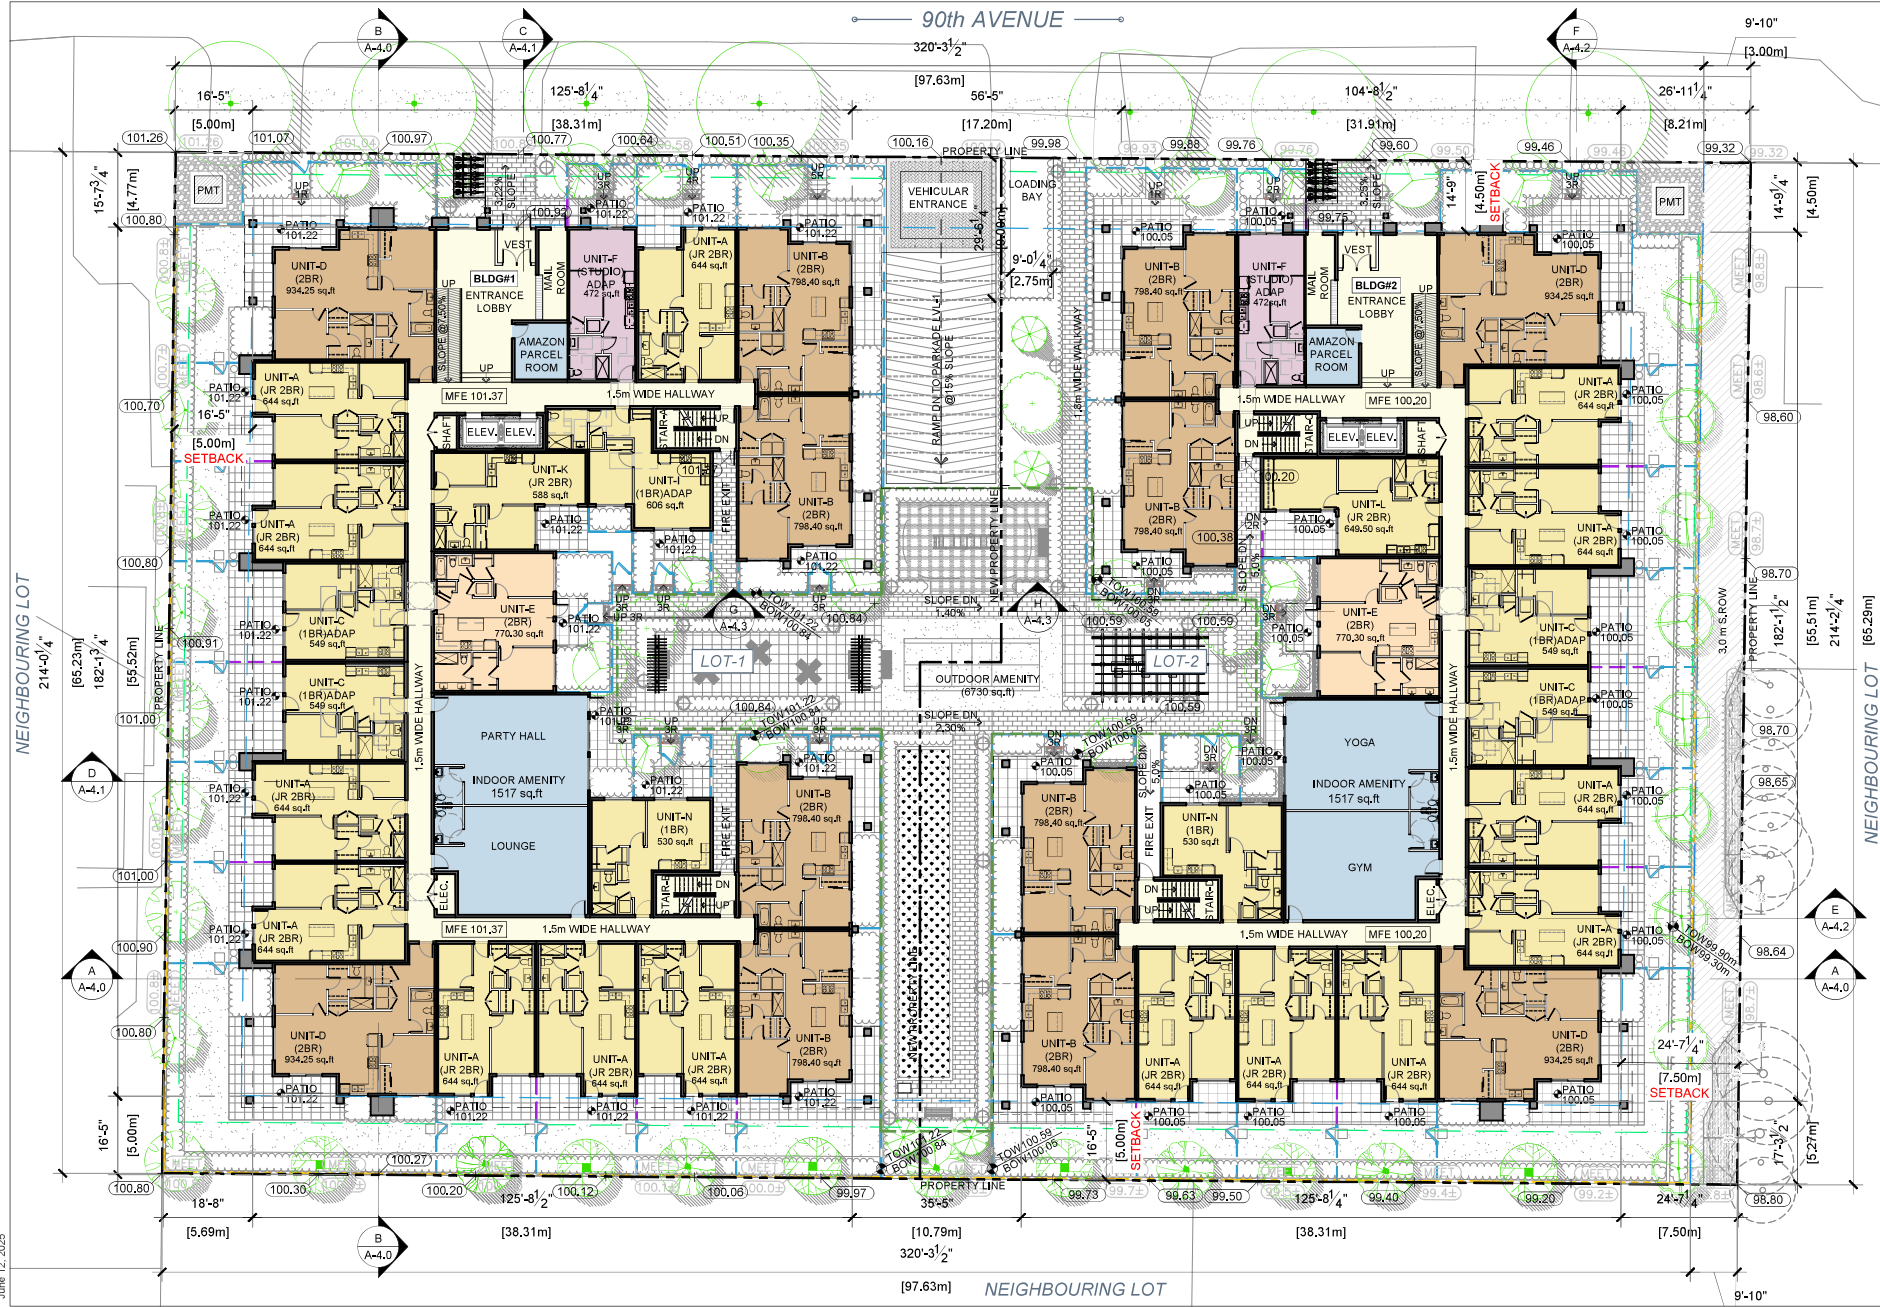


NEIGHBOURING LOT
214'-0 1/4"
[65.23m]

NEIGHBOURING LOT
[65.29m]

Notes:
This drawing, as an instrument of service, is the property of the Architect and may not be reproduced without their permission and unless the reproduction carries their name. All design and other information shown on this drawing are for the use on the specified project only and shall not be used otherwise without written permission of the Architect. Written dimension shall have precedence over scaled dimensions.



2025-06-10	DP Application
2025-05-28	Preliminary Application
Date	Description
Issues / Revisions	
Seal	
Project Title	
APARTMENT DEVELOPMENT	
Project Address	
11810, 18, 20, 24, 28, 38-60th AVE DELTA, BRITISH COLUMBIA	
Drawn By	Date
LM	2025-06-10
Checked By	Project ID
RV	DE98_2602
Sheet Title	
FIRE ACCESS PLAN	
Scale	
Sheet No.	
A-1.1	

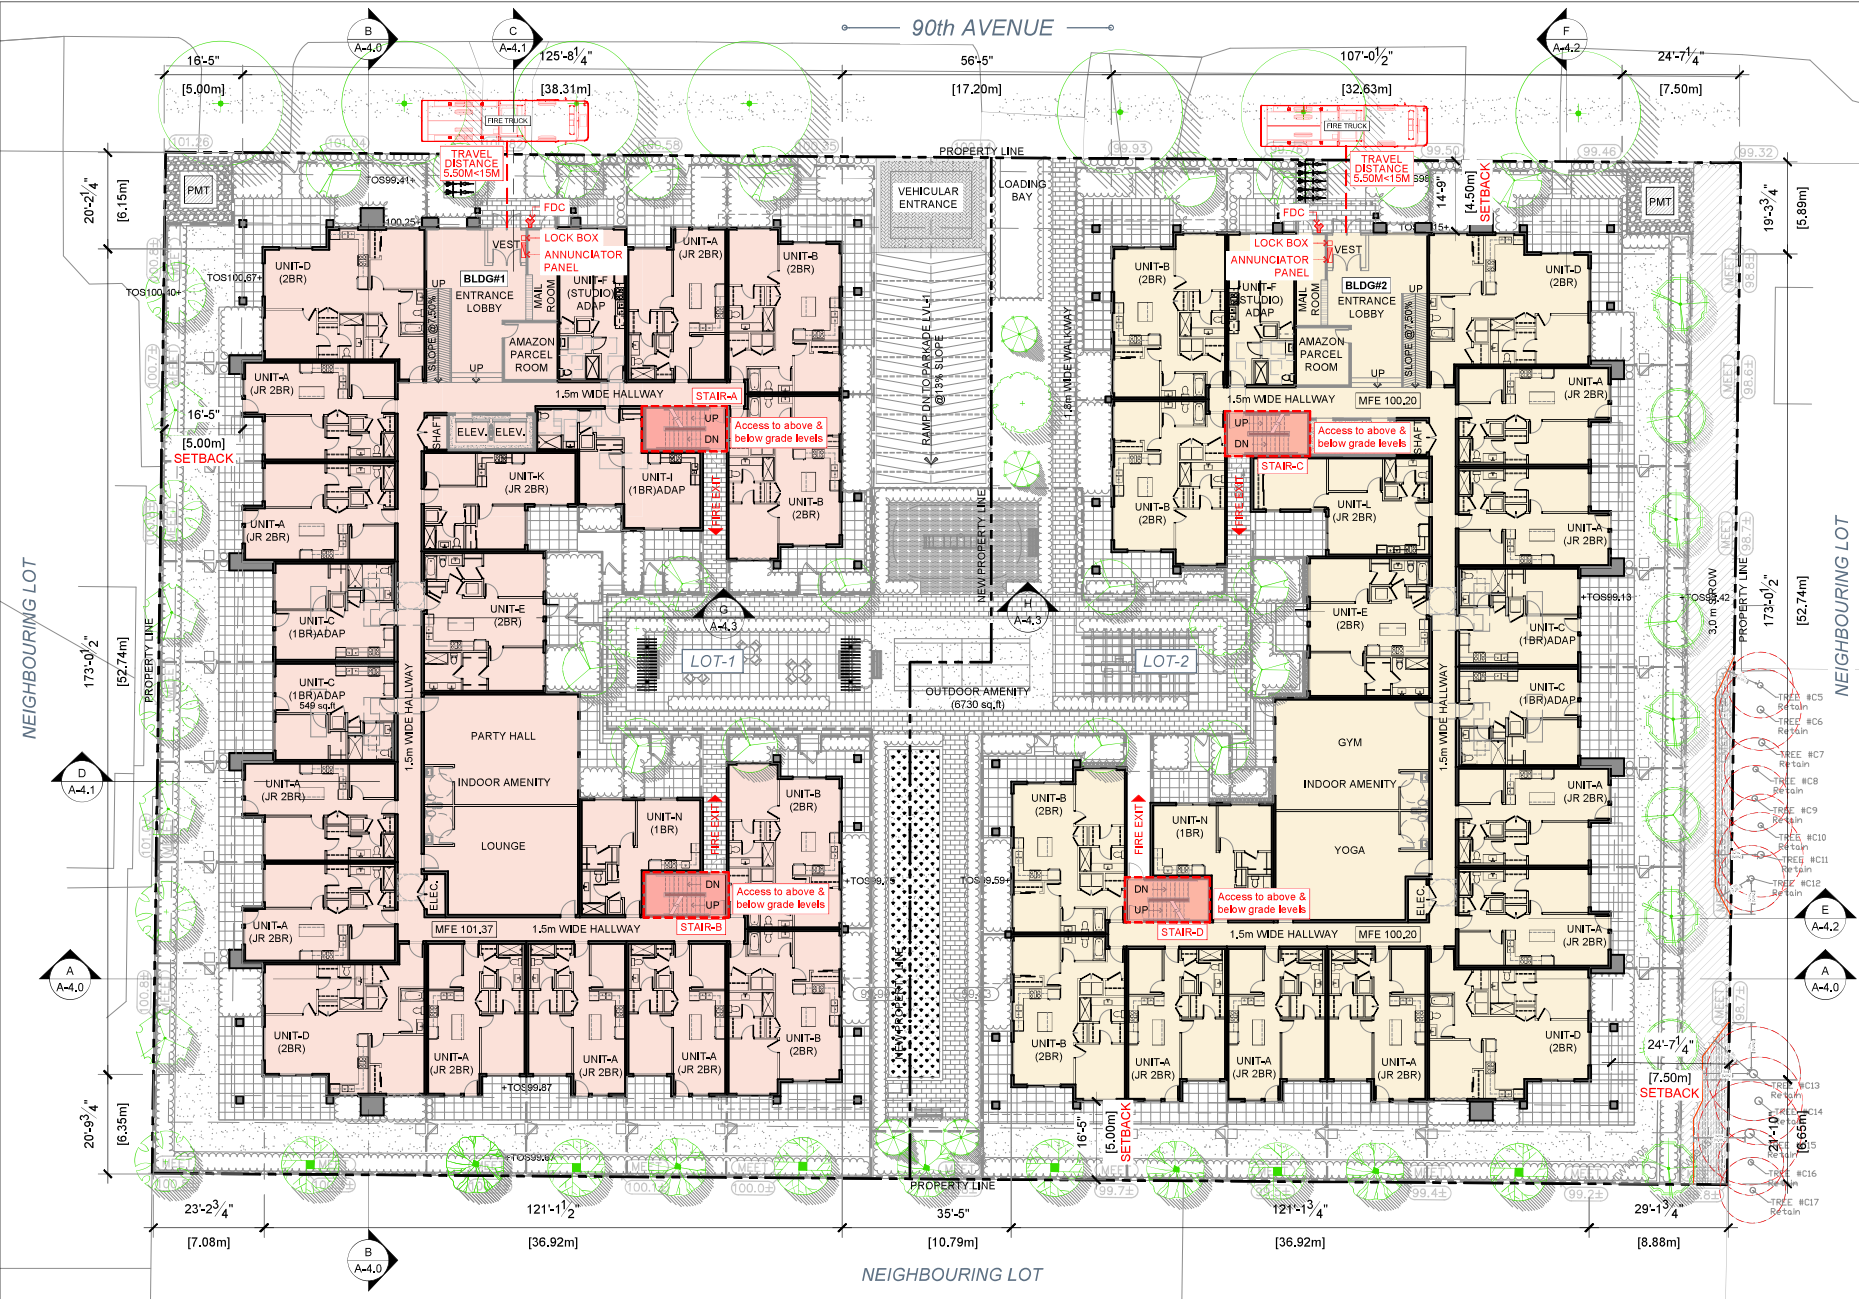

Notes
This drawing, as an instrument of service, is the property of the Architect and may not be reproduced without their permission and unless the reproduction carries their name. All design and other information shown on this drawing are for the use on the specified project only and shall not be used otherwise without written permission of the Architect. Written dimension shall have precedence over scaled dimensions.



PROVIDED PARKING STALLS

	LOT-1	LOT-2
LVL-1	77	77
LVL-2	89	87
TOTAL	166	164

2025-06-10	DP Application
2025-03-28	Preliminary Application
Date	Description

Issues / Revisions



Project Title
APARTMENT DEVELOPMENT


Project Address
11810, 18, 20, 24, 28, 38-60 AVE DELTA, BRITISH COLUMBIA

Drawn By
LM
Checked By
RV
Date
2025-06-10
Project ID
DE09_2502

Sheet Title
PARKADE LVL-1 FLOOR PLAN

Scale
Sheet No.

A-2.0

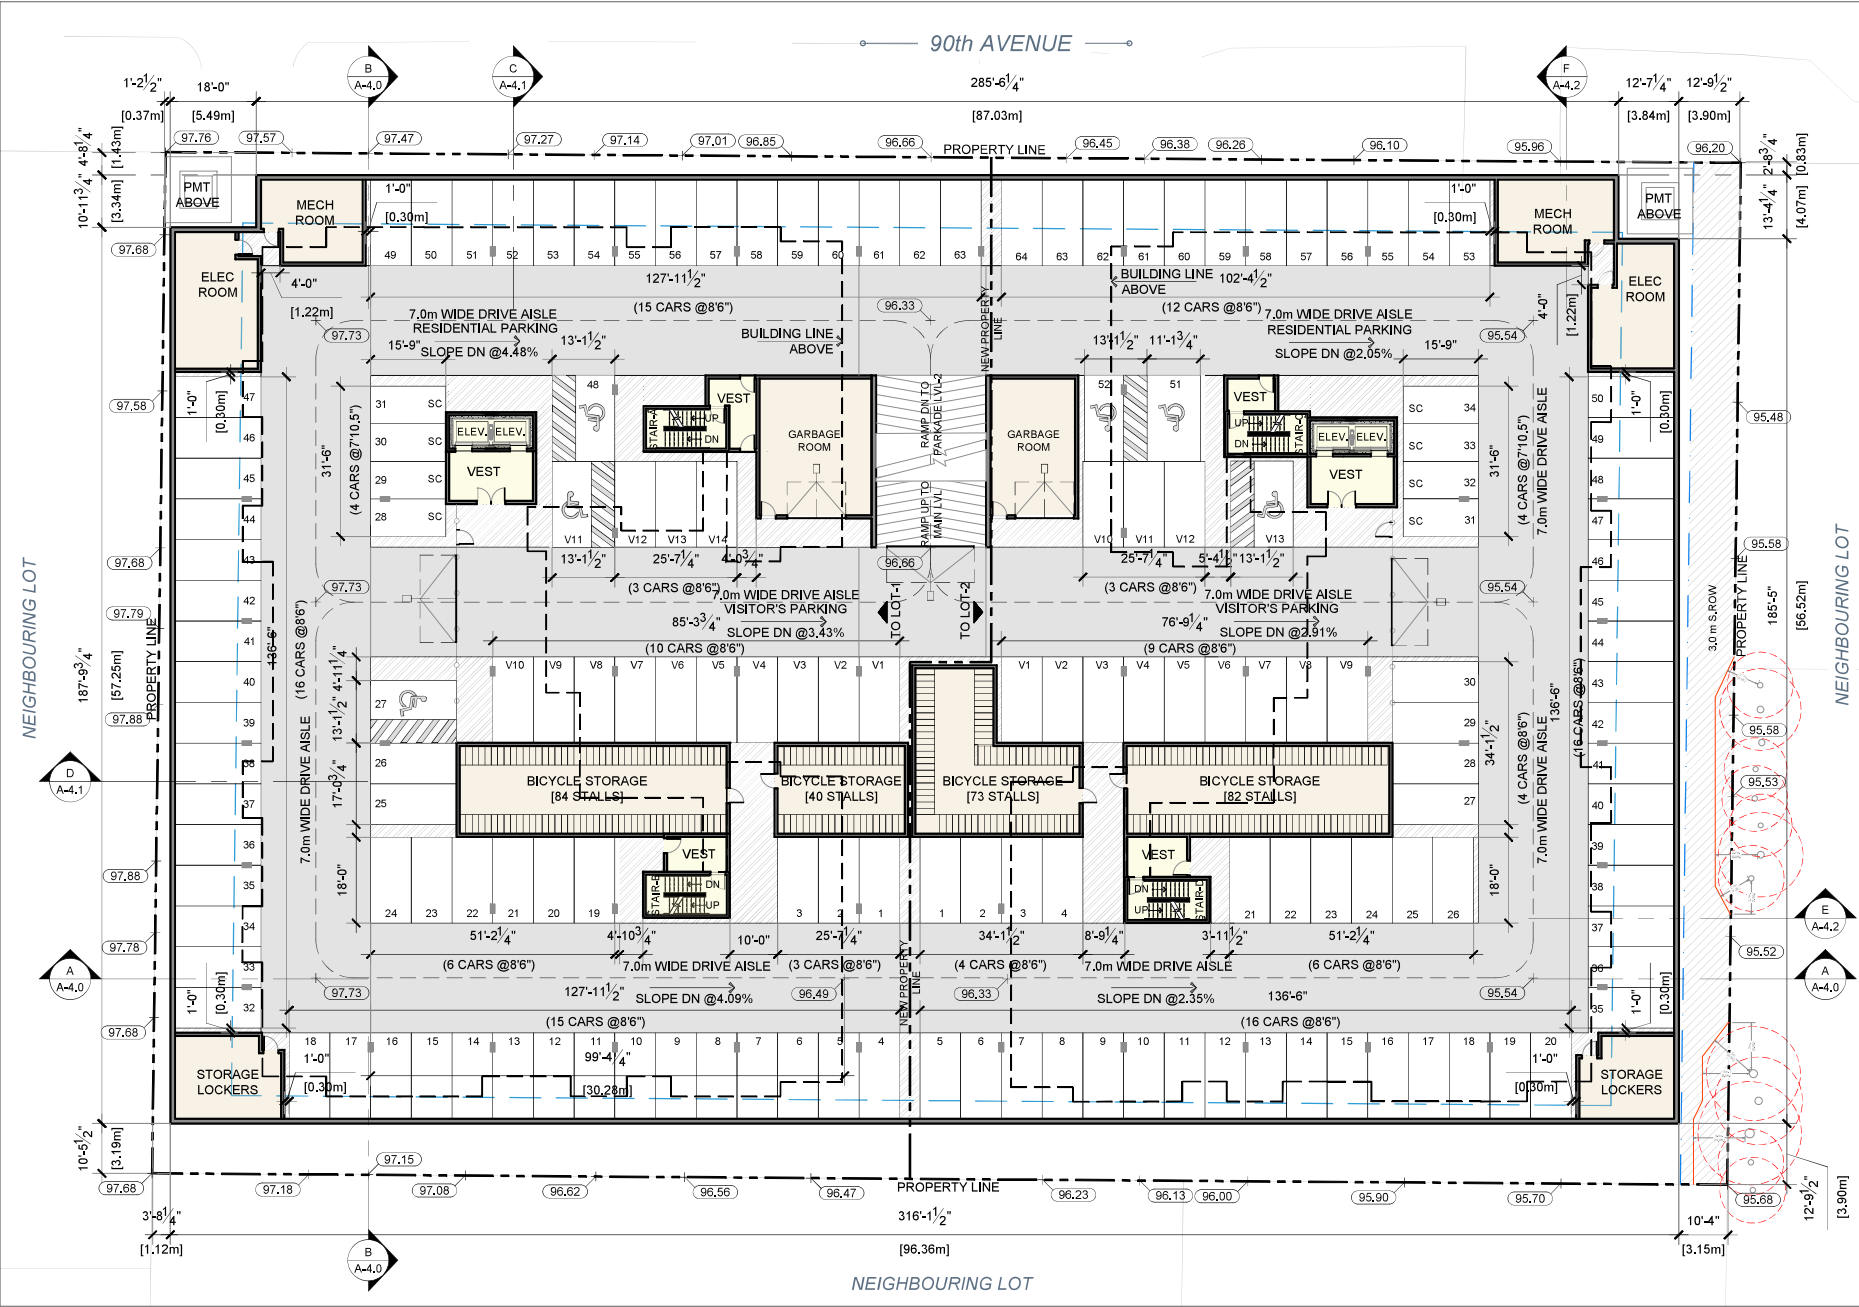

Notes
This drawing, as an instrument of service, is the property of the Architect and may not be reproduced without their permission and unless the reproduction carries their name, all design and other information shown on this drawing are for the use on the specified project only and shall not be used otherwise without written permission of the Architect. Written dimension shall have precedence over scaled dimensions.



PROVIDED PARKING STALLS

	LOT-1	LOT-2
LVL-1	77	77
LVL-2	89	87
TOTAL	166	164

2025-06-10	DP Application
2025-03-28	Preliminary Application
Date	Description

Issues / Revisions



Project Title
APARTMENT DEVELOPMENT


Project Address
11810, 18, 20, 24, 28, 38-60th AVE DELTA, BRITISH COLUMBIA

Drawn By
LM
Date
2025-06-10
Checked By
RV
Project ID
DE09_2502
Sheet Title

PARKADE LVL-2 FLOOR PLAN

Scale
Sheet No.

A-2.1

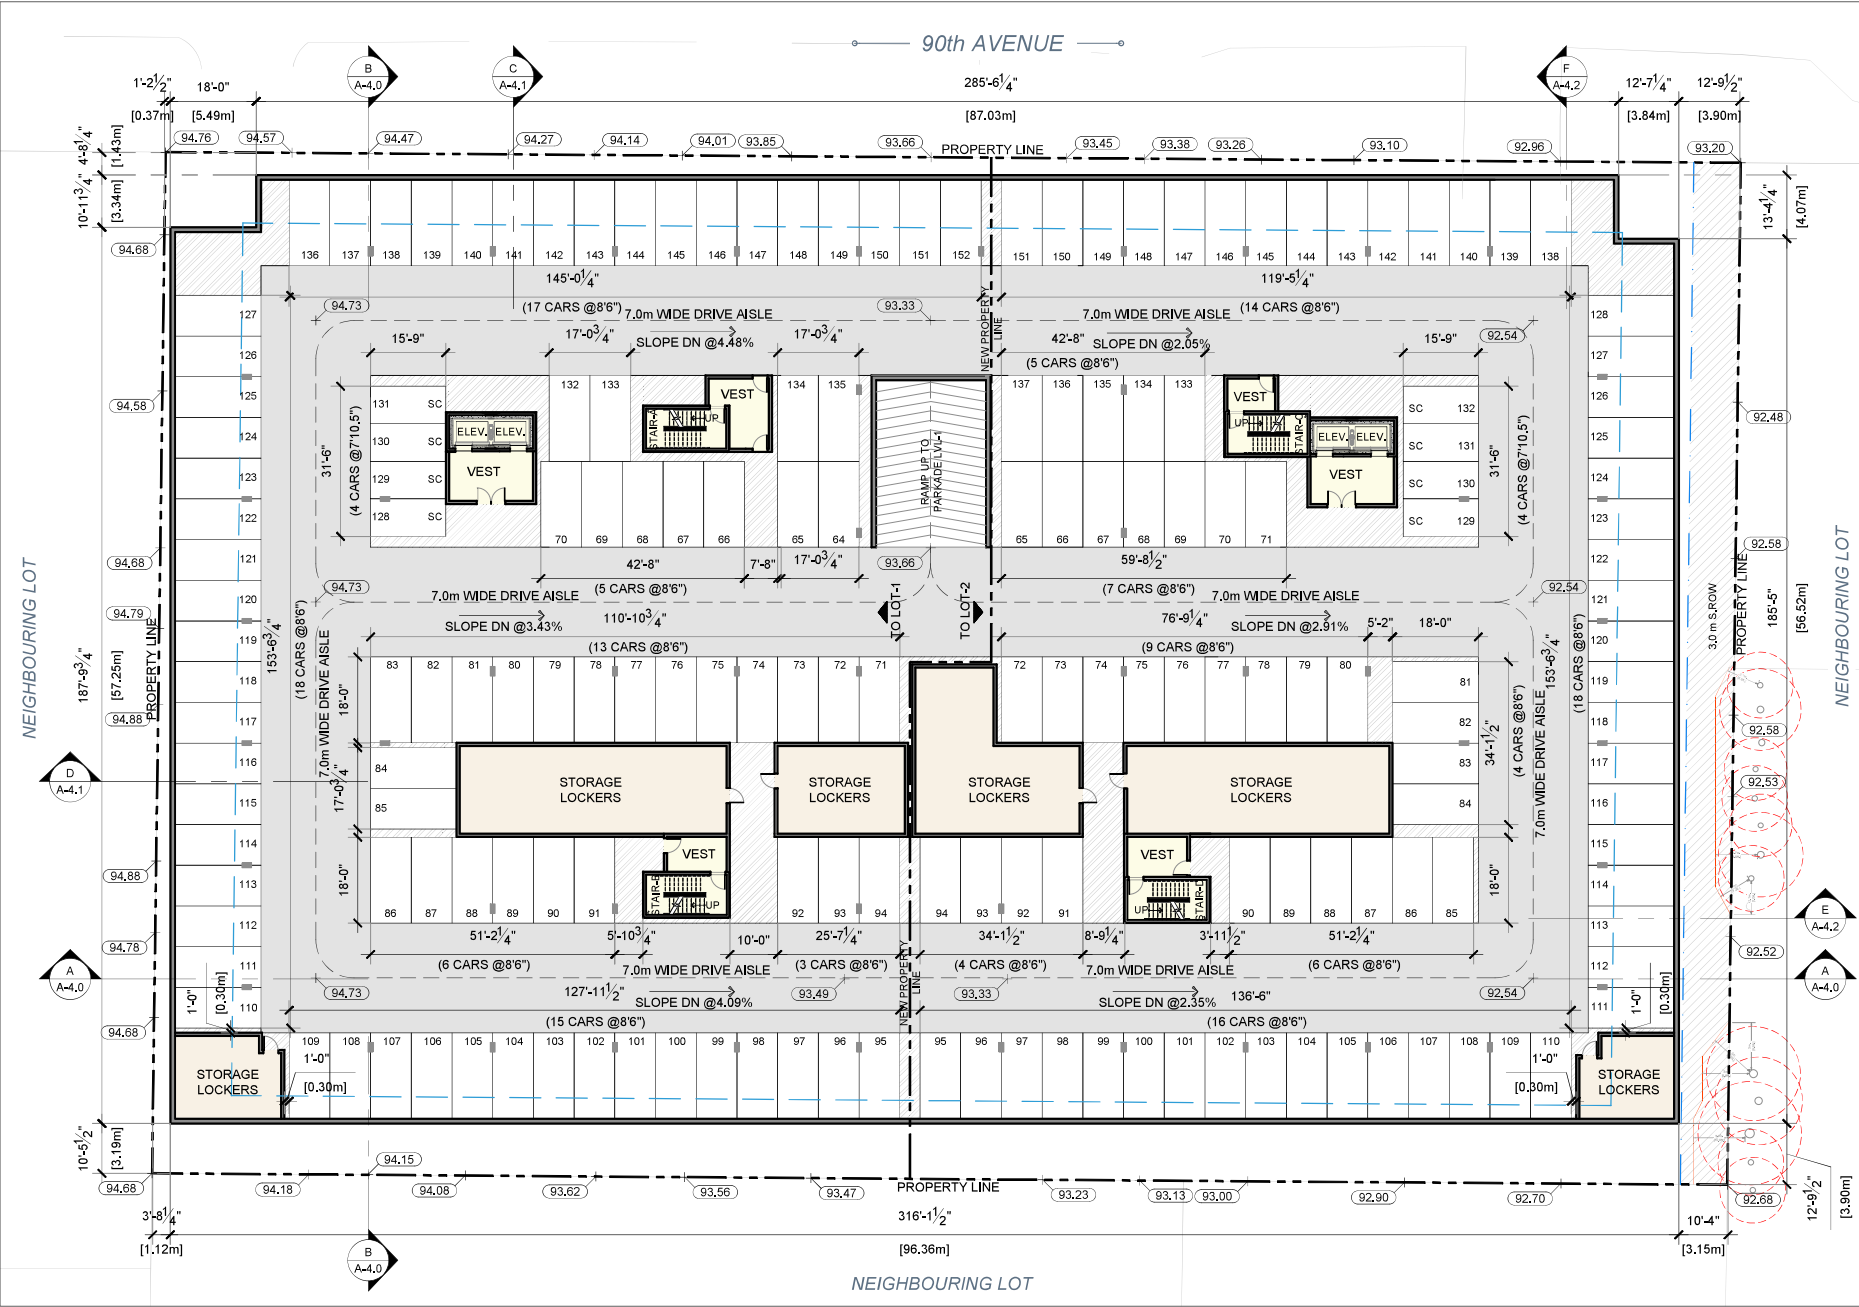

Notes
This drawing, as an instrument of service, is the property of the Architect and may not be reproduced without their permission and unless the reproduction carries their name. All design and other information shown on this drawing are for the use on the specified project only and shall not be used otherwise without written permission of the Architect. Written dimension shall have precedence over scaled dimensions.



2025-06-10	DP Application
2025-03-28	Preliminary Application
Date	Description

Issues / Revisions



Project Title
APARTMENT DEVELOPMENT

Project Address
11810, 18, 20, 24, 28, 38-60th AVE DELTA, BRITISH COLUMBIA

Drawn By
LM
Date
2025-06-10
Checked By
RV
Project ID
DE09_2502

Sheet Title

SECOND FLOOR PLAN

Scale

Sheet No.

A-2.2



Notes
This drawing, as an instrument of service, is the property of the Architect and may not be reproduced without their permission and unless the reproduction carries their name, All design and other information shown on this drawing are for the use on the specified project only and shall not be used otherwise without written permission of the Architect. Written dimension shall have precedence over scaled dimensions.



2025-06-10	DP Application
2025-03-28	Preliminary Application
Date	Description

Issues / Revisions



Project Title
APARTMENT DEVELOPMENT

Project Address
11810, 18, 20, 24, 28, 38-60th AVE
DELTA,
BRITISH COLUMBIA

Drawn By
LM
Checked By
RV
Date
2025-06-10
Project ID
DE09_2502

Sheet Title

THIRD FLOOR PLAN

Scale

Sheet No.

A-2.3



Notes
This drawing, as an instrument of service, is the property of the Architect and may not be reproduced without their permission and unless the reproduction carries their name, all design and other information shown on this drawing are for the use on the specified project only and shall not be used otherwise without written permission of the Architect. Written dimension shall have precedence over scaled dimensions.



2025-06-10	DP Application
2025-03-28	Preliminary Application
Date	Description

Issues / Revisions



Project Title
APARTMENT DEVELOPMENT

Project Address
11810, 18, 20, 24, 28, 38-60th AVE DELTA, BRITISH COLUMBIA

Drawn By
LM
Date
2025-06-10
Checked By
RV
Project ID
DE09_2502

Sheet Title

FOURTH FLOOR PLAN

Scale

Sheet No.

A-2.4



Notes
This drawing, as an instrument of service, is the property of the Architect and may not be reproduced without their permission and unless the reproduction carries their name, All design and other information shown on this drawing are for the use on the specified project only and shall not be used otherwise without written permission of the Architect. Written dimension shall have precedence over scaled dimensions.



2025-06-10	DP Application
2025-03-28	Preliminary Application
Date	Description

Issues / Revisions

Seal



Project Title

APARTMENT DEVELOPMENT

Project Address

11810, 18, 20, 24, 28, 38-60th AVE DELTA, BRITISH COLUMBIA

Drawn By

LM

Date

2025-06-10

Checked By

RV

Project ID

DE09_2602

Sheet Title

FIFTH FLOOR PLAN

Scale

Sheet No.

A-2.5



Notes
This drawing, as an instrument of service, is the property of the Architect and may not be reproduced without their permission and unless the reproduction carries their name, All design and other information shown on this drawing are for the use on the specified project only and shall not be used otherwise without written permission of the Architect. Written dimension shall have precedence over scaled dimensions.



2025-06-10	DP Application
2025-03-28	Preliminary Application
Date	Description

Issues / Revisions



Project Title
APARTMENT DEVELOPMENT

Project Address
11810, 18, 20, 24, 28, 38-60th AVE
DELTA,
BRITISH COLUMBIA

Drawn By
LM
Date: 2025-06-10

Checked By
RV
Project ID: DE09_2602

Sheet Title

SIXTH FLOOR PLAN

Scale

Sheet No.

A-2.6



Notes
This drawing, as an instrument of service, is the property of the Architect and may not be reproduced without their permission and unless the reproduction carries their name, all design and other information shown on this drawing are for the use on the specified project only and shall not be used otherwise without written permission of the Architect. Written dimension shall have precedence over scaled dimensions.



2025-06-10	DP Application
2025-03-28	Preliminary Application
Date	Description

Issues / Revisions

Seal



Project Title
APARTMENT DEVELOPMENT

Project Address
**11810, 18, 20, 24, 28, 38-60th AVE
DELTA,
BRITISH COLUMBIA**

Drawn By
LM

Checked By
RV

Date
2025-06-10

Project ID
DE09_2502


Sheet Title

ROOF PLAN

Scale

Sheet No.


A-2.7

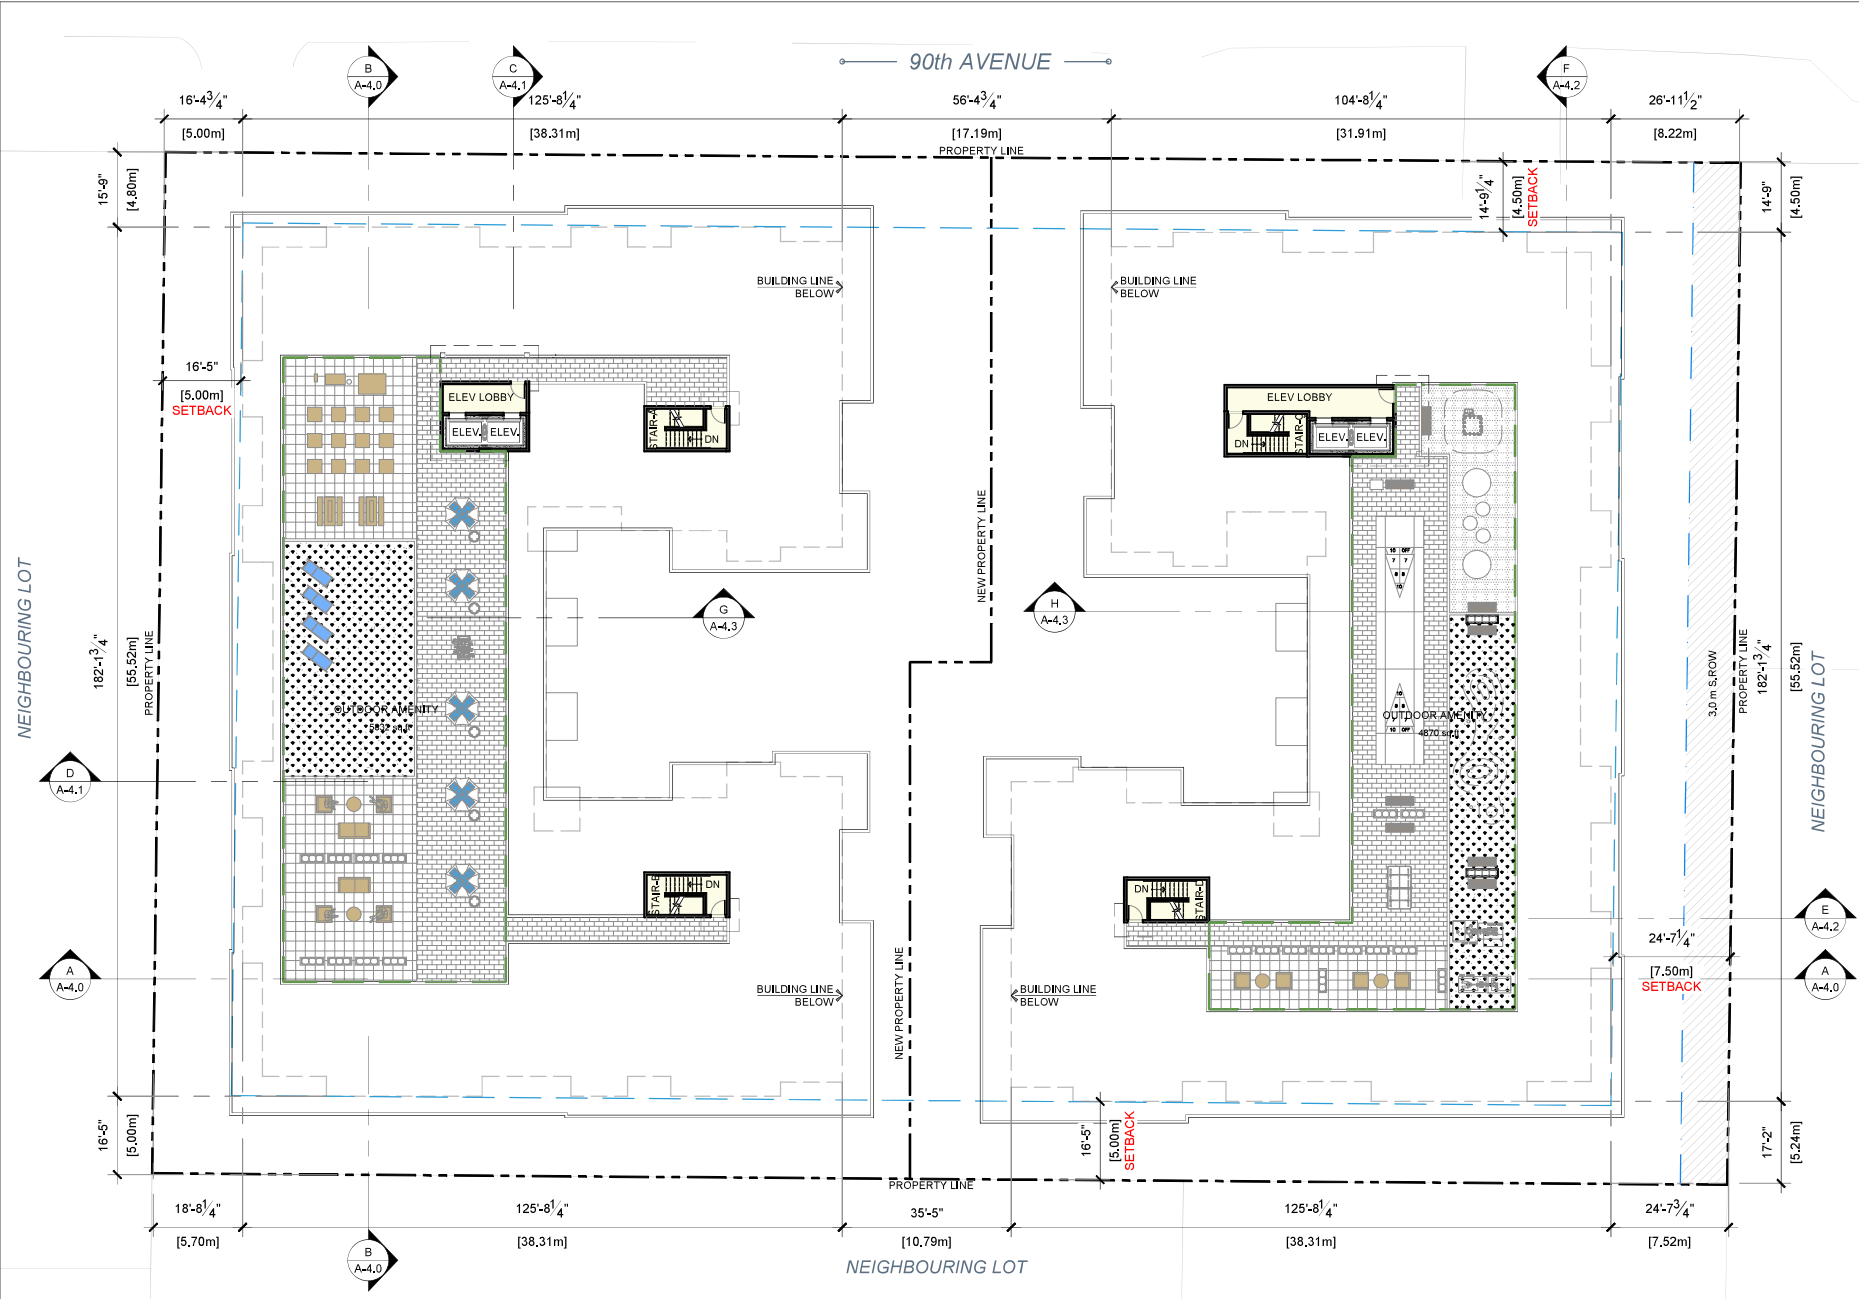



PROPOSED BUILDING-2

PROPOSED BUILDING-1

 

1. Hardie Panel with matching reveals
Color to Match: Benjamin Moore Polo blue (2062-10)



2. Hardie Panel with matching reveals
Color to Match: Arctic white



3. James Hardie Exterior Lap Siding
Color to Match: Night Gray



4. Standing Seam metal cladding
Color to Match: Unicote Dusty coal



5. Metal & glass storefront awning
Color to Match: Black Ink 2127-20



6. Hardie Panel with matching reveals
Color to Match: Benjamin Moore Night Gray




7. Hardie Panel with matching reveals
Color to Match: Benjamin Moore Black (2132-10)



8. Metal Railing: Benjamin Moore
Color to Match: Black Ink 2127-20
Glass: Clear




9. Hardie Panel with matching reveals
Color to Match: Benjamin Moore Gray Slate

 

10. Hardie Panel with matching reveals
Color to Match: Benjamin Moore Black Bean Soup (2130-10)

Notes
This drawing, as an instrument of service, is the property of the Architect and may not be reproduced without their permission and unless the reproduction carries their name, all design and other information shown on this drawing are for the use on the specified project only and shall not be used otherwise without written permission of the Architect. Written dimension shall have precedence over scaled dimensions.

KEY PLAN

 

2025-06-10	DP Application
2025-03-28	Preliminary Application
Date	Description

Issues / Revisions

Seal



Project Title

APARTMENT
DEVELOPMENT

Project Address

11810, 18, 20, 24, 28, 38-60th AVE
DELTA,
BRITISH COLUMBIA

Drawn By LM	Date 2025-06-10
Checked By PV	Project ID DE09_2502

Sheet Title

ELEVATION
MATERIALS

Scale


NTS

Sheet No.

A-3.0

Notes
This drawing, as an instrument of service, is the property of the Architect and may not be reproduced without their permission and unless the reproduction carries their name, all design and other information shown on this drawing are for the use on the specified project only and shall not be used otherwise without written permission of the Architect. Written dimension shall have precedence over scaled dimensions.

KEY PLAN

 

2025-06-10	DP Application
2025-03-28	Preliminary Application
Date	Description

Issues / Revisions



Project Title
APARTMENT
DEVELOPMENT

Project Address
11810, 18, 20, 24, 28, 38-60th AVE
DELTA,
BRITISH COLUMBIA

Drawn By
LM
Date
2025-06-10
Checked By
PV
Project ID
DE04_2502

Sheet Title
ELEVATIONS

Scale
1/24"=1'-0"

Sheet No.

A-3.1