

DRAWING LIST

- COVER SHEET

•

LOCATION PLAN AND TEAM

•

PROGRAM SUMMARY

•

TOPOGRAPHICAL SURVEY

•

BASE PLAN

•

SITE PLAN

•

FLOOR PLAN

•

ELEVATIONS

•

PERSPECTIVES

•

SECTIONS

•

UNIT PLANS
- A-0.1

A-0.2

A-0.3

A-0.4

A-0.5

A-1.0

A-2.0 - A-2.5

A-3.0 - 3.6

A-3.7- 3.11

A-4.0 - 4.1

A-5.0 - 5.8

LOCATION



PROJECT TEAM

ARCHITECT - PARAMORPH ARCHITECTURE INC.
308 - 9639 137A Street
Surrey, BC V3T 0M1
(604)608-0161
info@paramorph.com

SURVEYOR - WATSON & BARNARD
1524 56TH STREET
DELTA, BC V3S 2C1
(604)943-9433

CIVIL - TERRANOBIS CONSULTING INC.
203 - 15585 24 AVENUE
SURREY, BC V4A 2J4
(604)946-3007
info@terranobis.com


LANDSCAPE - C KAVOLINAS & ASSOCIATES INC.
2462 JONQUIL COURT
ABBOTSFORD, BC V3G 3E8
(604)850-2368

ARBORIST - FROGGERS CREEK TREE CONSULTANTS LTD.
7763 MCGREGOR AVENUE
BURNABY, BC V5J 4H4
(604)721-6002
glenn@froggerscreek.ca



308 - 9639 137A Street, Surrey BC V3T 0M1
604-608-0161 | www.paramorph.com

Notes
This drawing, as an instrument of service, is the property of the Architect and may not be reproduced without their permission and unless the reproduction carries their name. All design and other information shown on this drawing are for the use on the specified project only and shall not be used otherwise without written permission of the Architect. Written dimension shall have precedence over scaled dimensions.

 

2025-11-10	DP APPLICATION
2025-09-26	CO-ORDINATION
2025-07-24	CONCEPT FOR REVIEW
Date	Description

Issues / Revisions

Seal

Project Title
TOWNHOUSE DEVELOPMENT

Project Address
**4501 ARTHUR DRIVE,
DELTA,
BRITISH COLUMBIA**

Drawn By GC	Date 2025-07-23
Checked By MS	Project ID DE08

Sheet Title


**LOCATION MAP
& TEAM**

Scale

Sheet No.

A-0.2

Notes
This drawing, as an instrument of service, is the property of the Architect and may not be reproduced without their permission and unless the reproduction carries their name. All design and other information shown on this drawing are for the use on the specified project only and shall not be used otherwise without written permission of the Architect. Written dimension shall have precedence over scaled dimensions.

 

2025-11-10	DP APPLICATION
2025-09-26	CO-ORDINATION
2025-07-24	CONCEPT FOR REVIEW
Date	Description

Issues / Revisions

Seal

Project Title

**TOWNHOUSE
DEVELOPMENT**

Project Address

**4501 ARTHUR DRIVE,
DELTA,
BRITISH COLUMBIA**

Drawn By

GC

Date

2025-07-23

Checked By

MS

Project ID

DE08

Sheet Title


SITE PLAN

Scale

N.T.S

Sheet No.

A-1.0

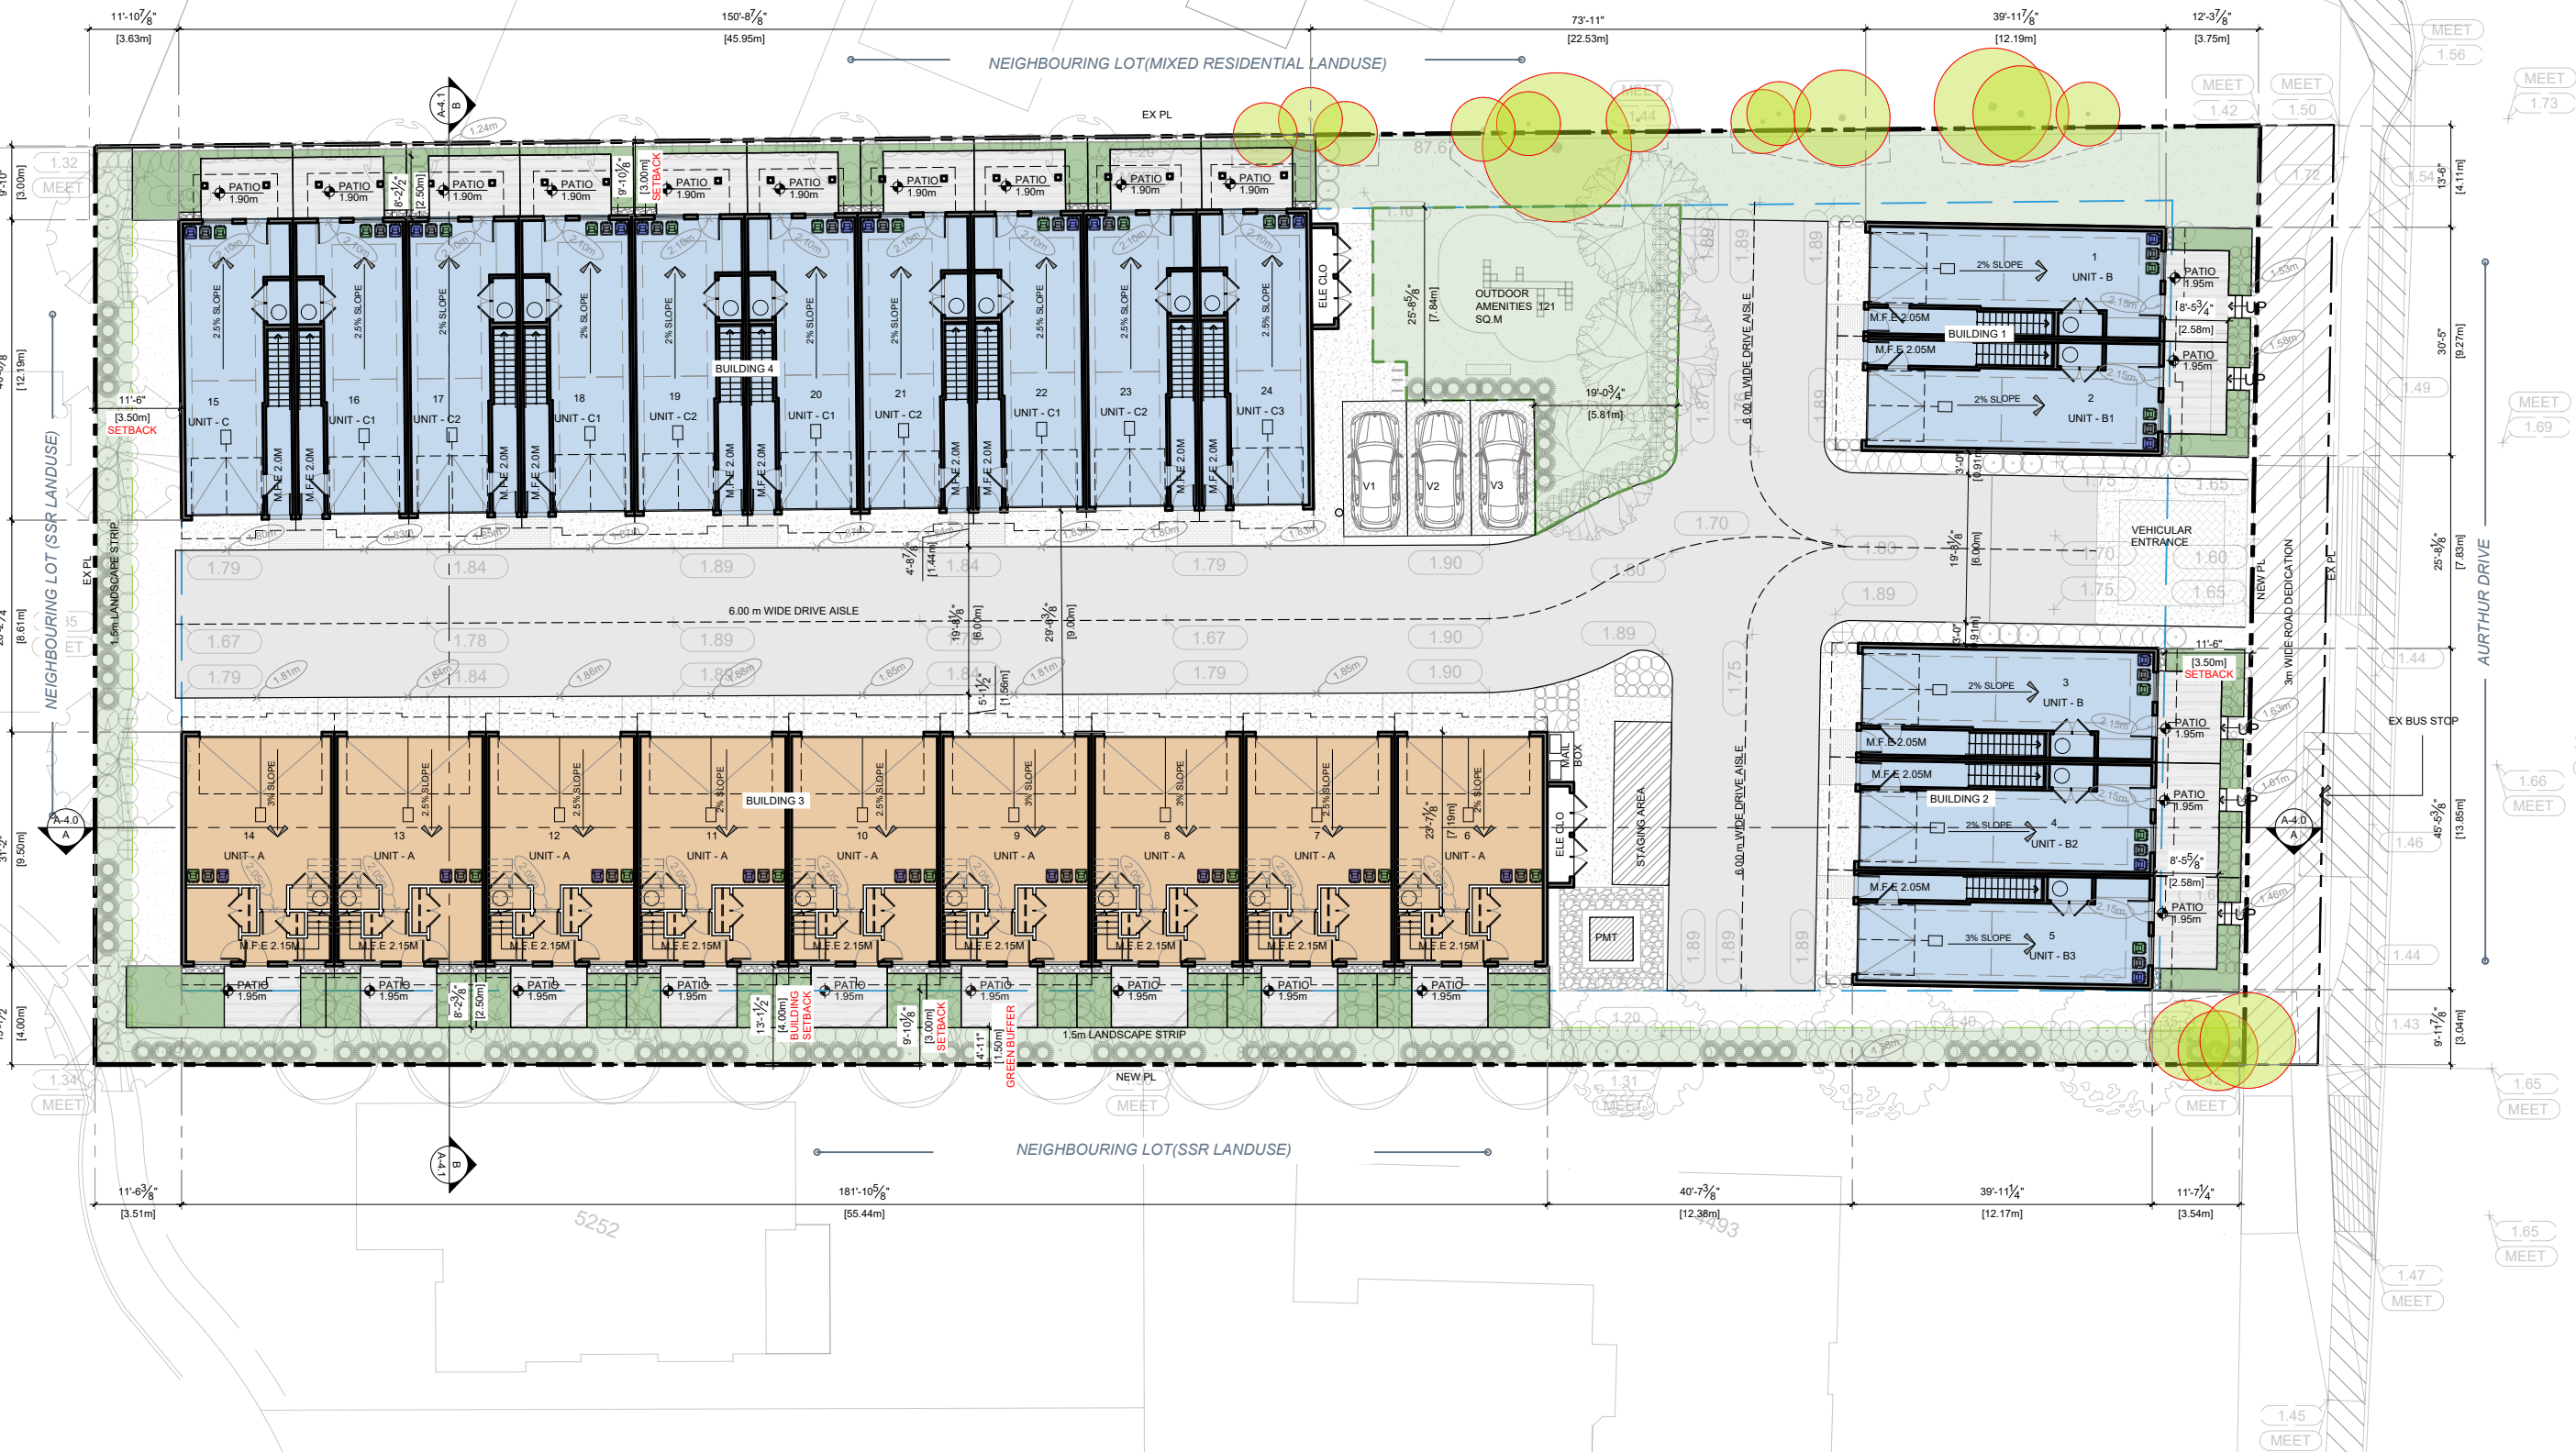



1 BLDG 4-SOUTH ELEVATION
1/16" = 1'-0"



2 BLDG 4-NORTH ELEVATION
1/16" = 1'-0"



3 PERSPECTIVE




1. Mutual Materials Face Brick
Color : Sienna




2. Ashphalt Shingle Roof
Color : Grey




3. Face mounted balcony
Frame Color to Match: Sherwin
Williams Iron Ore 7069, Glass: Clear

 

4. Benjamin Moore
Color : Wenge-AF-180

 


5-Metal Railing:
Color to Match: Benjamin Moore
Black Ink 2127-20

 

6-EIFS
Color to Match: Benjamin Moore
Summer Harvest CC-190



7 - Concrete
Color: Benjamin Moore
Elephant Gray 2109-50

 

8 - James Hardie - Trim
Color to Match Dark Brown

PMIA

ParaMorph

Architecture Inc

308 - 9639 137A Street, Surrey BC V3T 0M1

604-608-0161 | www.paramorph.com

Notes

This drawing, as an instrument of service, is the property of the Architect and may not be reproduced without their permission and unless the reproduction carries their name. All design and other information shown on this drawing are for the use on the specified project only and shall not be used otherwise without written permission of the Architect. Written dimension shall have precedence over scaled dimensions.

4

1

3

2


KEY PLAN

N

2025-11-10	DP APPLICATION
2025-09-26	CO-ORDINATION
2025-07-24	CONCEPT FOR REVIEW
Date	Description
Issues / Revisions	
Seal	
Project Title	
TOWNHOUSE DEVELOPMENT	
Project Address	
4501 ARTHUR DRIVE, DELTA, BRITISH COLUMBIA	
Drawn By GC	Date 2025-07-23
Checked By MS	Project ID DE08
Sheet Title	
ELEVATIONS	
Scale	
1/16" = 1'-0"	
Sheet No.	
A-3.0	

November 10, 2025

Notes
This drawing, as an instrument of service, is the property of the Architect and may not be reproduced without their permission and unless the reproduction carries their name. All design and other information shown on this drawing are for the use on the specified project only and shall not be used otherwise without written permission of the Architect. Written dimension shall have precedence over scaled dimensions.

 

KEY PLAN



2025-11-10	DP APPLICATION
2025-09-26	CO-ORDINATION
2025-07-24	CONCEPT FOR REVIEW
Date	Description

Issues / Revisions

Seal

Project Title

**TOWNHOUSE
DEVELOPMENT**

Project Address

4501 ARTHUR DRIVE,
DELTA,
BRITISH COLUMBIA

Drawn By GC	Date 2025-07-23
Checked By MS	Project ID DE08

Sheet Title


PERSPECTIVES

Scale


NTS

Sheet No.

A-3.7

 

Notes
This drawing, as an instrument of service, is the property of the Architect and may not be reproduced without their permission and unless the reproduction carries their name. All design and other information shown on this drawing are for the use on the specific project only and shall not be used otherwise without written permission of the Architect. Written dimensions shall have precedence over scaled dimensions.

 

KEY PLAN



2025-11-10	DP APPLICATION
2025-09-26	CO-ORDINATION
2025-07-24	CONCEPT FOR REVIEW
Date	Description

Issues / Revisions

Seal

Project Title

DEVELOPMENT

Project Address

4501 ARTHUR DRIVE,
DELTA,
BRITISH COLUMBIA

Drawn By GC	Date 2025-07-23
Checked By MS	Project ID DE08

Sheet Title

PERSPECTIVES

	Scale
--	-------

NTS

Sheet No.




A-3.10

November 10, 2025


SIGNATURE HALF-TIMBERING: THE MOST DISTINCT FEATURE OF THE EXISTING BUILDING IS ITS DECORATIVE HALF-TIMBERING ON THE SECOND STORY, WITH DARK WOOD BOARDS SET AGAINST A LIGHT STUCCO FINISH. BY REPLICATING THE PATTERN OF DARK BOARDS ON A LIGHT STUCCO FINISH FOR THE SECOND STORY, THE NEW DESIGN CREATES AN UNMISTAKABLE HOMAGE AND THE STRONGEST VISUAL CONNECTION TO THE ORIGINAL FACADE.

CHARACTER.


SPECIFIC FEATURE OF THE ORIGINAL HOME.

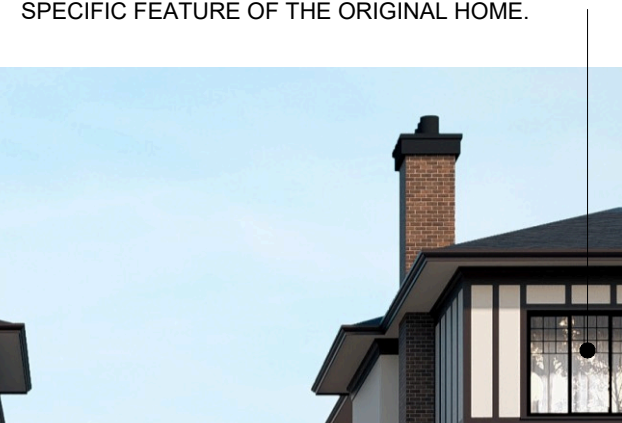  A close-up photograph of a brick chimney and a window. The chimney is made of red brick with a black metal cap. The window has a black frame and a small circular detail. The background is a clear blue sky.

3 PROPOSED DESIGN RENDERING

 

Notes
This drawing, as an instrument of service, is the property of the Architect and may not be reproduced without their permission and unless the reproduction carries their name. All design and other information shown on this drawing are for the use on the specified project only and shall not be used otherwise without written permission of the Architect. Written dimension shall have precedence over scaled dimensions.

 

2025-11-10	DP APPLICATION
2025-09-26	CO-ORDINATION
2025-07-24	CONCEPT FOR REVIEW
Date	Description

Issues / Revisions

Seal

Project Title

**TOWNHOUSE
DEVELOPMENT**

Project Address
**4501 ARTHUR DRIVE,
DELTA,
BRITISH COLUMBIA**

Drawn By GC	Date 2025-07-23
Checked By MS	Project ID DE08



Sheet Title

**HERITAGE
INFORMATION**

Scale NTS

Sheet No. _____

A-3.11

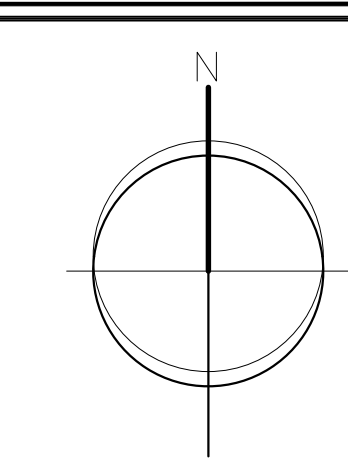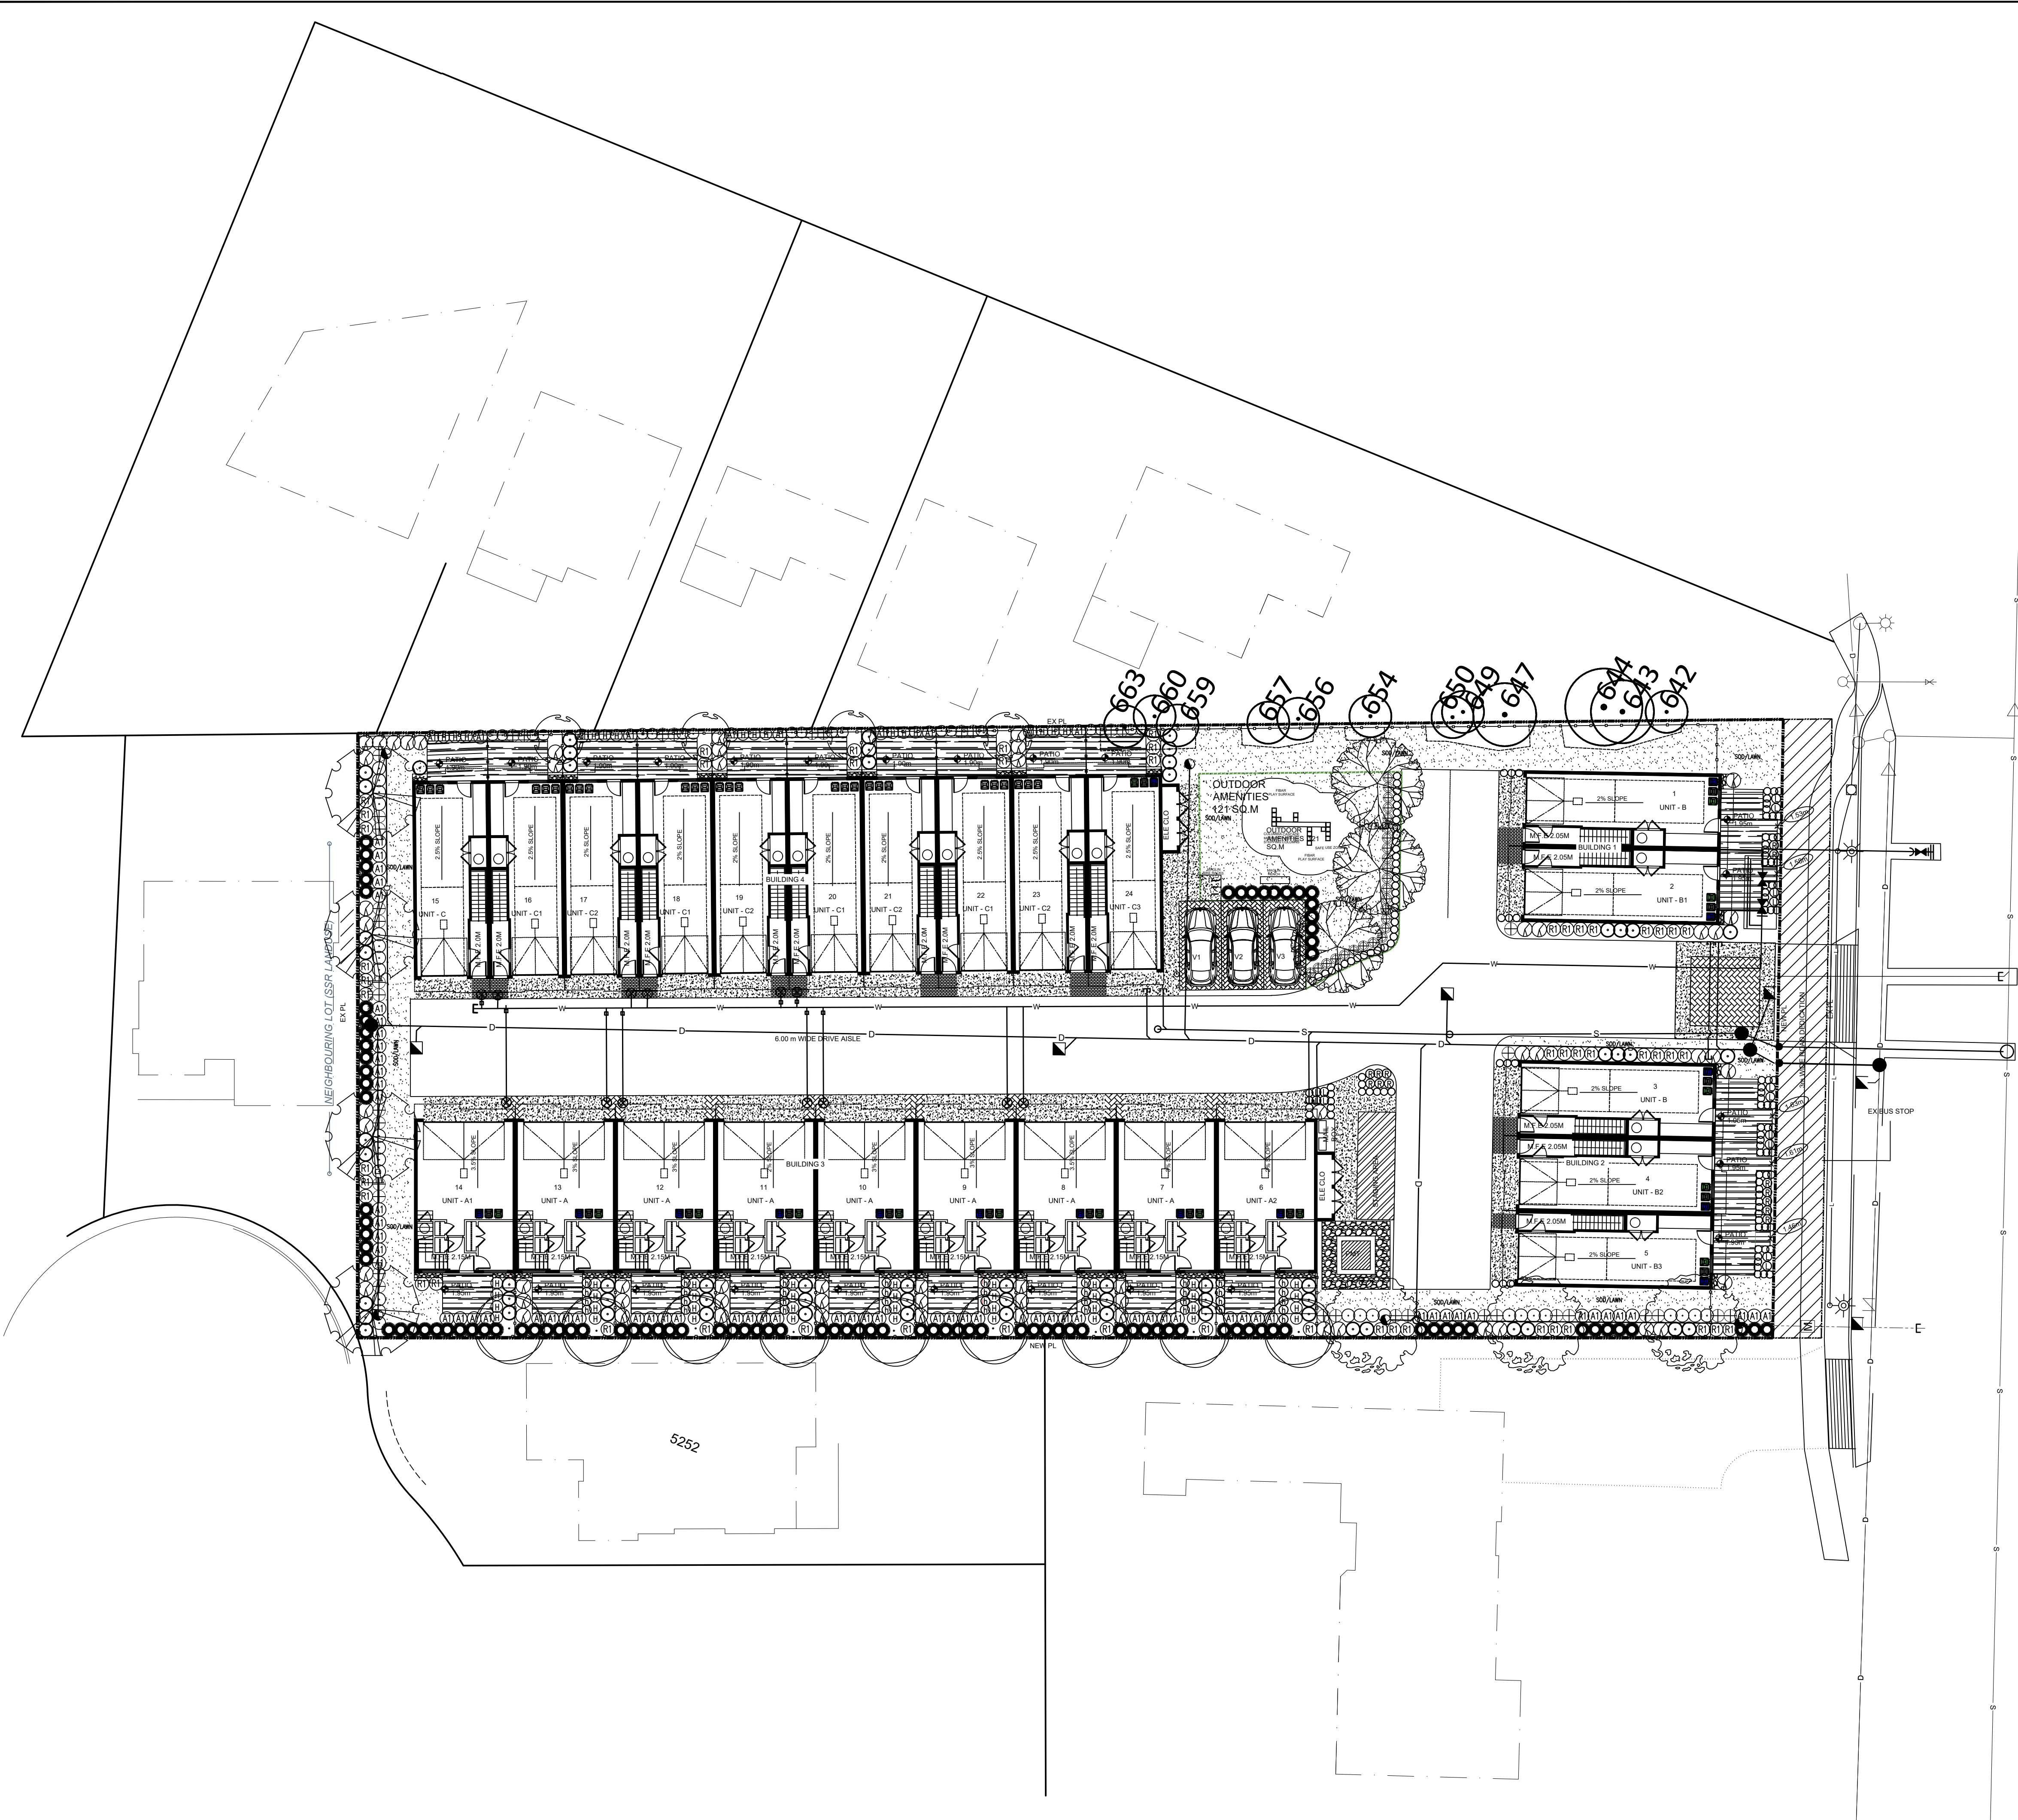

DATE	REMARKS	NO.
	REVISIONS	

C.KAVOLINAS & ASSOCIATES INC.
BCSLA CSLA
2462 JONQUIL COURT
ABBOTSFORD, B.C.
V3G 3E8
PHONE (604) 850-2368

CLIENT
MR. HARJ SANDHU
604-

TITLE
PLAN VIEW
LANDSCAPE PLAN
PROPOSED
TOWNHOUSE DEVELOPMENT
4501 ARTHUR DRIVE
DELTA, B.C.

SCALE 1:200	DATE OCT/25
DRAFT	CHK'D
ENG.	CHK'D
APPR'D	AS BUILT

PRINTED	JOB No.
	DRAWING No.
	L-1