

PROJECT DATA

Regional Growth Strategy Designation	General Urban (SSMUH)
OCP Designation	SSR (SSMUH)
Zoning	Comprehensive Development Zone

Lot Areas	Lot 1	555.2 sqM	5976.12 sqft
	Lot 2	555.5 sqM	5979.35 sqft
	Lot 3	467.9 sqM	5036.43 sqft
	Lot 4	467.9 sqM	5036.43 sqft
	Lot 5	684.0 sqM	7362.51 sqft
	Lot 6	484.4 sqM	5214.03 sqft
	Lot 7	911.4 sqM	9810.22 sqft
	Lot 8	712.1 sqM	7664.97 sqft
	Lot 9	693.4 sqM	7463.69 sqft
	Lot 10	693.4 sqM	7463.69 sqft

Lot Widths	Lot 1	14.195 m	46.57 ft
	Lot 2	14.195 m	46.57 ft
	Lot 3	14.178 m	46.52 ft
	Lot 4	14.178 m	46.52 ft
	Lot 5	13.716 m	45.00 ft
	Lot 6	13.716 m	45.00 ft
	Lot 7	13.716 m	45.00 ft
	Lot 8	13.716 m	45.00 ft
	Lot 9	14.147 m	46.41 ft
	Lot 10	14.147 m	46.41 ft

Average Lot Depths	Lot 1	39.14	128'5"
	Lot 2	39.14	128'5"
	Lot 3	32.74	107'5"
	Lot 4	32.77	107'6"
	Lot 5	46.86	153'9"
	Lot 6	34.47	113'1"
	Lot 7	62.80	206'0"
	Lot 8	50.96	167'2"
	Lot 9	49.00	160'9"
	Lot 10	49.00	160'9"

Minimum Setbacks		
Lots 3 - 10	Front	6.0m
Lots 1 + 2	Front	11.5m
All lots	Rear	7.5m
All lots	Side (West)	1.5m
All lots	Side (East)	1.5m

Maximum Density	Lot 1	0.62
	Lot 2	0.62
	Lot 3	0.67
	Lot 4	0.67
	Lot 5	0.54
	Lot 6	0.65
	Lot 7	1.01 *
	Lot 8	0.97 *
	Lot 9	1.08 *
	Lot 10	1.08 *
*including all floor area (attic + garage)		

Number of Dwelling Unit		
	Duplex	12 units
	Threeplex	3 units
	Fourplex	12 units

Off Street Parking	2 units per dwelling (all types)	
	2 visitor parking on Lot 7 and 8 (1 each)	

Variances	Proposed CD Zone	
Zoning Bylaw		
Rear setback	Lots 1-10	7.5m 26.25'

Proposed No of Storeys	Proposed 2.5 Storeys	
------------------------	-------------------------	--

Max Building Height	to Roof Ridge	
	to Mid Roof	
	10.5m	34.5'
	9m	29.5'

Maximum Lot Coverage	Lot 1	0.40
	Lot 2	0.37
	Lot 3	0.45
	Lot 4	0.45
	Lot 5	0.38
	Lot 6	0.42
	Lot 7	0.43
	Lot 8	0.40
	Lot 9	0.46
	Lot 10	0.46

Lot Impermeability	Lot 1	0.60
	Lot 2	0.60
	Lot 3	0.60
	Lot 4	0.60
	Lot 5	0.60
	Lot 6	0.60
	Lot 7	0.65
	Lot 8	0.65
	Lot 9	0.65
	Lot 10	0.65

Front Yard Landscape	Lot 1	0.50
	Lot 2	0.51
	Lot 3	0.49
	Lot 4	0.47
	Lot 5	0.42
	Lot 6	0.44
	Lot 7	0.42
	Lot 8	0.44
	Lot 9	0.41
	Lot 10	0.41

Maximum Floor Area	Duplex:	
	Lot 1	345.6 sqM 3720.00 sqft
	Lot 2	345.6 sqM 3720.00 sqft
	Lot 3	313.8 sqM 3378.00 sqft
	Lot 4	313.8 sqM 3378.00 sqft
	Lot 5	367.1 sqM 3951.00 sqft
	Lot 6	313.8 sqM 3378.00 sqft
	*plus additional exempted floor area (attic + garage)	
	Multiplex:	
	Lot 7	918.8 sqM 9890.00 sqft
	Lot 8	693.4 sqM 7464.00 sqft
	Lot 9	745.5 sqM 8024.00 sqft
	Lot 10	745.5 sqM 8024.00 sqft
	including all floor area (attic + garage)	

			Type	Total	Main	Upper	Attic	Garage
Proposed Unit Sizes	Lot 1	Unit 1	A2	2377.00	819	1041	517	233
		Unit 2	A2	2377.00	819	1041	517	233
					2082		0.497	
	Lot 2	Unit 1	A2	2377.00	819	1041	517	233
		Unit 2	A2	2377.00	819	1041	517	233
					2082		0.497	
	Lot 3	Unit 1	A	2162.00	738	951	473	233
		Unit 2	A	2162.00	738	951	473	233
					1902		0.497	
	Lot 4	Unit 1	A	2162.00	738	951	473	233
		Unit 2	A	2162.00	738	951	473	233
					1902		0.497	
	Lot 5	Unit 1	B+	2066.00	606	951	509	437
		Unit 2	C+	2394.00	986	1408	0	437
					2359		0.216	
	Lot 6	Unit 1	A	2162.00	738	951	473	233
		Unit 2	A	2162.00	738	951	473	233
					1902		0.497	
	Lot 7	Unit 1	D+	2118.00	612	1030	476	460
		Unit 2	E+	1936.00	528	941	467	467
		Unit 3	F+	2103.00	661	975	467	470
		Unit 4	F	2103.00	661	975	467	233
					3921		0.479	
	Lot 8	Unit 1	F2	2191.00	732	975	484	233
		Unit 2	G2+	2170.00	528	1115	527	446
		Unit 3	F2	2191.00	732	975	484	233
					3065		0.488	
	Lot 9	Unit 1	G	1773.00	528	830	415	233
		Unit 2	G	1773.00	528	830	415	233
		Unit 3	G	1773.00	528	830	415	233
		Unit 4	G	1773.00	528	830	415	233
					3320		0.500	
	Lot 10	Unit 1	G	1773.00	528	830	415	233
		Unit 2	G	1773.00	528	830	415	233
		Unit 3	G	1773.00	528	830	415	233
		Unit 4	G	1773.00	528	830	415	233
					3320		0.500	

CONTRACTOR TO VERIFY ALL DIMENSIONS AND MATERIALS ON THESE DRAWINGS AND REPORT ANY DISCREPANCIES TO THIS OFFICE PRIOR TO COMMENCING WITH CONSTRUCTION. SARAH GALLOP DESIGN INC. IS NOT RESPONSIBLE FOR ANY DISCREPANCIES NOT REPORTED IN WRITING PRIOR TO CONSTRUCTION. CLIENT IS RESPONSIBLE FOR OBTAINING ALL NECESSARY PERMITS PRIOR TO CONSTRUCTION. PLANS ARE COPYRIGHTED FOR THE EXCLUSIVE USE OF SARAH GALLOP DESIGN INC. ANY UNAUTHORIZED USE OR REPRODUCTION IS PROHIBITED.

REVISIONS

1 -



OFFICE LOCATIONS:

4919 48th AVENUE
DELTA, B.C. V4K 1V4
PHONE:
604 952 4448
FAX:
888 698 4758
EMAIL:
permits@sarahgallop.com

PROJECT:

BASSI PROPERTIES
1ST AVE DEVELOPMENT

DRAWN BY:

SG

CHECKED BY:

SG

DATE:

MAY 9, 2026

REVISION:

-



SHEET:

A 1 OF 33



1.



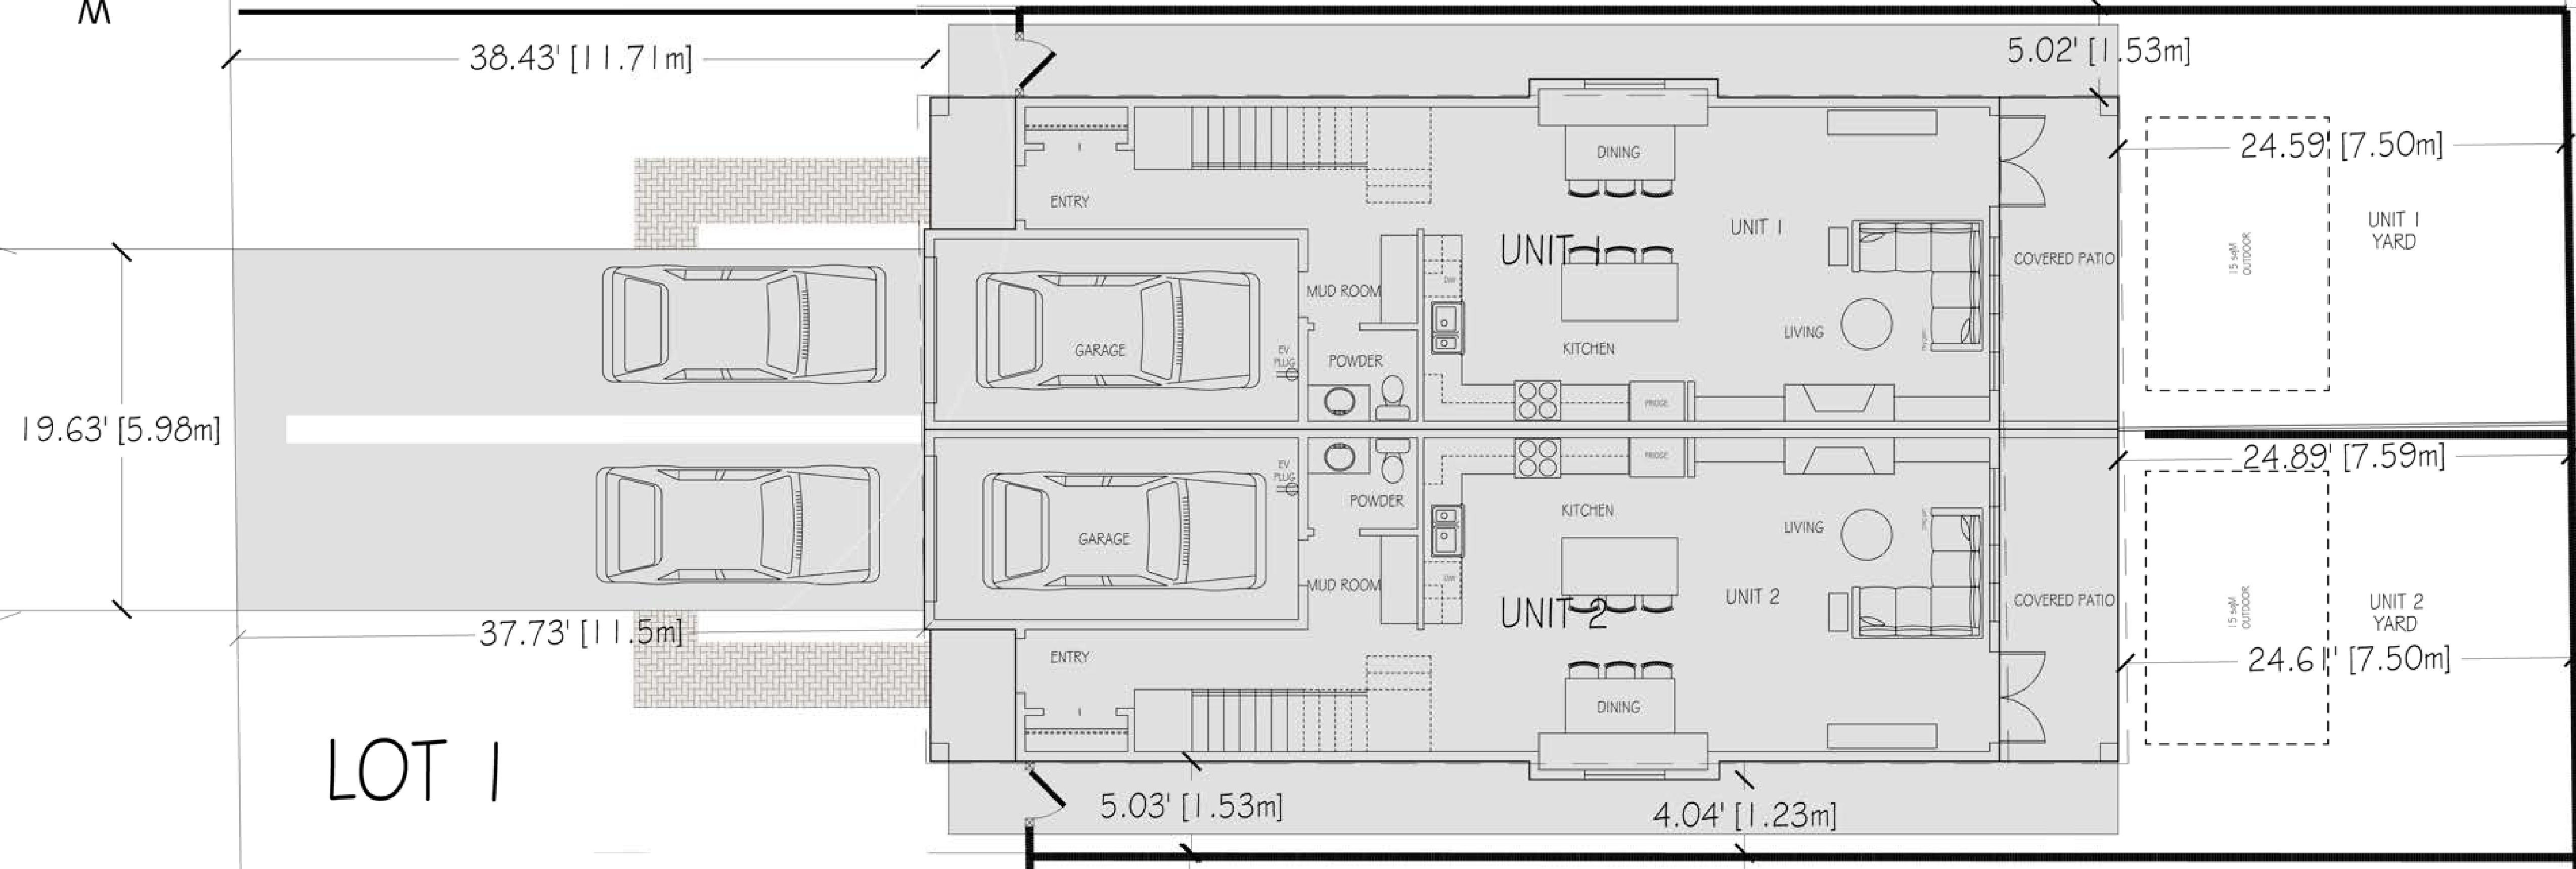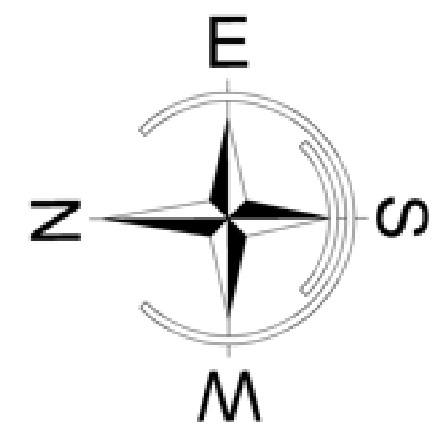

SITE PLAN
3/16" = 1'-0"



SIDE ELEVATION
3/16" = 1'-0"

CONTRACTOR TO VERIFY ALL DIMENSIONS AND MATERIALS ON THESE DRAWINGS AND REPORT ANY DISCREPANCIES TO THIS OFFICE PRIOR TO COMMENCING WITH CONSTRUCTION. SARAH GALLOP DESIGN INC. IS NOT RESPONSIBLE FOR ANY DISCREPANCIES NOT REPORTED IN WRITING PRIOR TO CONSTRUCTION. CLIENT IS RESPONSIBLE FOR OBTAINING ALL NECESSARY PERMITS PRIOR TO CONSTRUCTION. PLANS ARE COPYRIGHTED FOR THE EXCLUSIVE USE OF SARAH GALLOP DESIGN INC. ANY UNAUTHORIZED USE OR REPRODUCTION IS PROHIBITED.

REVISIONS:

1 -



OFFICE LOCATIONS:

4919 48th AVENUE
DELTA, B.C. V4K 1V4
PHONE:
604 952 4448
FAX:
888 698 4758
EMAIL:
permits@sarahgallop.com

PROJECT:
BASSI PROPERTIES
1ST AVE DEVELOPMENT

DRAWN BY: SG CHECKED BY: SG



DATE: MAY 9, 2026

REVISION:


SHEET:

DUPLEX
LOT 1


A 3 OF 33

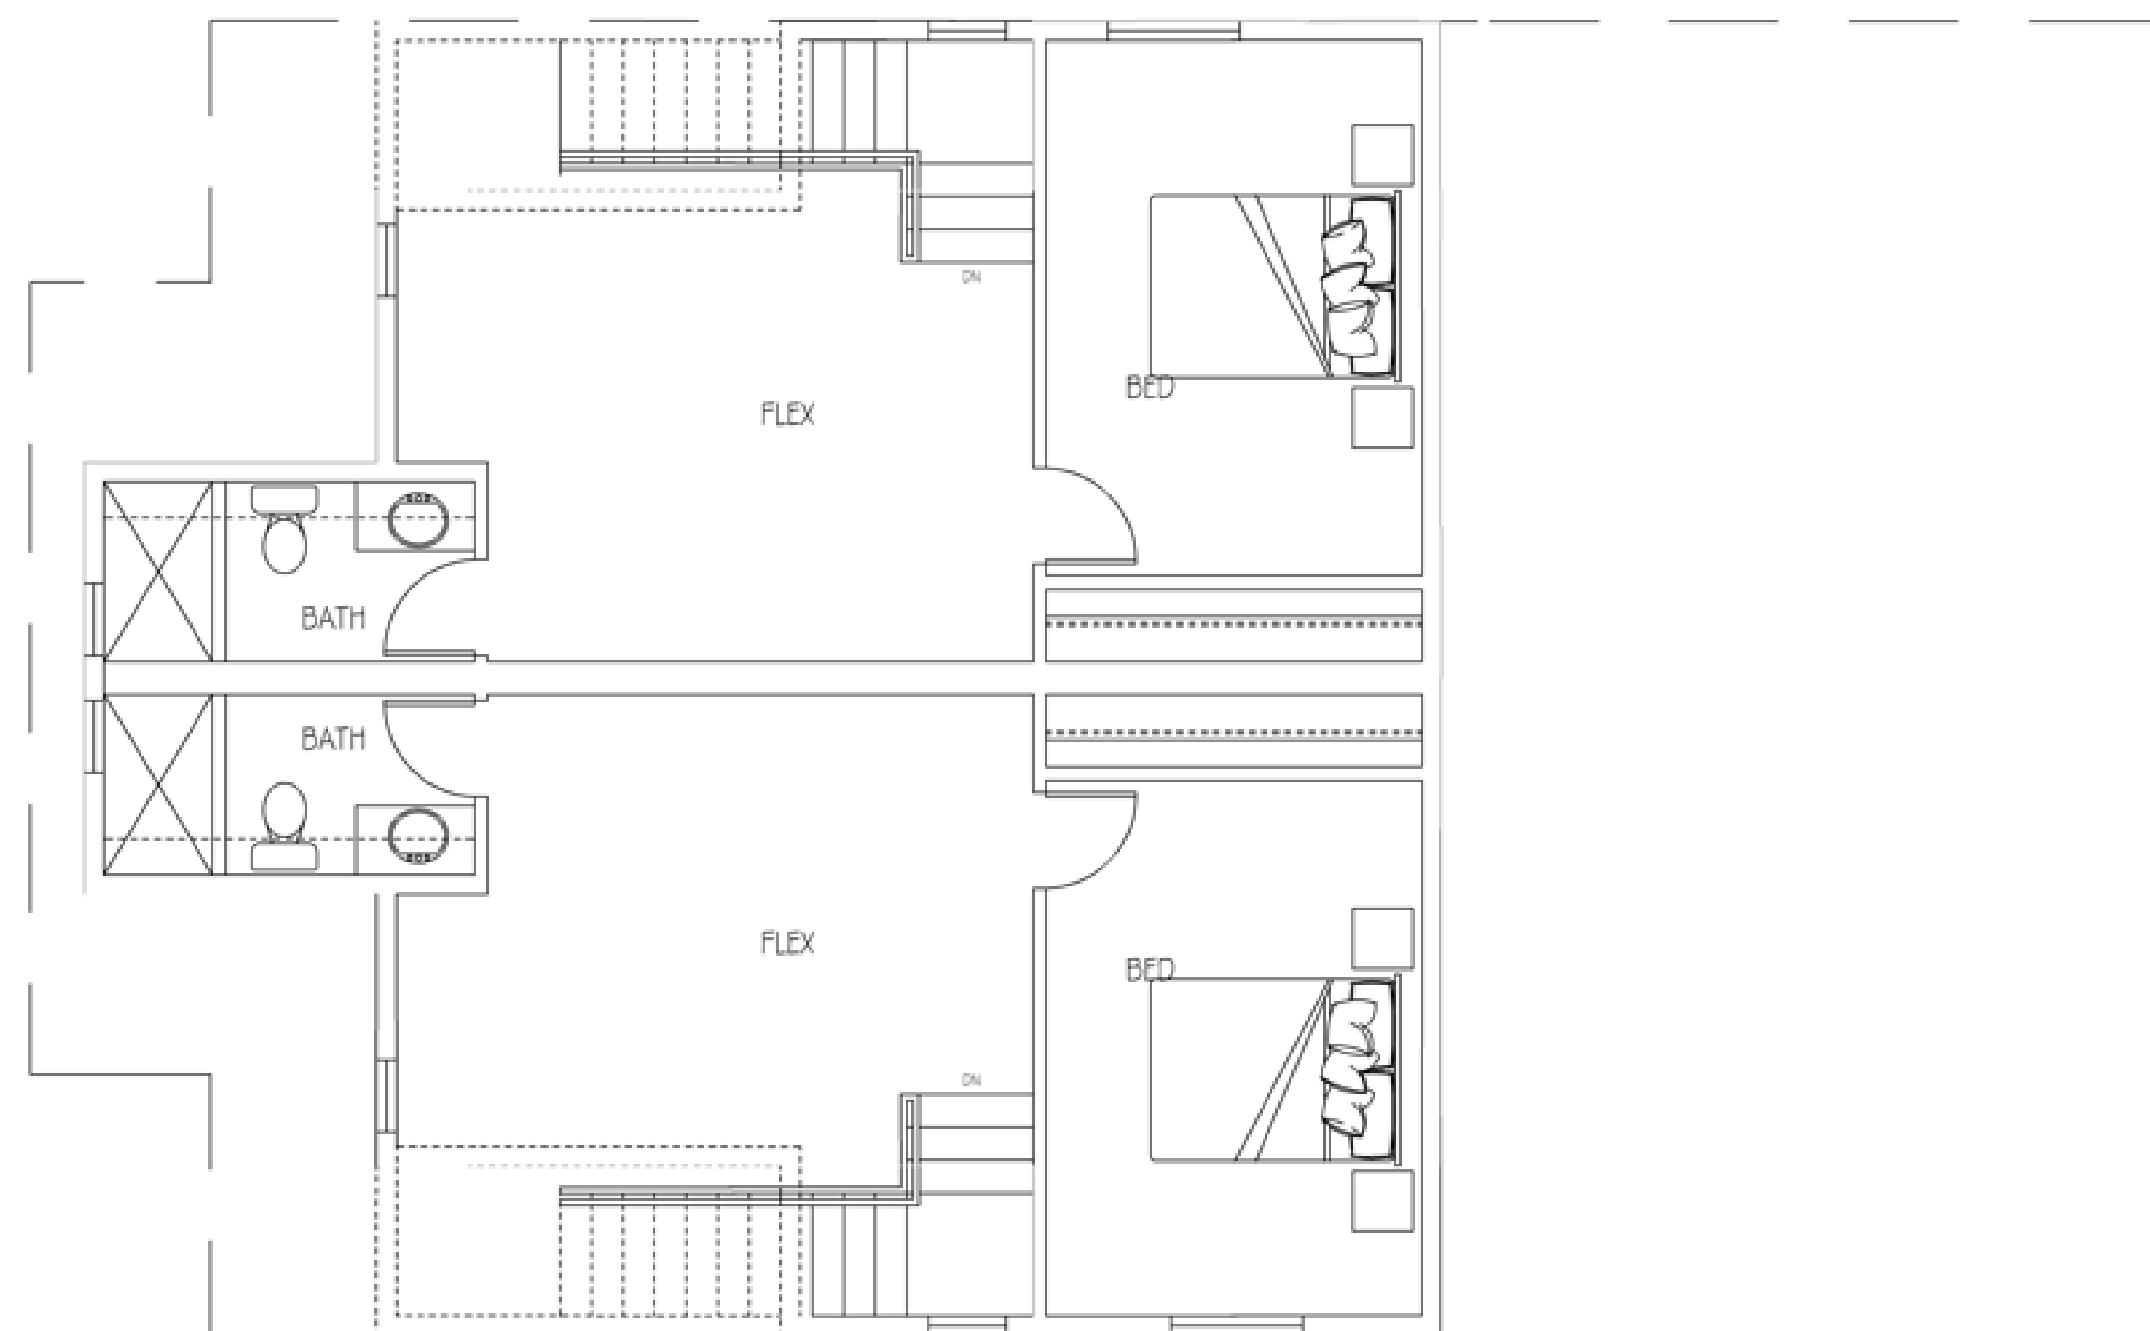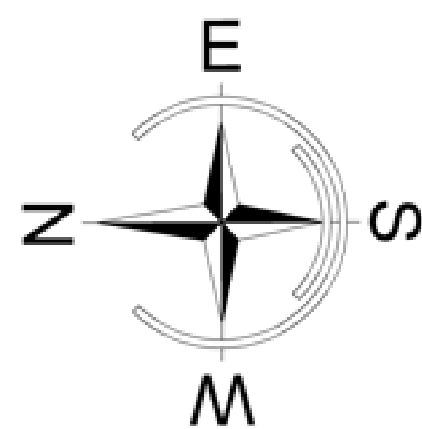

HALF STOREY
3/16" = 1'-0"

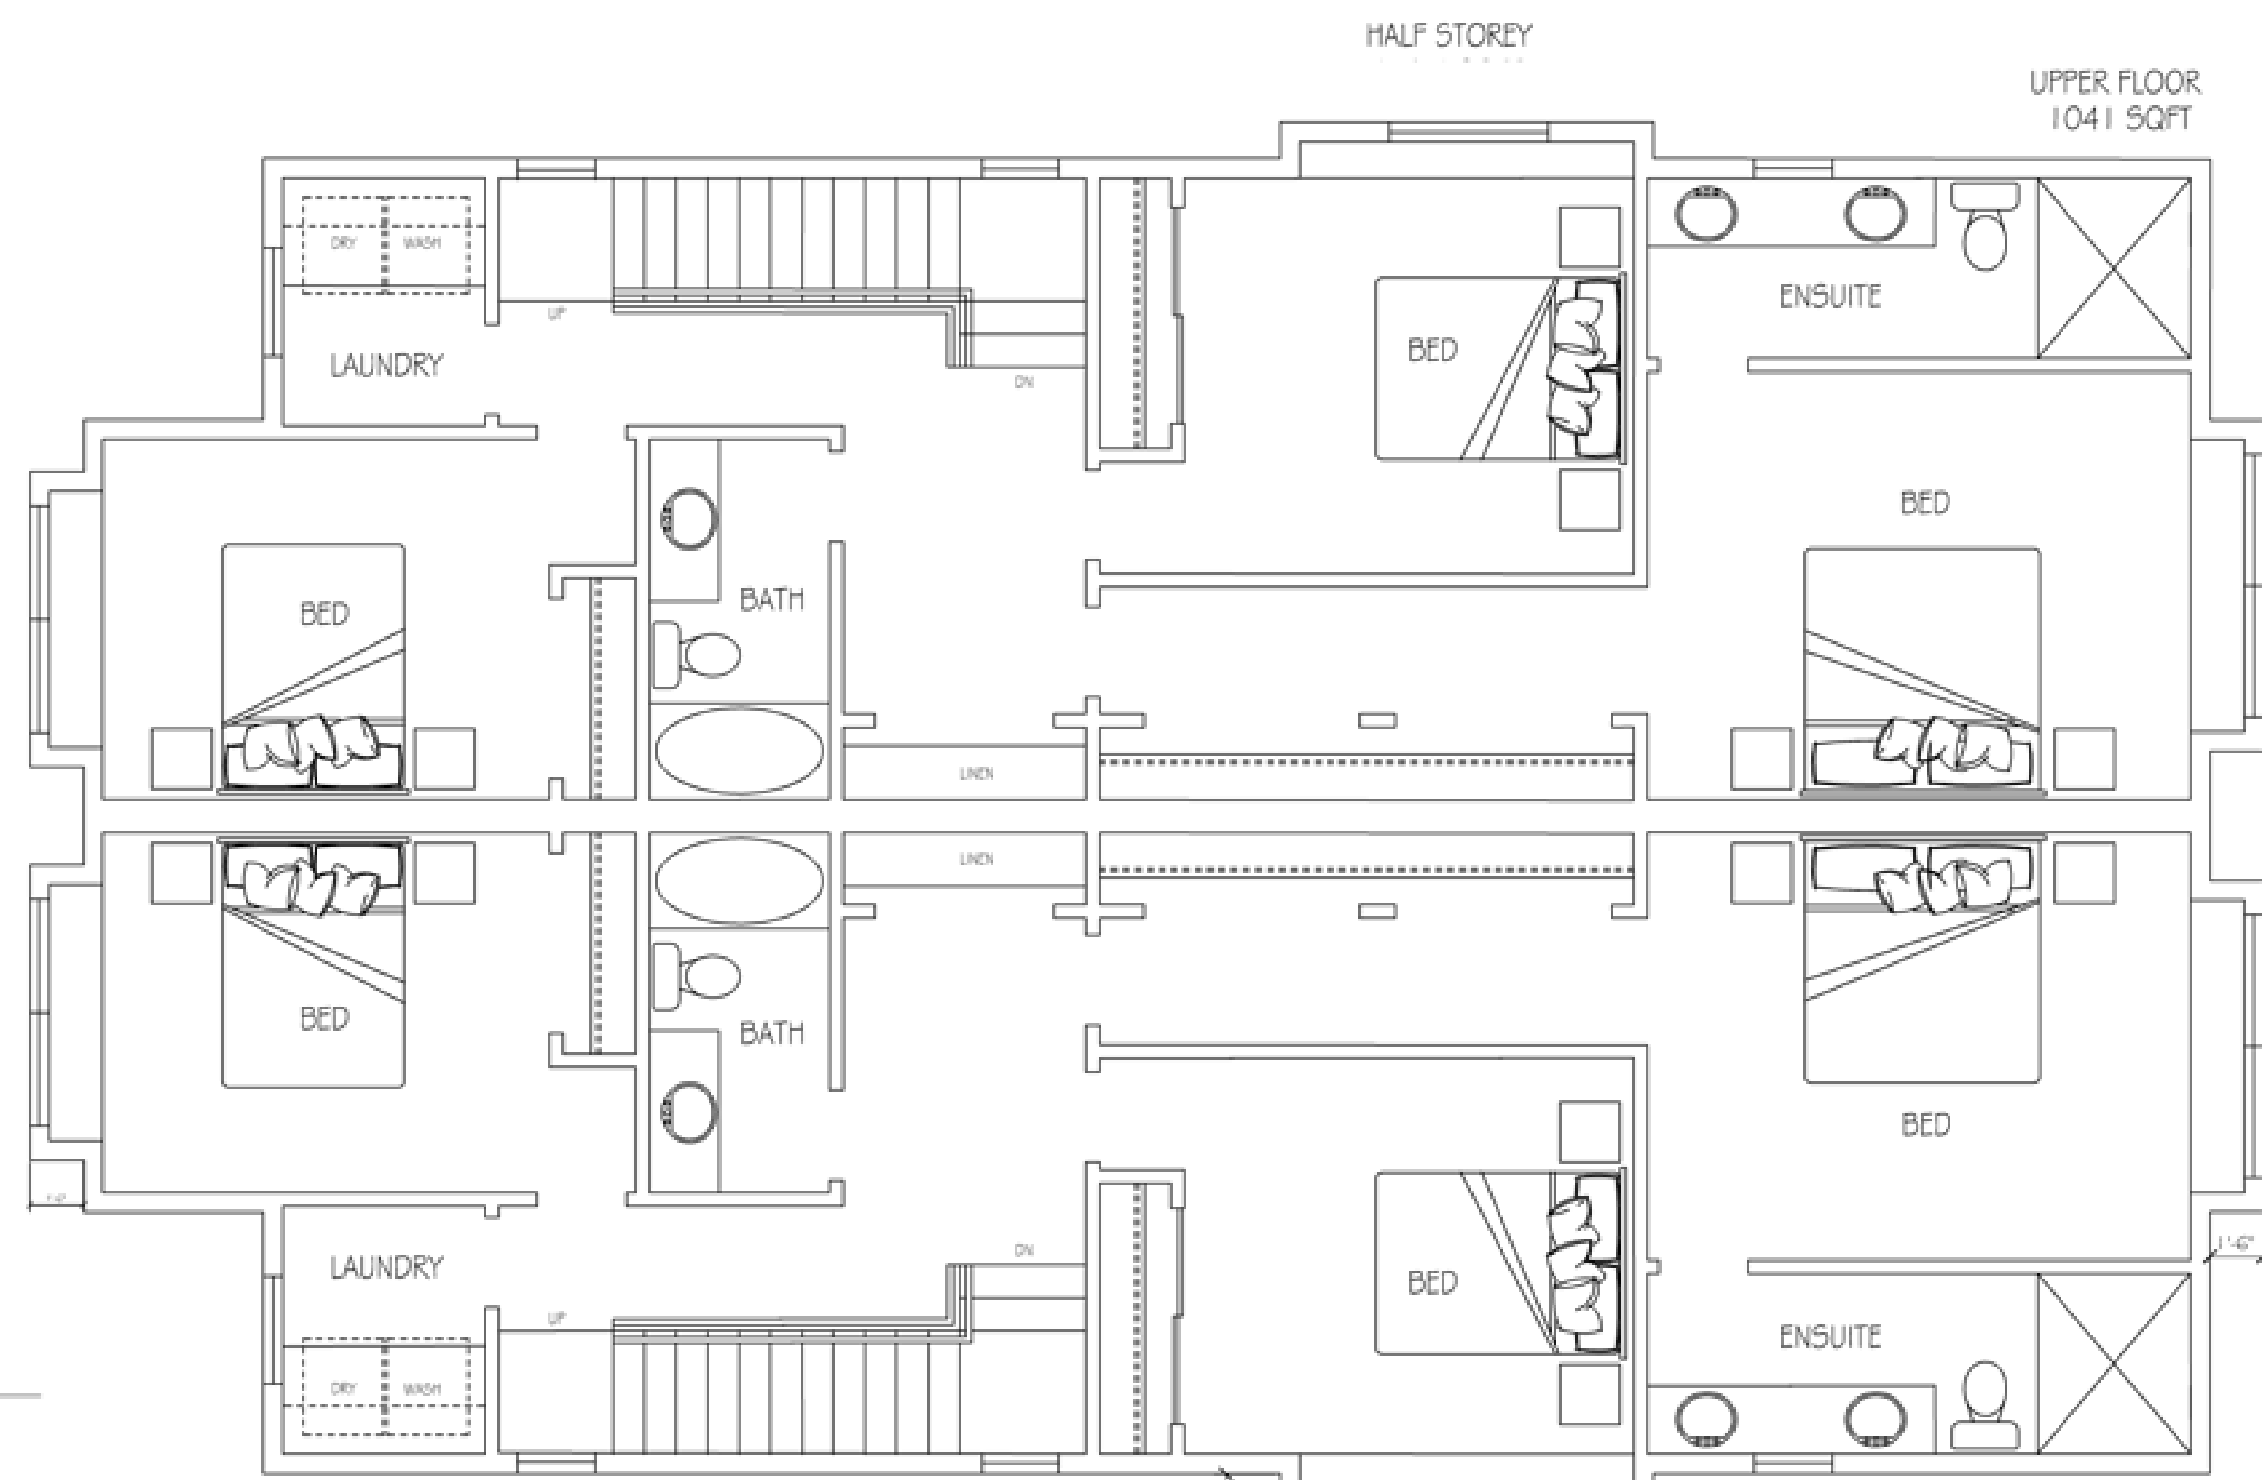

2nd STOREY
3/16" = 1'-0"

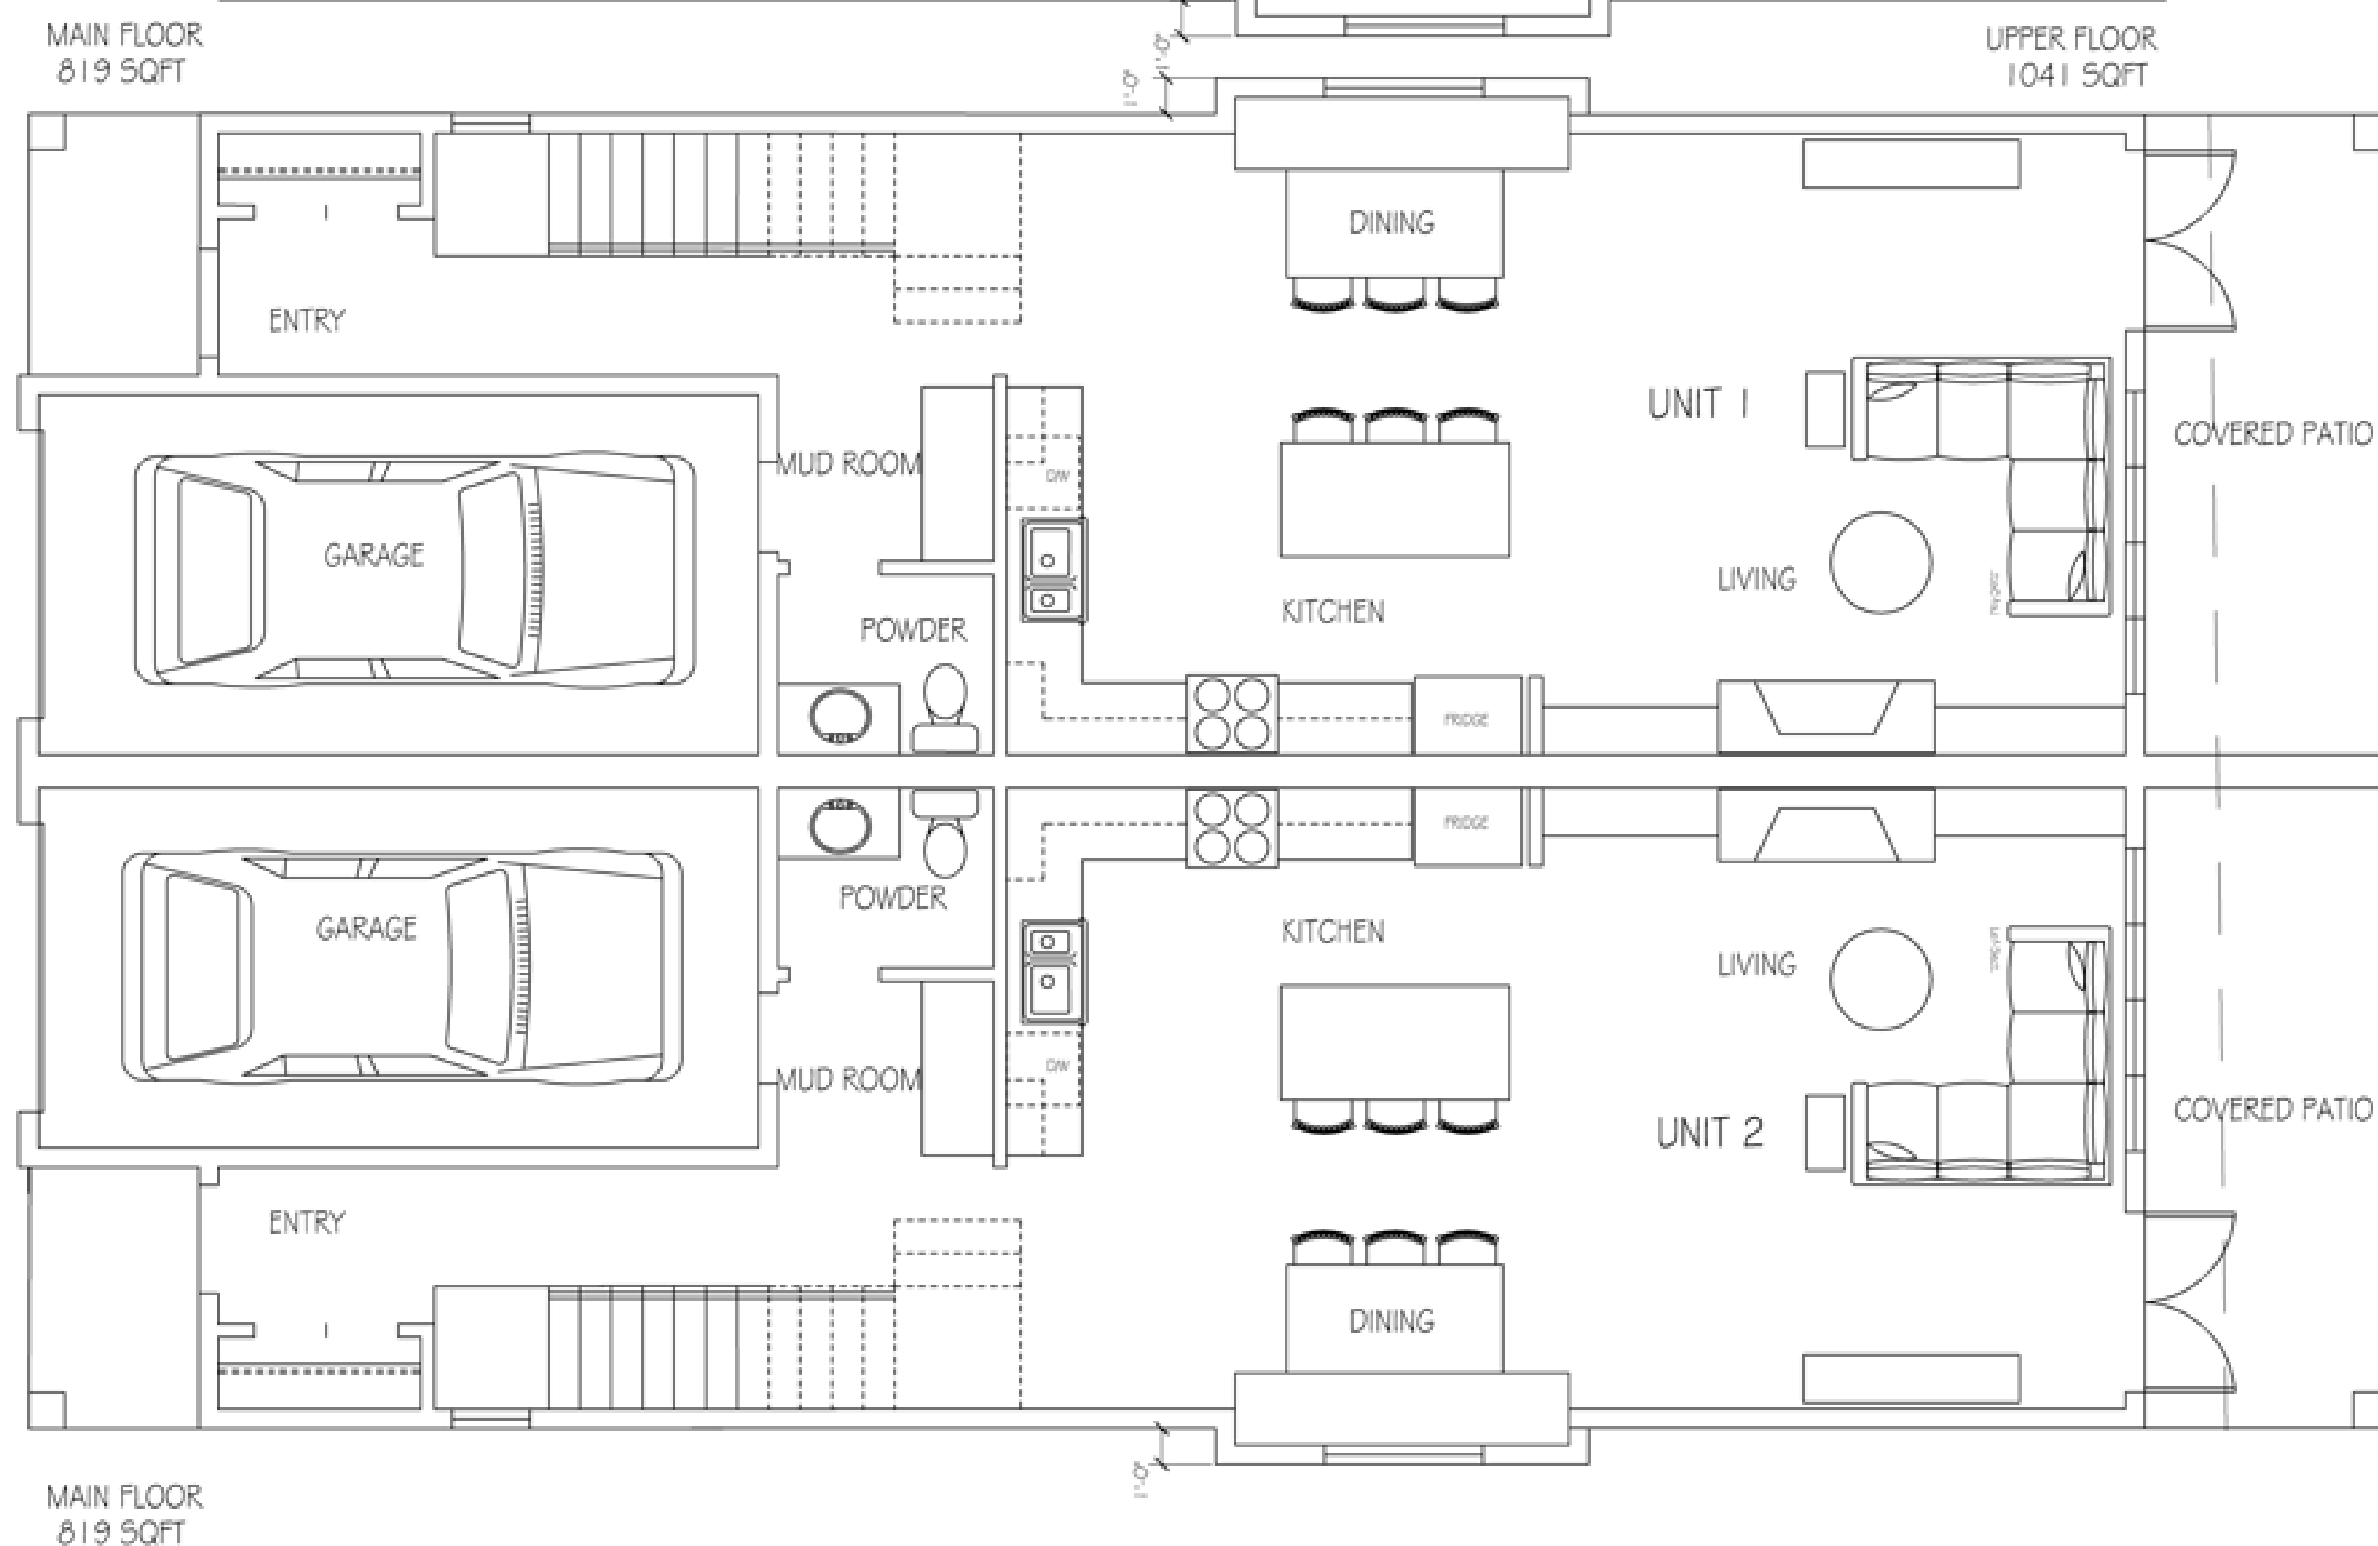

1st STOREY
3/16" = 1'-0"



FRONT ELEVATION



DUPLEX LOT 1

CONTRACTOR TO VERIFY ALL DIMENSIONS AND MATERIALS ON THESE DRAWINGS AND REPORT ANY DISCREPANCIES TO THIS OFFICE PRIOR TO COMMENCING WITH CONSTRUCTION. SARAH GALLOP DESIGN INC. IS NOT RESPONSIBLE FOR ANY DISCREPANCIES NOT REPORTED IN WRITING PRIOR TO CONSTRUCTION. CLIENT IS RESPONSIBLE FOR OBTAINING ALL NECESSARY PERMITS PRIOR TO CONSTRUCTION. PLANS ARE COPYRIGHTED FOR THE EXCLUSIVE USE OF SARAH GALLOP DESIGN INC. ANY UNAUTHORIZED USE OR REPRODUCTION IS PROHIBITED.

REVISIONS:

1 -



OFFICE LOCATIONS:

4919 48th AVENUE
DELTA, B.C. V4K 1V4
PHONE:
604 952 4448
FAX:
888 698 4758
EMAIL:
permits@sarahgallop.com

PROJECT:
BASSI PROPERTIES
1ST AVE DEVELOPMENT


DRAWN BY: SG CHECKED BY: SG

DATE: MAY 9, 2026


REVISION:

SHEET:

A 4 OF 33

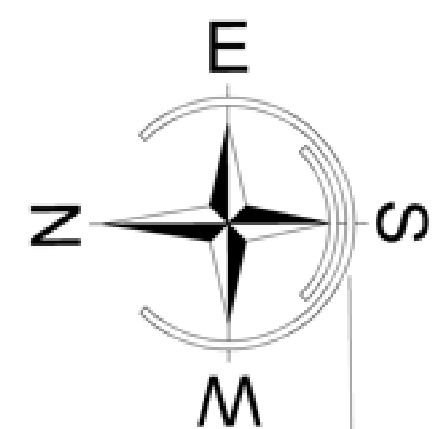

LOT 2

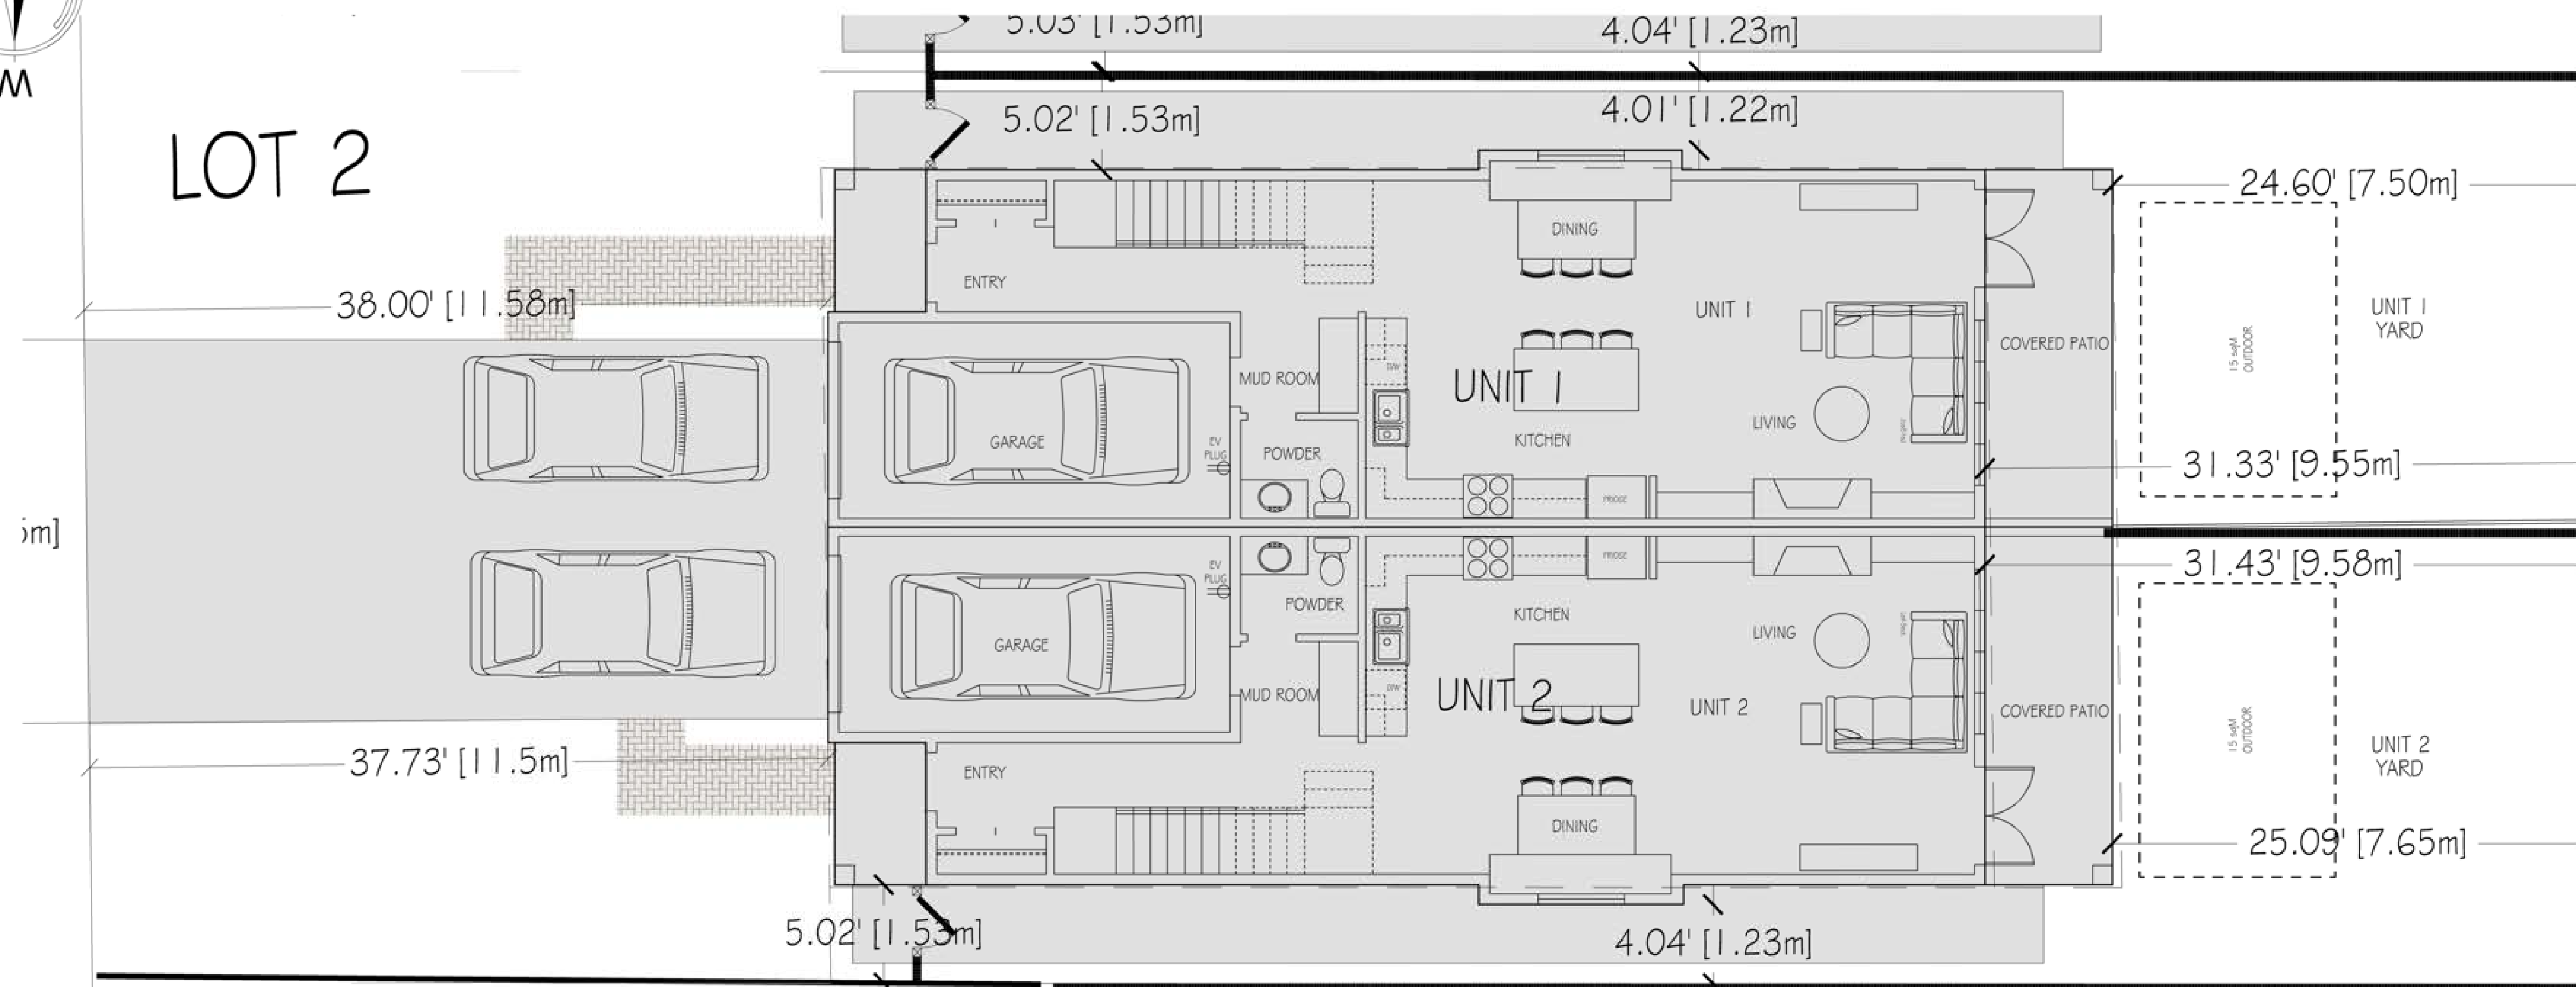

SITE PLAN
3/16" = 1'-0"



SIDE ELEVATION
3/16" = 1'-0"

CONTRACTOR TO VERIFY ALL DIMENSIONS AND MATERIALS ON THESE DRAWINGS AND REPORT ANY DISCREPANCIES TO THIS OFFICE PRIOR TO COMMENCING WITH CONSTRUCTION. SARAH GALLOP DESIGN INC. IS NOT RESPONSIBLE FOR ANY DISCREPANCIES NOT REPORTED IN WRITING PRIOR TO CONSTRUCTION. CLIENT IS RESPONSIBLE FOR OBTAINING ALL NECESSARY PERMITS PRIOR TO CONSTRUCTION. PLANS ARE COPYRIGHTED FOR THE EXCLUSIVE USE OF SARAH GALLOP DESIGN INC. ANY UNAUTHORIZED USE OR REPRODUCTION IS PROHIBITED.

REVISIONS:

1 -



OFFICE LOCATIONS:

4919 48th AVENUE
DELTA, B.C. V4K 1V4

PHONE:

604 952 4448

FAX:

888 698 4758

EMAIL:

permits@sarahgallop.com

PROJECT:

BASSI PROPERTIES
1ST AVE DEVELOPMENT

DRAWN BY:

SG

CHECKED BY:

SG

DATE:



MAY 9, 2026

REVISION:


SHEET:

DUPLEX
LOT 2


A 5 OF 33

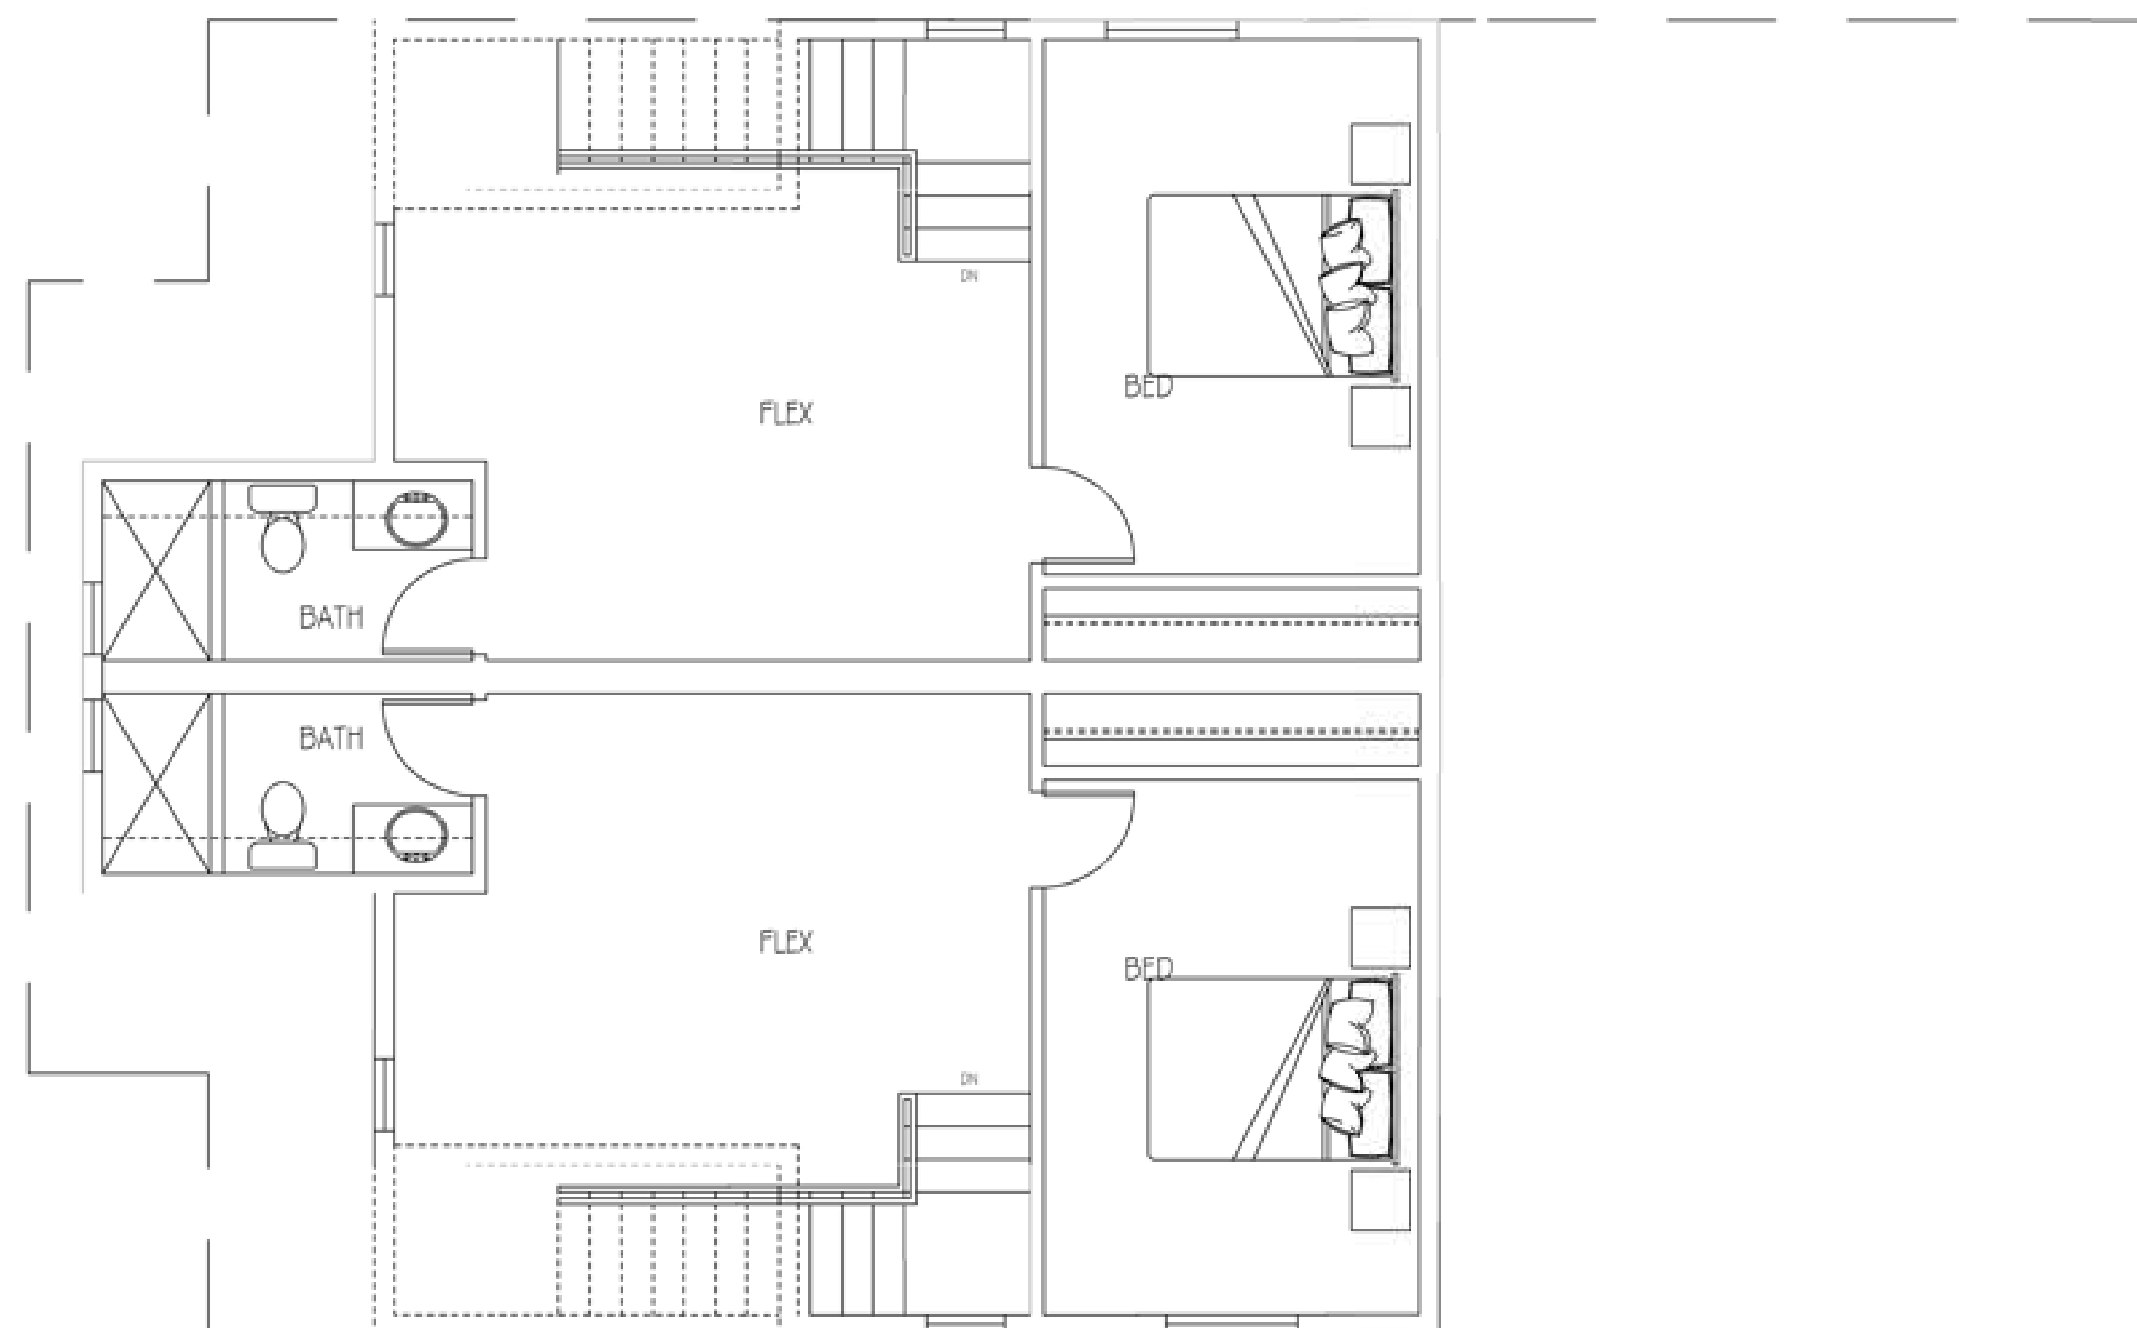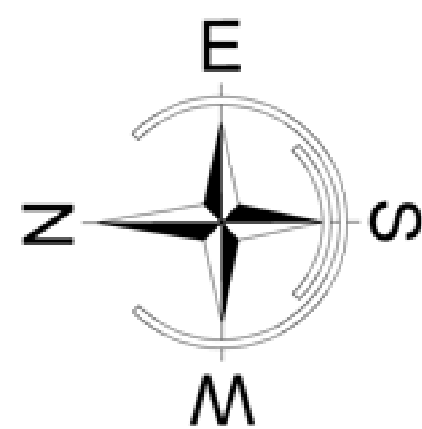

HALF STOREY
3/16" = 1'-0"

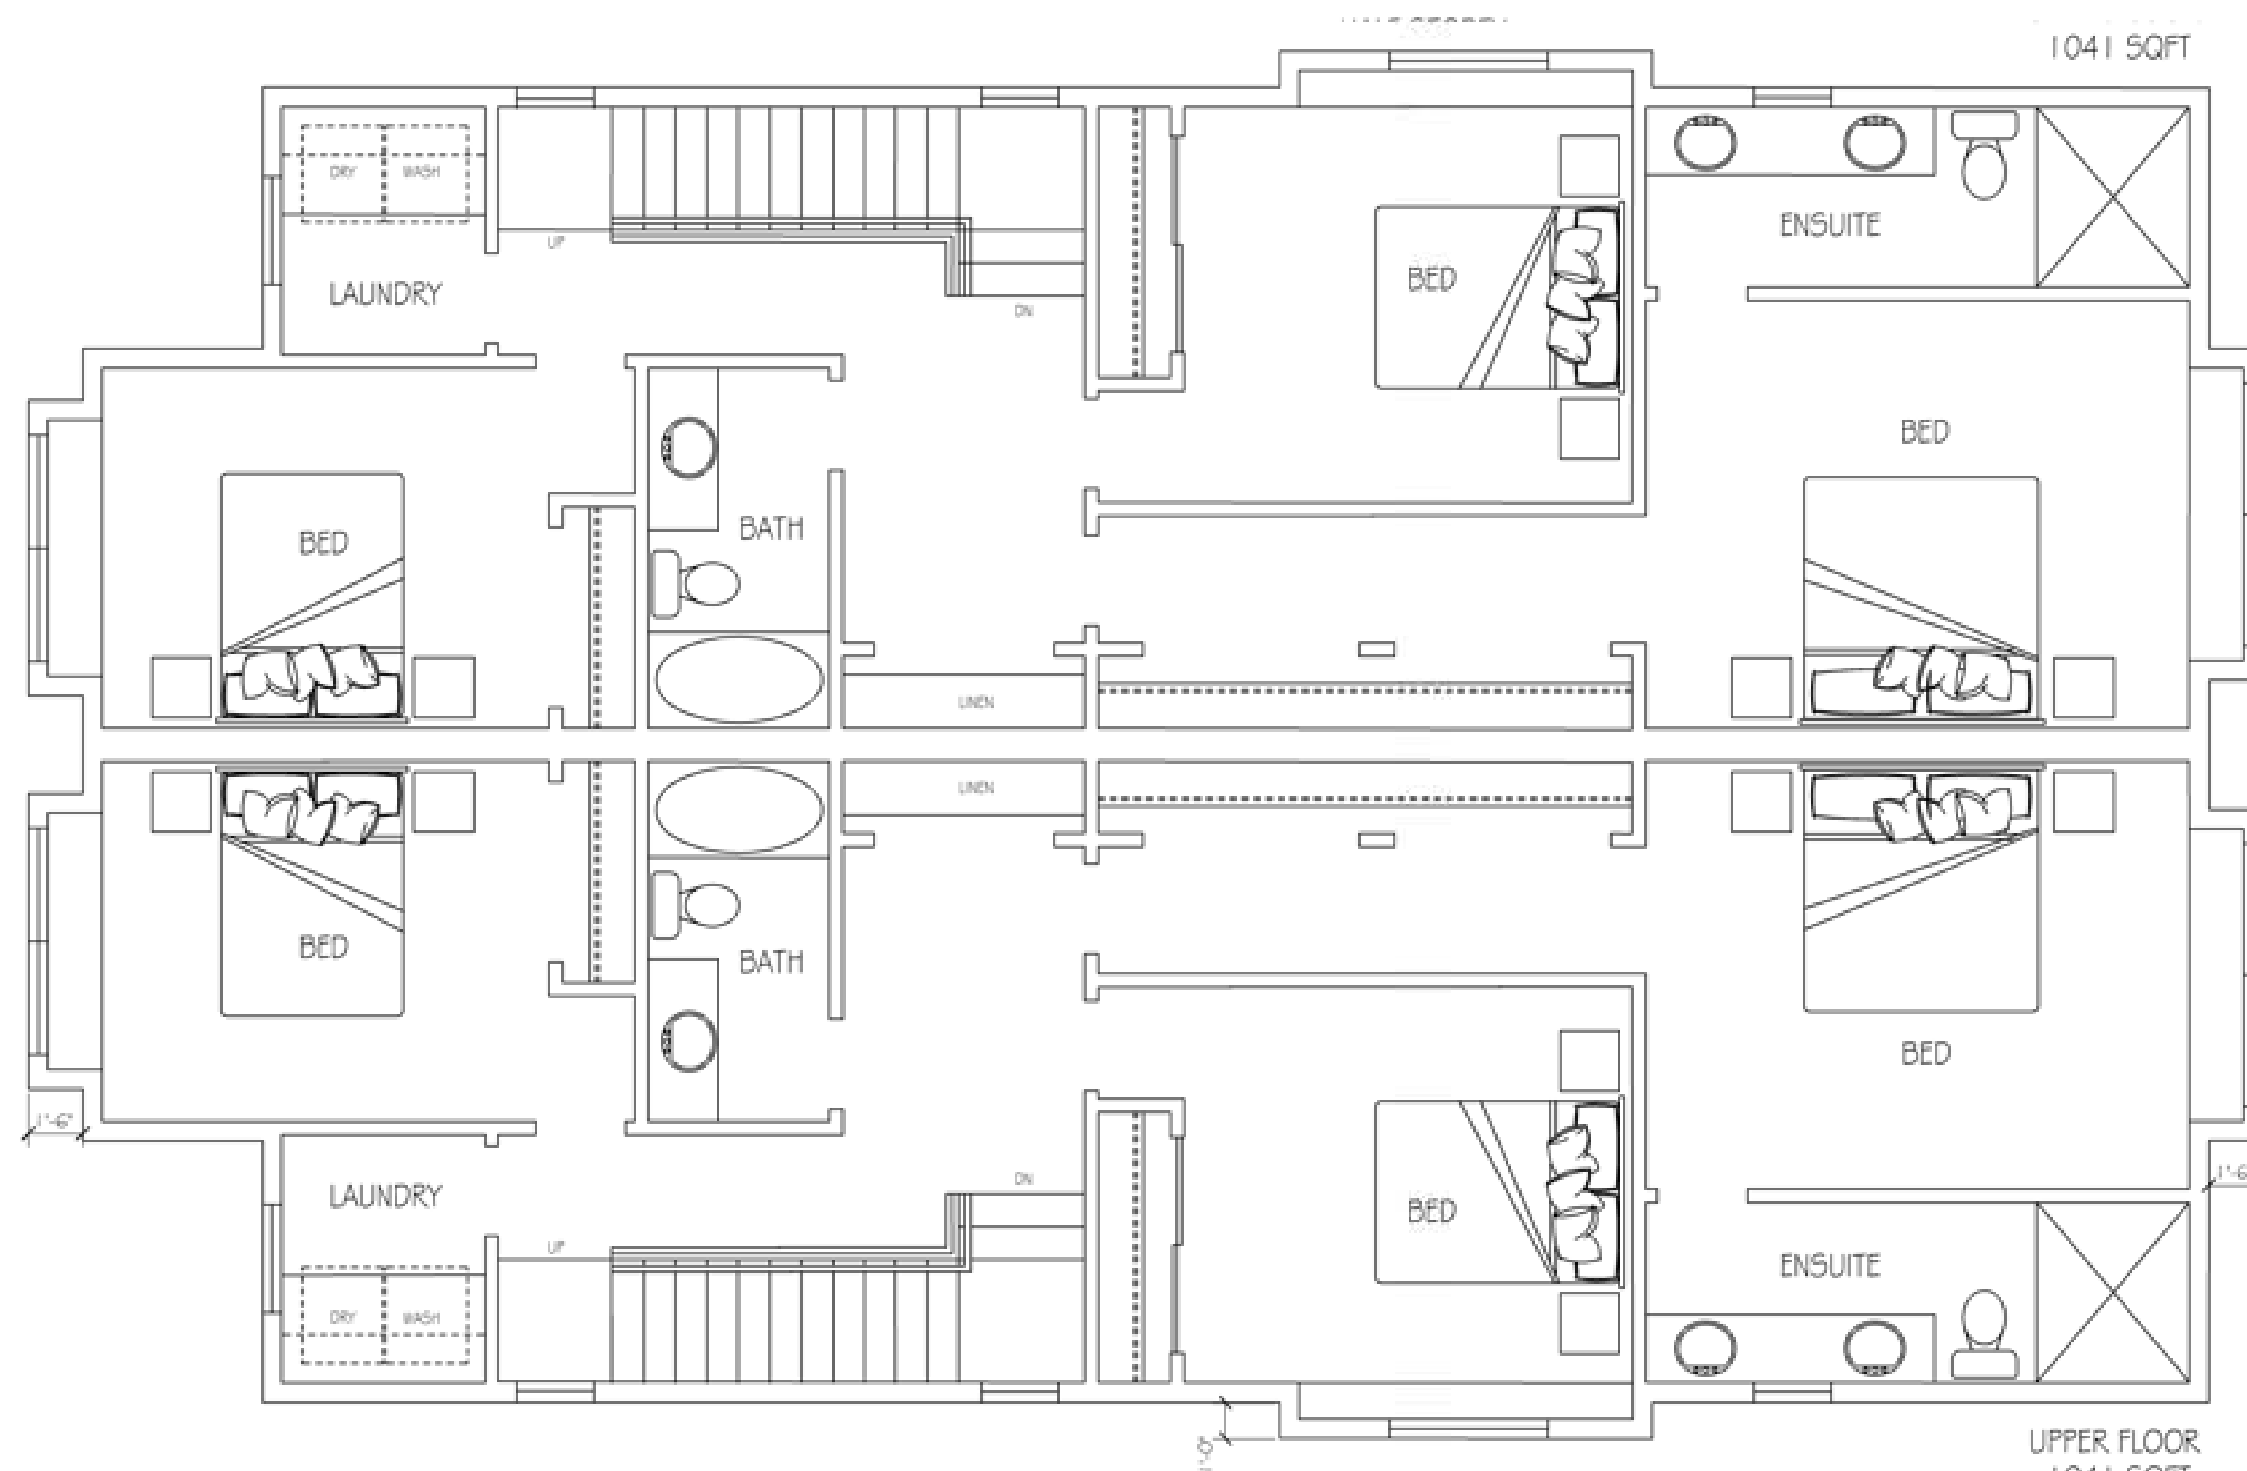


2nd STOREY
3/16" = 1'-0"

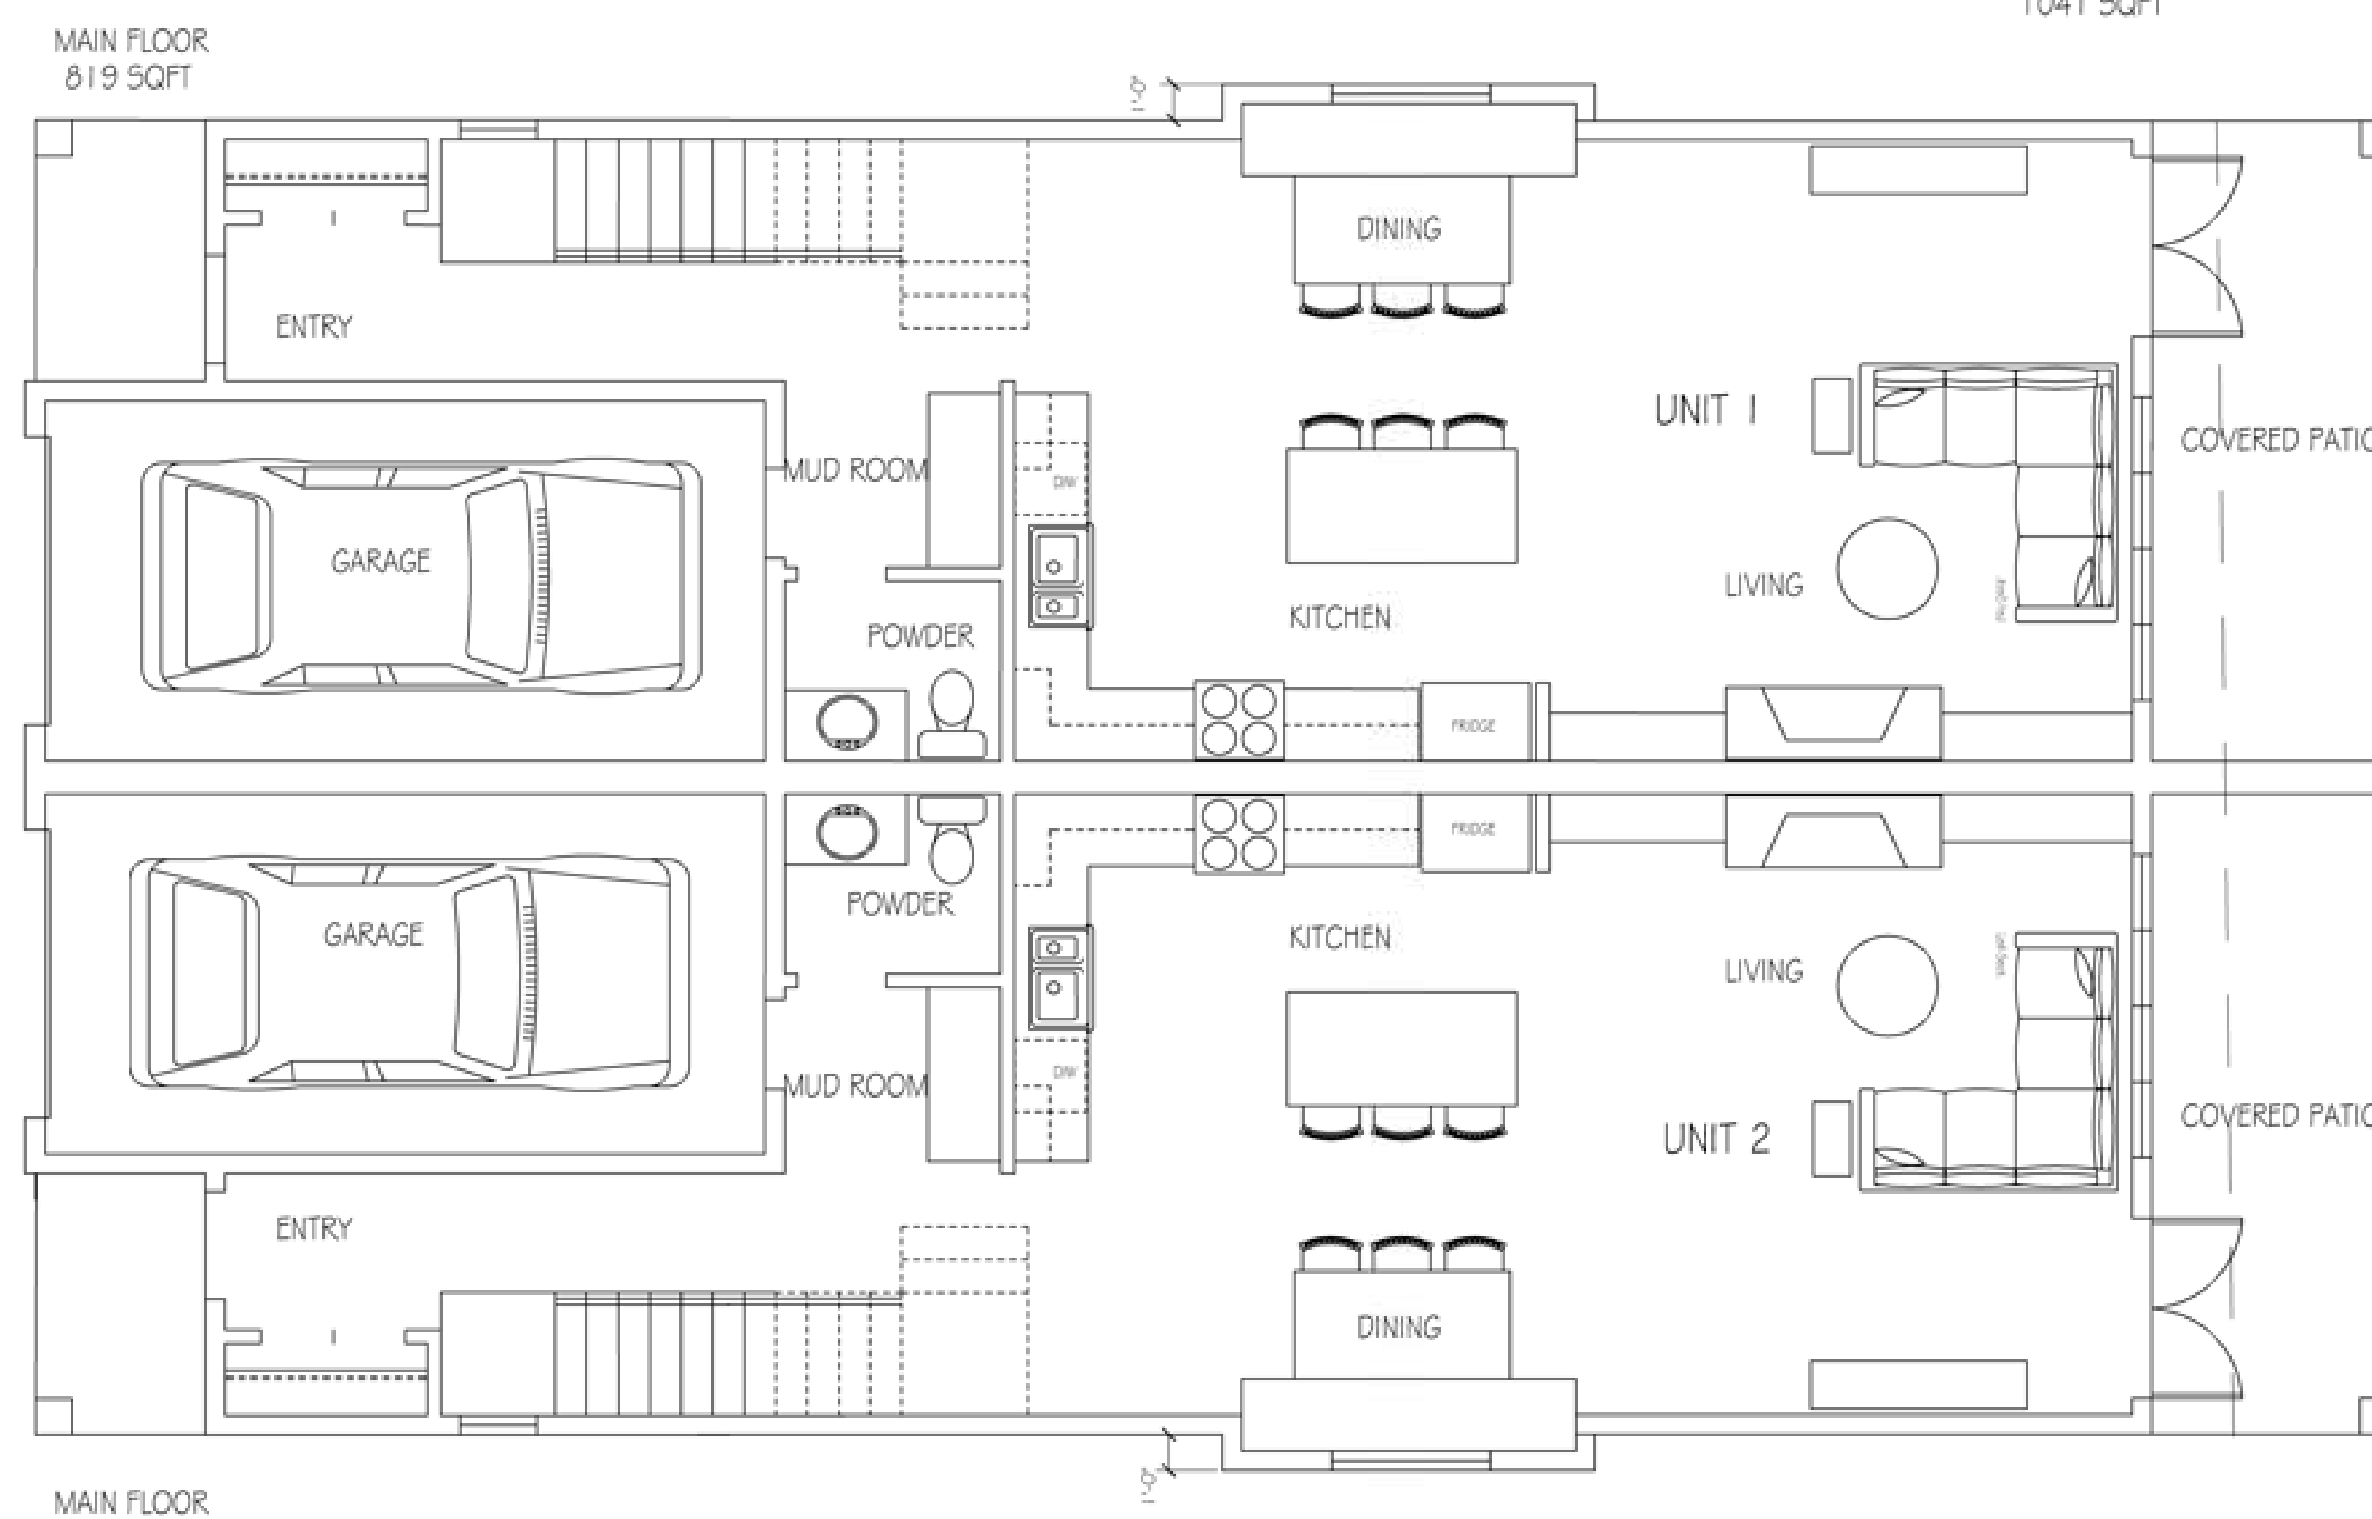

1st STOREY
3/16" = 1'-0"



FRONT ELEVATION

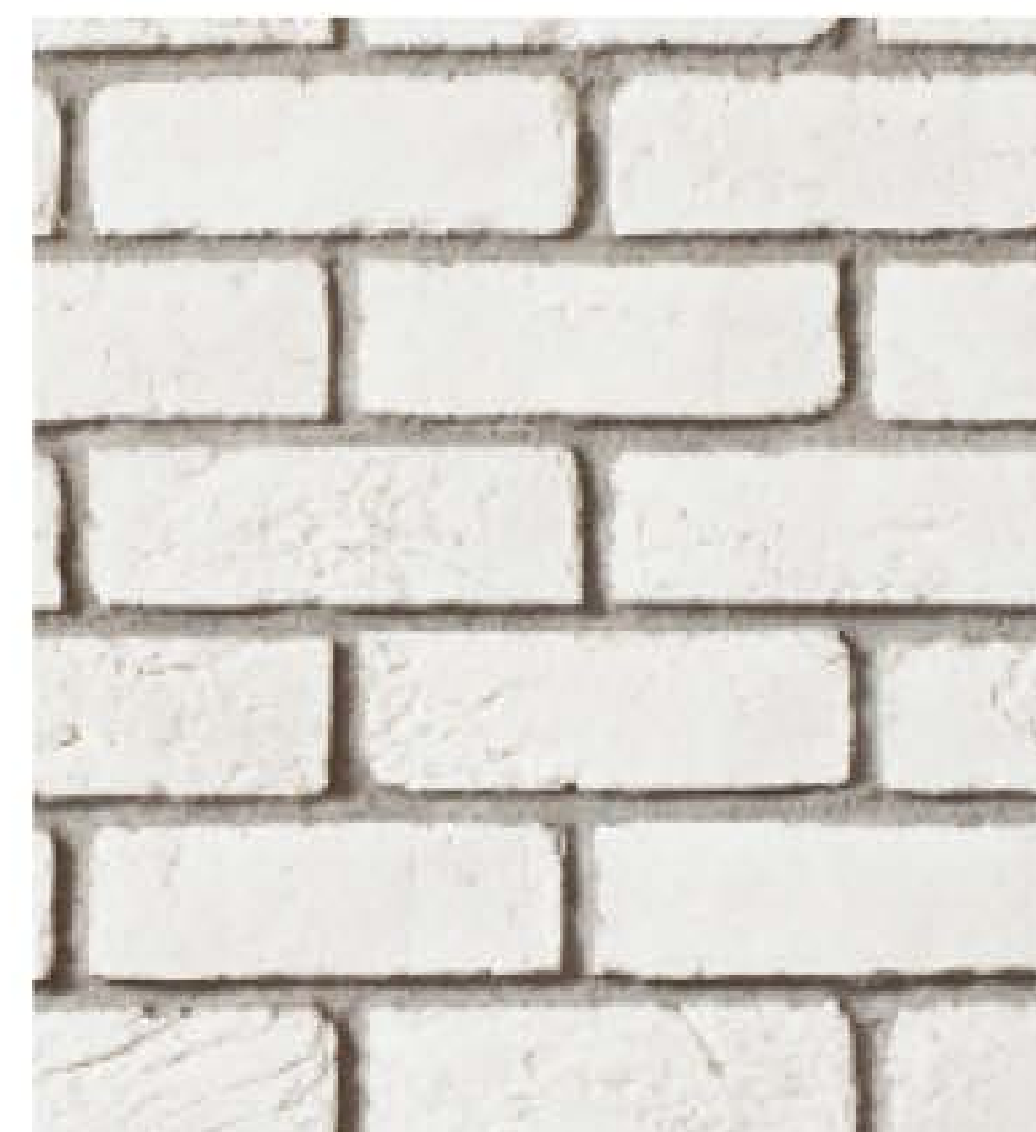

DUPLEX
LOT 2

CONTRACTOR TO VERIFY ALL DIMENSIONS AND MATERIALS ON THESE DRAWINGS AND REPORT ANY DISCREPANCIES TO THIS OFFICE PRIOR TO COMMENCING WITH CONSTRUCTION. SARAH GALLOP DESIGN INC. IS NOT RESPONSIBLE FOR ANY DISCREPANCIES NOT REPORTED IN WRITING PRIOR TO CONSTRUCTION. CLIENT IS RESPONSIBLE FOR OBTAINING ALL NECESSARY PERMITS PRIOR TO CONSTRUCTION. PLANS ARE COPYRIGHTED FOR THE EXCLUSIVE USE OF SARAH GALLOP DESIGN INC. ANY UNAUTHORIZED USE OR REPRODUCTION IS PROHIBITED.

REVISIONS:

1 -



OFFICE LOCATIONS:

4919 48th AVENUE
DELTA, B.C. V4K 1V4
PHONE:
604 952 4448
FAX:
888 698 4758
EMAIL:
permits@sarahgallop.com

PROJECT:
BASSI PROPERTIES
1ST AVE DEVELOPMENT



DRAWN BY: SG CHECKED BY: SG

DATE: MAY 9, 2026

REVISION:

SHEET:

A 6 OF 33

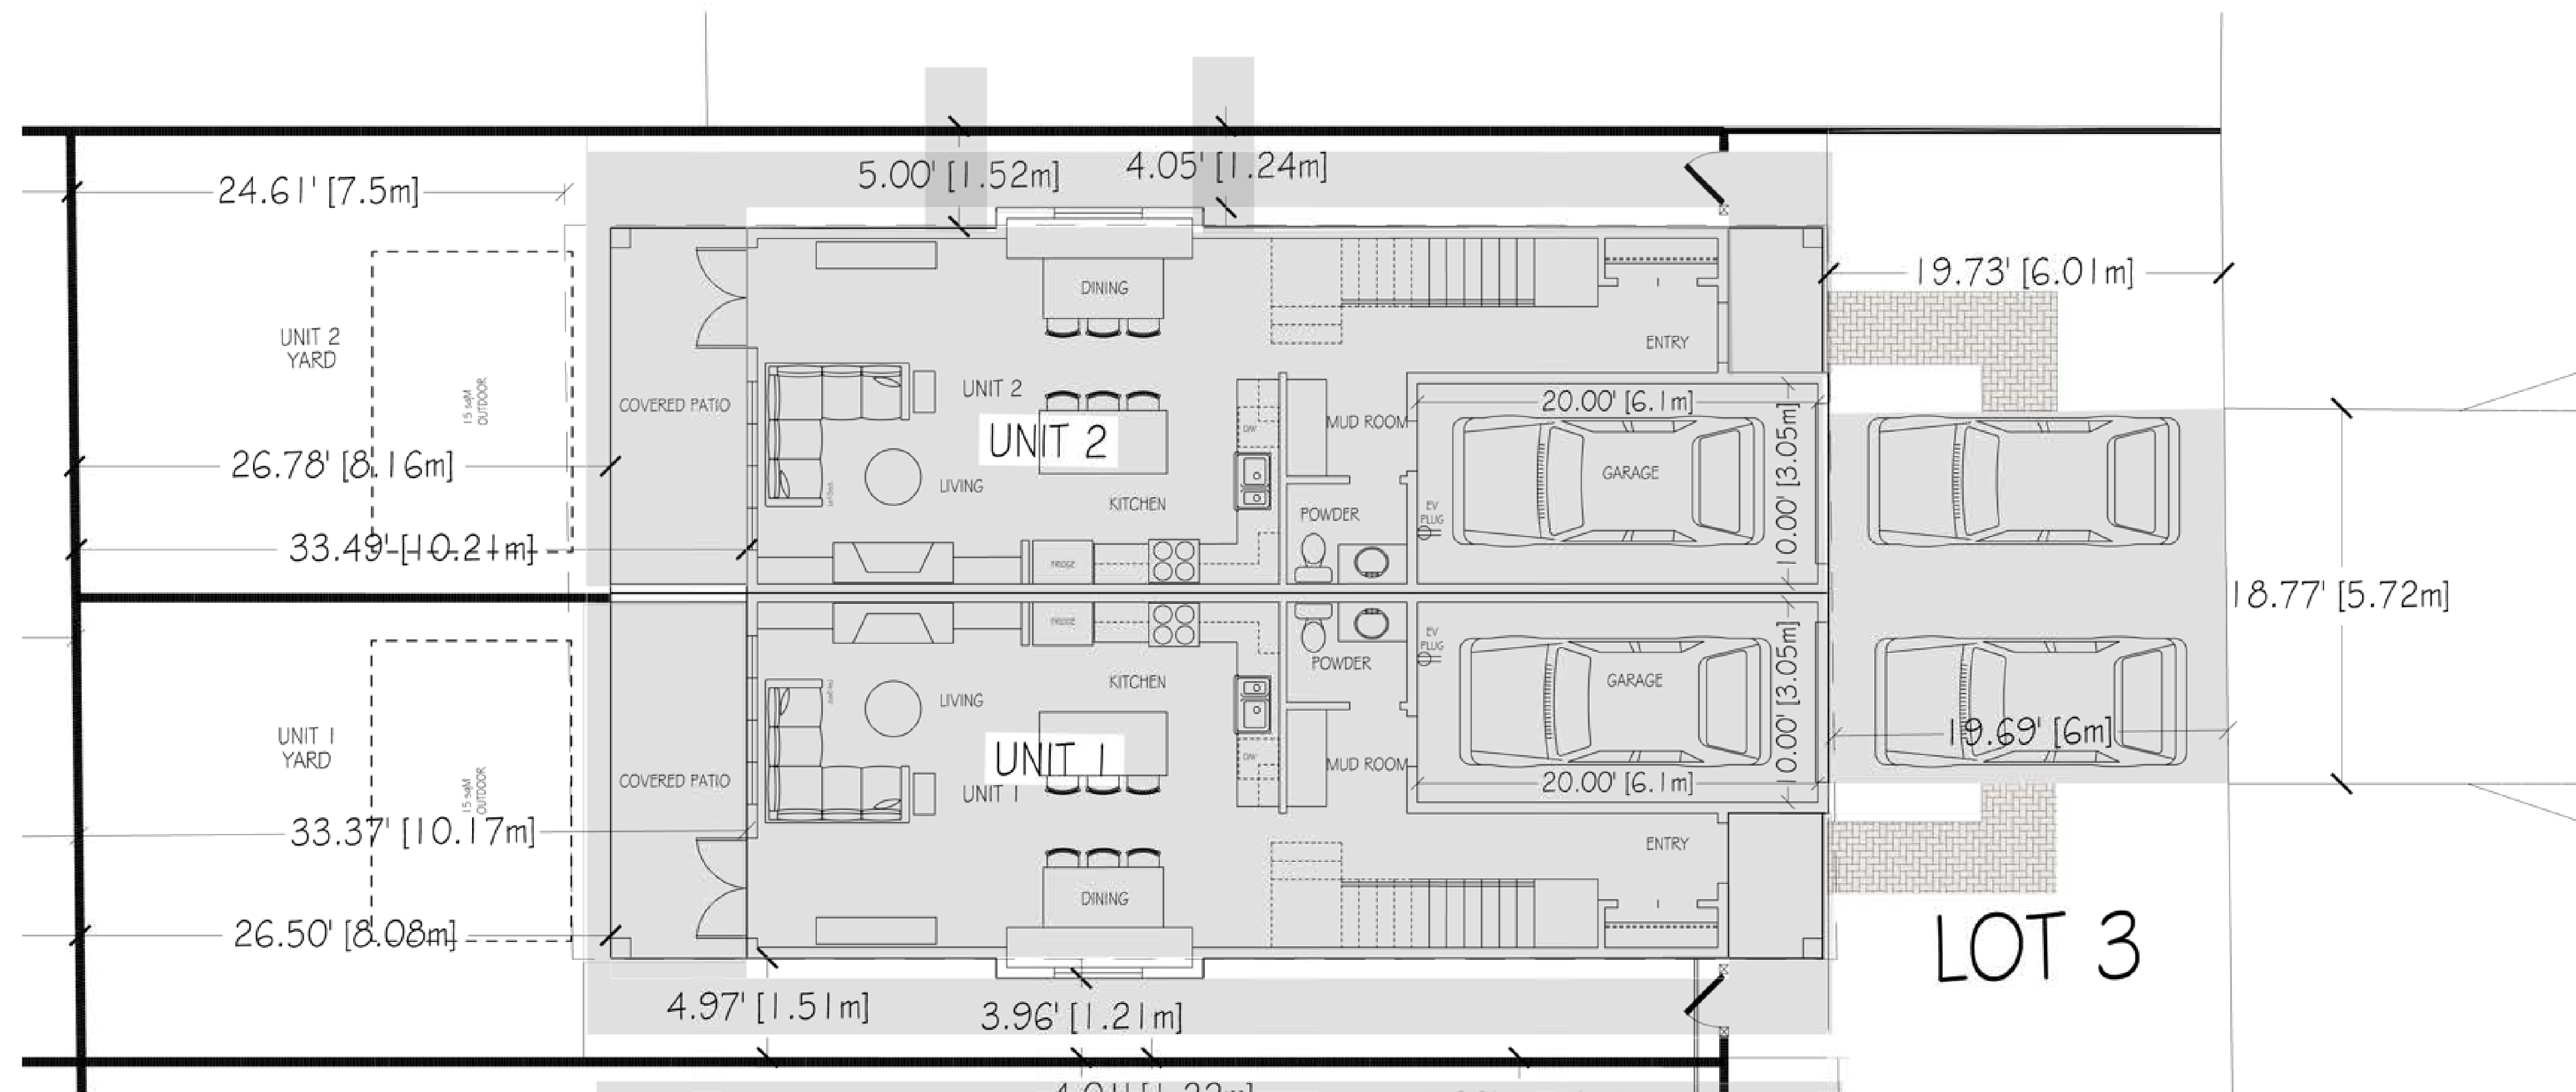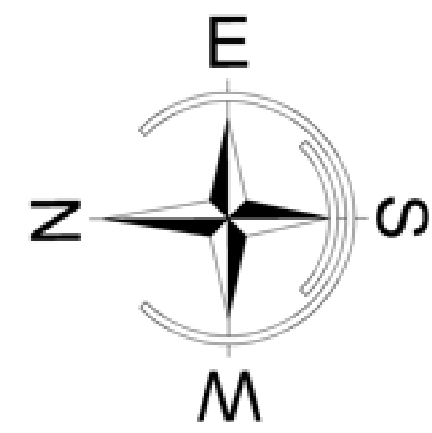

SITE PLAN
3/16" = 1'-0"



SIDE ELEVATION
3/16" = 1'-0"

CONTRACTOR TO VERIFY ALL DIMENSIONS AND MATERIALS ON THESE DRAWINGS AND REPORT ANY DISCREPANCIES TO THIS OFFICE PRIOR TO COMMENCING WITH CONSTRUCTION. SARAH GALLOP DESIGN INC. IS NOT RESPONSIBLE FOR ANY DISCREPANCIES NOT REPORTED IN WRITING PRIOR TO CONSTRUCTION. CLIENT IS RESPONSIBLE FOR OBTAINING ALL NECESSARY PERMITS PRIOR TO CONSTRUCTION. PLANS ARE COPYRIGHTED FOR THE EXCLUSIVE USE OF SARAH GALLOP DESIGN INC. ANY UNAUTHORIZED USE OR REPRODUCTION IS PROHIBITED.

REVISIONS:

1 -



OFFICE LOCATIONS:

4919 48th AVENUE
DELTA, B.C. V4K 1V4
PHONE:
604 952 4448
FAX:
888 698 4758
EMAIL:
permits@sarahgallop.com

PROJECT:
BASSI PROPERTIES
1ST AVE DEVELOPMENT

DRAWN BY: SG CHECKED BY: SG


DATE: MAY 9, 2026

REVISION:


SHEET:

**DUPLEX
LOT 3**


A 7 OF 33

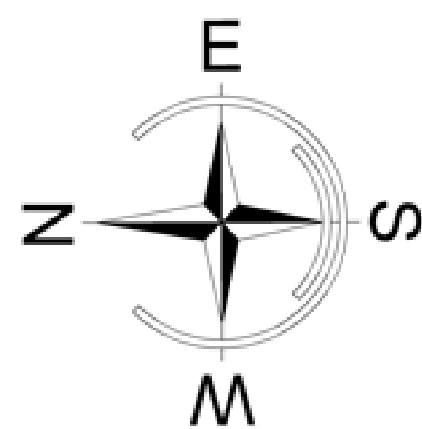


HALF STOREY
3/16" = 1'-0"

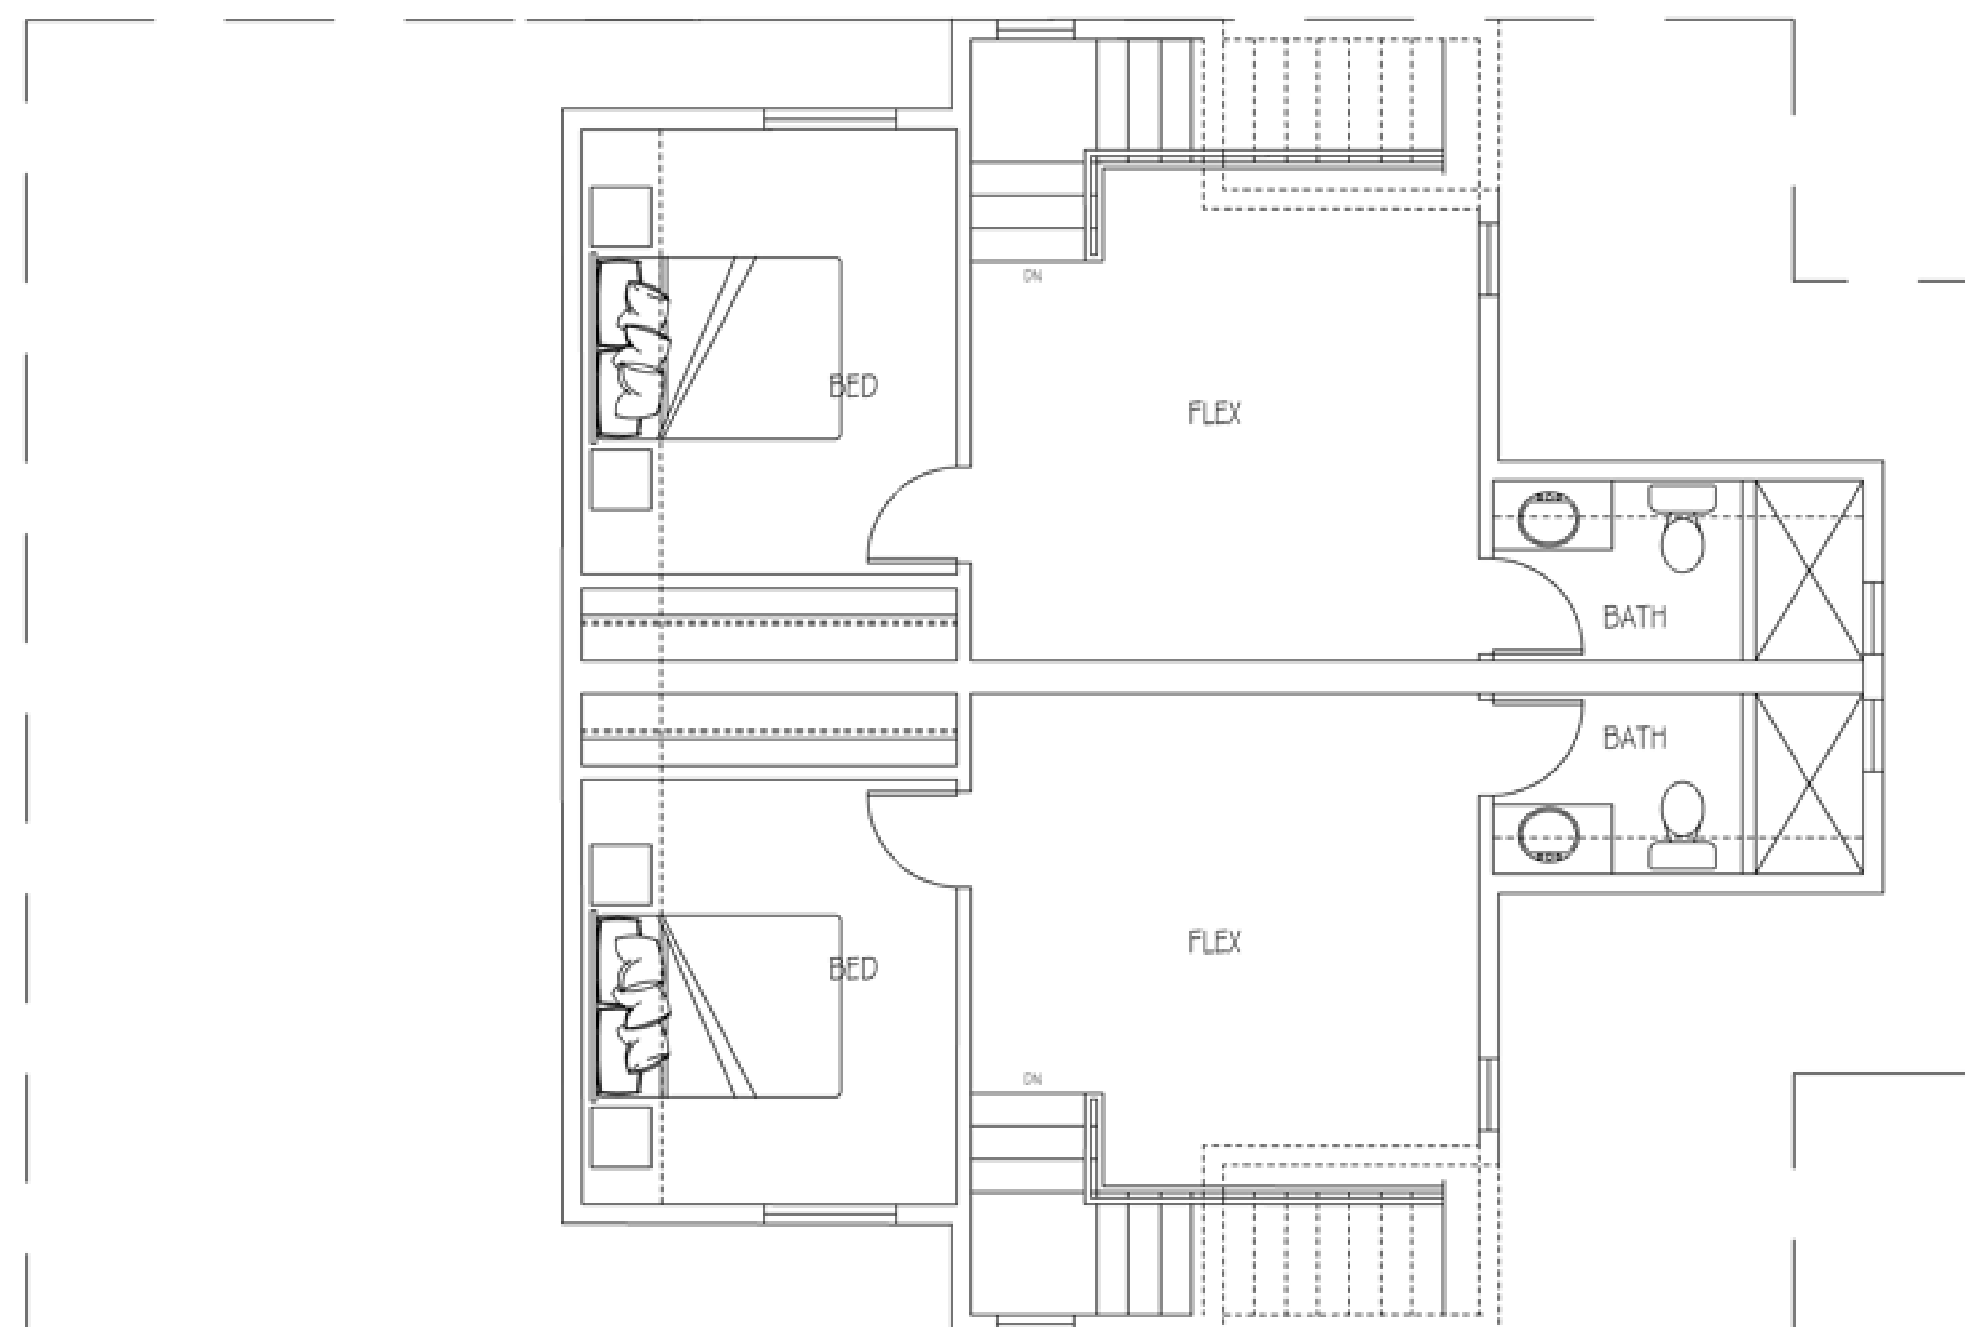


2nd STOREY
3/16" = 1'-0"

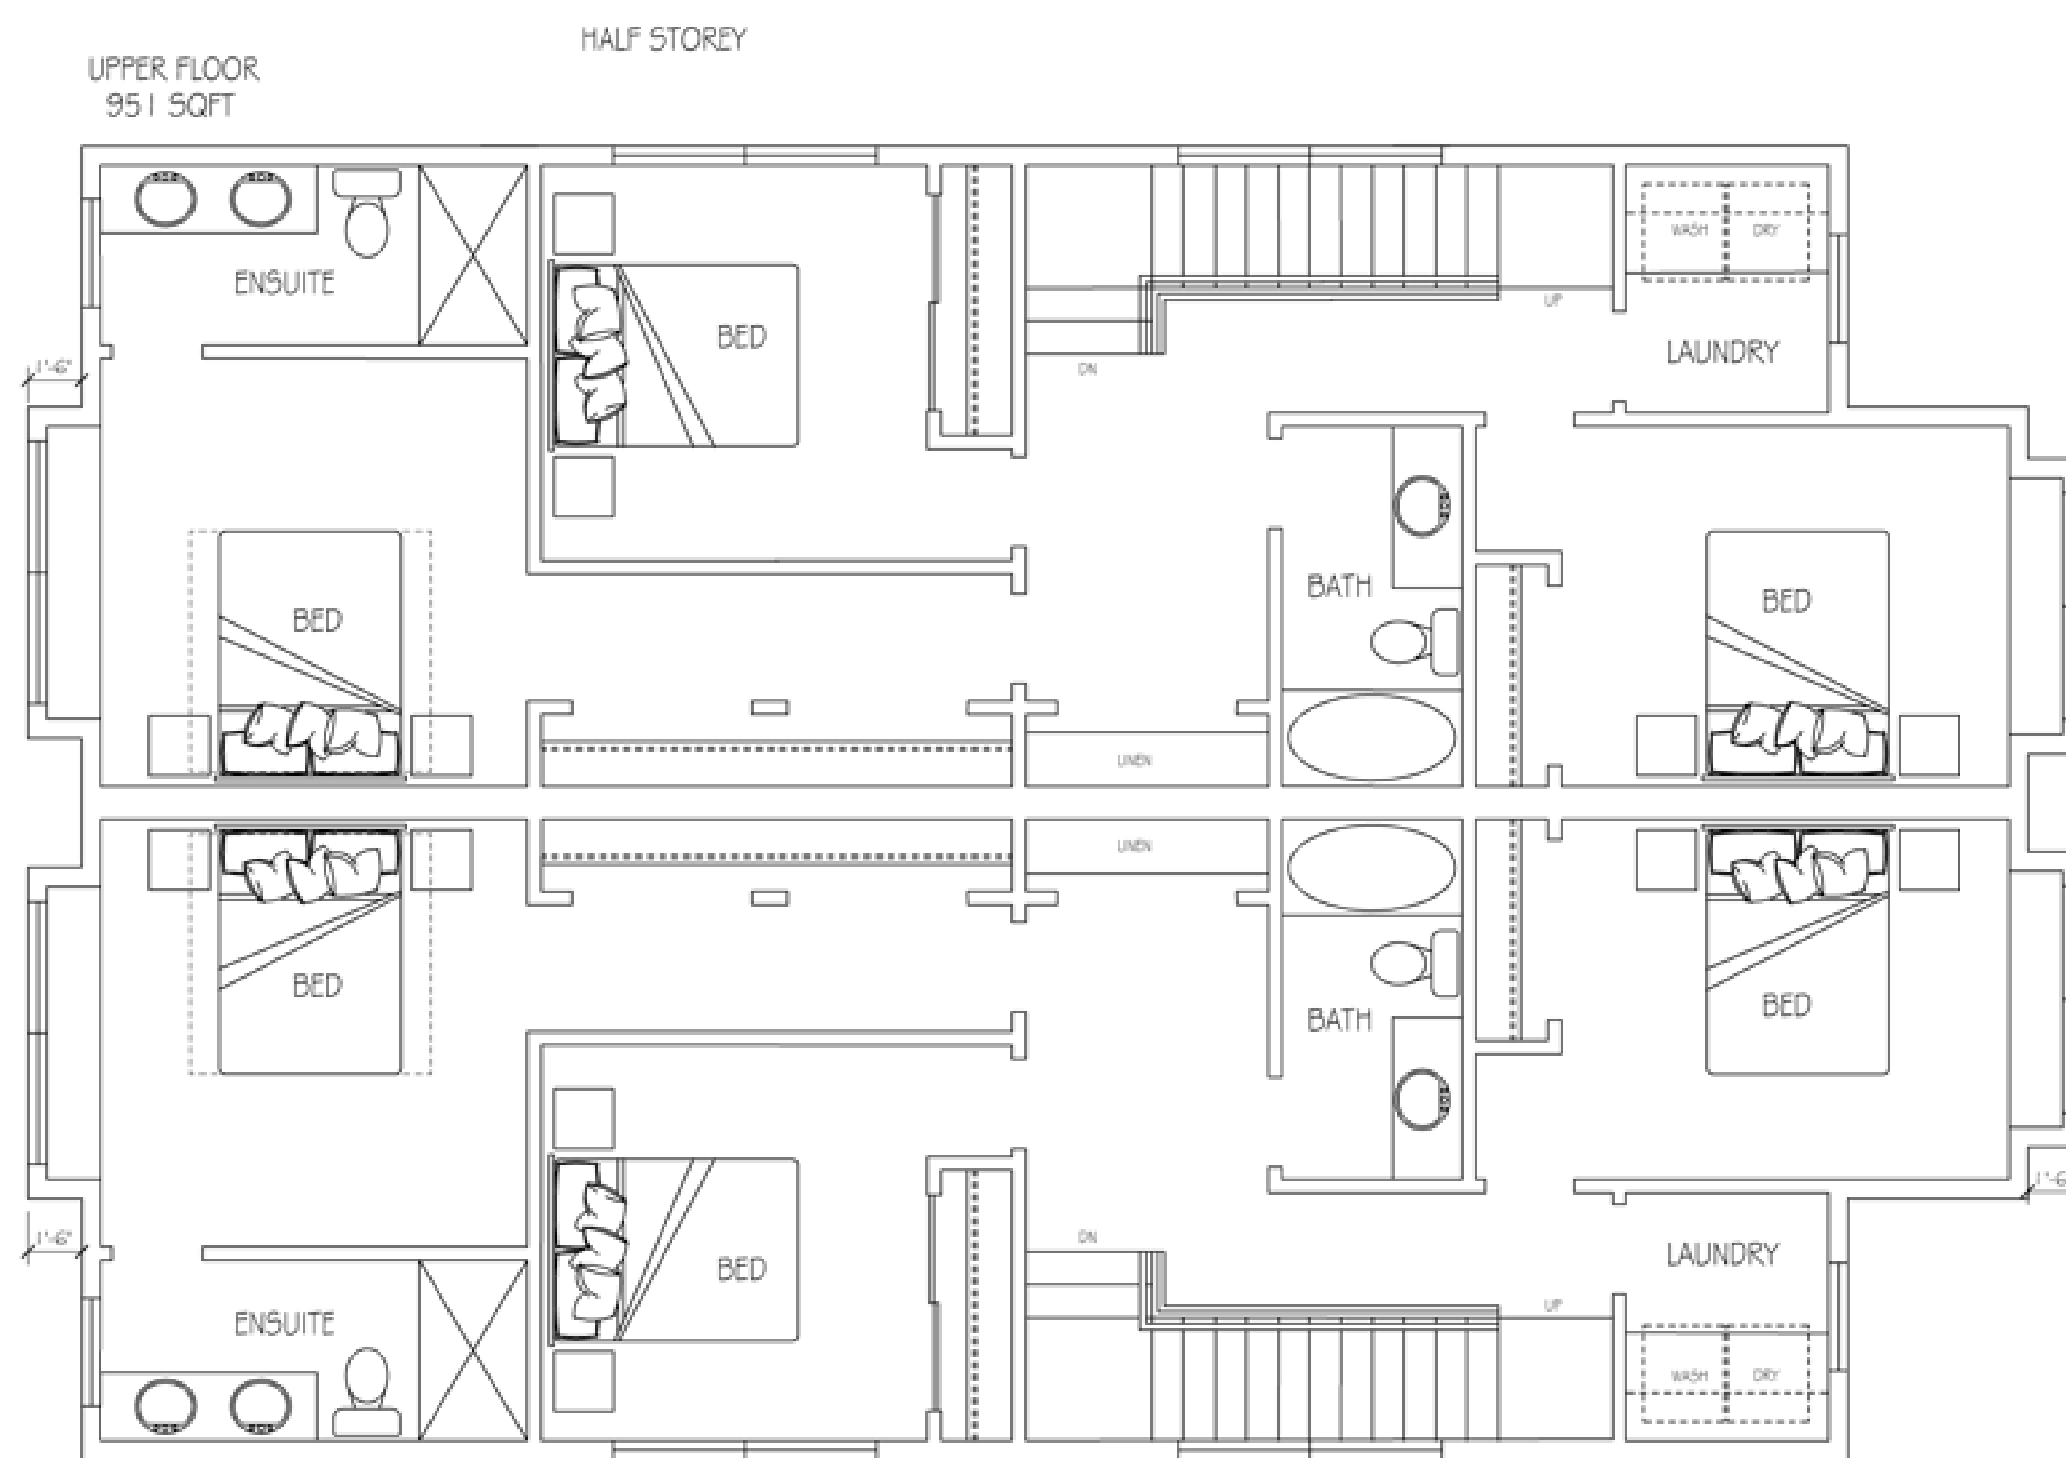

1st STOREY
3/16" = 1'-0"

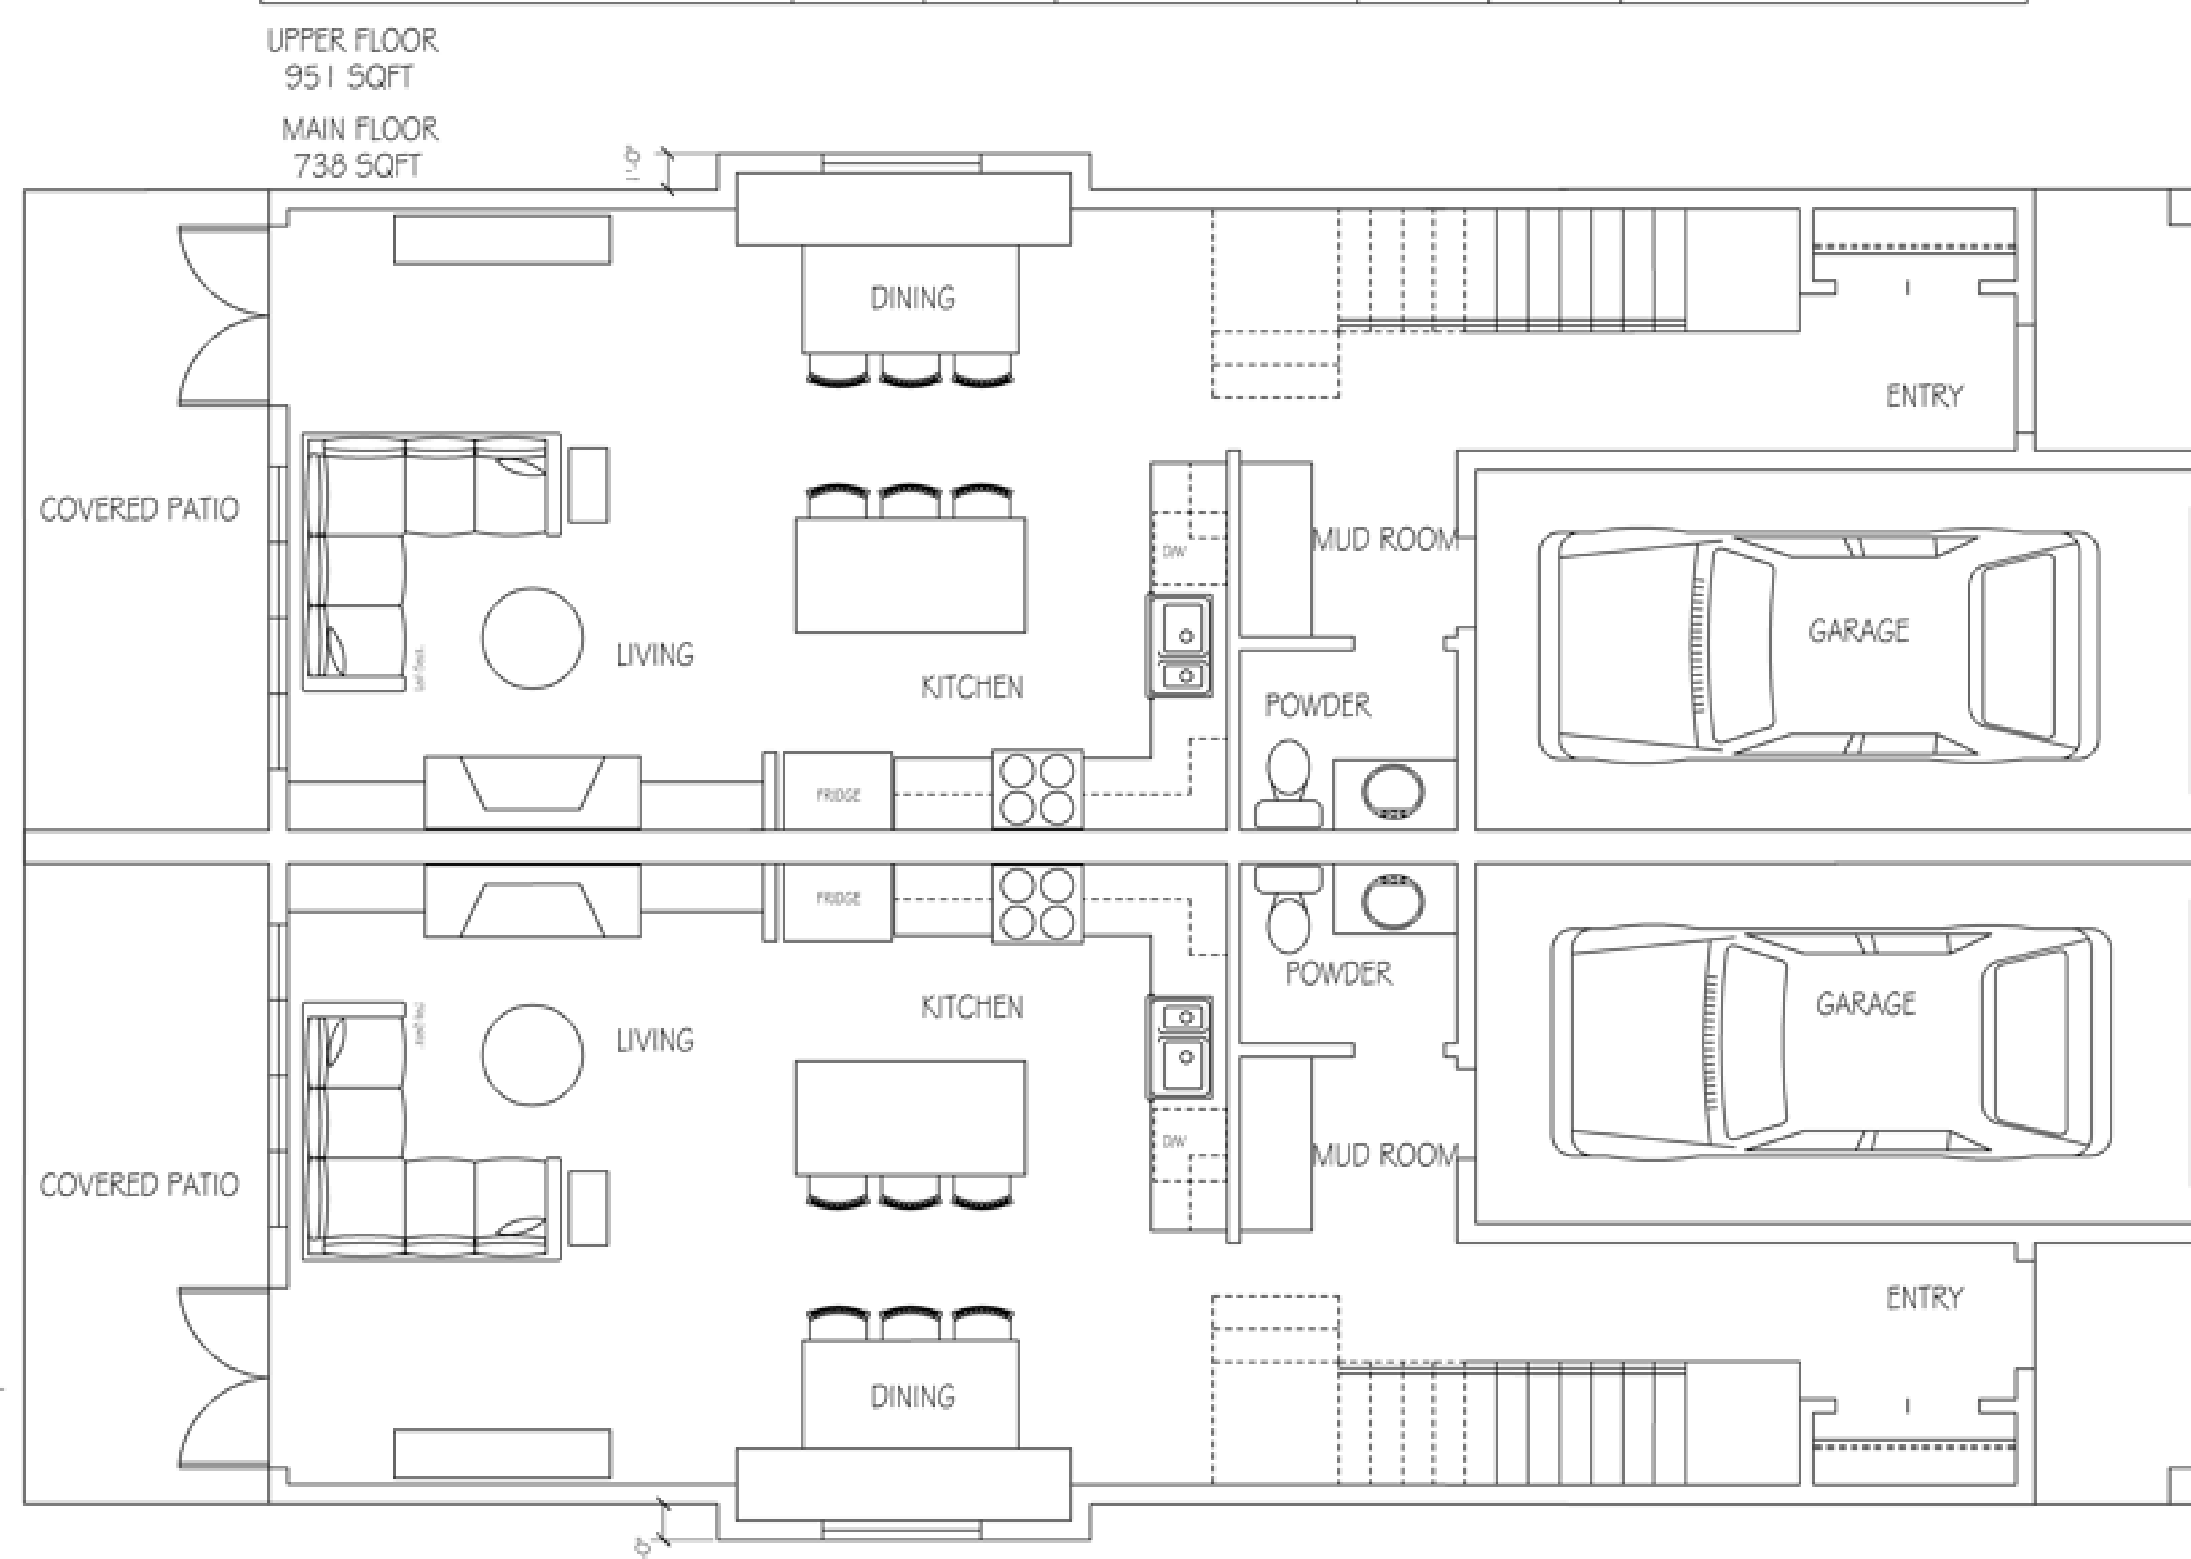

FRONT ELEVATION

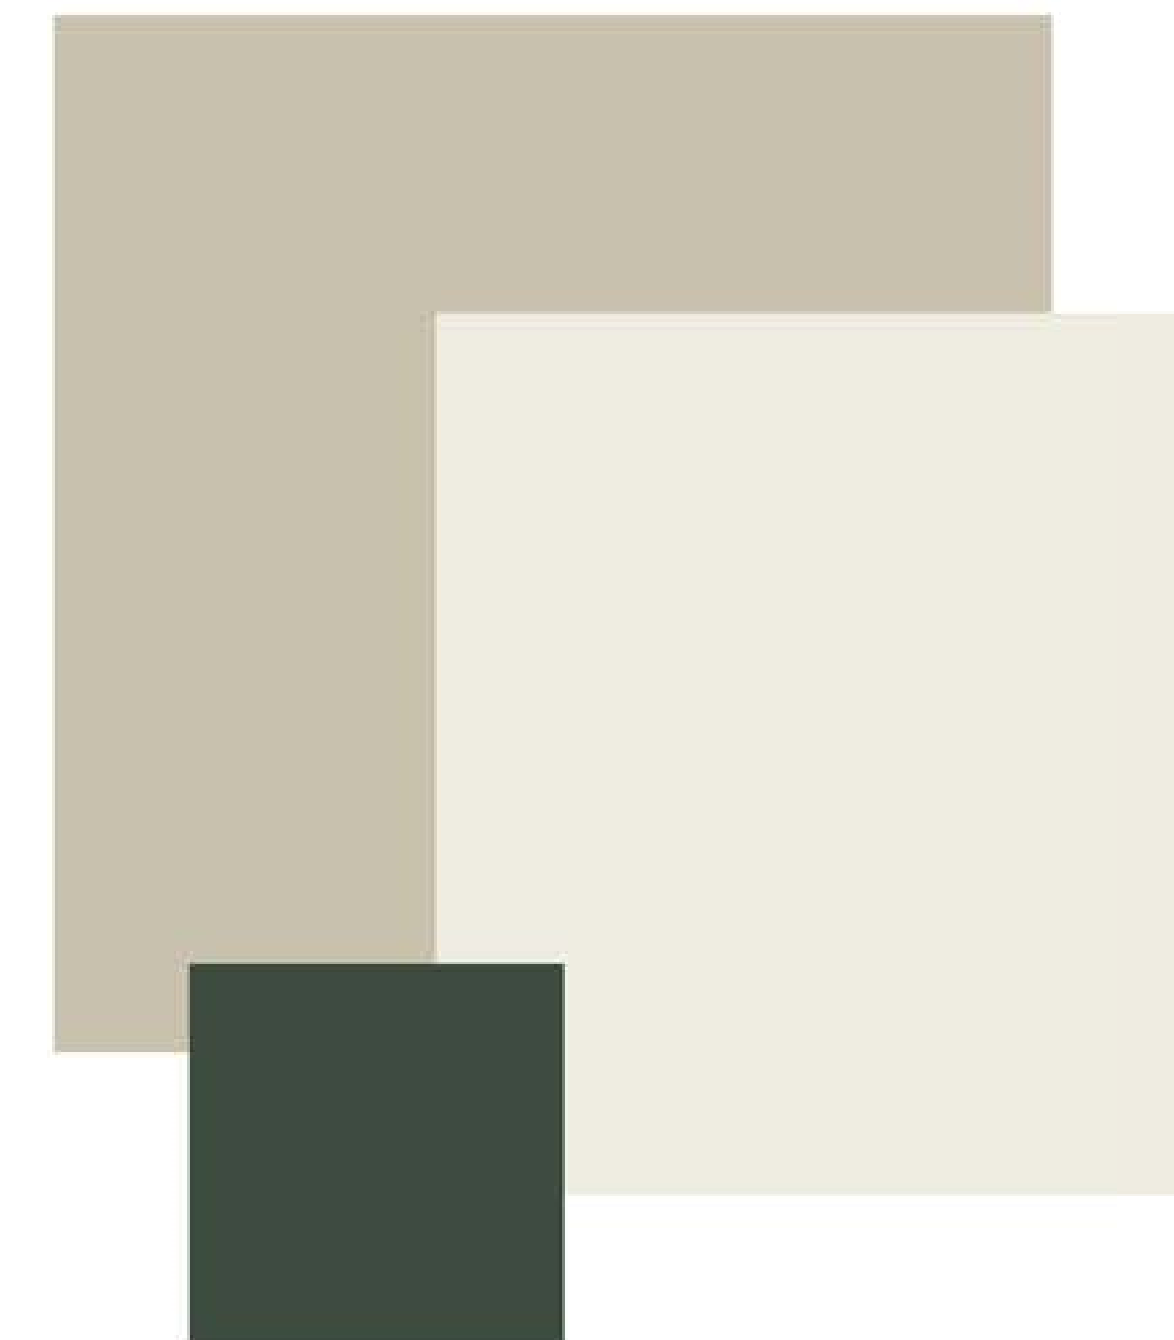

DUPLEX
LOT 3

CONTRACTOR TO VERIFY ALL DIMENSIONS AND MATERIALS ON THESE DRAWINGS AND REPORT ANY DISCREPANCIES TO THIS OFFICE PRIOR TO COMMENCING WITH CONSTRUCTION. SARAH GALLOP DESIGN INC. IS NOT RESPONSIBLE FOR ANY DISCREPANCIES NOT REPORTED IN WRITING PRIOR TO CONSTRUCTION. CLIENT IS RESPONSIBLE FOR OBTAINING ALL NECESSARY PERMITS PRIOR TO CONSTRUCTION. PLANS ARE COPYRIGHTED FOR THE EXCLUSIVE USE OF SARAH GALLOP DESIGN INC. ANY UNAUTHORIZED USE OR REPRODUCTION IS PROHIBITED.

REVISIONS:
1 -



OFFICE LOCATIONS:
4919 48th AVENUE
DELTA, B.C. V4K 1V4
PHONE:
604 952 4448
FAX:
888 698 4758
EMAIL:
permits@sarahgallop.com

PROJECT:
BASSI PROPERTIES
1ST AVE DEVELOPMENT


DRAWN BY: SG CHECKED BY: SG

DATE: MAY 9, 2026

REVISION:

SHEET:

A 8 OF 33

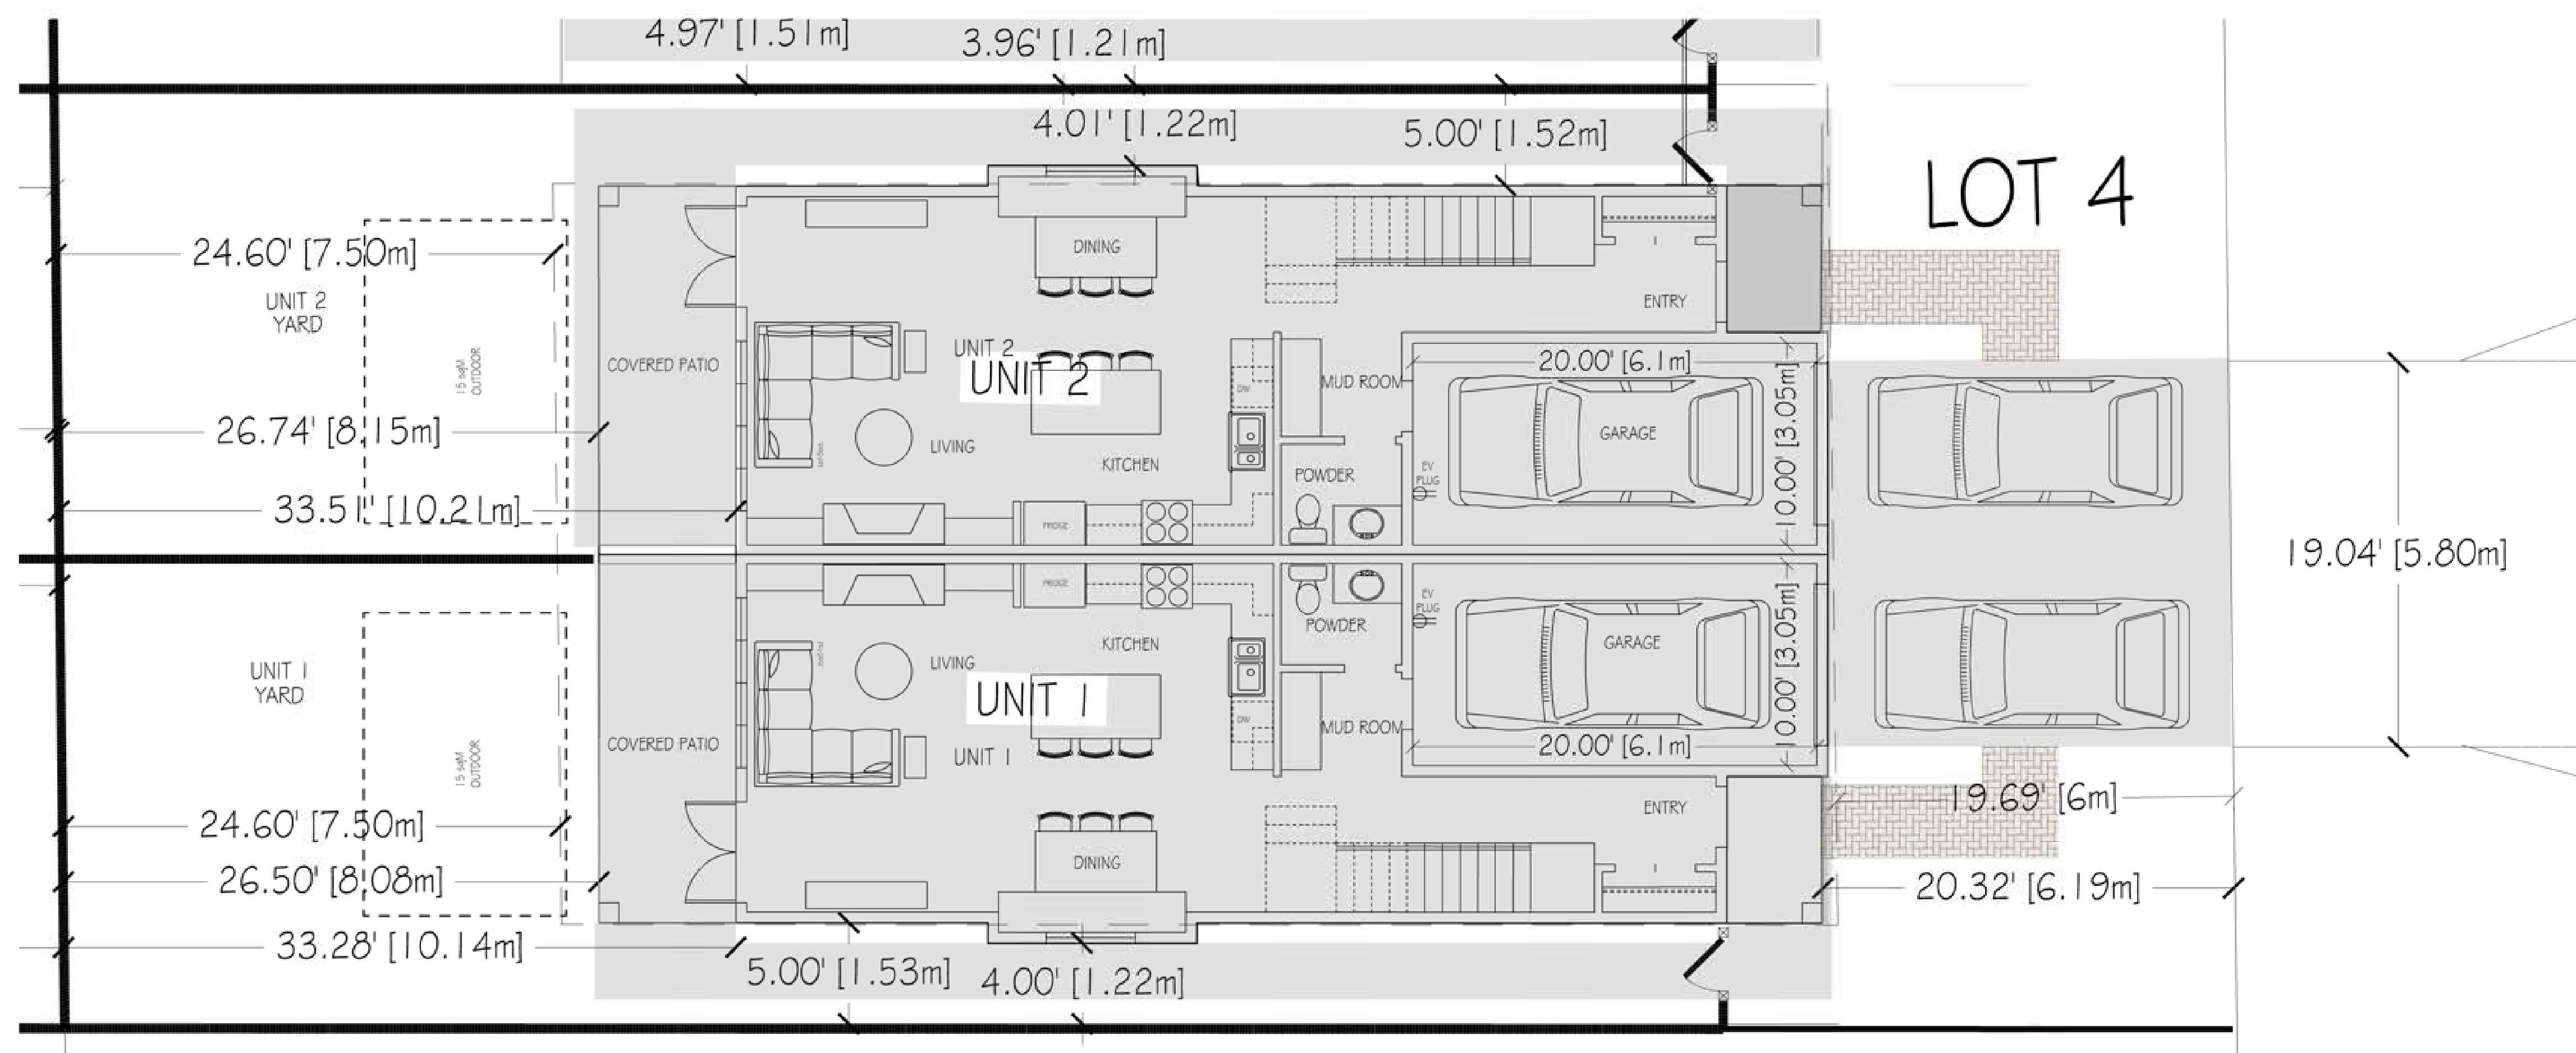

DUPLEX
LOT 4

REVISIONS
1 -




DRAWN BY:	SG	CHECKED BY:	SG
DATE:	MAY 9, 2026		


REVISION:

SHEET


A 9 OF 33

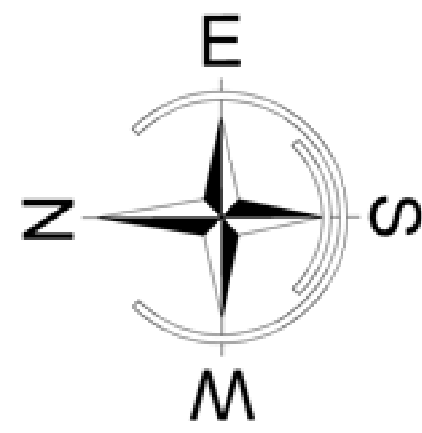


HALF STOREY
3/16" = 1'-0"

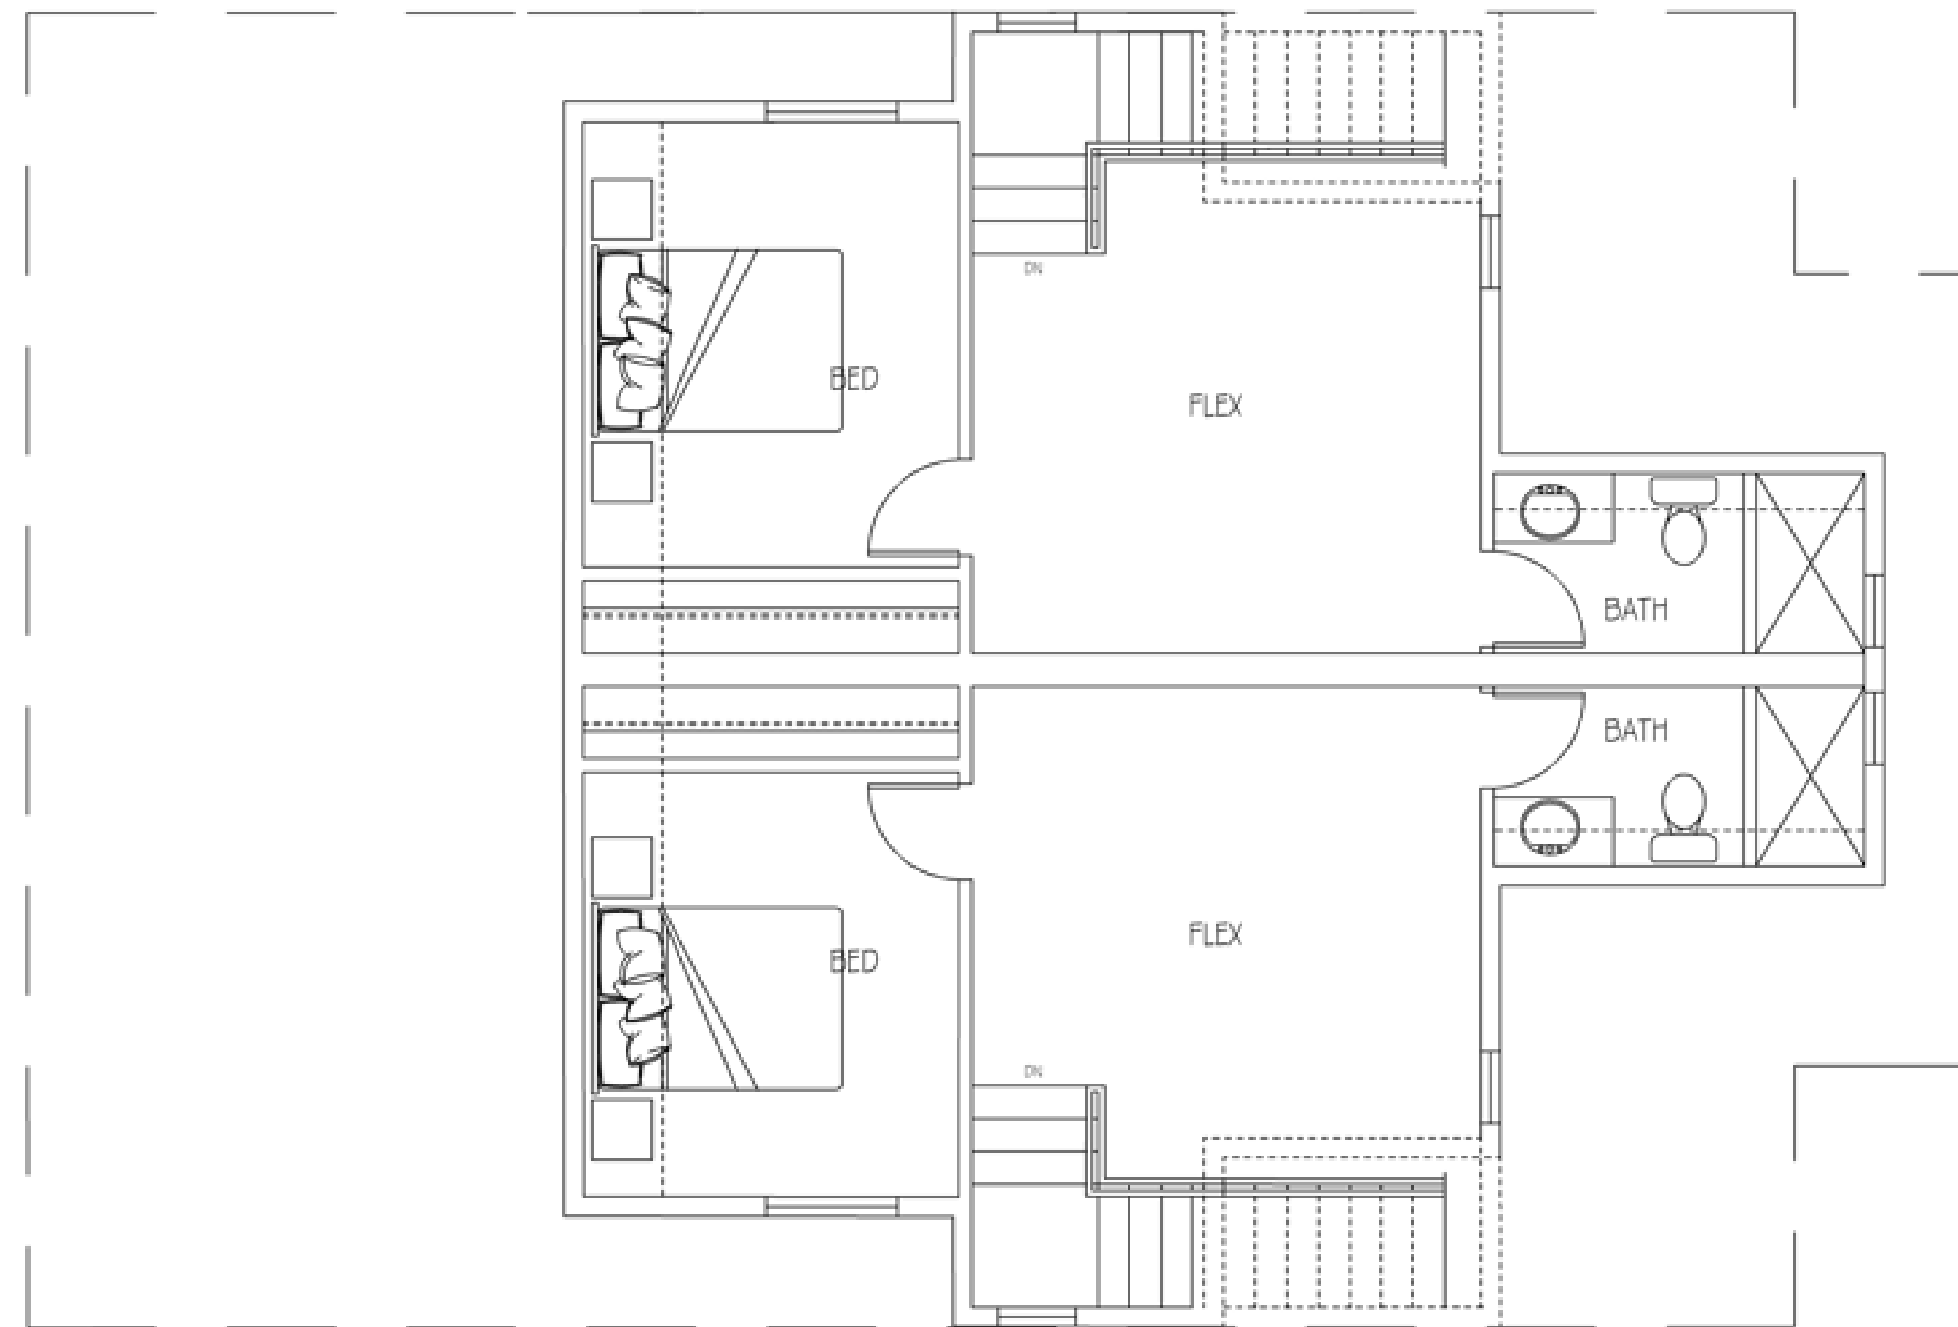


2nd STOREY
3/16" = 1'-0"

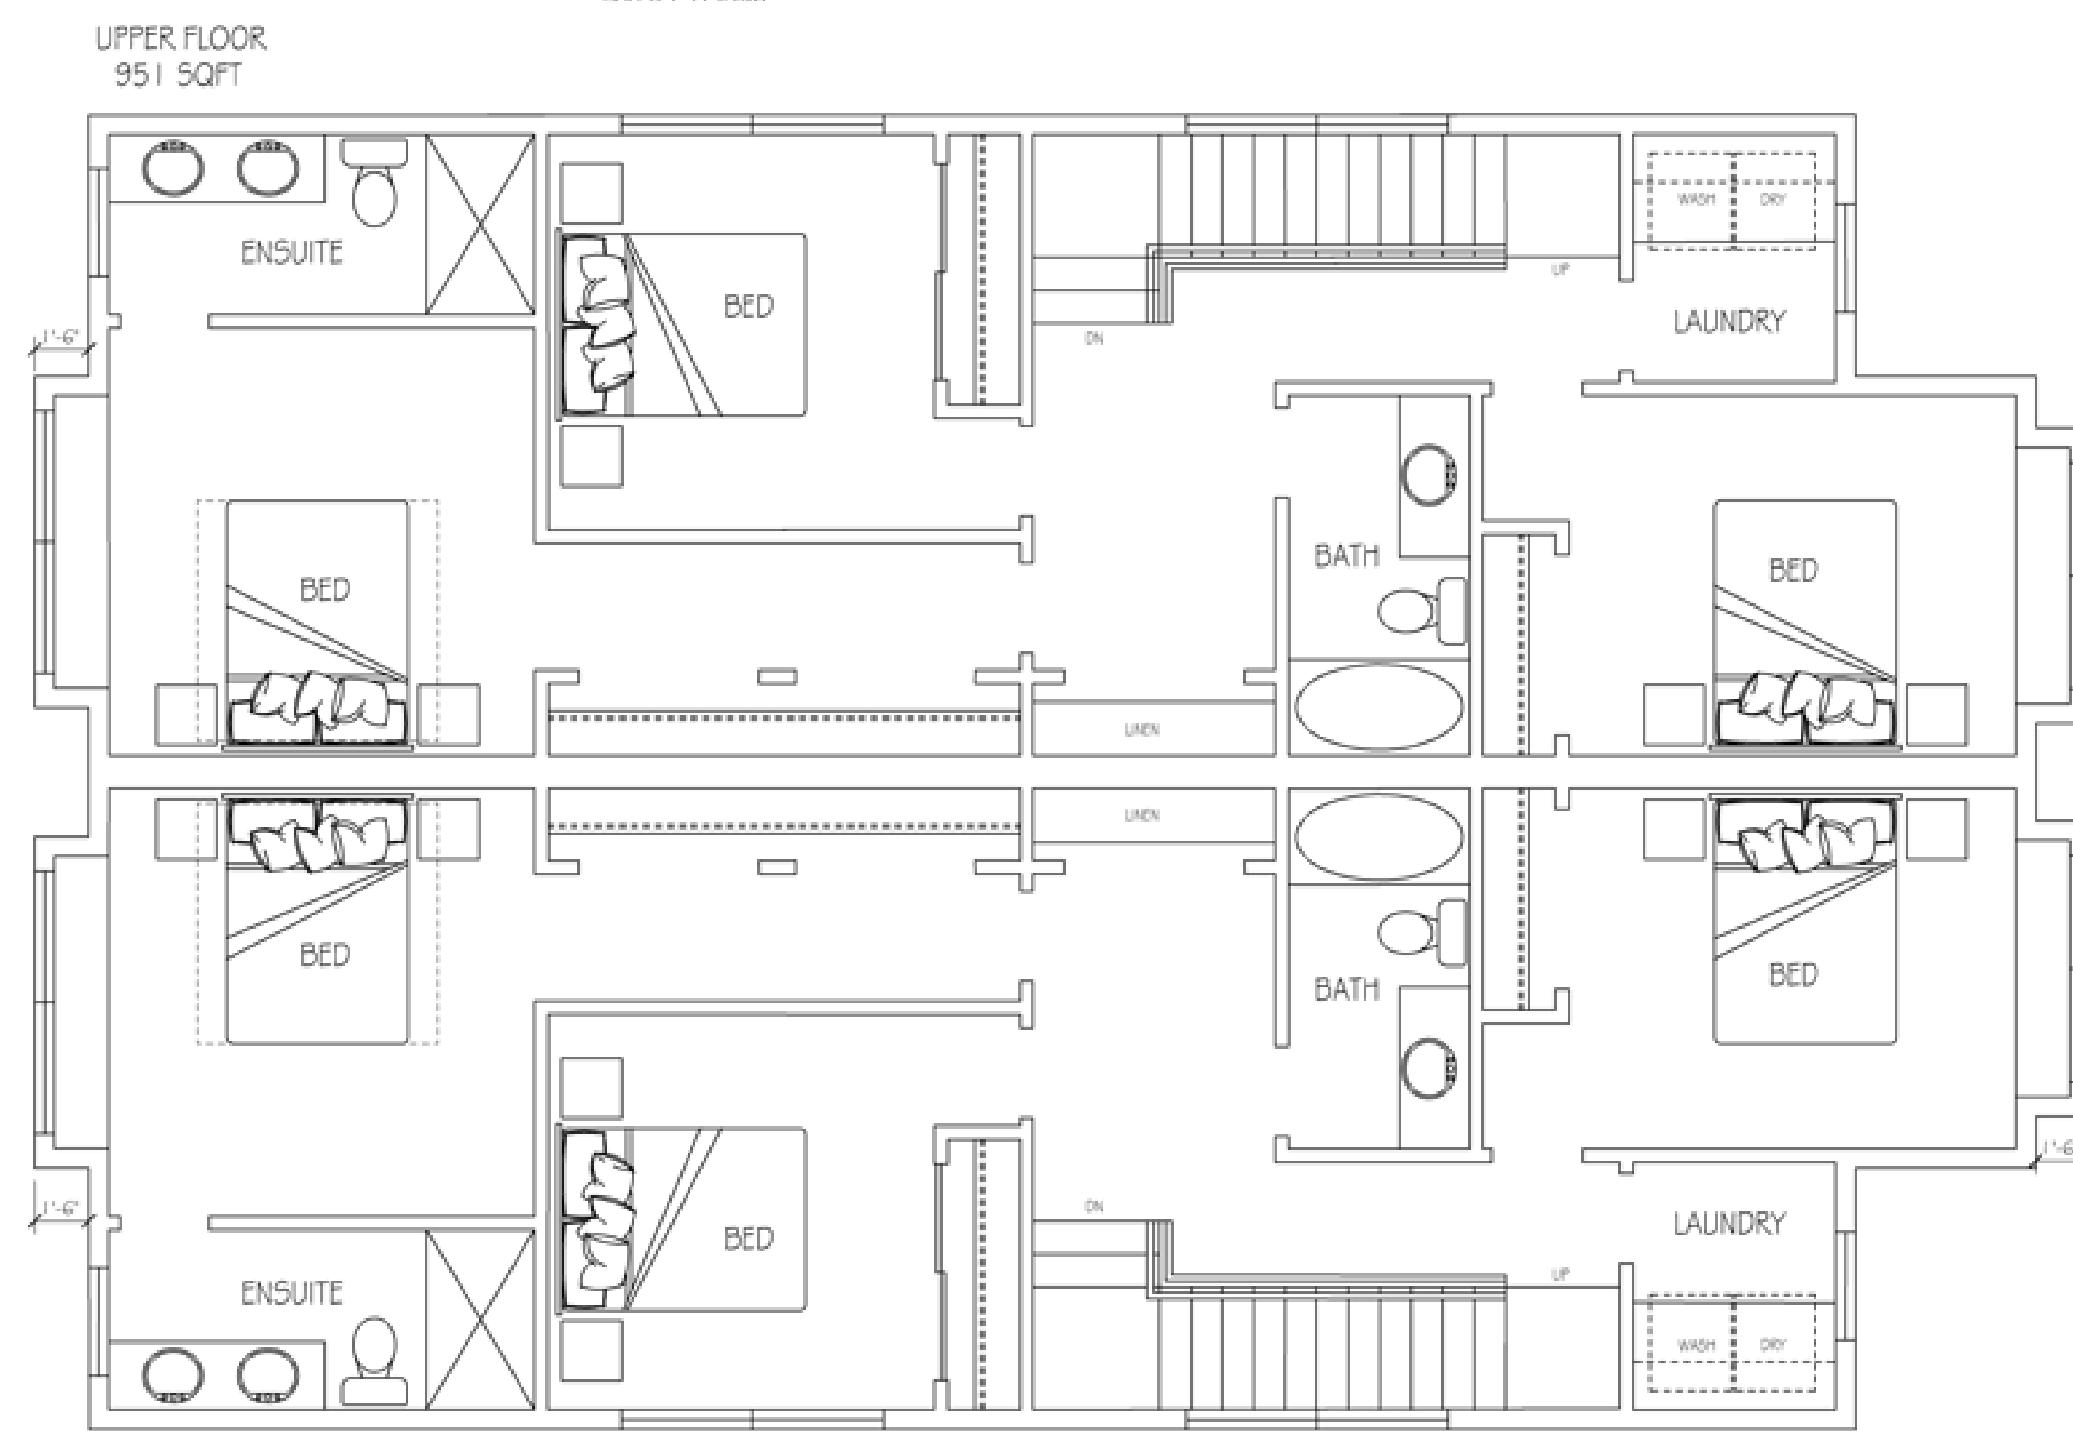

1st STOREY
3/16" = 1'-0"

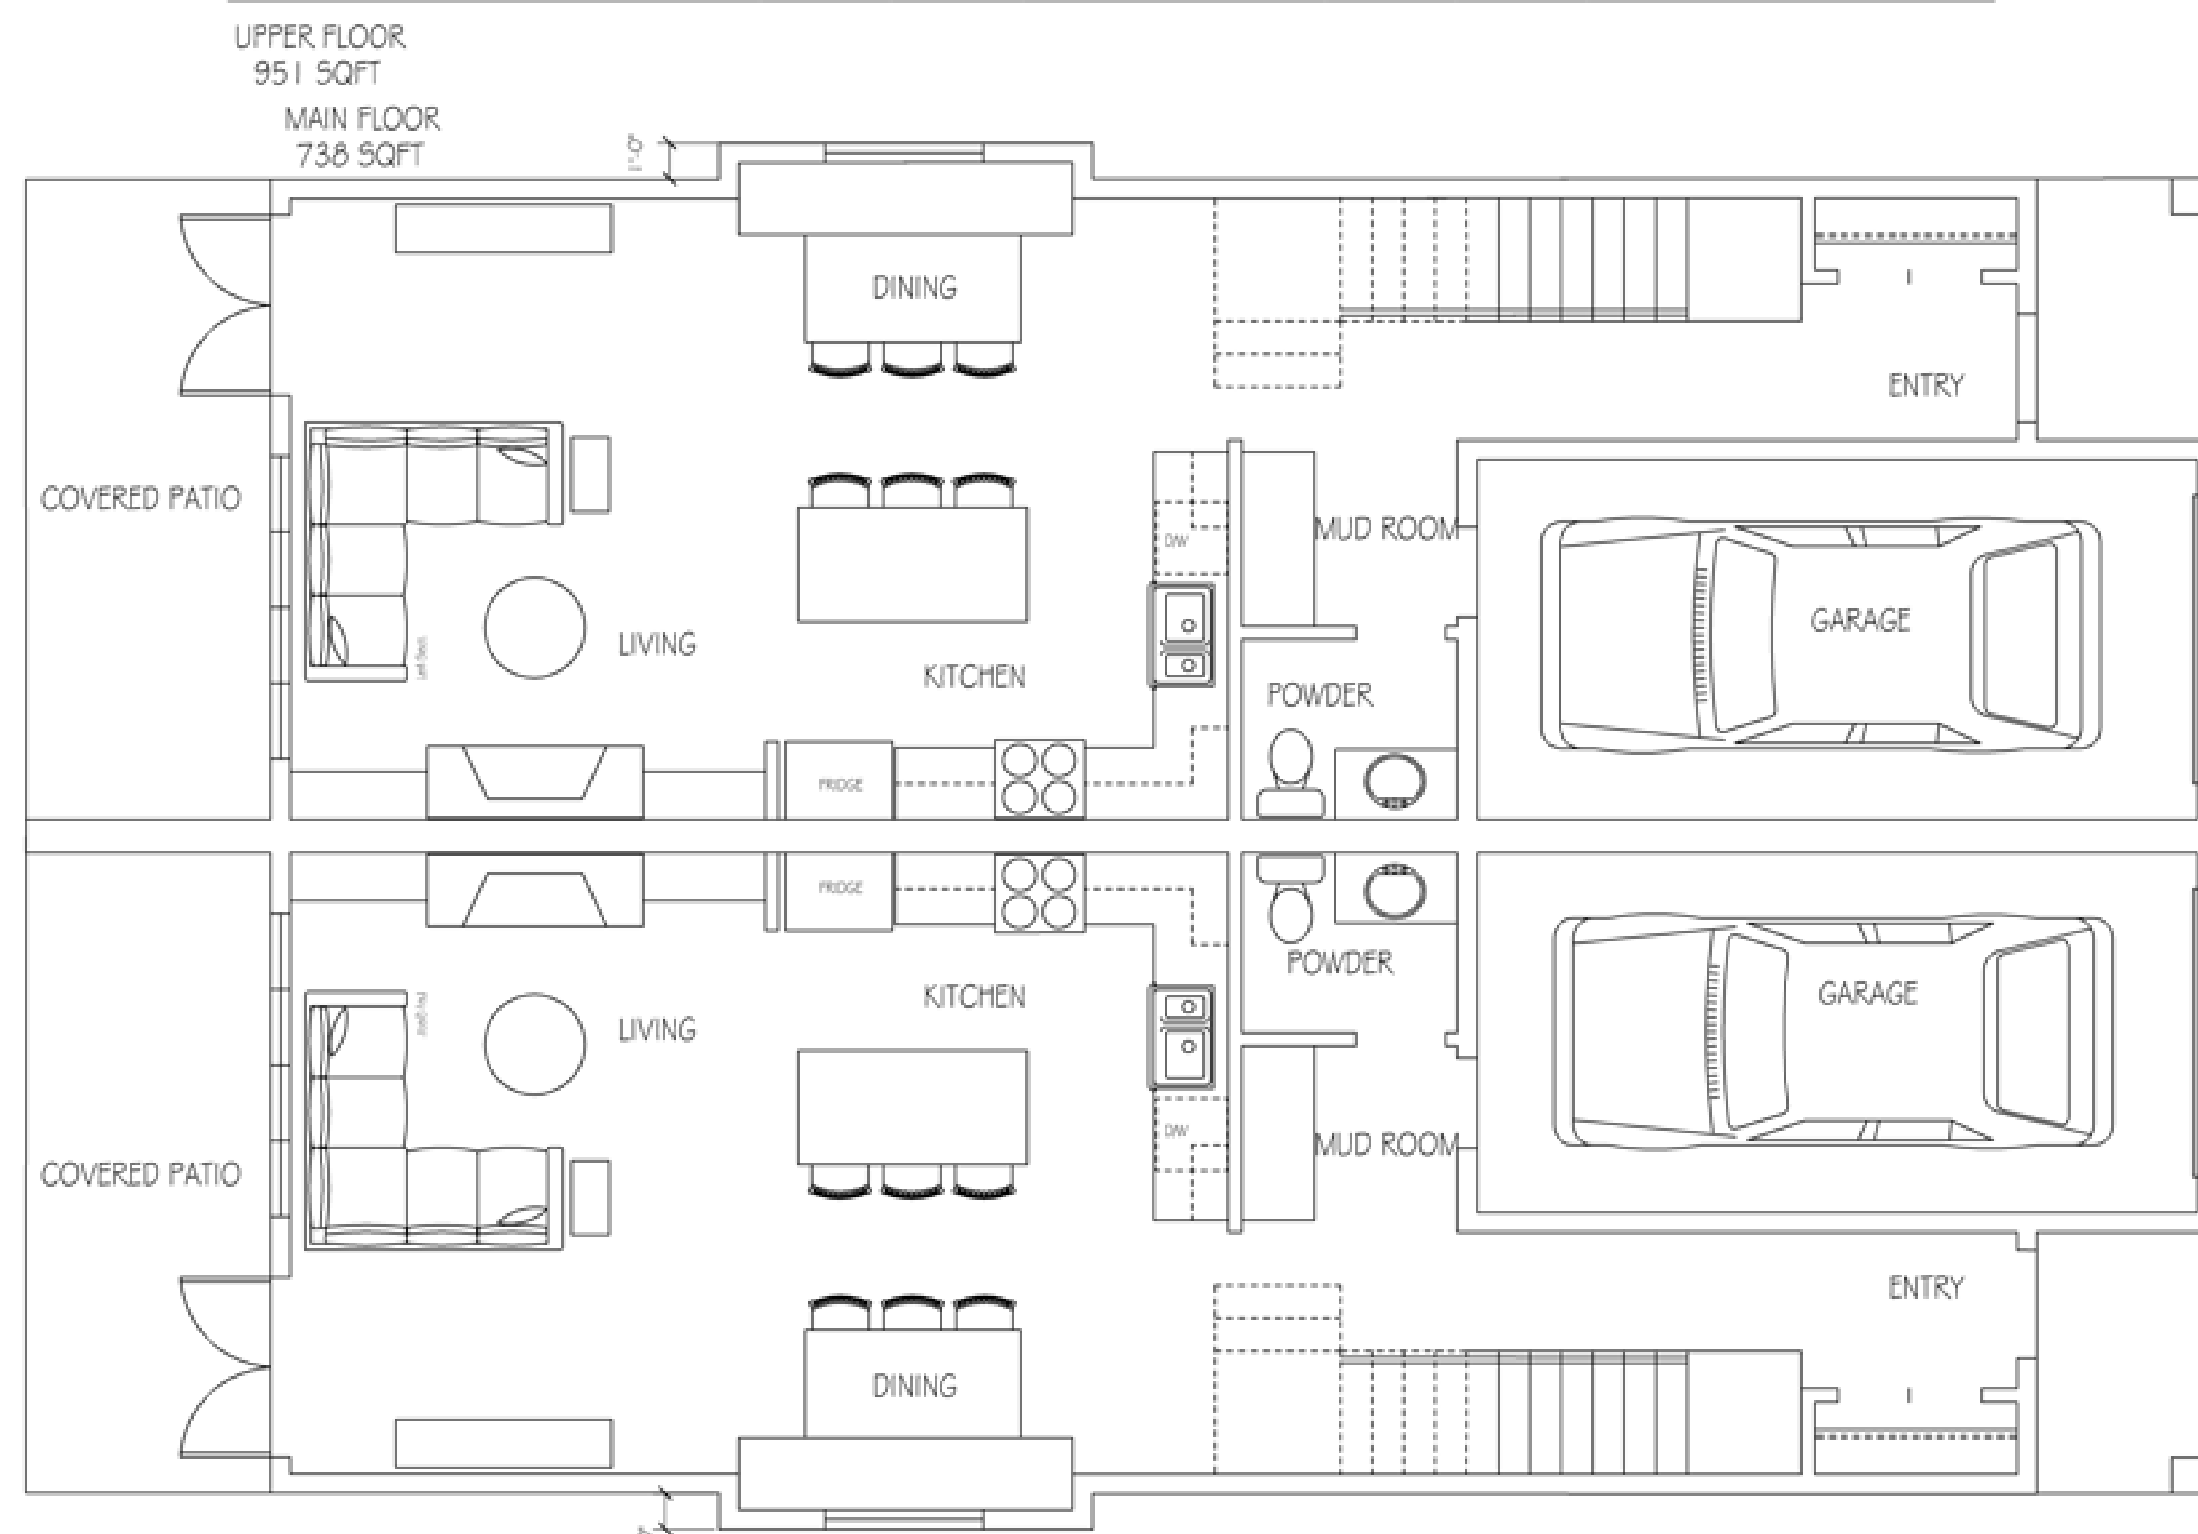

FRONT ELEVATION

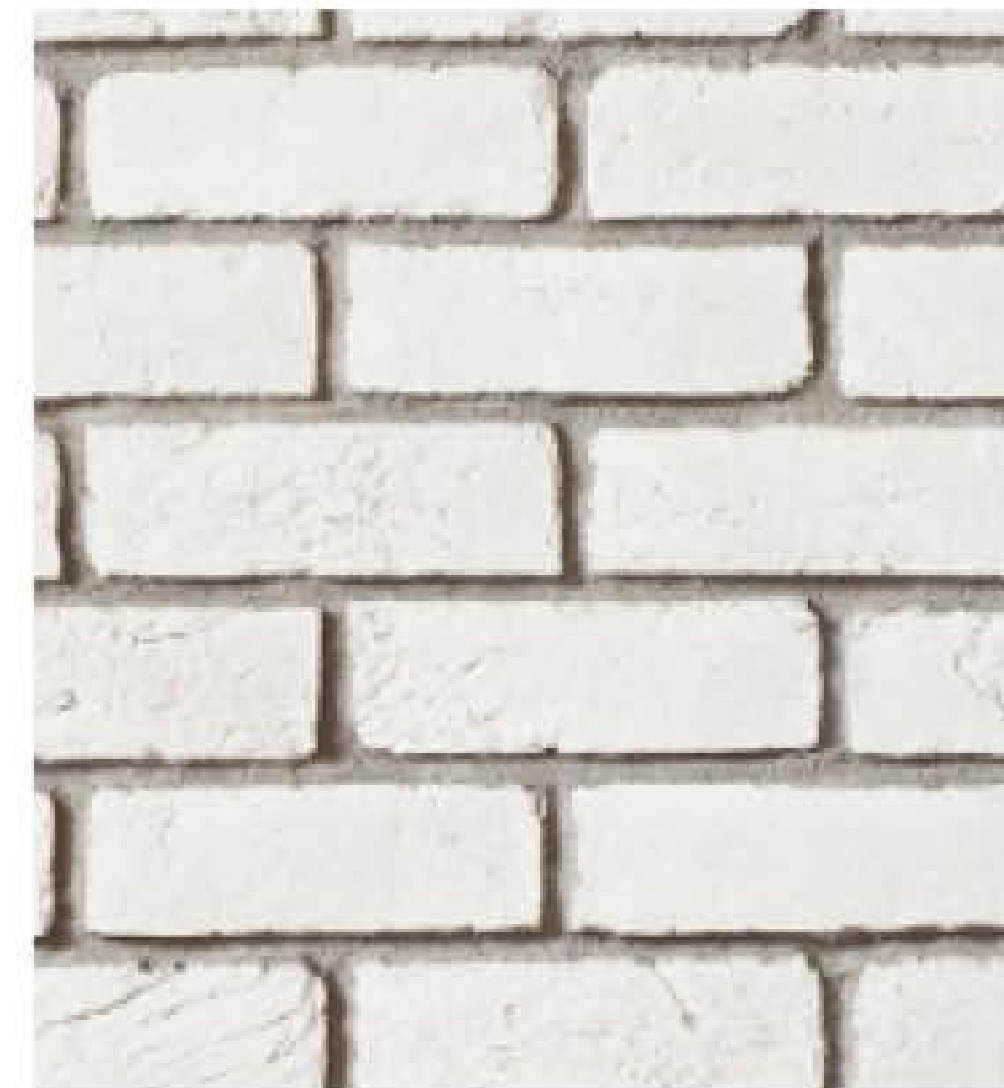

DUPLEX
LOT 4

CONTRACTOR TO VERIFY ALL DIMENSIONS AND MATERIALS ON THESE DRAWINGS AND REPORT ANY DISCREPANCIES TO THIS OFFICE PRIOR TO COMMENCING WITH CONSTRUCTION. SARAH GALLOP DESIGN INC. IS NOT RESPONSIBLE FOR ANY DISCREPANCIES NOT REPORTED IN WRITING PRIOR TO CONSTRUCTION. CLIENT IS RESPONSIBLE FOR OBTAINING ALL NECESSARY PERMITS PRIOR TO CONSTRUCTION. PLANS ARE COPYRIGHTED FOR THE EXCLUSIVE USE OF SARAH GALLOP DESIGN INC. ANY UNAUTHORIZED USE OR REPRODUCTION IS PROHIBITED.

REVISIONS:

1 -



OFFICE LOCATIONS:

4919 48th AVENUE
DELTA, B.C. V4K 1V4
PHONE:
604 952 4448
FAX:
888 698 4758
EMAIL:
permits@sarahgallop.com

PROJECT:
BASSI PROPERTIES
1ST AVE DEVELOPMENT



DRAWN BY: SG CHECKED BY: SG

DATE: MAY 9, 2026

REVISION:

SHEET:

A10 OF 33

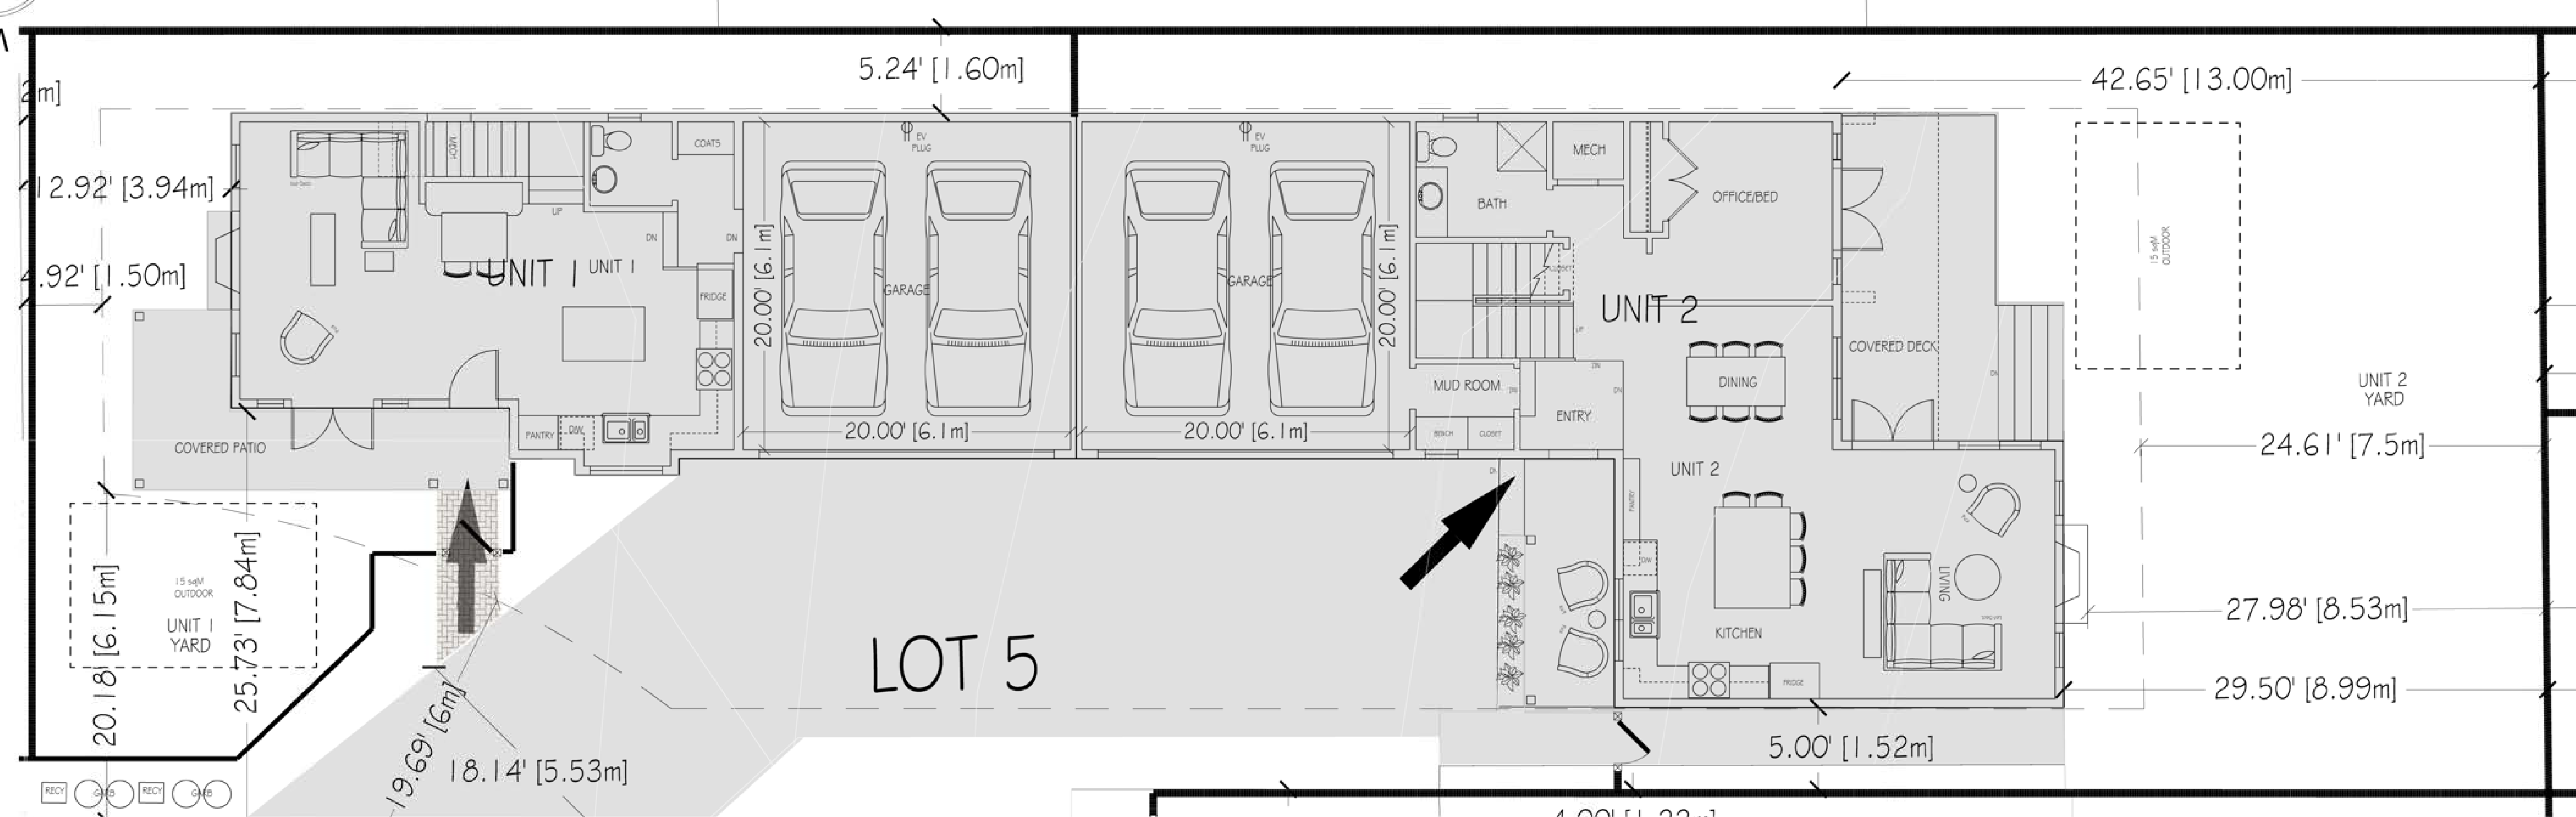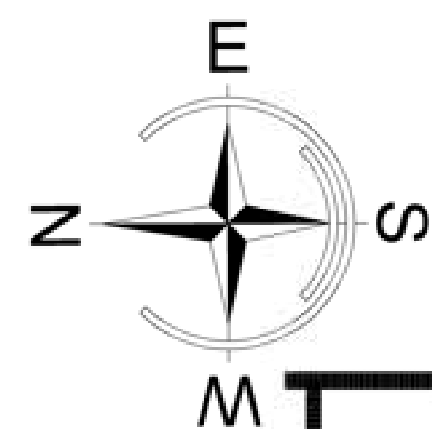

SITE PLAN
3/16" = 1'-0"



SIDE ELEVATION
3/16" = 1'-0"

DUPLEX
LOT 5

CONTRACTOR TO VERIFY ALL DIMENSIONS AND MATERIALS ON THESE DRAWINGS AND REPORT ANY DISCREPANCIES TO THIS OFFICE PRIOR TO COMMENCING WITH CONSTRUCTION. SARAH GALLOP DESIGN INC. IS NOT RESPONSIBLE FOR ANY DISCREPANCIES NOT REPORTED IN WRITING PRIOR TO CONSTRUCTION. CLIENT IS RESPONSIBLE FOR OBTAINING ALL NECESSARY PERMITS PRIOR TO CONSTRUCTION. PLANS ARE COPYRIGHTED FOR THE EXCLUSIVE USE OF SARAH GALLOP DESIGN INC. ANY UNAUTHORIZED USE OR REPRODUCTION IS PROHIBITED.

REVISIONS:
1 -



OFFICE LOCATIONS:
4919 48th AVENUE
DELTA, B.C. V4K 1V4
PHONE:
604 952 4448
FAX:
888 698 4758
EMAIL:
permits@sarahgallop.com

PROJECT:
BASSI PROPERTIES
1ST AVE DEVELOPMENT



DRAWN BY: SG CHECKED BY: SG

DATE: MAY 9, 2026


REVISION:

SHEET:


A11 OF 33

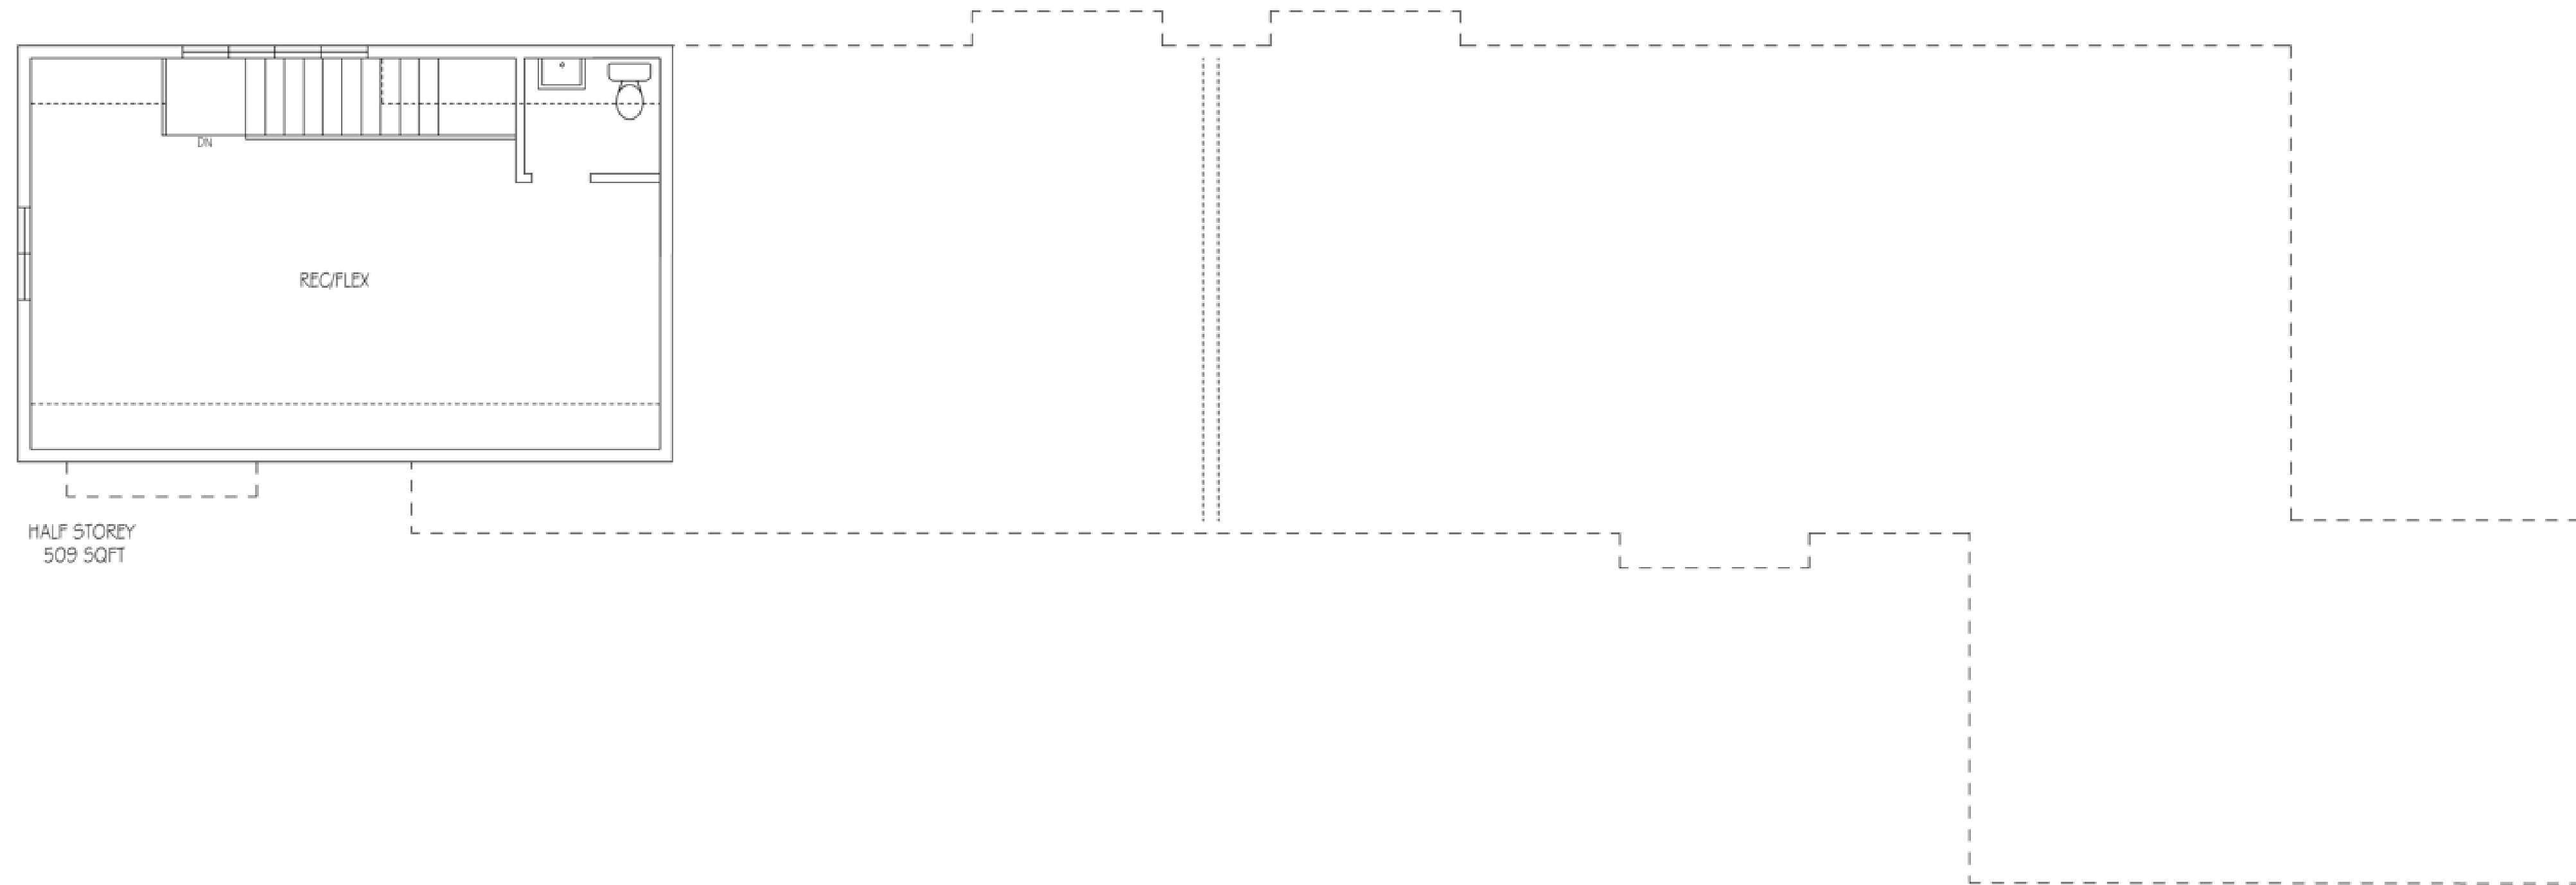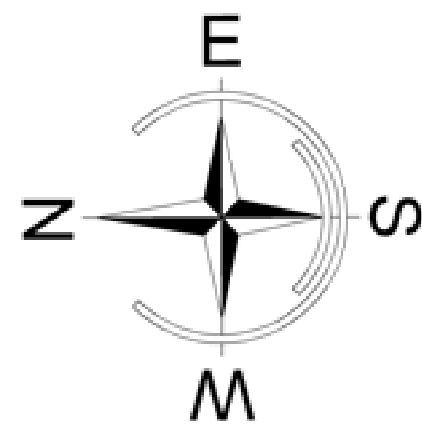

HALF STOREY
3/16" = 1'-0"

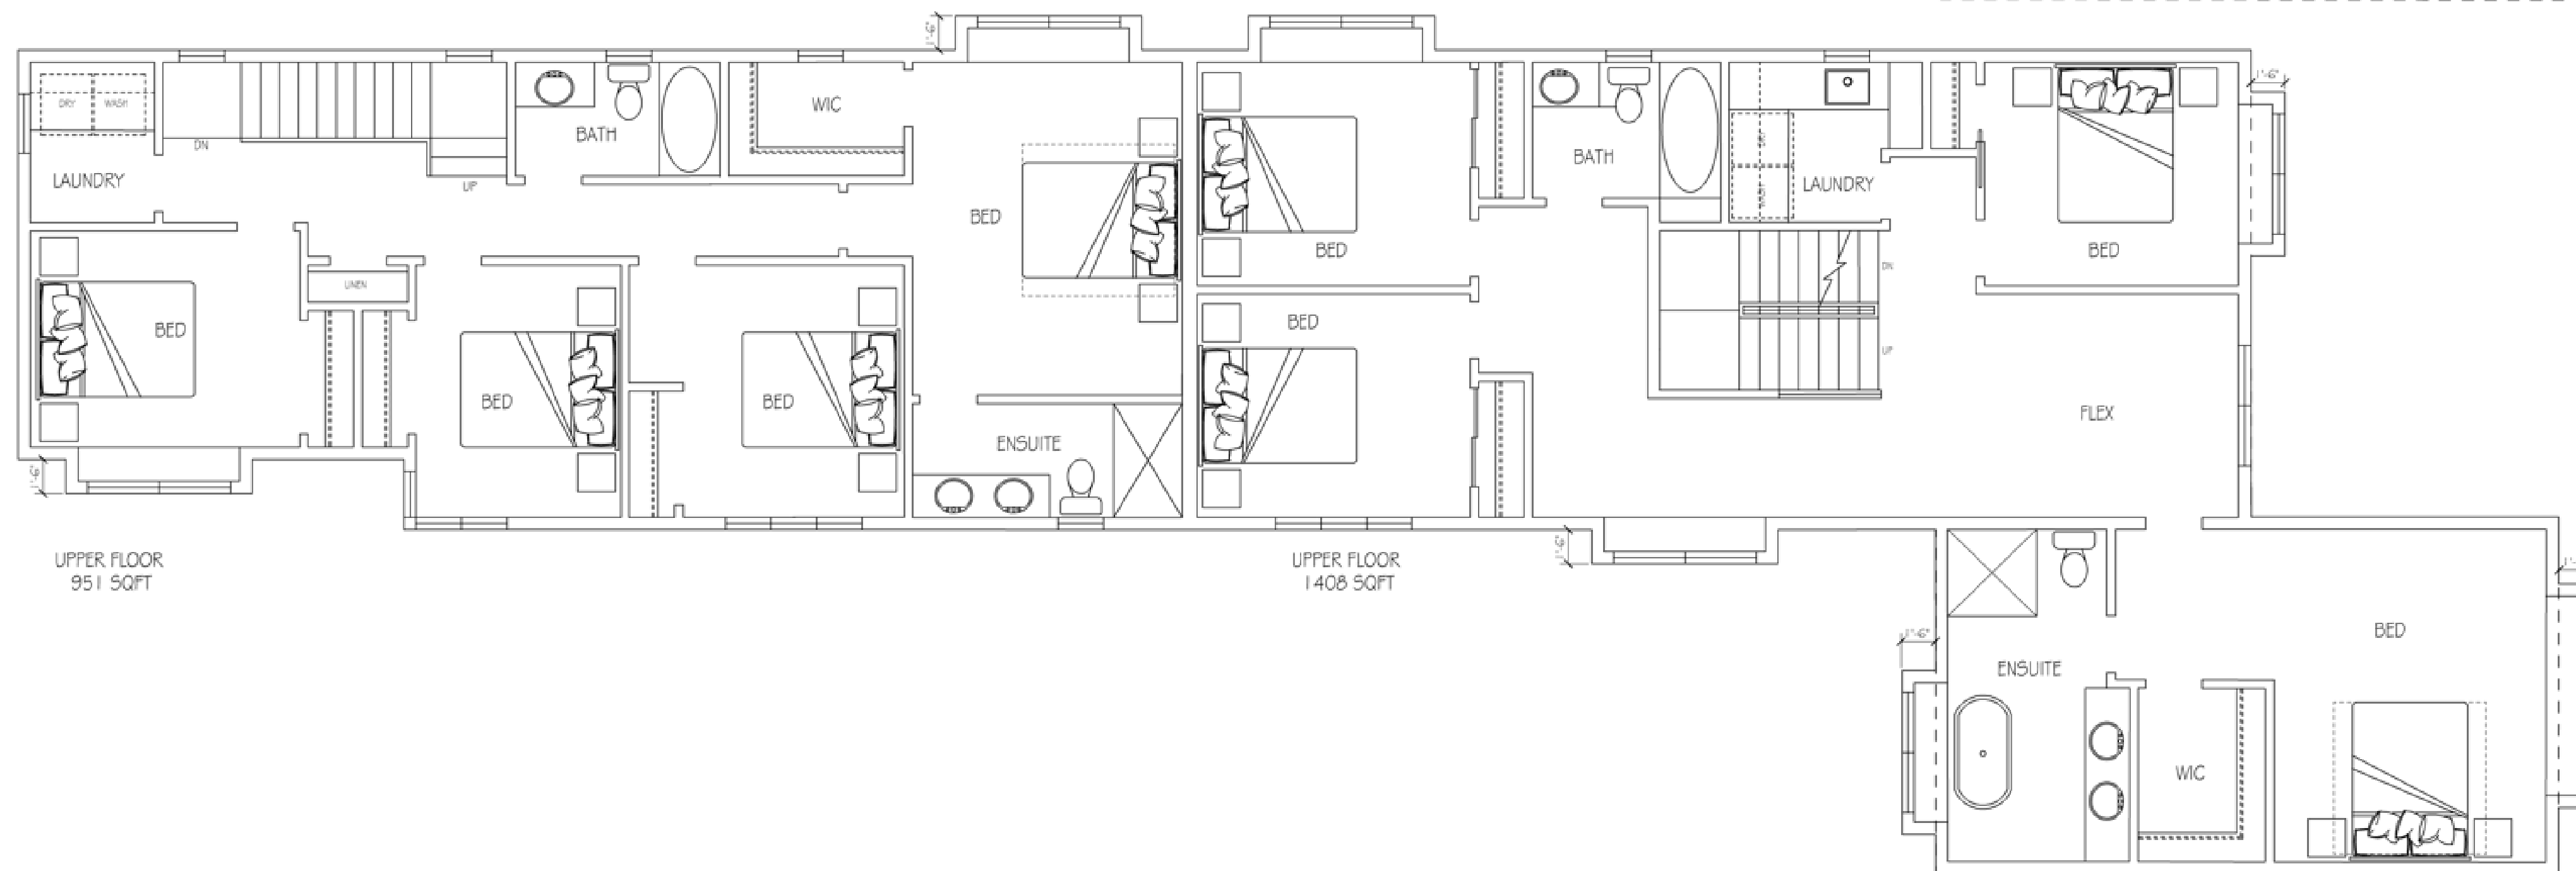

2nd STOREY
3/16" = 1'-0"

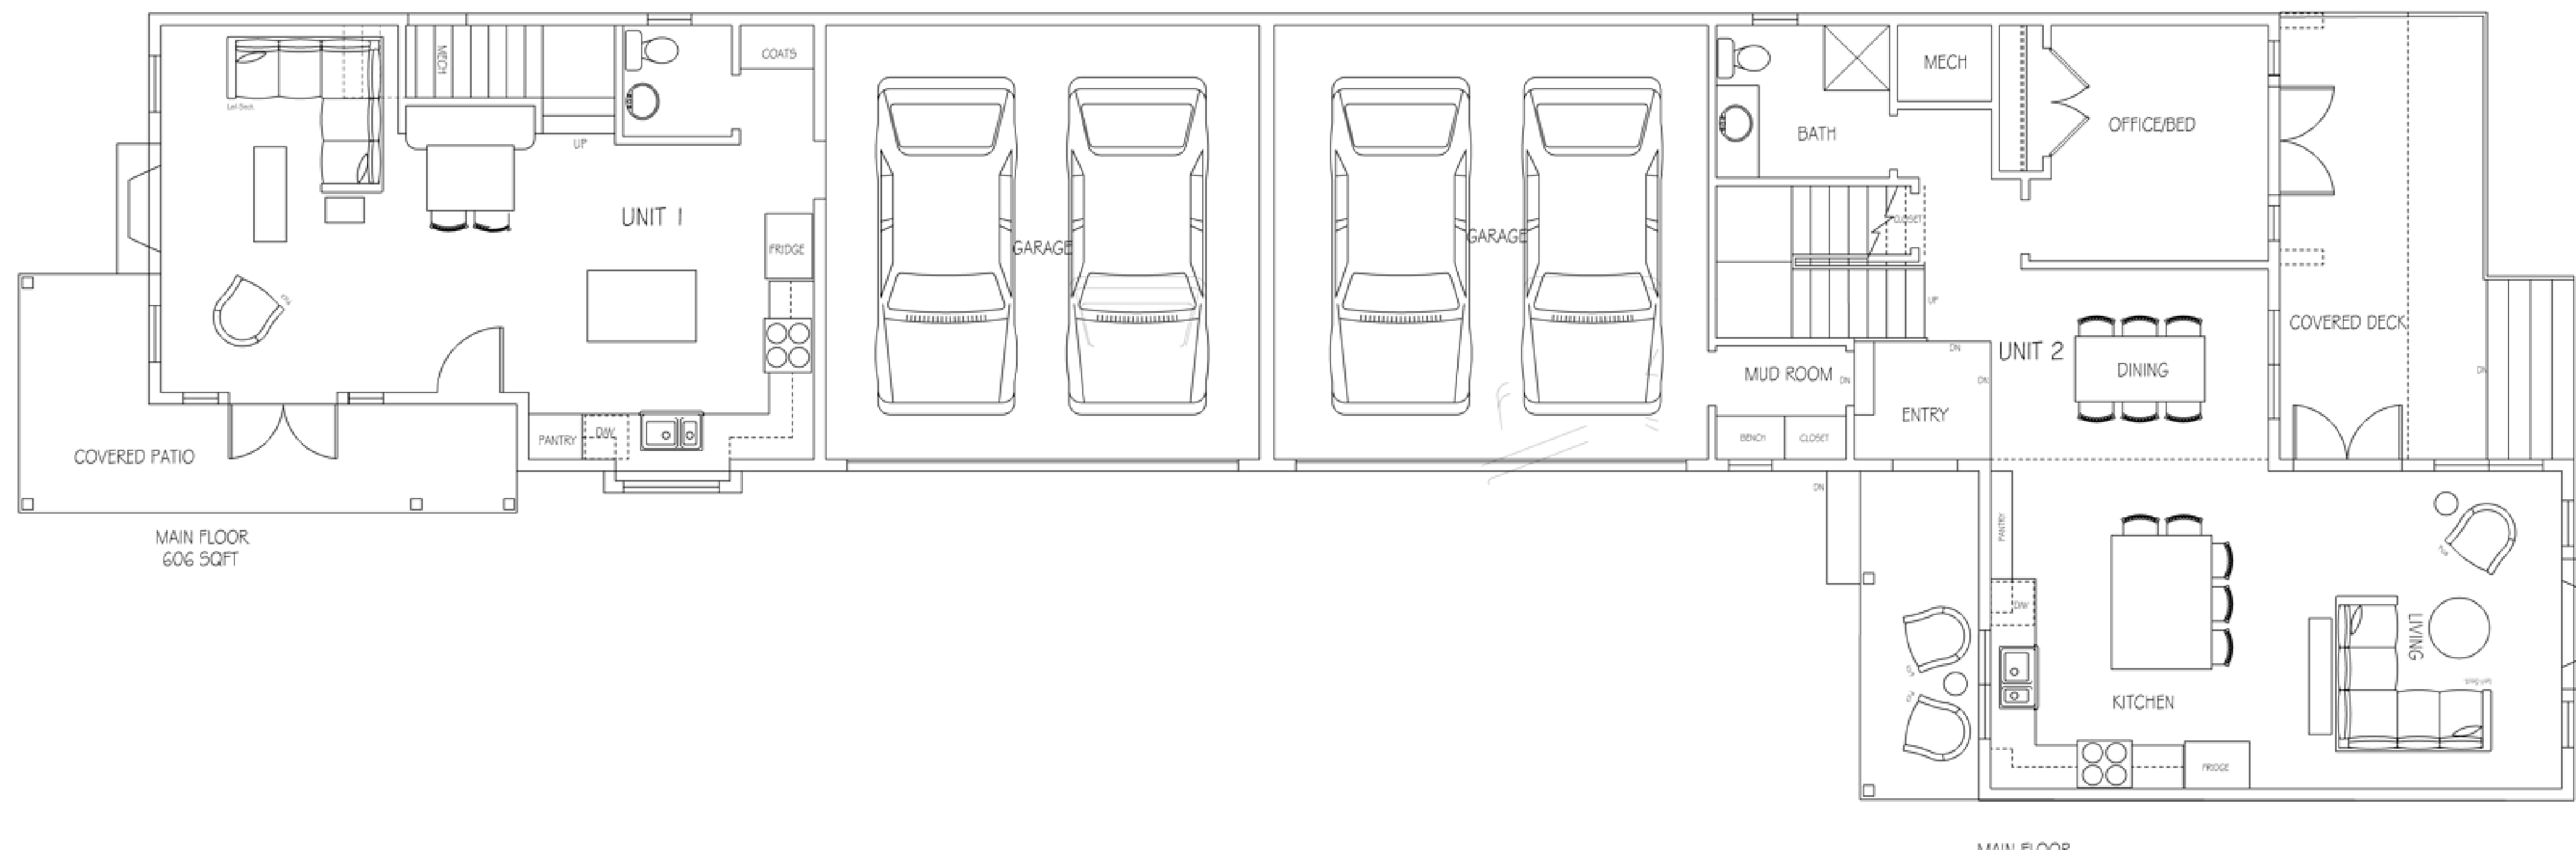

1st STOREY
3/16" = 1'-0"

DUPLEX
LOT 5

CONTRACTOR TO VERIFY ALL DIMENSIONS AND MATERIALS ON THESE DRAWINGS AND REPORT ANY DISCREPANCIES TO THIS OFFICE PRIOR TO COMMENCING WITH CONSTRUCTION. SARAH GALLOP DESIGN INC. IS NOT RESPONSIBLE FOR ANY DISCREPANCIES NOT REPORTED IN WRITING PRIOR TO CONSTRUCTION. CLIENT IS RESPONSIBLE FOR OBTAINING ALL NECESSARY PERMITS PRIOR TO CONSTRUCTION. PLANS ARE COPYRIGHTED FOR THE EXCLUSIVE USE OF SARAH GALLOP DESIGN INC. ANY UNAUTHORIZED USE OR REPRODUCTION IS PROHIBITED.

REVISIONS:

1 -



OFFICE LOCATIONS:

4919 48th AVENUE
DELTA, B.C. V4K 1V4
PHONE:
604 952 4448
FAX:
888 698 4758
EMAIL:
permits@sarahgallop.com

PROJECT:
BASSI PROPERTIES
1ST AVE DEVELOPMENT

DRAWN BY: SG CHECKED BY: SG

DATE: MAY 9, 2026

REVISION:

SHEET:

A 12 OF 33

CONTRACTOR TO VERIFY ALL DIMENSIONS AND MATERIALS ON THESE DRAWINGS AND REPORT ANY DISCREPANCIES TO THIS OFFICE PRIOR TO COMMENCING WITH CONSTRUCTION. SARAH GALLOP DESIGN INC. IS NOT RESPONSIBLE FOR ANY DISCREPANCIES NOT REPORTED IN WRITING PRIOR TO CONSTRUCTION. CLIENT IS RESPONSIBLE FOR OBTAINING ALL NECESSARY PERMITS PRIOR TO CONSTRUCTION. PLANS ARE COPYRIGHTED FOR THE EXCLUSIVE USE OF SARAH GALLOP DESIGN INC. ANY UNAUTHORIZED USE OR REPRODUCTION IS PROHIBITED.

REVISIONS:

1 -



FRONT ELEVATION
3/16" = 1'-0"



SIDE ELEVATION
1/4" = 1'-0"



DUPLEX
LOT 5



OFFICE LOCATIONS:

4919 48th AVENUE
DELTA, B.C. V4K 1V4
PHONE:
604 952 4448
FAX:
888 698 4758
EMAIL:
permits@sarahgallop.com

PROJECT:
BASSI PROPERTIES
1ST AVE DEVELOPMENT



DRAWN BY: SG CHECKED BY: SG

DATE: MAY 9, 2026

REVISION: -

SHEET:

A13 OF 33

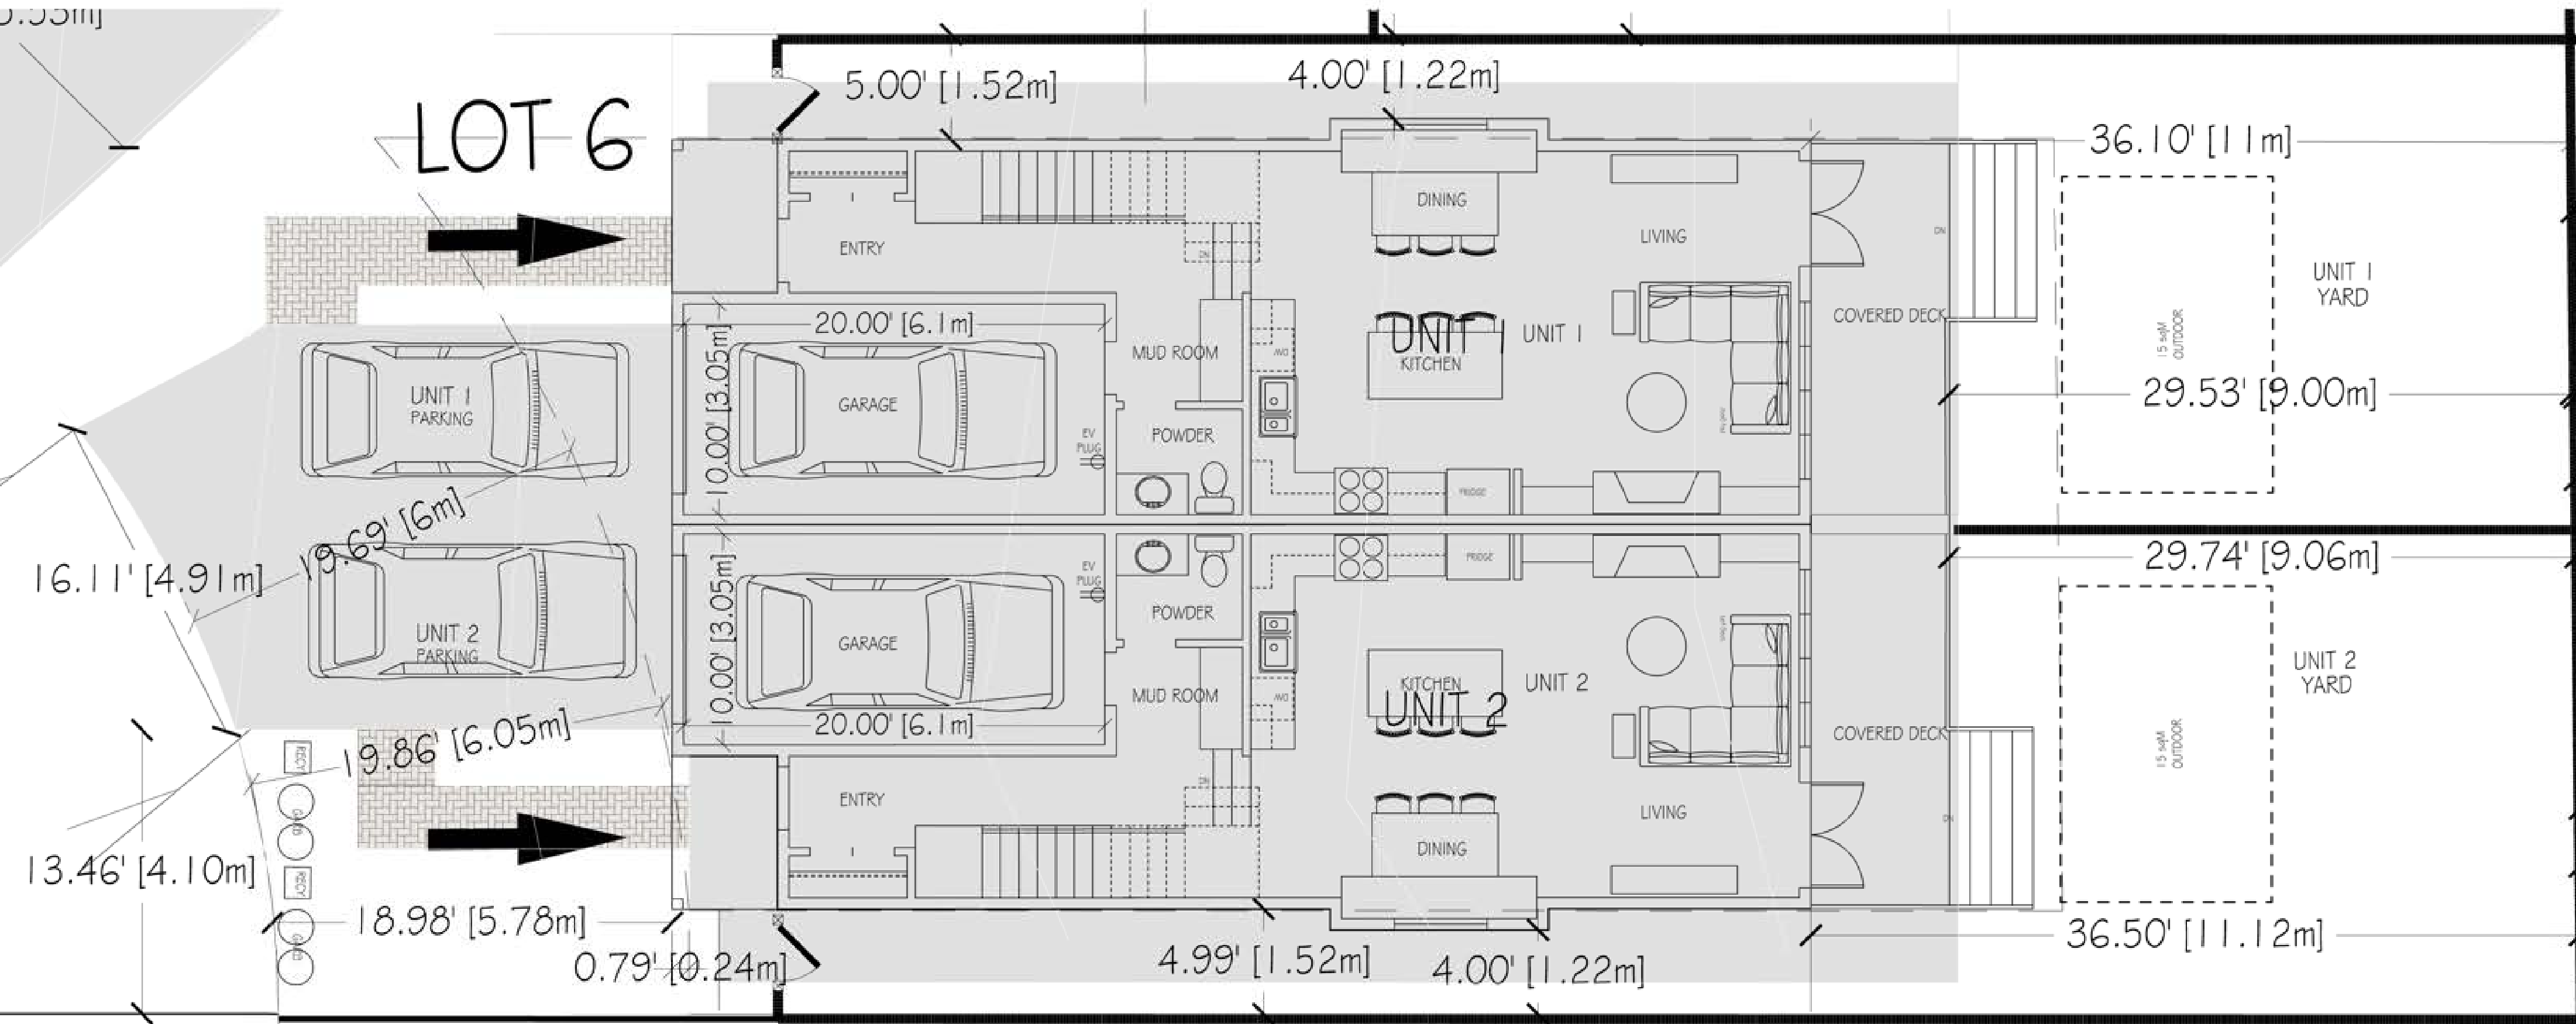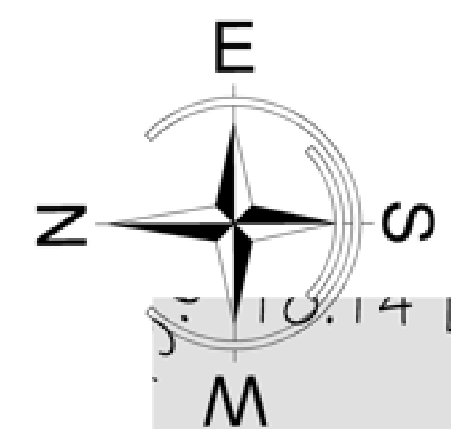

SITE PLAN
3/16" = 1'-0"



SIDE ELEVATION
3/16" = 1'-0"

CONTRACTOR TO VERIFY ALL DIMENSIONS AND MATERIALS ON THESE DRAWINGS AND REPORT ANY DISCREPANCIES TO THIS OFFICE PRIOR TO COMMENCING WITH CONSTRUCTION. SARAH GALLOP DESIGN INC. IS NOT RESPONSIBLE FOR ANY DISCREPANCIES NOT REPORTED IN WRITING PRIOR TO CONSTRUCTION. CLIENT IS RESPONSIBLE FOR OBTAINING ALL NECESSARY PERMITS PRIOR TO CONSTRUCTION. PLANS ARE COPYRIGHTED FOR THE EXCLUSIVE USE OF SARAH GALLOP DESIGN INC. ANY UNAUTHORIZED USE OR REPRODUCTION IS PROHIBITED.

REVISIONS:
1 -



OFFICE LOCATIONS:
4919 48th AVENUE
DELTA, B.C. V4K 1V4
PHONE:
604 952 4448
FAX:
888 698 4758
EMAIL:
permits@sarahgallop.com

PROJECT:
BASSI PROPERTIES
1ST AVE DEVELOPMENT

DRAWN BY: SG CHECKED BY: SG


DATE: MAY 9, 2026

REVISION:


SHEET:

DUPLEX
LOT 6

A14OF 33

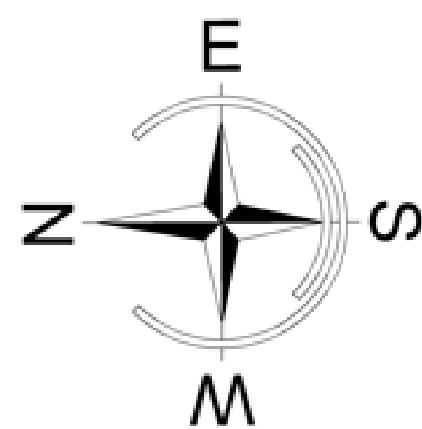


HALF STOREY
3/16" = 1'-0"

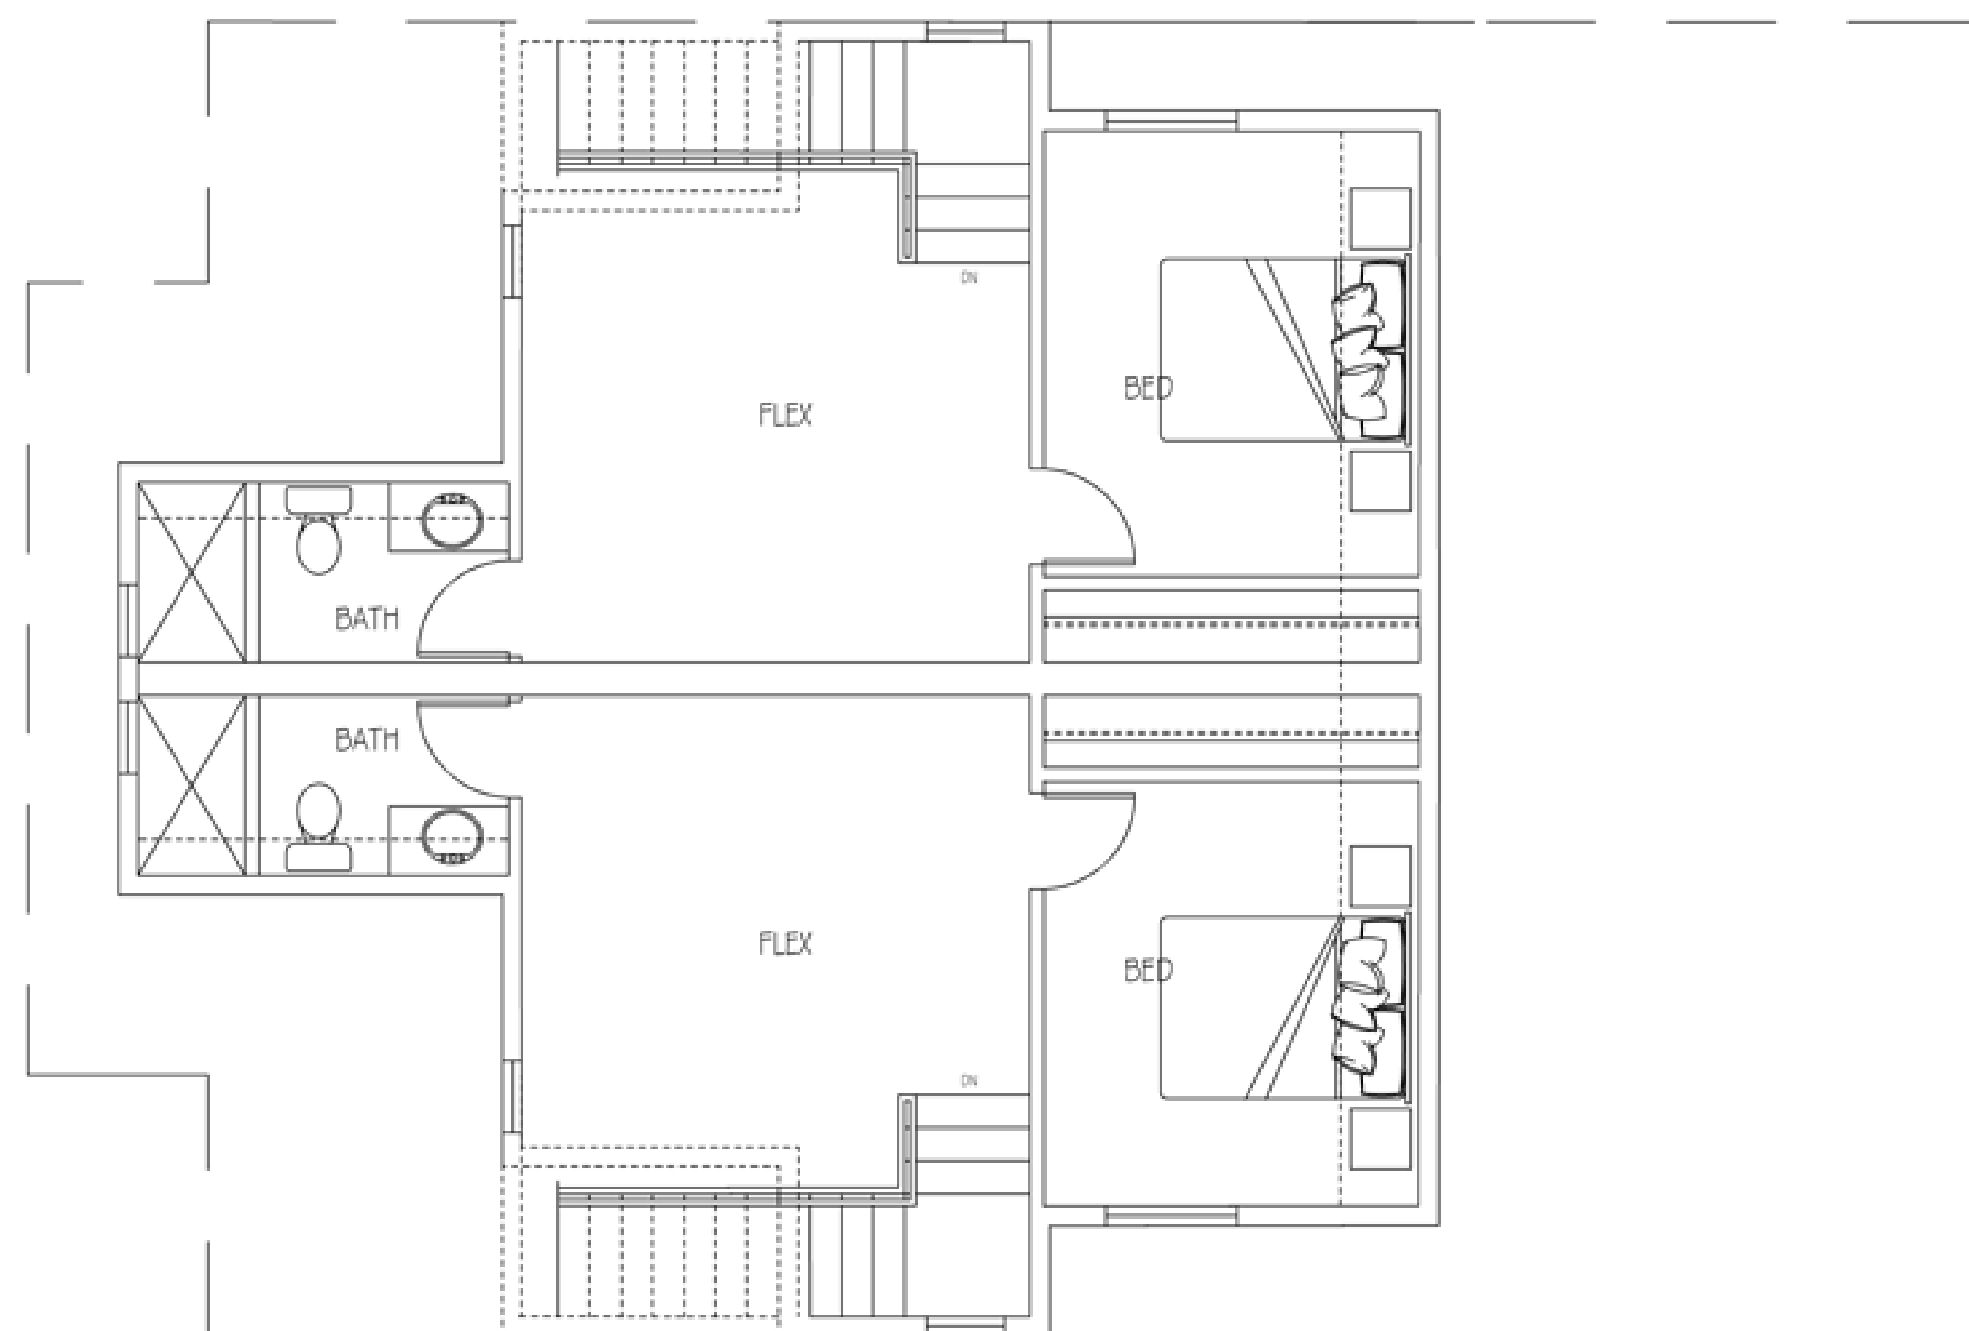

HALF STOREY
470 SQFT


UPPER FLOOR
951 SQFT

2nd STOREY
3/16" = 1'-0"

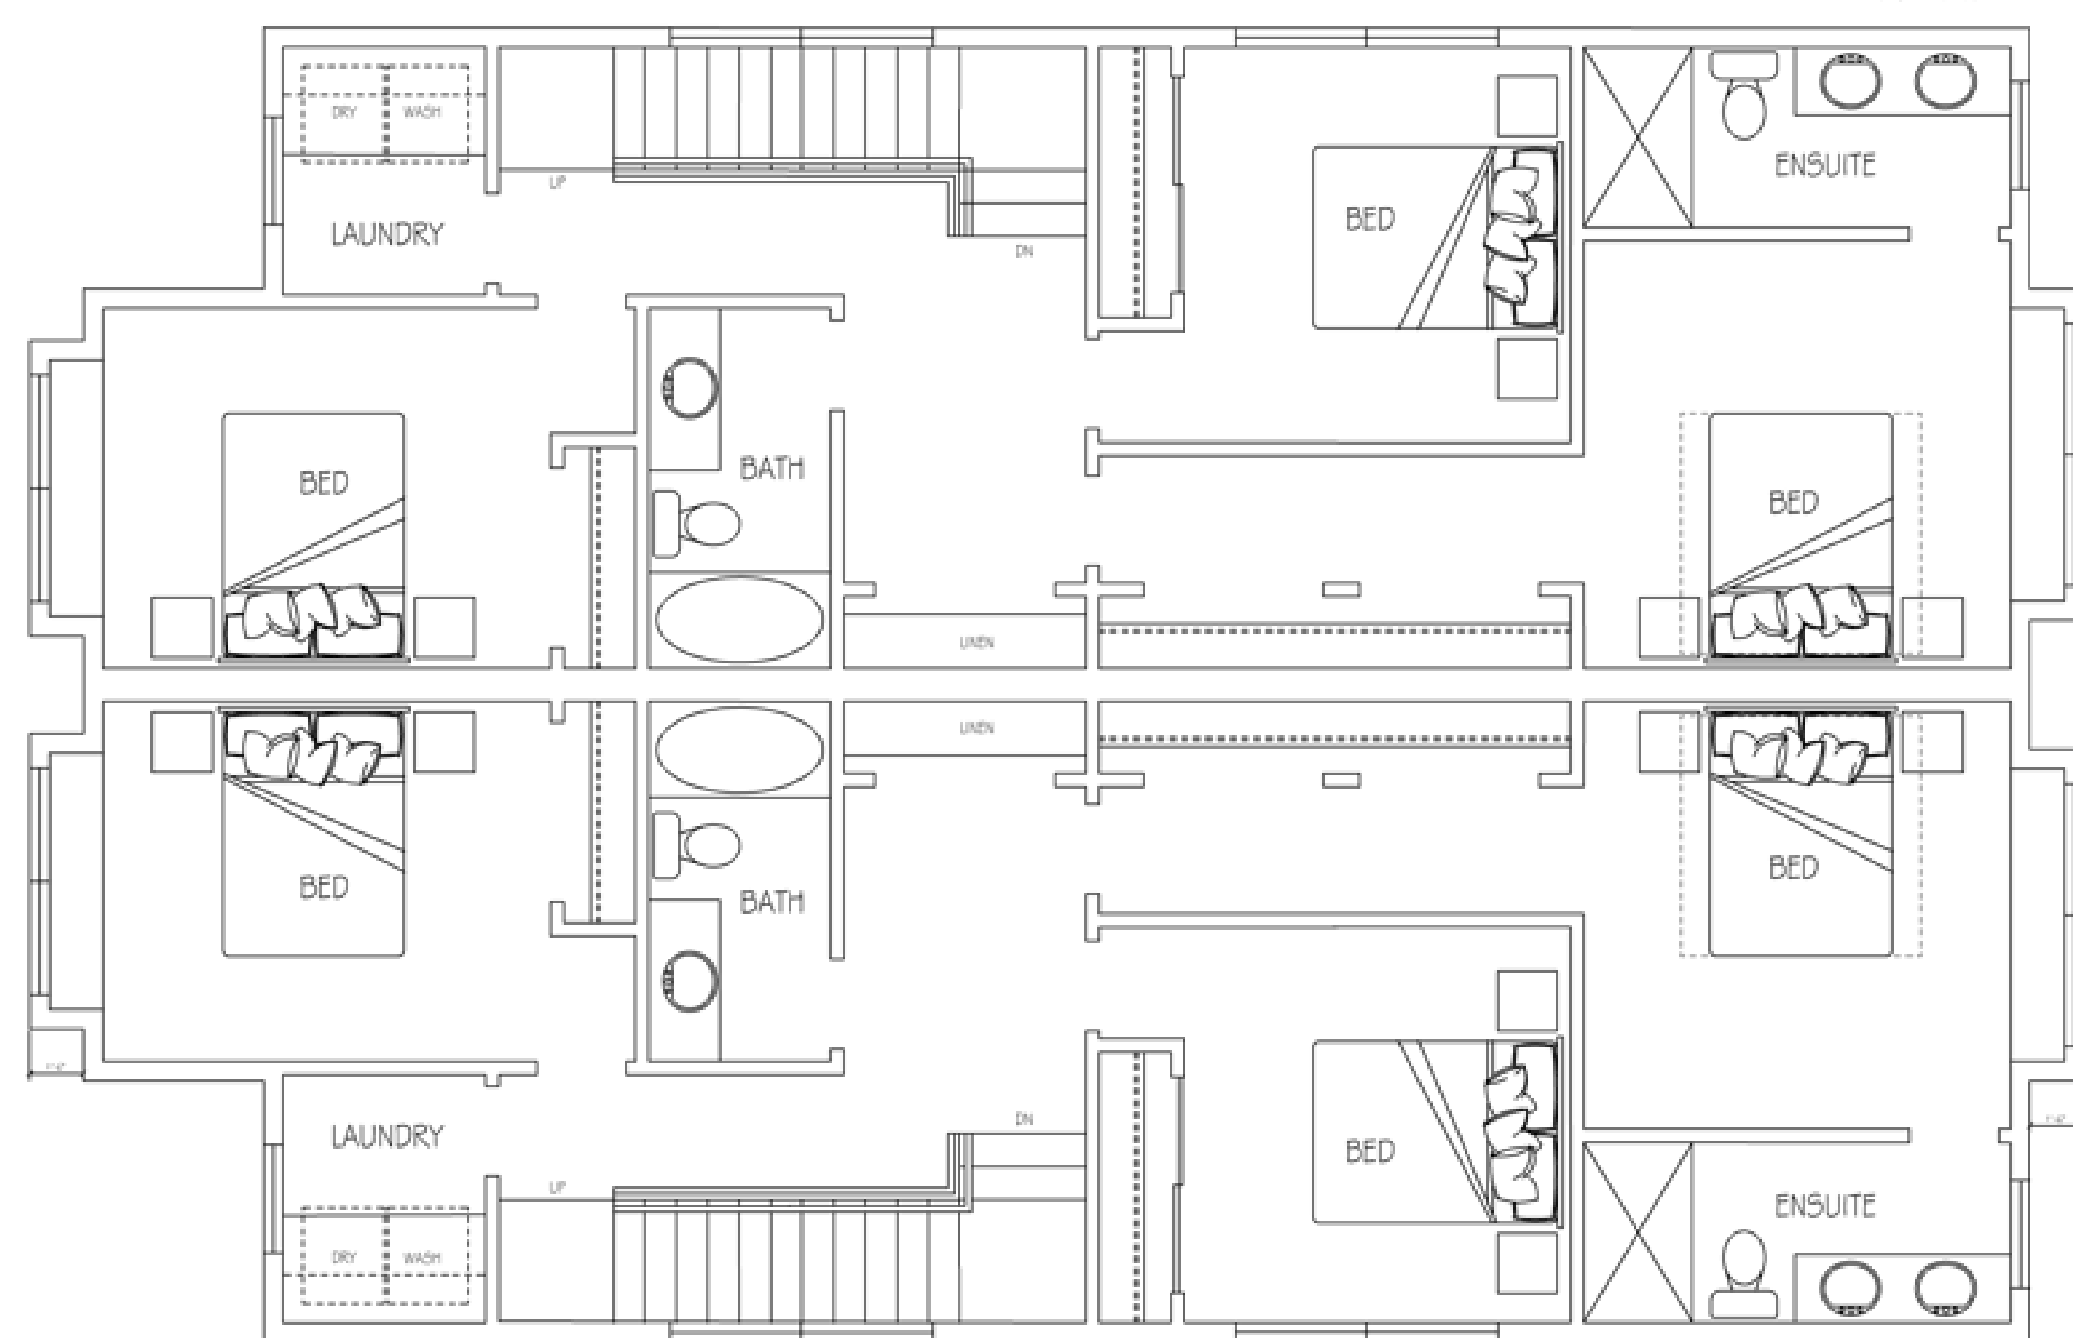

UPPER FLOOR
951 SQFT

1st STOREY
3/16" = 1'-0"

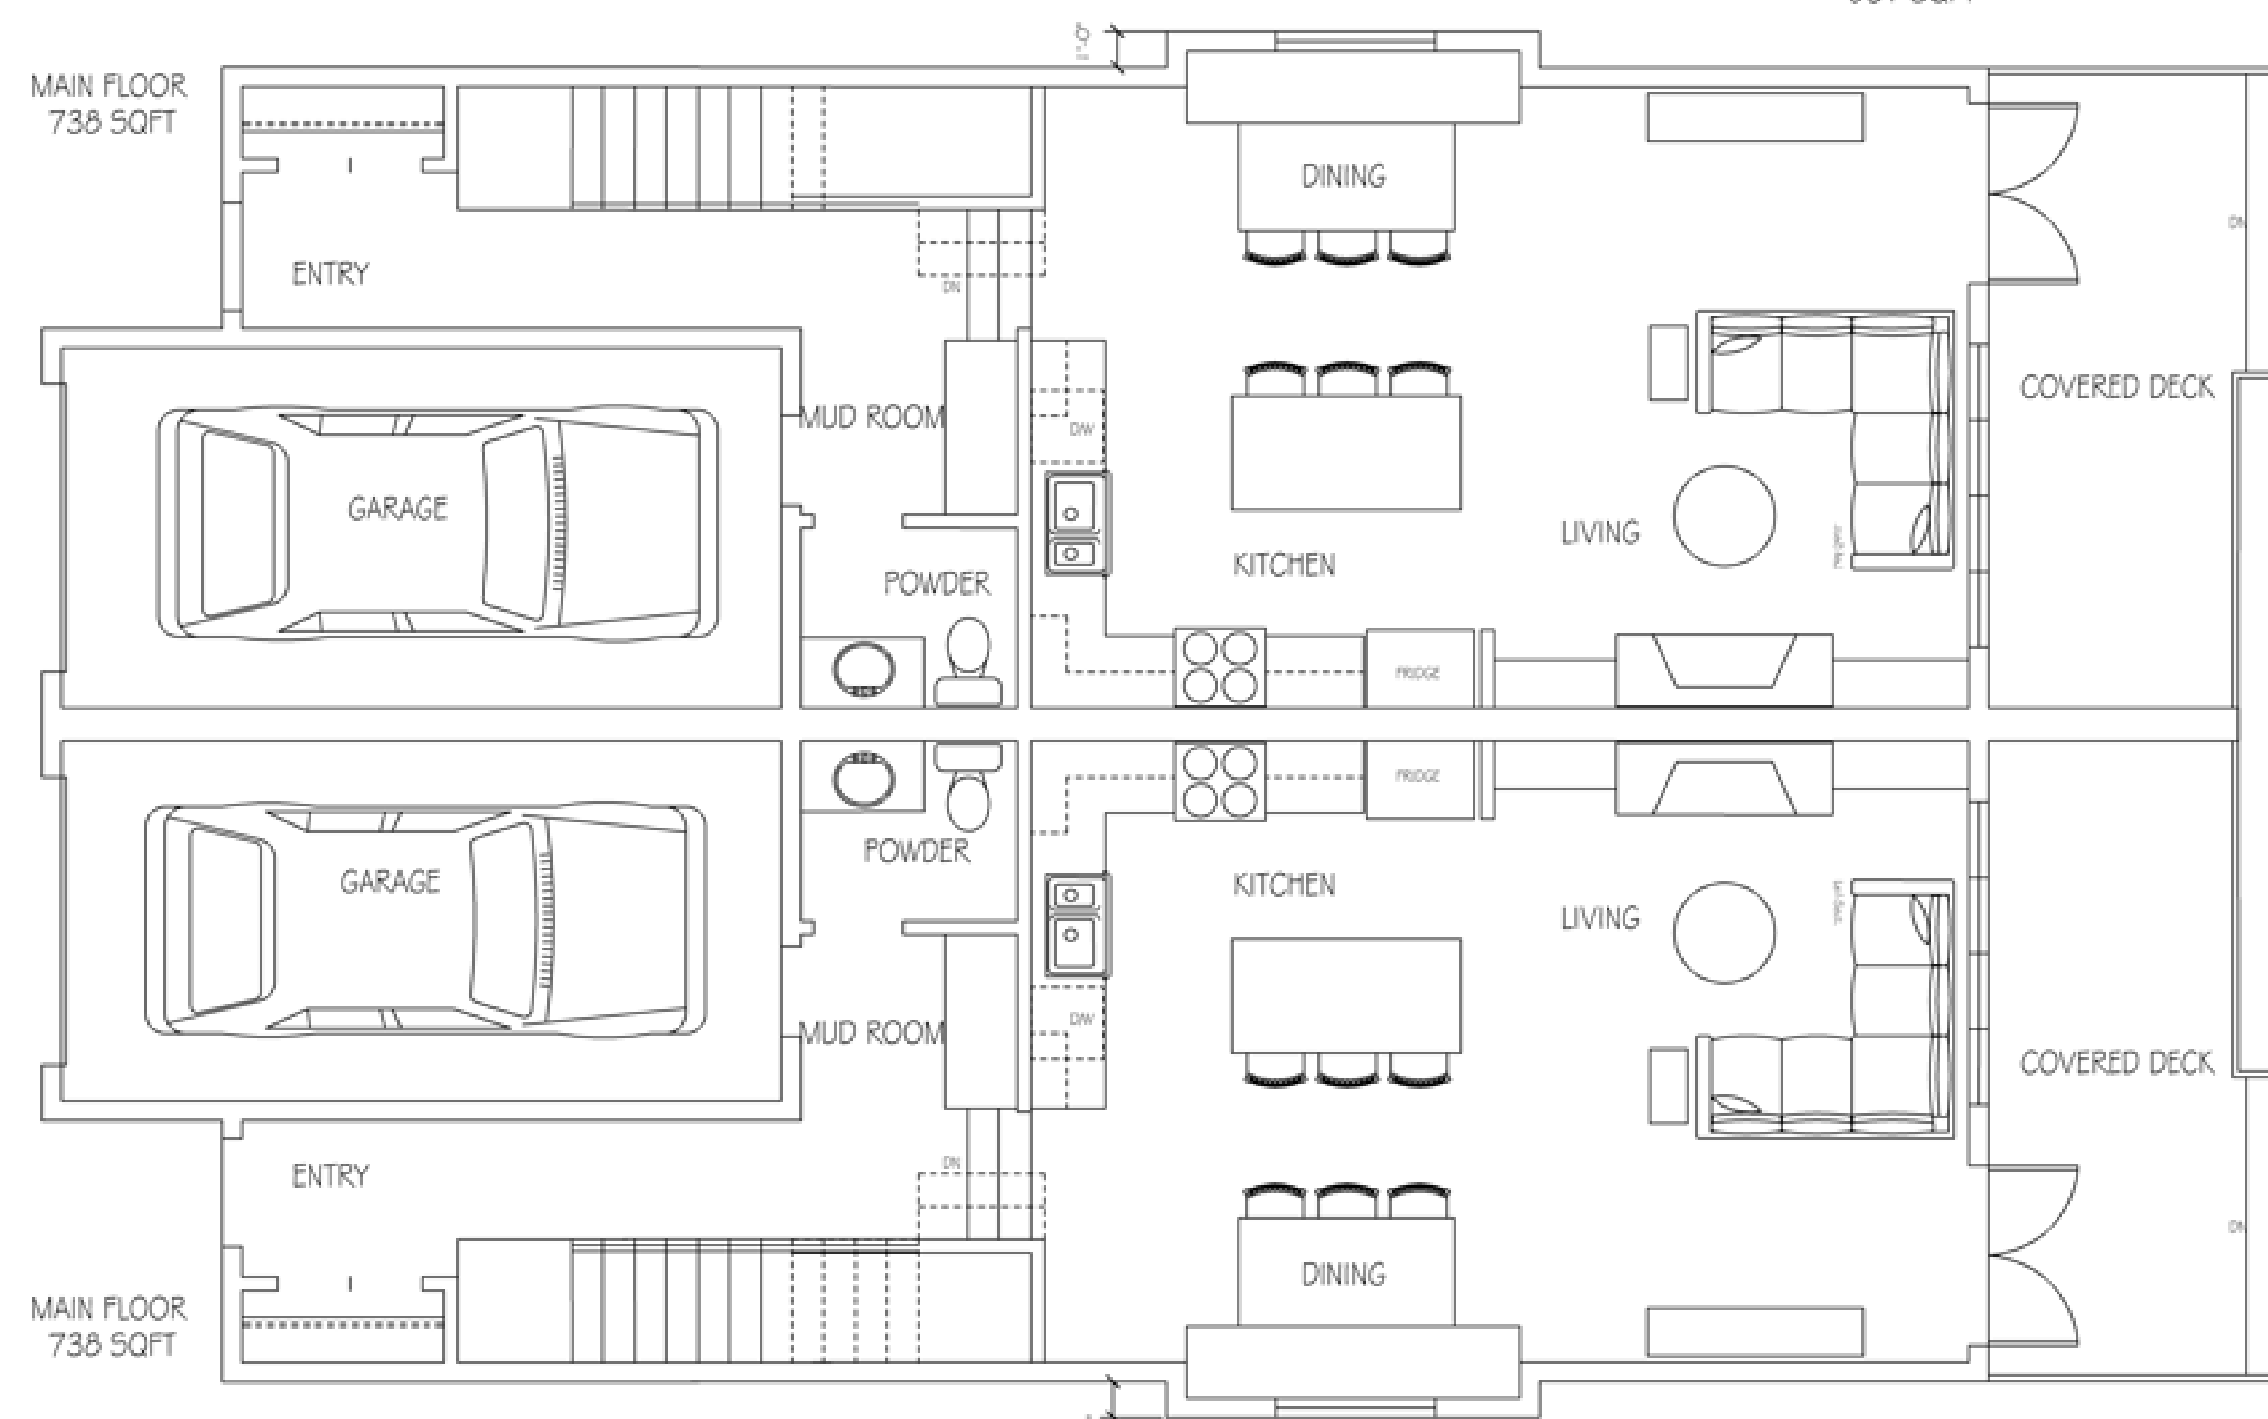

MAIN FLOOR
738 SQFT

MAIN FLOOR
738 SQFT



FRONT ELEVATION



DUPLEX
LOT 6

CONTRACTOR TO VERIFY ALL DIMENSIONS AND MATERIALS ON THESE DRAWINGS AND REPORT ANY DISCREPANCIES TO THIS OFFICE PRIOR TO COMMENCING WITH CONSTRUCTION. SARAH GALLOP DESIGN INC. IS NOT RESPONSIBLE FOR ANY DISCREPANCIES NOT REPORTED IN WRITING PRIOR TO CONSTRUCTION. CLIENT IS RESPONSIBLE FOR OBTAINING ALL NECESSARY PERMITS PRIOR TO CONSTRUCTION. PLANS ARE COPYRIGHTED FOR THE EXCLUSIVE USE OF SARAH GALLOP DESIGN INC. ANY UNAUTHORIZED USE OR REPRODUCTION IS PROHIBITED.

REVISIONS:

1 -



OFFICE LOCATIONS:

4919 48th AVENUE
DELTA, B.C. V4K 1V4
PHONE:
604 952 4448
FAX:
888 698 4758
EMAIL:
permits@sarahgallop.com

PROJECT:
BASSI PROPERTIES
1ST AVE DEVELOPMENT



DRAWN BY: SG CHECKED BY: SG

DATE: MAY 9, 2026

REVISION:

SHEET:

A15 OF 33

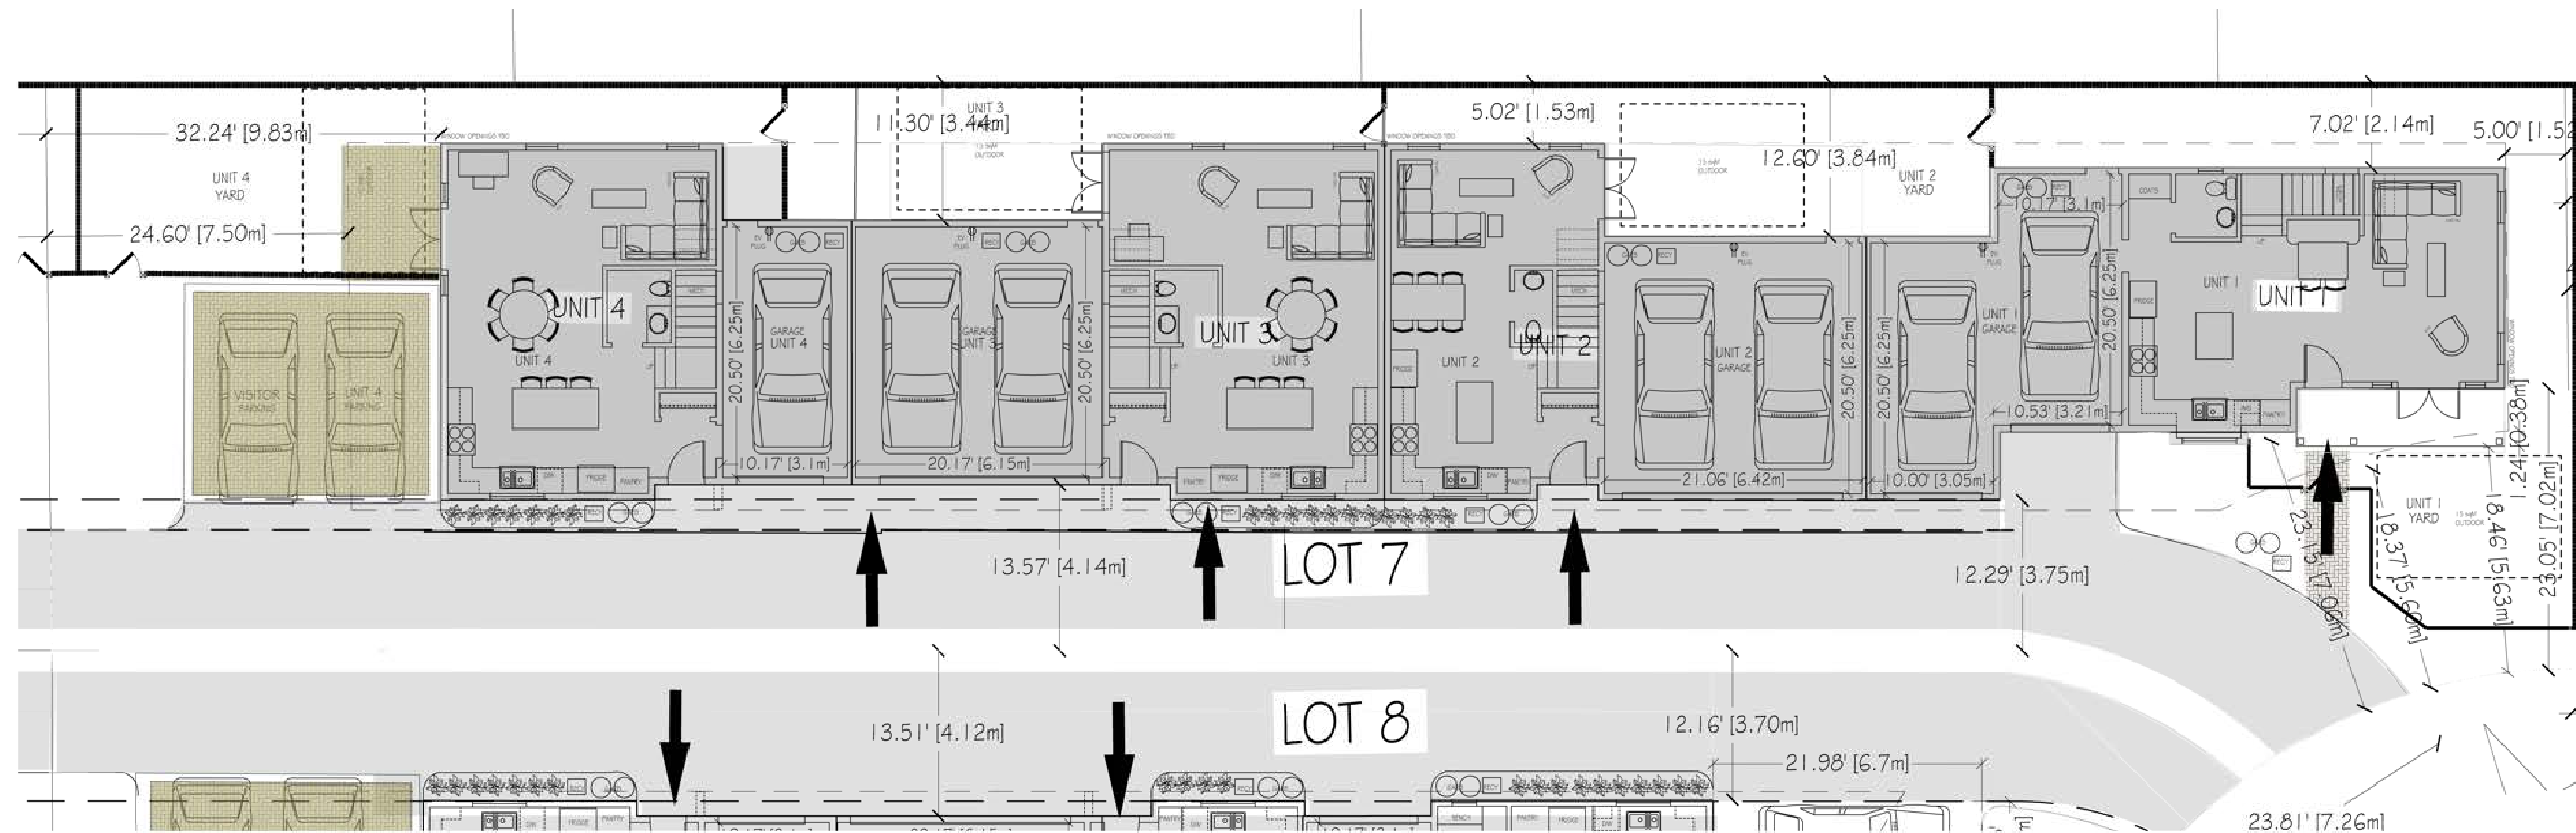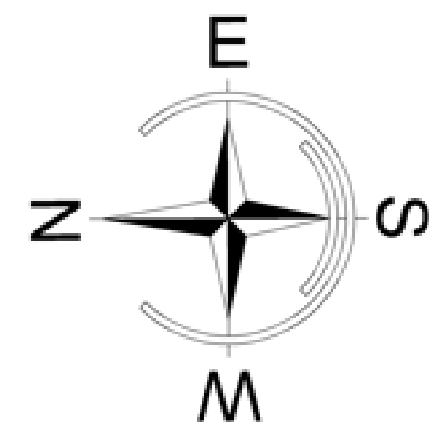

 SITE PLAN
1/8" = 1'-0"



 LANE ELEVATION
1/8" = 1'-0"

FOURPLEX LOT 7

CONTRACTOR TO VERIFY ALL DIMENSIONS AND MATERIALS ON THESE DRAWINGS AND REPORT ANY DISCREPANCIES TO THIS OFFICE PRIOR TO COMMENCING WITH CONSTRUCTION. SARAH GALLOP DESIGN INC. IS NOT RESPONSIBLE FOR ANY DISCREPANCIES NOT REPORTED IN WRITING PRIOR TO CONSTRUCTION. CLIENT IS RESPONSIBLE FOR OBTAINING ALL NECESSARY PERMITS PRIOR TO CONSTRUCTION. PLANS ARE COPYRIGHTED FOR THE EXCLUSIVE USE OF SARAH GALLOP DESIGN INC. ANY UNAUTHORIZED USE OR REPRODUCTION IS PROHIBITED.

REVISIONS:

1 -



OFFICE LOCATIONS:

4919 48th AVENUE
DELTA, B.C. V4K 1V4
PHONE:
604 952 4448
FAX:
888 698 4758
EMAIL:
permits@sarahgallop.com

PROJECT:
BASSI PROPERTIES
1ST AVE DEVELOPMENT



DRAWN BY: SG CHECKED BY: SG

DATE: MAY 9, 2026


REVISION:

SHEET:


A16OF 33

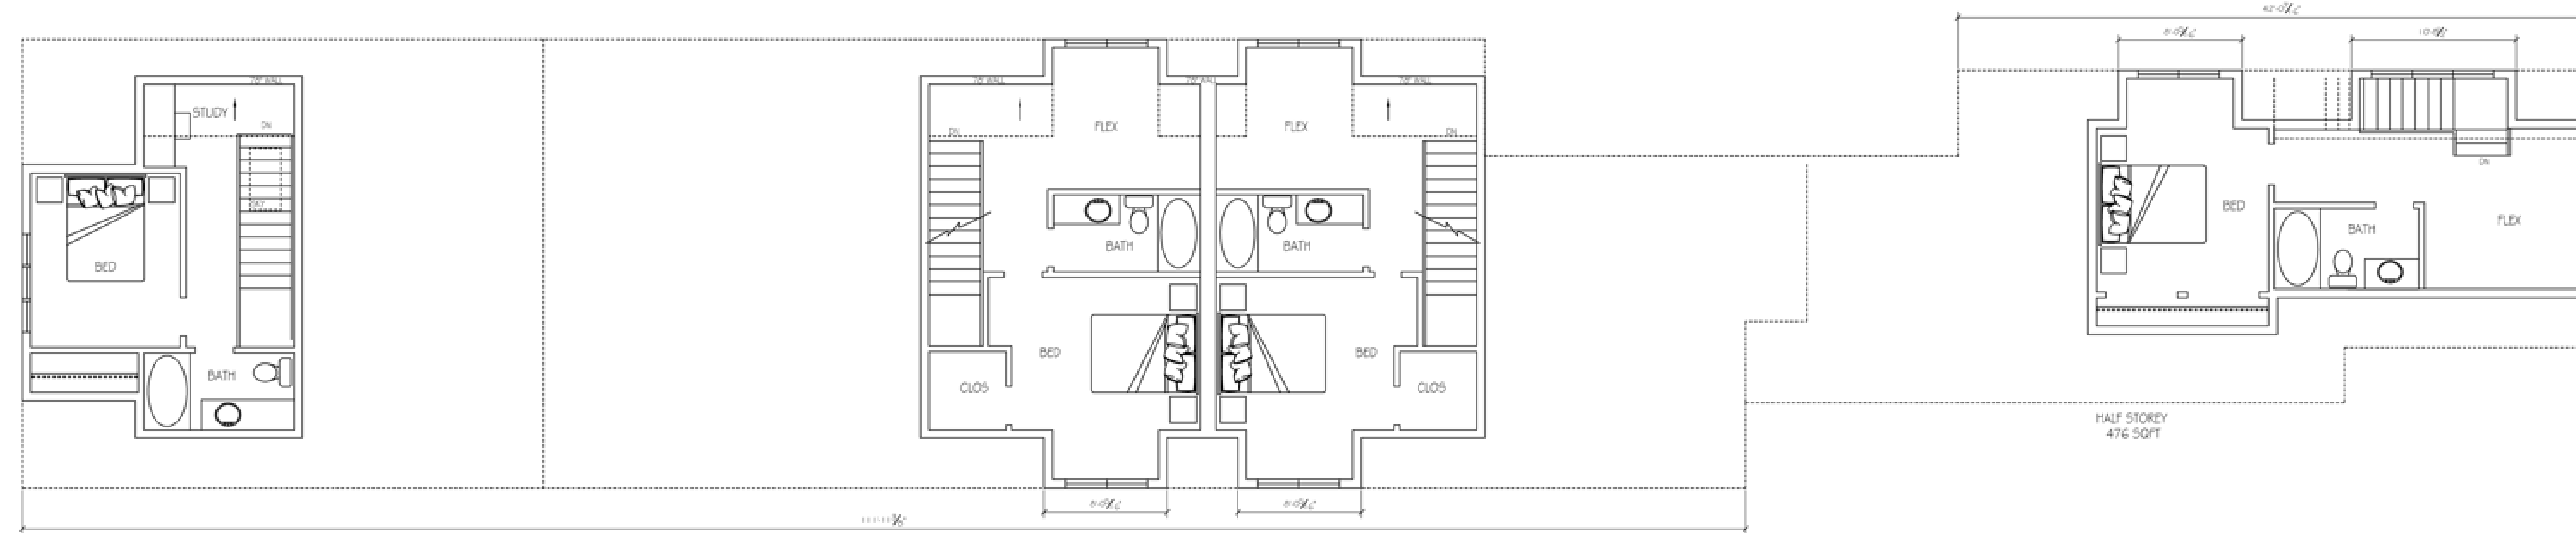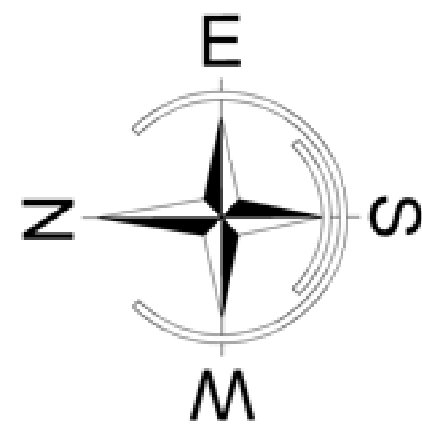

HALF STOREY
1/8" = 1'-0"

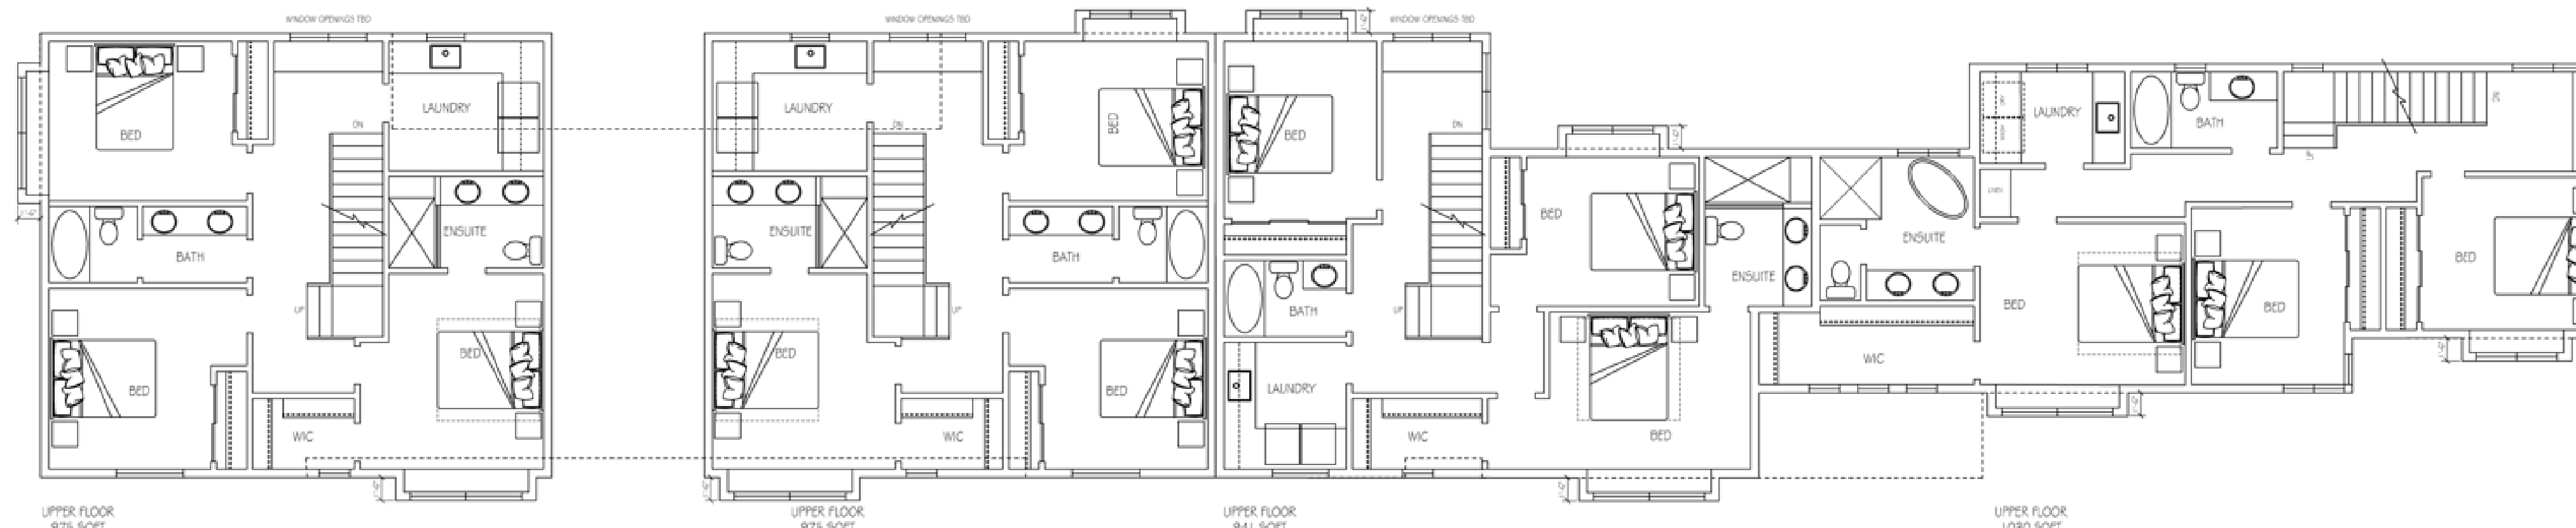

2nd STOREY
1/8" = 1'-0"

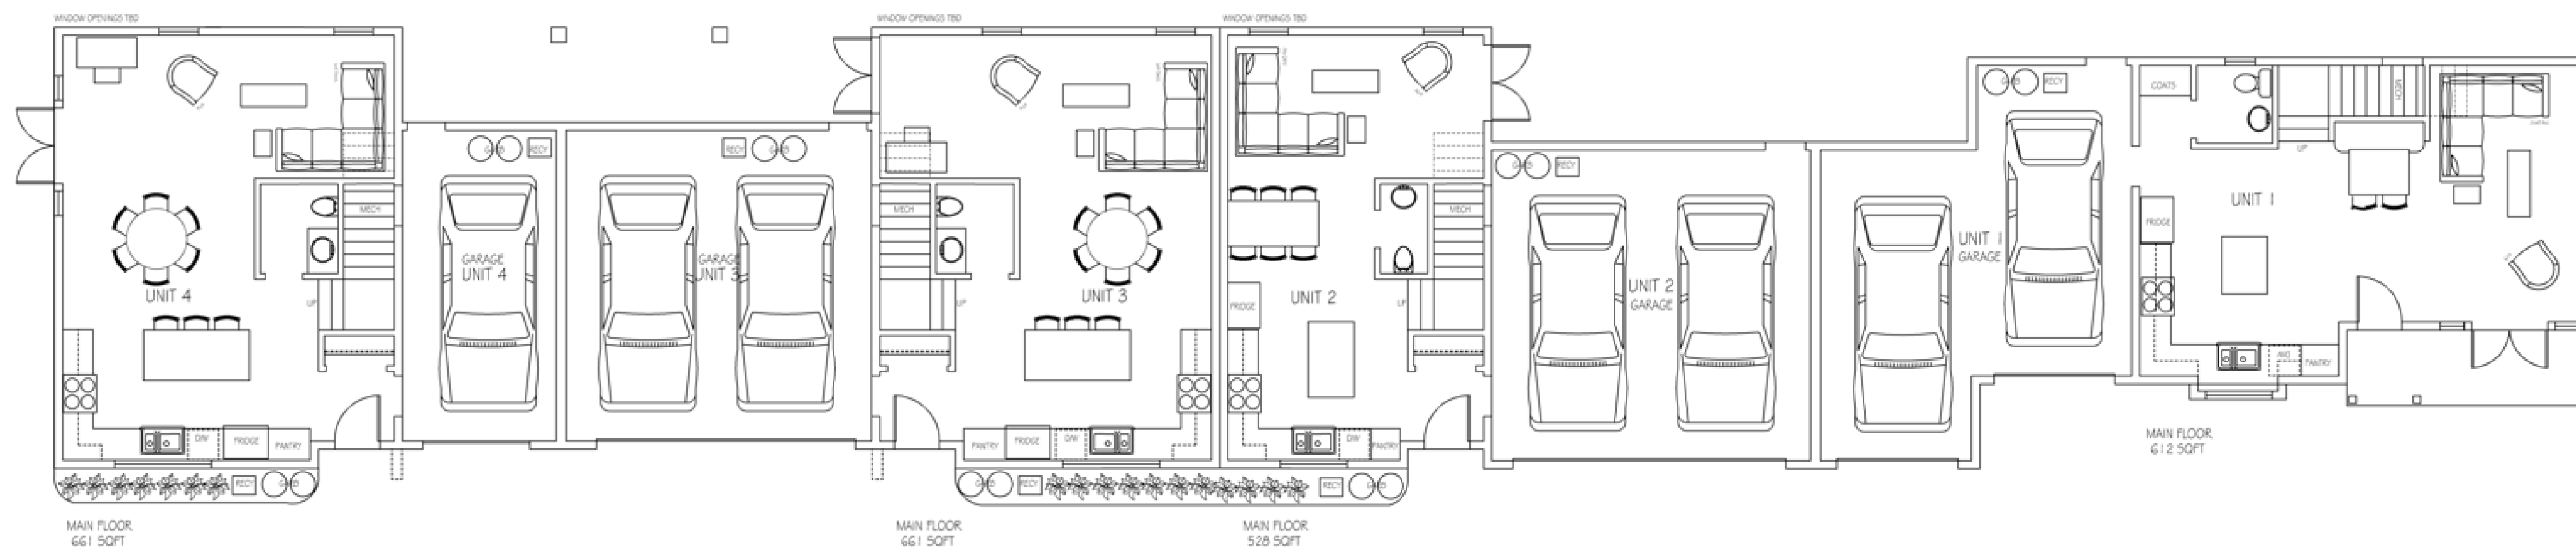

1st STOREY
1/8" = 1'-0"

FOURPLEX LOT 7

CONTRACTOR TO VERIFY ALL DIMENSIONS AND MATERIALS ON THESE DRAWINGS AND REPORT ANY DISCREPANCIES TO THIS OFFICE PRIOR TO COMMENCING WITH CONSTRUCTION. SARAH GALLOP DESIGN INC. IS NOT RESPONSIBLE FOR ANY DISCREPANCIES NOT REPORTED IN WRITING PRIOR TO CONSTRUCTION. CLIENT IS RESPONSIBLE FOR OBTAINING ALL NECESSARY PERMITS PRIOR TO CONSTRUCTION. PLANS ARE COPYRIGHTED FOR THE EXCLUSIVE USE OF SARAH GALLOP DESIGN INC. ANY UNAUTHORIZED USE OR REPRODUCTION IS PROHIBITED.

REVISIONS:

1 -



OFFICE LOCATIONS:

4919 48th AVENUE
DELTA, B.C. V4K 1V4
PHONE:
604 952 4448
FAX:
888 698 4758
EMAIL:
permits@sarahgallop.com

PROJECT:
BASSI PROPERTIES
1ST AVE DEVELOPMENT

DRAWN BY: SG CHECKED BY: SG

DATE: MAY 9, 2026

REVISION:

SHEET:

A17 OF 33


CONTRACTOR TO VERIFY ALL DIMENSIONS AND MATERIALS ON THESE DRAWINGS AND REPORT ANY DISCREPANCIES TO THIS OFFICE PRIOR TO COMMENCING WITH CONSTRUCTION. SARAH GALLOP DESIGN INC. IS NOT RESPONSIBLE FOR ANY DISCREPANCIES NOT REPORTED IN WRITING PRIOR TO CONSTRUCTION. CLIENT IS RESPONSIBLE FOR OBTAINING ALL NECESSARY PERMITS PRIOR TO CONSTRUCTION. PLANS ARE COPYRIGHTED FOR THE EXCLUSIVE USE OF SARAH GALLOP DESIGN INC. ANY UNAUTHORIZED USE OR REPRODUCTION IS PROHIBITED.

REVISIONS:

1 -



FRONT ELEVATION (PARTIAL)

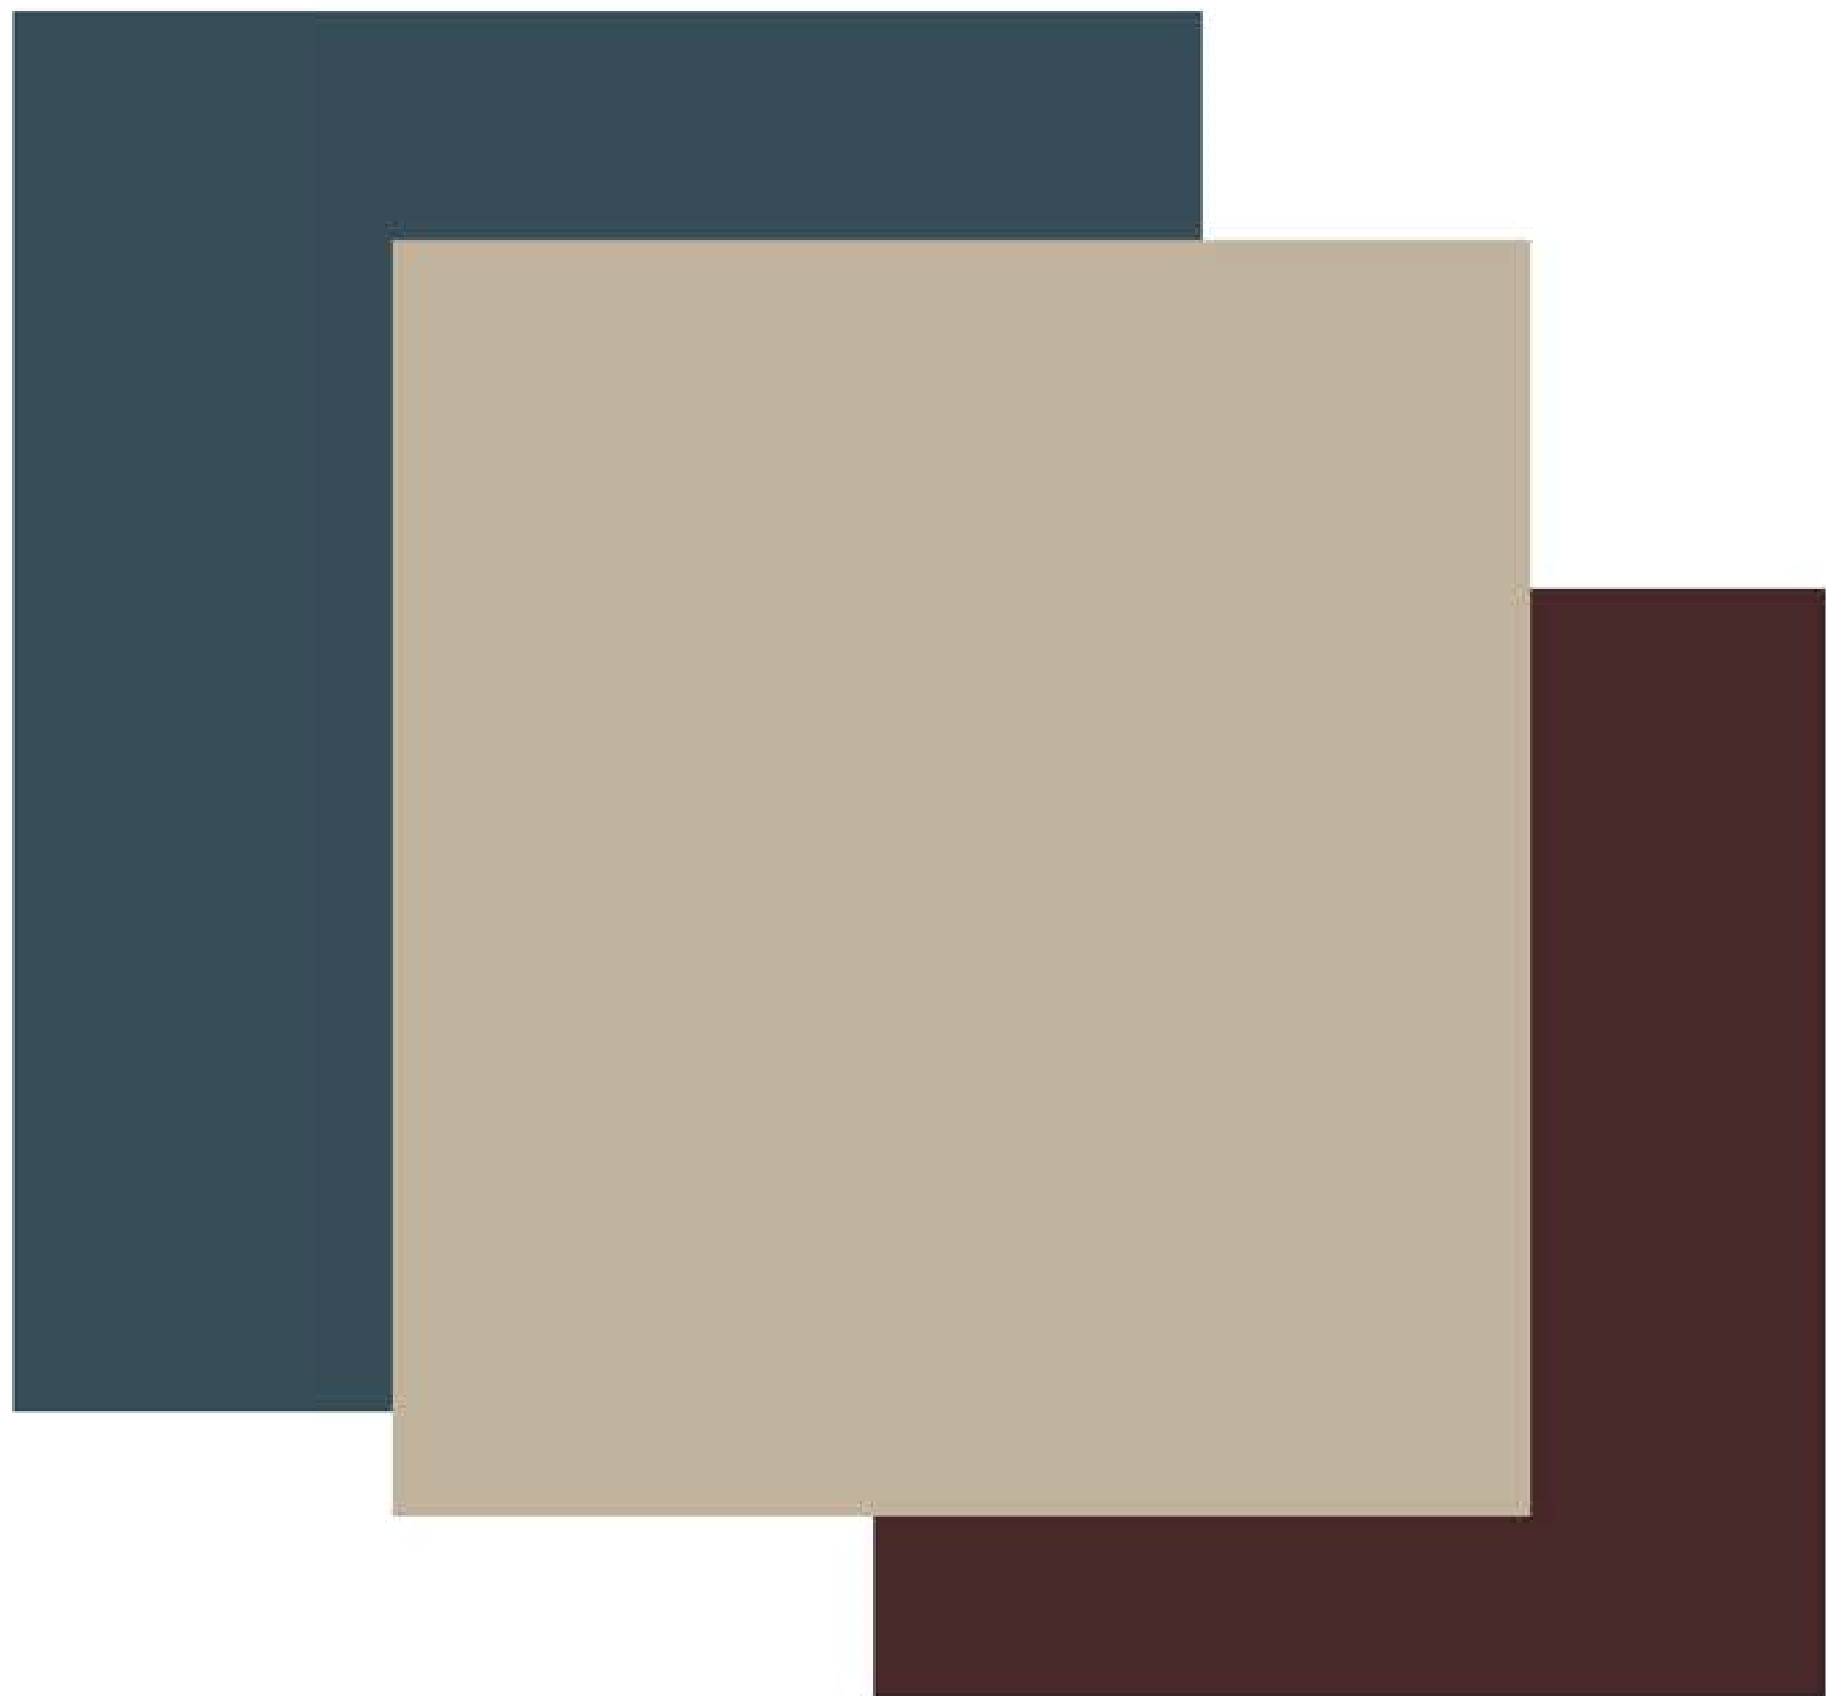

FOURPLEX
LOT 7



OFFICE LOCATIONS:

4919 48th AVENUE
DELTA, B.C. V4K 1V4
PHONE:
604 952 4448
FAX:
888 698 4758
EMAIL:
permits@sarahgallop.com

PROJECT:
BASSI PROPERTIES
1ST AVE DEVELOPMENT



DRAWN BY: SG CHECKED BY: SG

DATE: MAY 9, 2026

REVISION: -

SHEET:

A 18 OF 33

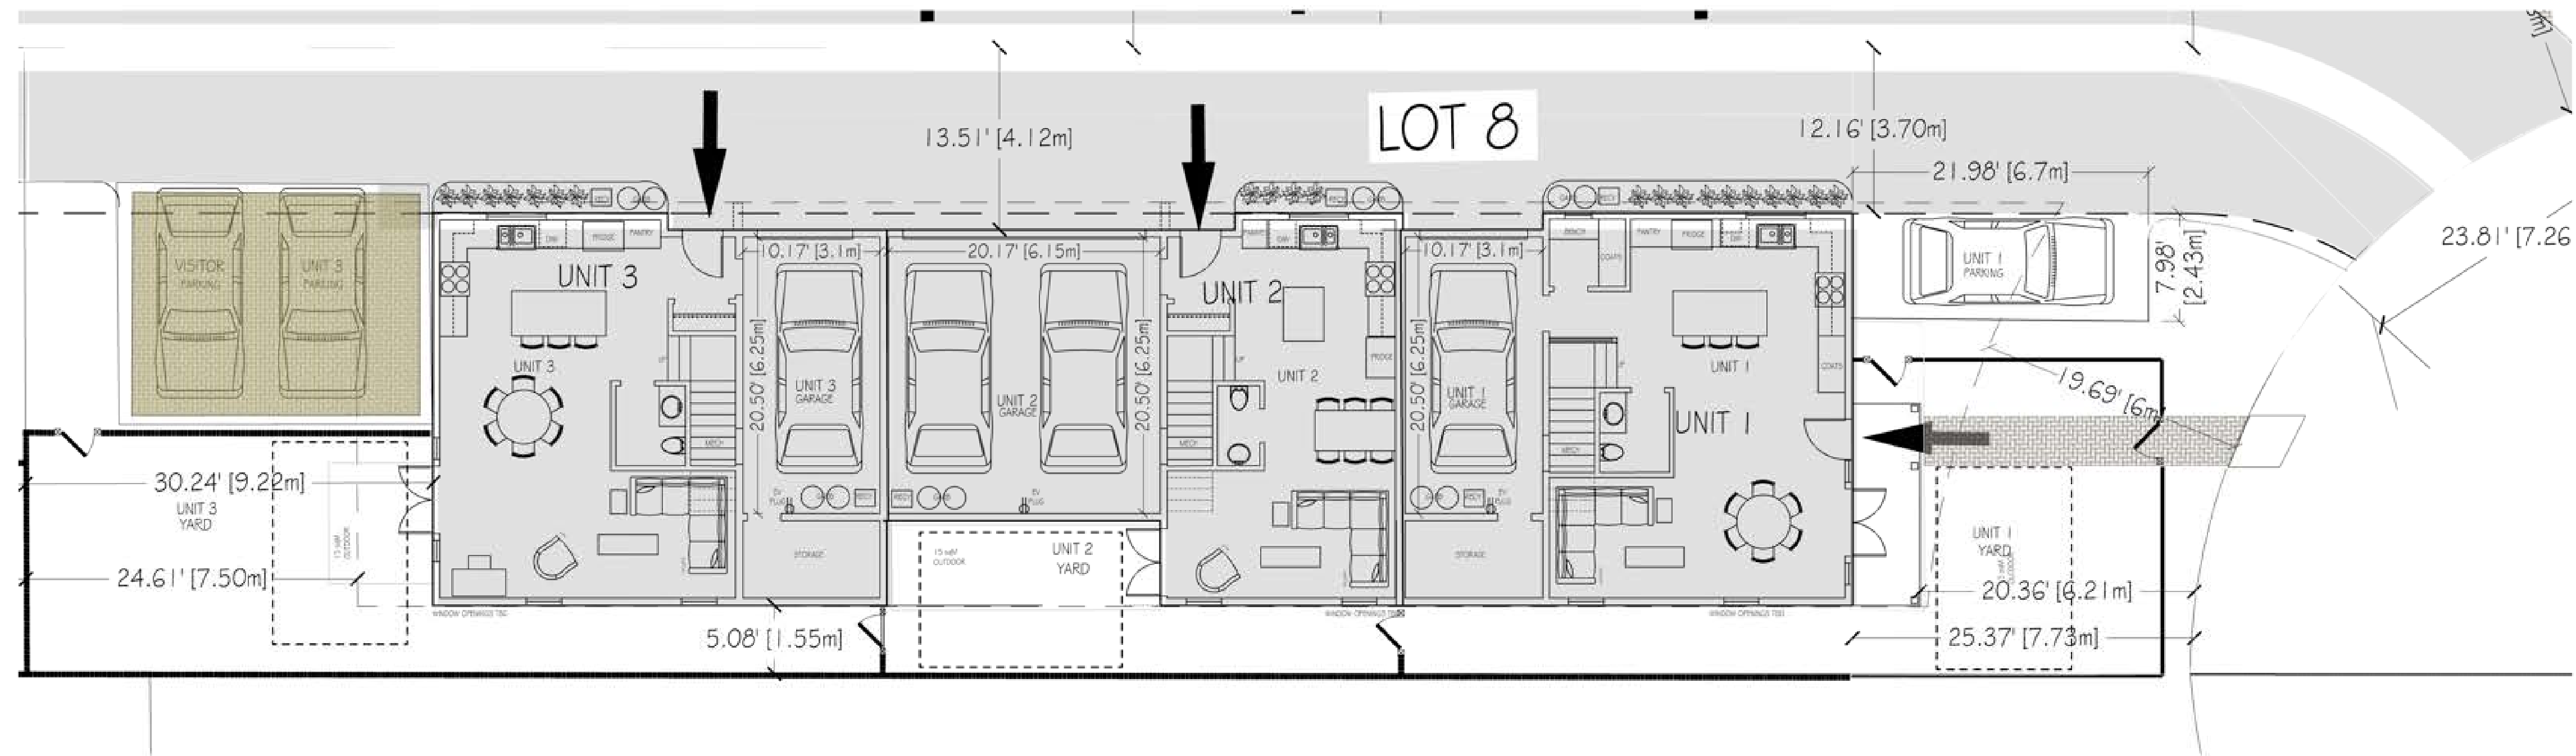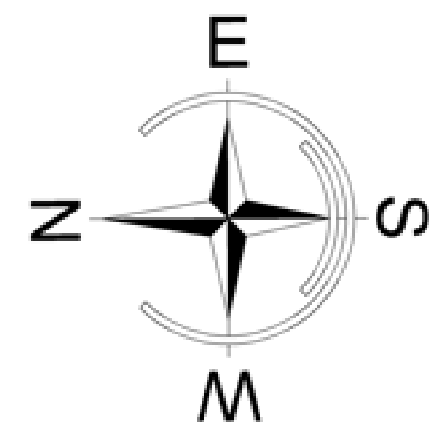

SITE PLAN
1/8" = 1'-0"



SIDE ELEVATION
1/8" = 1'-0"

CONTRACTOR TO VERIFY ALL DIMENSIONS AND MATERIALS ON THESE DRAWINGS AND REPORT ANY DISCREPANCIES TO THIS OFFICE PRIOR TO COMMENCING WITH CONSTRUCTION. SARAH GALLOP DESIGN INC. IS NOT RESPONSIBLE FOR ANY DISCREPANCIES NOT REPORTED IN WRITING PRIOR TO CONSTRUCTION. CLIENT IS RESPONSIBLE FOR OBTAINING ALL NECESSARY PERMITS PRIOR TO CONSTRUCTION. PLANS ARE COPYRIGHTED FOR THE EXCLUSIVE USE OF SARAH GALLOP DESIGN INC. ANY UNAUTHORIZED USE OR REPRODUCTION IS PROHIBITED.

REVISIONS:

1 -



OFFICE LOCATIONS:

4919 48th AVENUE
DELTA, B.C. V4K 1V4
PHONE:
604 952 4448
FAX:
888 698 4758
EMAIL:
permits@sarahgallop.com

PROJECT:
BASSI PROPERTIES
1ST AVE DEVELOPMENT

DRAWN BY: SG CHECKED BY: SG


DATE: MAY 9, 2026

REVISION:


SHEET:

THREEPLEX
LOT 8


A19OF 33

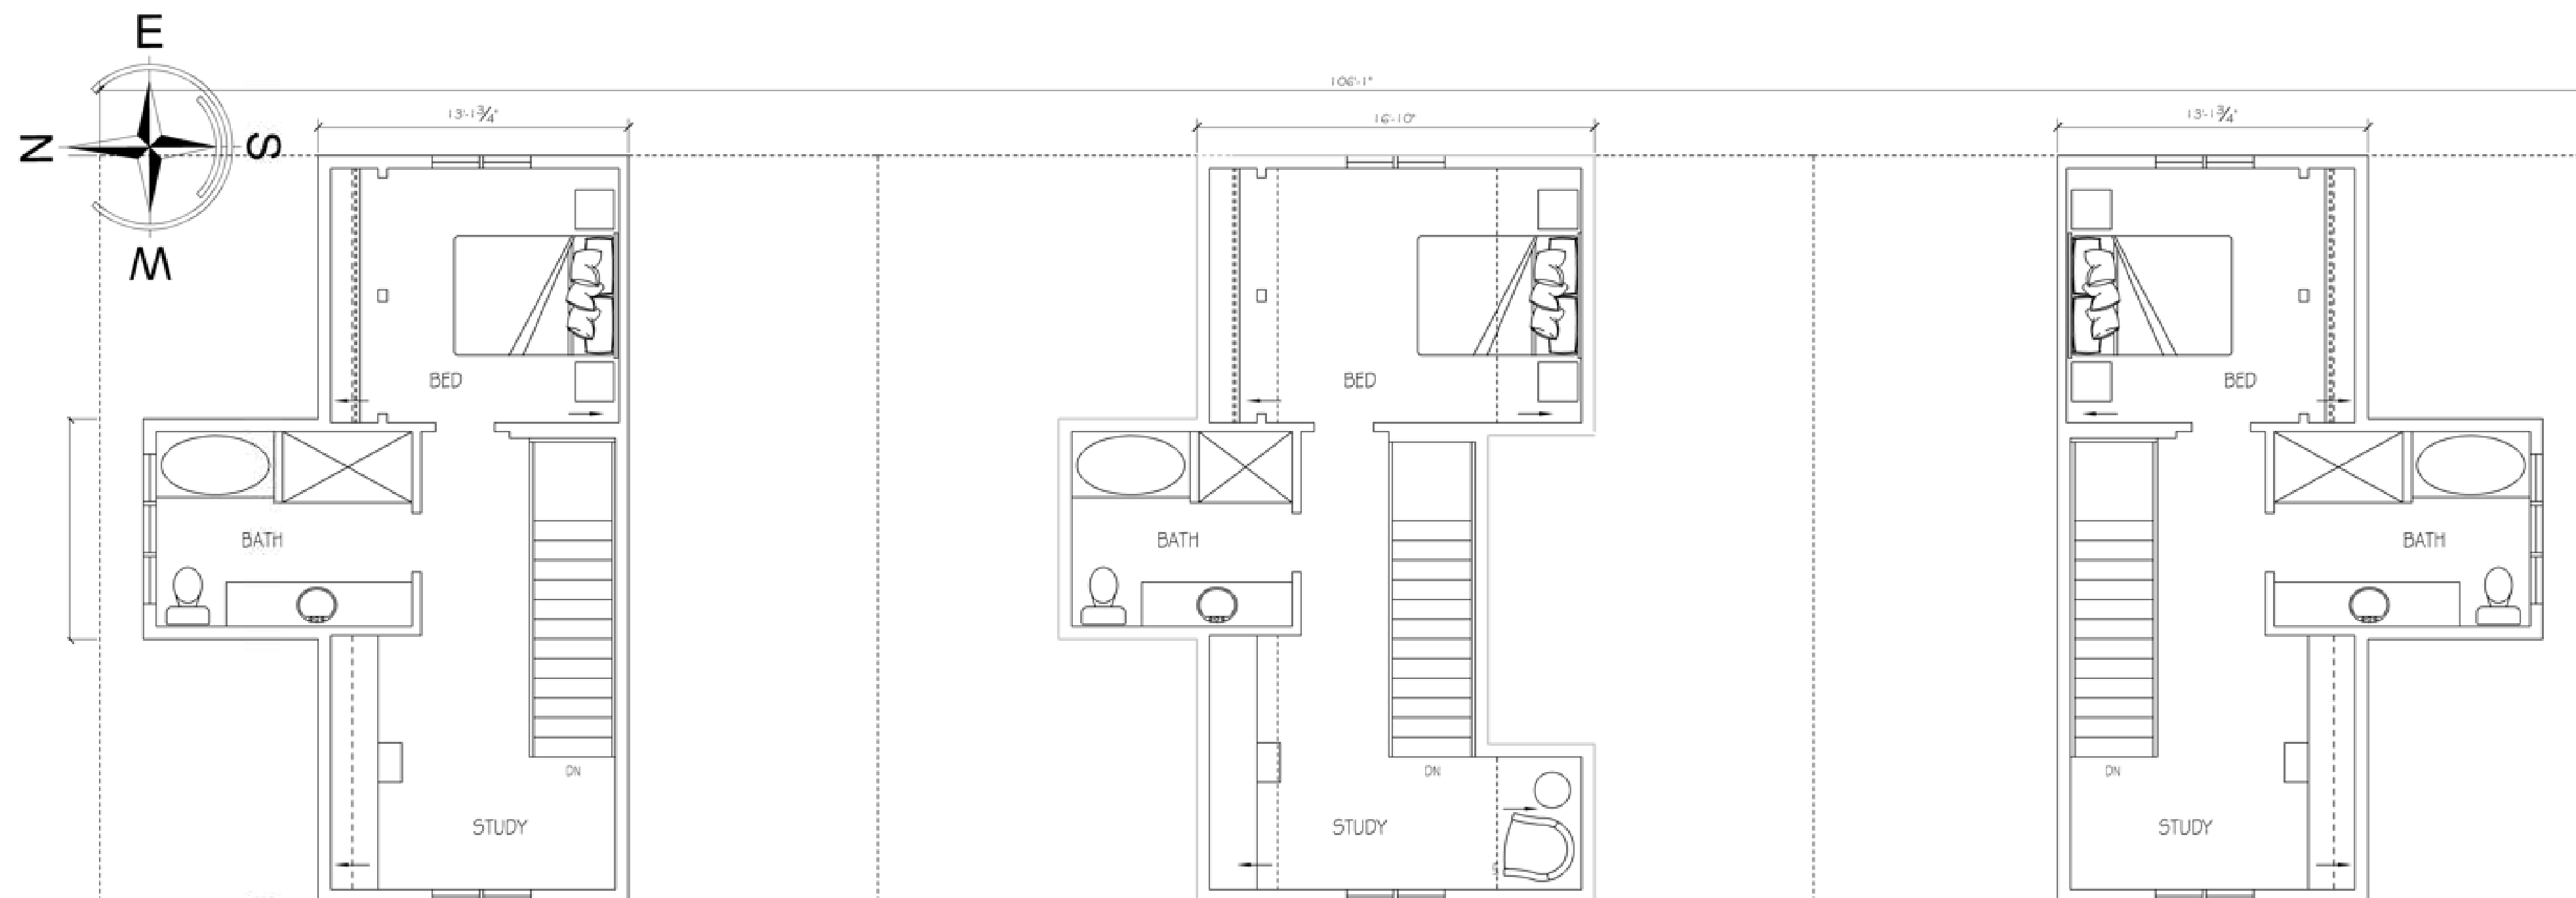

HALF STOREY
3/16" = 1'-0"

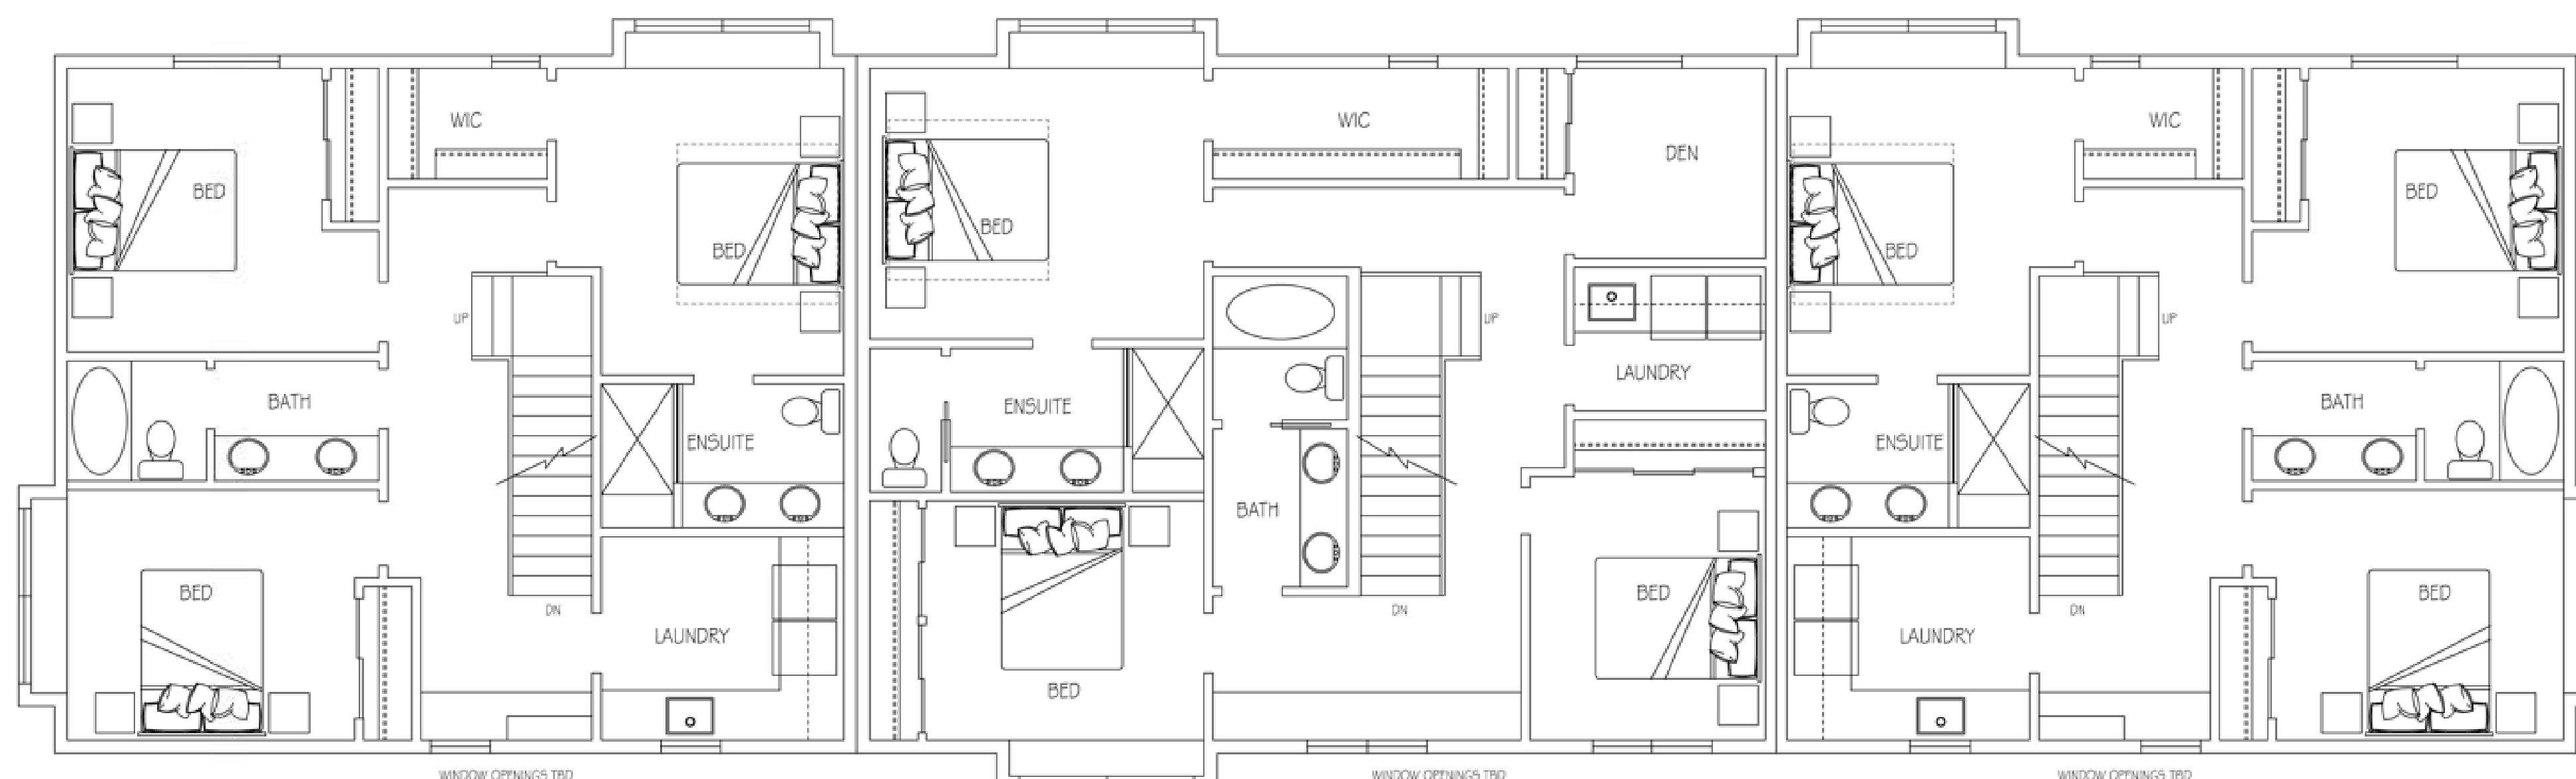

2nd STOREY
3/16" = 1'-0"

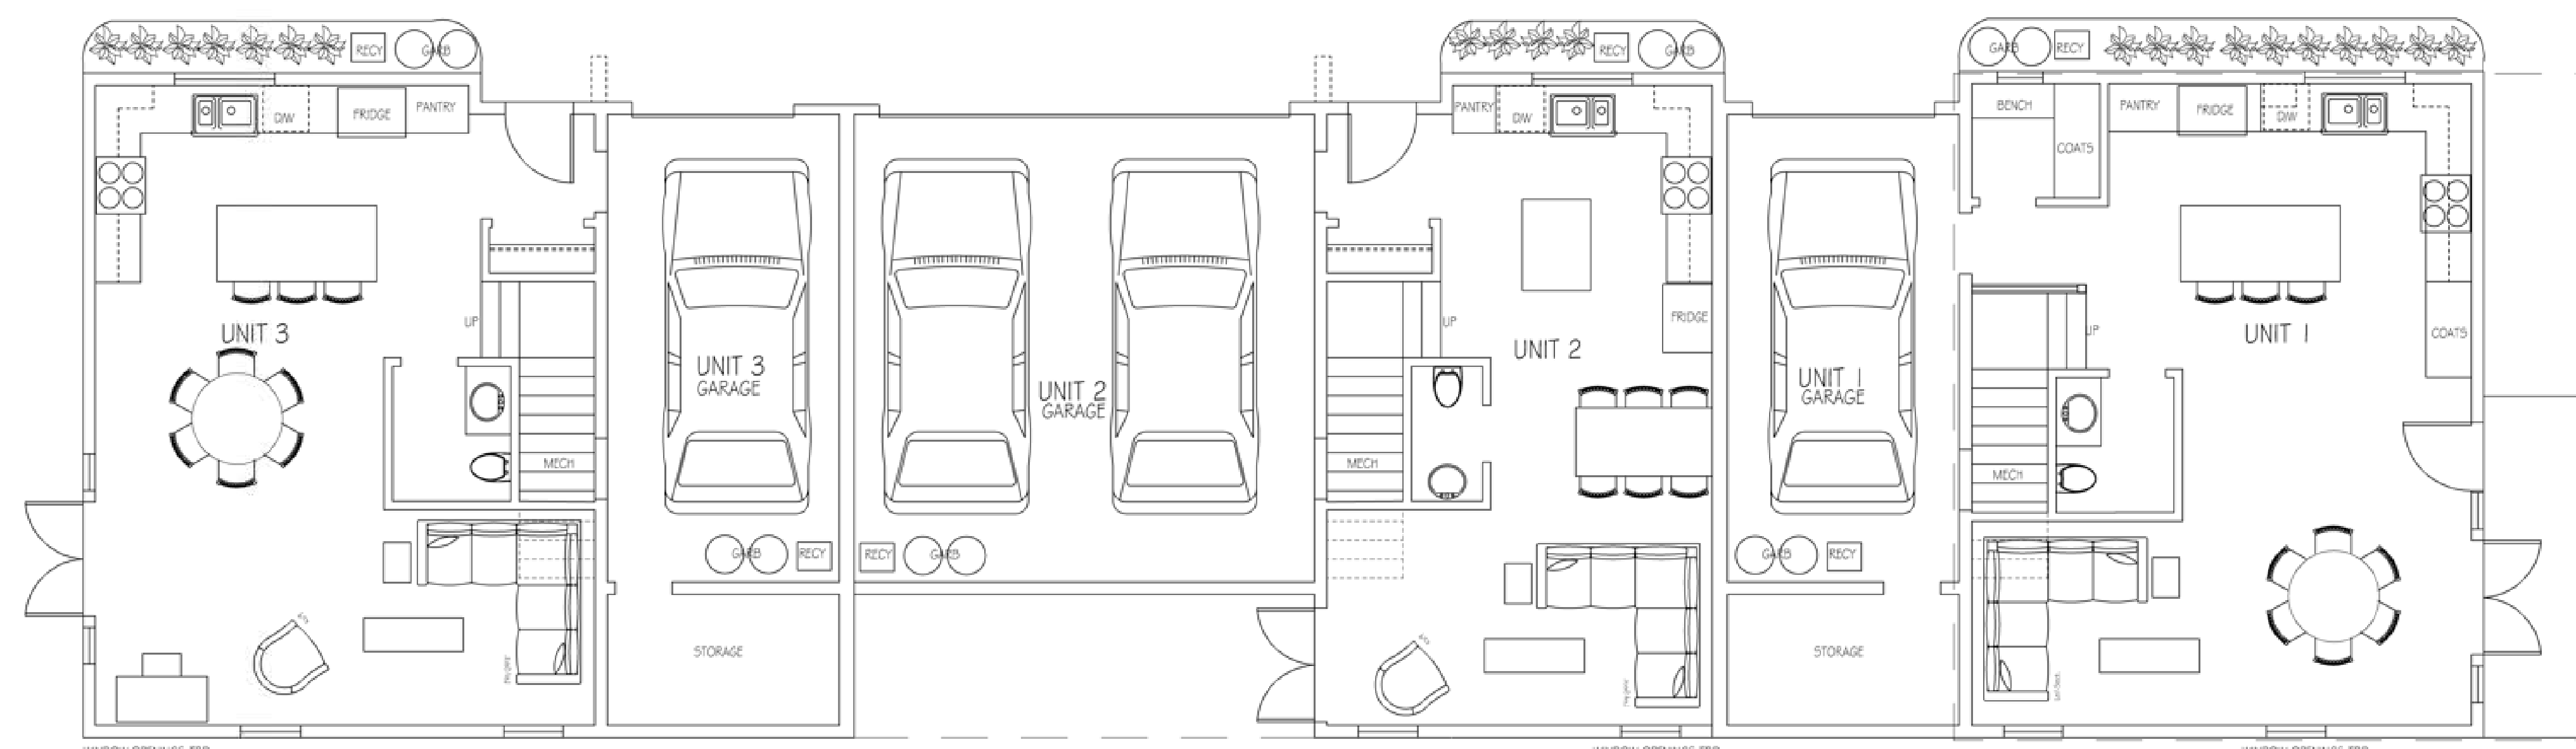

1st STOREY
3/16" = 1'-0"



FRONT ELEVATION



THREEPLEX LOT 8

CONTRACTOR TO VERIFY ALL DIMENSIONS AND MATERIALS ON THESE DRAWINGS AND REPORT ANY DISCREPANCIES TO THIS OFFICE PRIOR TO COMMENCING WITH CONSTRUCTION. SARAH GALLOP DESIGN INC. IS NOT RESPONSIBLE FOR ANY DISCREPANCIES NOT REPORTED IN WRITING PRIOR TO CONSTRUCTION. CLIENT IS RESPONSIBLE FOR OBTAINING ALL NECESSARY PERMITS PRIOR TO CONSTRUCTION. PLANS ARE COPYRIGHTED FOR THE EXCLUSIVE USE OF SARAH GALLOP DESIGN INC. ANY UNAUTHORIZED USE OR REPRODUCTION IS PROHIBITED.

REVISIONS:
1 -



OFFICE LOCATIONS:
4919 48th AVENUE
DELTA, B.C. V4K 1V4
PHONE:
604 952 4448
FAX:
888 698 4758
EMAIL:
permits@sarahgallop.com

PROJECT:
BASSI PROPERTIES
1ST AVE DEVELOPMENT



DRAWN BY: SG CHECKED BY: SG

DATE: MAY 9, 2026

REVISION:

SHEET:

A20 OF 33

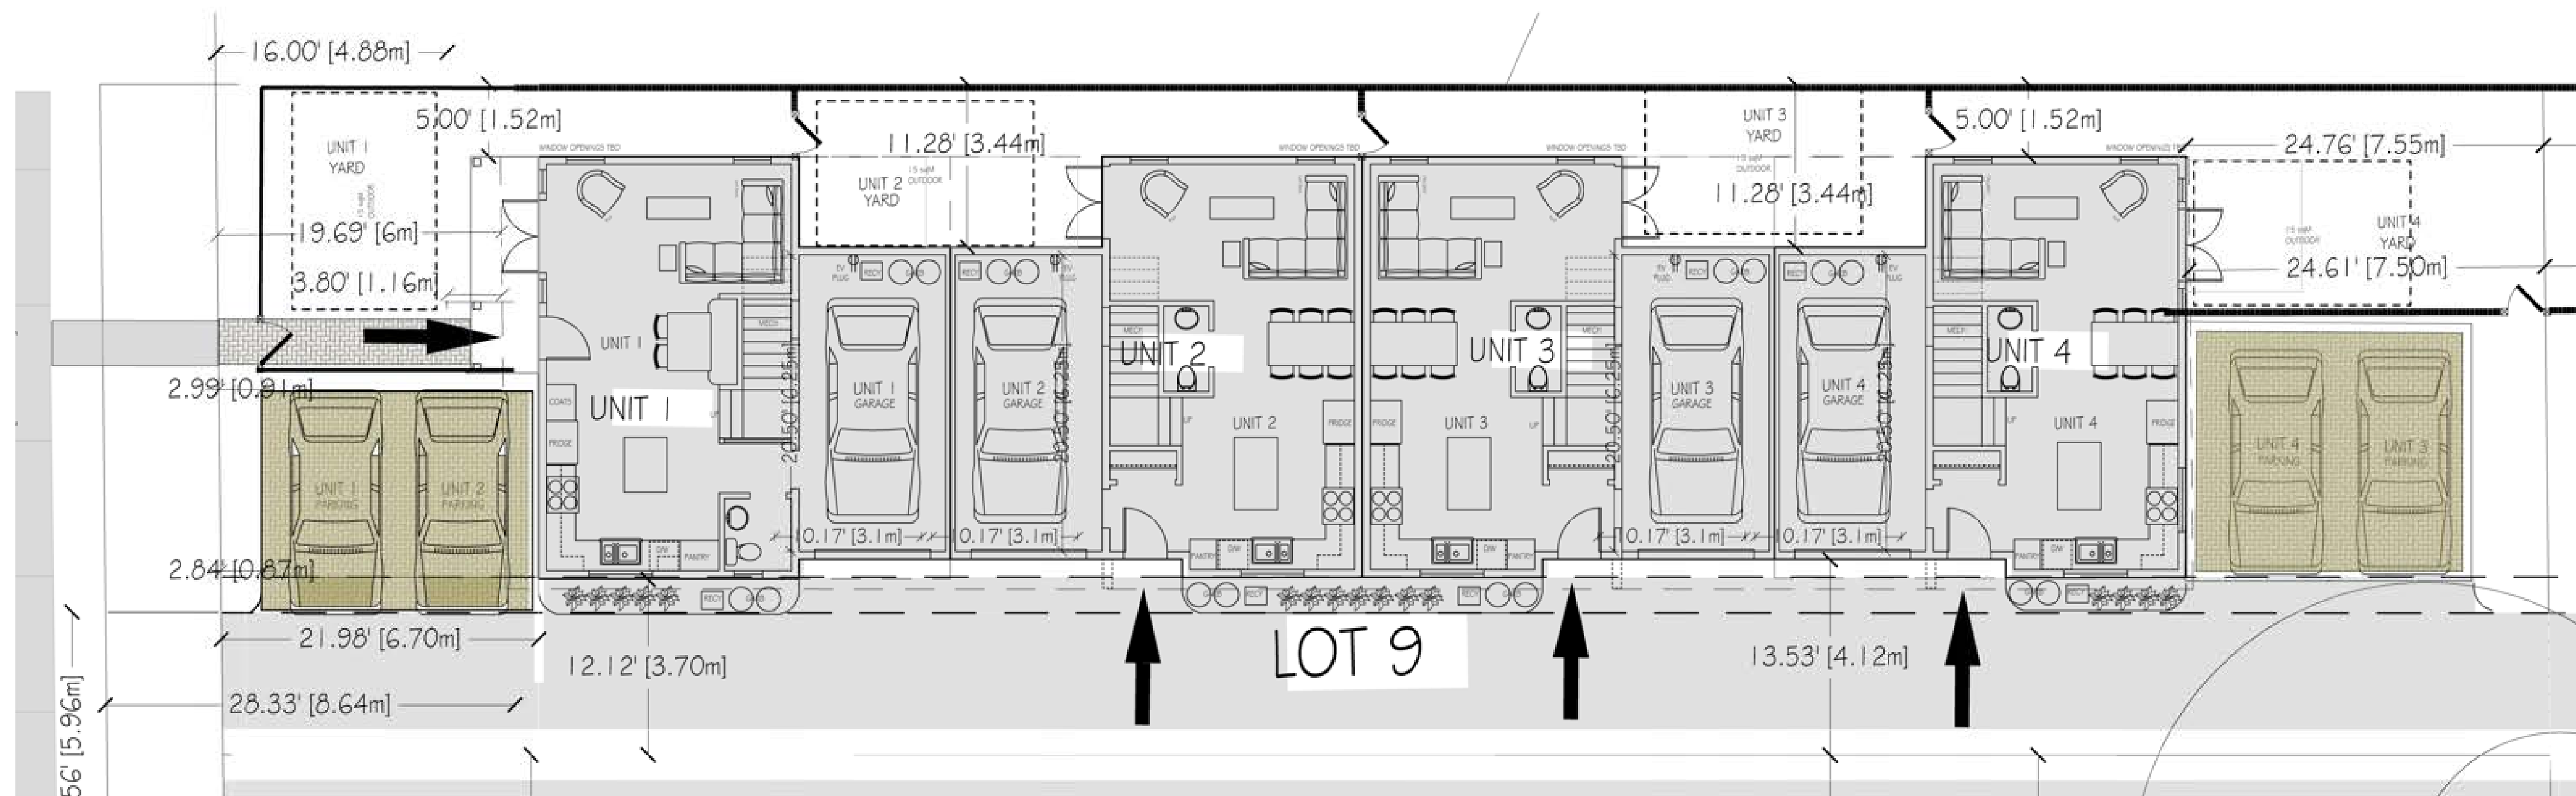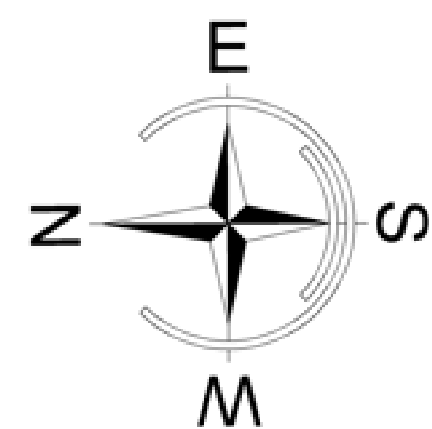

SITE PLAN
1/8" = 1'-0"



LANE ELEVATION
3/16" = 1'-0"

FOURPLEX LOT 9

CONTRACTOR TO VERIFY ALL DIMENSIONS AND MATERIALS ON THESE DRAWINGS AND REPORT ANY DISCREPANCIES TO THIS OFFICE PRIOR TO COMMENCING WITH CONSTRUCTION. SARAH GALLOP DESIGN INC. IS NOT RESPONSIBLE FOR ANY DISCREPANCIES NOT REPORTED IN WRITING PRIOR TO CONSTRUCTION. CLIENT IS RESPONSIBLE FOR OBTAINING ALL NECESSARY PERMITS PRIOR TO CONSTRUCTION. PLANS ARE COPYRIGHTED FOR THE EXCLUSIVE USE OF SARAH GALLOP DESIGN INC. ANY UNAUTHORIZED USE OR REPRODUCTION IS PROHIBITED.

REVISIONS:

1 -



OFFICE LOCATIONS:

4919 48th AVENUE
DELTA, B.C. V4K 1V4

PHONE:

604 952 4448

FAX:

888 698 4758

EMAIL:

permits@sarahgallop.com

PROJECT:

BASSI PROPERTIES
1ST AVE DEVELOPMENT

DRAWN BY:

SG

CHECKED BY:

SG

DATE:





MAY 13, 2026

REVISION:

-

SHEET:

A210F 33

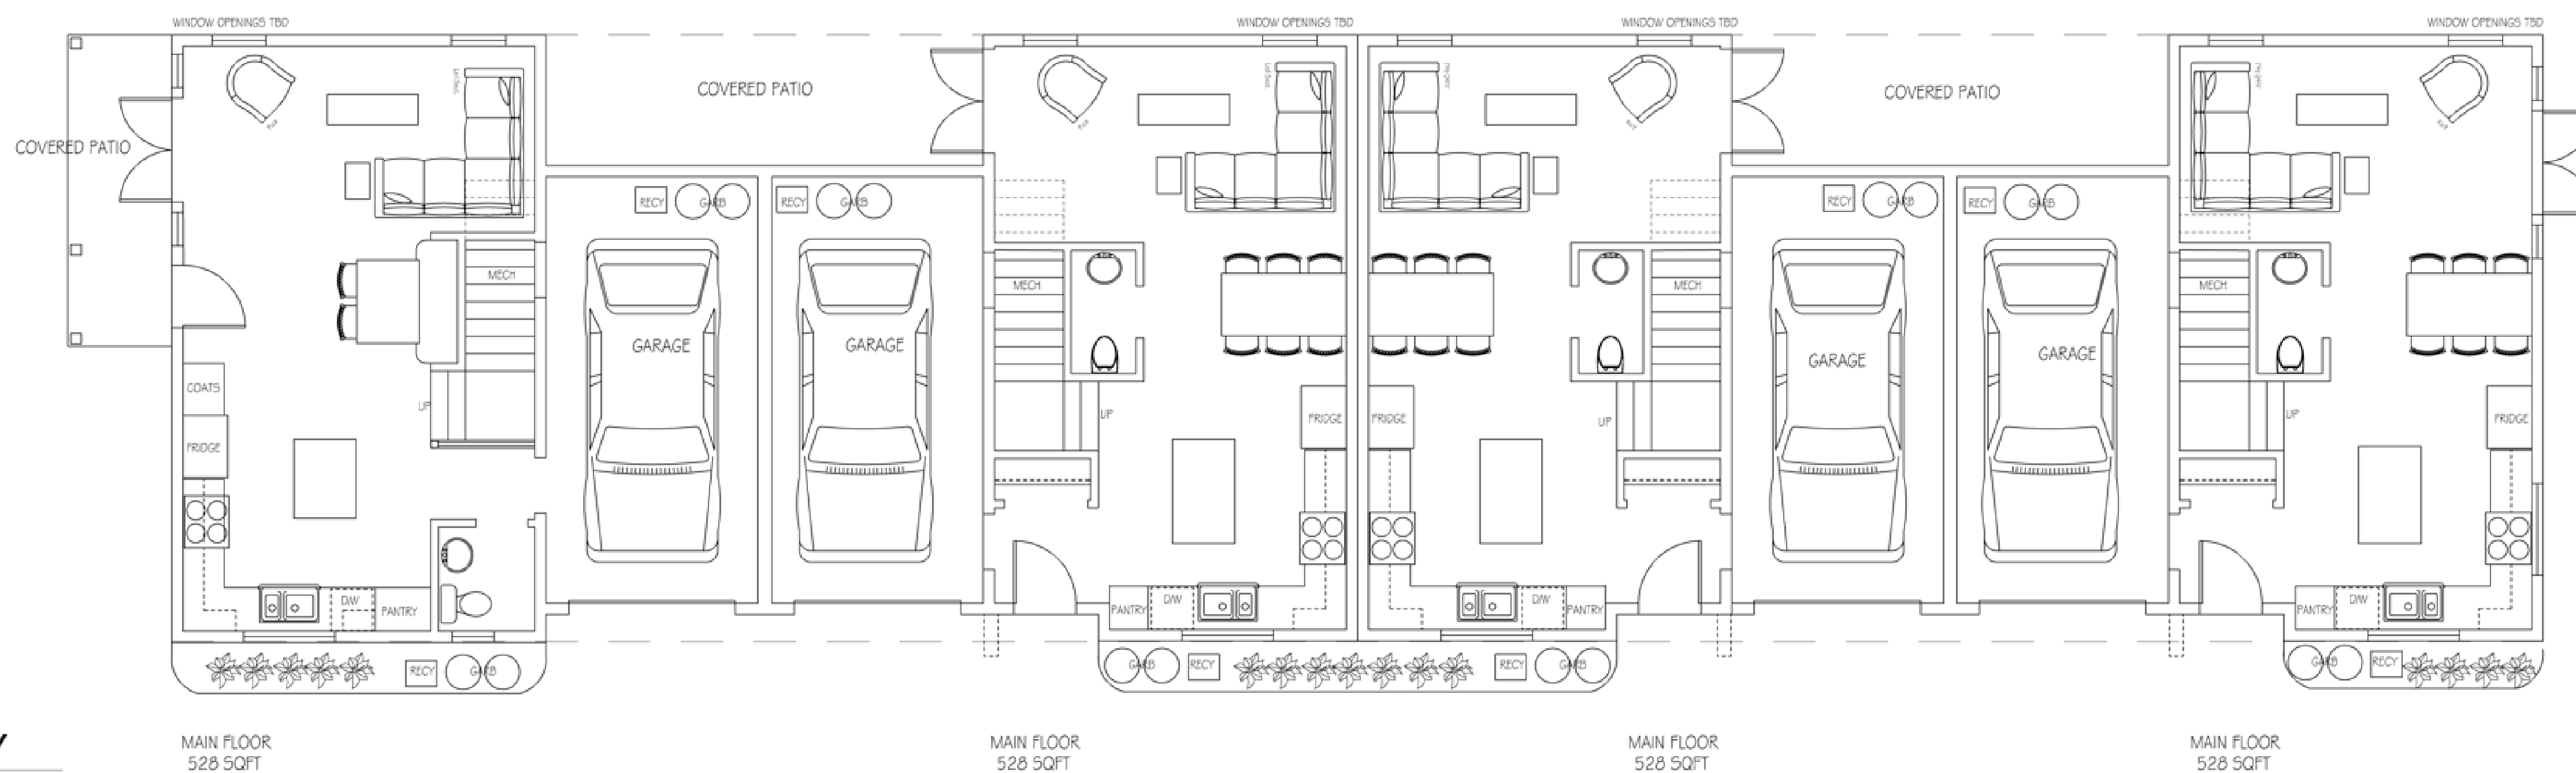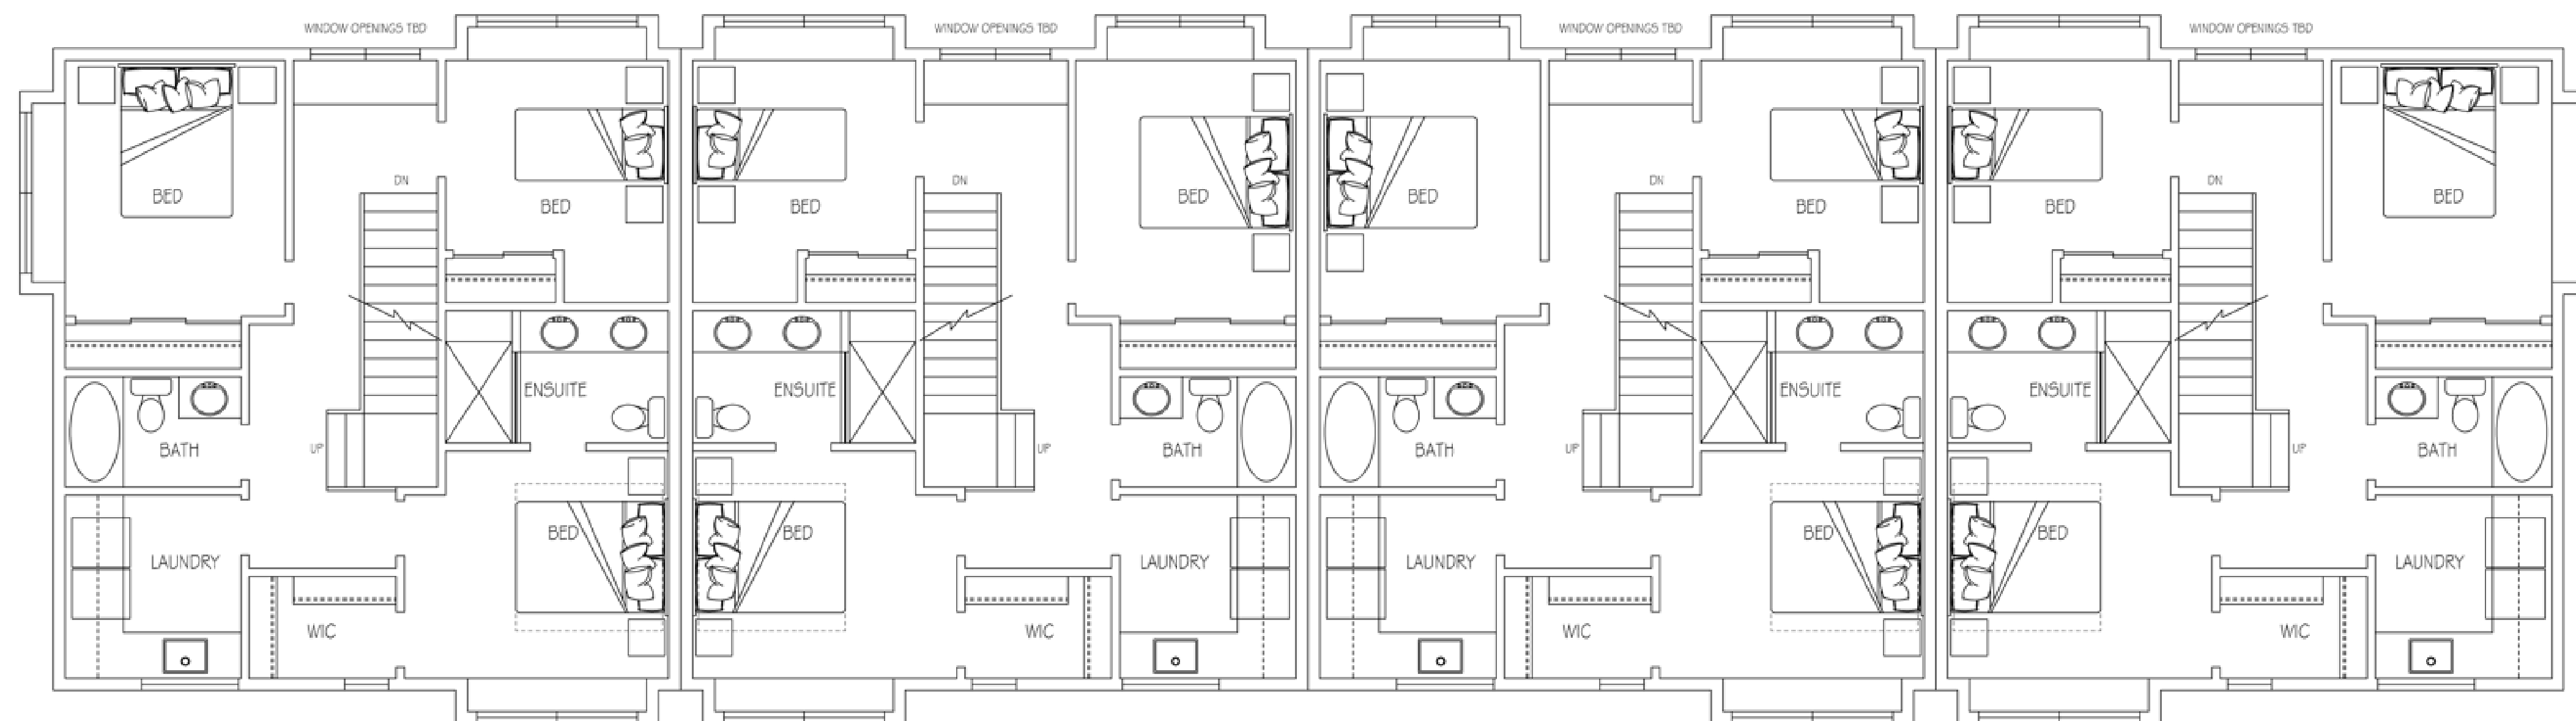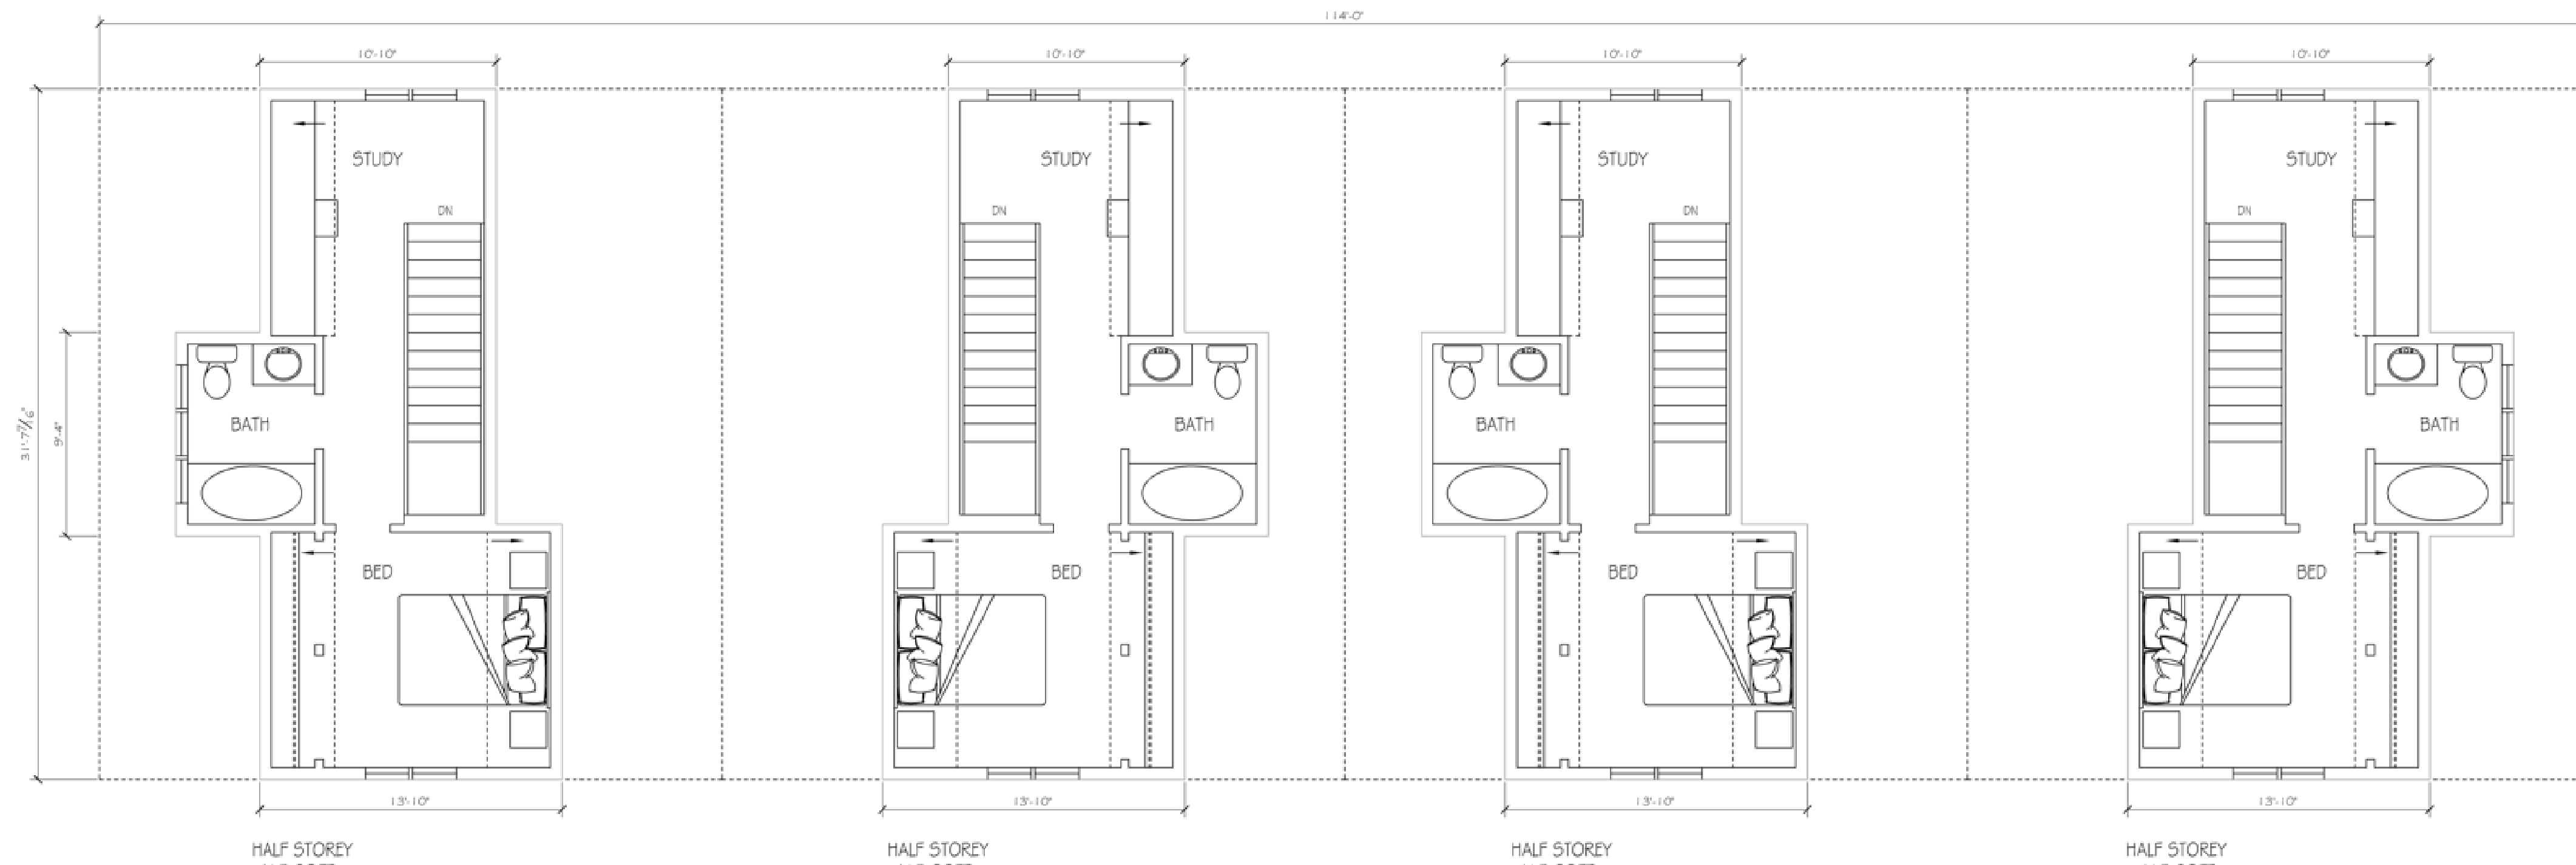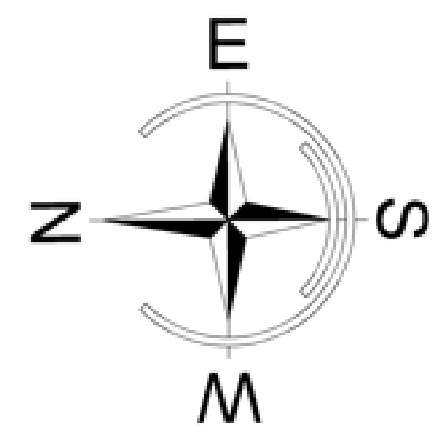

FOURPLEX LOT 9

CONTRACTOR TO VERIFY ALL DIMENSIONS AND MATERIALS ON THESE DRAWINGS AND REPORT ANY DISCREPANCIES TO THIS OFFICE PRIOR TO COMMENCING WITH CONSTRUCTION. SARAH GALLOP DESIGN INC. IS NOT RESPONSIBLE FOR ANY DISCREPANCIES NOT REPORTED IN WRITING PRIOR TO CONSTRUCTION. CLIENT IS RESPONSIBLE FOR OBTAINING ALL NECESSARY PERMITS PRIOR TO CONSTRUCTION. PLANS ARE COPYRIGHTED FOR THE EXCLUSIVE USE OF SARAH GALLOP DESIGN INC. ANY UNAUTHORIZED USE OR REPRODUCTION IS PROHIBITED.

REVISIONS:

1 -



OFFICE LOCATIONS:

4919 48th AVENUE
DELTA, B.C. V4K 1V4
PHONE:
604 952 4448
FAX:
888 698 4758
EMAIL:
permits@sarahgallop.com

PROJECT:
BASSI PROPERTIES
1ST AVE DEVELOPMENT



DRAWN BY: SG CHECKED BY: SG

DATE: MAY 9, 2026

REVISION:

SHEET:

A22 OF 33

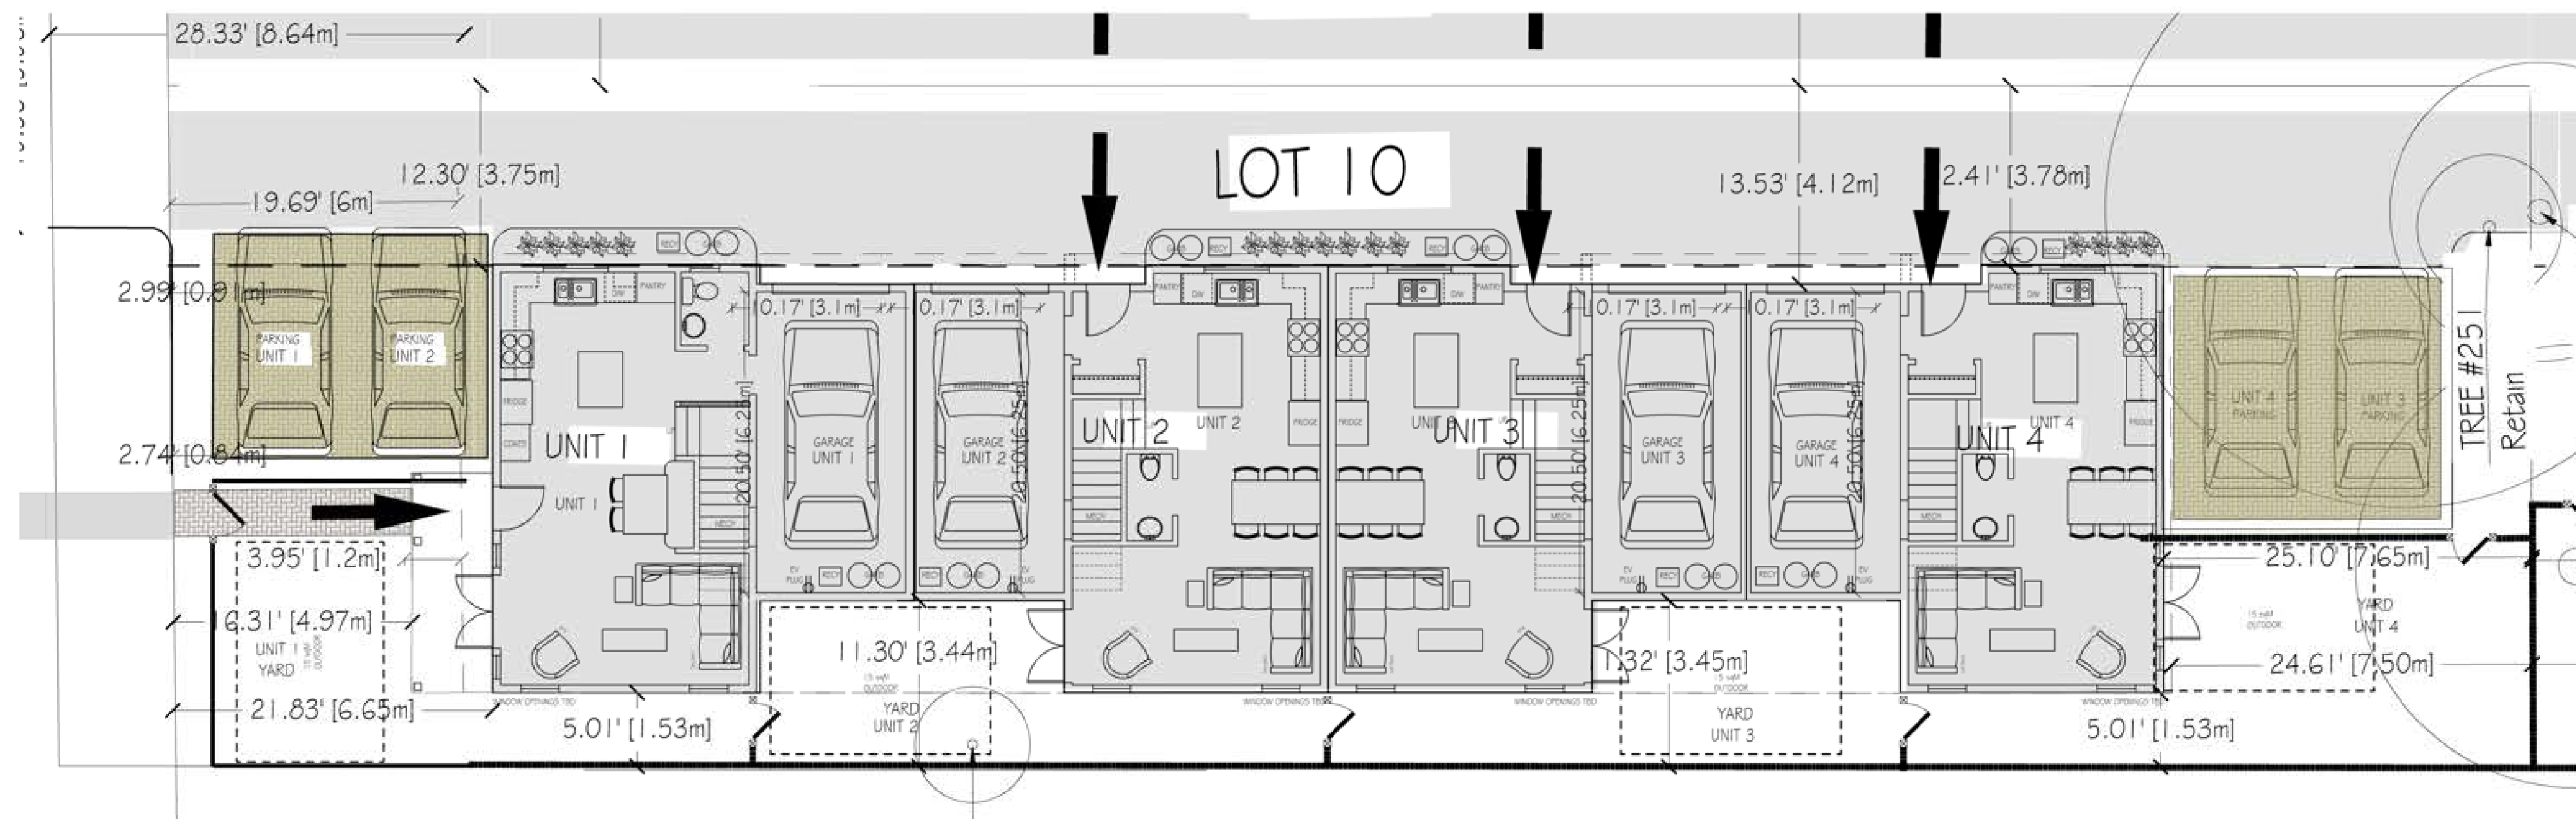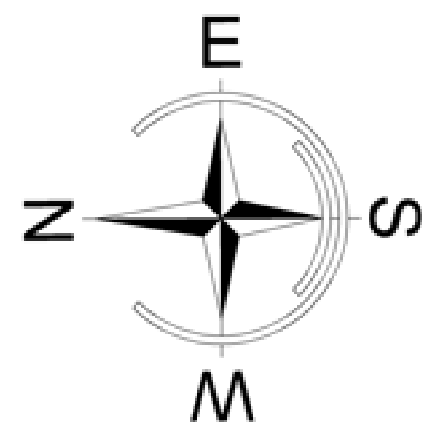

SITE PLAN
1/8" = 1'-0"



LANE ELEVATION
3/16" = 1'-0"

FOURPLEX LOT 10

CONTRACTOR TO VERIFY ALL DIMENSIONS AND MATERIALS ON THESE DRAWINGS AND REPORT ANY DISCREPANCIES TO THIS OFFICE PRIOR TO COMMENCING WITH CONSTRUCTION. SARAH GALLOP DESIGN INC. IS NOT RESPONSIBLE FOR ANY DISCREPANCIES NOT REPORTED IN WRITING PRIOR TO CONSTRUCTION. CLIENT IS RESPONSIBLE FOR OBTAINING ALL NECESSARY PERMITS PRIOR TO CONSTRUCTION. PLANS ARE COPYRIGHTED FOR THE EXCLUSIVE USE OF SARAH GALLOP DESIGN INC. ANY UNAUTHORIZED USE OR REPRODUCTION IS PROHIBITED.

REVISIONS
1 -



OFFICE LOCATIONS:
4919 48th AVENUE
DELTA, B.C. V4K 1V4
PHONE:
604 952 4448
FAX:
888 698 4758
EMAIL:
permits@sarahgallop.com



PROJECT:
BASSI PROPERTIES
1ST AVE DEVELOPMENT

DRAWN BY: SG CHECKED BY: SG

DATE: MAY 13, 2026

REVISION: -

SHEET: A 23 OF 33

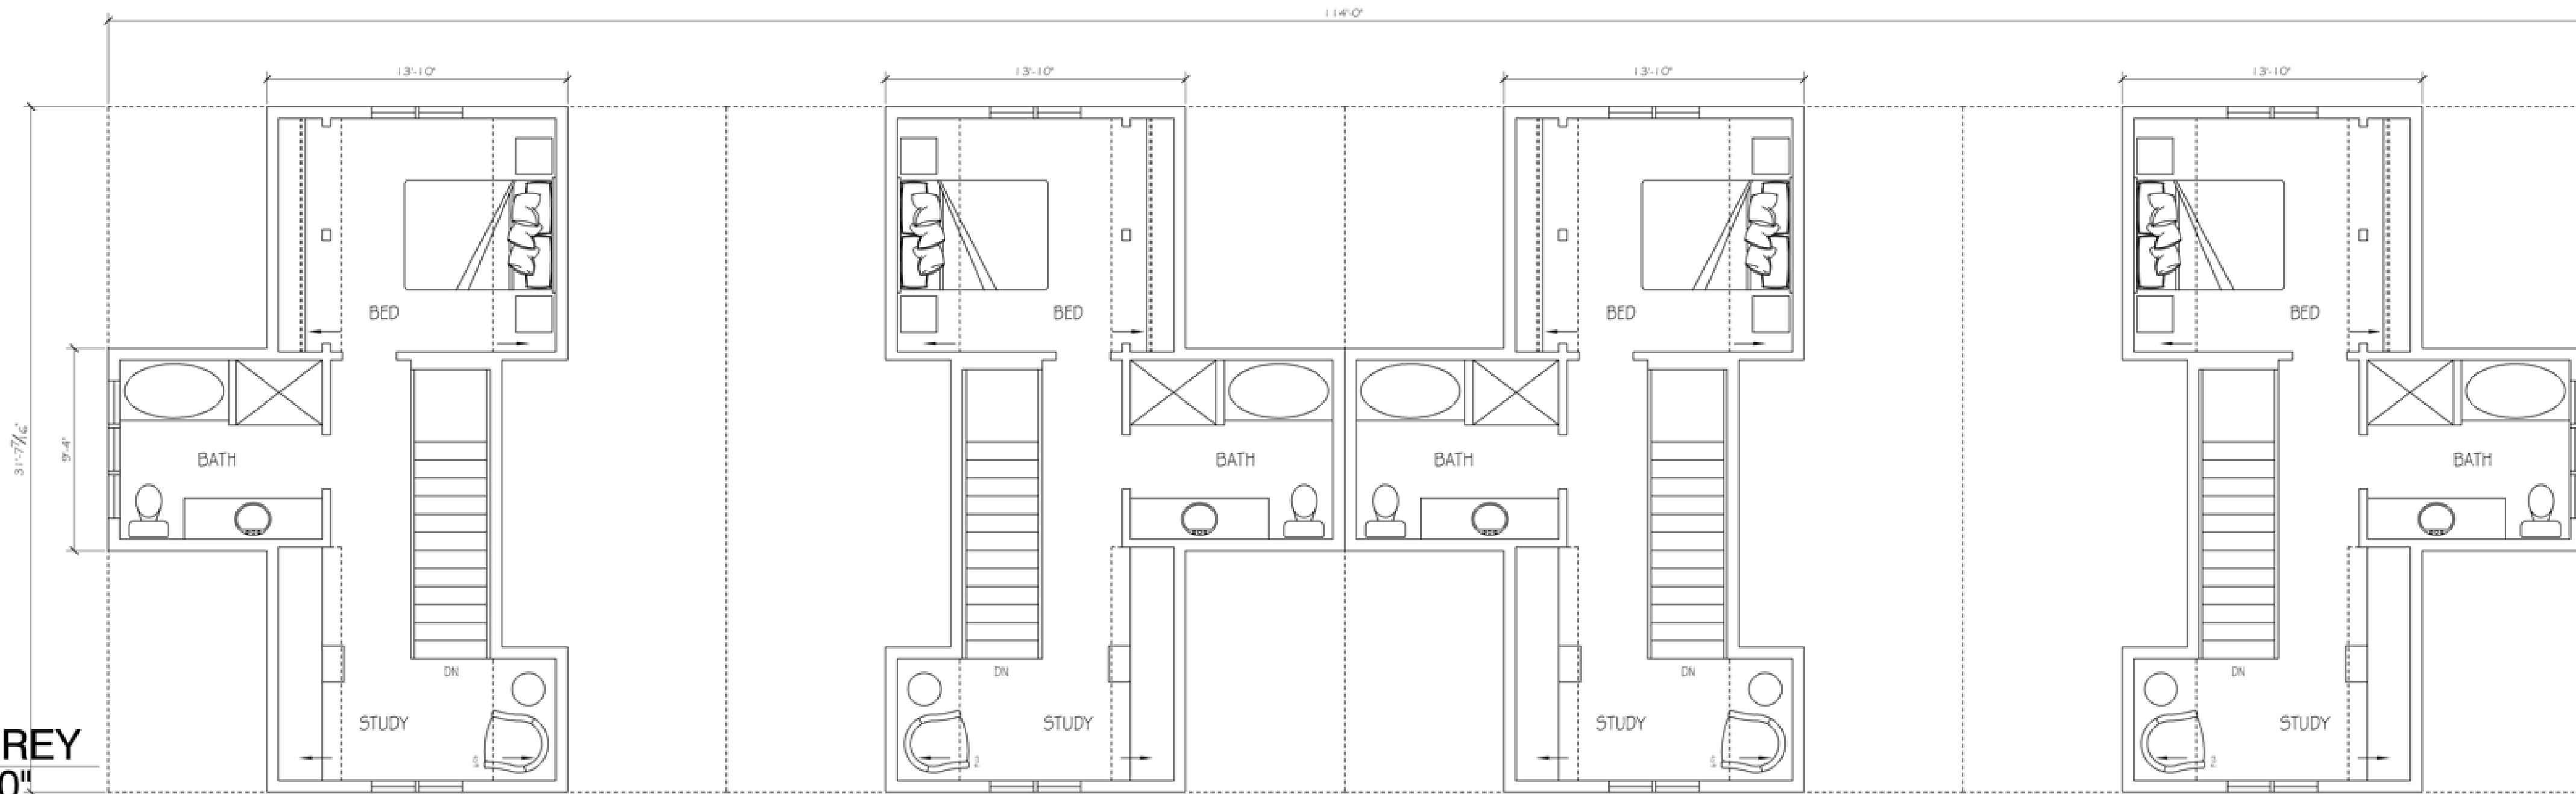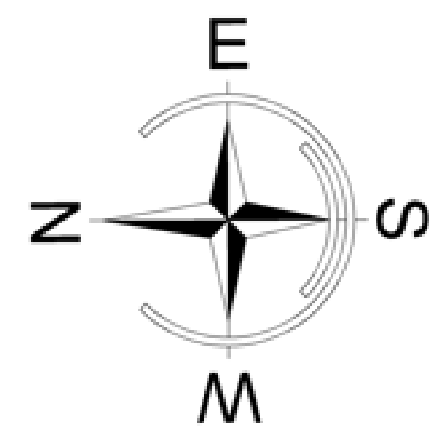


HALF STOREY
3/16" = 1'-0"

HALF STOREY
466 SQFT

HALF STOREY
466 SQFT

HALF STOREY
466 SQFT

HALF STOREY
466 SQFT

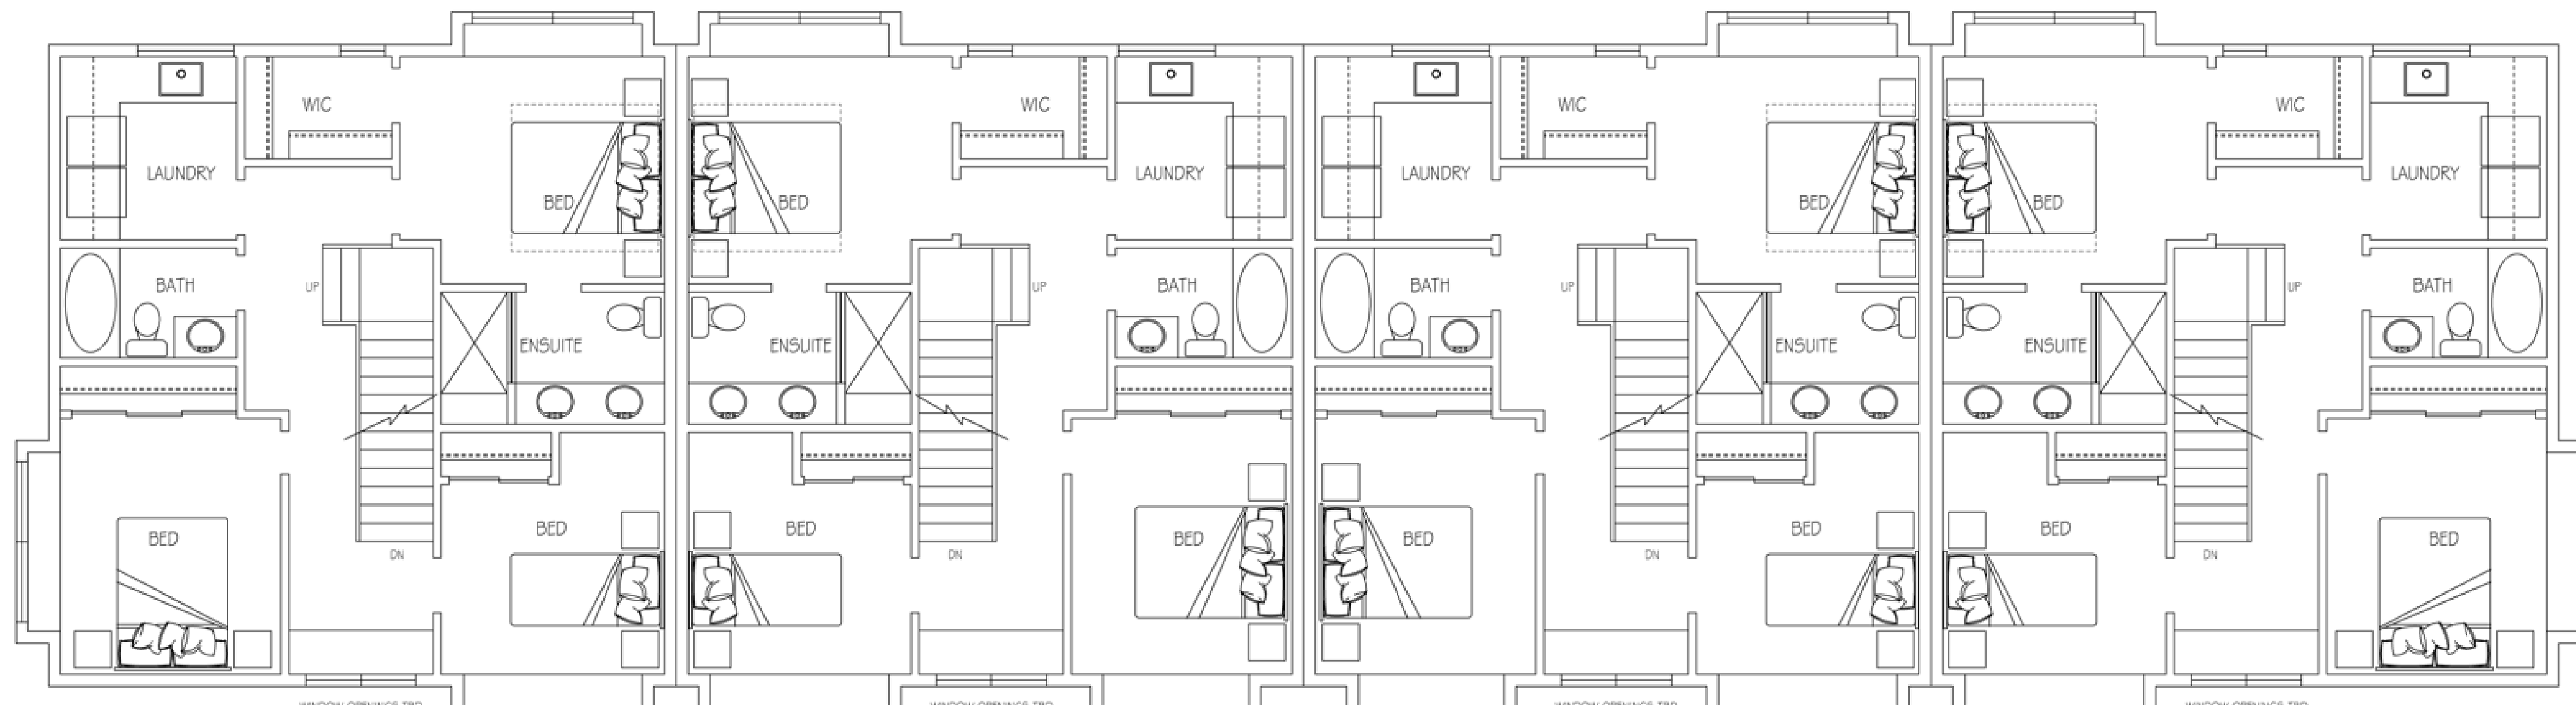


2nd STOREY
3/16" = 1'-0"

UPPER FLOOR
830 SQFT

UPPER FLOOR
830 SQFT

UPPER FLOOR
830 SQFT

UPPER FLOOR
830 SQFT

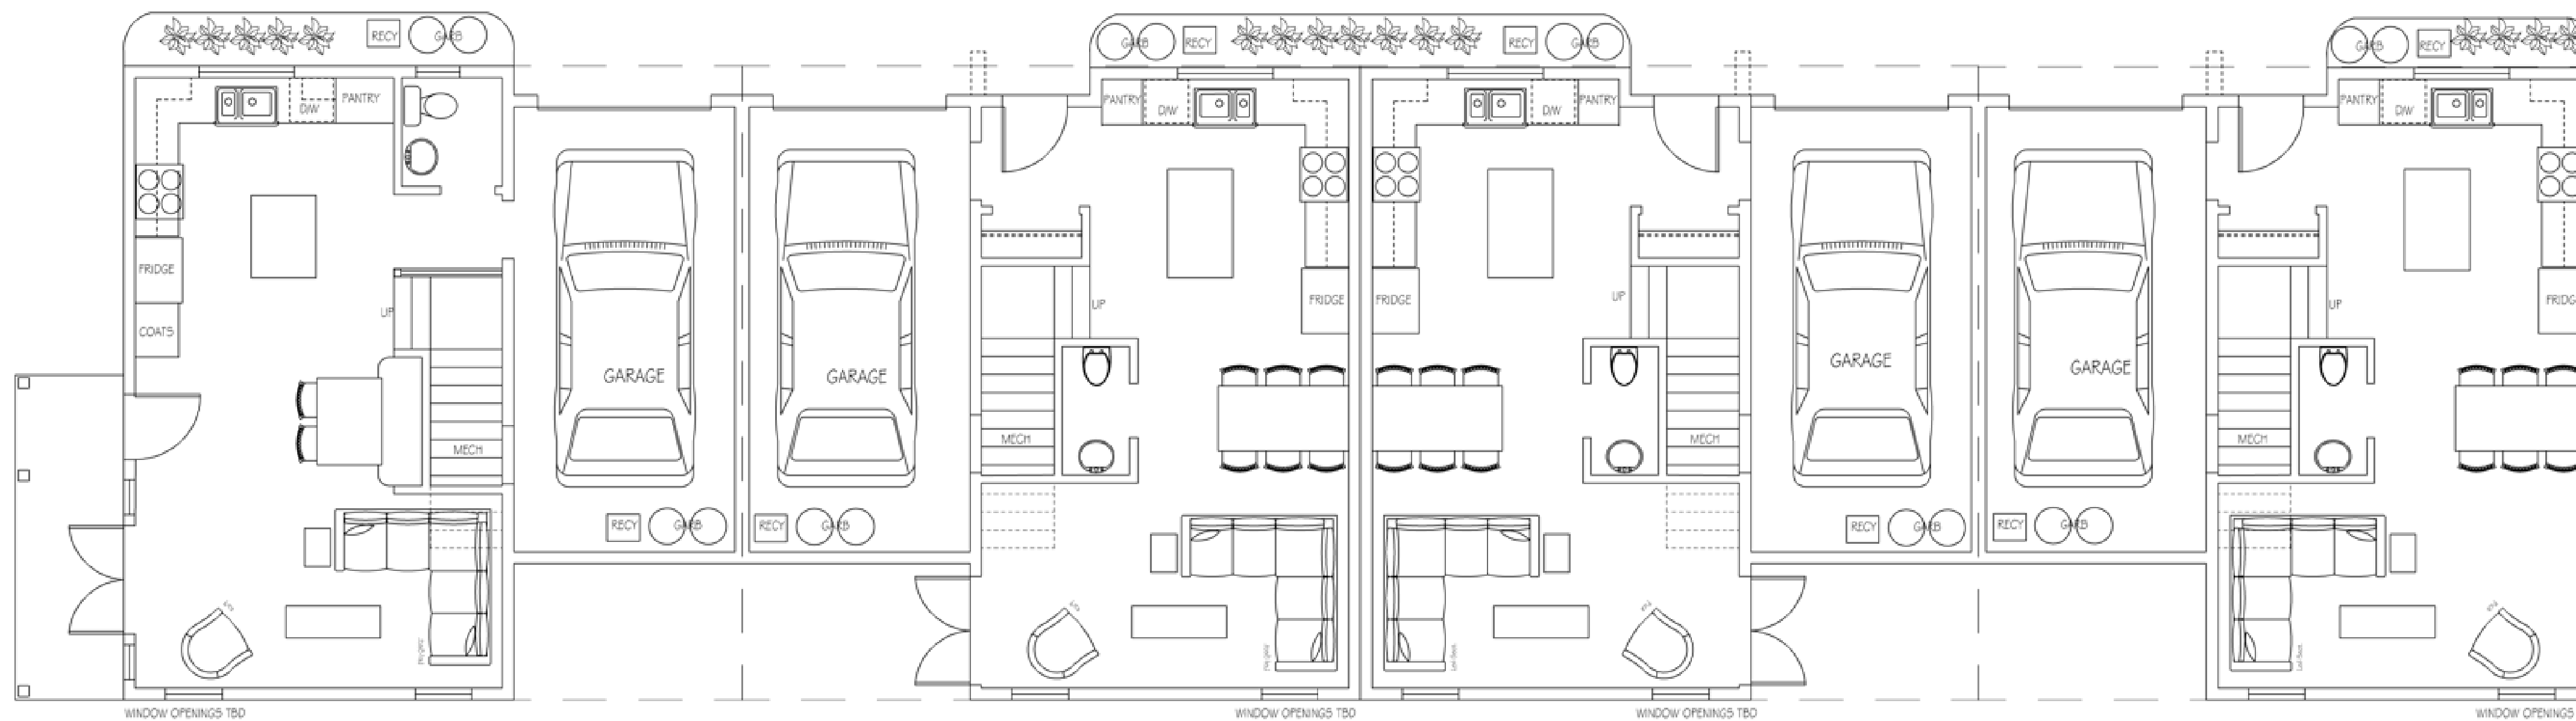

1st STOREY
3/16" = 1'-0"

MAIN FLOOR
528 SQFT

MAIN FLOOR
528 SQFT

MAIN FLOOR
528 SQFT

MAIN FLOOR
528 SQFT

FOURPLEX LOT 10

CONTRACTOR TO VERIFY ALL DIMENSIONS AND MATERIALS ON THESE DRAWINGS AND REPORT ANY DISCREPANCIES TO THIS OFFICE PRIOR TO COMMENCING WITH CONSTRUCTION. SARAH GALLOP DESIGN INC. IS NOT RESPONSIBLE FOR ANY DISCREPANCIES NOT REPORTED IN WRITING PRIOR TO CONSTRUCTION. CLIENT IS RESPONSIBLE FOR OBTAINING ALL NECESSARY PERMITS PRIOR TO CONSTRUCTION. PLANS ARE COPYRIGHTED FOR THE EXCLUSIVE USE OF SARAH GALLOP DESIGN INC. ANY UNAUTHORIZED USE OR REPRODUCTION IS PROHIBITED.

REVISIONS:

1 -



OFFICE LOCATIONS:

4919 48th AVENUE
DELTA, B.C. V4K 1V4
PHONE:
604 952 4448
FAX:
888 698 4758
EMAIL:
permits@sarahgallop.com

PROJECT:
BASSI PROPERTIES
1ST AVE DEVELOPMENT

DRAWN BY: SG CHECKED BY: SG

DATE: MAY 9, 2026

REVISION:

SHEET:

A24 OF 33

CONTRACTOR TO VERIFY ALL DIMENSIONS AND MATERIALS ON THESE DRAWINGS AND REPORT ANY DISCREPANCIES TO THIS OFFICE PRIOR TO COMMENCING WITH CONSTRUCTION. SARAH GALLOP DESIGN INC. IS NOT RESPONSIBLE FOR ANY DISCREPANCIES NOT REPORTED IN WRITING PRIOR TO CONSTRUCTION. CLIENT IS RESPONSIBLE FOR OBTAINING ALL NECESSARY PERMITS PRIOR TO CONSTRUCTION. PLANS ARE COPYRIGHTED FOR THE EXCLUSIVE USE OF SARAH GALLOP DESIGN INC. ANY UNAUTHORIZED USE OR REPRODUCTION IS PROHIBITED.

REVISIONS:

1 -

PROPERTY LINE







FRONT ELEVATION LOT 9

PROPERTY LINE



FRONT ELEVATION LOT 10

PROPERTY LINE

 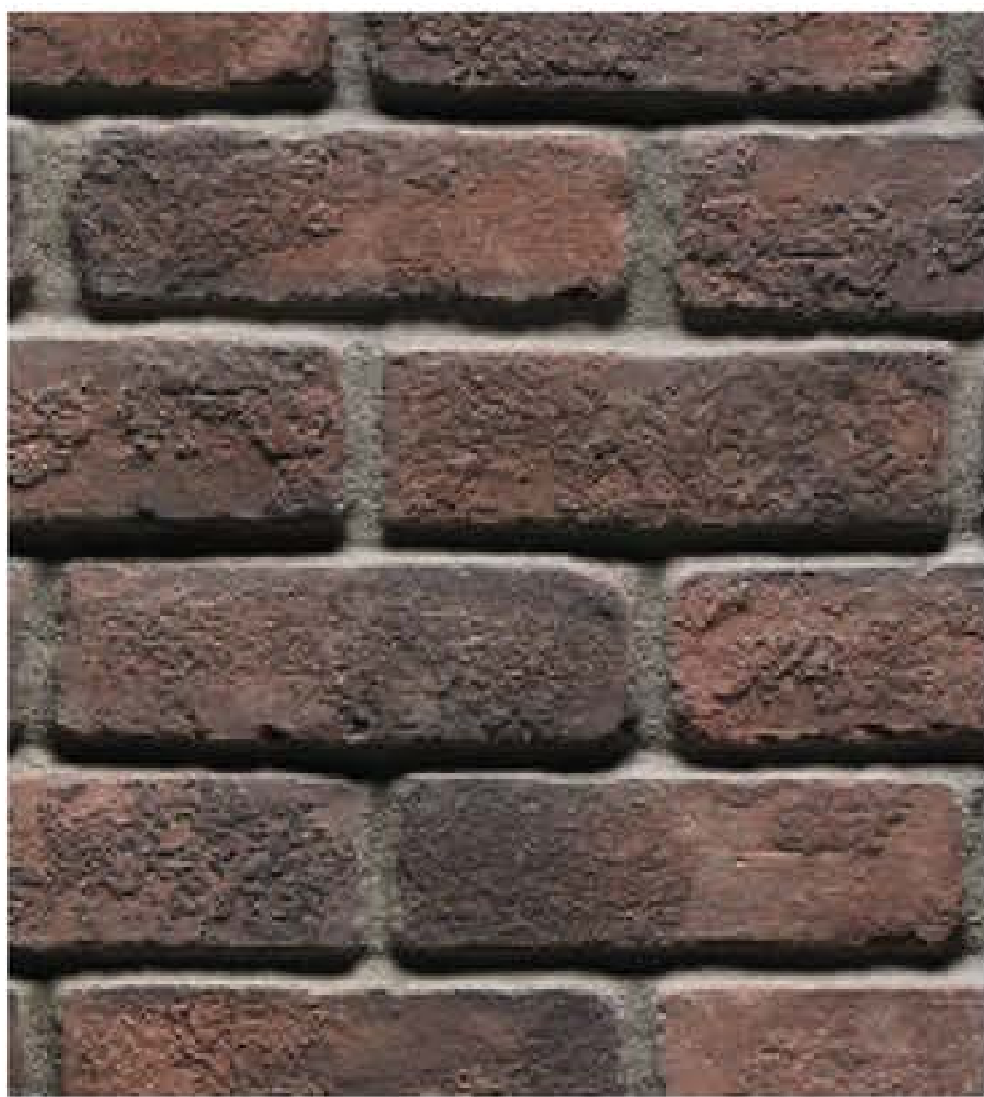 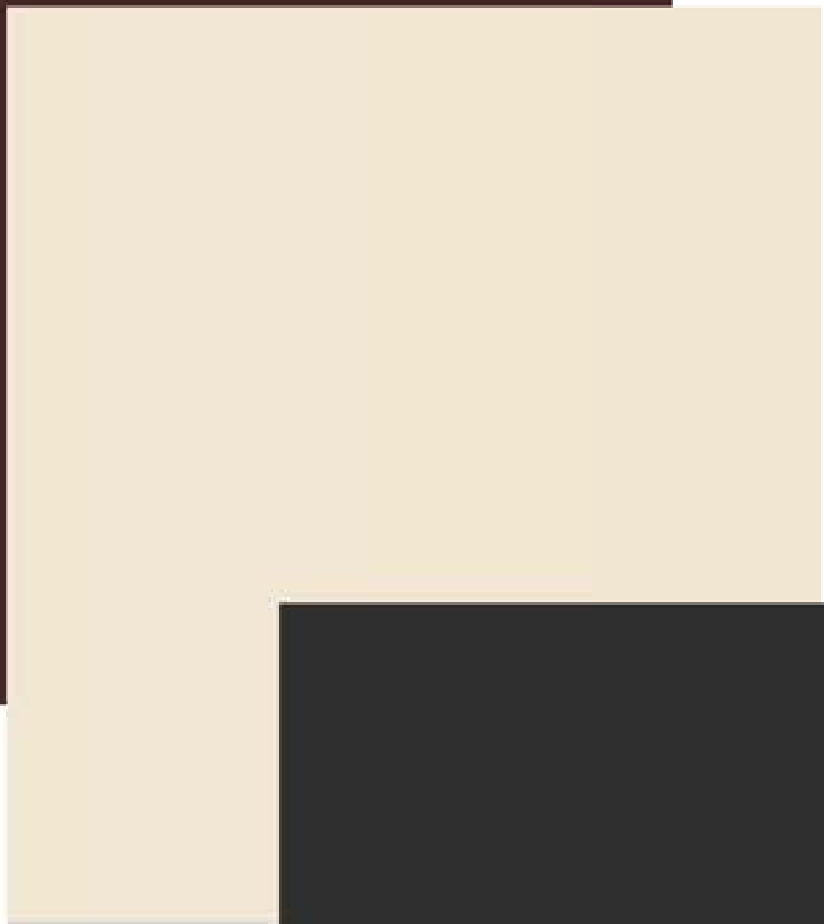

FOURPLEX
LOT 9 + 10



OFFICE LOCATIONS:

4919 48th AVENUE
DELTA, B.C. V4K 1V4

PHONE:

604 952 4448

FAX:

888 698 4758

EMAIL:

permits@sarahgallop.com

PROJECT:

BASSI PROPERTIES
1ST AVE DEVELOPMENT

DRAWN BY:

SG

CHECKED BY:

SG

DATE:


MAY 9, 2026

REVISION:


-

SHEET:

A25 OF 33

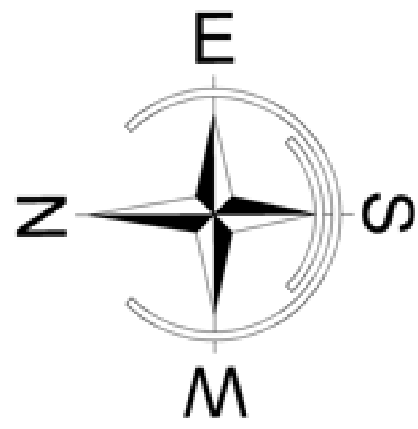

1ST AVENUE

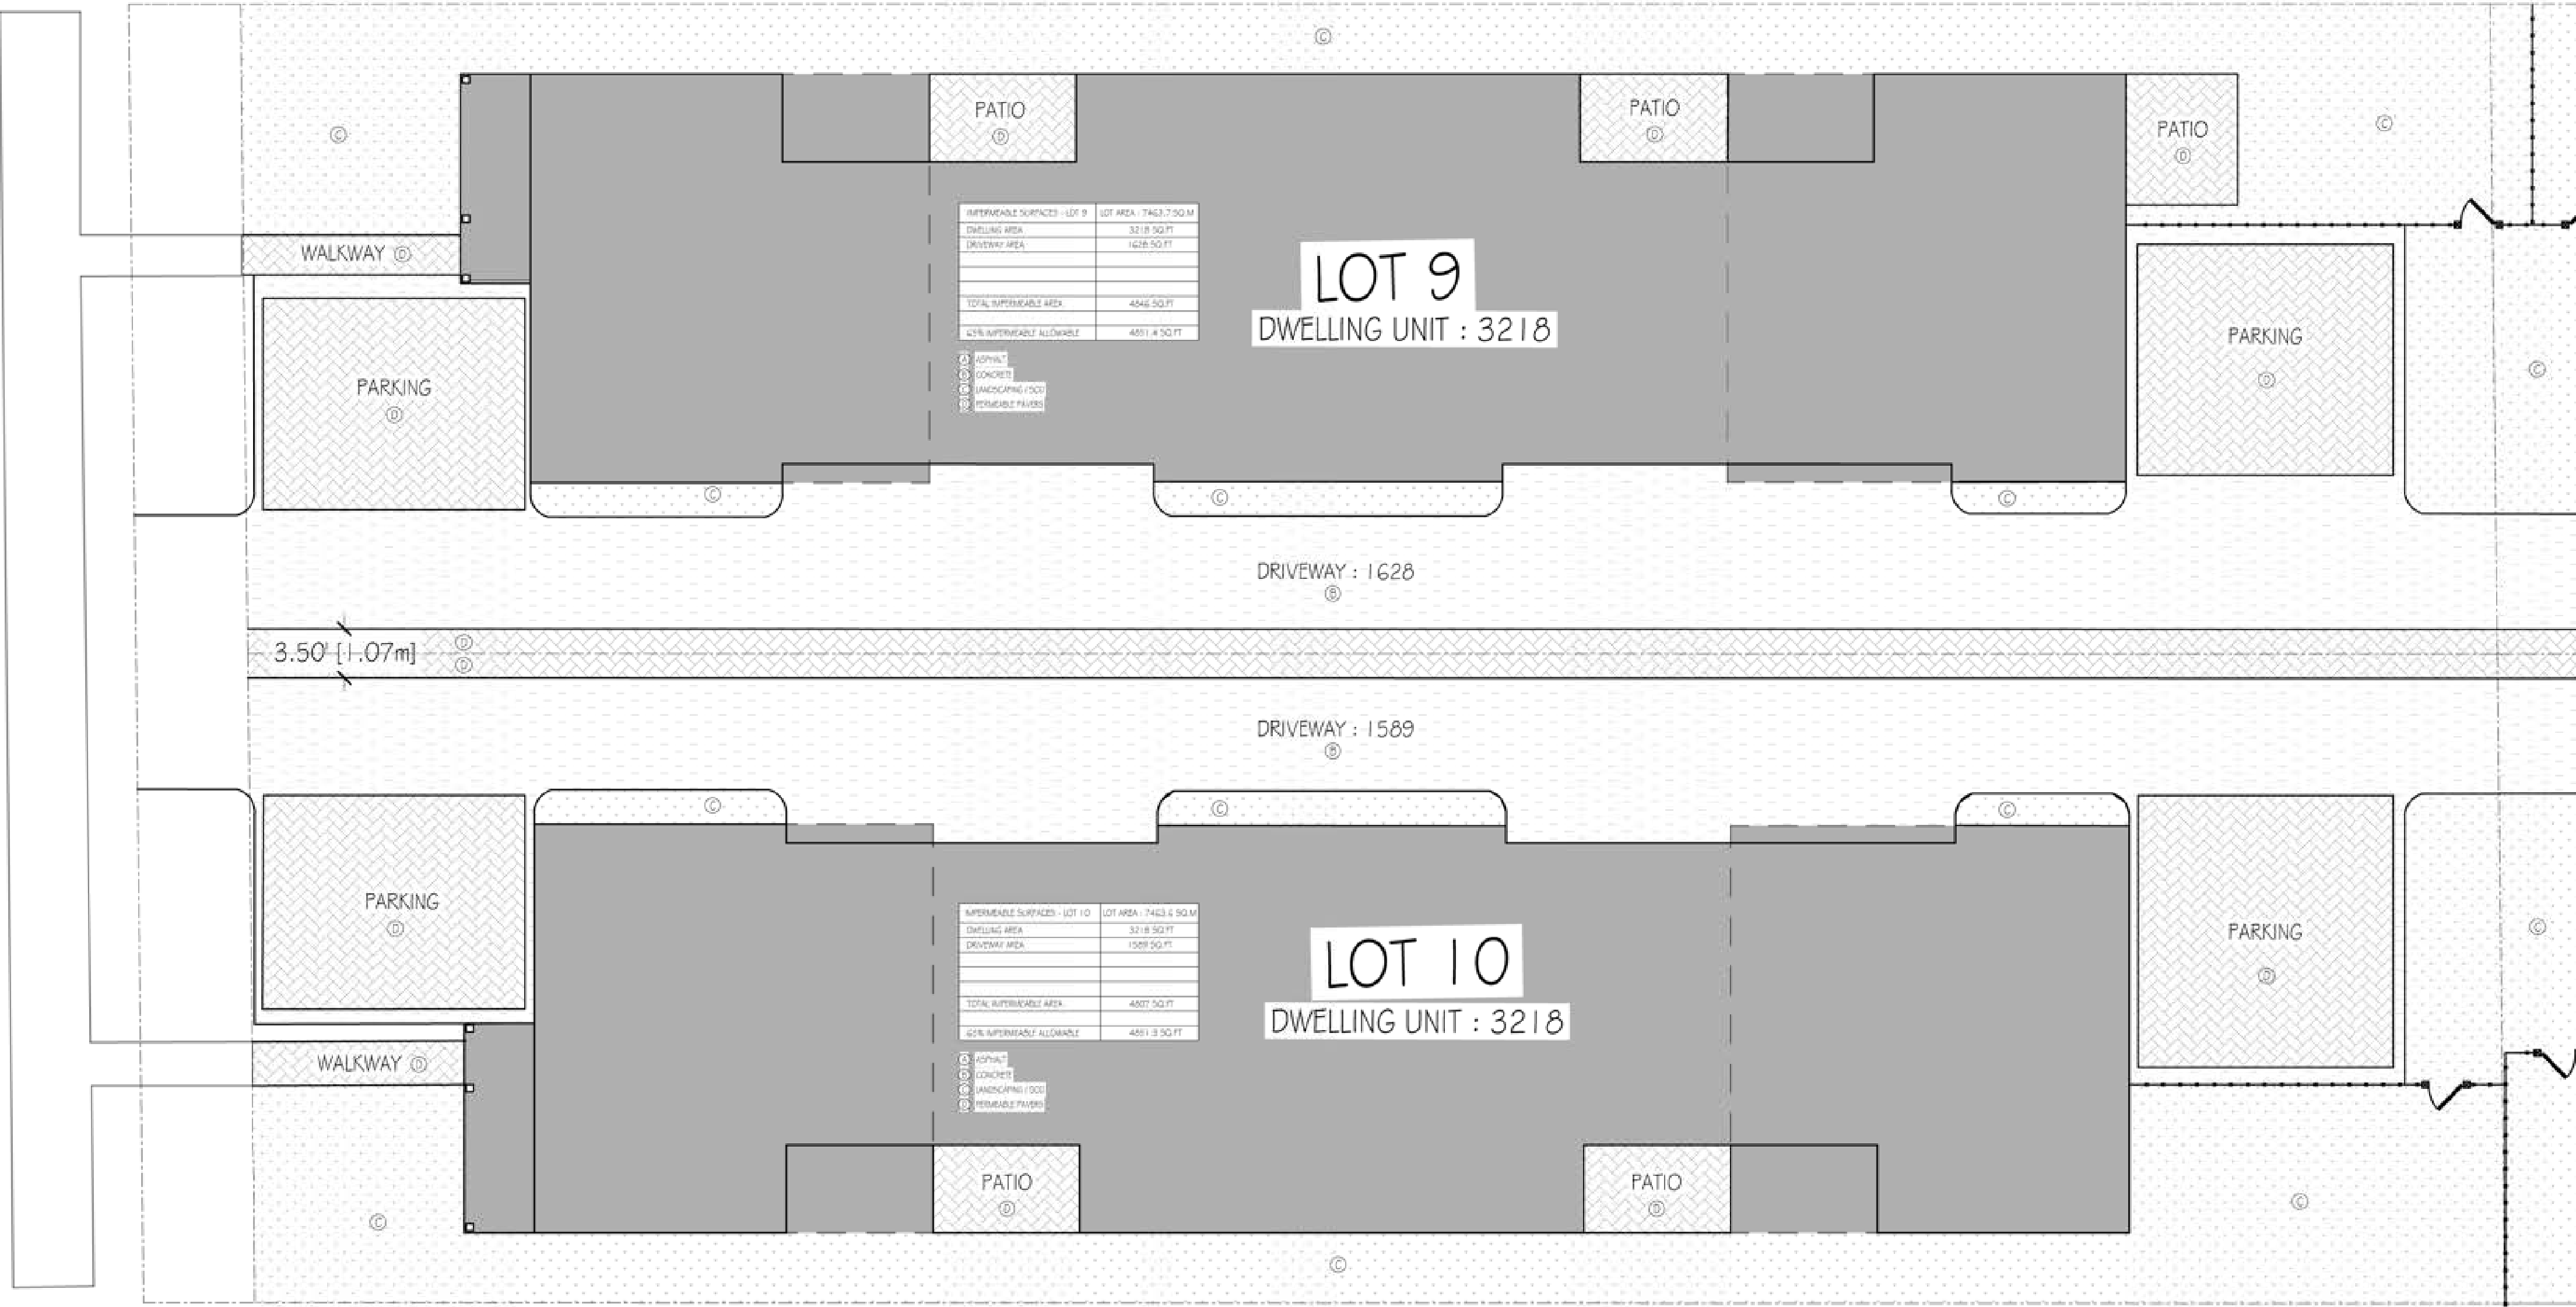

IMPERMEABLE PLAN
1/4" = 1'-0"

CONTRACTOR TO VERIFY ALL DIMENSIONS AND MATERIALS ON THESE DRAWINGS AND REPORT ANY DISCREPANCIES TO THIS OFFICE PRIOR TO COMMENCING WITH CONSTRUCTION. SARAH GALLOP DESIGN INC. IS NOT RESPONSIBLE FOR ANY DISCREPANCIES NOT REPORTED IN WRITING PRIOR TO CONSTRUCTION. CLIENT IS RESPONSIBLE FOR OBTAINING ALL NECESSARY PERMITS PRIOR TO CONSTRUCTION. PLANS ARE COPYRIGHTED FOR THE EXCLUSIVE USE OF SARAH GALLOP DESIGN INC. ANY UNAUTHORIZED USE OR REPRODUCTION IS PROHIBITED.

REVISIONS:

1 -



OFFICE LOCATIONS:

4919 48th AVENUE
DELTA, B.C. V4K 1V4
PHONE:
604 952 4448
FAX:
888 698 4758
EMAIL:
permits@sarahgallop.com

PROJECT:
BASSI PROPERTIES
1ST AVE DEVELOPMENT



DRAWN BY: SG CHECKED BY: SG

DATE: MAY 9, 2026

REVISION:

SHEET:

A26 OF 33

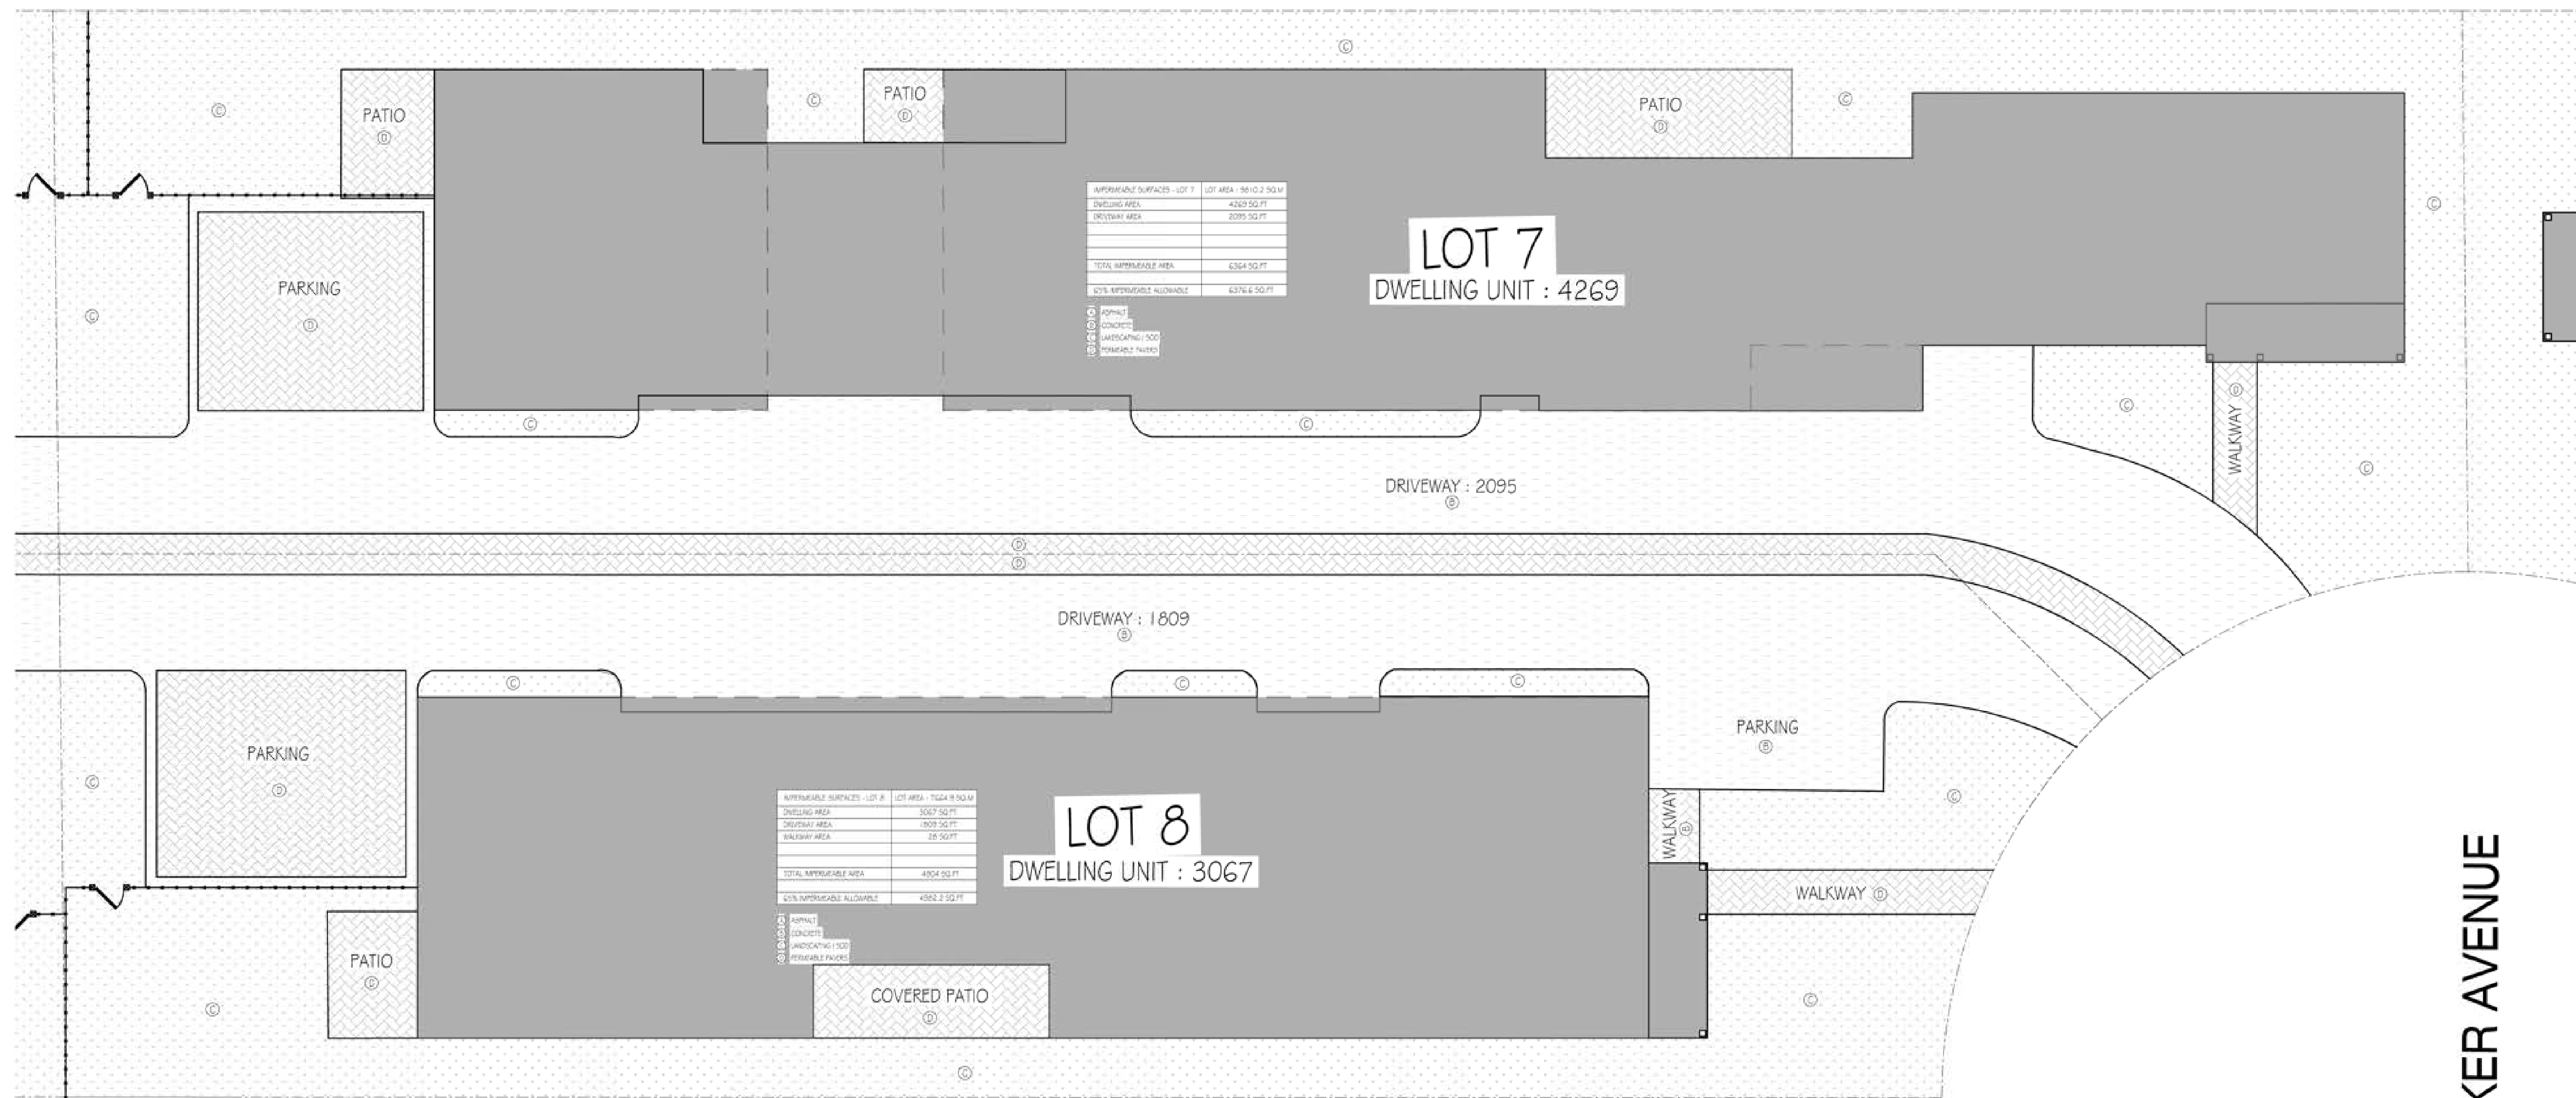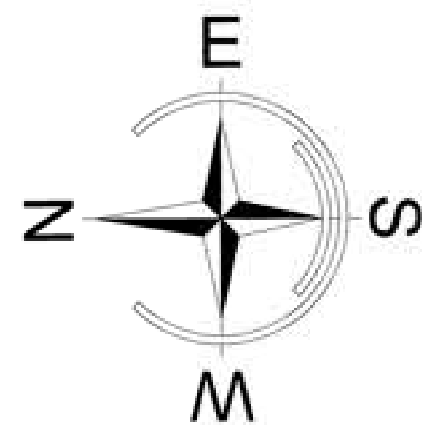

CONTRACTOR TO VERIFY ALL DIMENSIONS AND MATERIALS ON THESE DRAWINGS AND REPORT ANY DISCREPANCIES TO THIS OFFICE PRIOR TO COMMENCING WITH CONSTRUCTION. SARAH GALLOP DESIGN INC. IS NOT RESPONSIBLE FOR ANY DISCREPANCIES NOT REPORTED IN WRITING PRIOR TO CONSTRUCTION. CLIENT IS RESPONSIBLE FOR OBTAINING ALL NECESSARY PERMITS PRIOR TO CONSTRUCTION. PLANS ARE COPYRIGHTED FOR THE EXCLUSIVE USE OF SARAH GALLOP DESIGN INC. ANY UNAUTHORIZED USE OR REPRODUCTION IS PROHIBITED.

REVISIONS:

1 -



OFFICE LOCATIONS:

4919 48th AVENUE
DELTA, B.C. V4K 1V4

PHONE:

604 952 4448

FAX:

888 698 4758

EMAIL:

permits@sarahgallop.com

PROJECT:

BASSI PROPERTIES
1ST AVE DEVELOPMENT

DRAWN BY:

SG

CHECKED BY:

SG

DATE:


MAY 9, 2026

REVISION:

-

SHEET:

A27 OF 33

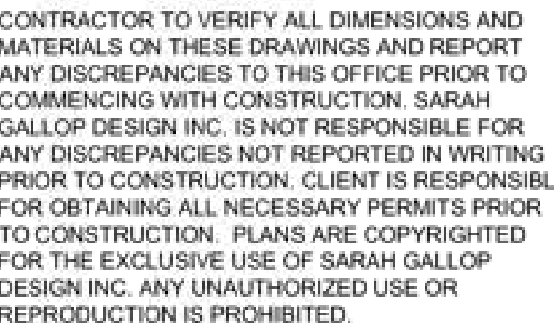

1 -





WALKER AVENUE



4919 48th AVENUE
DELTA, B.C. V4K 1V4
PHONE:
604 952 4448
FAX:
888 698 4758
EMAIL:
permits@sarahgallop.com

SHEE

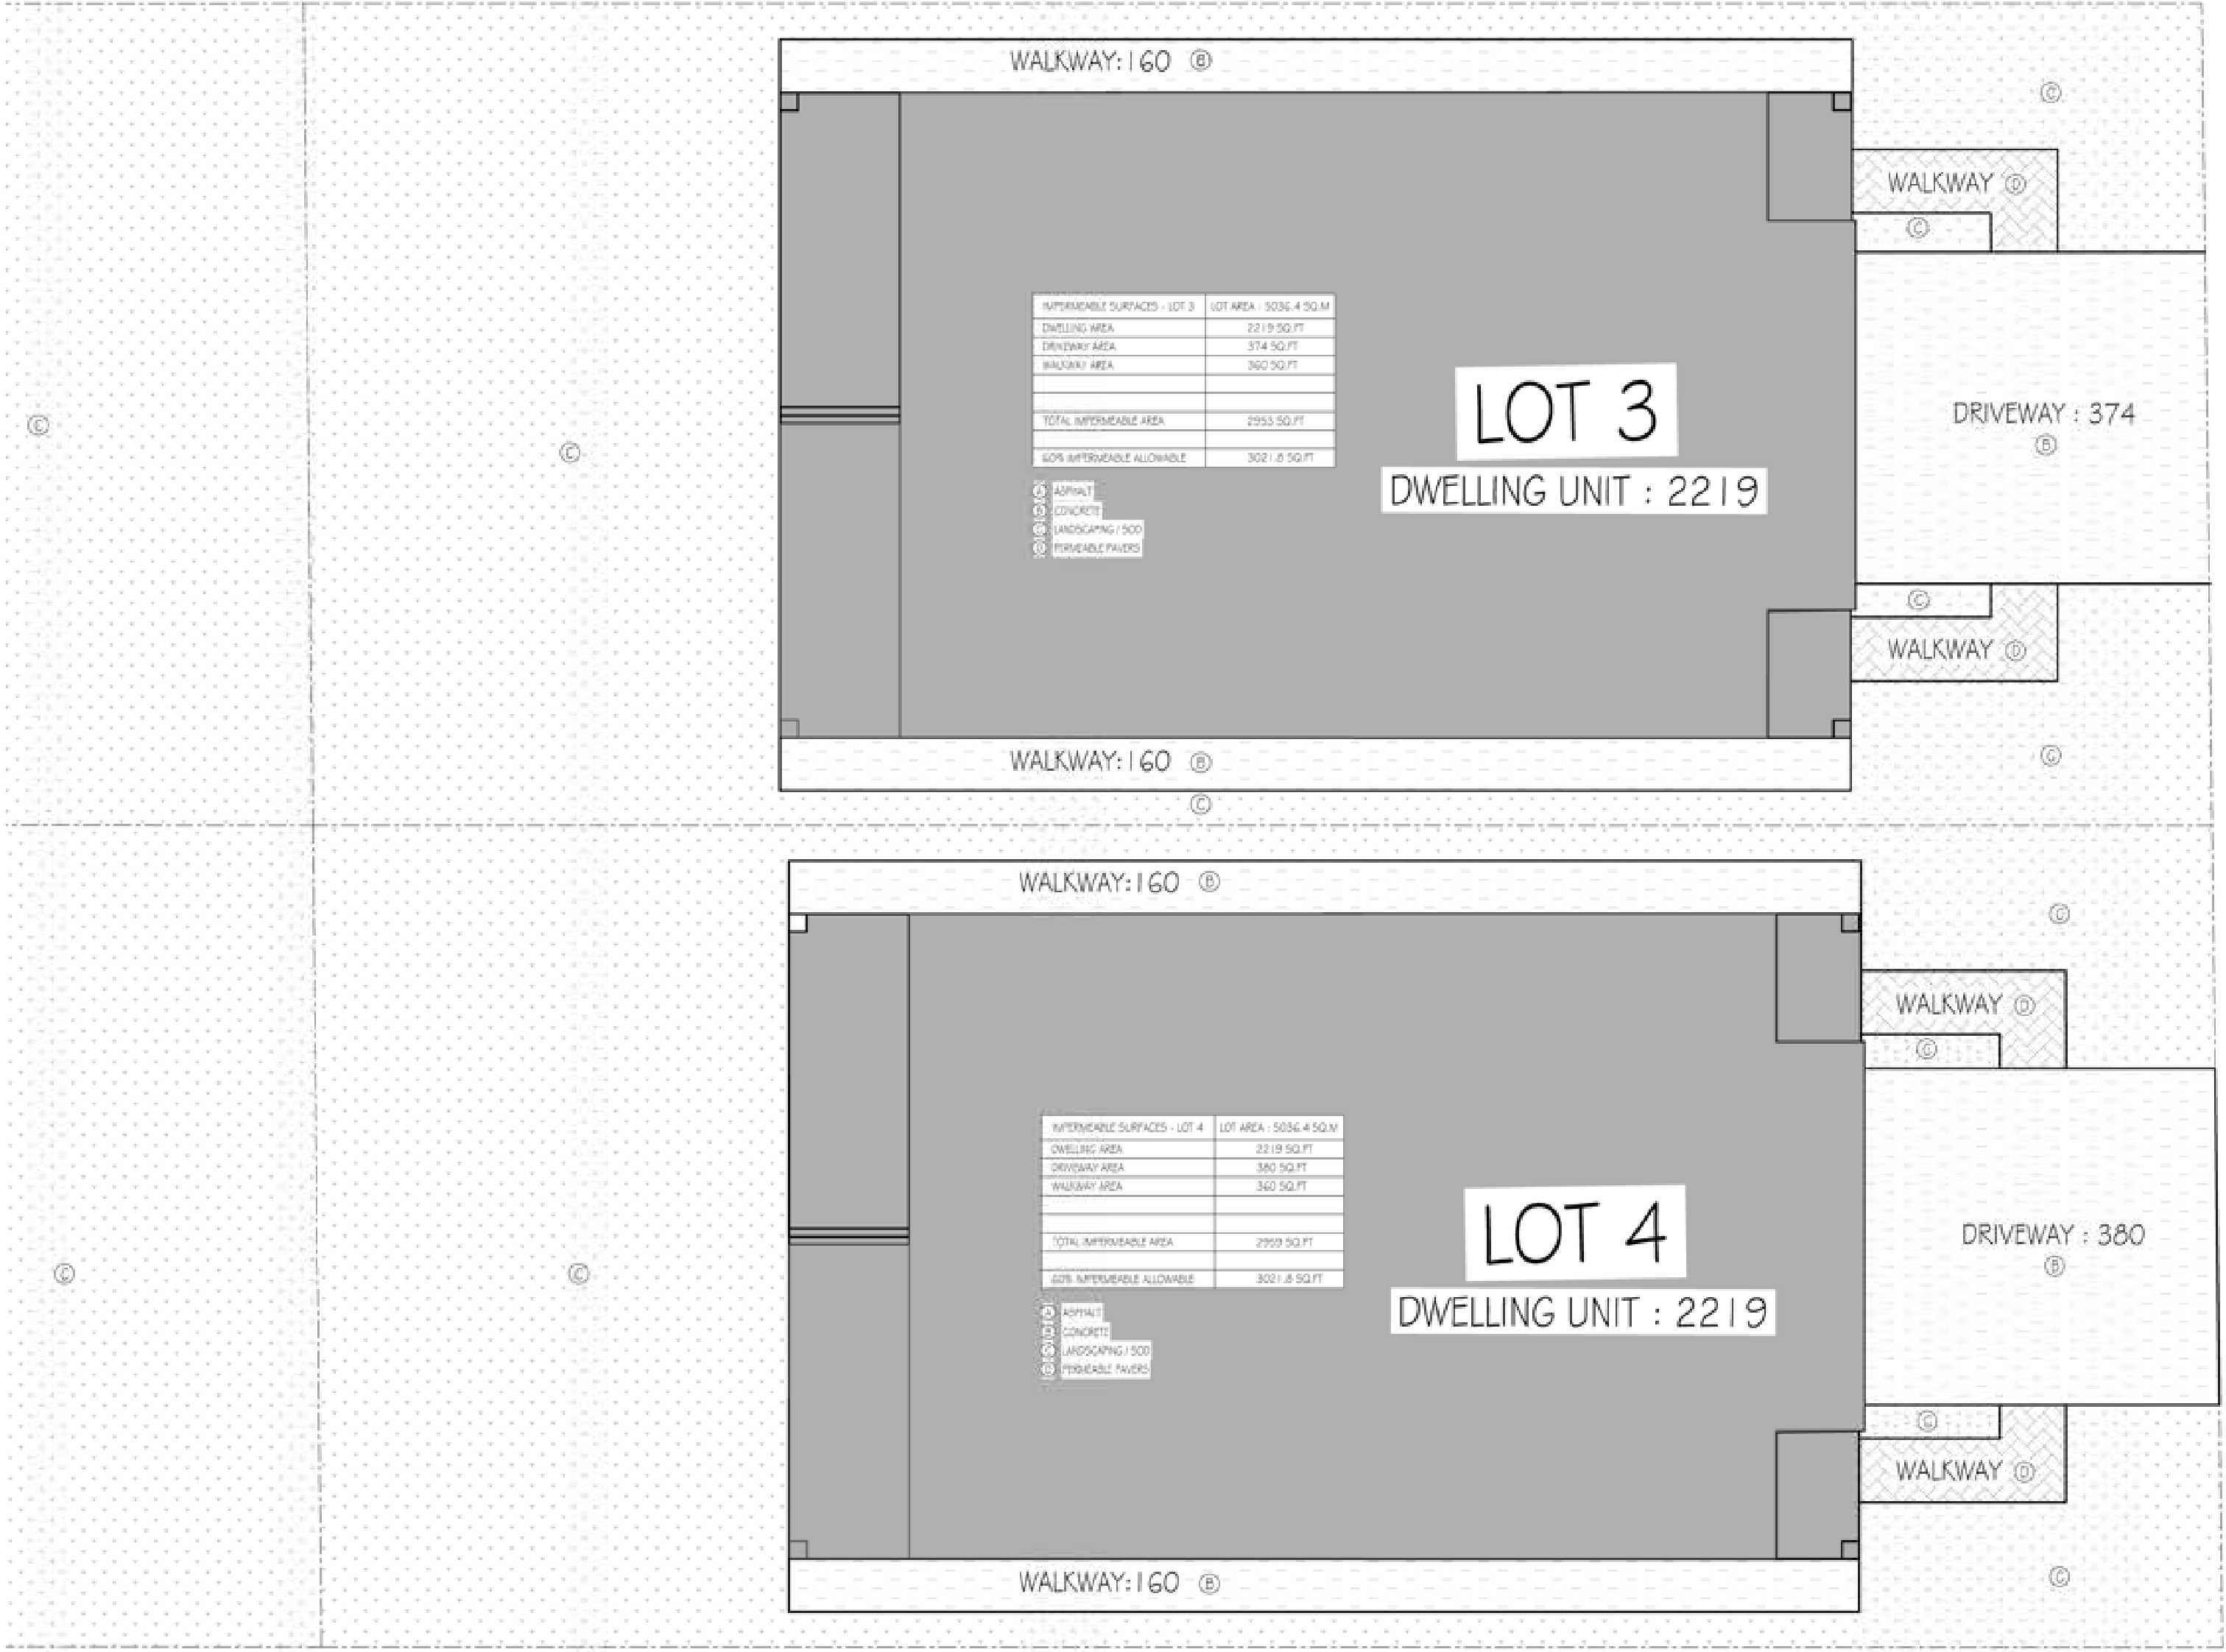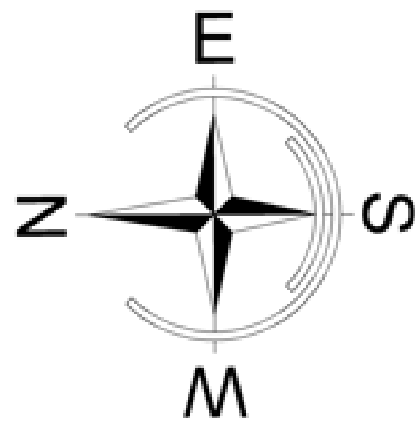

PROP. ROAD
DEDICATION

IMPERMEABLE PLAN
1/4" = 1'-0"

CONTRACTOR TO VERIFY ALL DIMENSIONS AND MATERIALS ON THESE DRAWINGS AND REPORT ANY DISCREPANCIES TO THIS OFFICE PRIOR TO COMMENCING WITH CONSTRUCTION. SARAH GALLOP DESIGN INC. IS NOT RESPONSIBLE FOR ANY DISCREPANCIES NOT REPORTED IN WRITING PRIOR TO CONSTRUCTION. CLIENT IS RESPONSIBLE FOR OBTAINING ALL NECESSARY PERMITS PRIOR TO CONSTRUCTION. PLANS ARE COPYRIGHTED FOR THE EXCLUSIVE USE OF SARAH GALLOP DESIGN INC. ANY UNAUTHORIZED USE OR REPRODUCTION IS PROHIBITED.

REVISIONS:

1 -



OFFICE LOCATIONS:

4919 48th AVENUE
DELTA, B.C. V4K 1V4
PHONE:
604 952 4448
FAX:
888 698 4758
EMAIL:
permits@sarahgallop.com

PROJECT:
BASSI PROPERTIES
1ST AVE DEVELOPMENT

DRAWN BY: SG CHECKED BY: SG

DATE: MAY 9, 2026

REVISION:

SHEET:

A29 OF 33



1 -



CONTRACTOR TO VERIFY ALL DIMENSIONS AND MATERIALS ON THESE DRAWINGS AND REPORT ANY DISCREPANCIES TO THIS OFFICE PRIOR TO COMMENCING WITH CONSTRUCTION. SARAH GALLOP DESIGN INC. IS NOT RESPONSIBLE FOR ANY DISCREPANCIES NOT REPORTED IN WRITING PRIOR TO CONSTRUCTION. CLIENT IS RESPONSIBLE FOR OBTAINING ALL NECESSARY PERMITS PRIOR TO CONSTRUCTION. PLANS ARE COPYRIGHTED FOR THE EXCLUSIVE USE OF SARAH GALLOP DESIGN INC. ANY UNAUTHORIZED USE OR REPRODUCTION IS PROHIBITED.

REVISIONS:

1 -



LOT 1 + 2 (WALLACE)
CONCEPTUAL RENDERING



OFFICE LOCATIONS:

4919 48th AVENUE
DELTA, B.C. V4K 1V4
PHONE:
604 952 4448
FAX:
888 698 4758
EMAIL:
permits@sarahgallop.com

PROJECT:

BASSI PROPERTIES
1ST AVE DEVELOPMENT

DRAWN BY:

SG

CHECKED BY:

SG

DATE:

MAY 9, 2026

REVISION:

-

SHEET:

A31 OF 33

CONTRACTOR TO VERIFY ALL DIMENSIONS AND MATERIALS ON THESE DRAWINGS AND REPORT ANY DISCREPANCIES TO THIS OFFICE PRIOR TO COMMENCING WITH CONSTRUCTION. SARAH GALLOP DESIGN INC. IS NOT RESPONSIBLE FOR ANY DISCREPANCIES NOT REPORTED IN WRITING PRIOR TO CONSTRUCTION. CLIENT IS RESPONSIBLE FOR OBTAINING ALL NECESSARY PERMITS PRIOR TO CONSTRUCTION. PLANS ARE COPYRIGHTED FOR THE EXCLUSIVE USE OF SARAH GALLOP DESIGN INC. ANY UNAUTHORIZED USE OR REPRODUCTION IS PROHIBITED.

REVISIONS:

1 -



LOT 9 + 10 (1st AVE)
CONCEPTUAL RENDERING



OFFICE LOCATIONS:

4919 48th AVENUE
DELTA, B.C. V4K 1V4
PHONE:
604 952 4448
FAX:
888 698 4758
EMAIL:
permits@sarahgallop.com

PROJECT:

BASSI PROPERTIES
1ST AVE DEVELOPMENT

DRAWN BY:

SG

CHECKED BY:

SG

DATE:

MAY 9, 2026

REVISION:

-

SHEET:

A32 OF 33

CONTRACTOR TO VERIFY ALL DIMENSIONS AND MATERIALS ON THESE DRAWINGS AND REPORT ANY DISCREPANCIES TO THIS OFFICE PRIOR TO COMMENCING WITH CONSTRUCTION. SARAH GALLOP DESIGN INC. IS NOT RESPONSIBLE FOR ANY DISCREPANCIES NOT REPORTED IN WRITING PRIOR TO CONSTRUCTION. CLIENT IS RESPONSIBLE FOR OBTAINING ALL NECESSARY PERMITS PRIOR TO CONSTRUCTION. PLANS ARE COPYRIGHTED FOR THE EXCLUSIVE USE OF SARAH GALLOP DESIGN INC. ANY UNAUTHORIZED USE OR REPRODUCTION IS PROHIBITED.

REVISIONS:

1 -



OFFICE LOCATIONS:

4919 48th AVENUE
DELTA, B.C. V4K 1V4

PHONE:

604 952 4448

FAX:

888 698 4758

EMAIL:

permits@sarahgallop.com

PROJECT:

BASSI PROPERTIES
1ST AVE DEVELOPMENT

DRAWN BY:

SG

CHECKED BY:

SG

DATE:


MAY 9, 2026

REVISION:

-

SHEET:

A33 OF 33

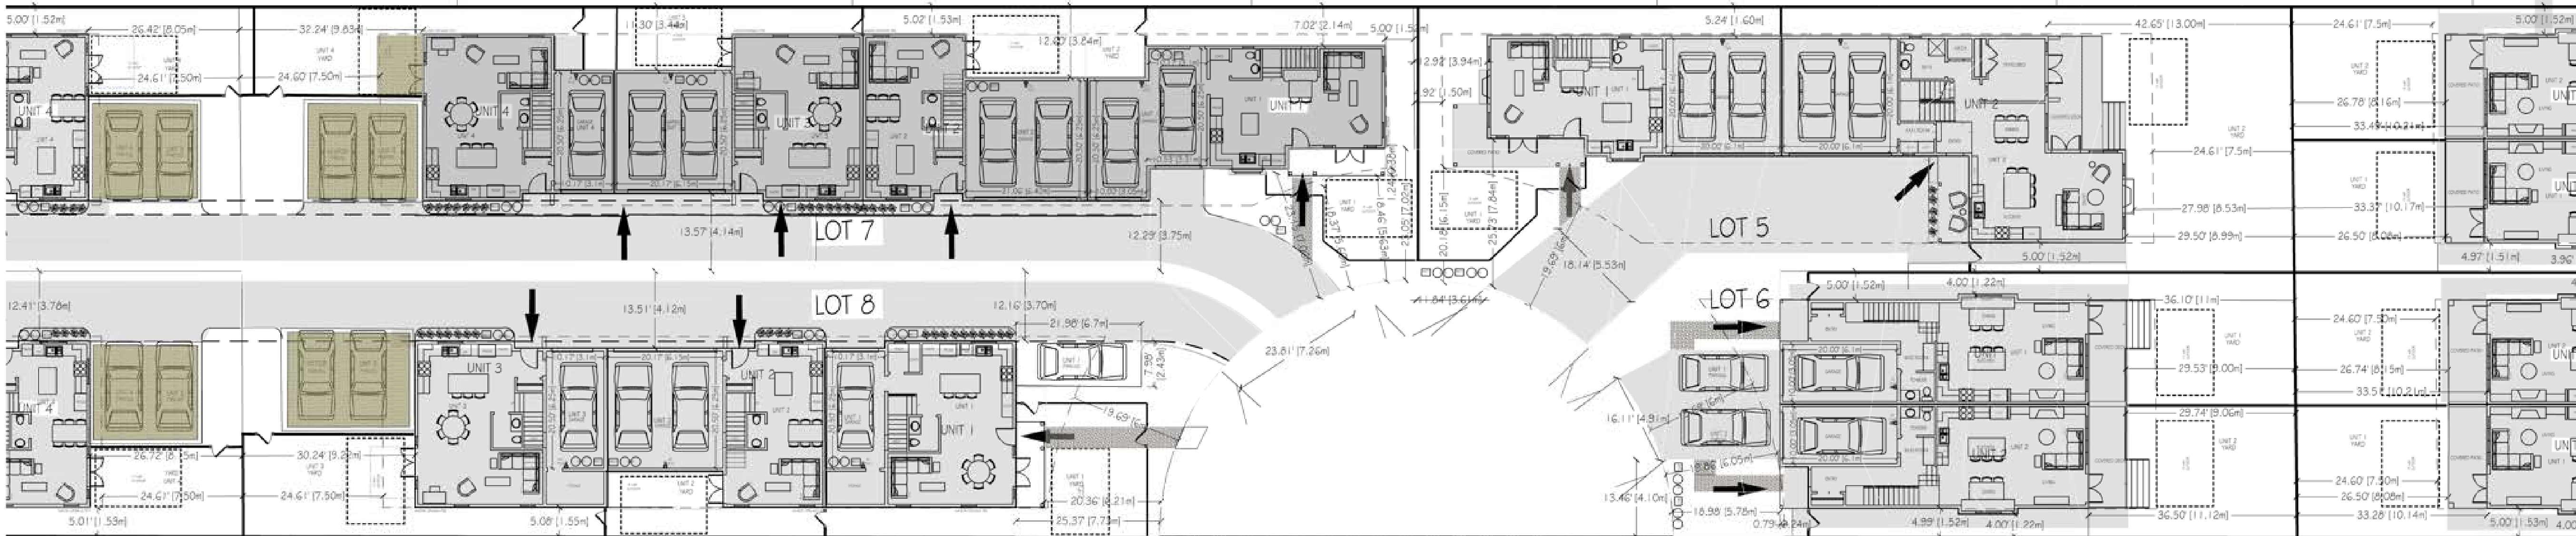

LOT 5-8 (WALKER)
SITE PLAN