


SEAL:



ABIES FRASERI

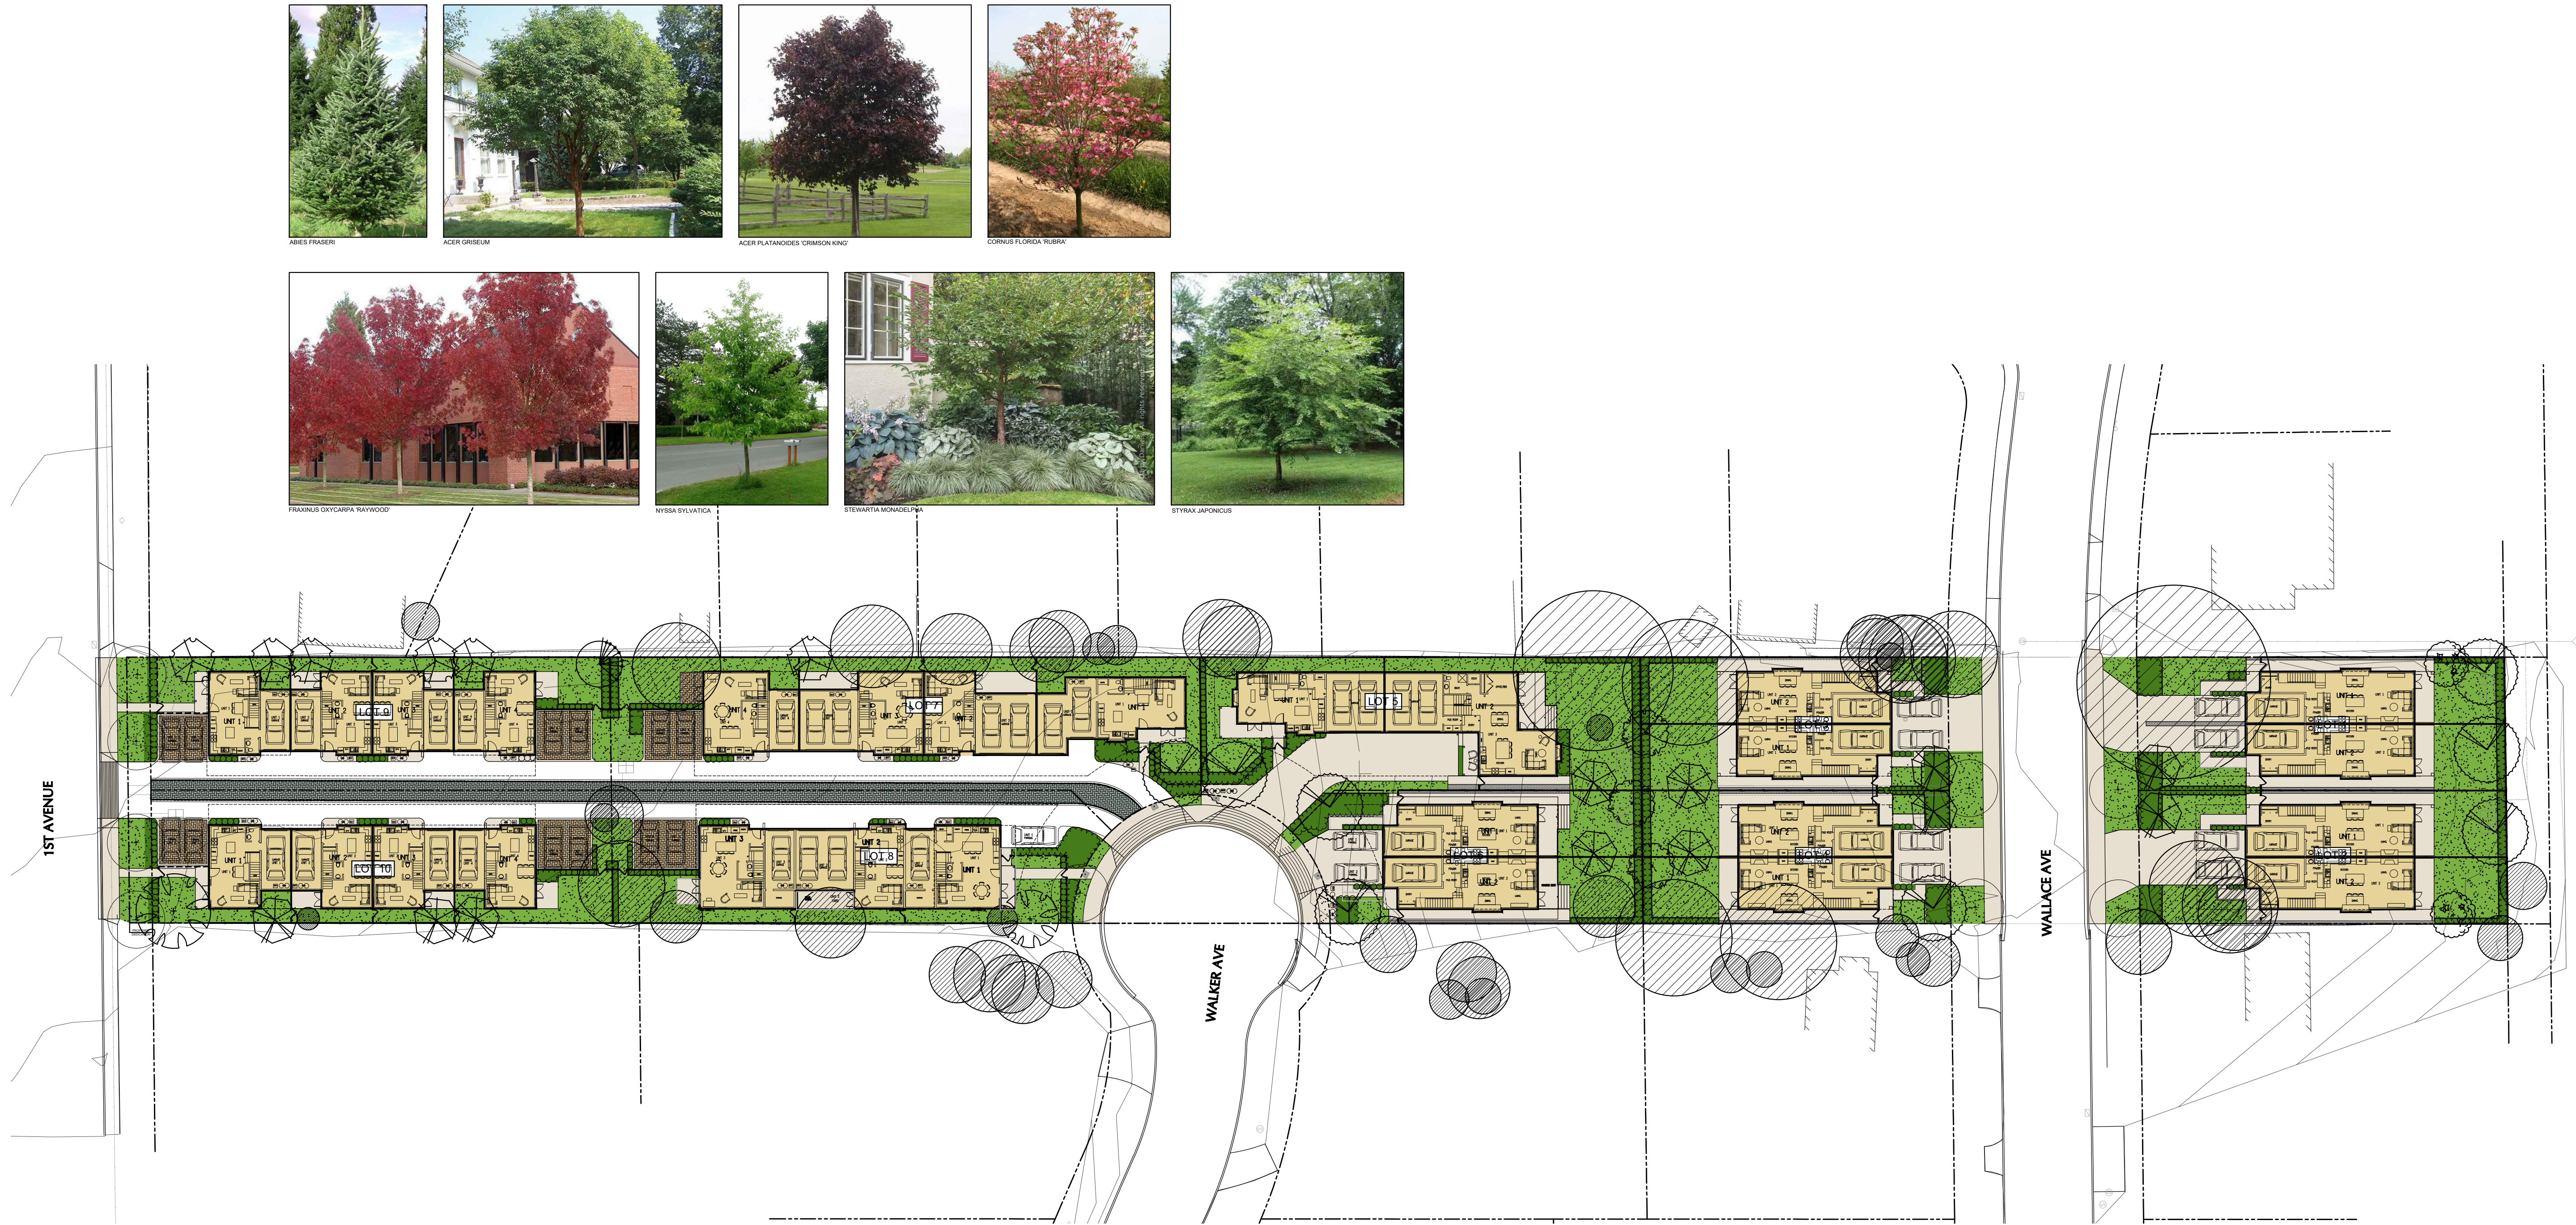

ACER GRISEUM



ACER PLATANOIDES 'CRIMSON KING'



CORNUS FLORIDA 'RUBRA'



FRAXINUS GAY-CARPENTER 'NARROWLEAF'



NYSSA SYLVATICA



STEWARTIA MONACELLIANA



STYRAX JAPONICUS



AZALEA JAPONICA 'CORAL BELLS'




MAHONIA AQUIFOLIUM 'COMPACTA'



PRUNUS LAUROCERASUS 'OTTO LUYKEN'



RHODODENDRON 'BOW BELLS'

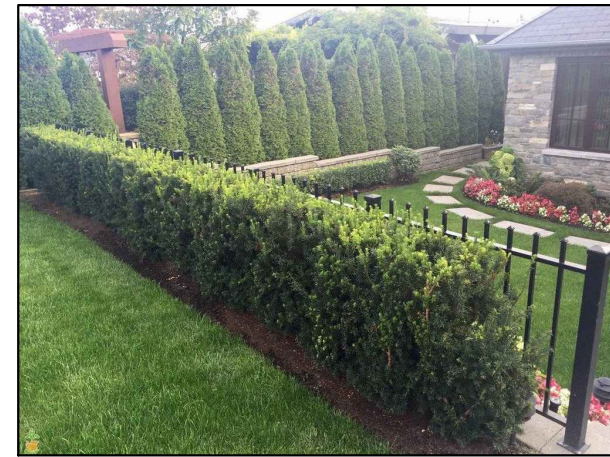

TAXUS X MEDIA 'HICKSII'



ERICA CARNEA 'SPRINGWOOD PINK'



FESTUCA CINEREA 'ELIJAH BLUE'



PENNISETUM ALOPECUROIDES 'HAELIN'

PROJECT:

RESIDENTIAL SUBDIVISION

**5090 1ST AVENUE
DELTA, BC**

DRAWING TITLE:


**LANDSCAPE
KEY PLAN**

DATE: 25.AUG.27
SCALE: 1"=30'-0"
DRAWN: DO
DESIGN: DO
CHK'D: BA

DRAWING NUMBER:
L1
OF 9


PMG PROJECT NUMBER:

25-150

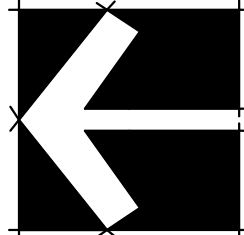

25150-7.ZIP

SEAL:

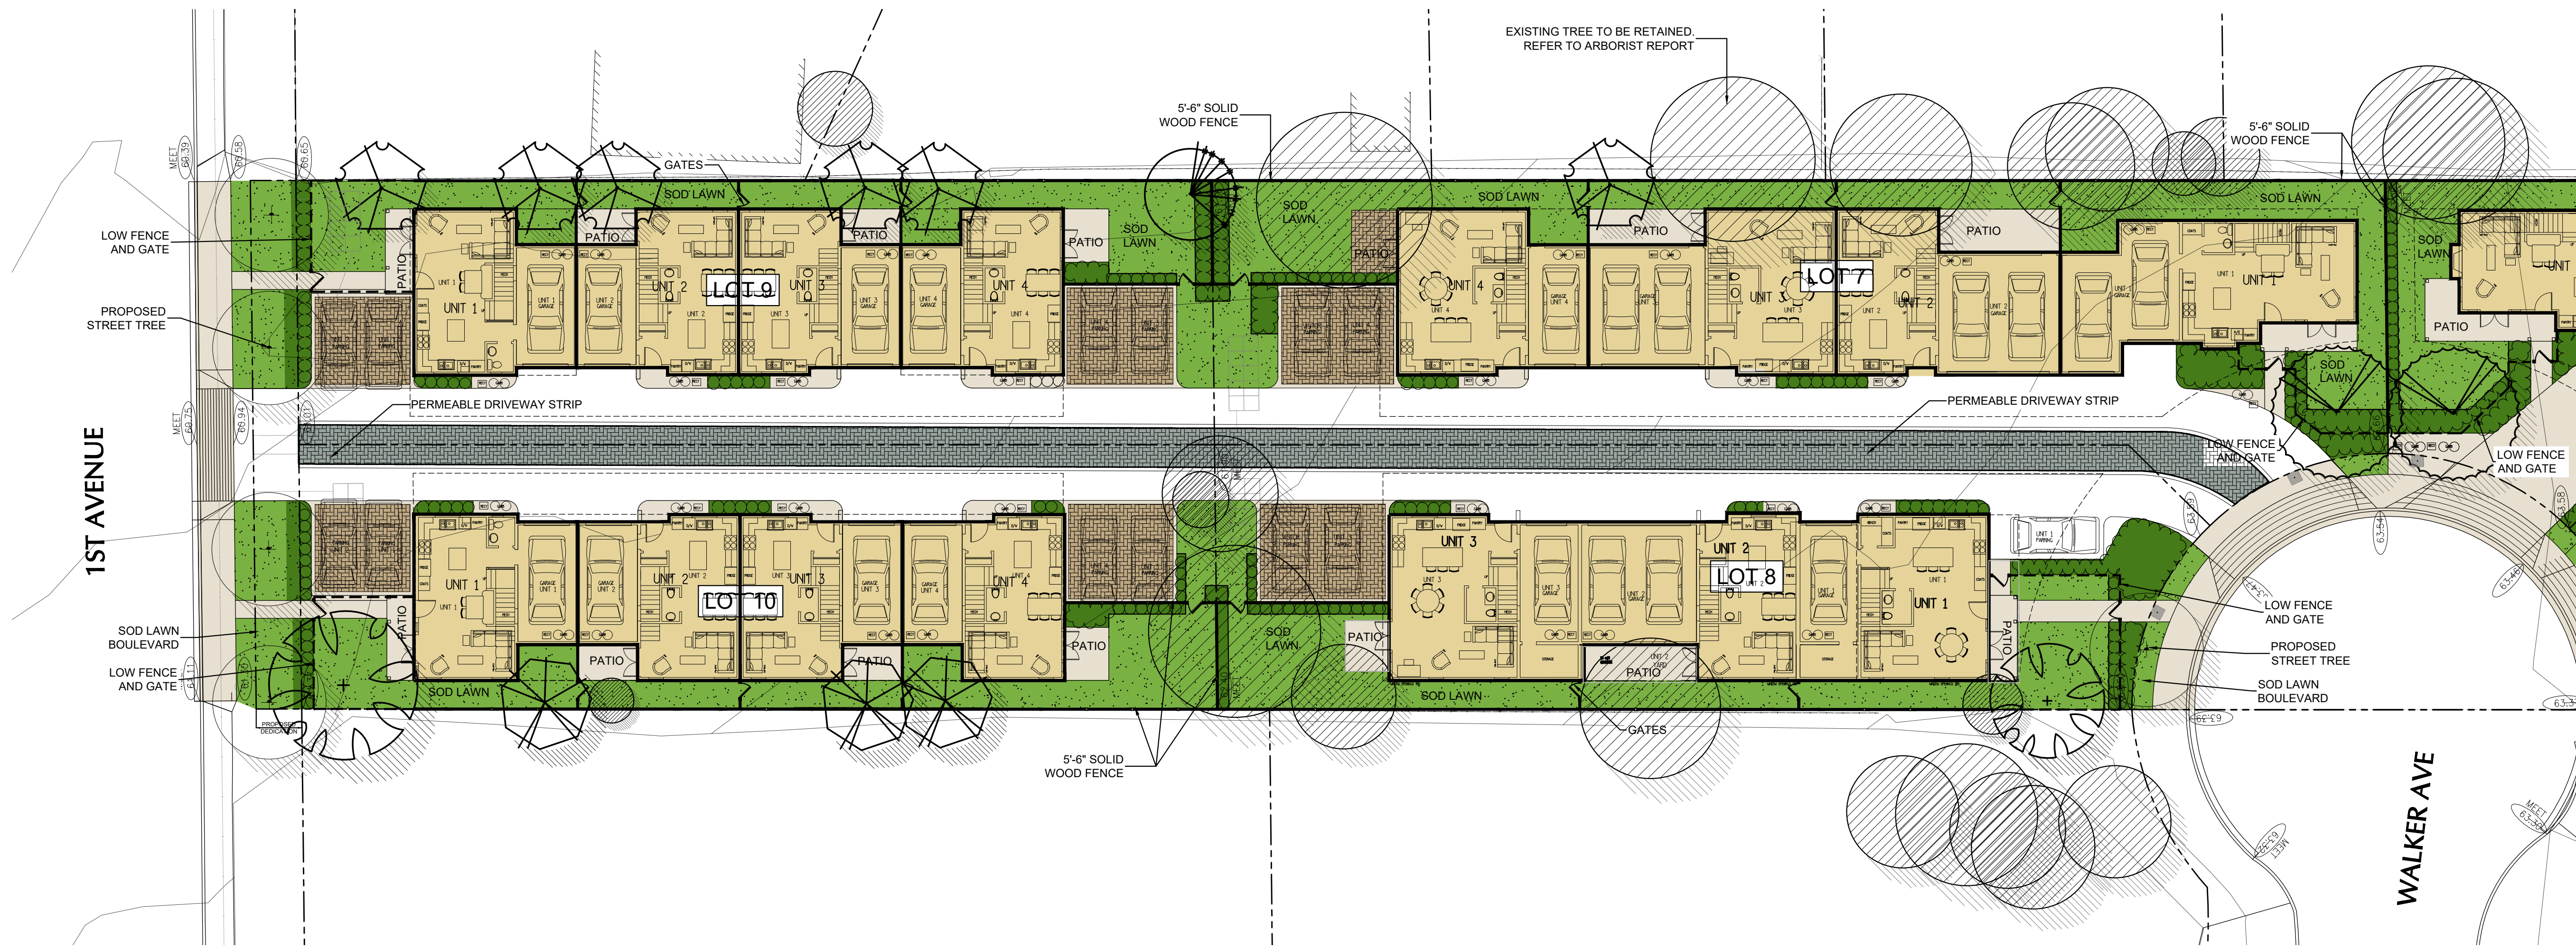

7	26.APR.22	NEW SITE PLAN	DD
6	26.APR.14	REVISION AS PER CITY COMMENTS	DD
5	26.MAR.09	NEW SITE PLAN	DD
4	26.MAR.05	CLIENT COMMENTS	JR
3	26.FEB.27	NEW ARBORIST REPORT	DD
2	25.FEB.19	NEW SITE PLAN	DD
1	25.SEP.03	CLIENT COMMENTS	DD

NO. DATE REVISION DESCRIPTION DR.

CLIENT:

PROJECT:

RESIDENTIAL SUBDIVISION

**5090 1ST AVENUE
DELTA, BC**

DRAWING TITLE:

**LANDSCAPE PLAN
LOTS 7 - 10**


DATE: 25.AUG.27 DRAWING NUMBER:
SCALE: 1/16"=1'-0"
DRAWN: DO
DESIGN: DO
CHK'D: BA

L3

OF 9

PMG PROJECT NUMBER:

25-150

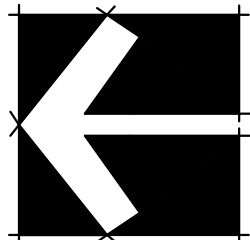

25150-7.ZIP

[illegible]

NO.	DATE	REVISION DESCRIPTION	DR.
-----	------	----------------------	-----

5090 1ST AVENUE
DELTA, BC

SHRUB PLAN



LOTS 1 - 2

L4

OF 9

25-150

NOTES: * PLANT SIZES IN THIS LIST ARE SPECIFIED ACCORDING TO THE BC LANDSCAPE STANDARD AND CANADIAN LANDSCAPE STANDARD, LATEST EDITION. CONTAINER SIZES SPECIFIED AS PER CNLA STANDARD. BOTH PLANT SIZE AND CONTAINER SIZE ARE THE MINIMUM ACCEPTABLE SIZES. * REFER TO SPECIFICATIONS FOR DEFINED CONTAINER MEASUREMENTS AND OTHER PLANT MATERIAL REQUIREMENTS. * SEARCH AND REVIEW: MAKE PLANT MATERIAL AVAILABLE FOR ON-SITE VISUAL INSPECTION AND SELECT AT LEAST ONE SPECIMEN OF EACH PLANT MATERIAL FROM EACH LOT FOR VISUAL INSPECTION. SUBSTITUTIONS OBTAINED WRITTEN APPROVAL FROM THE LANDSCAPE ARCHITECT PRIOR TO MAKING ANY SUBSTITUTION. * TO BE SPECIFIED MATERIAL. UNAPPROVED SUBSTITUTIONS WILL BE REJECTED. ALLOW A MINIMUM OF FIVE DAYS PRIOR TO DELIVERY FOR REQUEST TO SUBSTITUTE. SUBSTITUTIONS ARE SUBJECT TO BC LANDSCAPE STANDARD AND CANADIAN LANDSCAPE STANDARD - DEFINITION OF CONDITIONS OF AVAILABILITY. * ALL LANDSCAPE MATERIAL AND WORKMANSHIP MUST MEET OR EXCEED BC LANDSCAPE STANDARD AND CANADIAN LANDSCAPE STANDARD LATEST EDITION. * ALL PLANT MATERIAL MUST BE PROVIDED FROM CERTIFIED DISEASE FREE NURSERY. * BIO-SOLIDS NOT PERMITTED IN GROWING MEDIUM UNLESS AUTHORIZED BY LANDSCAPE ARCHITECT.

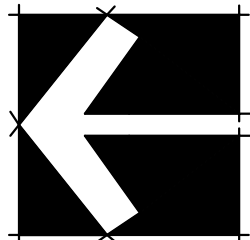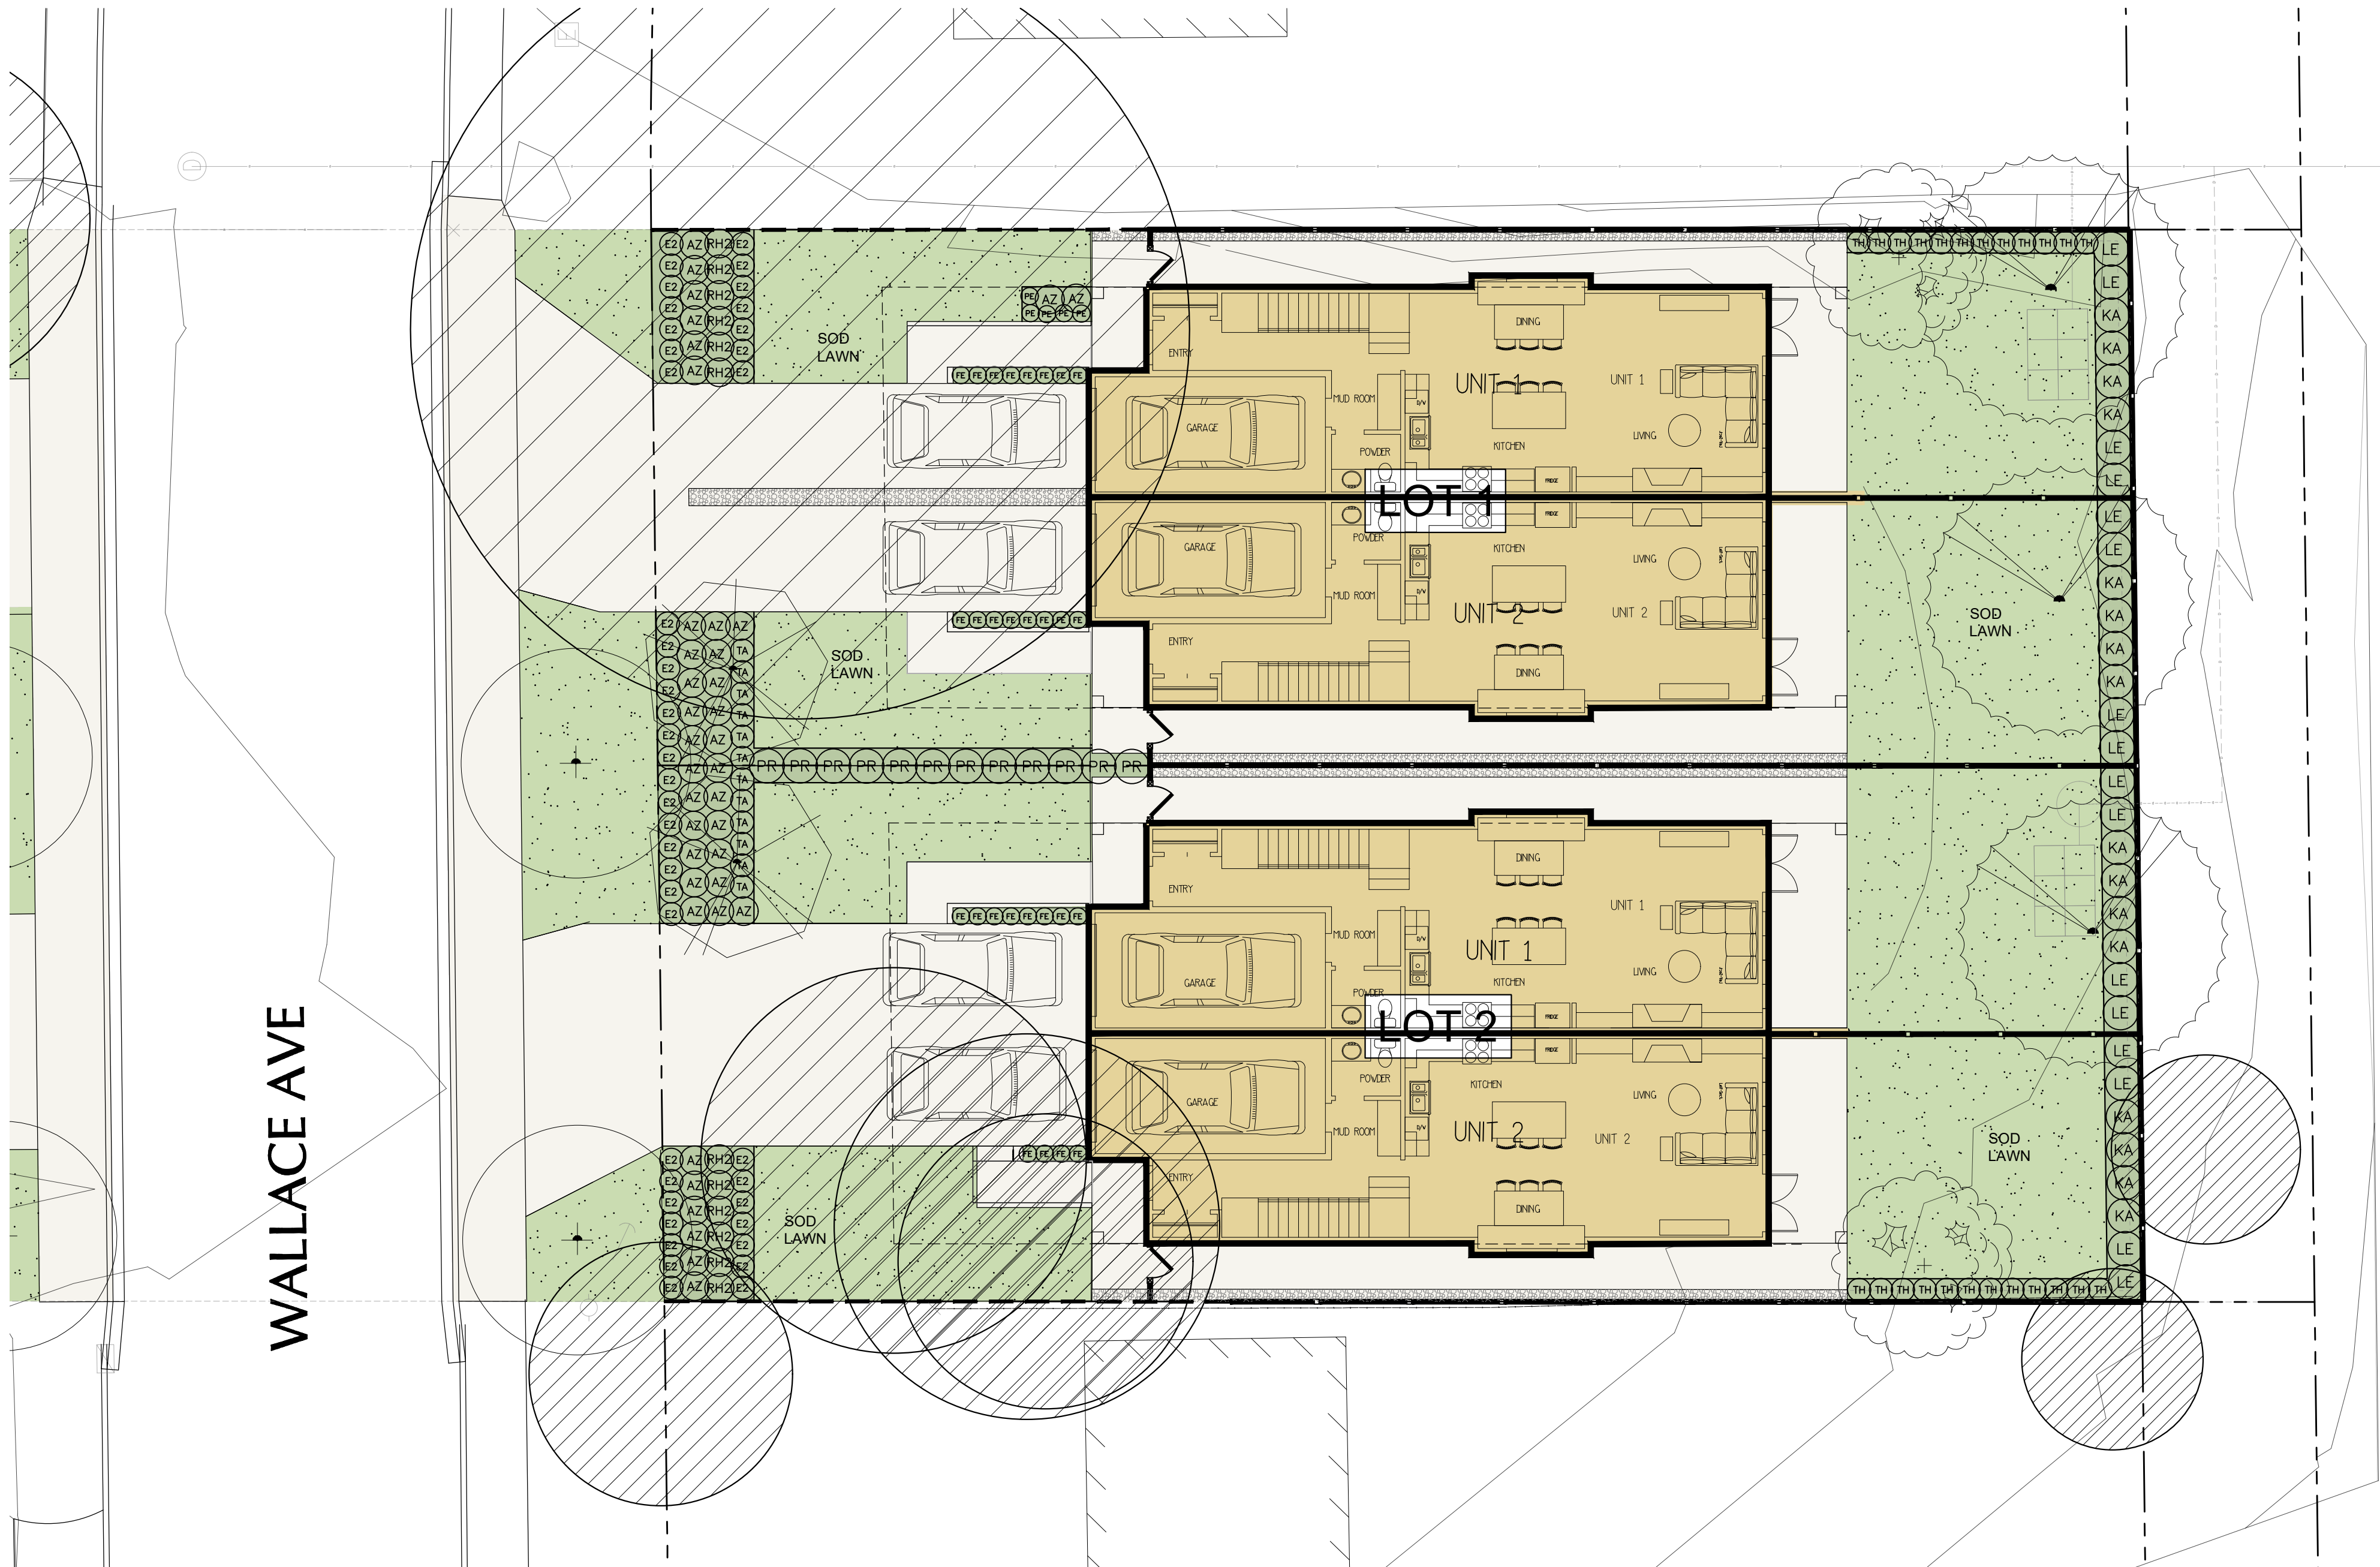

CLIENT:

5090 1ST AVENUE
DELTA, BC


SHRUB PLAN

LOTS 3 - 6


L5

OF 9

25-150

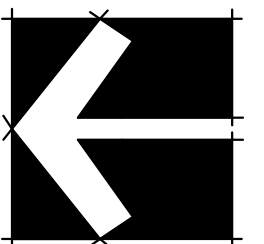

25150-7.ZIP

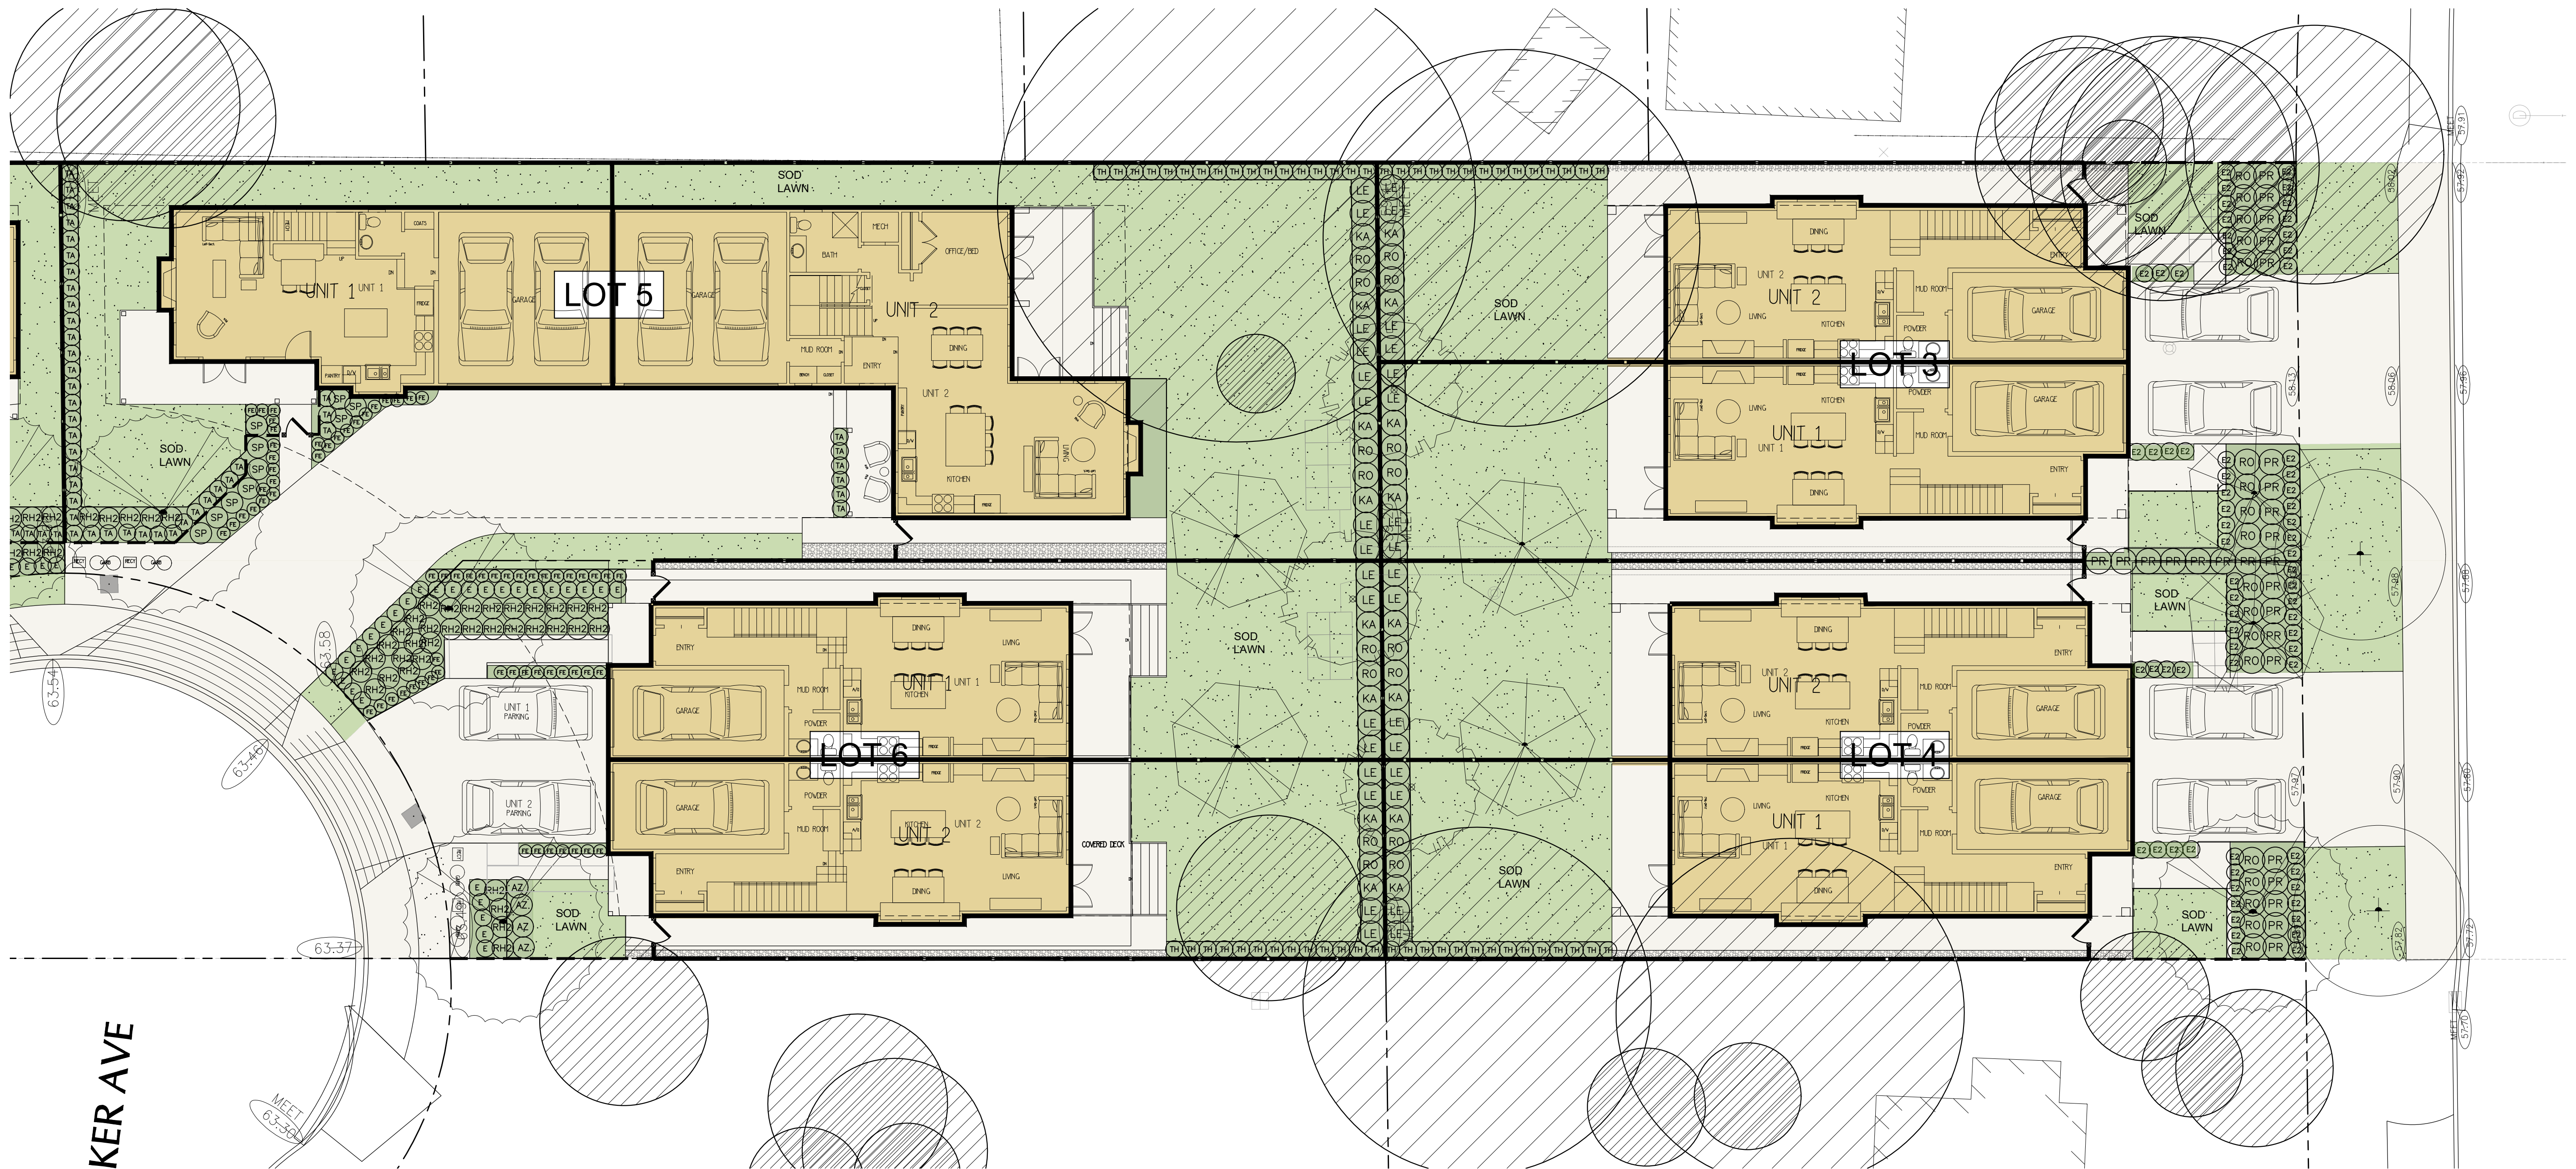

[illegible]

CLIENT:



RESIDENTIAL SUBDIVISION

SHRUB PLAN
LOTS 7 - 8

L6

OF 9

25-150

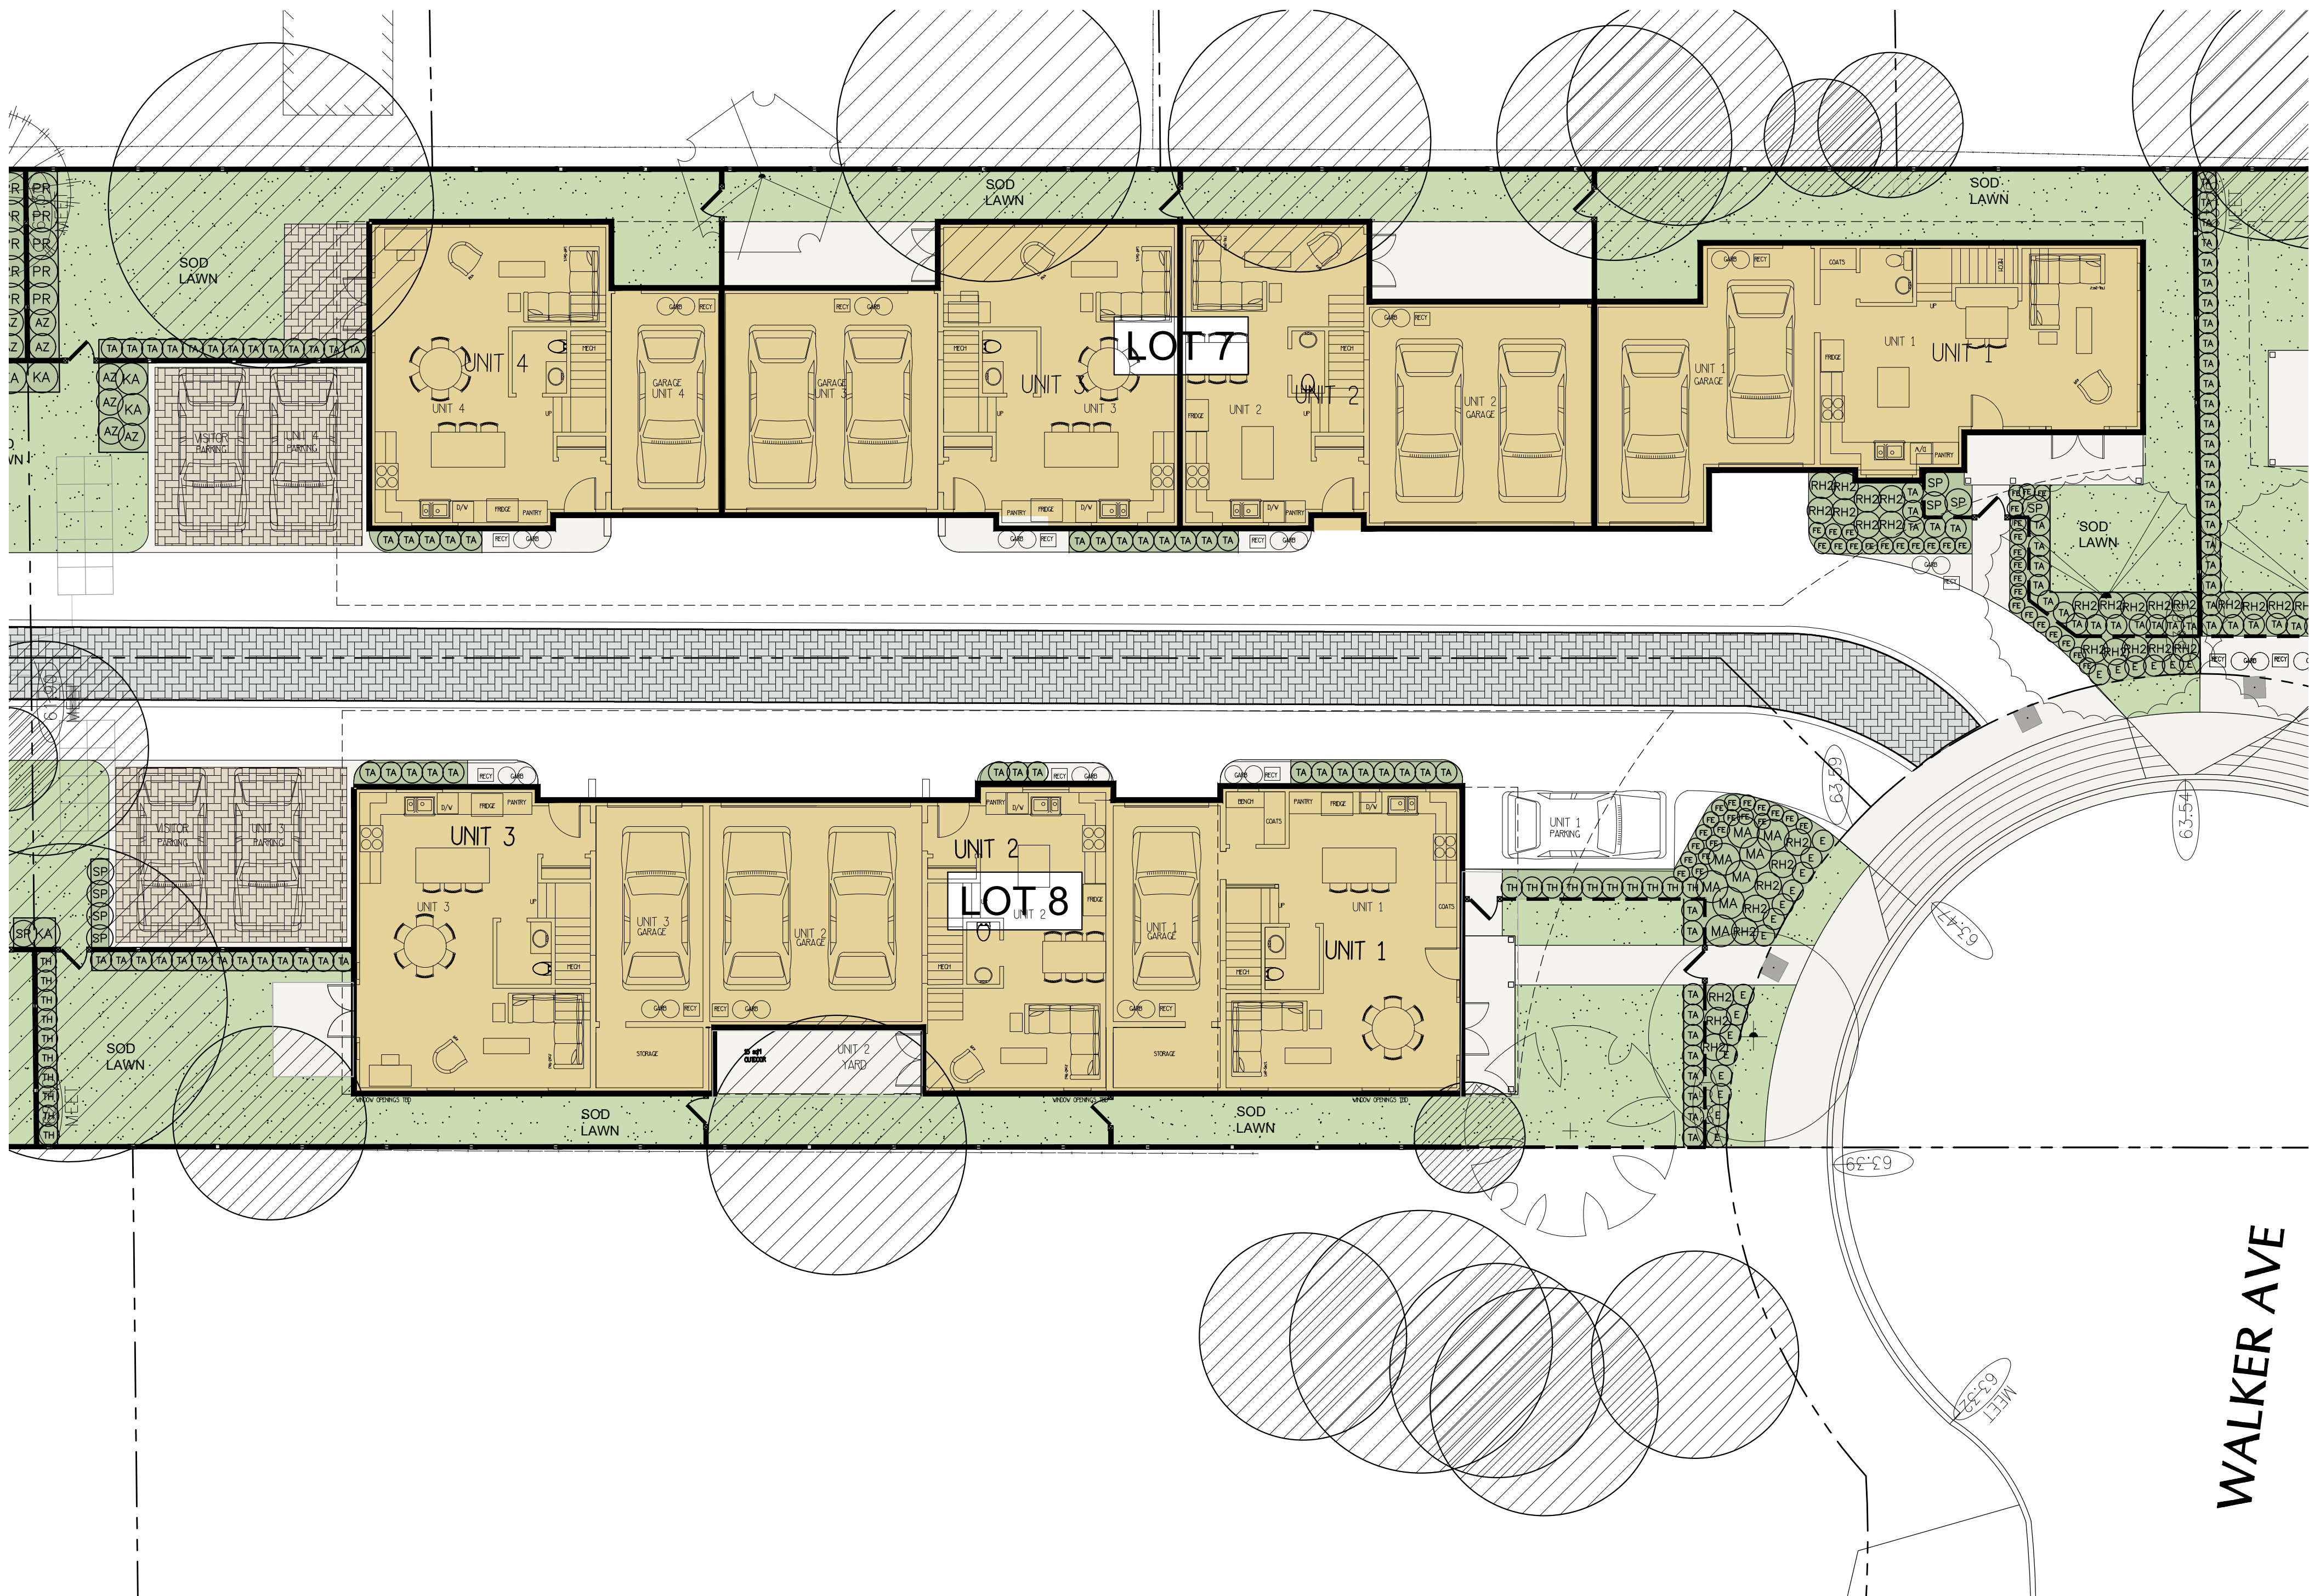 

[illegible]

7	26.APR.22	NEW SITE PLAN	DD
6	26.APR.14	REVISION AS PER CITY COMMENTS	DD
5	26.MAR.09	NEW SITE PLAN	DO
4	26.MAR.05	CLIENT COMMENTS	JR
3	26.FEB.27	NEW ARBORIST REPORT	DD
2	25.FEB.19	NEW SITE PLAN	DD
1	25.SEP.03	CLIENT COMMENTS	DO

CLIENT:


RESIDENTIAL SUBDIVISION

SHRUB PLAN
LOTS 9 - 10


L7

OF 9

25-150

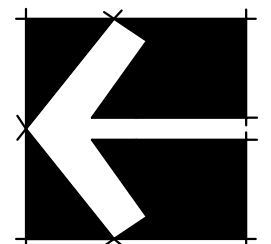

25150-7.ZIP

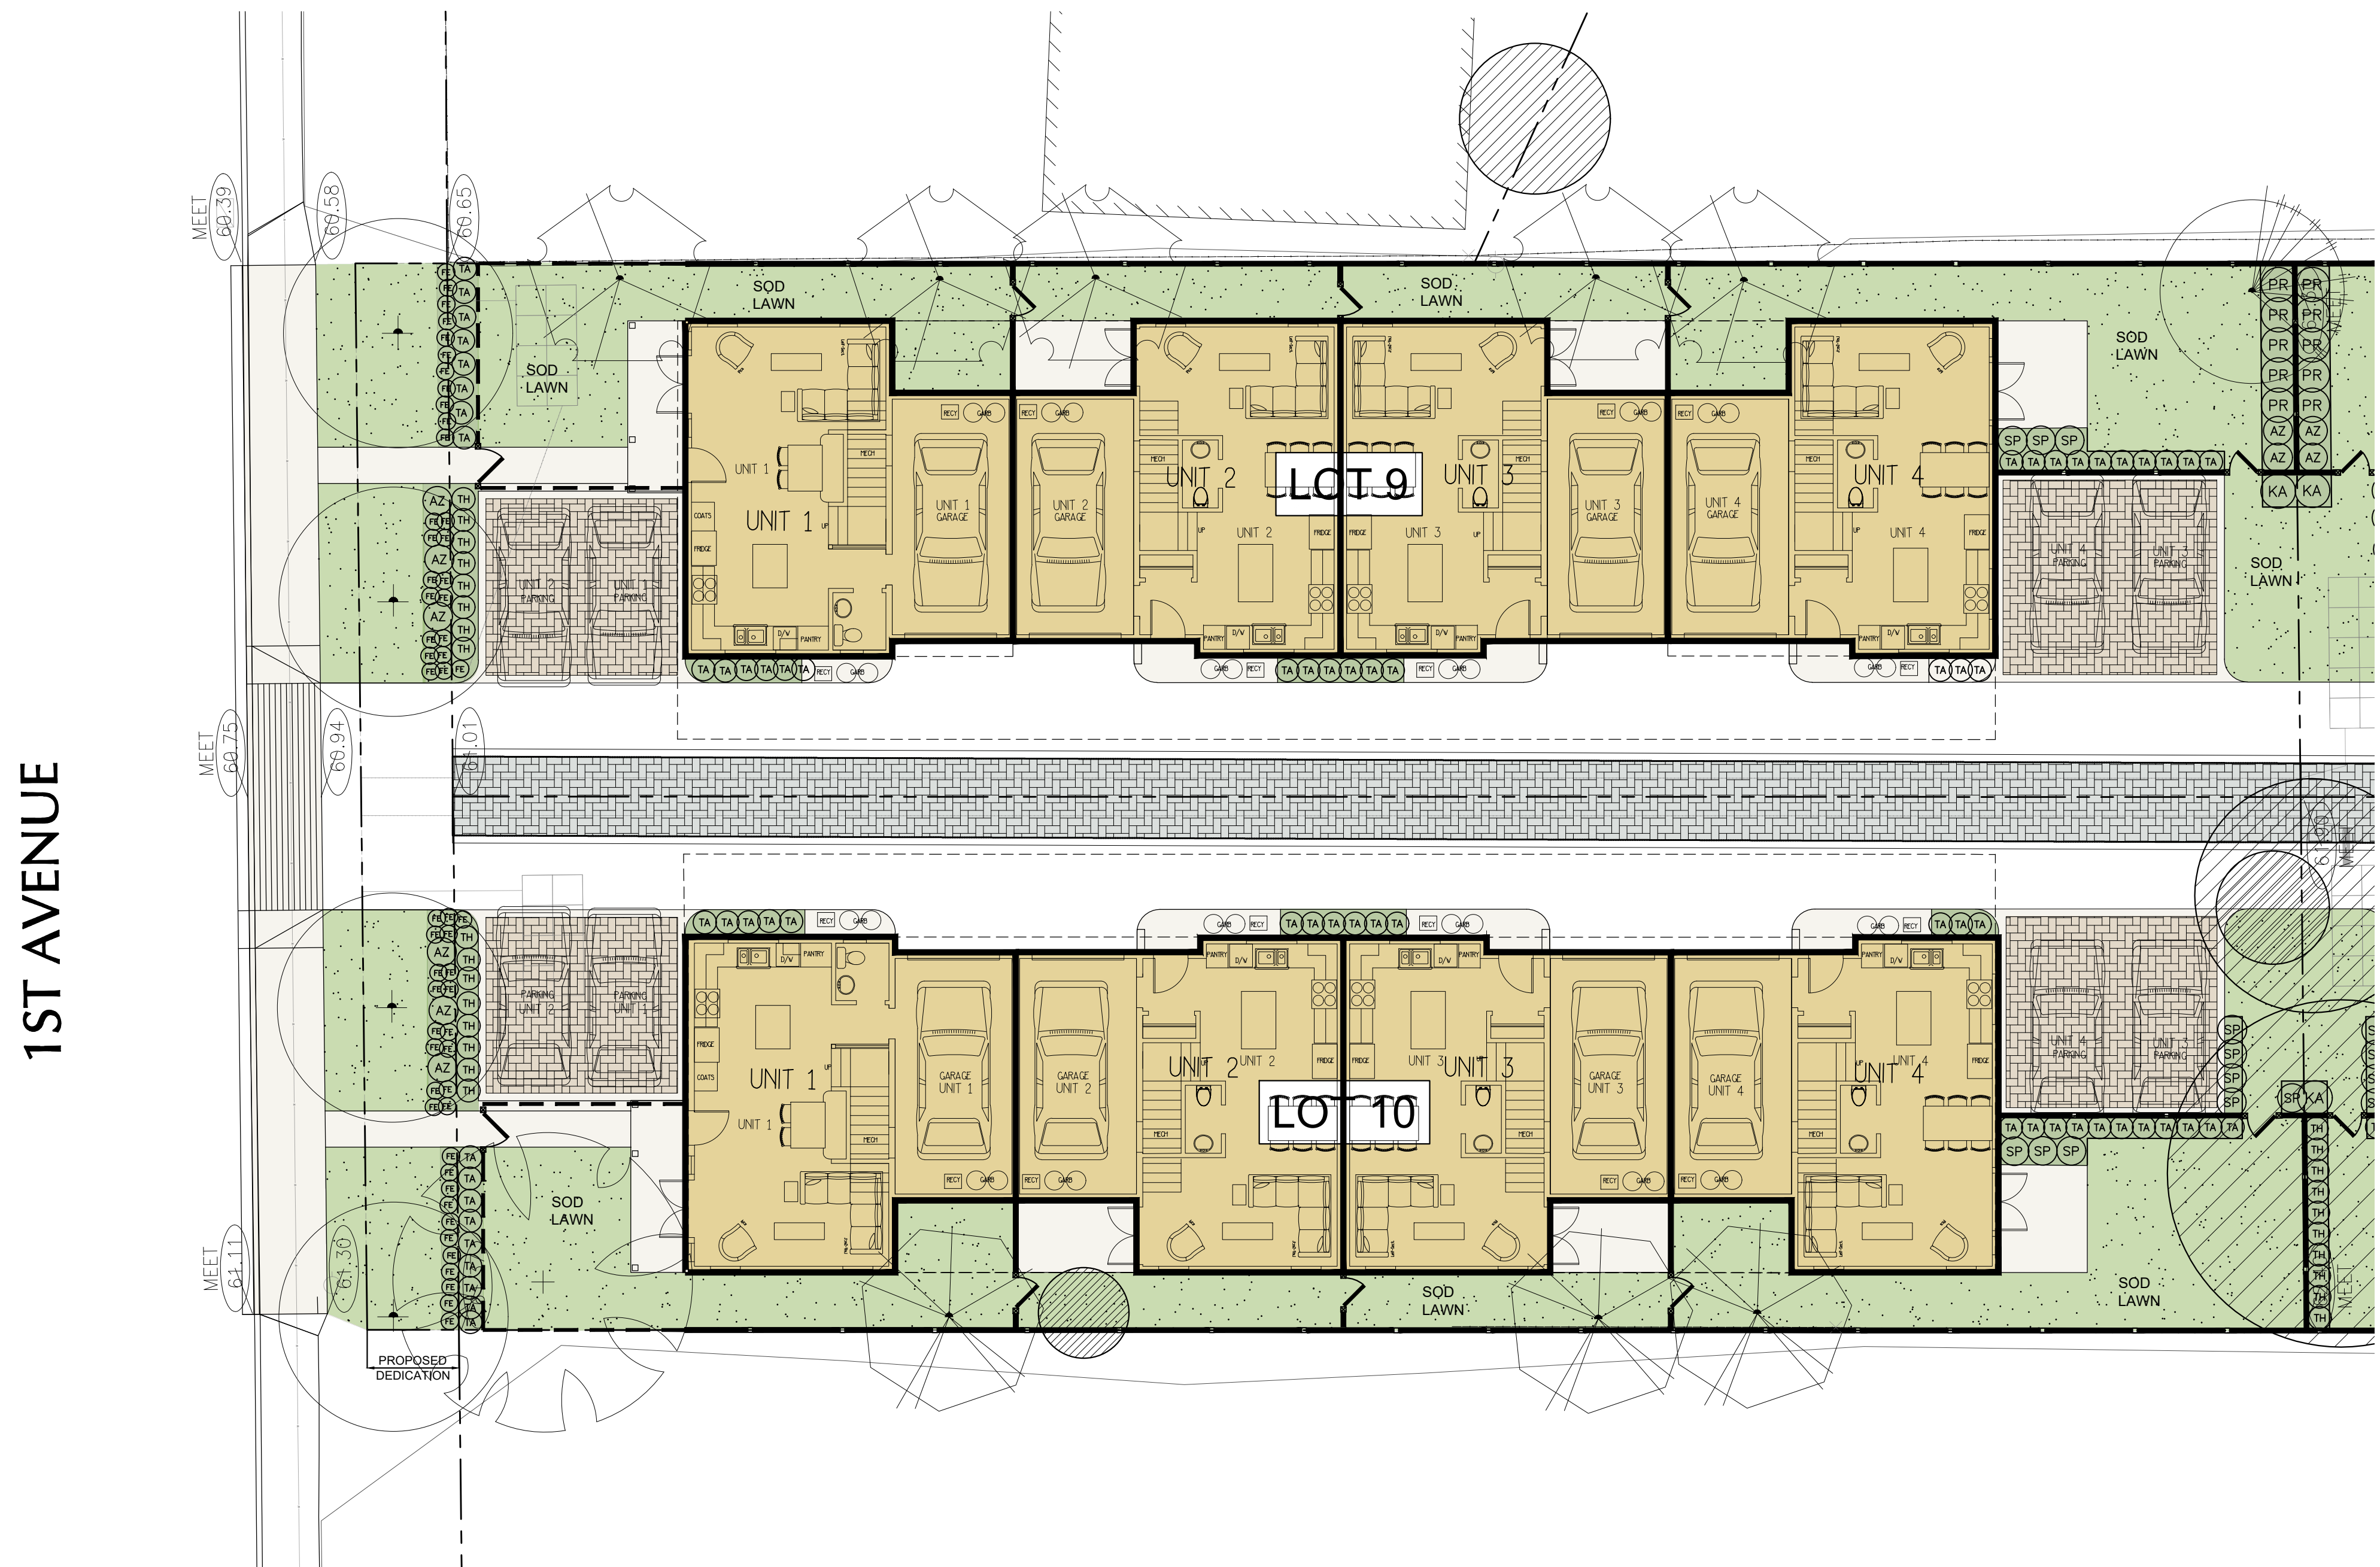



[illegible]

CLIENT:


5090 1ST AVENUE
DELTA, BC

DATE:	25.AUG.27	DRAWING NUMBER:	L8
SCALE:	1"=30'-0"		
DRAWN:	DO		
DESIGN:	DO		
CHK'D:	BA		
			OF 9


25-150

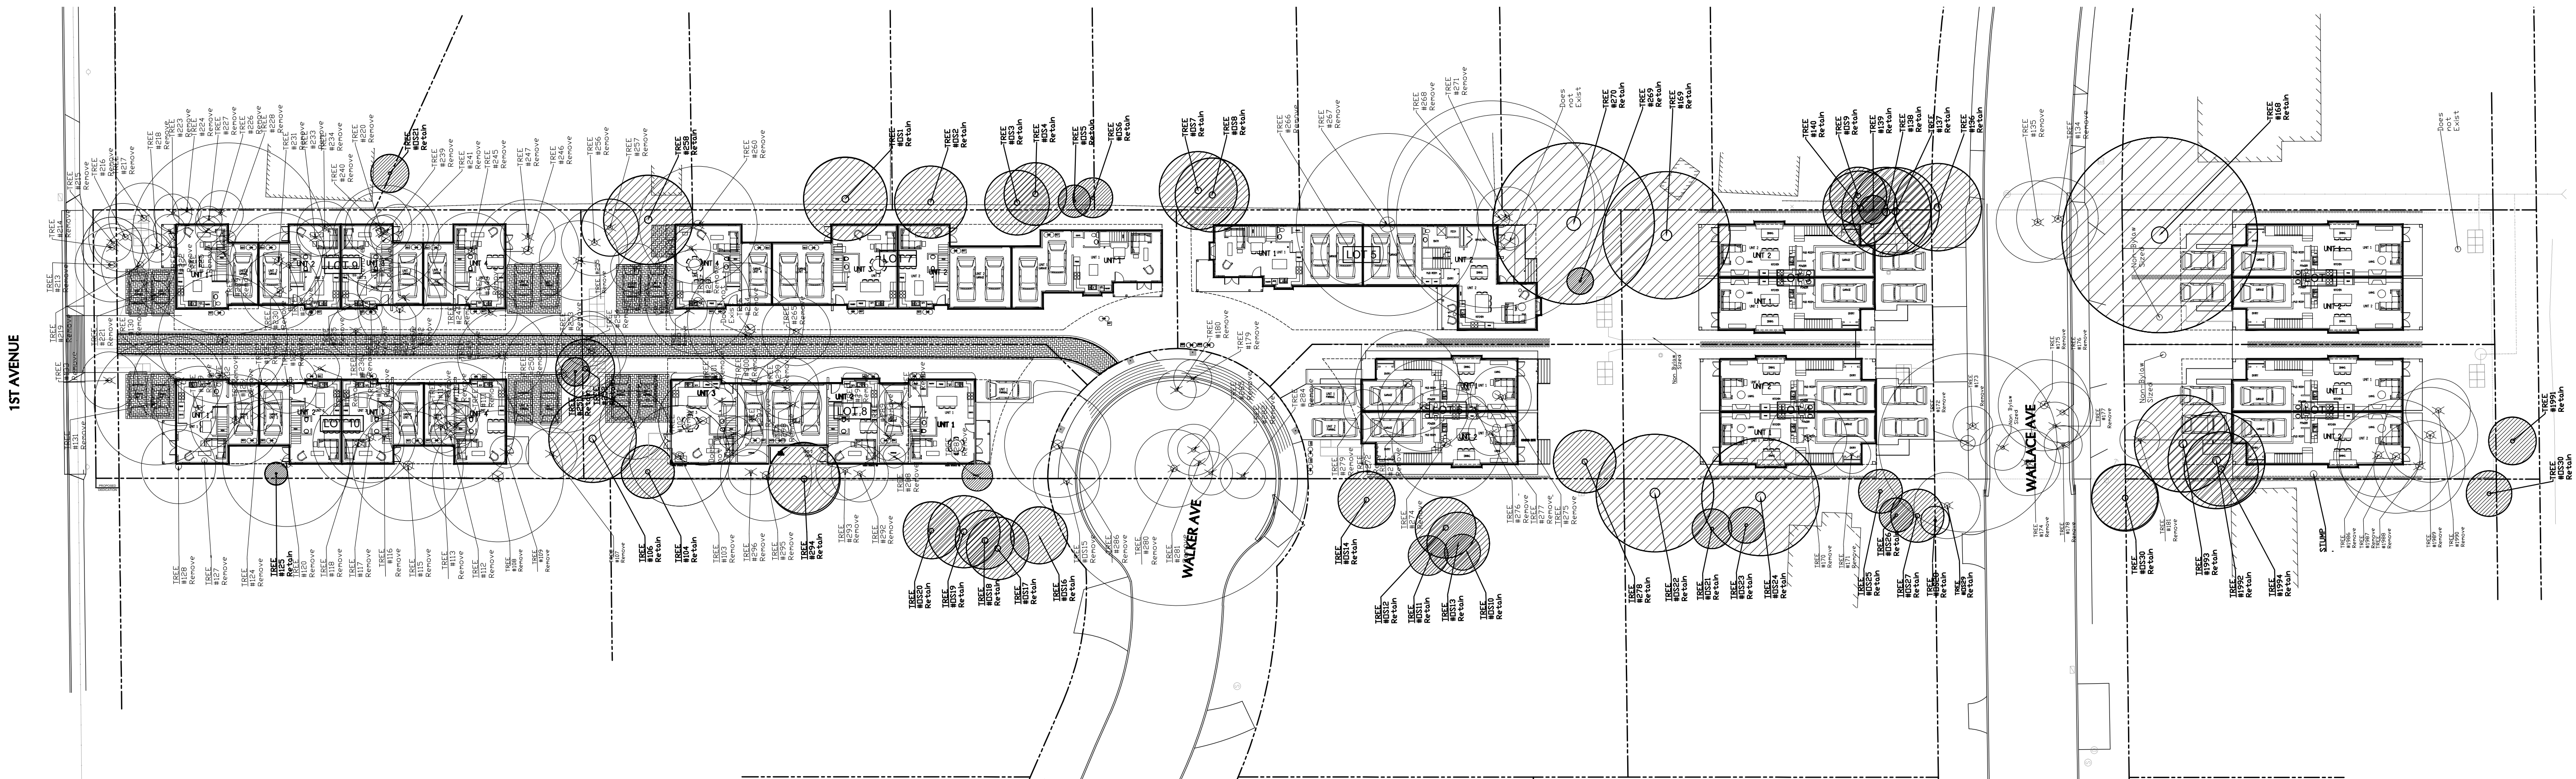 


SEAL:

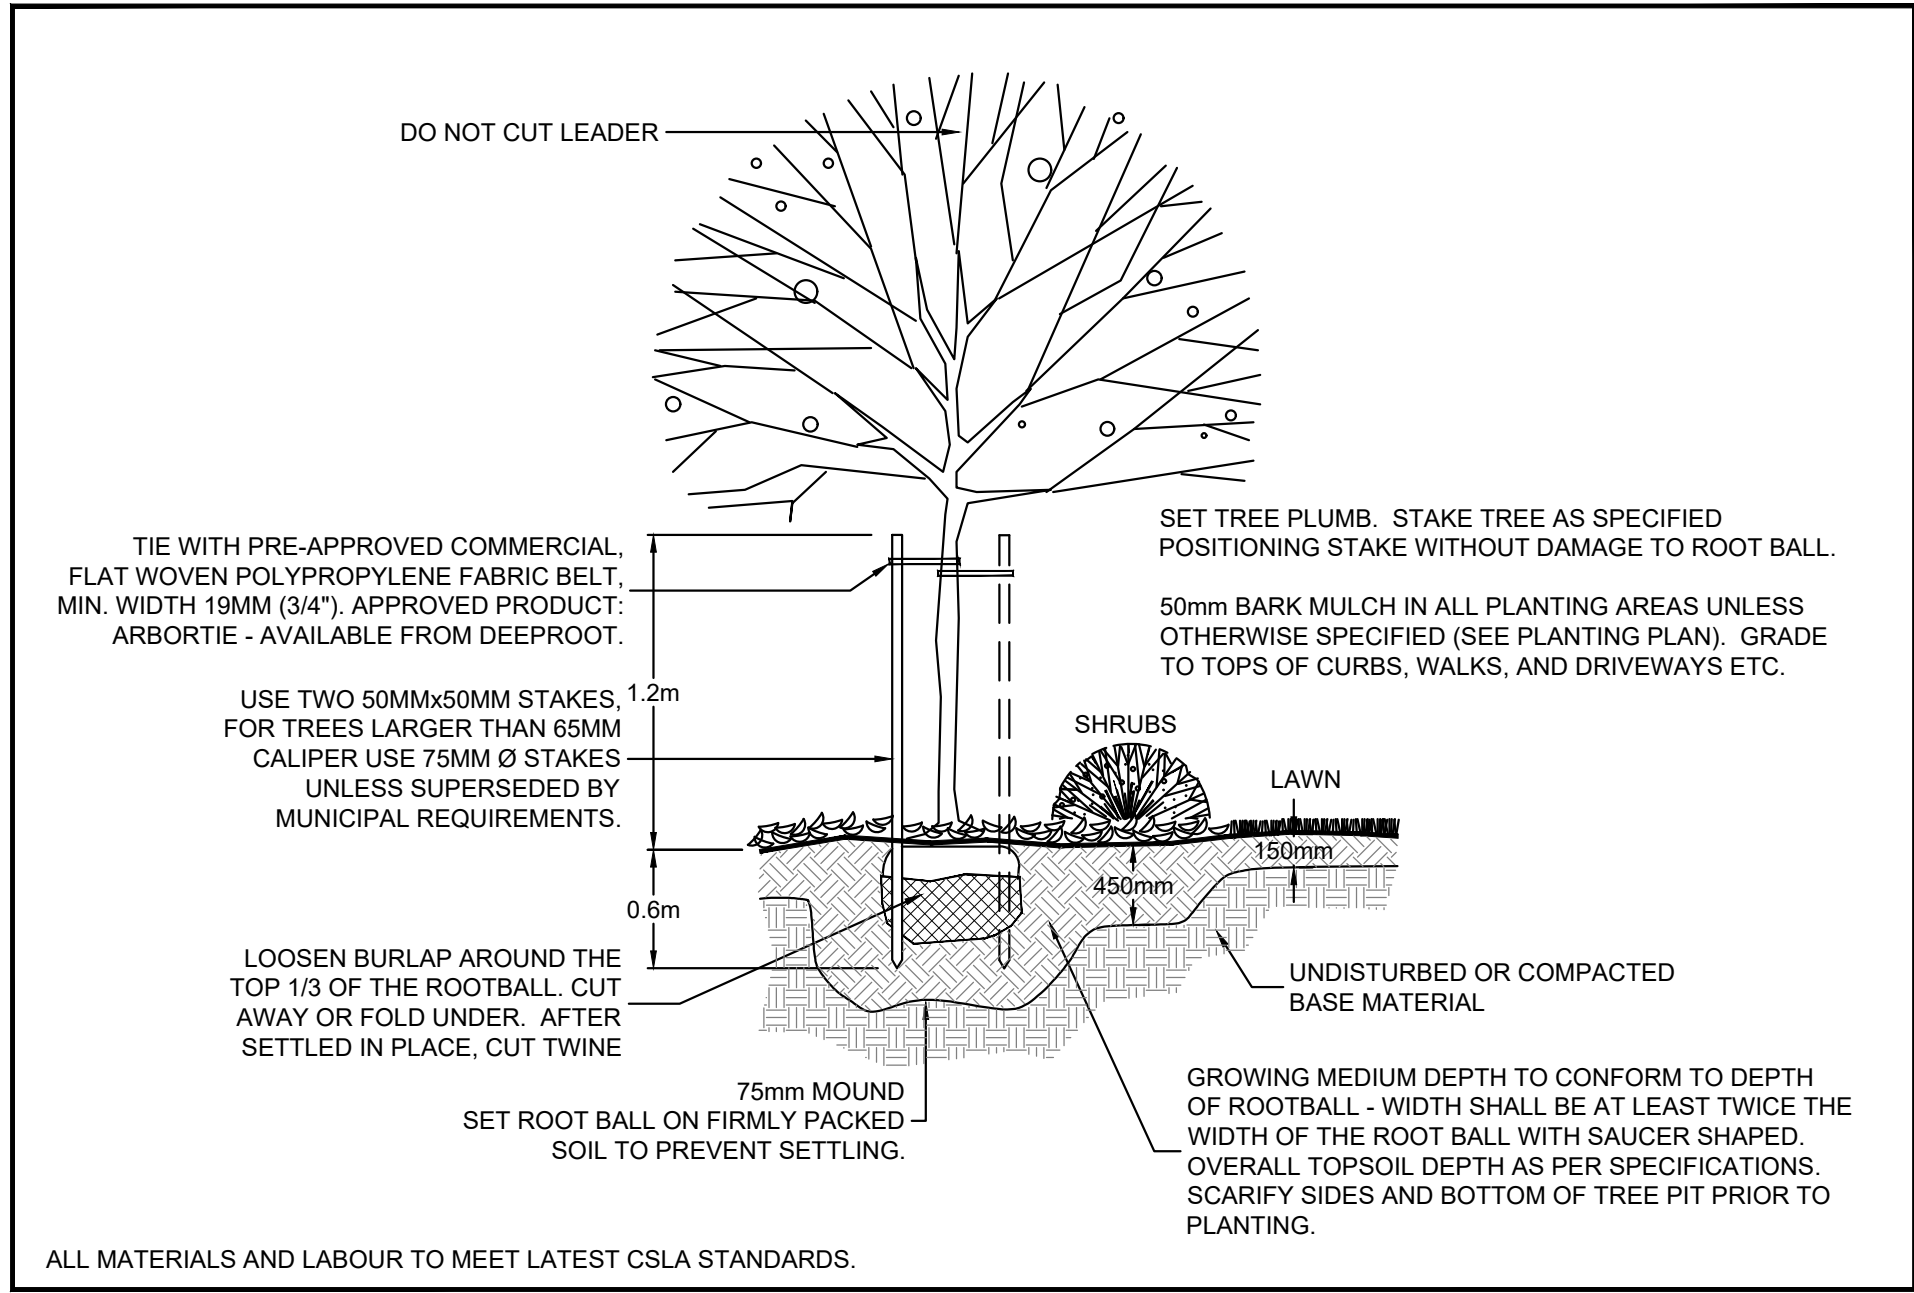


1 TREE/SHRUB PLANTING DETAIL
1/2"=1'-0"

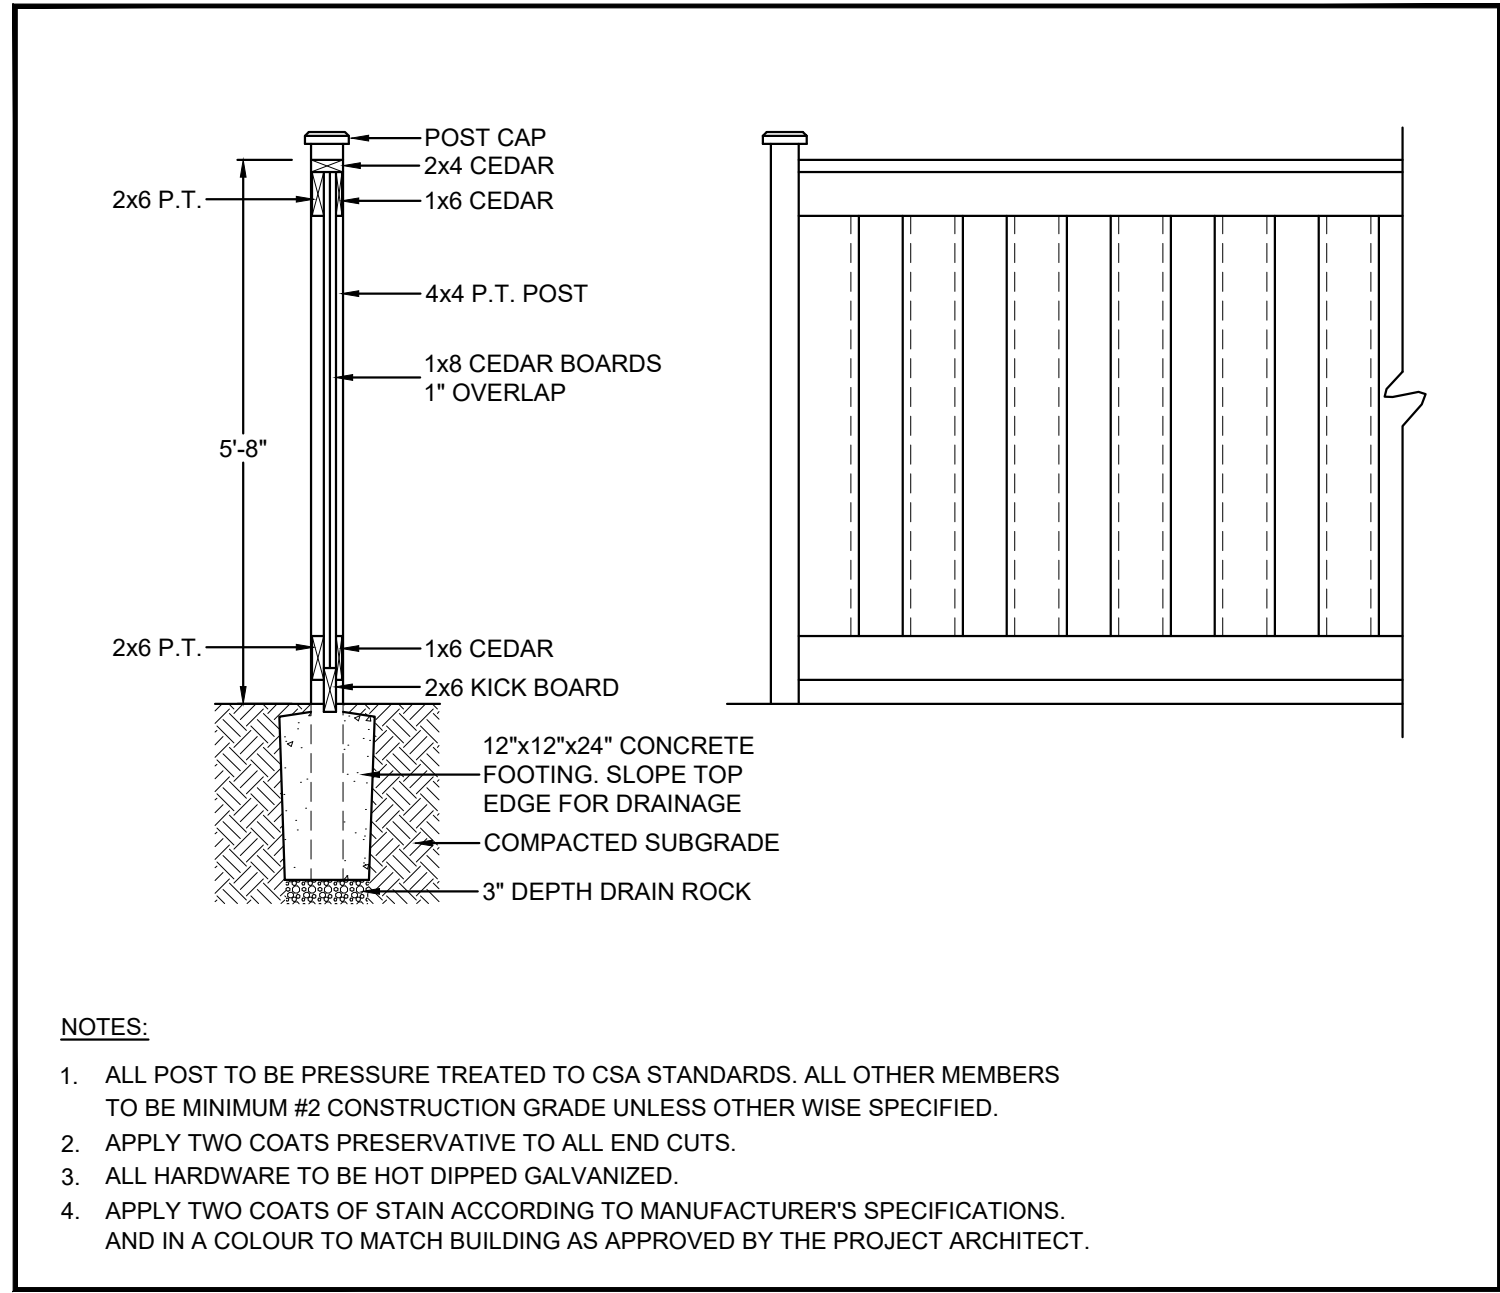

2 SOLID WOOD FENCE
1/2"=1'-0"

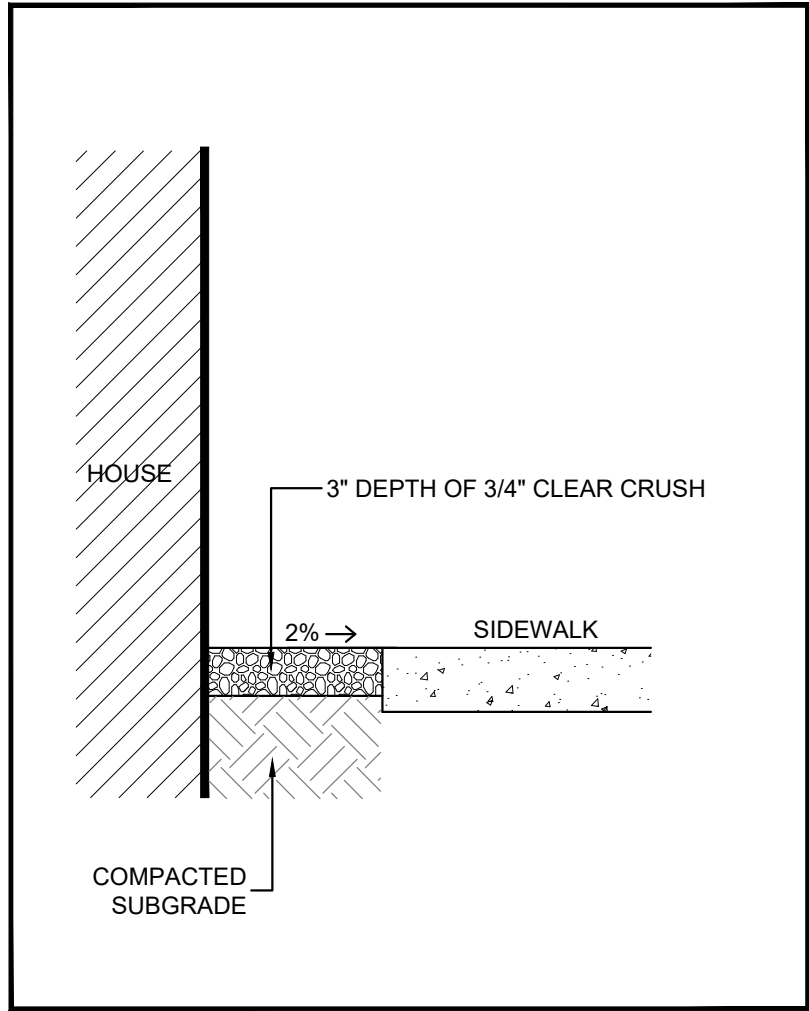

3 GRAVEL DRAIN STRIP
1"=1'-0"

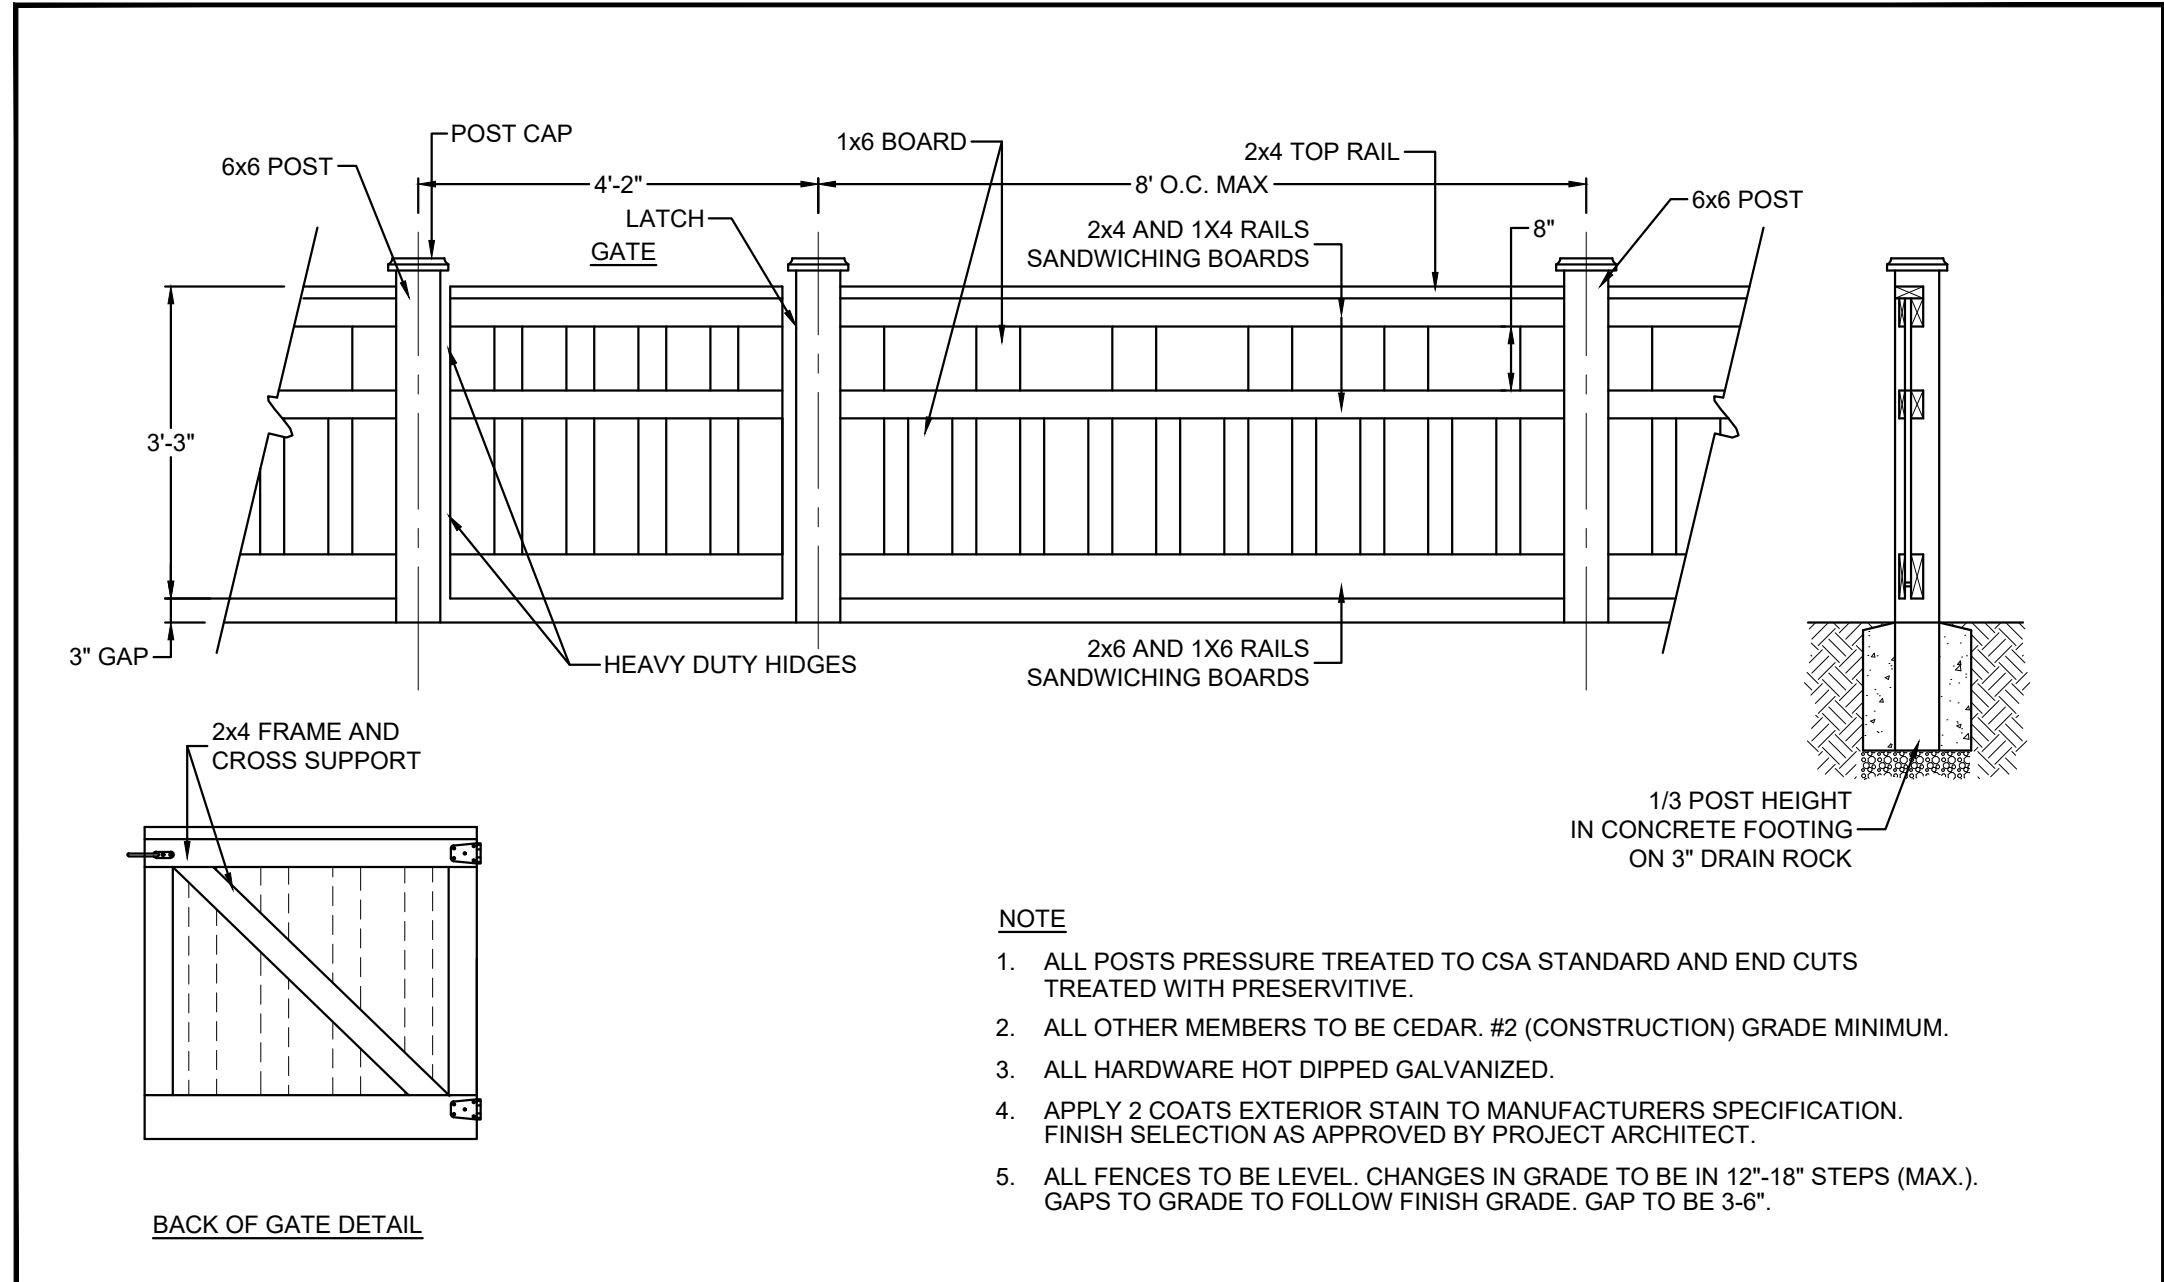

3 PICKET FENCE AND GATE
1/2"=1'-0"

7	26.APR.22	NEW SITE PLAN	DD
6	26.APR.14	REVISION AS PER CITY COMMENTS	DD
5	26.MAR.09	NEW SITE PLAN	DD
4	26.MAR.05	CLIENT COMMENTS	JR
3	26.FEB.27	NEW ARBORIST REPORT	DD
2	25.FEB.19	NEW SITE PLAN	DD
1	25.SEP.03	CLIENT COMMENTS	DD

NO. DATE REVISION DESCRIPTION DR.

CLIENT:

PROJECT:

RESIDENTIAL SUBDIVISION

5090 1ST AVENUE
DELTA, BC

DRAWING TITLE:

LANDSCAPE
DETAILS

DATE: 25.AUG.27 DRAWING NUMBER:
SCALE: AS SHOWN
DRAWN: DO
DESIGN: DO
CHK'D: BA

L9

OF 9