

PLANT SCHEDULE

KEY	QTY	BOTANICAL NAME	COMMON NAME	PMG PROJECT NUMBER: 24-202
TREE				PLANTED SIZE / REMARKS
	9	ACER RUBRUM 'OCTOBER GLORY'	OCTOBER GLORY MAPLE	7CM CAL; 2M STD; B&B
	9	CORNUS KOUSA X NUTTALLII 'STARLIGHT'	STARLIGHT HYBRID DOGWOOD	7CM CAL; B&B
	7	GINKGO BILOBA 'PRINCETON SENTRY'	PRINCETON SENTRY MAIDENHAIR	7CM CAL; 2M STD; B&B
	5	GLEDITSIA T. INERMIS 'SHADEMASTER'	SHADEMASTER HONEY LOCUST	8CM CAL; 1.8M STD; B&B
	5	PICEA OMORIKA	SERBIAN SPRUCE	3M HT; B&B

NOTES: * PLANT SIZES IN THIS LIST ARE SPECIFIED ACCORDING TO THE BC LANDSCAPE STANDARD AND CANADIAN LANDSCAPE STANDARD, LATEST EDITION. CONTAINER SIZES SPECIFIED AS PER CNLA STANDARD. BOTH PLANT SIZE AND CONTAINER SIZE ARE THE MINIMUM ACCEPTABLE SIZES. * REFER TO SPECIFICATIONS FOR DEFINED CONTAINER MEASUREMENTS AND OTHER PLANT MATERIAL REQUIREMENTS. * SEARCH AND REVIEW MAKE PLANT MATERIAL AVAILABLE FOR OPTIONAL REVIEW BY LANDSCAPE ARCHITECT AT SOURCE OF SUPPLY. AREA OF SEARCH TO INCLUDE LOWER MAINLAND AND FRASER VALLEY. * SUBSTITUTIONS: OBTAIN WRITTEN APPROVAL FROM THE LANDSCAPE ARCHITECT PRIOR TO MAKING ANY SUBSTITUTIONS TO THE SPECIFIED MATERIAL. UNAPPROVED SUBSTITUTIONS WILL BE REJECTED. ALLOW A MINIMUM OF FIVE DAYS PRIOR TO DELIVERY FOR REQUEST TO SUBSTITUTE. SUBSTITUTIONS ARE SUBJECT TO BC LANDSCAPE STANDARD AND CANADIAN LANDSCAPE STANDARD - DEFINITION OF CONDITIONS OF AVAILABILITY. * ALL LANDSCAPE MATERIAL AND WORKMANSHIP MUST MEET OR EXCEED BC LANDSCAPE STANDARD AND CANADIAN LANDSCAPE STANDARD LATEST EDITION. * ALL PLANT MATERIAL MUST BE PROVIDED FROM CERTIFIED DISEASE FREE NURSERY. * BIO-SOLIDS NOT PERMITTED IN GROWING MEDIUM UNLESS AUTHORIZED BY LANDSCAPE ARCHITECT.



MAGLIN MLB870 BENCH SERIES MLB870-PC(X)




MAGLIN BIKE RACK MBR350



GREEN THEORY DESIGN CUSTOM PLANTERS
SELF-WATERING



MAGLIN FORO 36" ROUND TABLE WITH UMBRELLA HOLE
MAGLIN FORO STANDARD CHAIR WITH SIDE ARMS

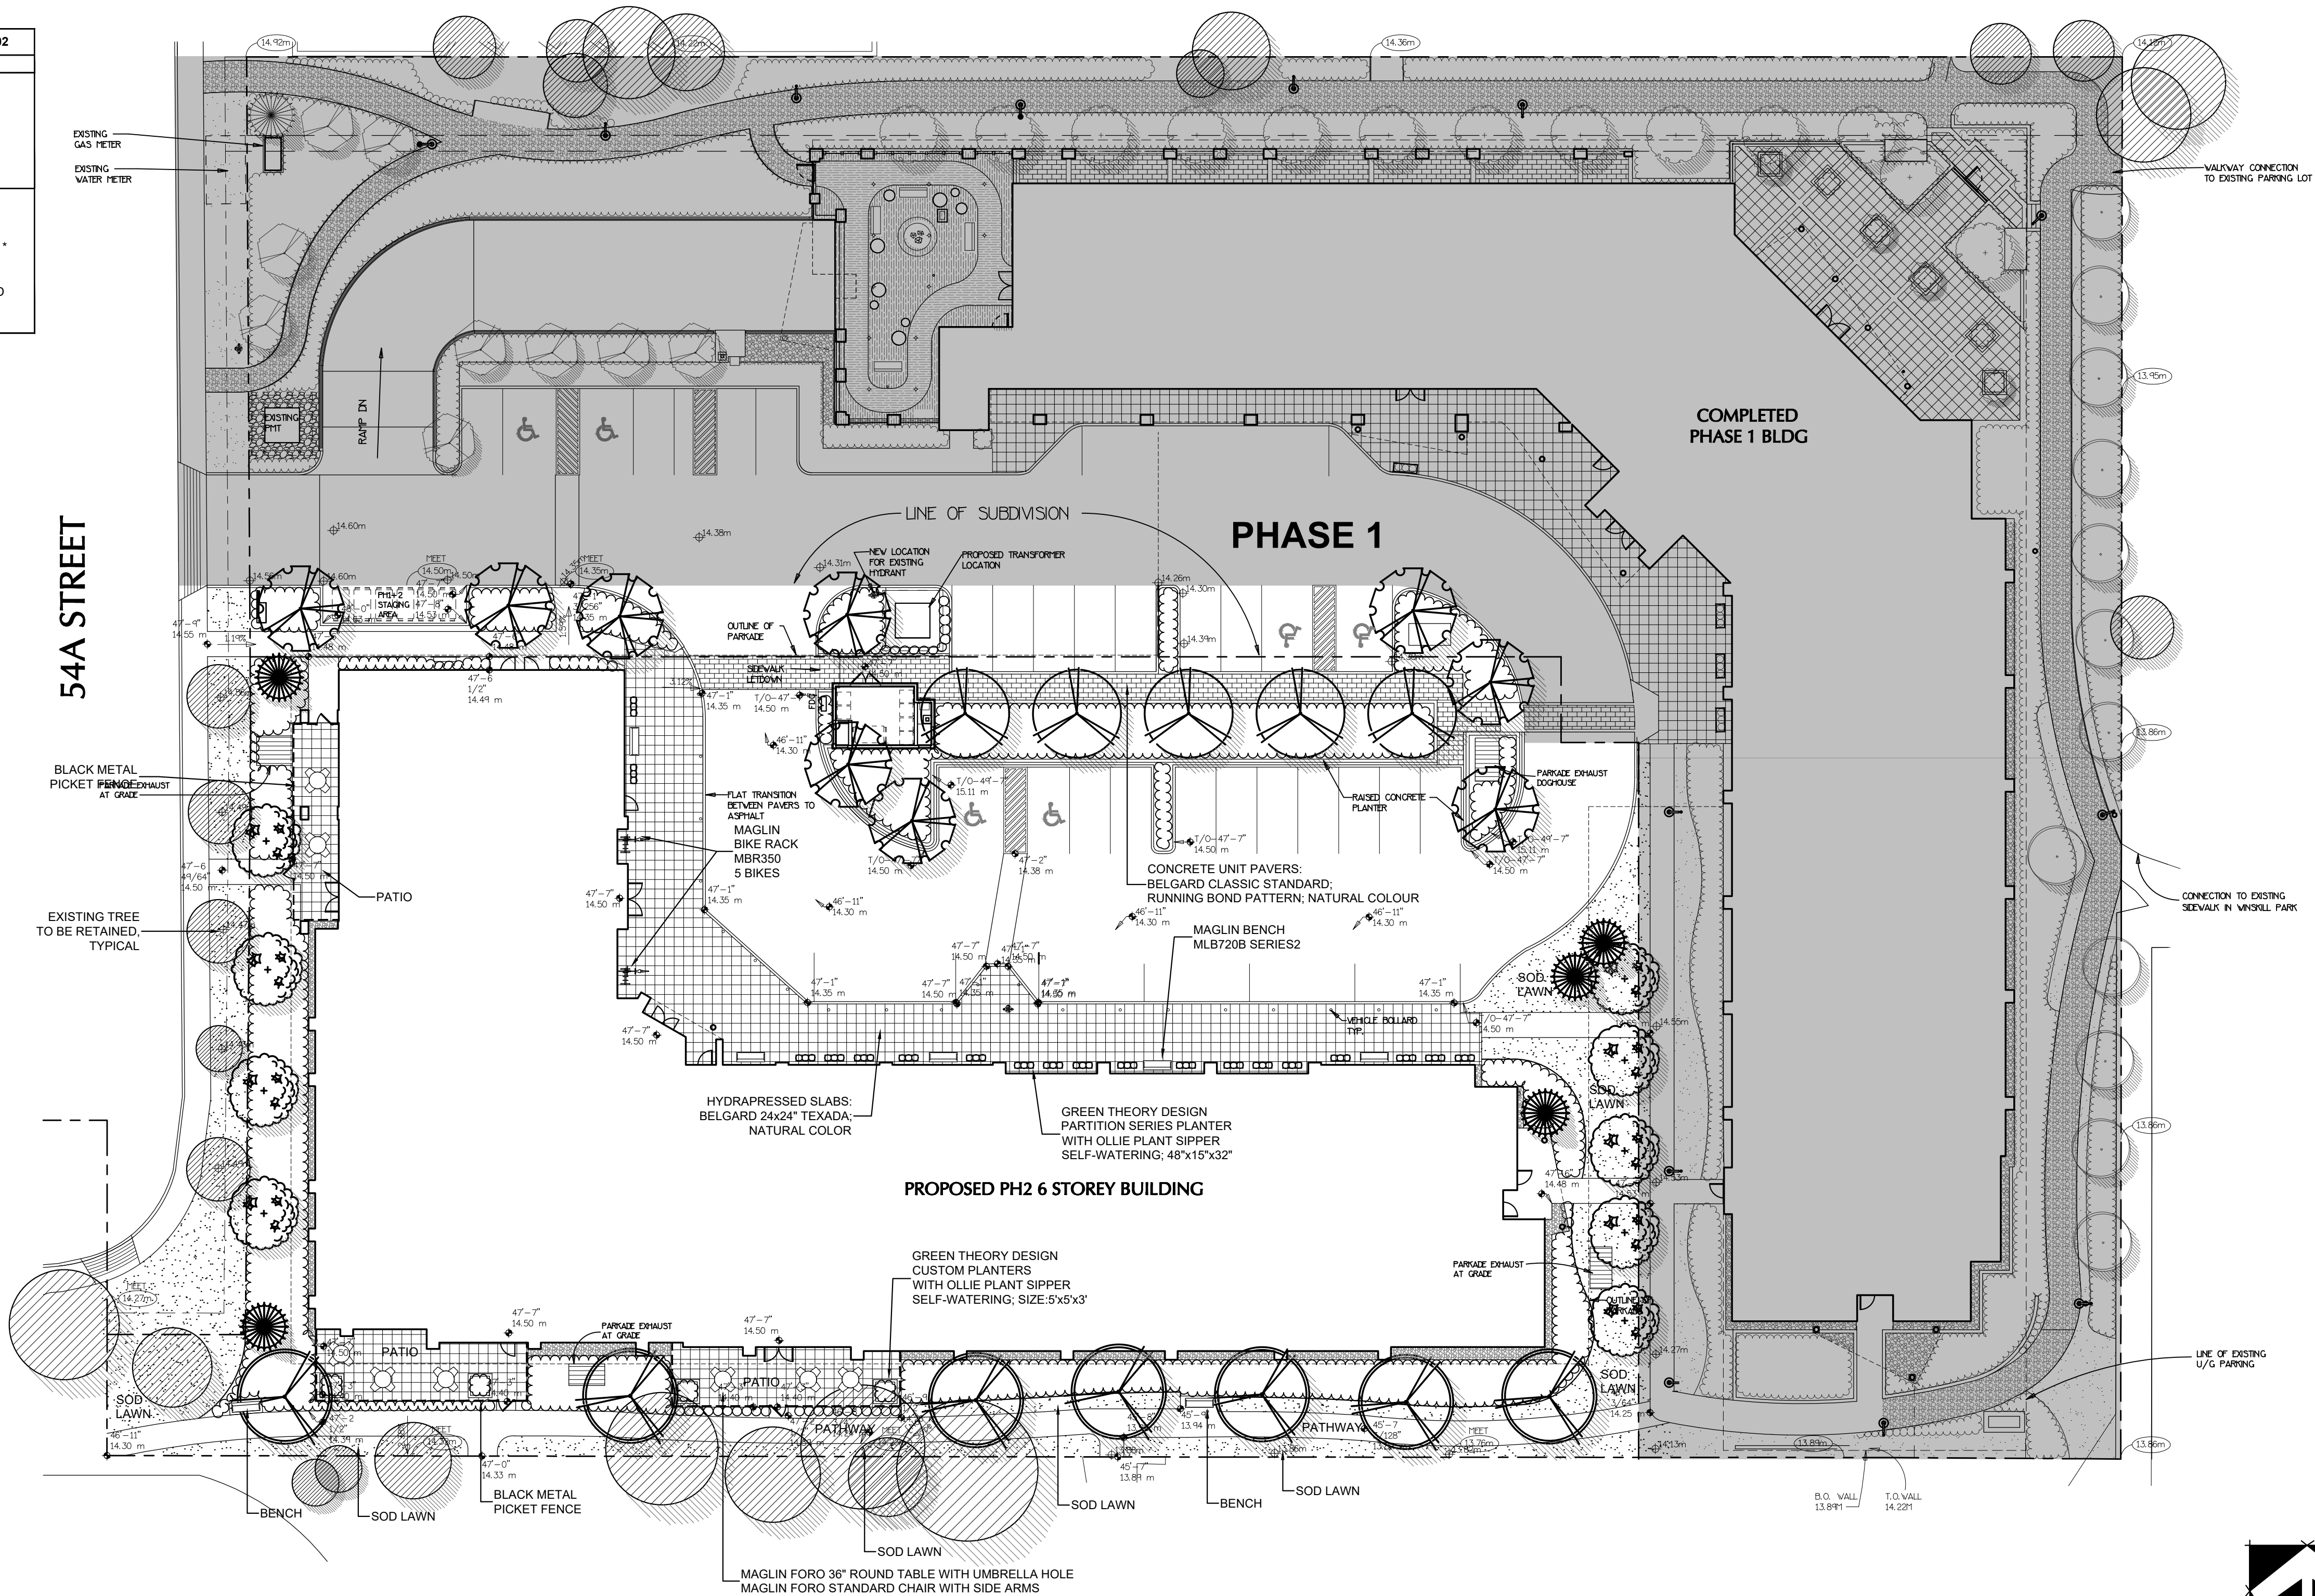

Suite C100 - 4185 Still Creek Drive
Burnaby, British Columbia, V5C 6G9
p: 604 294-0011 ; f: 604 294-0022

©Copyright reserved. This drawing and design is the property of PMG Landscape Architects and may not be reproduced or used for other projects without their permission.

CLIENT:

-

PROJECT:

KIN VILLAGE SENIORS DEVELOPMENT
PHASE 2

1050 54A STREET
DELTA, BC

SEAL:

DRAWING TITLE:

LANDSCAPE
PLAN

DATE: 24.DEC.04

SCALE: 1:250

DRAWN: DO

DESIGN: DO

CHK'D: MCV


DRAWING NUMBER:

L1

PMG PROJECT NUMBER:

OF 4


24-202

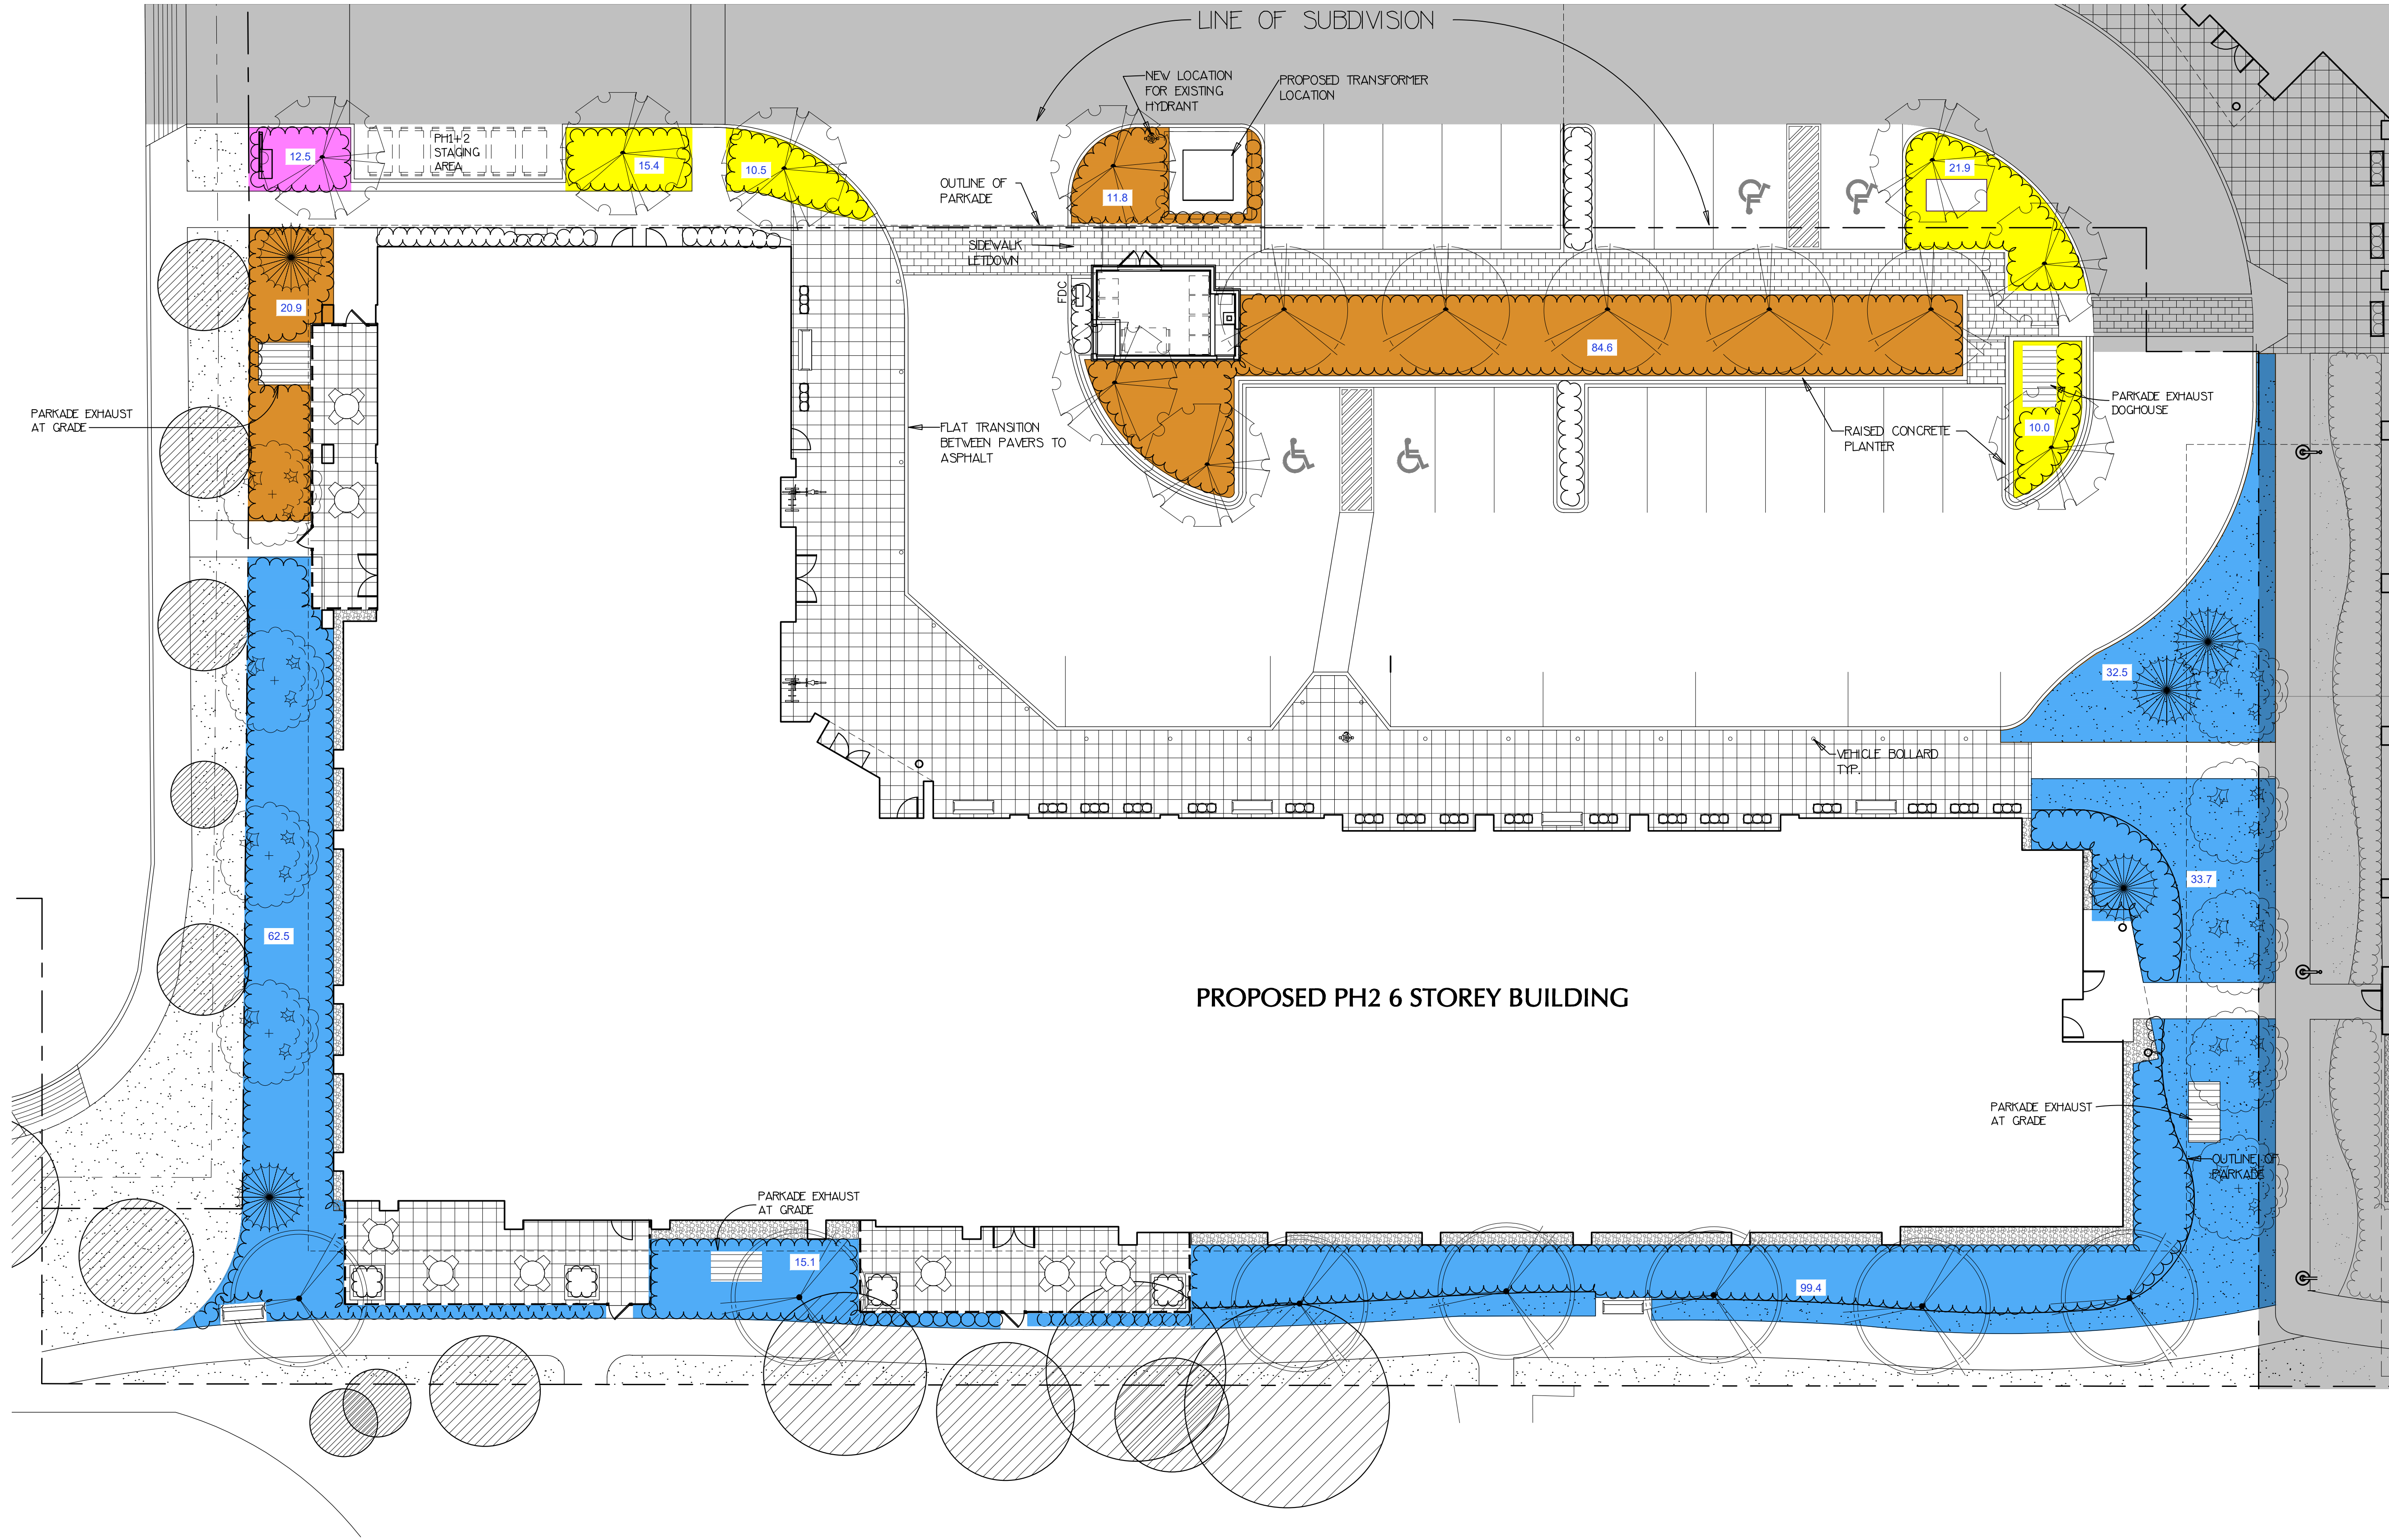

SOIL VOLUME

- MINIMUM 1.00m DEPTH (m3)
- MINIMUM 0.75m DEPTH (m3)
- MINIMUM 0.6m DEPTH (m3)
- MINIMUM 0.45m DEPTH (m3)

MINIMUM 10m3 PER TREE

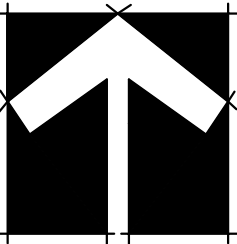

24202-5.ZIP



Suite C100 - 4185 Still Creek Drive
Burnaby, British Columbia, V5C 6G9
p: 604 294-0011 ; f: 604 294-0022

©Copyright reserved. This drawing and design is the property of PMG Landscape Architects and may not be reproduced or used for other projects without their permission.

CLIENT:

-

4	26.APR.24	NEW SITE PLAN, CITY COMMENT	DO
3	26.FEB.25	NEW SITE PLAN	DO
2	25.OCT.31	ADD SOIL VOLUME PLAN	DO
-	25.JUL.18	ISSUED FOR DP	-
1	25.JUL.18	NEW SITE PLAN	DO
NO.	DATE	REVISION DESCRIPTION	DR.

PROJECT:

**KIN VILLAGE SENIORS DEVELOPMENT
PHASE 2**

**1050 54A STREET
DELTA, BC**

SEAL:

DRAWING TITLE:

**SOIL VOLUME
PLAN**

DATE: 25.OCT.31

SCALE: 1:150

DRAWN: DO

DESIGN: DO

CHK'D: MCY

DRAWING NUMBER:

L2

PMG PROJECT NUMBER:


OF 4

24-202

PLANT SCHEDULE				PMG PROJECT NUMBER: 24-202
KEY	QTY	BOTANICAL NAME	COMMON NAME	PLANTED SIZE / REMARKS
SHRUB				
(B)	64	BUXUS MICROPHYLLA 'WINTER GEM'	LITTLE-LEAF BOX	#3 POT; 40CM
(DO)	67	CORNUS SERICEA	REDTWIG DOGWOOD	#3 POT; 80CM
(EU)	87	EUONYMUS ALATA 'COMPACTUS'	COMPACT WINGED BURNING BUSH	#3 POT; 50CM
(M)	15	PRUNUS LAUROCERASUS 'OTTO LUYKEN'	OTTO LUYKEN LAUREL	#3 POT; 50CM
(RH)	45	RHODODENDRON 'MRS. FURNIVAL'	RHODODENDRON; ROSE PINK; MAY	#3 POT; 50CM
(RZ)	16	RHODODENDRON 'NOVA ZEMBLA'	RHODODENDRON; RED	#3 POT; 50CM
(W)	214	SPIRAEA JAPONICA 'LITTLE PRINCESS'	LITTLE PRINCESS SPIRAEA; PINK	#2 POT; 40CM
(V)	227	VIBURNUM DAVIDII	DAVID'S VIBURNUM	#2 POT; 30CM
NOTES: * PLANT SIZES IN THIS LIST ARE SPECIFIED ACCORDING TO THE BC LANDSCAPE STANDARD AND CANADIAN LANDSCAPE STANDARD, LATEST EDITION. CONTAINER SIZES SPECIFIED AS PER CNLA STANDARD. BOTH PLANT SIZE AND CONTAINER SIZE ARE THE MINIMUM ACCEPTABLE SIZES. * REFER TO SPECIFICATIONS FOR DEFINED CONTAINER MEASUREMENTS AND OTHER PLANT MATERIAL REQUIREMENTS. * SEARCH AND REVIEW: MAKE PLANT MATERIAL AVAILABLE FOR OPTIONAL REVIEW BY LANDSCAPE ARCHITECT AT SOURCE OF SUPPLY. AREA OF SEARCH TO INCLUDE LOWER MAINLAND AND FRASER VALLEY. * SUBSTITUTIONS: OBTAIN WRITTEN APPROVAL FROM THE LANDSCAPE ARCHITECT PRIOR TO MAKING ANY SUBSTITUTIONS TO THE SPECIFIED MATERIAL. UNAPPROVED SUBSTITUTIONS WILL BE REJECTED. ALLOW A MINIMUM OF FIVE DAYS PRIOR TO DELIVERY FOR REQUEST TO SUBSTITUTE. SUBSTITUTIONS ARE SUBJECT TO BC LANDSCAPE STANDARD AND CANADIAN LANDSCAPE STANDARD - DEFINITION OF CONDITIONS OF AVAILABILITY. * ALL LANDSCAPE MATERIAL AND WORKMANSHIP MUST MEET OR EXCEED BC LANDSCAPE STANDARD AND CANADIAN LANDSCAPE STANDARD LATEST EDITION. * ALL PLANT MATERIAL MUST BE PROVIDED FROM CERTIFIED DISEASE FREE NURSERY. * BIO-SOLIDS NOT PERMITTED IN GROWING MEDIUM UNLESS AUTHORIZED BY LANDSCAPE ARCHITECT.				

PLANT SCHEDULE				PMG PROJECT NUMBER: 24-202
KEY	QTY	BOTANICAL NAME	COMMON NAME	PLANTED SIZE / REMARKS
GRASS				
(A)	32	CAREX OSHIMENSIS 'EVERGOLD'	EVERGOLD JAPANESE SEDGE	#1 POT
(ME)	159	PENNISETUM ALOPECUROIDES 'HAMELIN'	DWARF FOUNTAIN GRASS	#1 POT
(P)	388	PENNISETUM ALOPECUROIDES 'LITTLE BUNNY'	FOUNTAIN GRASS	#1 POT
(ST)	16	STIPA TENUISSIMA	MEXICAN FEATHER GRASS	#1 POT
PERENNIAL				
(U)	94	LIRIOPE MUSCARI	BLUE LILY-TURF	#1 POT
GC				
(E)	164	ERICA CARNEA 'SPRINGWOOD PINK'	WINTER HEATH; PINK	#1 POT
(R)	38	ERICA CARNEA 'SPRINGWOOD WHITE'	WINTER HEATH; WHITE	#1 POT
(A)	76	FRAGARIA x ANANASSA	GARDEN STRAWBERRY	9CM POT

54A STREET

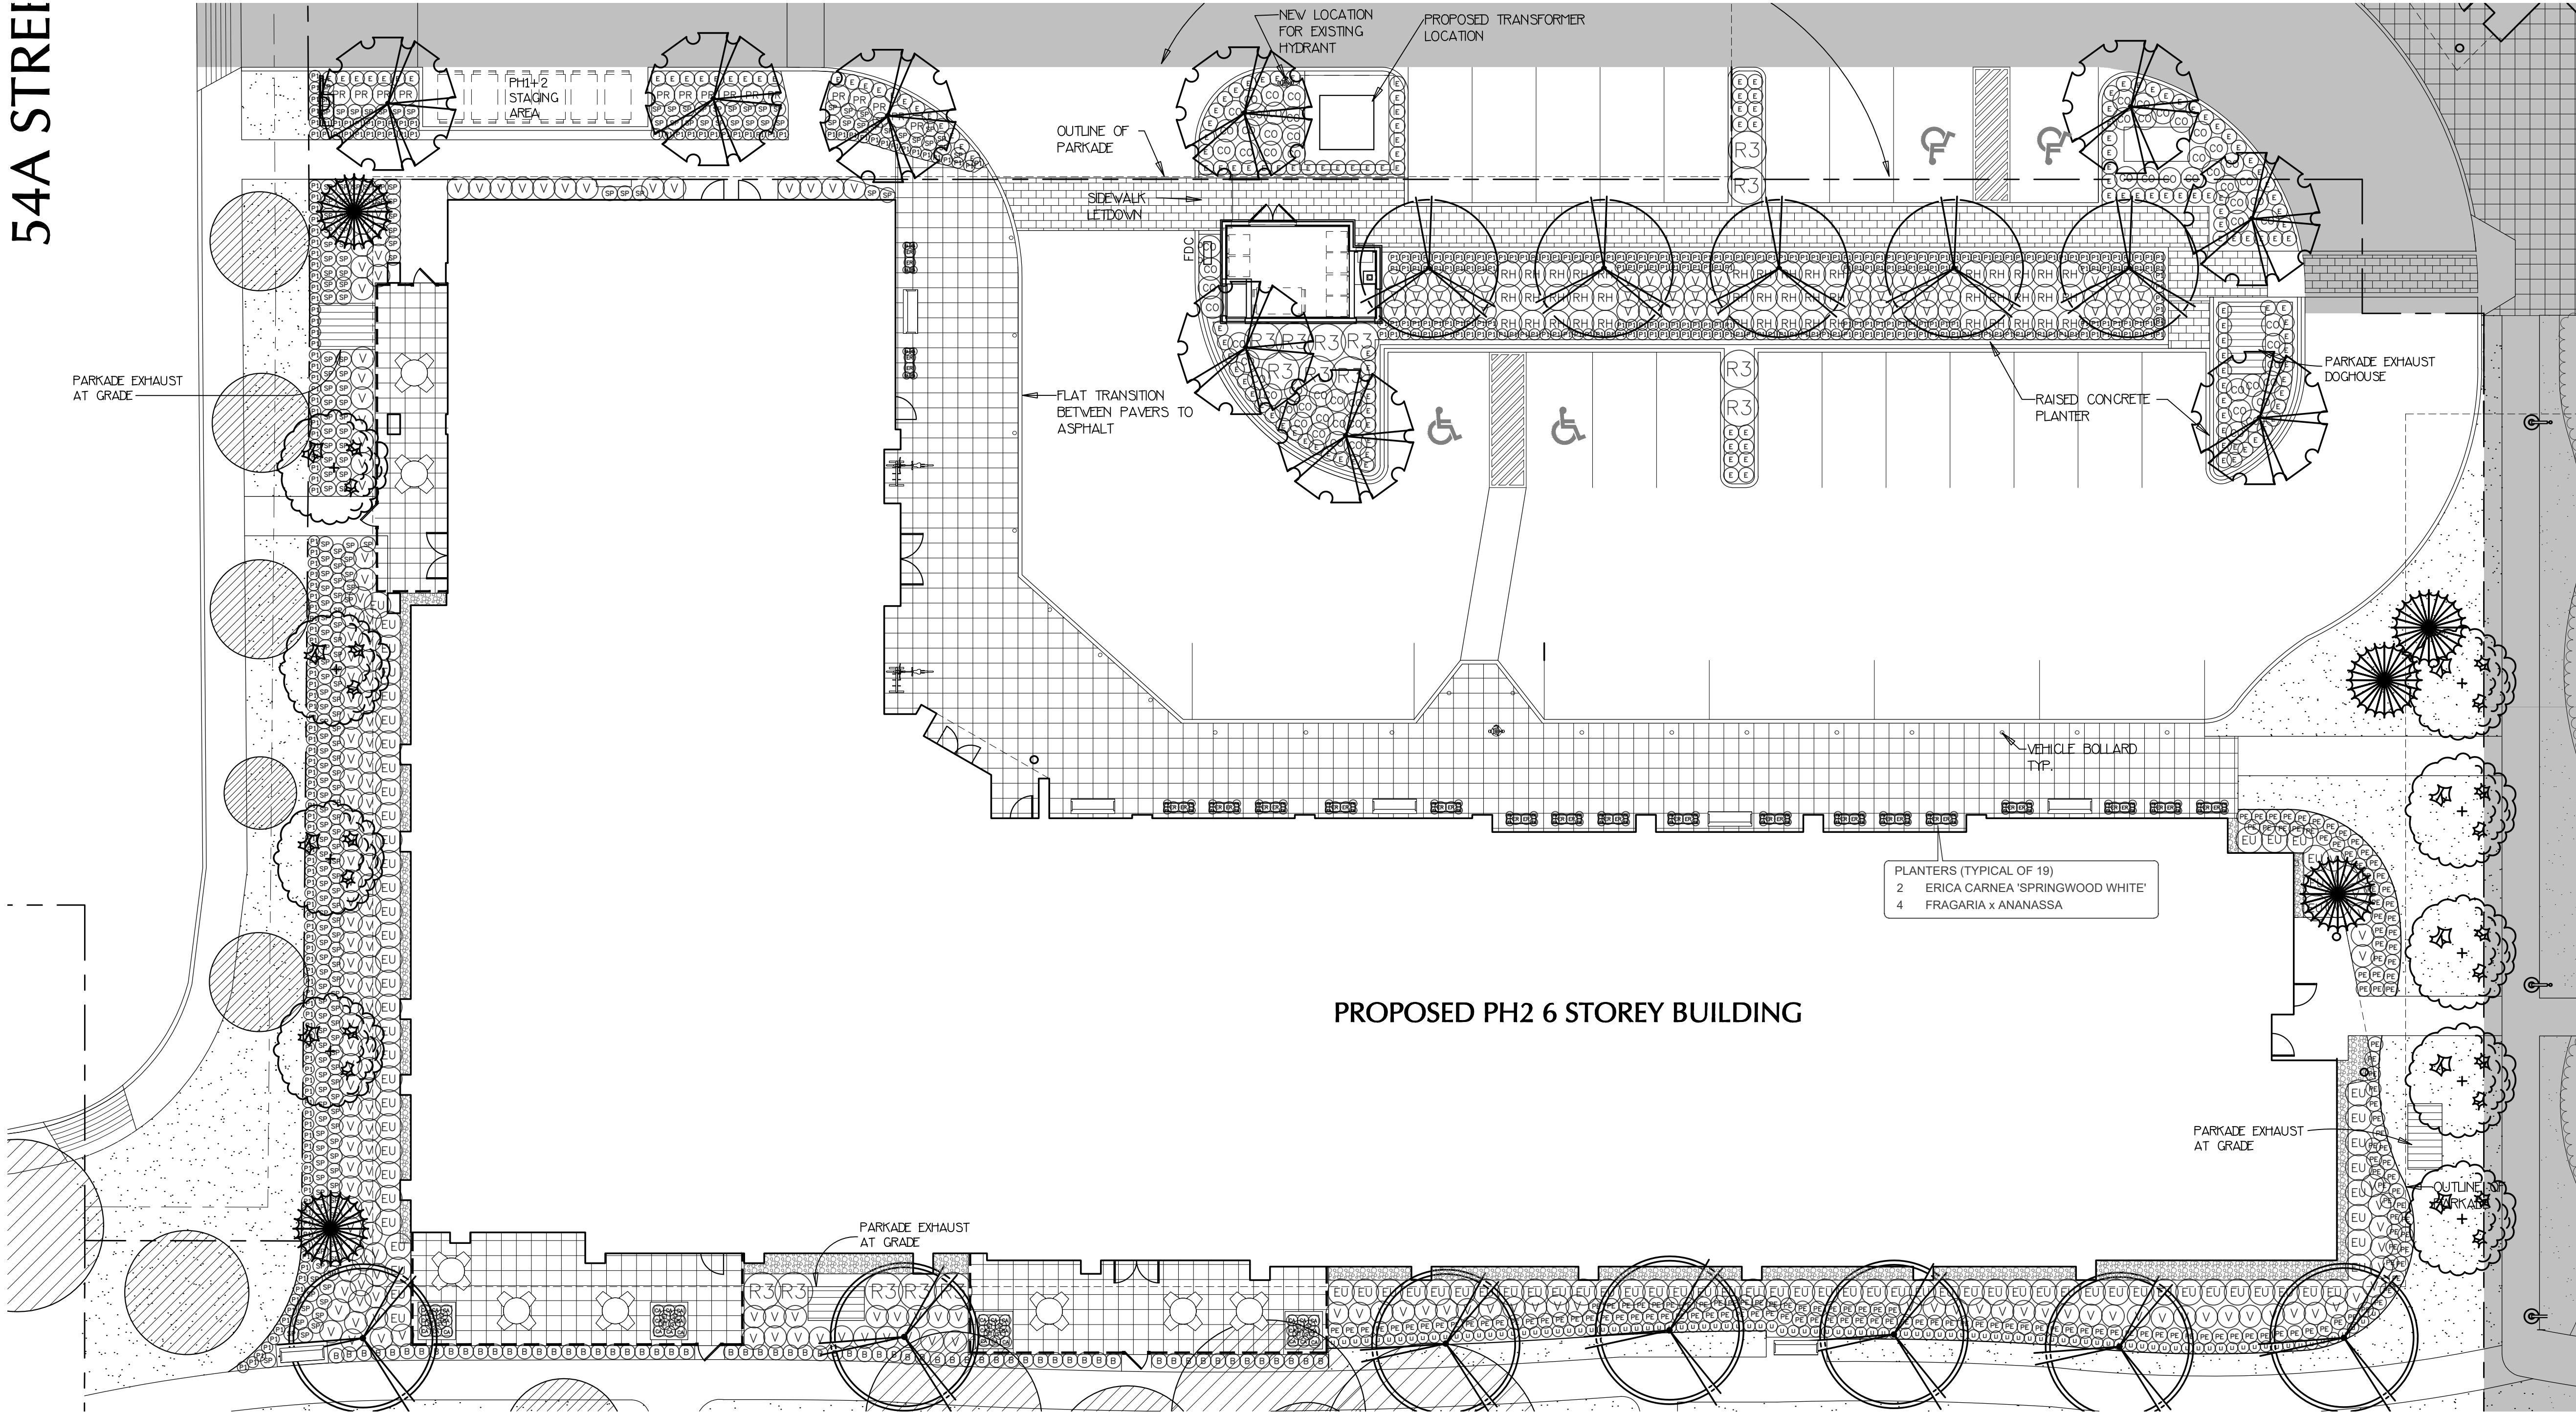

NO.	DATE	REVISION DESCRIPTION	DR.
4	26.APR.24	NEW SITE PLAN, CITY COMMENT	DO
3	26.FEB.25	NEW SITE PLAN	DO
2	25.OCT.31	ADD SOIL VOLUME PLAN	DO
-	25.JUL.18	ISSUED FOR DP	-
1	25.JUL.18	NEW SITE PLAN	DO

PROJECT:

**KIN VILLAGE SENIORS DEVELOPMENT
PHASE 2**

**1050 54A STREET
DELTA, BC**

SEAL:

DRAWING TITLE:

**SHRUB
PLAN**

DATE: 24.DEC.04
SCALE: 1:150
DRAWN: DO
DESIGN: DO
CHK'D: MCY
DRAWING NUMBER:

4	26.APR.24	NEW SITE PLAN, CITY COMMENT	DO
3	26.FEB.25	NEW SITE PLAN	DO
2	25.OCT.31	ADD SOIL VOLUME PLAN	DO
-	25.JUL.18	ISSUED FOR DP	-
1	25.JUL.18	NEW SITE PLAN	DO
NO.	DATE	REVISION DESCRIPTION	DR

24-202