


**Notes**  
This drawing, as an instrument of service, is the property of the Architect and may not be reproduced without their permission and unless the reproduction carries their name, all design and other information shown on this drawing are for the use on the specified project only and shall not be used otherwise without written permission of the Architect. Written dimension shall have precedence over scaled dimensions.

**KEY PLAN**

 

**3 BUILDING-1 NORTH ELEVATION**  
Scale: 1/16"=1'-0"

**4 BUILDING-1 SOUTH ELEVATION**  
Scale: 1/16"=1'-0"

| 2025-06-10 | DP Application          |
|------------|-------------------------|
| 2025-05-28 | Preliminary Application |
| Date       | Description             |

**Issues / Revisions**



**Project Title**  
**APARTMENT DEVELOPMENT**

**Project Address**  
**11810, 18, 20, 24, 28, 38-60th AVE DELTA, BRITISH COLUMBIA**

|                  |                         |
|------------------|-------------------------|
| Drawn By<br>LM   | Date<br>2025-06-10      |
| Checked By<br>PV | Project ID<br>DE09_2502 |

**Sheet Title**  
**ELEVATIONS**

**Scale**  
1/16"=1'-0"


**Sheet No.**

**A-3.2**





**Notes**  
This drawing, as an instrument of service, is the property of the Architect and may not be reproduced without their permission and unless the reproduction carries their name, all design and other information shown on this drawing are for the use on the specified project only and shall not be used otherwise without written permission of the Architect. Written dimension shall have precedence over scaled dimensions.

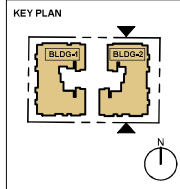


|                                                                  |                         |
|------------------------------------------------------------------|-------------------------|
| 2025-06-10 DP Application                                        |                         |
| 2025-03-28 Preliminary Application                               |                         |
| Date                                                             | Description             |
| <b>Issues / Revisions</b>                                        |                         |
| <b>Seal</b>                                                      |                         |
|                                                                  |                         |
| <b>Project Title</b>                                             |                         |
| APARTMENT DEVELOPMENT                                            |                         |
| <b>Project Address</b>                                           |                         |
| 11810, 18, 20, 24, 28, 38-60th AVE<br>DELTA,<br>BRITISH COLUMBIA |                         |
| Drawn By<br>LM                                                   | Date<br>2025-06-10      |
| Checked By<br>PV                                                 | Project ID<br>DE09_2502 |
| <b>Sheet Title</b>                                               |                         |
| ELEVATIONS                                                       |                         |
| <b>Scale</b>                                                     |                         |
| 1/16"=1'-0"                                                      |                         |
| <b>Sheet No.</b>                                                 |                         |
| A-3.4                                                            |                         |



**Notes**  
This drawing, as an instrument of service, is the property of the Architect and may not be reproduced without their permission and unless the reproduction carries their name, all design and other information shown on this drawing are for the use on the specified project only and shall not be used otherwise without written permission of the Architect. Written dimension shall have precedence over scaled dimensions.

**KEY PLAN**

 

2025-06-10 DP Application

2025-03-28 Preliminary Application

| Date       | Description             |
|------------|-------------------------|
| 2025-06-10 | DP Application          |
| 2025-03-28 | Preliminary Application |

**Issues / Revisions**

**Seal**



**Project Title**

**APARTMENT  
DEVELOPMENT**

**Project Address**

**11810, 18, 20, 24, 28, 38-60th AVE  
DELTA,  
BRITISH COLUMBIA**

**Drawn By**

LM 2025-06-10

**Checked By**

RV Project ID: DE09\_2502

**Sheet Title**

**RENDERINGS**

**Scale**

N, T, S

**Sheet No.**

**A-3.5**


1 VIEW FROM 90TH AVENUE

June 11, 2025



**Notes**  
This drawing, as an instrument of service, is the property of the Architect and may not be reproduced without their permission and unless the reproduction carries their name, all design and other information shown on this drawing are for the use on the specified project only and shall not be used otherwise without written permission of the Architect. Written dimension shall have precedence over scaled dimensions.

**KEY PLAN**

 

| 2025-06-10 | DP Application          |
|------------|-------------------------|
| 2025-03-28 | Preliminary Application |
| Date       | Description             |

**Issues / Revisions**



**Project Title**  
APARTMENT  
DEVELOPMENT

**Project Address**  
11810, 18, 20, 24, 28, 38-60th AVE  
DELTA,  
BRITISH COLUMBIA

|                  |                         |
|------------------|-------------------------|
| Drawn By<br>LM   | Date<br>2025-06-10      |
| Checked By<br>PV | Project ID<br>DE09_2502 |

**Sheet Title**  
RENDERINGS

**Scale**  
N.T.S.  
**Sheet No.**


**A-3.6**

2 VIEW FROM 90TH AVENUE



**Notes**  
This drawing, as an instrument of service, is the property of the Architect and may not be reproduced without their permission and unless the reproduction carries their name, all design and other information shown on this drawing are for the use on the specified project only and shall not be used otherwise without written permission of the Architect. Written dimension shall have precedence over scaled dimensions.

**KEY PLAN**

 

| 2025-06-10 | DP Application          |
|------------|-------------------------|
| 2025-03-28 | Preliminary Application |
| Date       | Description             |

**Issues / Revisions**

**Seal**



**Project Title**

**APARTMENT  
DEVELOPMENT**

**Project Address**

**11810, 18, 20, 24, 28, 38-60th AVE  
DELTA,  
BRITISH COLUMBIA**

**Drawn By**

LM

**Date**

2025-06-10

**Checked By**

RV

**Project ID**

DE09\_2502

**Sheet Title**

**RENDERINGS**

**Scale**

N.T.S


**Sheet No.**

**A-3.7**

3 VIEW FROM 90TH AVENUE

Notes  
This drawing, as an instrument of service, is the property of the Architect and may not be reproduced without their permission and unless the reproduction carries their name, all design and other information shown on this drawing are for the use on the specified project only and shall not be used otherwise without written permission of the Architect. Written dimension shall have precedence over scaled dimensions.

KEY PLAN

 

| 2025-06-10 | DP Application          |
|------------|-------------------------|
| 2025-03-28 | Preliminary Application |
| Date       | Description             |

Issues / Revisions

Seal



Project Title  
**APARTMENT DEVELOPMENT**

Project Address  
**11810, 18, 20, 24, 28, 38-60th AVE DELTA, BRITISH COLUMBIA**

Drawn By  
LM  
Date  
2025-06-10



Checked By  
PV  
Project ID  
DE09\_2502

Sheet Title

SECTIONS



Scale  
NTS  
Sheet No.

**A-4.0**

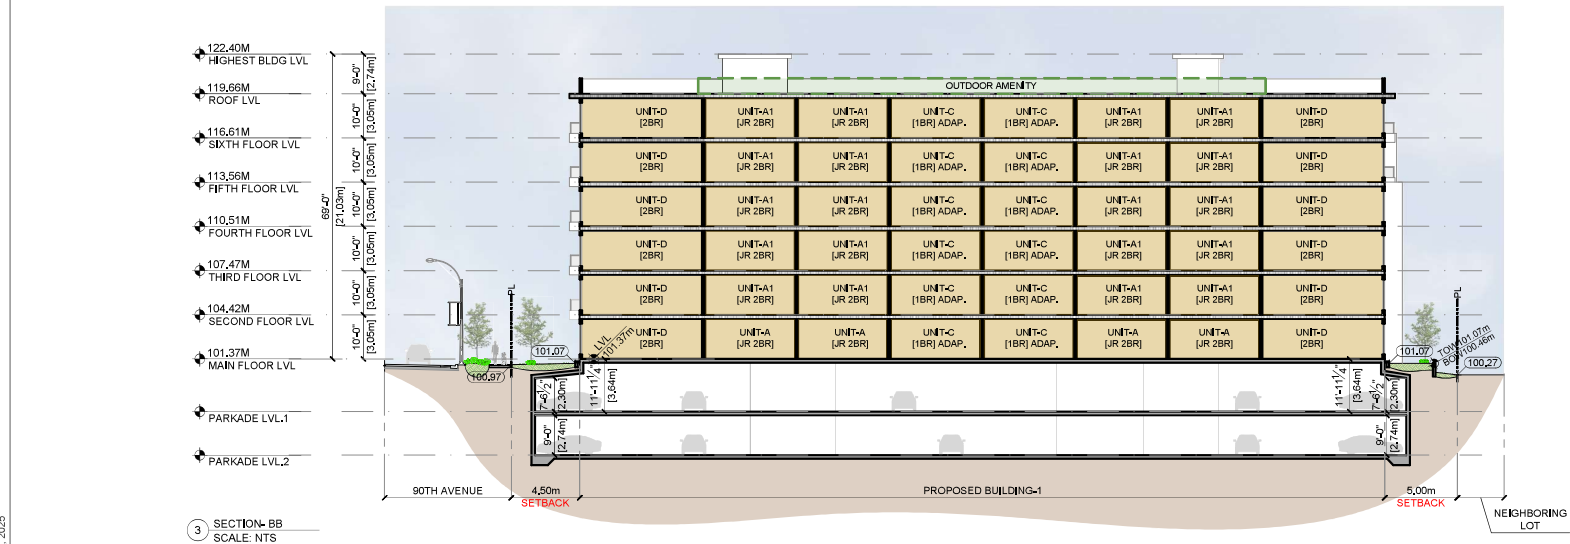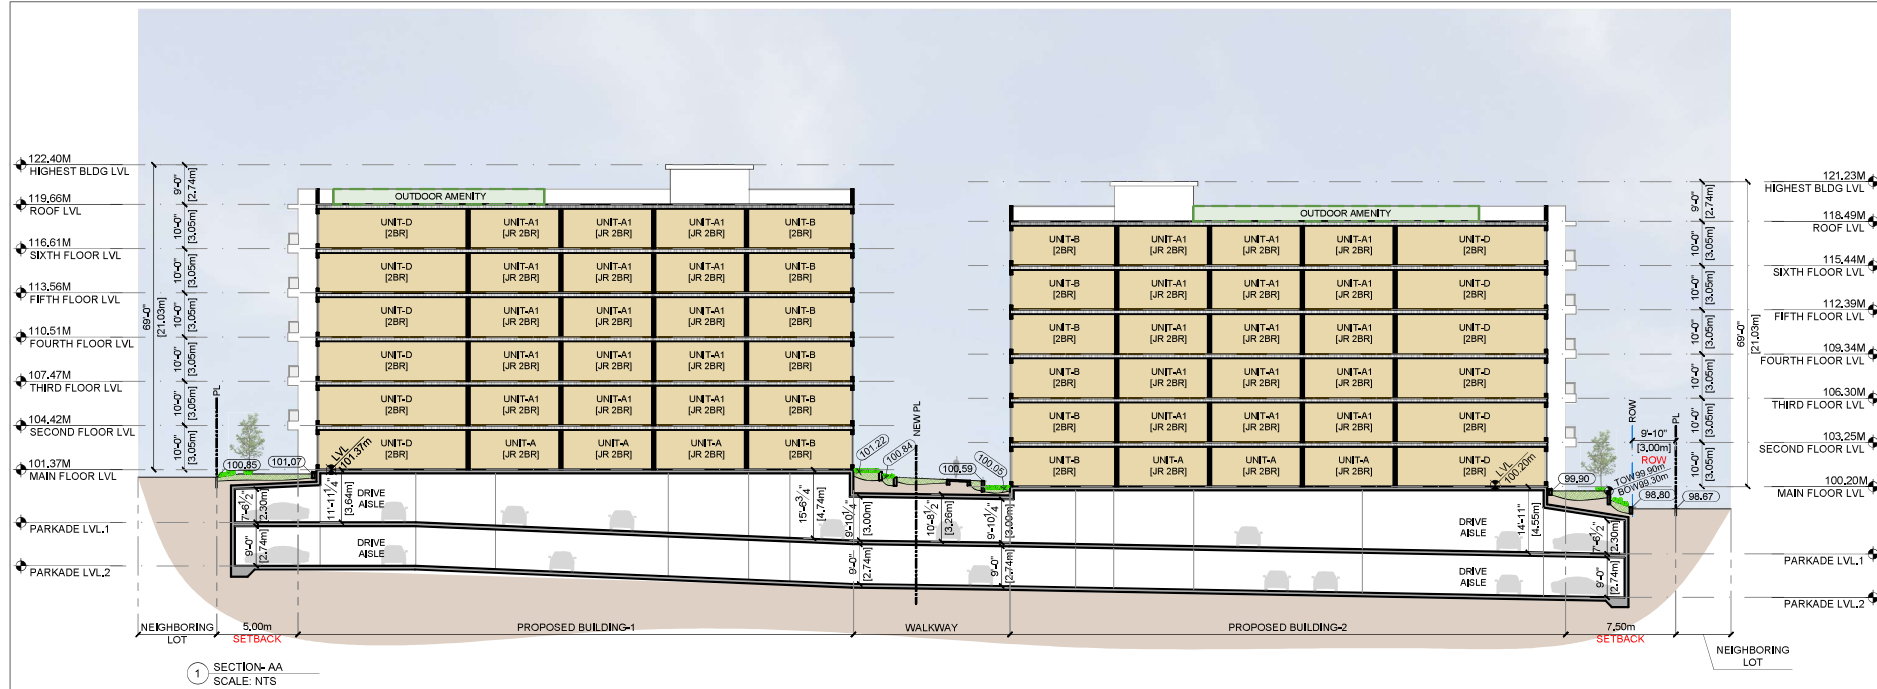


**Notes**  
This drawing, as an instrument of service, is the property of the Architect and may not be reproduced without their permission and unless the reproduction carries their name, all design and other information shown on this drawing are for the use on the specified project only and shall not be used otherwise without written permission of the Architect. Written dimension shall have precedence over scaled dimensions.

**KEY PLAN**

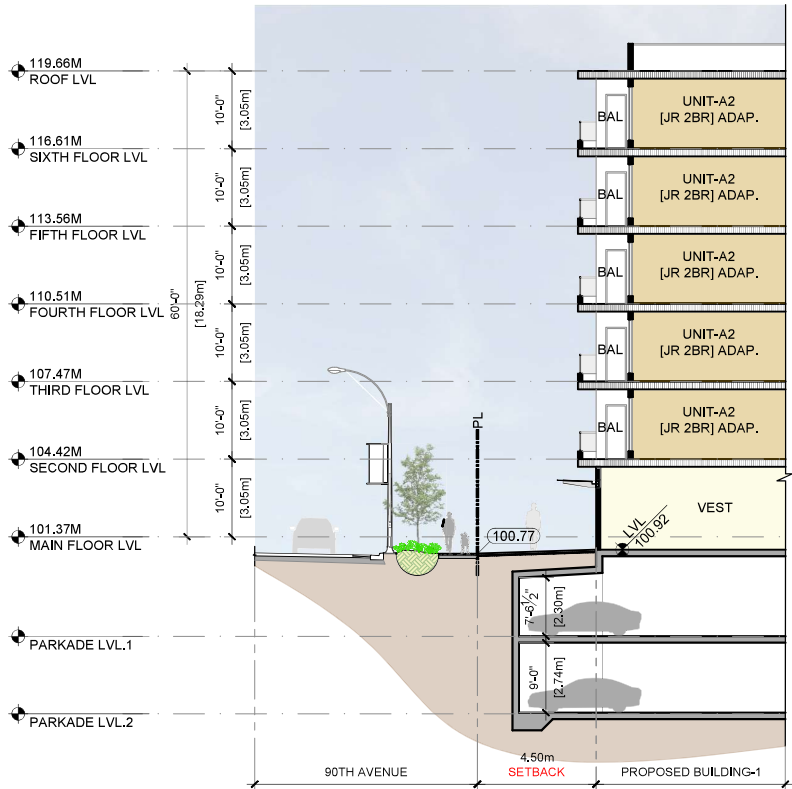 

1 SECTION- C  
SCALE: 1/16"=1'-0"

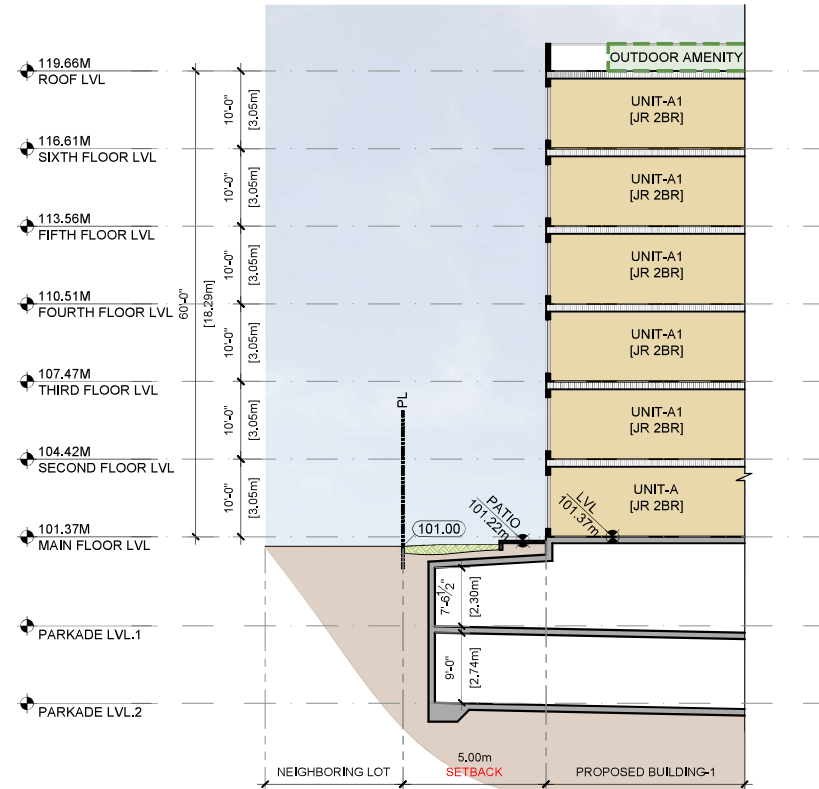

2 SECTION- D  
SCALE: 1/16"=1'-0"

| 2025-06-10 | DP Application          |
|------------|-------------------------|
| 2025-03-28 | Preliminary Application |
| Date       | Description             |

**Issues / Revisions**



**Project Title**  
APARTMENT  
DEVELOPMENT

**Project Address**  
11810, 18, 20, 24, 28, 38-60th AVE  
DELTA,  
BRITISH COLUMBIA

|                  |                         |
|------------------|-------------------------|
| Drawn By<br>LM   | Date<br>2025-06-10      |
| Checked By<br>PV | Project ID<br>DE04_2502 |

Sheet Title

**PART SECTIONS**


Scale  
1/16"= 1'-0"

Sheet No.

**A-4.1**

**Notes**  
This drawing, as an instrument of service, is the property of the Architect and may not be reproduced without their permission and unless the reproduction carries their name, all design and other information shown on this drawing are for the use on the specified project only and shall not be used otherwise without written permission of the Architect. Written dimension shall have precedence over scaled dimensions.

**KEY PLAN**

 

|            |                         |
|------------|-------------------------|
| 2025-06-10 | DP Application          |
| 2025-03-28 | Preliminary Application |

| Date | Description |
|------|-------------|
|------|-------------|

**Issues / Revisions**

Seal



**Project Title**  
APARTMENT  
DEVELOPMENT

**Project Address**  
11810, 18, 20, 24, 28, 38-60th AVE  
DELTA,  
BRITISH COLUMBIA

|                  |                         |
|------------------|-------------------------|
| Drawn By<br>LM   | Date<br>2025-06-10      |
| Checked By<br>PV | Project ID<br>DE09_2502 |


Sheet Title

**PART SECTIONS**


**Scale**  
1/16"= 1'-0"

Sheet No.

**A-4.2**

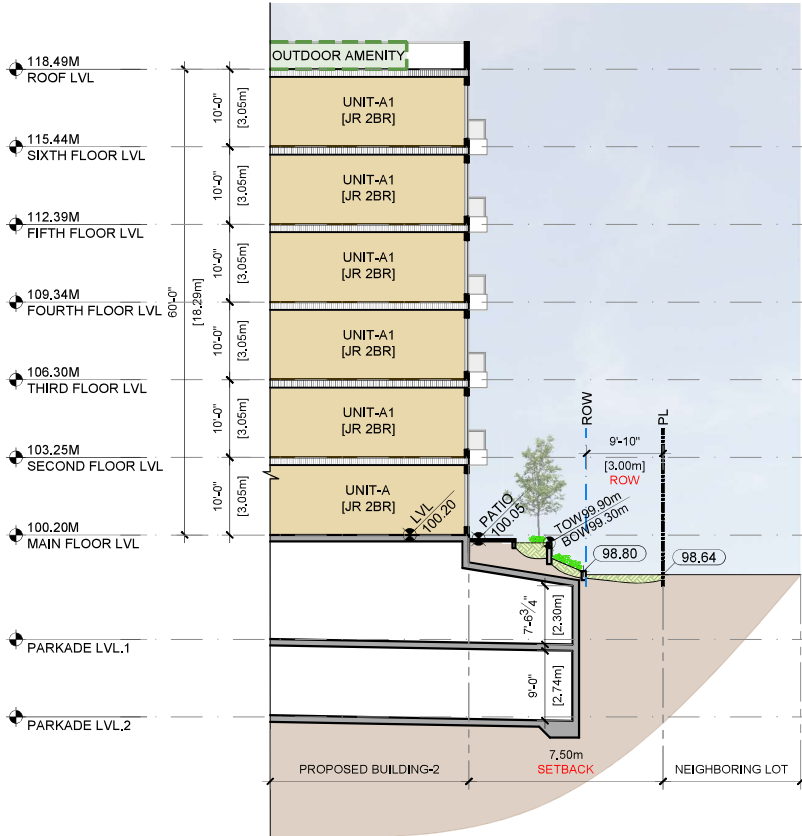


1 SECTION- E  
SCALE: 1/16"=1'-0"

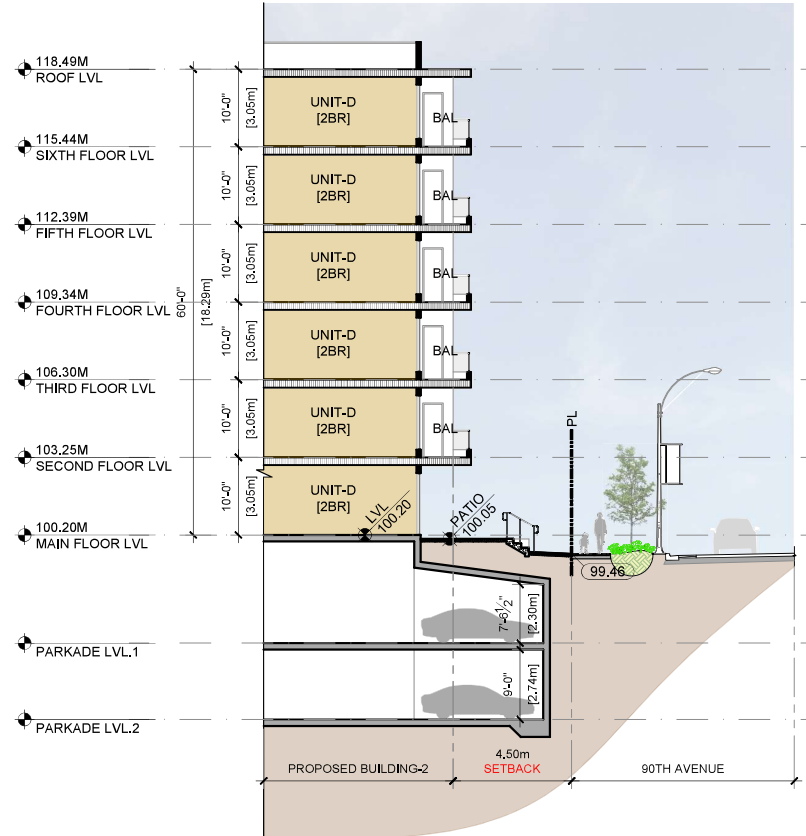

2 SECTION- F  
SCALE: 1/16"=1'-0"

**Notes**  
This drawing, as an instrument of service, is the property of the Architect and may not be reproduced without their permission and unless the reproduction carries their name, all design and other information shown on this drawing are for the use on the specified project only and shall not be used otherwise without written permission of the Architect. Written dimension shall have precedence over scaled dimensions.

**KEY PLAN**

 

2025-06-10 DP Application

2025-03-28 Preliminary Application

Date Description

Issues / Revisions

Seal



Project Title

**APARTMENT  
DEVELOPMENT**

Project Address

**11810, 18, 20, 24, 28, 38-60th AVE  
DELTA,  
BRITISH COLUMBIA**

Drawn By

LM

Checked By

RV

Date

2025-06-10

Project ID

DE09\_2502

Sheet Title



**PART SECTIONS**

Scale


1/16"= 1'-0"

Sheet No.


**A-4.3**

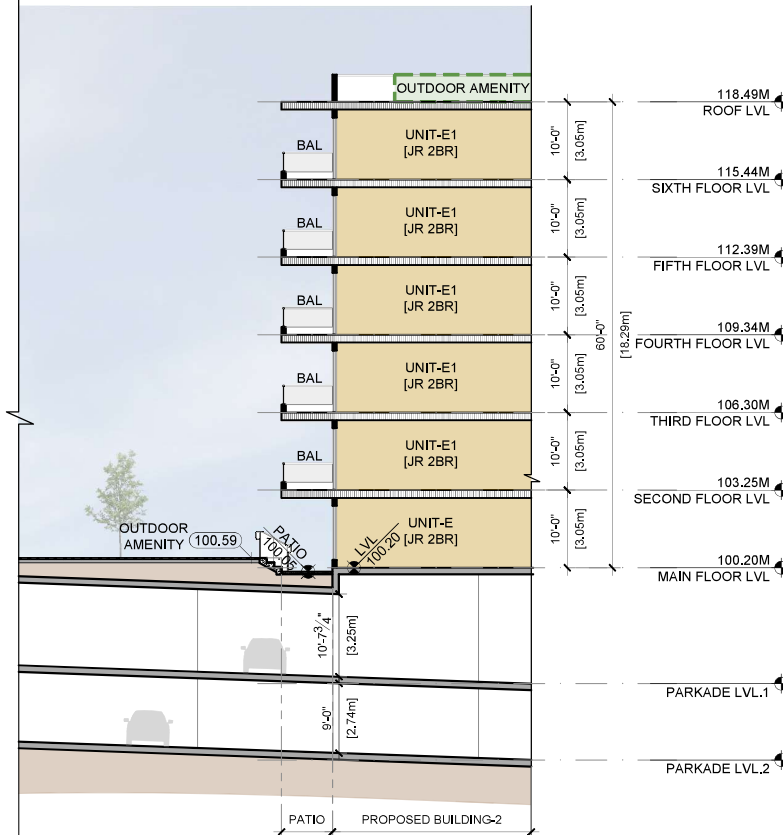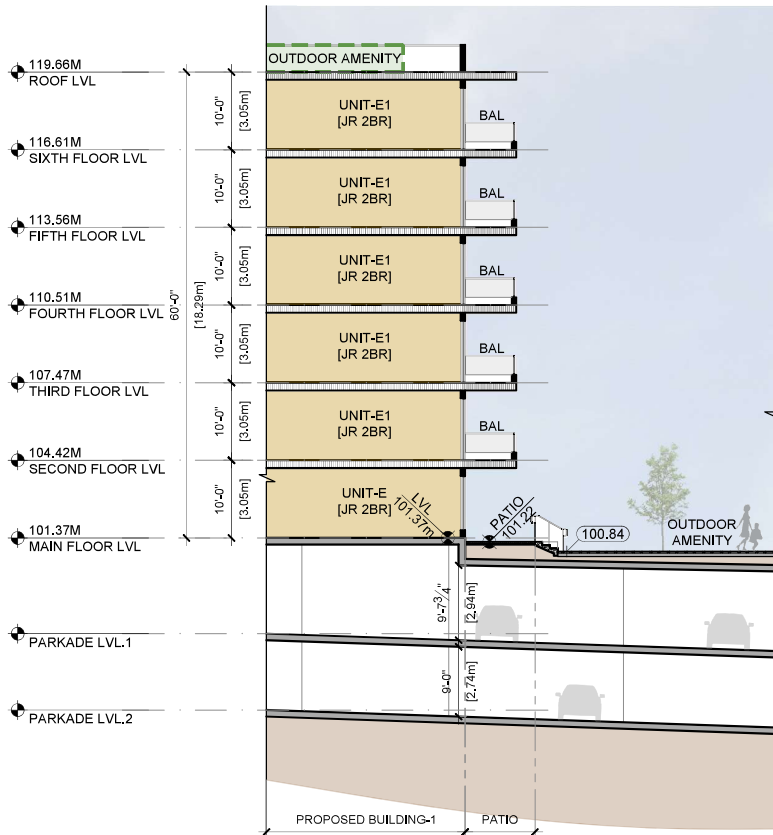


**Notes**  
This drawing, as an instrument of service, is the property of the Architect and may not be reproduced without their permission and unless the reproduction carries their name. All design and other information shown on this drawing are for the use on the specified project only and shall not be used otherwise without written permission of the Architect. Written dimension shall have precedence over scaled dimensions.

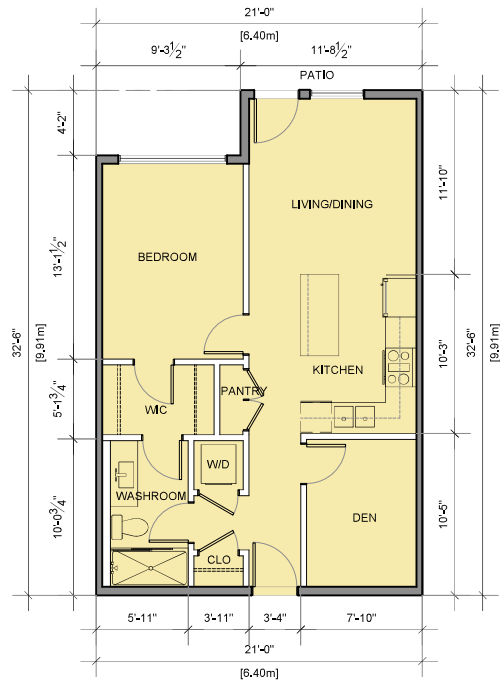

1 UNIT-A  
Scale: 1/8"=1'-0"

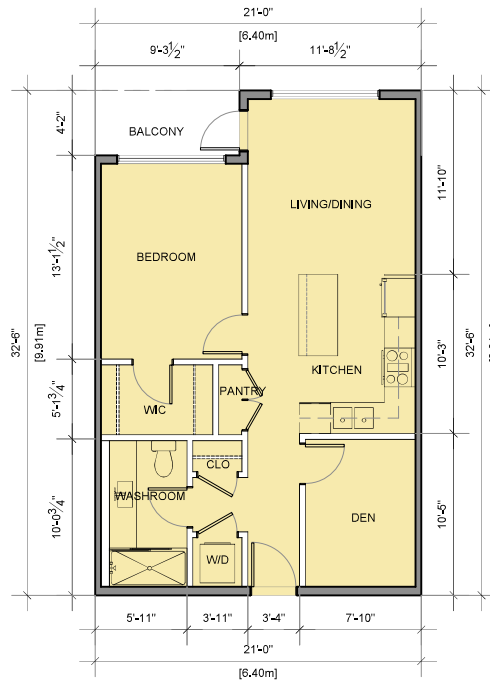

2 UNIT-A1  
Scale: 1/8"=1'-0"

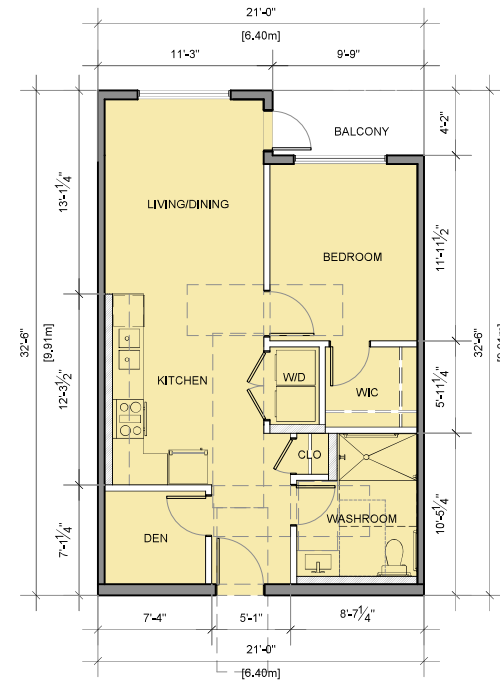

3 UNIT-A2  
Scale: 1/8"=1'-0"

| 2025-06-10 | DP Application          |
|------------|-------------------------|
| 2025-03-28 | Preliminary Application |
| Date       | Description             |

Issues / Revisions

Seal



Project Title  
**APARTMENT  
DEVELOPMENT**

Project Address  
**11810, 18, 20, 24, 28, 38-60th AVE  
DELTA,  
BRITISH COLUMBIA**

|                  |                         |
|------------------|-------------------------|
| Drawn By<br>LM   | Date<br>2025-06-10      |
| Checked By<br>PV | Project ID<br>DE04_2502 |



Sheet Title

**UNIT PLANS**

Scale  
1/8"=1'-0"

Sheet No.

**A-5.0**

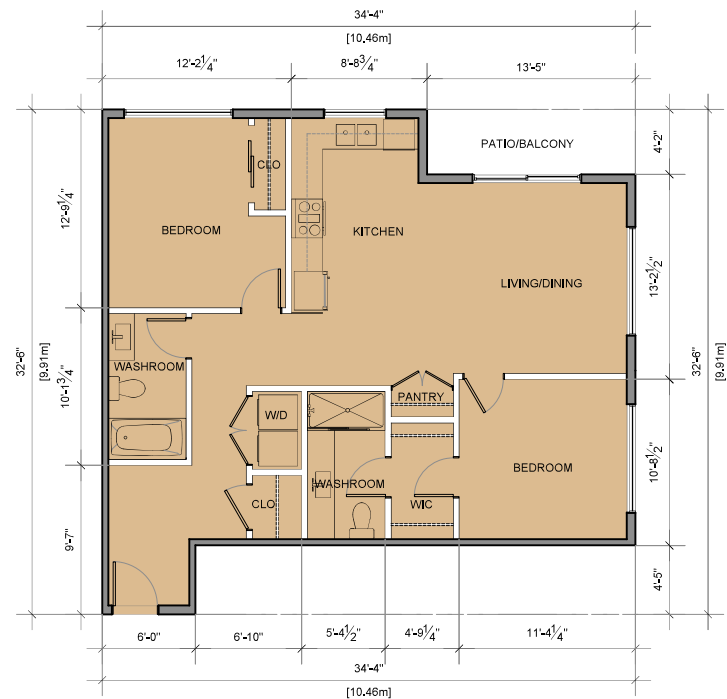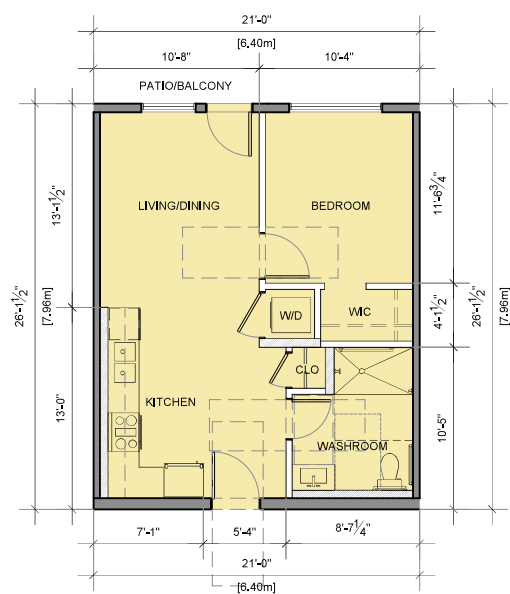

**Notes**  
This drawing, as an instrument of service, is the property of the Architect and may not be reproduced without their permission and unless the reproduction carries their name. All design and other information shown on this drawing are for the use on the specified project only and shall not be used otherwise without written permission of the Architect. Written dimension shall have precedence over scaled dimensions.

|             |                         |
|-------------|-------------------------|
| 2025-06-10  | DP Application          |
| 2025-03-28  | Preliminary Application |
| <b>Date</b> | <b>Description</b>      |

|                    |  |
|--------------------|--|
| Issues / Revisions |  |
|--------------------|--|

### Issues / Revisions

See



|               |
|---------------|
| Project Title |
|---------------|

## APARTMENT DEVELOPMENT

Project Address  
11810,18,20,24,28,38-90th AVE  
DELTA,  
BRITISH COLUMBIA

|                  |                         |
|------------------|-------------------------|
| Drawn By<br>LM   | Date<br>2025-06-10      |
| Checked By<br>PV | Project ID<br>DE06_2502 |

|             |
|-------------|
| Sheet Title |
|-------------|


## UNIT PLANS

**Scale**  
1/8" = 1'-0"


Sheet No.

### A-5.1


**Notes**  
This drawing, as an instrument of service, is the property of the Architect and may not be reproduced without their permission and unless the reproduction carries their name, all design and other information shown on this drawing are for the use on the specified project only and shall not be used otherwise without written permission of the Architect. Written dimension shall have precedence over scaled dimensions.

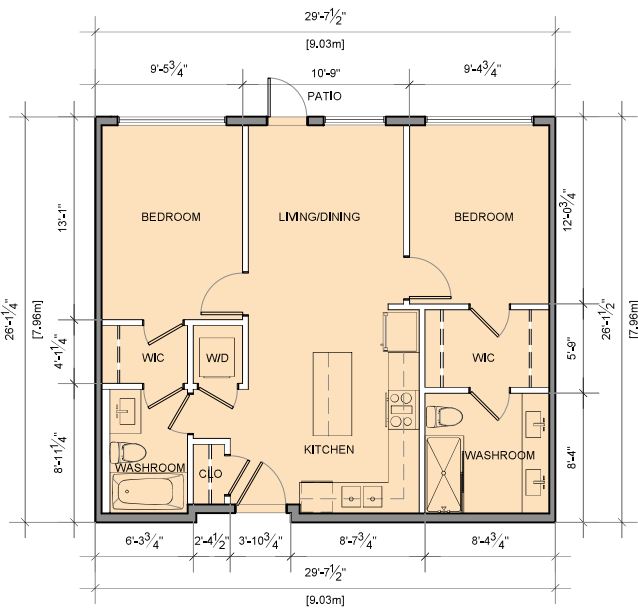

① UNIT-E  
Scale: 1/8"=1'-0"

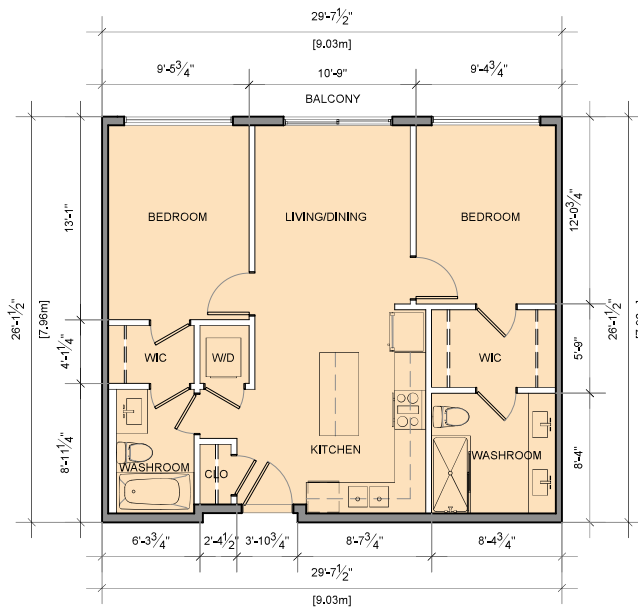

② UNIT-E1  
Scale: 1/8"=1'-0"

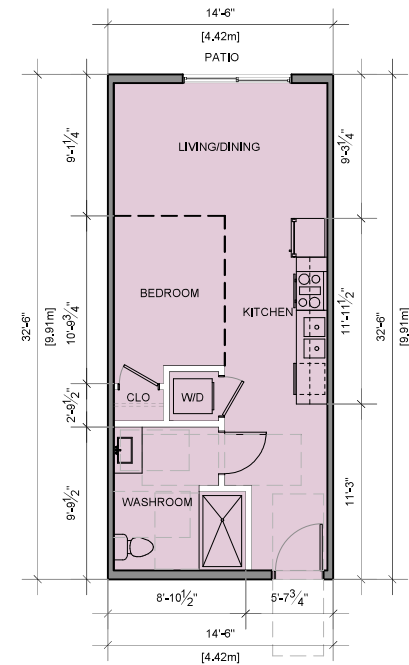

③ UNIT-F  
Scale: 1/8"=1'-0"

| 2025-06-10 | DP Application          |
|------------|-------------------------|
| 2025-03-28 | Preliminary Application |
| Date       | Description             |

**Issues / Revisions**

**Seal**



**Project Title**  
**APARTMENT DEVELOPMENT**

**Project Address**  
**11810, 18, 20, 24, 28, 38-60th AVE DELTA, BRITISH COLUMBIA**

|                  |                         |
|------------------|-------------------------|
| Drawn By<br>LM   | Date<br>2025-06-10      |
| Checked By<br>PV | Project ID<br>DE09_2502 |

**Sheet Title**


**UNIT PLANS**

**Scale**  
1/8"=1'-0"


**Sheet No.**

**A-5.2**

**Notes**  
This drawing, as an instrument of service, is the property of the Architect and may not be reproduced without their permission and unless the reproduction carries their name, all design and other information shown on this drawing are for the use on the specified project only and shall not be used otherwise without written permission of the Architect. Written dimension shall have precedence over scaled dimensions.

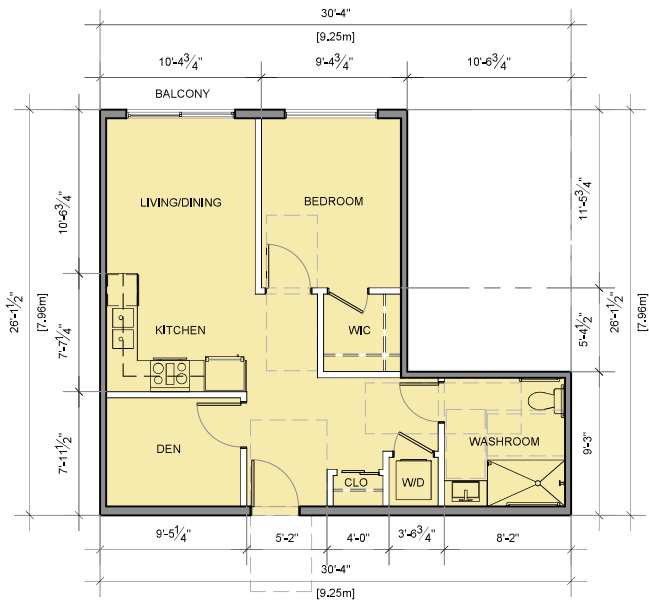

① UNIT-G  
Scale: 1/8"=1'-0"

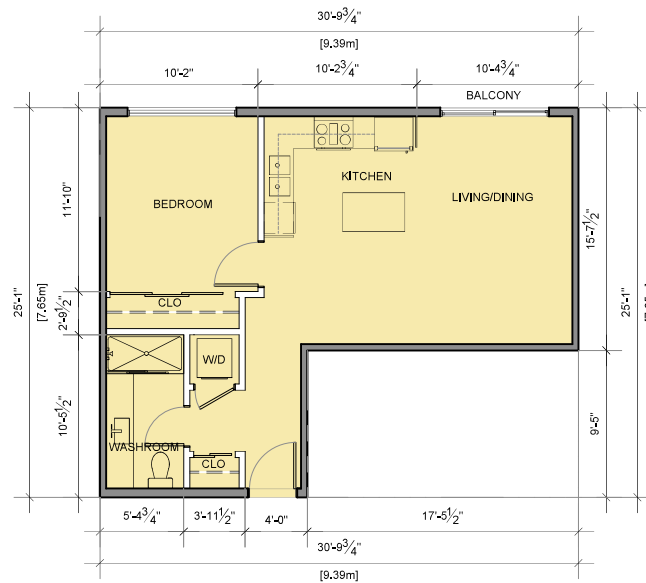

② UNIT-H  
Scale: 1/8"=1'-0"

|            |                         |
|------------|-------------------------|
| 2025-06-10 | DP Application          |
| 2025-03-28 | Preliminary Application |

| Date | Description |
|------|-------------|
|------|-------------|

Issues / Revisions

Seal



Project Title  
**APARTMENT  
DEVELOPMENT**

Project Address  
**11810, 18, 20, 24, 28, 38-60th AVE  
DELTA,  
BRITISH COLUMBIA**

|                  |                         |
|------------------|-------------------------|
| Drawn By<br>LM   | Date<br>2025-06-10      |
| Checked By<br>PV | Project ID<br>DE04_2502 |

Sheet Title


**UNIT PLANS**

Scale  
1/8"= 1'-0"


Sheet No.

**A-5.3**

Notes  
This drawing, as an instrument of service, is the property of the Architect and may not be reproduced without their permission and unless the reproduction carries their name, all design and other information shown on this drawing are for the use on the specified project only and shall not be used otherwise without written permission of the Architect. Written dimension shall have precedence over scaled dimensions.

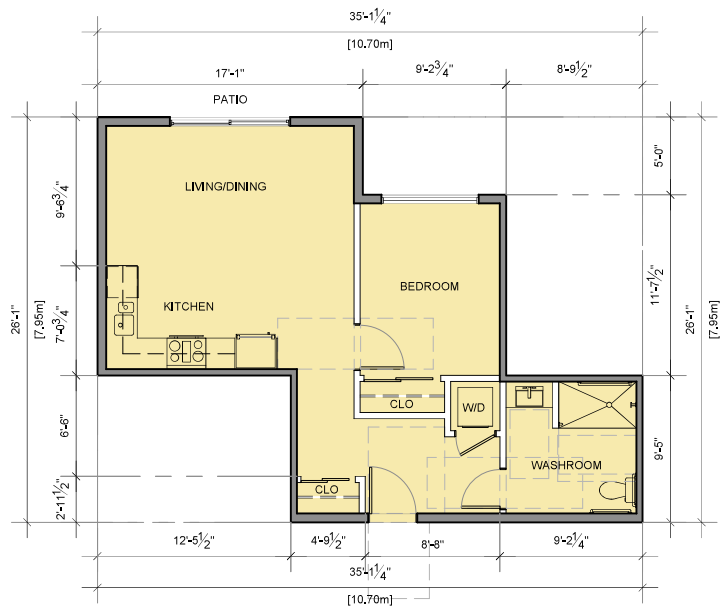

1 UNIT-I  
Scale: 1/8"=1'-0"

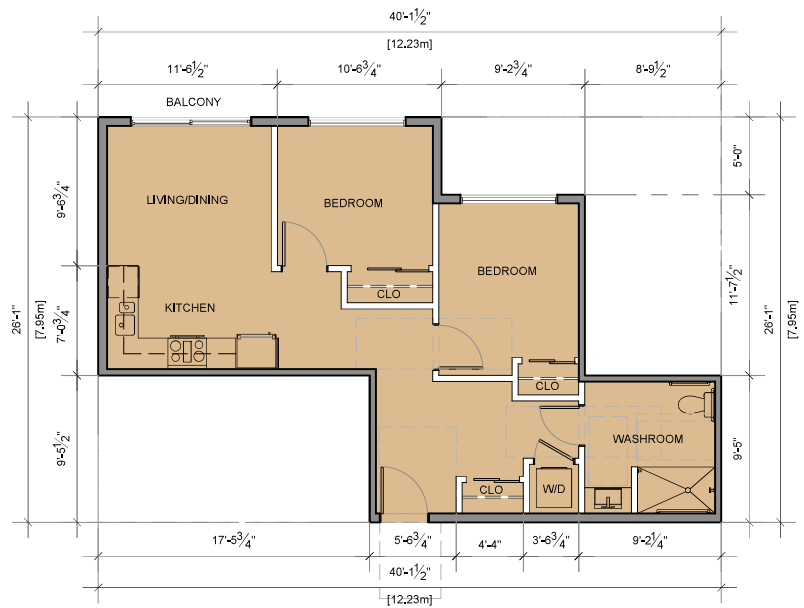

2 UNIT-J  
Scale: 1/8"=1'-0"

| 2025-06-10 | DP Application          |
|------------|-------------------------|
| 2025-05-28 | Preliminary Application |
| Date       | Description             |

Issues / Revisions



Project Title  
**APARTMENT  
DEVELOPMENT**

Project Address  
**11810, 18, 20, 24, 28, 38-60th AVE  
DELTA,  
BRITISH COLUMBIA**

|                  |                         |
|------------------|-------------------------|
| Drawn By<br>LM   | Date<br>2025-06-10      |
| Checked By<br>PV | Project ID<br>DE04_2502 |

Sheet Title


**UNIT PLANS**

Scale  
1/8"=1'-0"


Sheet No.

**A-5.4**


**Notes**  
This drawing, as an instrument of service, is the property of the Architect and may not be reproduced without their permission and unless the reproduction carries their name, all design and other information shown on this drawing are for the use on the specified project only and shall not be used otherwise without written permission of the Architect. Written dimension shall have precedence over scaled dimensions.

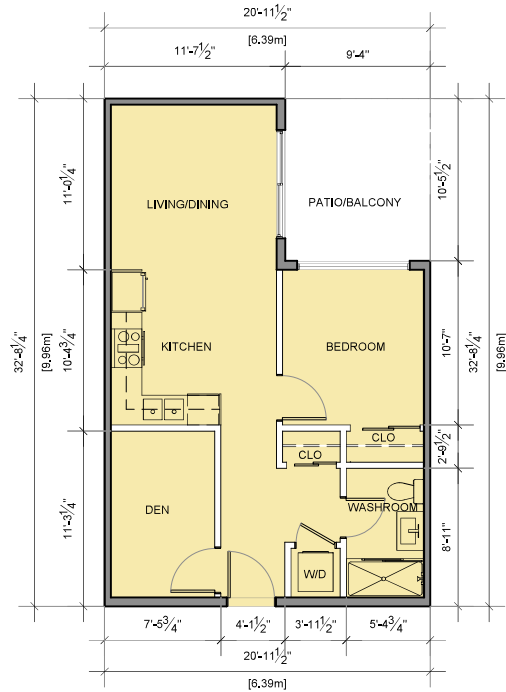

① UNIT-K  
Scale: 1/8"=1'-0"

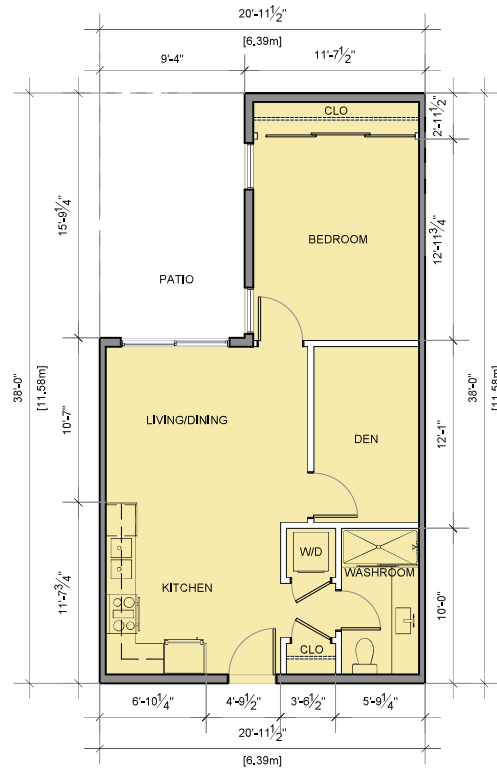

② UNIT-L  
Scale: 1/8"=1'-0"

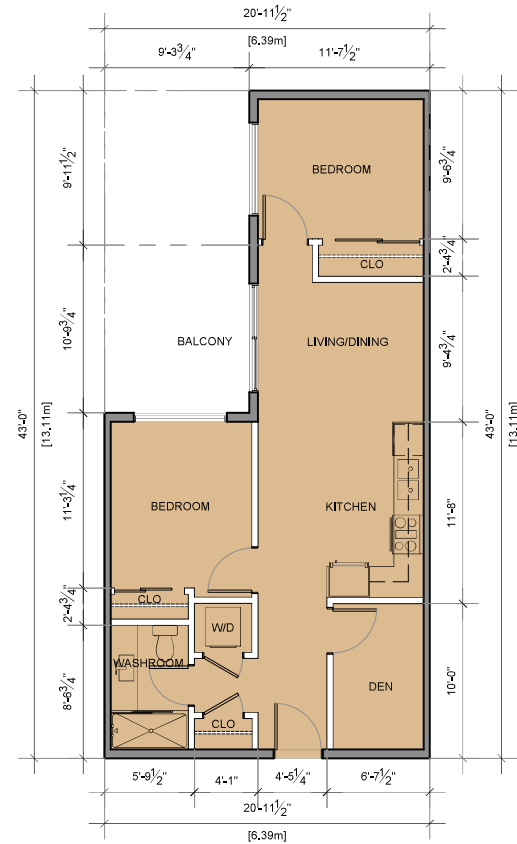

③ UNIT-M  
Scale: 1/8"=1'-0"

2025-06-10 DP Application

2025-03-28 Preliminary Application

Date Description

Issues / Revisions

Seal



**Project Title**  
APARTMENT  
DEVELOPMENT

**Project Address**  
11810, 18, 20, 24, 28, 38-60th AVE  
DELTA,  
BRITISH COLUMBIA

Drawn By  
LM  
Date  
2025-06-10  
Checked By  
PV  
Project ID  
DE09\_2502

Sheet Title


**UNIT PLANS**

**Scale**  
1/8"= 1'-0"


Sheet No.

**A-5.5**


**Notes**  
This drawing, as an instrument of service, is the property of the Architect and may not be reproduced without their permission and unless the reproduction carries their name, all design and other information shown on this drawing are for the use on the specified project only and shall not be used otherwise without written permission of the Architect. Written dimension shall have precedence over scaled dimensions.

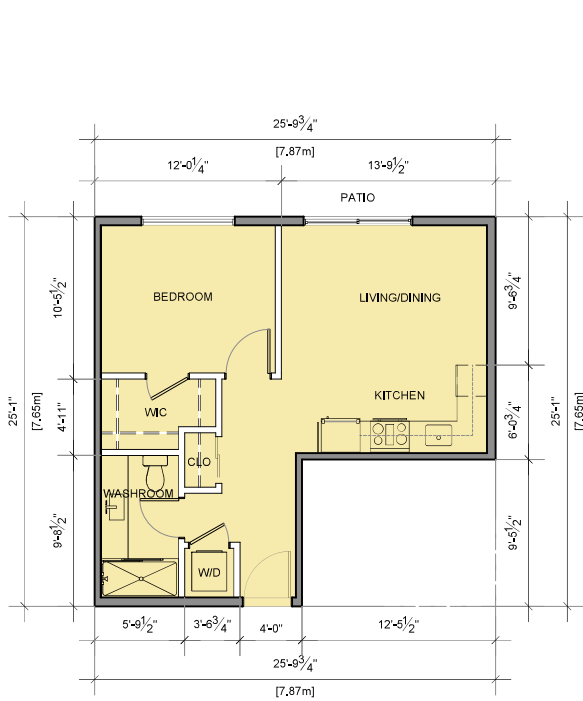

① UNIT-N  
Scale: 1/8"=1'-0"

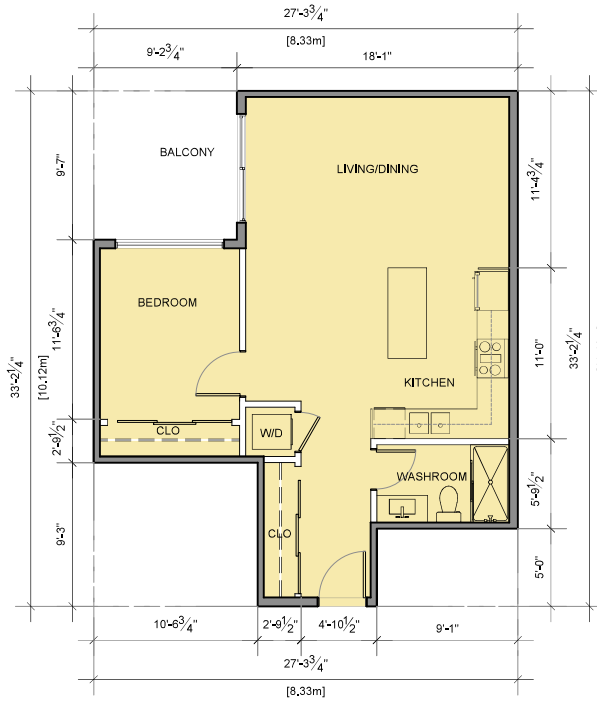

② UNIT-O  
Scale: 1/8"=1'-0"

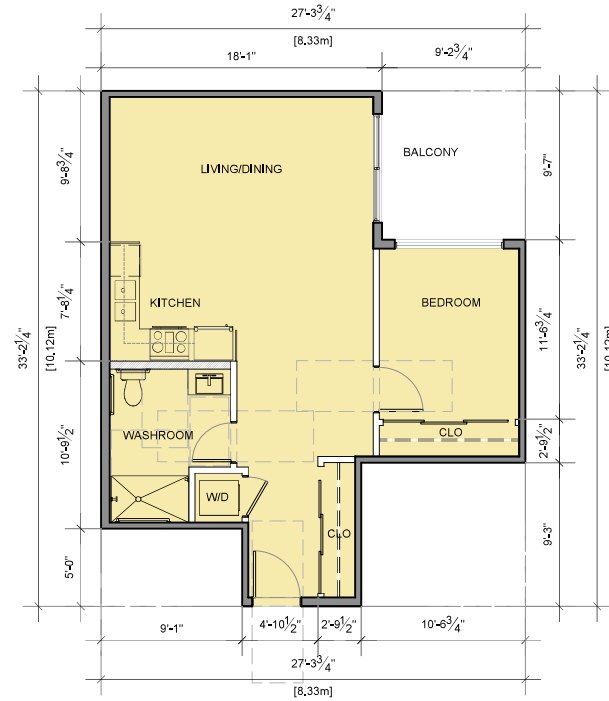

③ UNIT-P  
Scale: 1/8"=1'-0"

| 2025-06-10 | DP Application          |
|------------|-------------------------|
| 2025-05-28 | Preliminary Application |
| Date       | Description             |

Issues / Revisions

Seal



Project Title  
**APARTMENT  
DEVELOPMENT**

Project Address  
**11810, 18, 20, 24, 28, 38-60th AVE  
DELTA,  
BRITISH COLUMBIA**

|                  |                         |
|------------------|-------------------------|
| Drawn By<br>LM   | Date<br>2025-06-10      |
| Checked By<br>PV | Project ID<br>DE04_2502 |

Sheet Title

**UNIT PLANS**

Scale  
1/8"= 1'-0"

Sheet No.

**A-5.6**