



2026-05-13	REVISED COMMENTS
2026-04-30	REVISED COMMENTS
2025-11-10	DP APPLICATION
2025-09-26	CO-ORDINATION
2025-07-24	CONCEPT FOR REVIEW
Date	Description

Issues / Revisions



Project Title	TOWNHOUSE DEVELOPMENT
---------------	----------------------------------

Project Address
4501 ARTHUR DRIVE,
DELTA,
BRITISH COLUMBIA

Drawn By GC	Date 2025-07-23
Checked By	Project ID


Sheet Title


SITE PLAN

Scale	N.T.S
-------	-------


Sheet No.

A-1.0

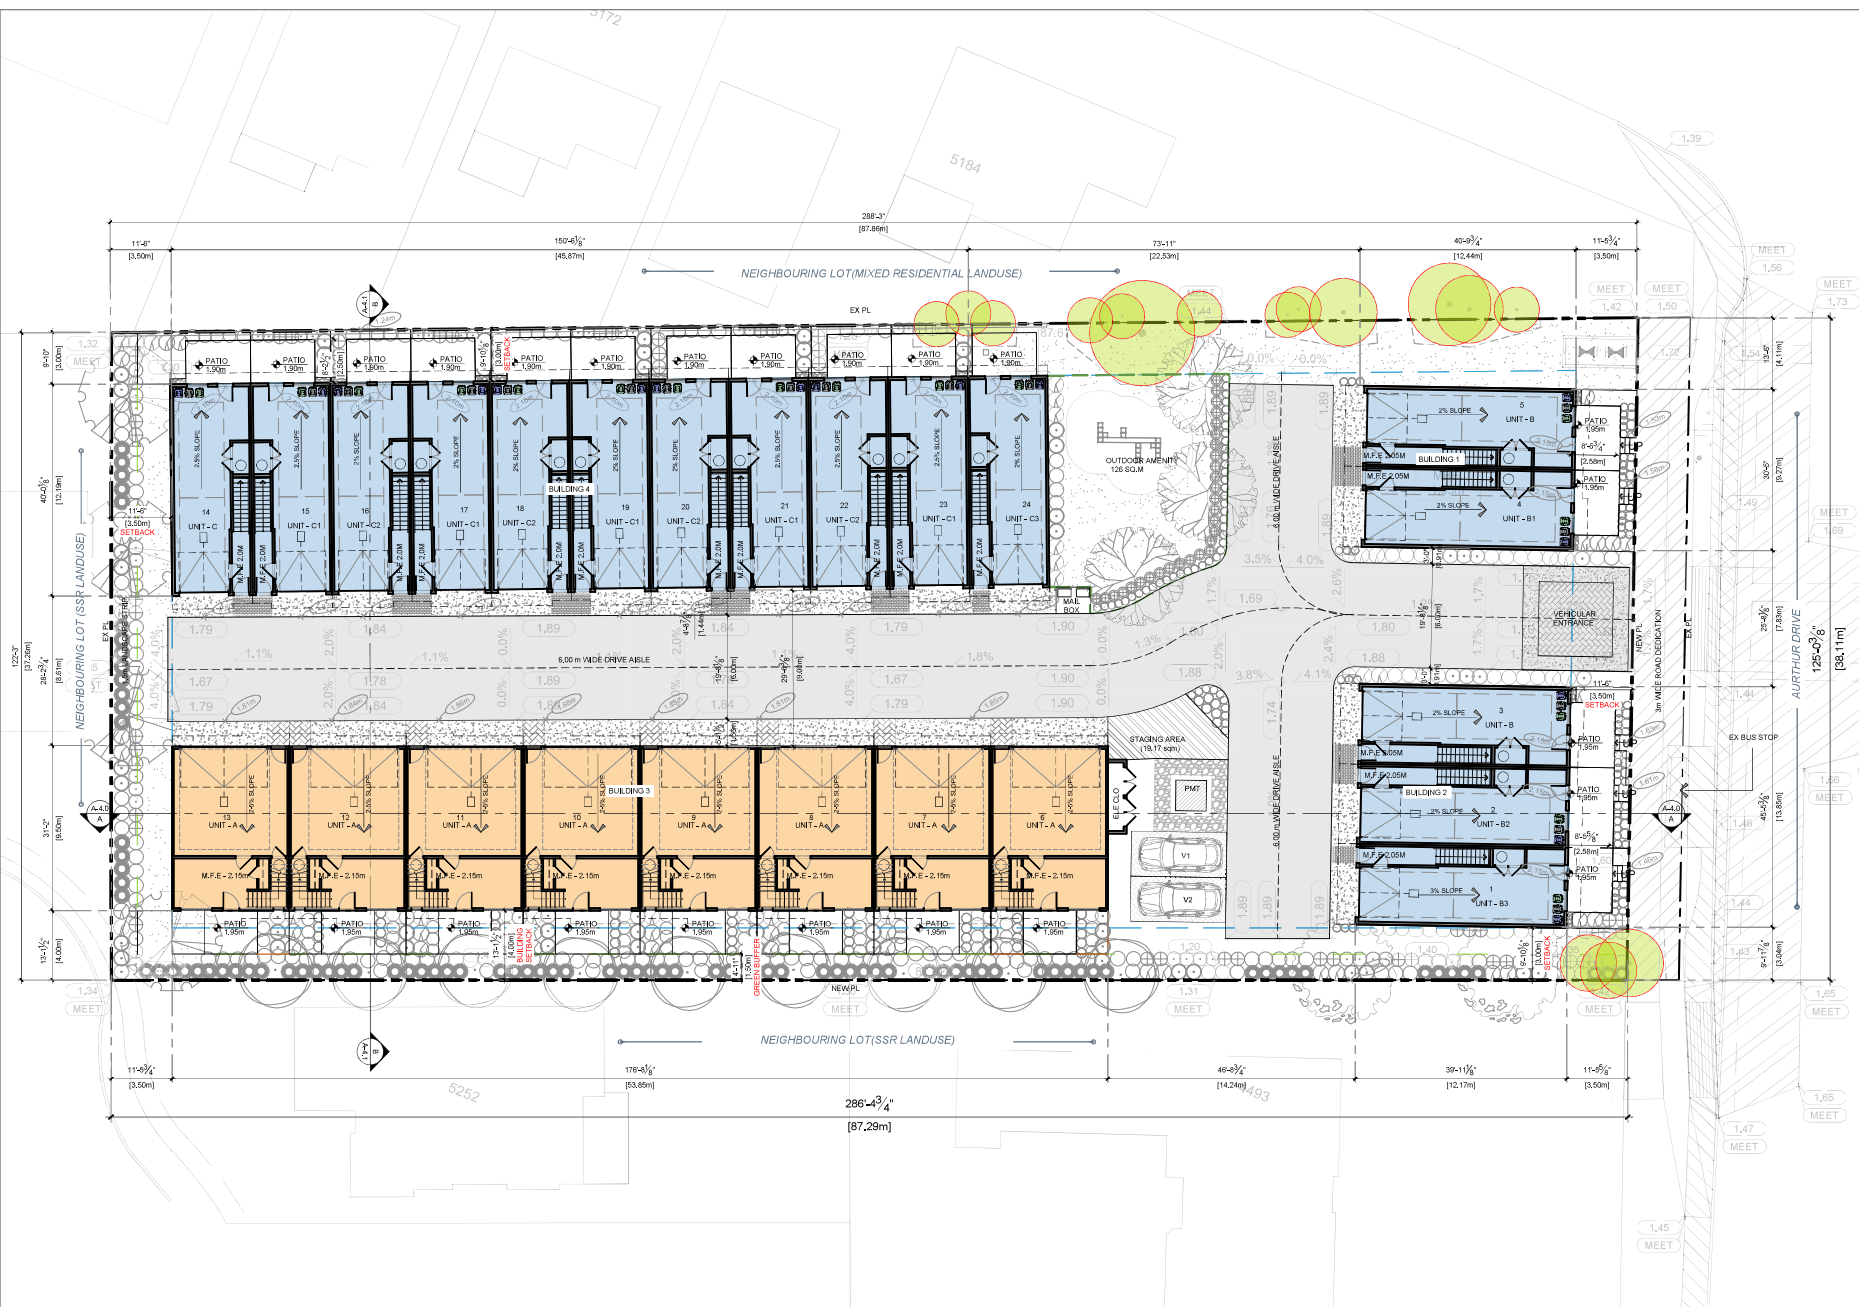


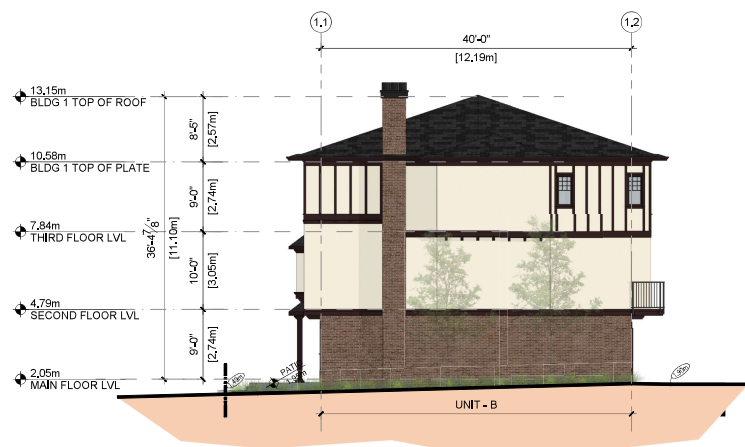


1 BLDG 1-NORTH ELEVATION
1/16" = 1'-0"

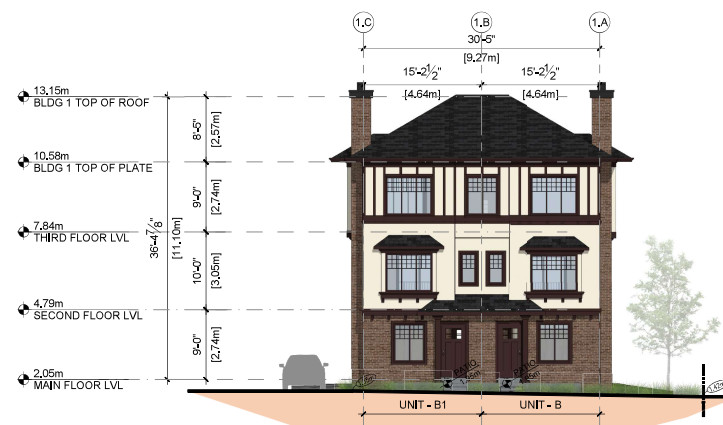

2 BLDG 1-EAST ELEVATION
1/16" = 1'-0"

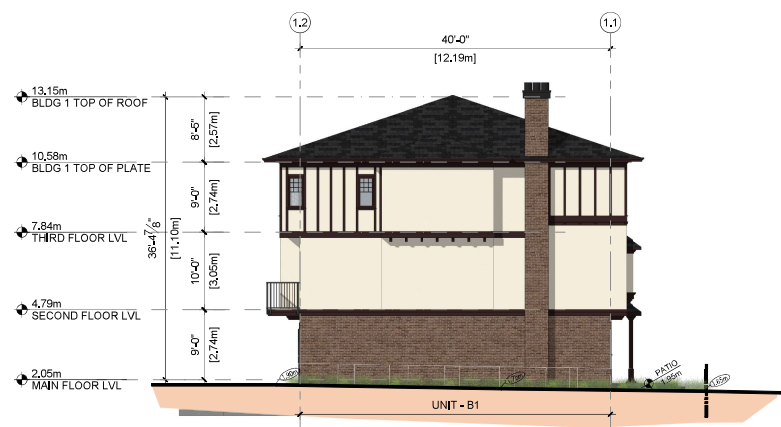


3 BLDG 1-SOUTH ELEVATION
1/16" = 1'-0"

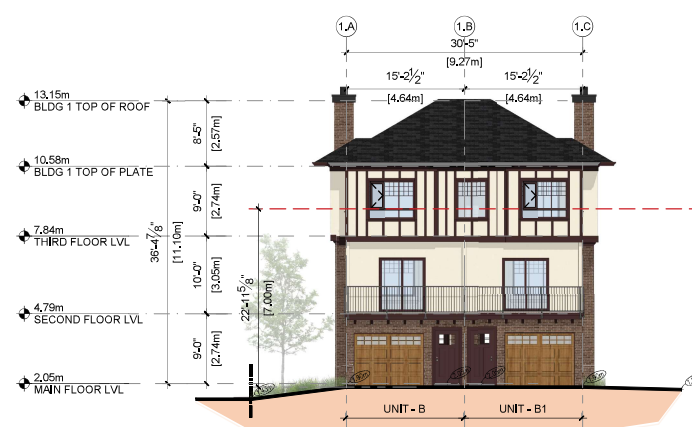

4 BLDG 1-WEST ELEVATION
1/16" = 1'-0"

Notes
This drawing, as an instrument of service, is the property of the Architect and may not be reproduced without their permission and unless the reproduction carries their name, all design and other information shown on this drawing are for the use on the specified project only and shall not be used otherwise without written permission of the Architect. Written dimension shall have precedence over scaled dimensions.

 

KEY PLAN



Date	Description
2026-05-13	REVISED COMMENTS
2026-04-30	REVISED COMMENTS
2025-11-10	DP APPLICATION
2025-09-26	CO-ORDINATION
2025-07-24	CONCEPT FOR REVIEW

Issues / Revisions

Seal



Project Title

TOWNHOUSE DEVELOPMENT

Project Address

**4501 ARTHUR DRIVE,
DELTA,
BRITISH COLUMBIA**

Drawn By

GC

Date

2025-07-23

Checked By

MS

Project ID

DE09

Sheet Title

ELEVATIONS

Scale

1/16" = 1'-0"


Sheet No.

A-3.1

Notes
This drawing, as an instrument of service, is the property of the Architect and may not be reproduced without their permission and unless the reproduction carries their name, all design and other information shown on this drawing are for the use on the specified project only and shall not be used otherwise without written permission of the Architect. Written dimension shall have precedence over scaled dimensions.




KEY PLAN

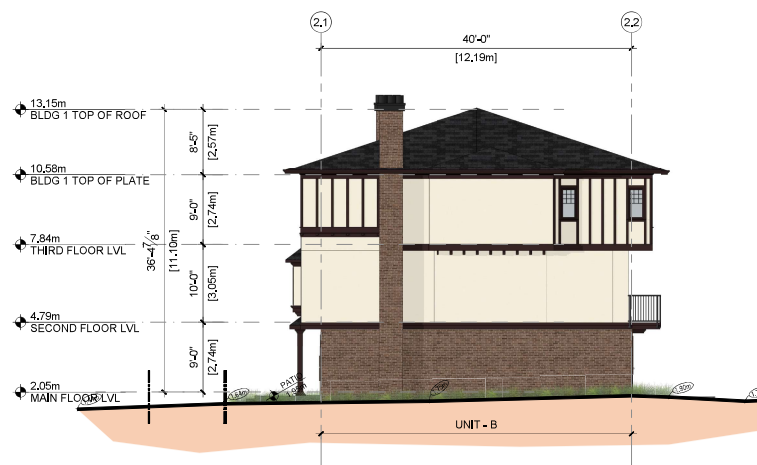


1 BLDG 2-NORTH ELEVATION
1/16" = 1'-0"



2 BLDG 2-EAST ELEVATION
1/16" = 1'-0"

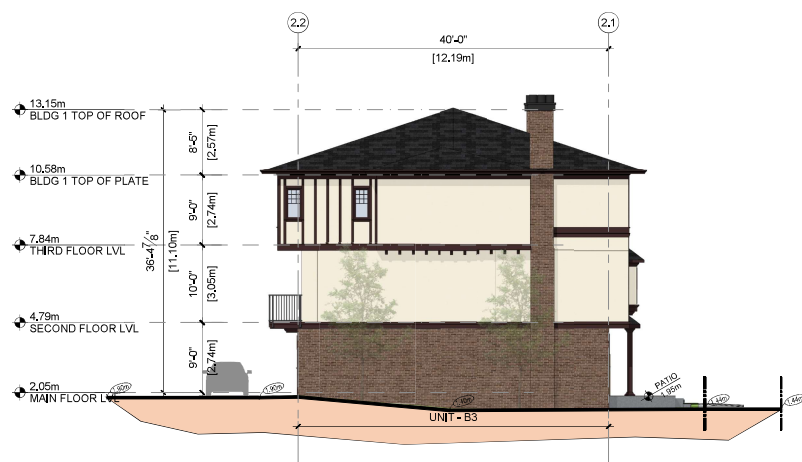

3 BLDG 2-SOUTH ELEVATION
1/16" = 1'-0"

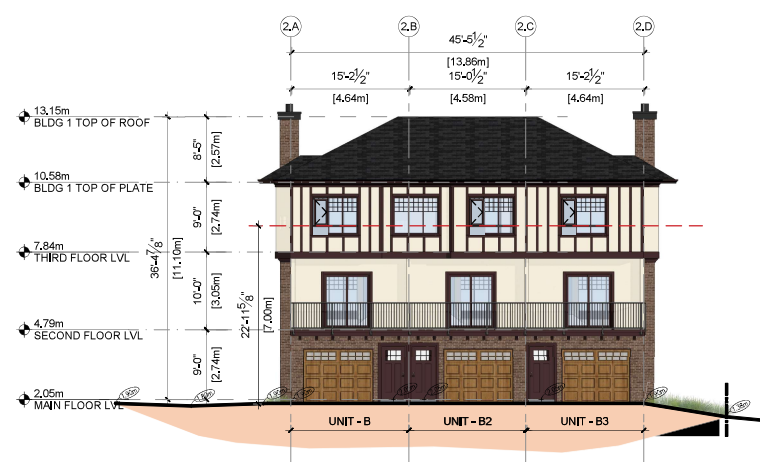

4 BLDG 2-WEST ELEVATION
1/16" = 1'-0"

Date	Description
2026-05-13	REVISED COMMENTS
2026-04-30	REVISED COMMENTS
2025-11-10	DP APPLICATION
2025-08-26	CO-ORDINATION
2025-07-24	CONCEPT FOR REVIEW

Issues / Revisions

Seal



Project Title

TOWNHOUSE DEVELOPMENT

Project Address

**4501 ARTHUR DRIVE,
DELTA,
BRITISH COLUMBIA**

Drawn By

GC

Checked By

MS

Sheet Title

ELEVATIONS

Scale

1/16" = 1'-0"

Sheet No.

A-3.2


Notes
This drawing, as an instrument of service, is the property of the Architect and may not be reproduced without their permission and unless the reproduction carries their name, all design and other information shown on this drawing are for the use on the specified project only and shall not be used otherwise without written permission of the Architect. Written dimension shall have precedence over scaled dimensions.



KEY PLAN



① BLDG 3-NORTH ELEVATION
1/16" = 1'-0"

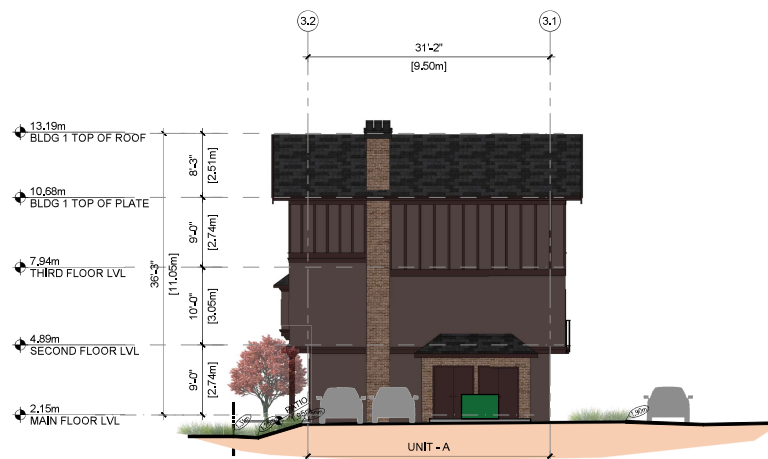

② BLDG 3-EAST ELEVATION
1/16" = 1'-0"

Date	Revised Comments
2026-05-13	REVISED COMMENTS
2026-04-30	REVISED COMMENTS
2025-11-10	DP APPLICATION
2025-08-26	CO-ORDINATION
2025-07-24	CONCEPT FOR REVIEW

Issues / Revisions

Seal



Project Title

**TOWNHOUSE
DEVELOPMENT**

Project Address

**4501 ARTHUR DRIVE,
DELTA,
BRITISH COLUMBIA**

Drawn By

GC

Date

2025-07-23

Checked By

MS

Project ID

DE08

Sheet Title

ELEVATIONS


Scale

1/16" = 1'-0"

Sheet No.

A-3.3

Notes
This drawing, as an instrument of service, is the property of the Architect and may not be reproduced without their permission and unless the reproduction carries their name, all design and other information shown on this drawing are for the use on the specified project only and shall not be used otherwise without written permission of the Architect. Written dimension shall have precedence over scaled dimensions.

 

KEY PLAN



1 BLDG 3-SOUTH ELEVATION
1/16" = 1'-0"

2026-05-13	REVISED COMMENTS
2026-04-30	REVISED COMMENTS
2025-11-10	DP APPLICATION
2025-08-26	CO-ORDINATION
2025-07-24	CONCEPT FOR REVIEW
Date	Description

Issues / Revisions

Seal



Project Title

TOWNHOUSE
DEVELOPMENT

Project Address

4501 ARTHUR DRIVE,
DELTA,
BRITISH COLUMBIA

Drawn By

GC

Date

2025-07-23

Checked By

MS

Project ID

DE08

Sheet Title

ELEVATIONS


Scale

1/16" = 1'-0"


Sheet No.

A-3.4

2 BLDG 3-WEST ELEVATION
1/16" = 1'-0"

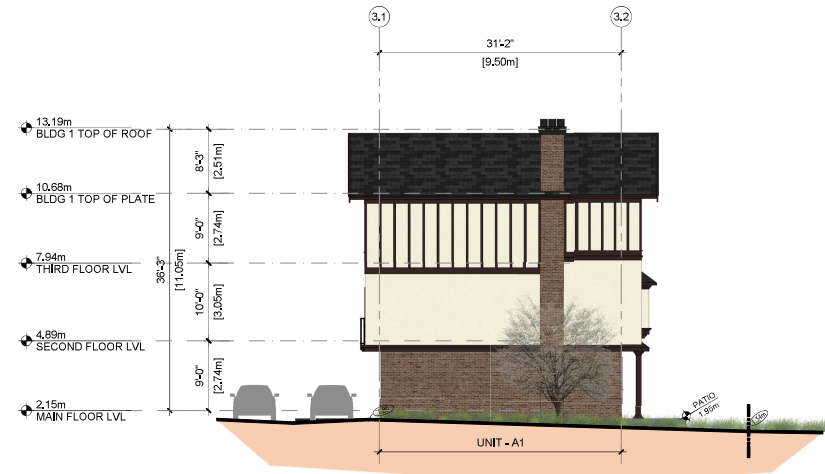

Notes
This drawing, as an instrument of service, is the property of the Architect and may not be reproduced without their permission and unless the reproduction carries their name, all design and other information shown on this drawing are for the use on the specified project only and shall not be used otherwise without written permission of the Architect. Written permission shall have precedence over verbal dimensions.

 


KEY PLAN



1 BLDG 4-NORTH ELEVATION
1/16" = 1'-0"



2 BLDG 4-EAST ELEVATION
1/16" = 1'-0"

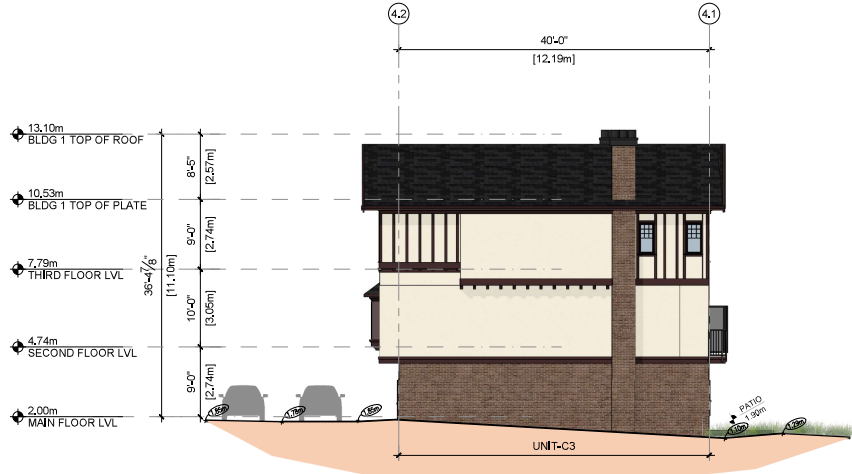

Date	Description
2026-05-13	REVISED COMMENTS
2026-04-30	REVISED COMMENTS
2025-11-10	DP APPLICATION
2025-09-26	CO-ORDINATION
2025-07-24	CONCEPT FOR REVIEW

Issues / Revisions

Seal



Project Title

TOWNHOUSE
DEVELOPMENT

Project Address

4501 ARTHUR DRIVE,
DELTA,
BRITISH COLUMBIA

Drawn By

GC

Date

2025-07-23

Checked By

MS

Project ID

DE08

Sheet Title

ELEVATIONS

Scale

1/16" = 1'-0"

Sheet No.

A-3.5

Notes:
This drawing, as an instrument of service, is the property of the Architect and may not be reproduced without their permission and unless the reproduction carries their name, all design and other information shown on this drawing are for the use on the specified project only and shall not be used otherwise without written permission of the Architect. Written dimension shall have precedence over scaled dimensions.



KEY PLAN



① BLDG 4-SOUTH ELEVATION
1/16" = 1'-0"



② BLDG 4-WEST ELEVATION
1/16" = 1'-0"

Date	Description
2026-05-13	REVISED COMMENTS
2026-04-30	REVISED COMMENTS
2025-11-10	DP APPLICATION
2025-08-26	CO-ORDINATION
2025-07-24	CONCEPT FOR REVIEW

Issues / Revisions



Project Title
TOWNHOUSE DEVELOPMENT

Project Address
**4501 ARTHUR DRIVE,
DELTA,
BRITISH COLUMBIA**

Drawn By GC	Date 2025-07-23
Checked By MS	Project ID DE08

Sheet Title

ELEVATIONS

Scale
1/16" = 1'-0"

Sheet No.

A-3.6



PMIA
ParaMorph
Architecture Inc

300 - 9030 137A Street, Surrey BC V3T 0M1
604-606-0101 | www.paramorph.com

Notes
This drawing, as an instrument of service, is the property of the Architect and may not be reproduced without their permission and unless the reproduction carries their name. All design and other information shown on this drawing are for the use on the specified project only and shall not be used otherwise without written permission of the Architect. Written dimension shall have precedence over scaled dimensions.



KEY PLAN



2026-05-13	REVISED COMMENTS
2026-04-30	REVISED COMMENTS
2025-11-10	DP APPLICATION
2025-09-26	CO-ORDINATION
2025-07-24	CONCEPT FOR REVIEW
Date	Description

Issues / Revisions

Seal



Project Title
TOWNHOUSE
DEVELOPMENT

Project Address
4501 ARTHUR DRIVE,
DELTA,
BRITISH COLUMBIA

Drawn By GC	Date 2025-07-23
Checked By MS	Project ID DE09

Sheet Title

PERSPECTIVES

Scale
NTS

Sheet No.

A-3.7

1 PERSPECTIVES



PM
ParaMorph
Architecture Inc

300 - 9039 137A Street, Surrey BC V3T 6M1
604-609-0101 | www.paramorph.com

Notes
This drawing, as an instrument of service, is the property of the Architect and may not be reproduced without their permission and unless the reproduction carries their name. All design and other information shown on this drawing are for the use on the specified project only and shall not be used otherwise without written permission of the Architect. Written dimension shall have precedence over scaled dimensions.



KEY PLAN



2026-05-13	REVISED COMMENTS
2026-04-30	REVISED COMMENTS
2025-11-10	DP APPLICATION
2025-09-26	CO-ORDINATION
2025-07-24	CONCEPT FOR REVIEW

Date Description

Issues / Revisions

Seal



Project Title
TOWNHOUSE
DEVELOPMENT

Project Address
4501 ARTHUR DRIVE,
DELTA,
BRITISH COLUMBIA

Drawn By GC
Checked By MS
Date 2025-07-23
Project ID DE09

Sheet Title

PERSPECTIVES

Scale

NTS

Sheet No.


A-3.8

1 PERSPECTIVES



PMIA
ParaMorph
Architecture Inc
308 - 9839 137A Street, Surrey BC V3T 6M1
604-609-0101 | www.paramorph.com

Notes
This drawing, as an instrument of service, is the property of the Architect and may not be reproduced without their permission and unless the reproduction carries their name, all design and other information shown on this drawing are for the use on the specified project only and shall not be used otherwise without written permission of the Architect. Written dimension shall have precedence over scaled dimensions.

 

KEY PLAN



2026-05-13	REVISED COMMENTS
2026-04-30	REVISED COMMENTS
2025-11-10	DP APPLICATION
2025-09-26	CO-ORDINATION
2025-07-24	CONCEPT FOR REVIEW
Date	Description

Issues / Revisions



Project Title
TOWNHOUSE DEVELOPMENT

Project Address
**4501 ARTHUR DRIVE,
DELTA,
BRITISH COLUMBIA**

Drawn By GC	Date 2025-07-23
Checked By MS	Project ID DE09

Sheet Title

PERSPECTIVES

Scale	NTS
Sheet No.	

A-3.9

1 PERSPECTIVES



PMIA
ParaMorph
Architecture Inc

308 - 9839 137A Street, Surrey BC V3T 6M1
604-606-0101 | www.paramorph.com

Notes
This drawing, as an instrument of service, is the property of the Architect and may not be reproduced without their permission and unless the reproduction carries their name. All design and other information shown on this drawing are for the use on the specified project only and shall not be used otherwise without written permission of the Architect. Written dimension shall have precedence over scaled dimensions.



KEY PLAN



2026-05-13	REVISED COMMENTS
2026-04-30	REVISED COMMENTS
2025-11-10	DP APPLICATION
2025-09-26	CO-ORDINATION
2025-07-24	CONCEPT FOR REVIEW
Date	Description

Issues / Revisions

Seal



Project Title
TOWNHOUSE
DEVELOPMENT

Project Address
4501 ARTHUR DRIVE,
DELTA,
BRITISH COLUMBIA

Drawn By GC	Date 2025-07-23
Checked By MS	Project ID DE09

Sheet Title

PERSPECTIVES

Scale
NTS

Sheet No.

A-3.10

1 PERSPECTIVES