



DEVELOPMENT PERMIT APPLICATION



TOWNHOUSE DEVELOPMENT
4501 ARTHUR DRIVE,
DELTA, BC

PMIA
ParaMorph
Architecture Inc

DRAWING LIST

- COVER SHEET

• LOCATION PLAN AND TEAM

• PROGRAM SUMMARY

• TOPOGRAPHICAL SURVEY

• BASE PLAN

• SITE PLAN

• FLOOR PLAN

• ELEVATIONS

• PERSPECTIVES

• SECTIONS

• UNIT PLANS
- A-0.1

A-0.2

A-0.3

A-0.4

A-0.5

A-1.0

A-2.0 - A-2.5

A-3.0 - 3.6

A-3.7- 3.11

A-4.0 - 4.1

A-5.0 - 5.8

LOCATION



PROJECT TEAM

ARCHITECT - PARAMORPH ARCHITECTURE INC.
308 - 9639 137A Street
Surrey, BC V3T 0M1
(604)608-0161
info@paramorph.com

SURVEYOR - WATSON & BARNARD
1524 56TH STREET
DELTA, BC V3S 2C1
(604)943-9433

CIVIL - TERRANOBIS CONSULTING INC.
203 - 15585 24 AVENUE
SURREY, BC V4A 2J4
(604)946-3007
info@terranobis.com

LANDSCAPE - C KAVOLINAS & ASSOCIATES INC.
2462 JONQUIL COURT
ABBOTSFORD, BC V3G 3E8
(604)850-2368

ARBORIST - FROGGERS CREEK TREE CONSULTANTS LTD.
7763 MCGREGOR AVENUE
BURNABY, BC V5J 4H4
(604)721-6002
glenn@froggerscreek.ca



308 - 9639 137A Street, Surrey BC V3T 0M1
604-608-0161 | www.paramorph.com

Notes
This drawing, as an instrument of service, is the property of the Architect and may not be reproduced without their permission and unless the reproduction carries their name, all design and other information shown on this drawing are for the use on the specified project only and shall not be used otherwise without written permission of the Architect. Written dimension shall have precedence over scaled dimensions.



2025-11-10	DP APPLICATION
2025-09-26	CO-ORDINATION
2025-07-24	CONCEPT FOR REVIEW
Date	Description

Issues / Revisions

Seal



Project Title
TOWNHOUSE DEVELOPMENT

Project Address
**4501 ARTHUR DRIVE,
DELTA,
BRITISH COLUMBIA**

Drawn By GC	Date 2025-07-23
Checked By MS	Project ID DE08

Sheet Title
**LOCATION MAP
& TEAM**

Scale

Sheet No.

A-0.2

Program Summary

LOT INFO	ADDRESS4501 ARTHUR DR, DELTA			
	LEGAL DESCRIPTIONLT 2 DL 115 GP 2 NWD PL 6159			
	SITE AREA	(Sqft)	(Sqm)	(Acre)
	GROSS AREA	36,747	3,414	0.84
	ROAD DEDICATION	1,231	114	0.03
NET AREA (DEVELOPABLE AREA)		35,515	3,299	0.82

ZONING	ZONING	CURRENT	PROPOSED
		HC	RT 76
	SETBACKS	PERMITTED	PROPOSED
	NORTH (ALONG NEIGHBOURING LOT)		3 m
	SOUTH (ALONG NEIGHBOURING LOT)		3 m
	EAST (ARTHUR DRIVE)		3.5m
	WEST (ALONG NEIGHBOURING LOT)		3.5m
	BLDG HEIGHT	PERMITTED	PROPOSED
		3 STOREYS	3 STOREYS
	DENSITY (ON NET AREA)	PERMITTED	PROPOSED
UPH (UNITS PER HECTARE)		75	72.74
TOTAL DWELLING UNITS			24

FAR	SITE COVERAGE (ON NET AREA)	(Sqft)	(Sqm)	(%age)
	PROPOSED	18,350	1,751	53.08%
	FAR CALCULATION (ON NET AREA)			

GROSS AREA (EXCLUDING GARAGE & AMENITY)	GARAGE (Sqft)	LVL-1 (Sqft)	TOTAL LVL-1 (Sqft)	LVI-2 (Sqft)	LVL-3 (Sqft)	TOTAL (Sqft)	NO. OF UNITS	TOTAL FLOOR AREA (Sqft)
UNIT-A	428	201	629	659	710	1,570	7	10,990
UNIT-A1	431	203	634	663	716	1,582	1	1,582
UNIT-A2	431	203	634	665	717	1,585	1	1,585
UNIT-B	483	115	608	603	705	1,433	2	1,866
UNIT-B1	483	115	608	603	716	1,444	1	1,444
UNIT-B2	476	115	601	596	679	1,400	1	1,400
UNIT-B3	483	115	608	603	724	1,452	1	1,452
UNIT-C	483	115	608	641	705	1,471	1	1,471
UNIT-C1	476	115	601	634	679	1,438	4	5,753
UNIT-C2	476	115	601	634	665	1,424	4	5,697
UNIT-C3	483	115	608	641	715	1,481	1	1,481
							24	35,720
							TOTAL FAR (NET)	1.01

OFF STREET CAR PARKING	PARKING REQUIREMENTS BREAKDOWN			
		NO. OF UNITS	PERMITTED / UNIT	REQUIRED STALLS
				PROVIDED STALLS
	TOWNHOUSE	24	1.5	36
	VISITORS	24	0.1	4
TOTAL				40

AMENITY CALCULATIONS	AMENITY AREA		
	OUTDOOR AMENITY	SQFT	REMARKS
	REQUIRED	1,292	5 Sq m/ TOWNHOUSE
	PROPOSED	1,292	111



308 - 9839 117A Street, Surrey BC V3T 6M1
604-606-0101 | www.paramorph.com

Notes
This drawing, as an instrument of service, is the property of the Architect and may not be reproduced without their permission and unless the reproduction carries their name, all design and other information shown on this drawing are for the use on the specified project only and shall not be used otherwise without written permission of the Architect. Written dimension shall have precedence over scaled dimensions.

2025-11-10	DP APPLICATION
2025-09-26	CO-ORDINATION
2025-07-24	CONCEPT FOR REVIEW
Date	Description

Issues / Revisions

Seal



Project Title

TOWNHOUSE DEVELOPMENT

Project Address

4501 ARTHUR DRIVE, DELTA, BRITISH COLUMBIA

Drawn By

GC

Date

2025-07-23

Checked By

MS

Project ID

DE09

Sheet Title

PROGRAM SUMMARY

Scale

Sheet No.

A-0.3

Notes
This drawing, as an instrument of service, is the property of the Architect and may not be reproduced without their permission and unless the reproduction carries their name, all design and other information shown on this drawing are for the use on the specified project only and shall not be used otherwise without written permission of the Architect. Written dimension shall have precedence over scaled dimensions.



2025-11-10	DP APPLICATION
2025-09-26	CO-ORDINATION
2025-07-24	CONCEPT FOR REVIEW
Date	Description

Issues / Revisions

Seal



Project Title
TOWNHOUSE DEVELOPMENT

Project Address
**4501 ARTHUR DRIVE,
DELTA,
BRITISH COLUMBIA**

Drawn By GC	Date 2025-07-23
Checked By MS	Project ID DE09


Sheet Title

BASE PLAN

Scale

Sheet No.

A-0.5

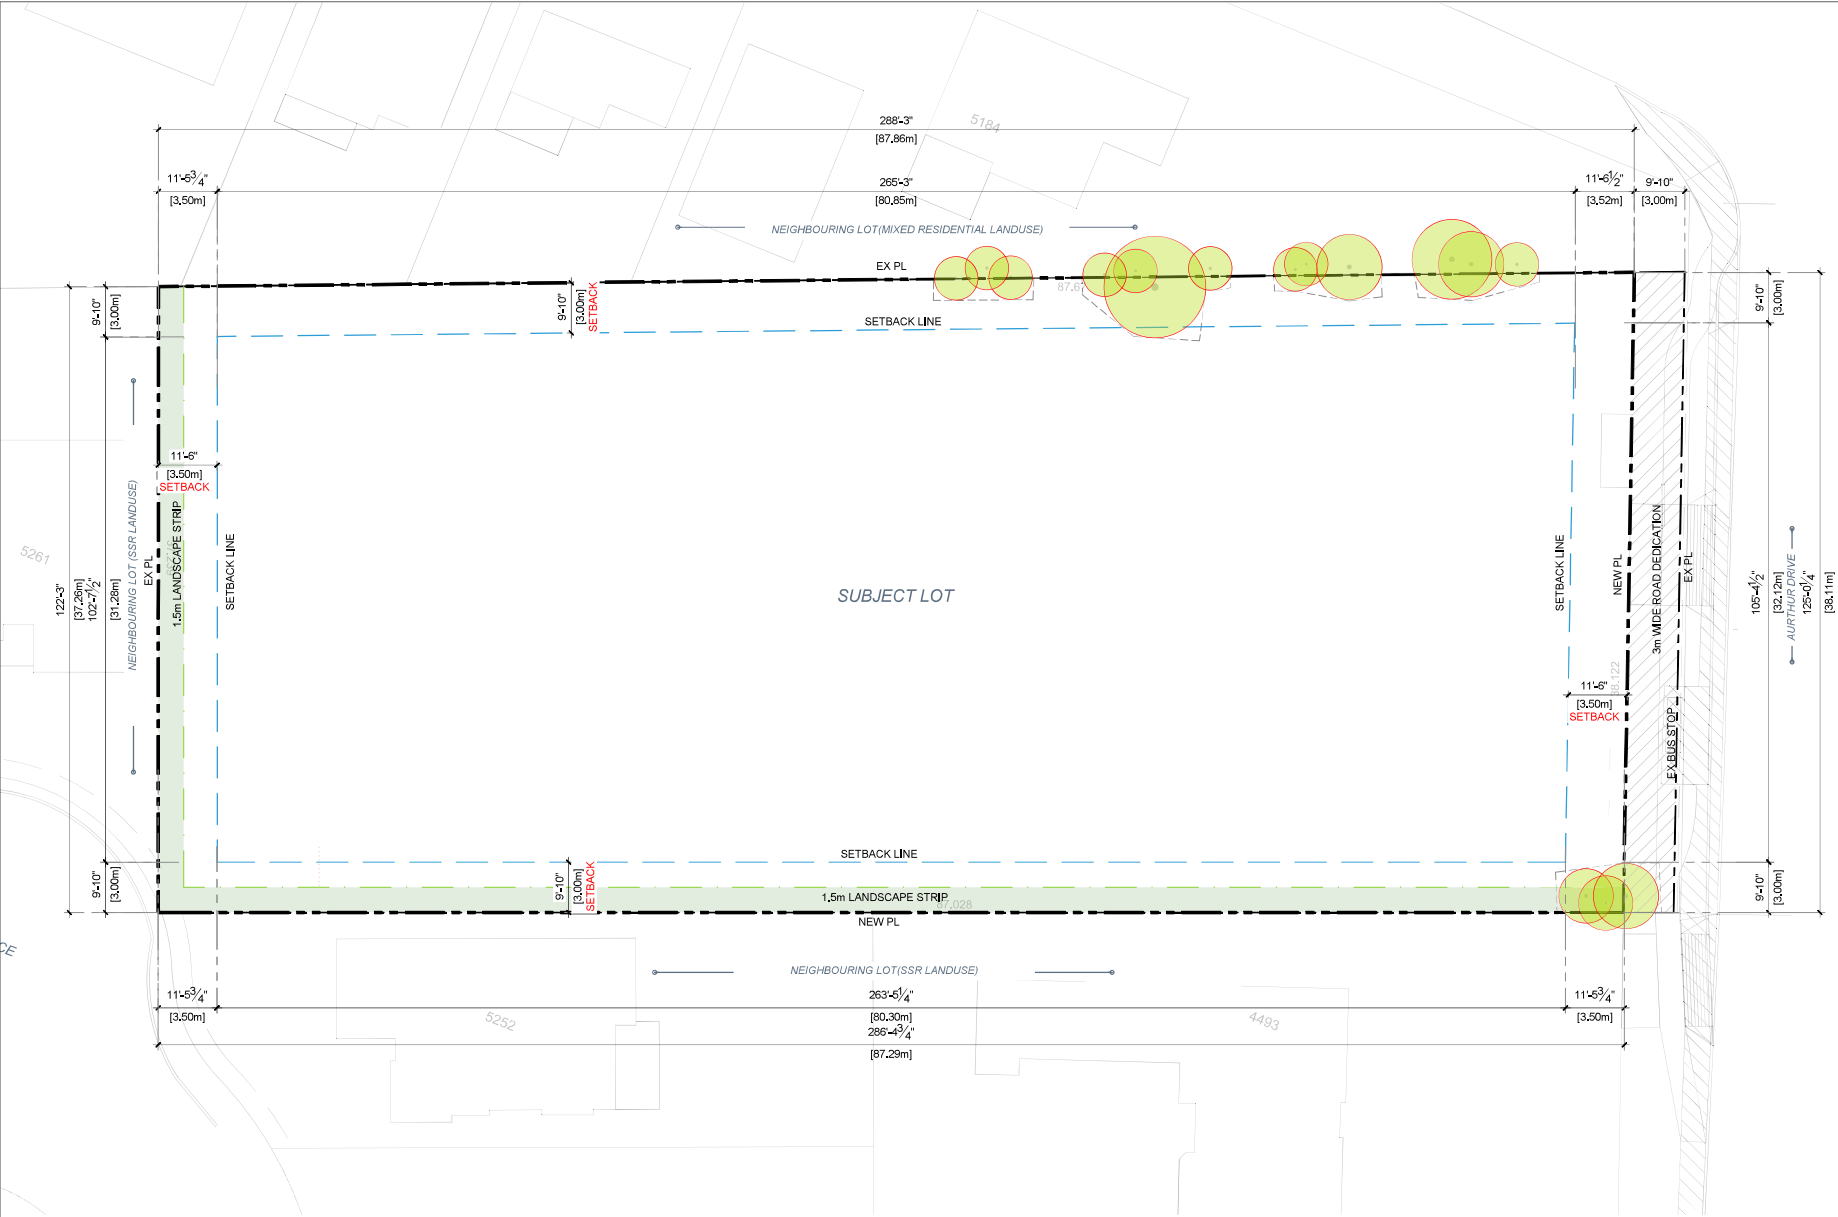

Notes
This drawing, as an instrument of service, is the property of the Architect and may not be reproduced without their permission and unless the reproduction carries their name, all design and other information shown on this drawing are for the use on the specified project only and shall not be used otherwise without written permission of the Architect. Written dimension shall have precedence over scaled dimensions.



2025-11-10	DP APPLICATION
2025-09-26	CO-ORDINATION
2025-07-24	CONCEPT FOR REVIEW
Date	Description

Issues / Revisions



Project Title
TOWNHOUSE DEVELOPMENT

Project Address
4501 ARTHUR DRIVE,
DELTA,
BRITISH COLUMBIA

Drawn By
GC
Date
2025-07-23

Checked By
MS
Project ID
DE09


Sheet Title

SITE PLAN

Scale
N.T.S

Sheet No.

A-1.0

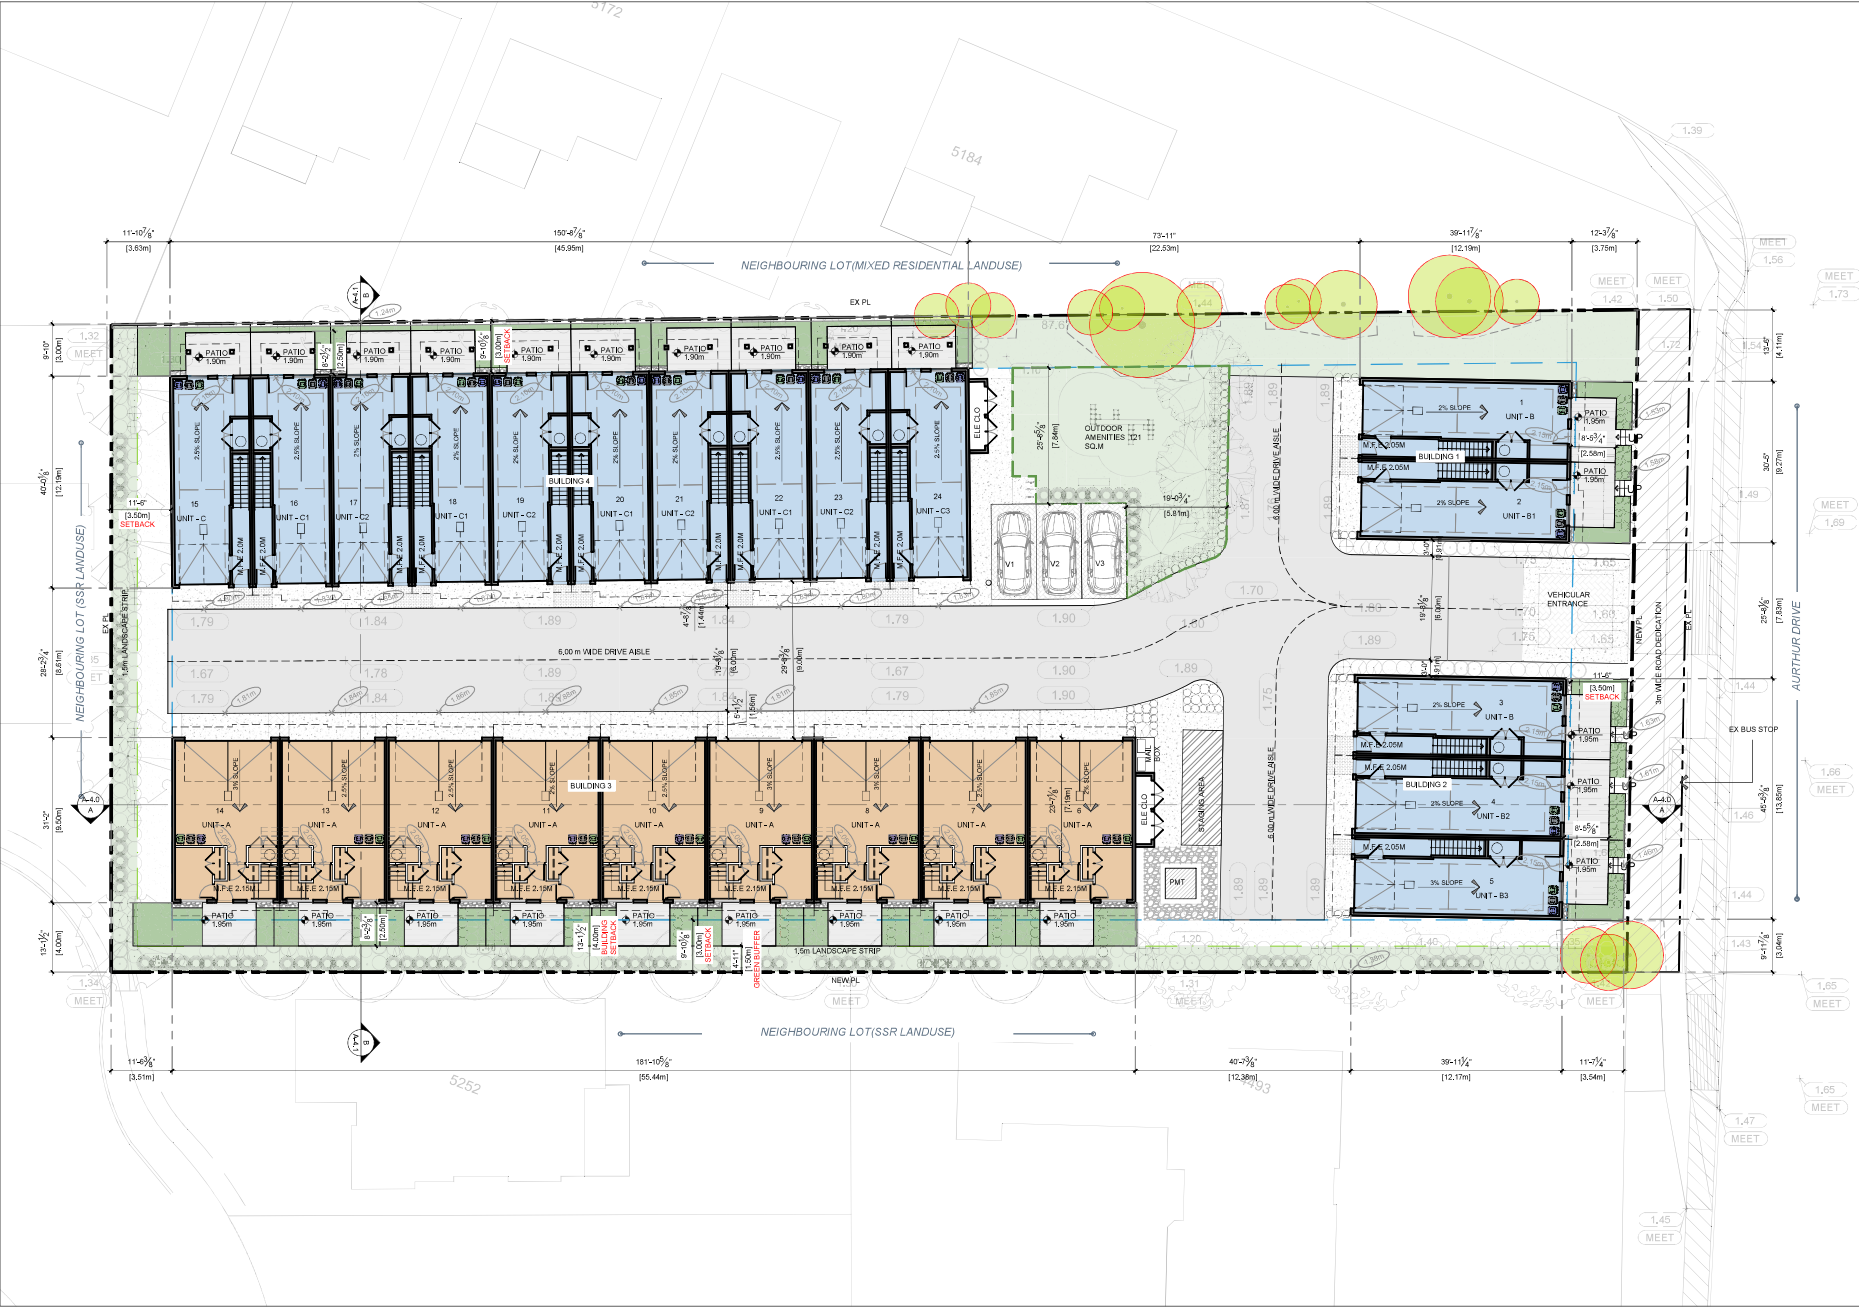

Notes
This drawing, as an instrument of service, is the property of the Architect and may not be reproduced without their permission and unless the reproduction carries their name. All design and other information shown on this drawing are for the use on the specific project only and shall not be used otherwise without written permission of the Architect. Written dimensions shall have precedence over scaled dimensions.



2025-11-10	DP APPLICATION
2025-09-26	CO-ORDINATION
2025-07-24	CONCEPT FOR REVIEW

Date	Description
------	-------------

Issues / Revisions	
--------------------	--

See 

Project Title

**TOWNHOUSE
DEVELOPMENT**

Project Address
**4501 ARTHUR DRIVE,
DELTA,
BRITISH COLUMBIA**

Drawn By GC	Date 2025-07-23
Checked By MS	Project ID DE08


Sheet Title

**OUTDOOR
AMENITIES
CALCULATION**

Scale

Sheet No.


A-1.1

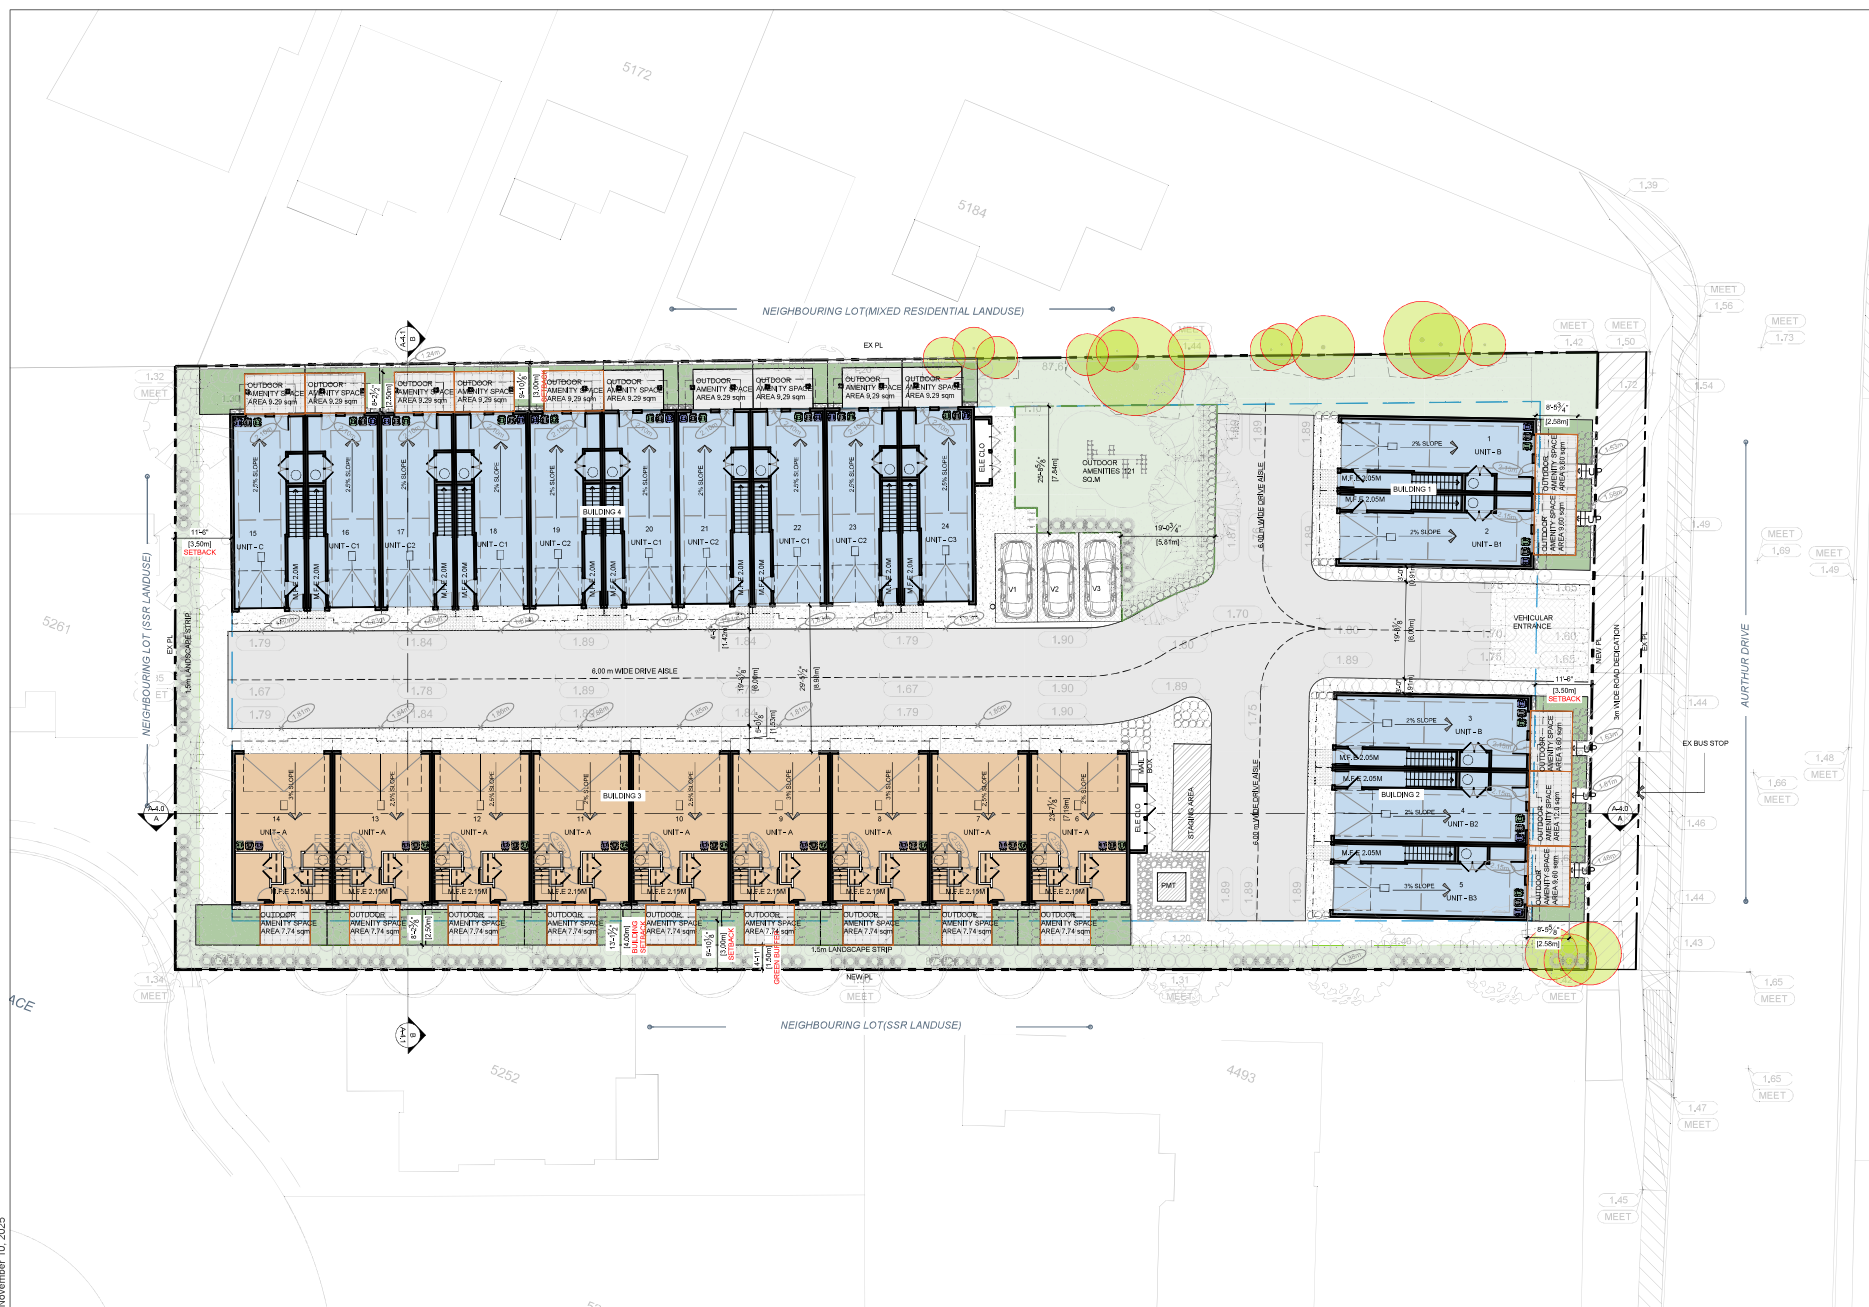


Notes
This drawing, as an instrument of service, is the property of the Architect and may not be reproduced without their permission and unless the reproduction carries their name, all design and other information shown on this drawing are for the use on the specified project only and shall not be used otherwise without written permission of the Architect. Written dimension shall have precedence over scaled dimensions.




KEY PLAN

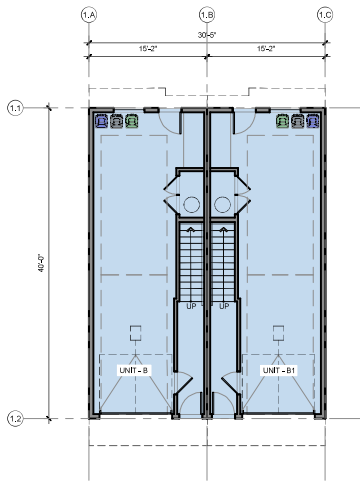


1 BUILDING-1 LEVEL-1

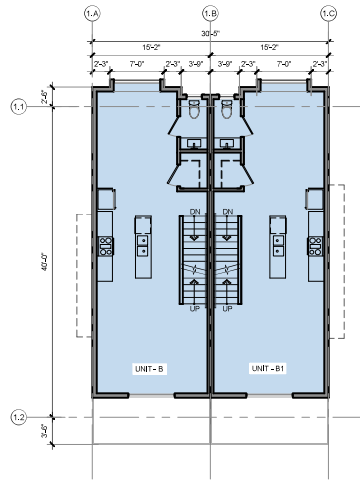

2 BUILDING-1 LEVEL-2

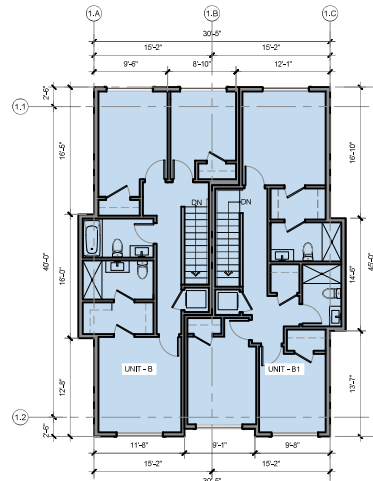

3 BUILDING-1 LEVEL-3

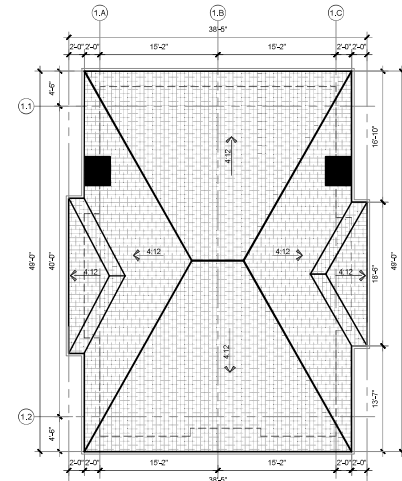

4 BUILDING-1 ROOF PLAN

2025-11-10	DP APPLICATION
2025-08-26	CO-ORDINATION
2025-07-24	CONCEPT FOR REVIEW
Date	Description

Issues / Revisions

Seal



Project Title

TOWNHOUSE
DEVELOPMENT

Project Address

4501 ARTHUR DRIVE,
DELTA,
BRITISH COLUMBIA

Drawn By	Date
GC	2025-07-23
Checked By	Project ID
MS	DE08





Sheet Title

FLOOR PLANS

Scale
1/16" = 1'-0"

Sheet No.

A-2.0

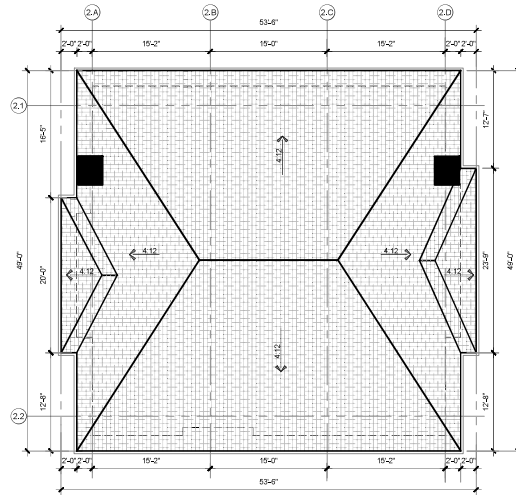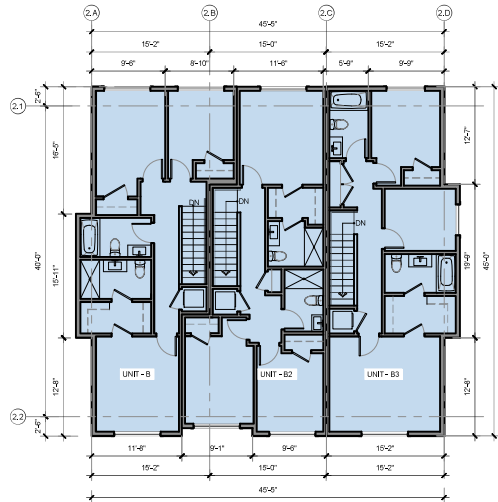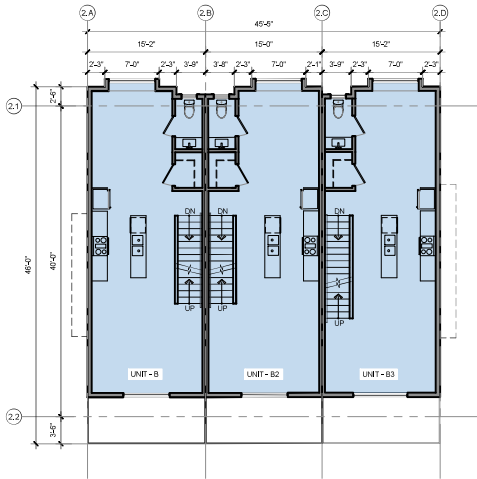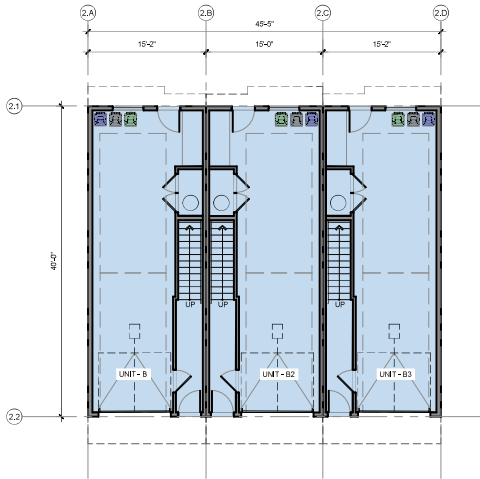

Notes
 This drawing, as an instrument of service, is the property of the Architect and may not be reproduced without their permission and unless the reproduction carries their name, all design and other information shown on this drawing are for the use on the specified project only and shall not be used otherwise without written permission of the Architect. Written dimension shall have precedence over scaled dimensions.



KEY PLAN

2025-11-10	DP APPLICATION
2025-08-26	CO-ORDINATION
2025-07-24	CONCEPT FOR REVIEW
Date	Description

Issues / Revisions



Project Title
 TOWNHOUSE DEVELOPMENT

Project Address
 4501 ARTHUR DRIVE,
 DELTA,
 BRITISH COLUMBIA

Drawn By GC	Date 2025-07-23
Checked By MS	Project ID DE08

Sheet Title

FLOOR PLANS

Scale
 1/16" = 1'-0"

Sheet No.

A-2.1

Notes
This drawing, as an instrument of service, is the property of the Architect and may not be reproduced without their permission and unless the reproduction carries their name, all design and other information shown on this drawing are for the use on the specified project only and shall not be used otherwise without written permission of the Architect. Written dimension shall have precedence over scaled dimensions.



KEY PLAN

Issues / Revisions

Date	Description
2025-11-10	DP APPLICATION
2025-08-26	CO-ORDINATION
2025-07-24	CONCEPT FOR REVIEW



Project Title
TOWNHOUSE DEVELOPMENT

Project Address
4501 ARTHUR DRIVE,
DELTA,
BRITISH COLUMBIA

Drawn By GC
Checked By MS
Date 2025-07-23
Project ID DE09


Sheet Title

FLOOR PLANS


Scale
1/16" = 1'-0"

Sheet No.

A-2.2

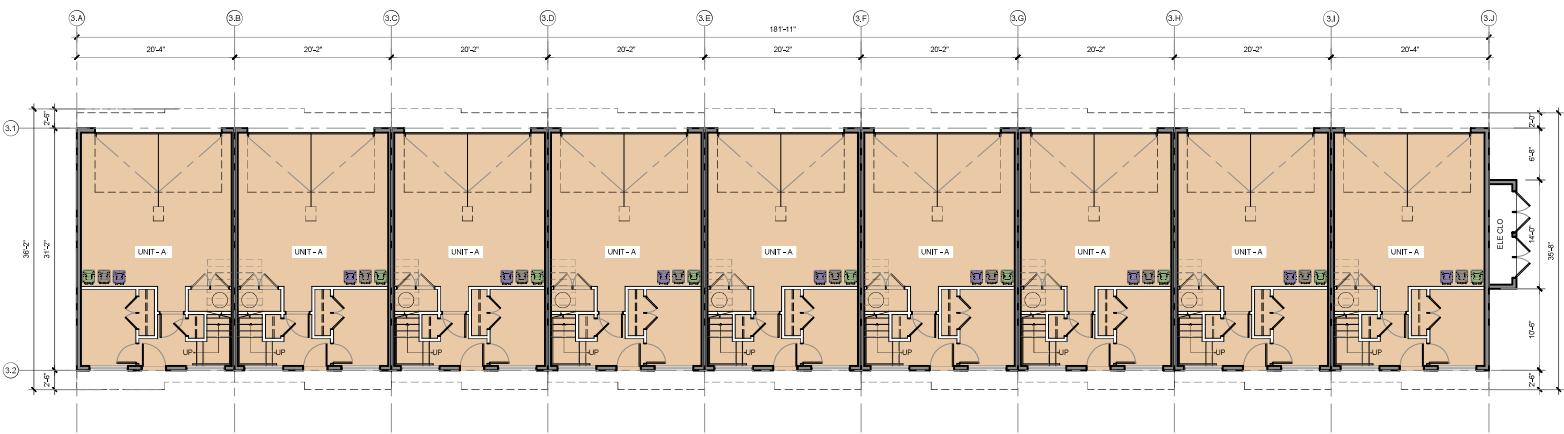


1 BUILDING-3 LEVEL-1

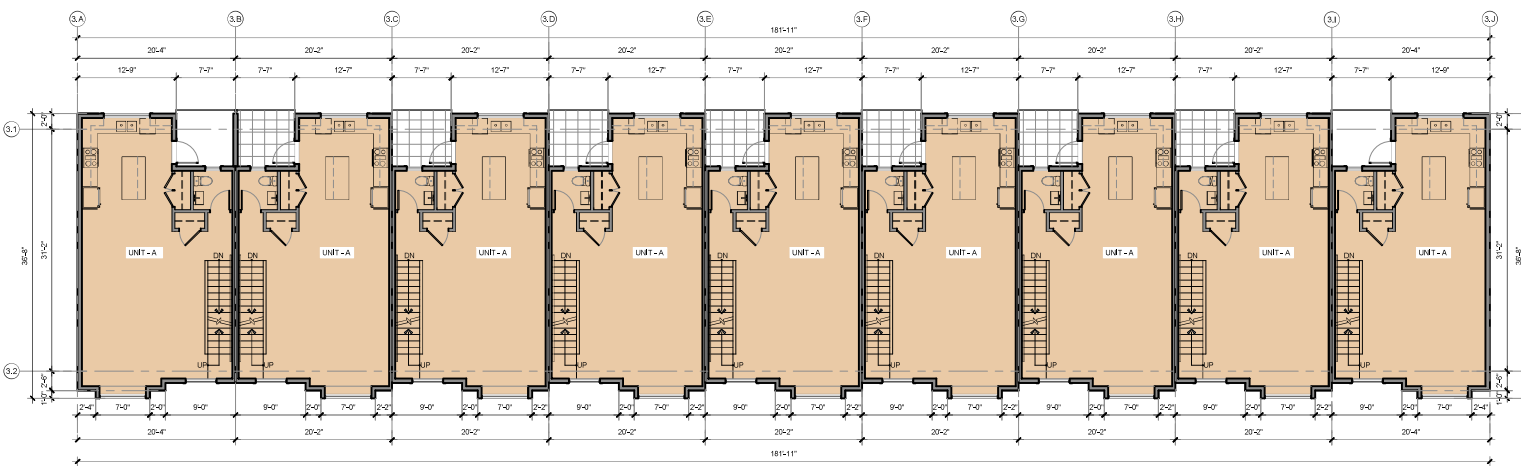

2 BUILDING-3 LEVEL-2

Notes
 This drawing, as an instrument of service, is the property of the Architect and may not be reproduced without their permission and unless the reproduction carries their name, all design and other information shown on this drawing are for the use on the specified project only and shall not be used otherwise without written permission of the Architect. Written dimension shall have precedence over scaled dimensions.

 

KEY PLAN

2025-11-10	DP APPLICATION
2025-08-26	CO-ORDINATION
2025-07-24	CONCEPT FOR REVIEW
Date	Description

Issues / Revisions

Seal



Project Title

TOWNHOUSE DEVELOPMENT

Project Address

4501 ARTHUR DRIVE,
DELTA,
BRITISH COLUMBIA

Drawn By

GC

Date

2025-07-23

Checked By

MS

Project ID

DE08

Sheet Title


FLOOR PLANS

Scale


1/16" = 1'-0"

Sheet No.


A-2.3

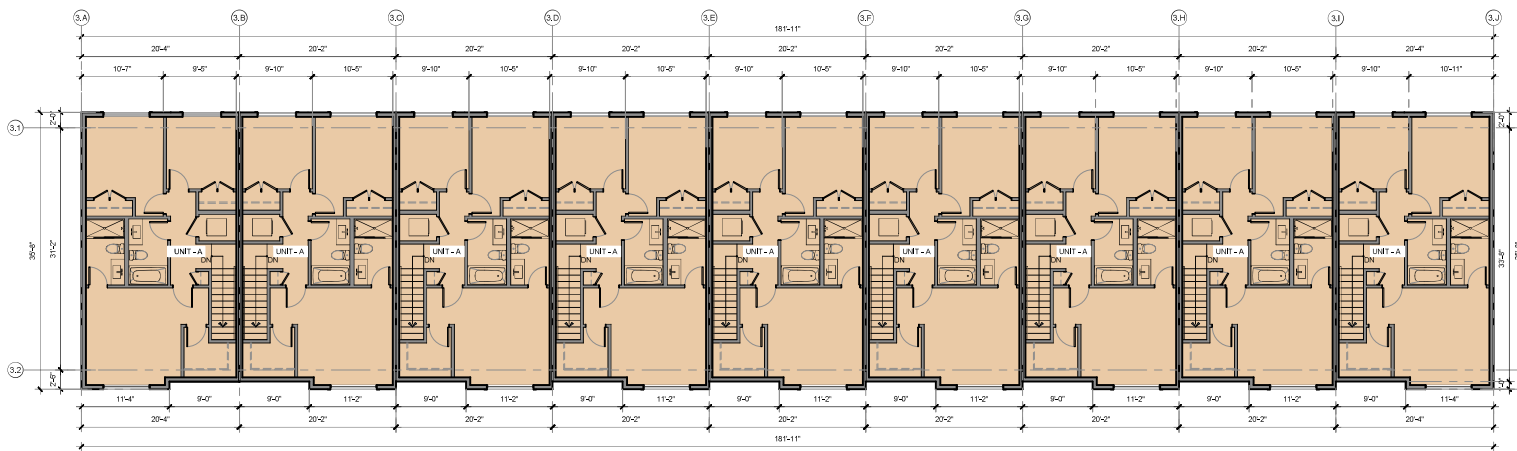


1 BUILDING-3 LEVEL-3

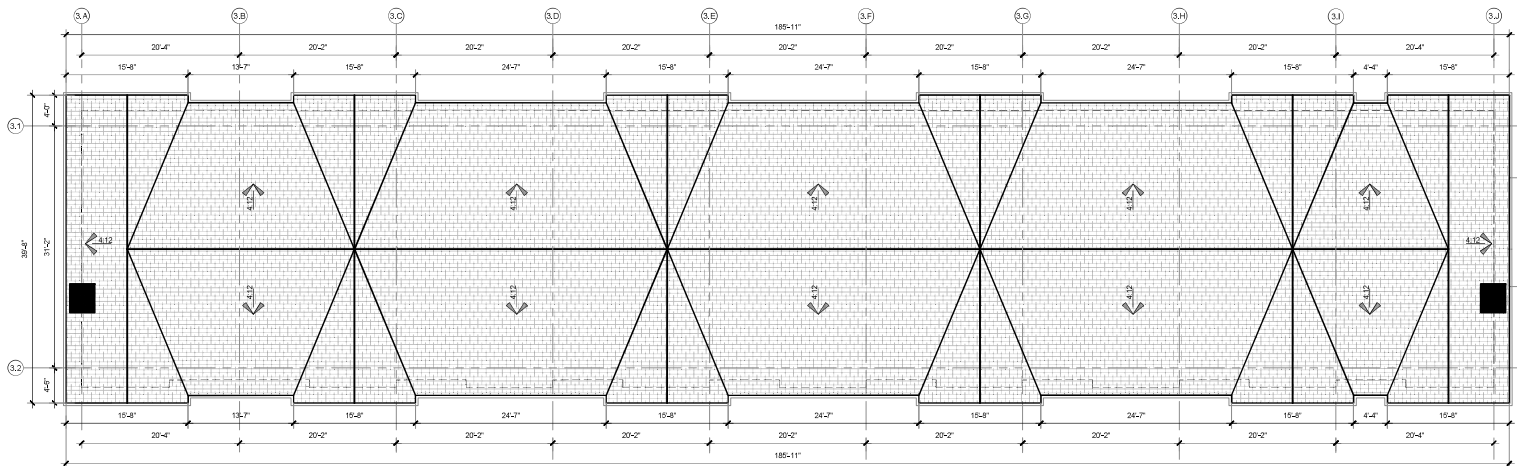

2 BUILDING-3 ROOF PLAN

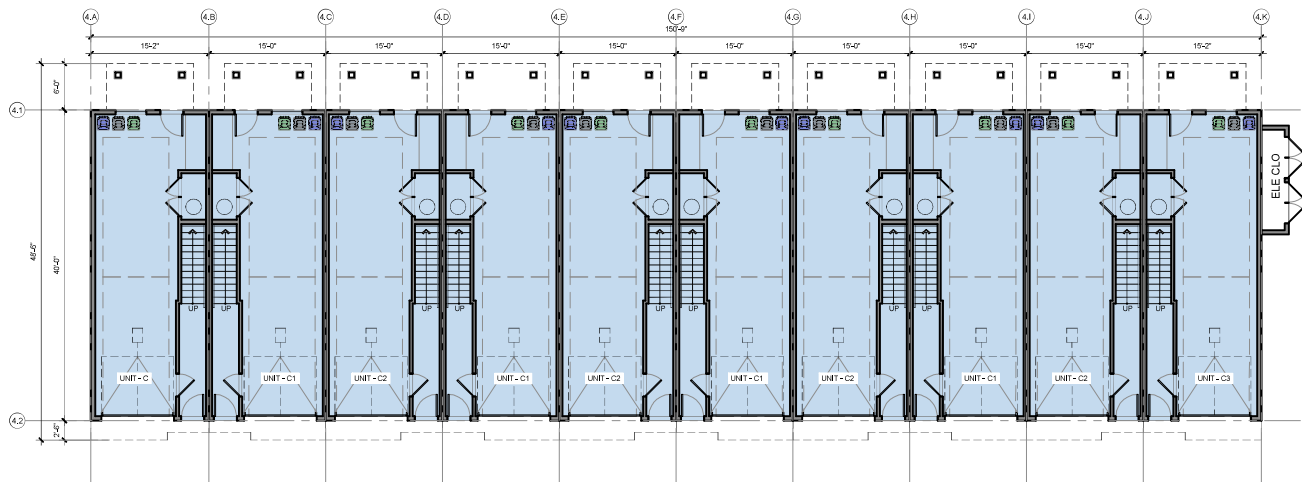

1 BUILDING-4 LEVEL-1

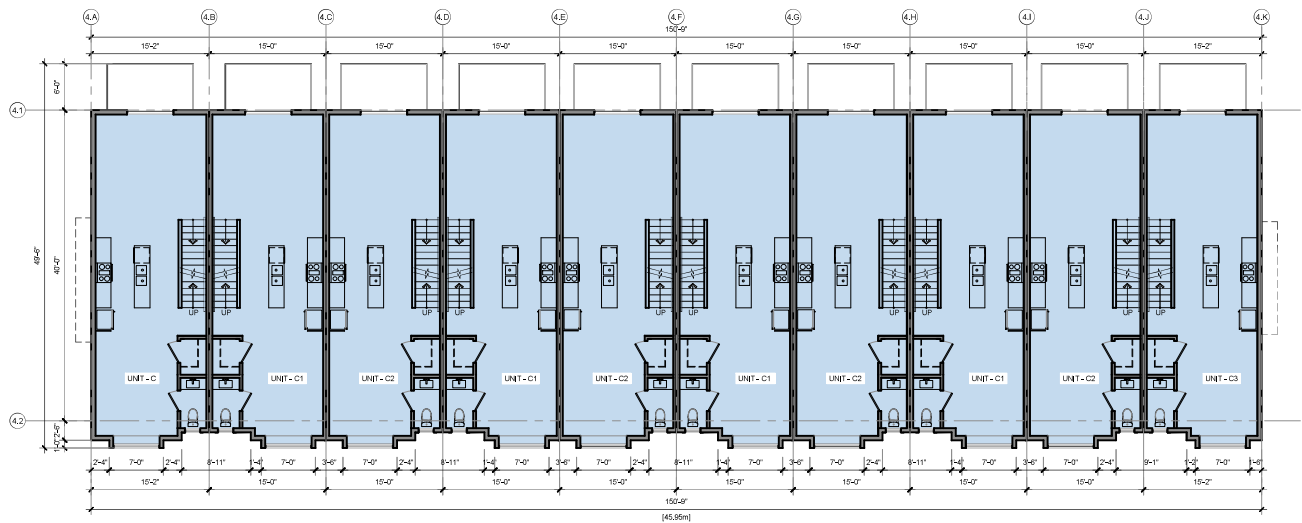

2 BUILDING-4 LEVEL-2

Notes
This drawing, as an instrument of service, is the property of the Architect and may not be reproduced without their permission and unless the reproduction carries their name, all design and other information shown on this drawing are for the use on the specified project only and shall not be used otherwise without written permission of the Architect. Written dimension shall have precedence over scaled dimensions.



KEY PLAN



2025-11-10	DP APPLICATION
2025-08-26	CO-ORDINATION
2025-07-24	CONCEPT FOR REVIEW
Date	Description

Issues / Revisions



Project Title
TOWNHOUSE
DEVELOPMENT

Project Address
4501 ARTHUR DRIVE,
DELTA,
BRITISH COLUMBIA

Drawn By
GC
Date
2025-07-23

Checked By
MS
Project ID
DE09



Sheet Title

FLOOR PLANS

Scale
1/16" = 1'-0"

Sheet No.

A-2.4

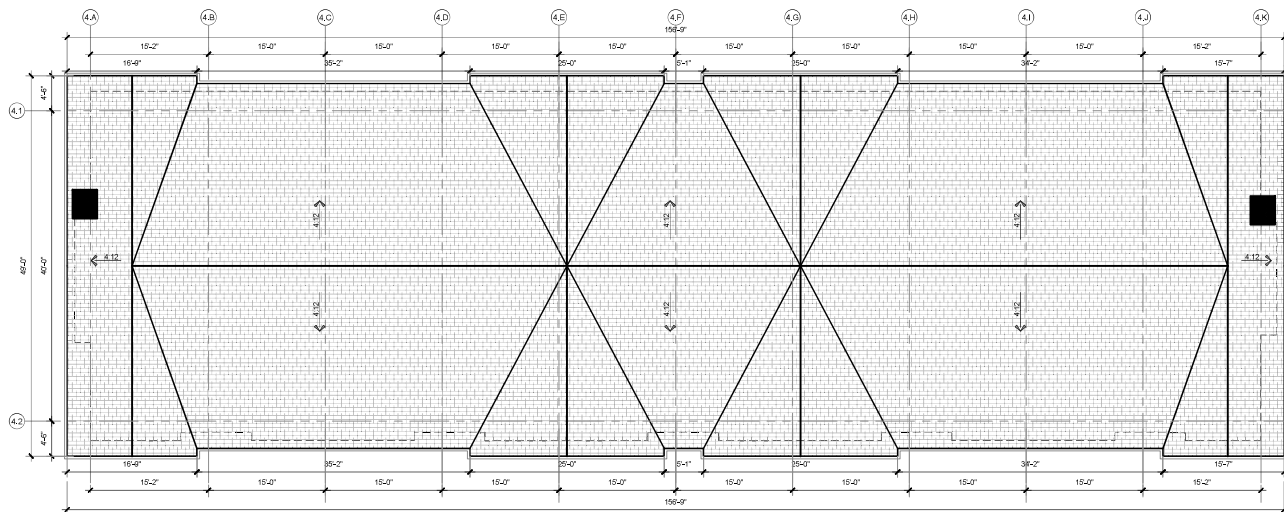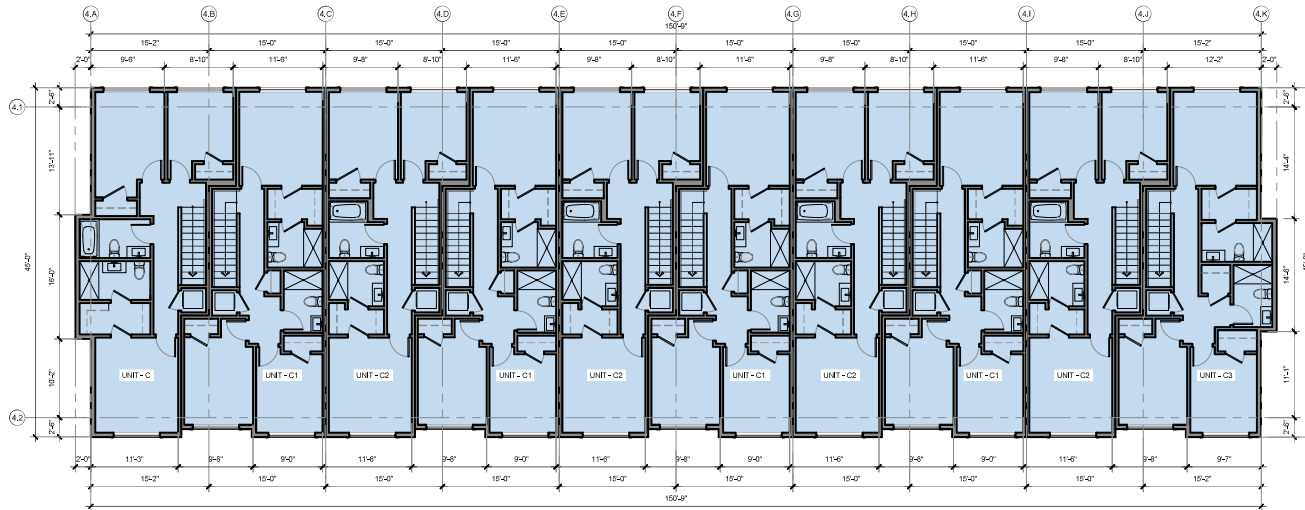

Notes
This drawing, as an instrument of service, is the property of the Architect and may not be reproduced without their permission and unless the reproduction carries their name, all design and other information shown on this drawing are for the use on the specified project only and shall not be used otherwise without written permission of the Architect. Written dimension shall have precedence over scaled dimensions.



KEY PLAN

2025-11-10	DP APPLICATION
2025-08-26	CO-ORDINATION
2025-07-24	CONCEPT FOR REVIEW
Date	Description

Issues / Revisions



Project Title
TOWNHOUSE DEVELOPMENT

Project Address
4501 ARTHUR DRIVE,
DELTA,
BRITISH COLUMBIA

Drawn By GC	Date 2025-07-23
Checked By MS	Project ID DE08

Sheet Title

FLOOR PLANS

Scale
1/16" = 1'-0"

Sheet No.

A-2.5



1 BLDG 4-SOUTH ELEVATION
1/16" = 1'-0"



2 BLDG 4-NORTH ELEVATION
1/16" = 1'-0"



3 PERSPECTIVE




1. Mutual Materials Face Brick
Color : Sienna




2. Asphalt Shingle Roof
Color : Grey




3. Face mounted balcony
Frame Color to Match: Sherwin
Williams Iron Ore 7069, Glass: Clear

 

4. Benjamin Moore
Color : Wenge-AF-180

 


5-Metal Railing:
Color to Match: Benjamin Moore
Black Ink 2127-20

 

6-EIFS
Color to Match: Benjamin Moore
Summer Harvest CC-190



7 - Concrete
Color: Benjamin Moore
Elephant Gray 2109-50

 

8 - James Hardie - Trim
Color to Match Dark Brown

Notes
This drawing, as an instrument of service, is the property of the Architect and may not be reproduced without their permission and unless the reproduction carries their name, all design and other information shown on this drawing are for the use on the specified project only and shall not be used otherwise without written permission of the Architect. Written dimension shall have precedence over scaled dimensions.



KEY PLAN

Date	Description
2025-11-10	DP APPLICATION
2025-09-26	CO-ORDINATION
2025-07-24	CONCEPT FOR REVIEW

Issues / Revisions



Project Title
**TOWNHOUSE
DEVELOPMENT**

Project Address
**4501 ARTHUR DRIVE,
DELTA,
BRITISH COLUMBIA**

Drawn By GC	Date 2025-07-23
Checked By MS	Project ID DE08


Sheet Title

ELEVATIONS


Scale
1/16" = 1'-0"

Sheet No.


A-3.0

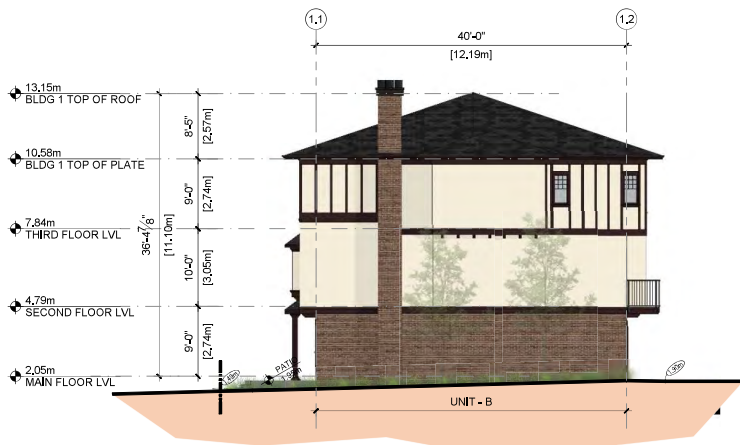


1 BLDG 1-NORTH ELEVATION
1/16" = 1'-0"

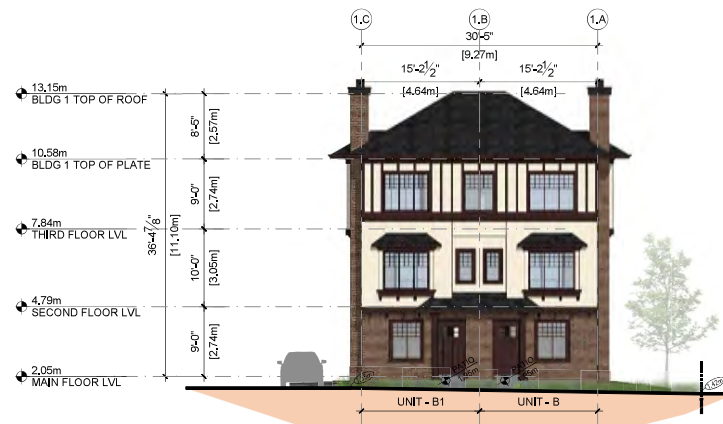

2 BLDG 1-EAST ELEVATION
1/16" = 1'-0"

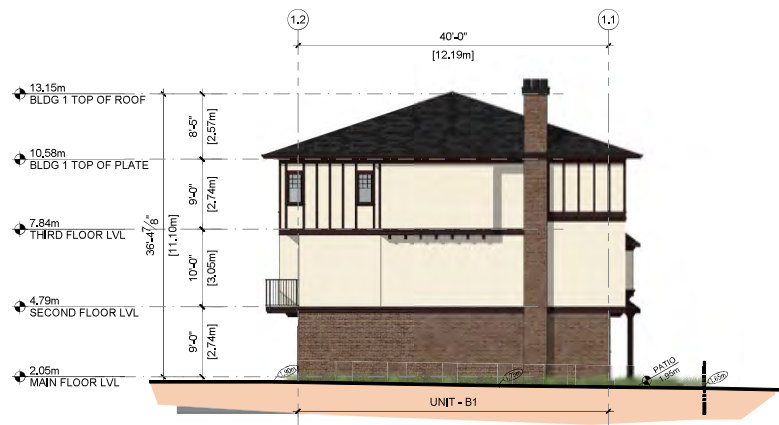

3 BLDG 1-SOUTH ELEVATION
1/16" = 1'-0"

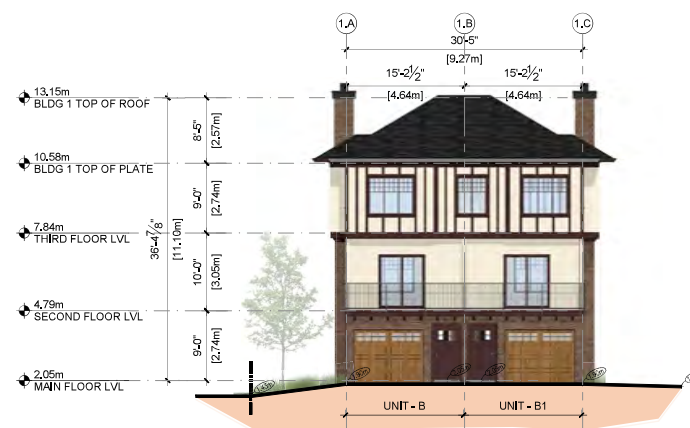

4 BLDG 1-WEST ELEVATION
1/16" = 1'-0"

Notes
This drawing, as an instrument of service, is the property of the Architect and may not be reproduced without their permission and unless the reproduction carries their name. All design and other information shown on this drawing are for the use on the specified project only and shall not be used otherwise without written permission of the Architect. Written dimension shall have precedence over scaled dimensions.



KEY PLAN



2025-11-10	DP APPLICATION
2025-09-26	CO-ORDINATION
2025-07-24	CONCEPT FOR REVIEW
Date	Description

Issues / Revisions



Project Title
TOWNHOUSE
DEVELOPMENT

Project Address
4501 ARTHUR DRIVE,
DELTA,
BRITISH COLUMBIA

Drawn By
GC

Date
2025-07-23

Checked By
MS

Project ID
DE09


Sheet Title

ELEVATIONS

Scale
1/16" = 1'-0"

Sheet No.


A-3.1

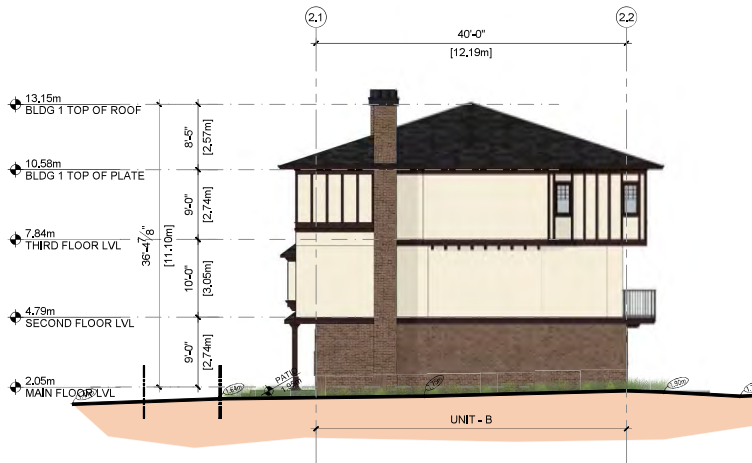


1 BLDG 2-NORTH ELEVATION
1/16" = 1'-0"



2 BLDG 2-EAST ELEVATION
1/16" = 1'-0"

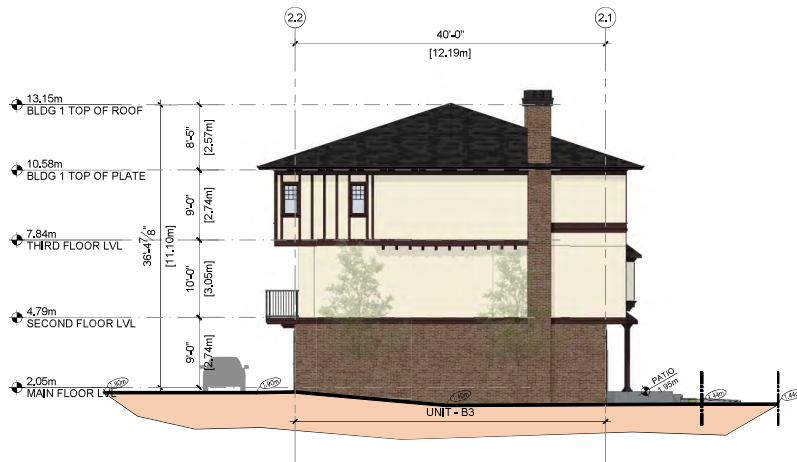


3 BLDG 2-SOUTH ELEVATION
1/16" = 1'-0"

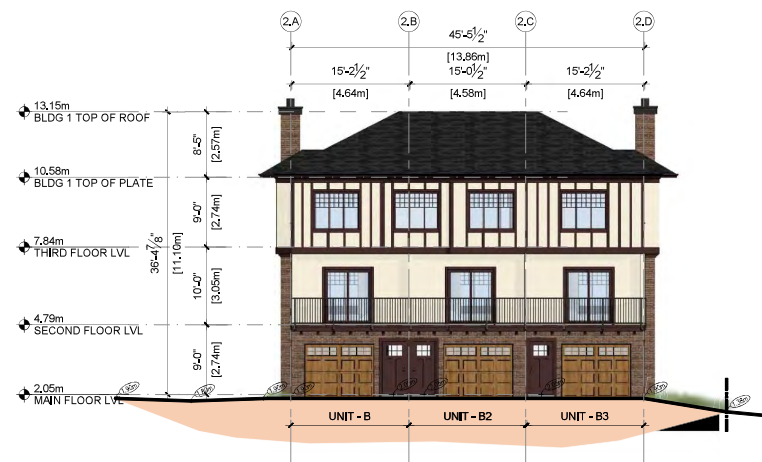

4 BLDG 2-WEST ELEVATION
1/16" = 1'-0"

Notes
This drawing, as an instrument of service, is the property of the Architect and may not be reproduced without their permission and unless the reproduction carries their name, all design and other information shown on this drawing are for the use on the specified project only and shall not be used otherwise without written permission of the Architect. Written dimension shall have precedence over scaled dimensions.

 

KEY PLAN

2025-11-10	DP APPLICATION
2025-09-26	CO-ORDINATION
2025-07-24	CONCEPT FOR REVIEW

Date	Description
------	-------------

Issues / Revisions

Seal



Project Title
TOWNHOUSE DEVELOPMENT

Project Address
**4501 ARTHUR DRIVE,
DELTA,
BRITISH COLUMBIA**

Drawn By GC	Date 2025-07-23
Checked By MS	Project ID DE08

Sheet Title

ELEVATIONS

Scale
1/16" = 1'-0"

Sheet No.

A-3.2


Notes
This drawing, as an instrument of service, is the property of the Architect and may not be reproduced without their permission and unless the reproduction carries their name, all design and other information shown on this drawing are for the use on the specified project only and shall not be used otherwise without written permission of the Architect. Written dimension shall have precedence over scaled dimensions.



KEY PLAN



1 BLDG 3-NORTH ELEVATION
1/16" = 1'-0"

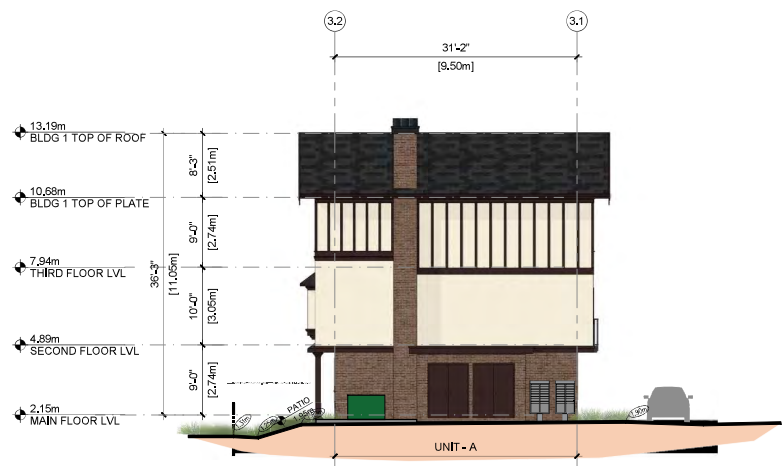

2 BLDG 3-EAST ELEVATION
1/16" = 1'-0"

2025-11-10	DP APPLICATION
2025-09-26	CO-ORDINATION
2025-07-24	CONCEPT FOR REVIEW
Date	Description

Issues / Revisions



Project Title
TOWNHOUSE DEVELOPMENT

Project Address
4501 ARTHUR DRIVE,
DELTA,
BRITISH COLUMBIA

Drawn By GC	Date 2025-07-23
Checked By MS	Project ID DE09

Sheet Title

ELEVATIONS

Scale
1/16" = 1'-0"

Sheet No.

A-3.3


Notes:
 This drawing, as an instrument of service, is the property of the Architect and may not be reproduced without their permission and unless the reproduction carries their name, all design and other information shown on this drawing are for the use on the specified project only and shall not be used otherwise without written permission of the Architect. Written dimension shall have precedence over scaled dimensions.



KEY PLAN



1 BLDG 3-SOUTH ELEVATION
 1/16" = 1'-0"

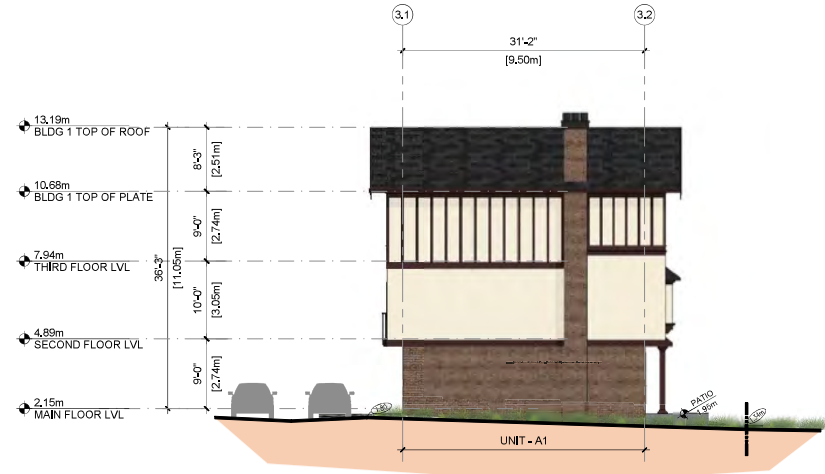

2 BLDG 3-WEST ELEVATION
 1/16" = 1'-0"

2025-11-10	DP APPLICATION
2025-08-26	CO-ORDINATION
2025-07-24	CONCEPT FOR REVIEW
Date	Description
Issues / Revisions	
Seal	
	
Project Title	
TOWNHOUSE DEVELOPMENT	
Project Address	
4501 ARTHUR DRIVE, DELTA, BRITISH COLUMBIA	
Drawn By	Date
GC	2025-07-23
Checked By	Project ID
MS	DE08
Sheet Title	
ELEVATIONS	
Scale	
1/16" = 1'-0"	
Sheet No.	
A-3.4	