


DATE: 01/2001
REVISIONS:
REVISIONS:
KAVOLINAS & ASSOCIATES INC.
P.O. BOX 1000
2402 JONAH COURT
ARABOOTON, FL 32008
PHONE (904) 855-1388


CLIENT:
MR. HARI SINGH
604-


PLAN VIEW
LANDSCAPE PLAN
PROPOSED
TOWNHOUSE DEVELOPMENT
4500 W. BAYVIEW
DELTA, FL 33522

SCALE: 1/2"=1'-0"	DATE: 01/2001
DRAWN BY: [Signature]	DATE: 01/2001
CHECKED BY: [Signature]	DATE: 01/2001
APPROVED BY: [Signature]	DATE: 01/2001

PROJECT NO.: [Blank]	DATE: 01/2001
PROJECT NAME: [Blank]	DATE: 01/2001
PROJECT LOCATION: [Blank]	DATE: 01/2001

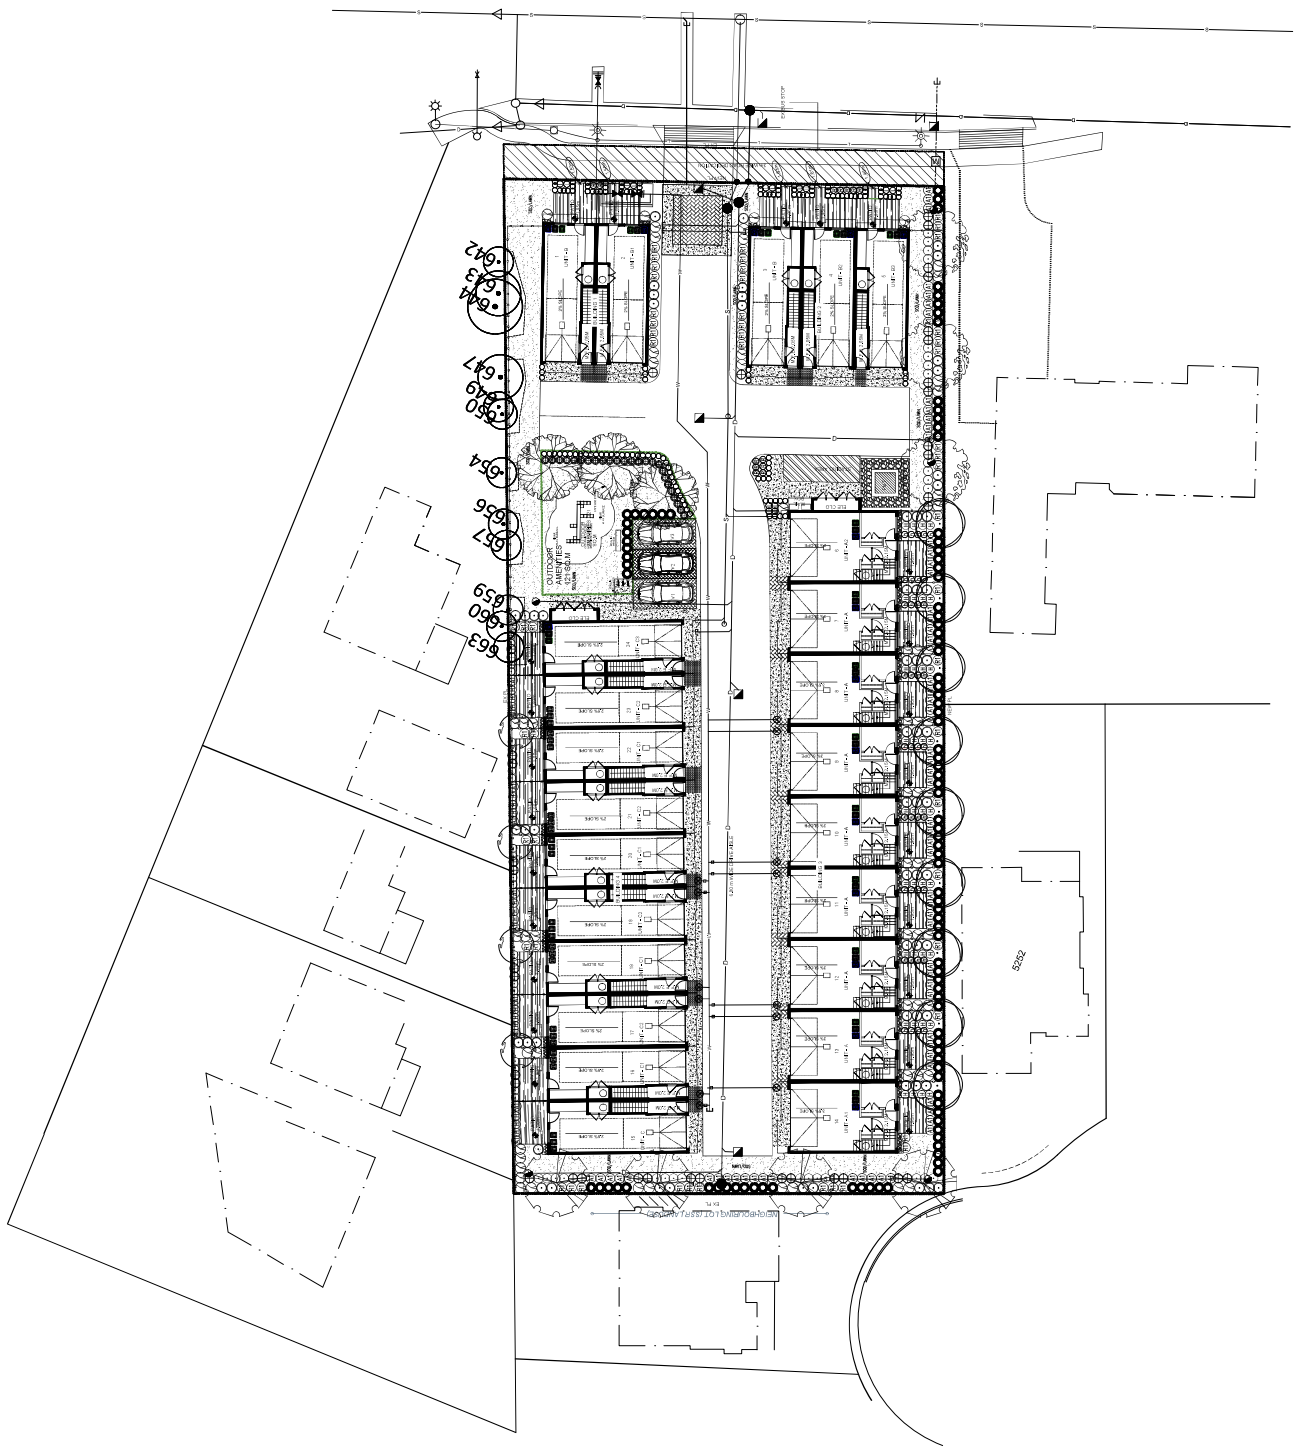

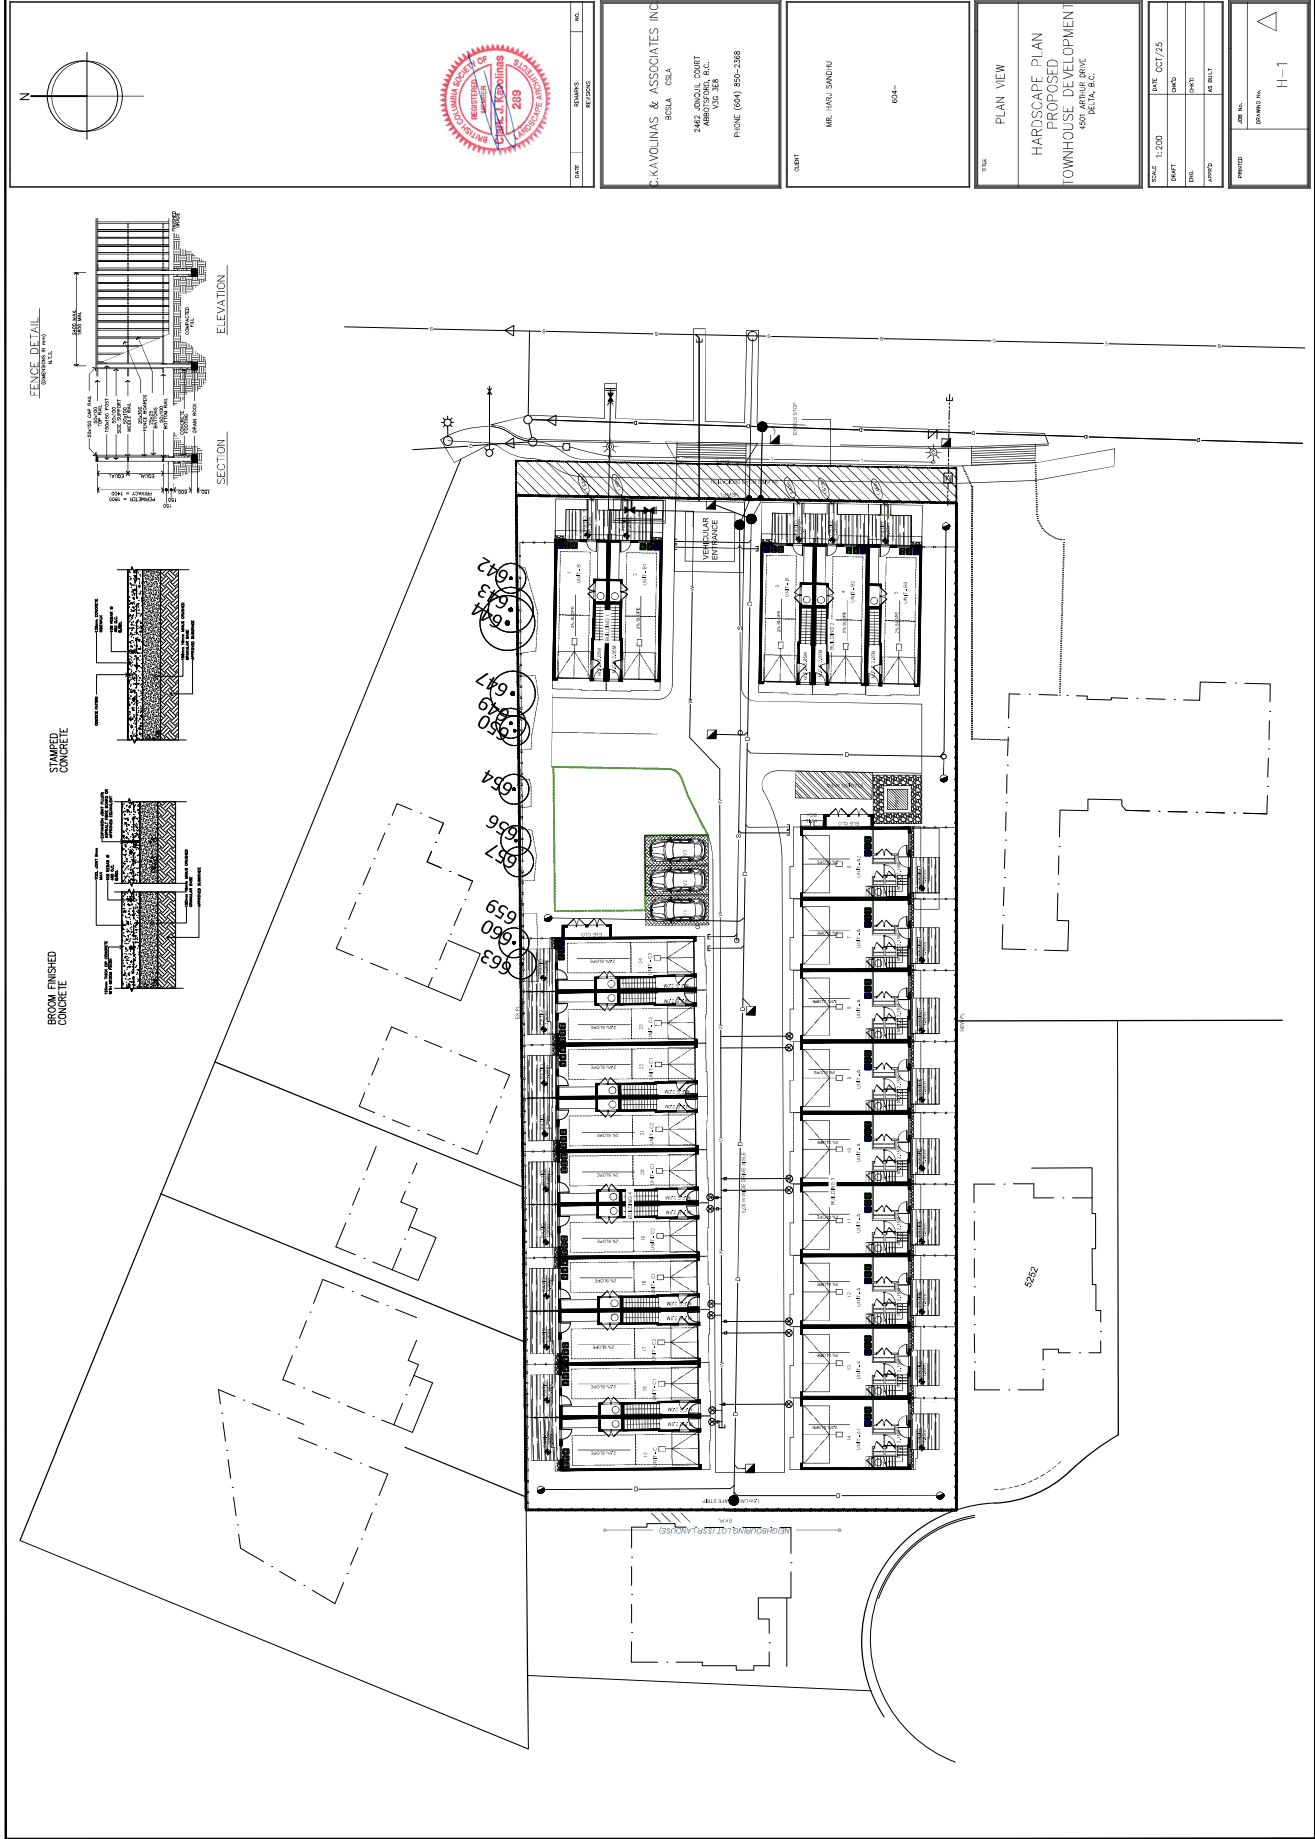

 

DATE	REVISIONS	BY

C. KAVOLINIS & ASSOCIATES INC.
2525A 625A
2482 JINGJUL COURT
ARLINGTON, VA, U.S.A.
PHONE (804) 550-2388

CLIENT
MR. 1932 SINGHU
625A

TITLE
PLAN VIEW
HARDSCAPE PLAN
PROPOSED
TOWNHOUSE DEVELOPMENT
6257 ARBIS DRIVE
DELTA, E.C.

SCALE	DATE
1:200	OCT/25

DATE	BY	APP'D
08/27	08/27	08/27

DESIGNED BY
CHECKED BY
DRAWN BY
DATE
PROJECT NO.
DRAWING NO.
H-1



DATE	REMARKS	NO.
	REVISION	

CSLA

2462 JONQUIL COURT
ARROYO TRUJO, B.C.
V30 3E8

PHONE (604) 850-2368

CLIENT

MR. HARJ SANDHU

604-

PLAN VIEW	GRADING PLAN PROPOSED TOWNHOUSE DEVELOPMENT 4501 ARTHUR DRIVE DELTA, B.C.
-----------	---

SCALE	1:200	DATE	OCT/25
DRAFT		CHK'D	
ENGR.		CHK'D	
APPR'D		AS BUILT	

PRINTED	JOB No.	
	DRAWING No.	G-1 

