


STAMP				NO.		DATE		BY		REVISION		MIKE FADUM AND ASSOCIATES LTD. VEGETATION CONSULTANTS		#105, 8277 129 St. Surrey, British Columbia V3W 0A6 Ph: (778) 593-0300 Fax: (778) 593-0302 Email: mfadum@fadum.ca		© Copyright Reserved. This drawing and design is the property of Mike Fadum and Associates Ltd. and may not be reproduced or used for other projects without their permission.		PROJECT TITLE PHASE 2 KIN VILLAGE (SENIORS AFFORDABLE RENTAL) 1050 - 54A STREET SOUTH DELTA, B.C.		SHEET TITLE T1 - TREE REMOVAL AND PRESERVATION PLAN		DRAWN MK		T-1 SHEET 1 OF 2					
				1		FEB07/20		MK		SITE PLAN										SCALE AS SHOWN									
				2		MAR16/20		MK		SITE PLAN																			
				3		FEB04/21		MK		SITE PLAN																			
				4		AUG08/25		MK		SURVEY PLAN																			
				5		AUG19/25		MK		SITE PLAN																		DATE OCTOBER 24, 2024	

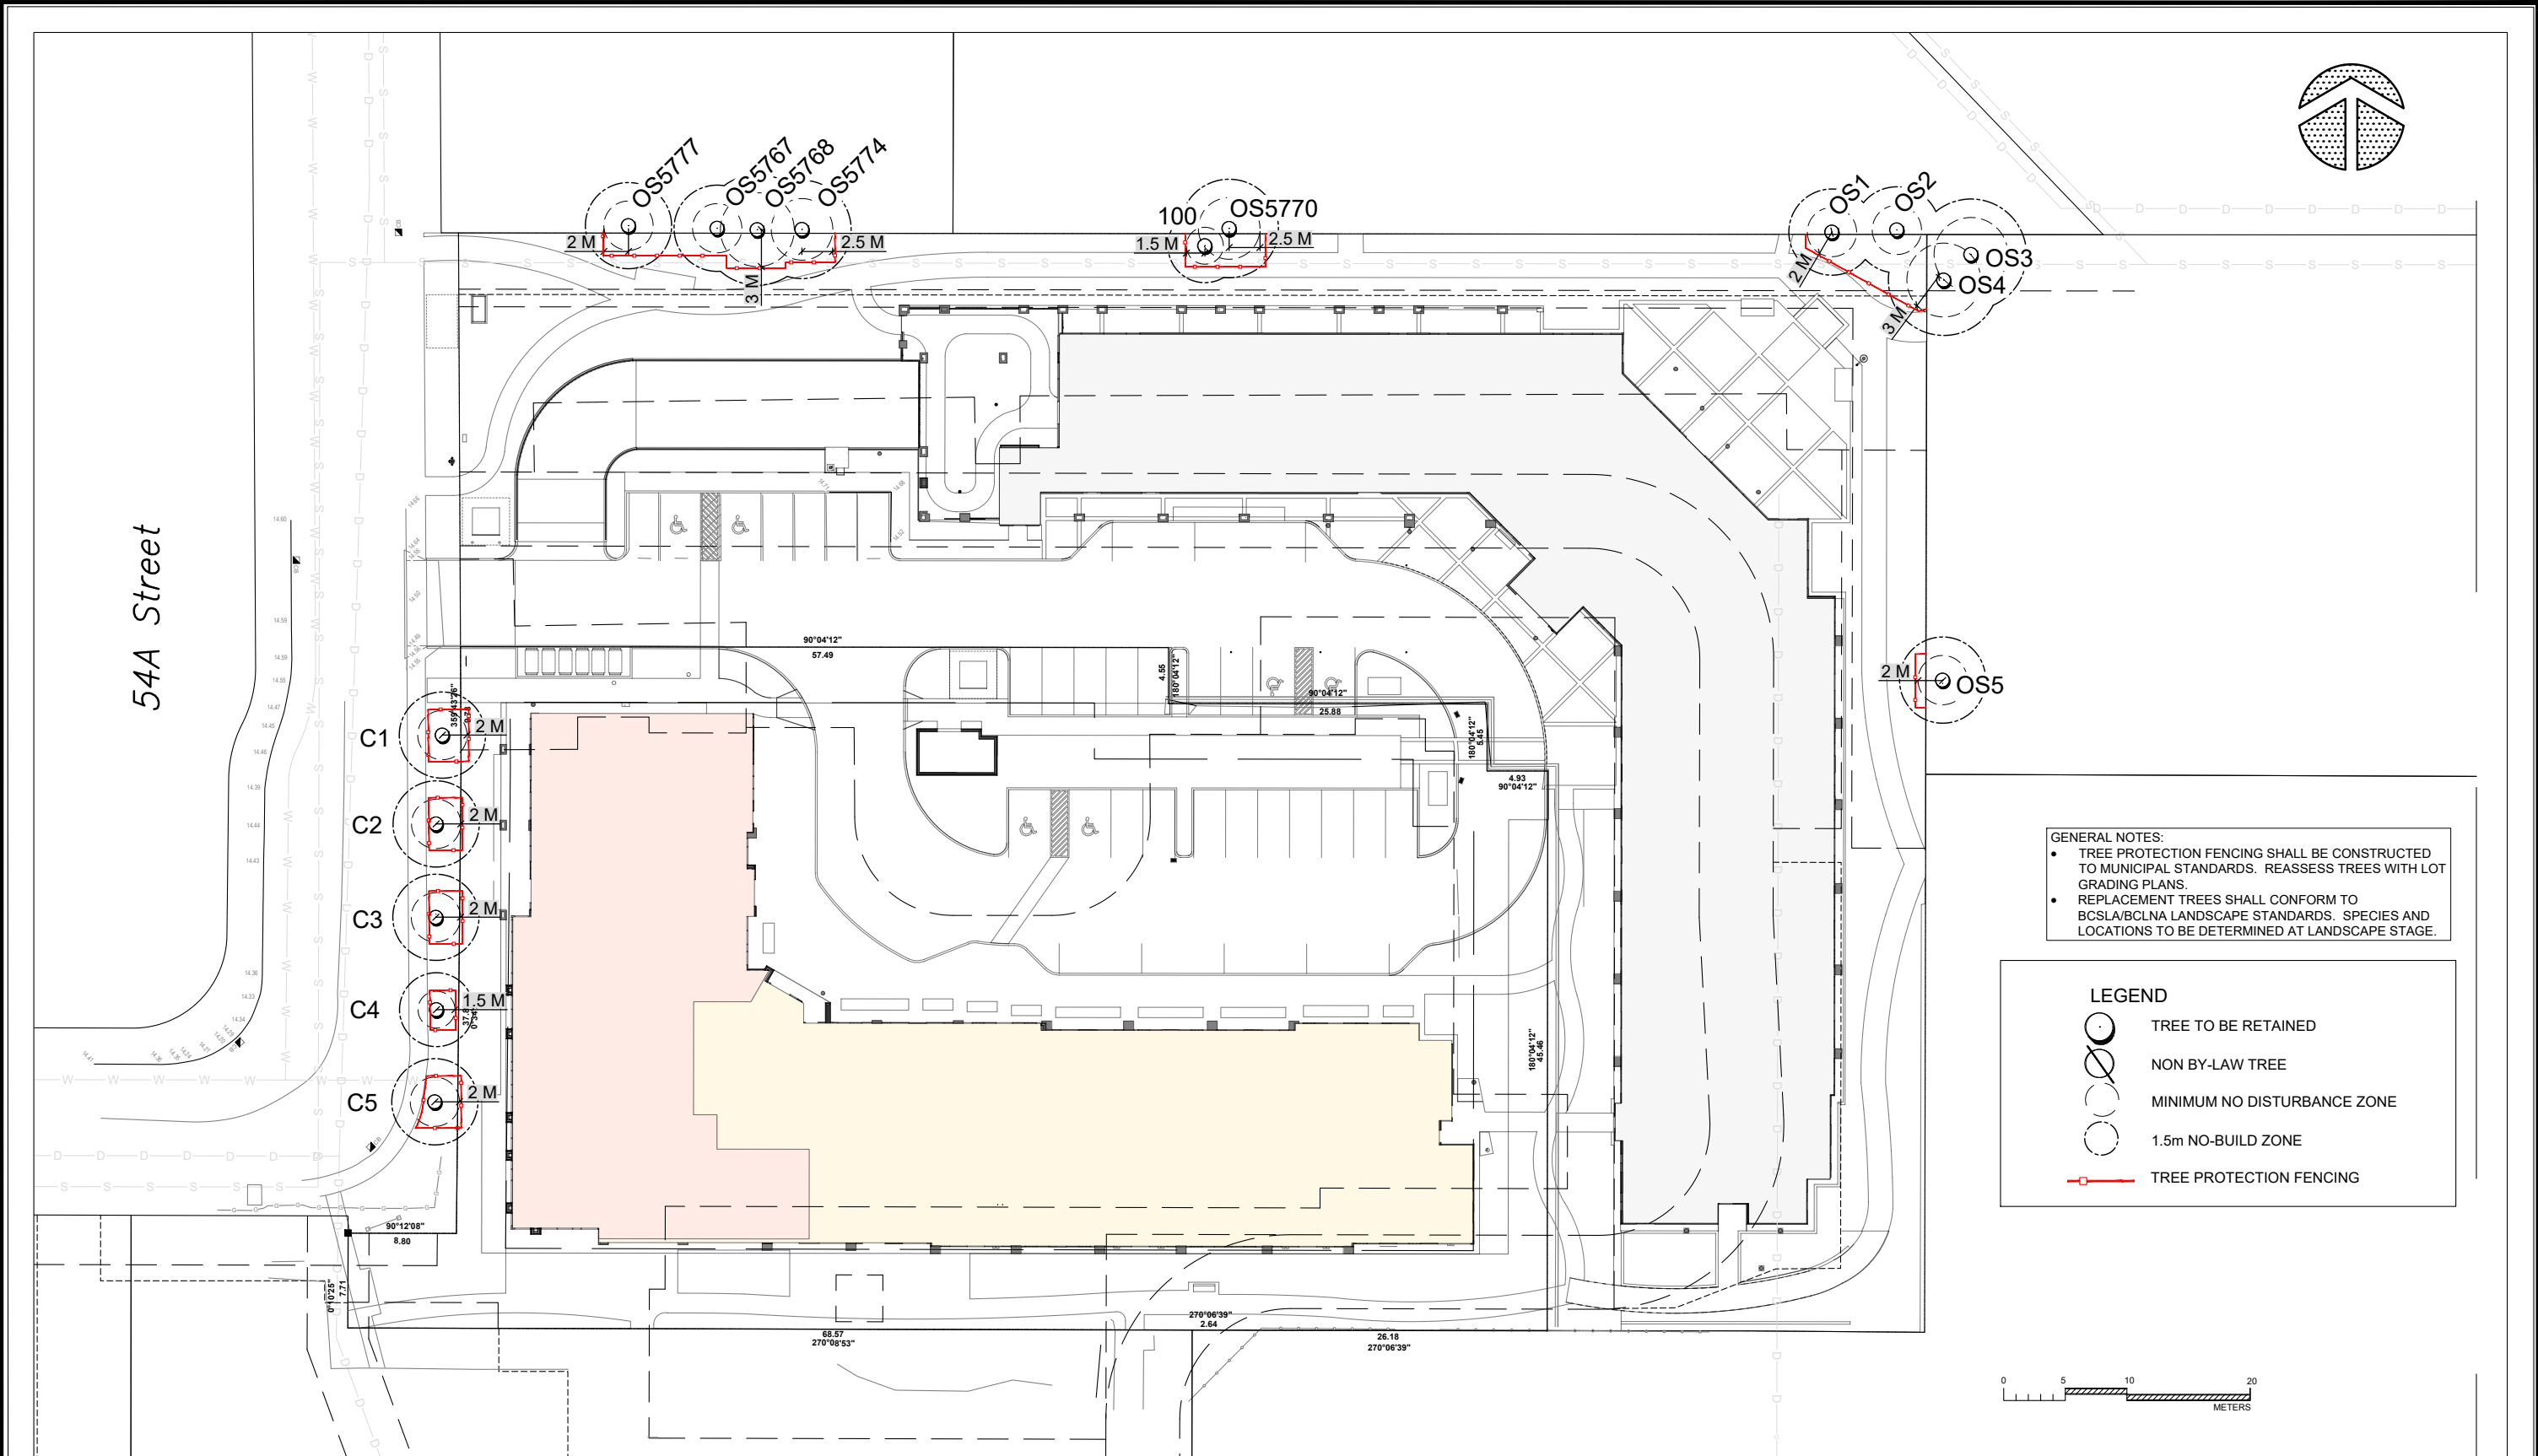

STAMP		NO.	DATE	BY	REVISION	MIKE FADUM AND ASSOCIATES LTD. VEGETATION CONSULTANTS	#105, 8277 129 St. Surrey, British Columbia V3W 0A6 Ph: (778) 593-0300 Fax: (778) 593-0302 Email: mfadum@fadum.ca	© Copyright Reserved. This drawing and design is the property of Mike Fadum and Associates Ltd. and may not be reproduced or used for other projects without their permission.	PROJECT TITLE PHASE 2 KIN VILLAGE (SENIORS AFFORDABLE RENTAL) 1050 - 54A STREET SOUTH DELTA, B.C.	SHEET TITLE T2 - TREE PROTECTION PLAN	DRAWN MK	T-2 SHEET 2 OF 2
		1	FEB07/20	MK	SITE PLAN							
		2	MAR16/20	MK	SITE PLAN							
		3	FEB04/21	MK	SITE PLAN							
		4	AUG08/25	MK	SURVEY PLAN							
		5	AUG19/25	MK	SITE PLAN							
										SCALE AS SHOWN		
										DATE OCTOBER 24, 2024		