


Walker House 2 Mixed-Use Development

Issued for Rezoning / Development Permit

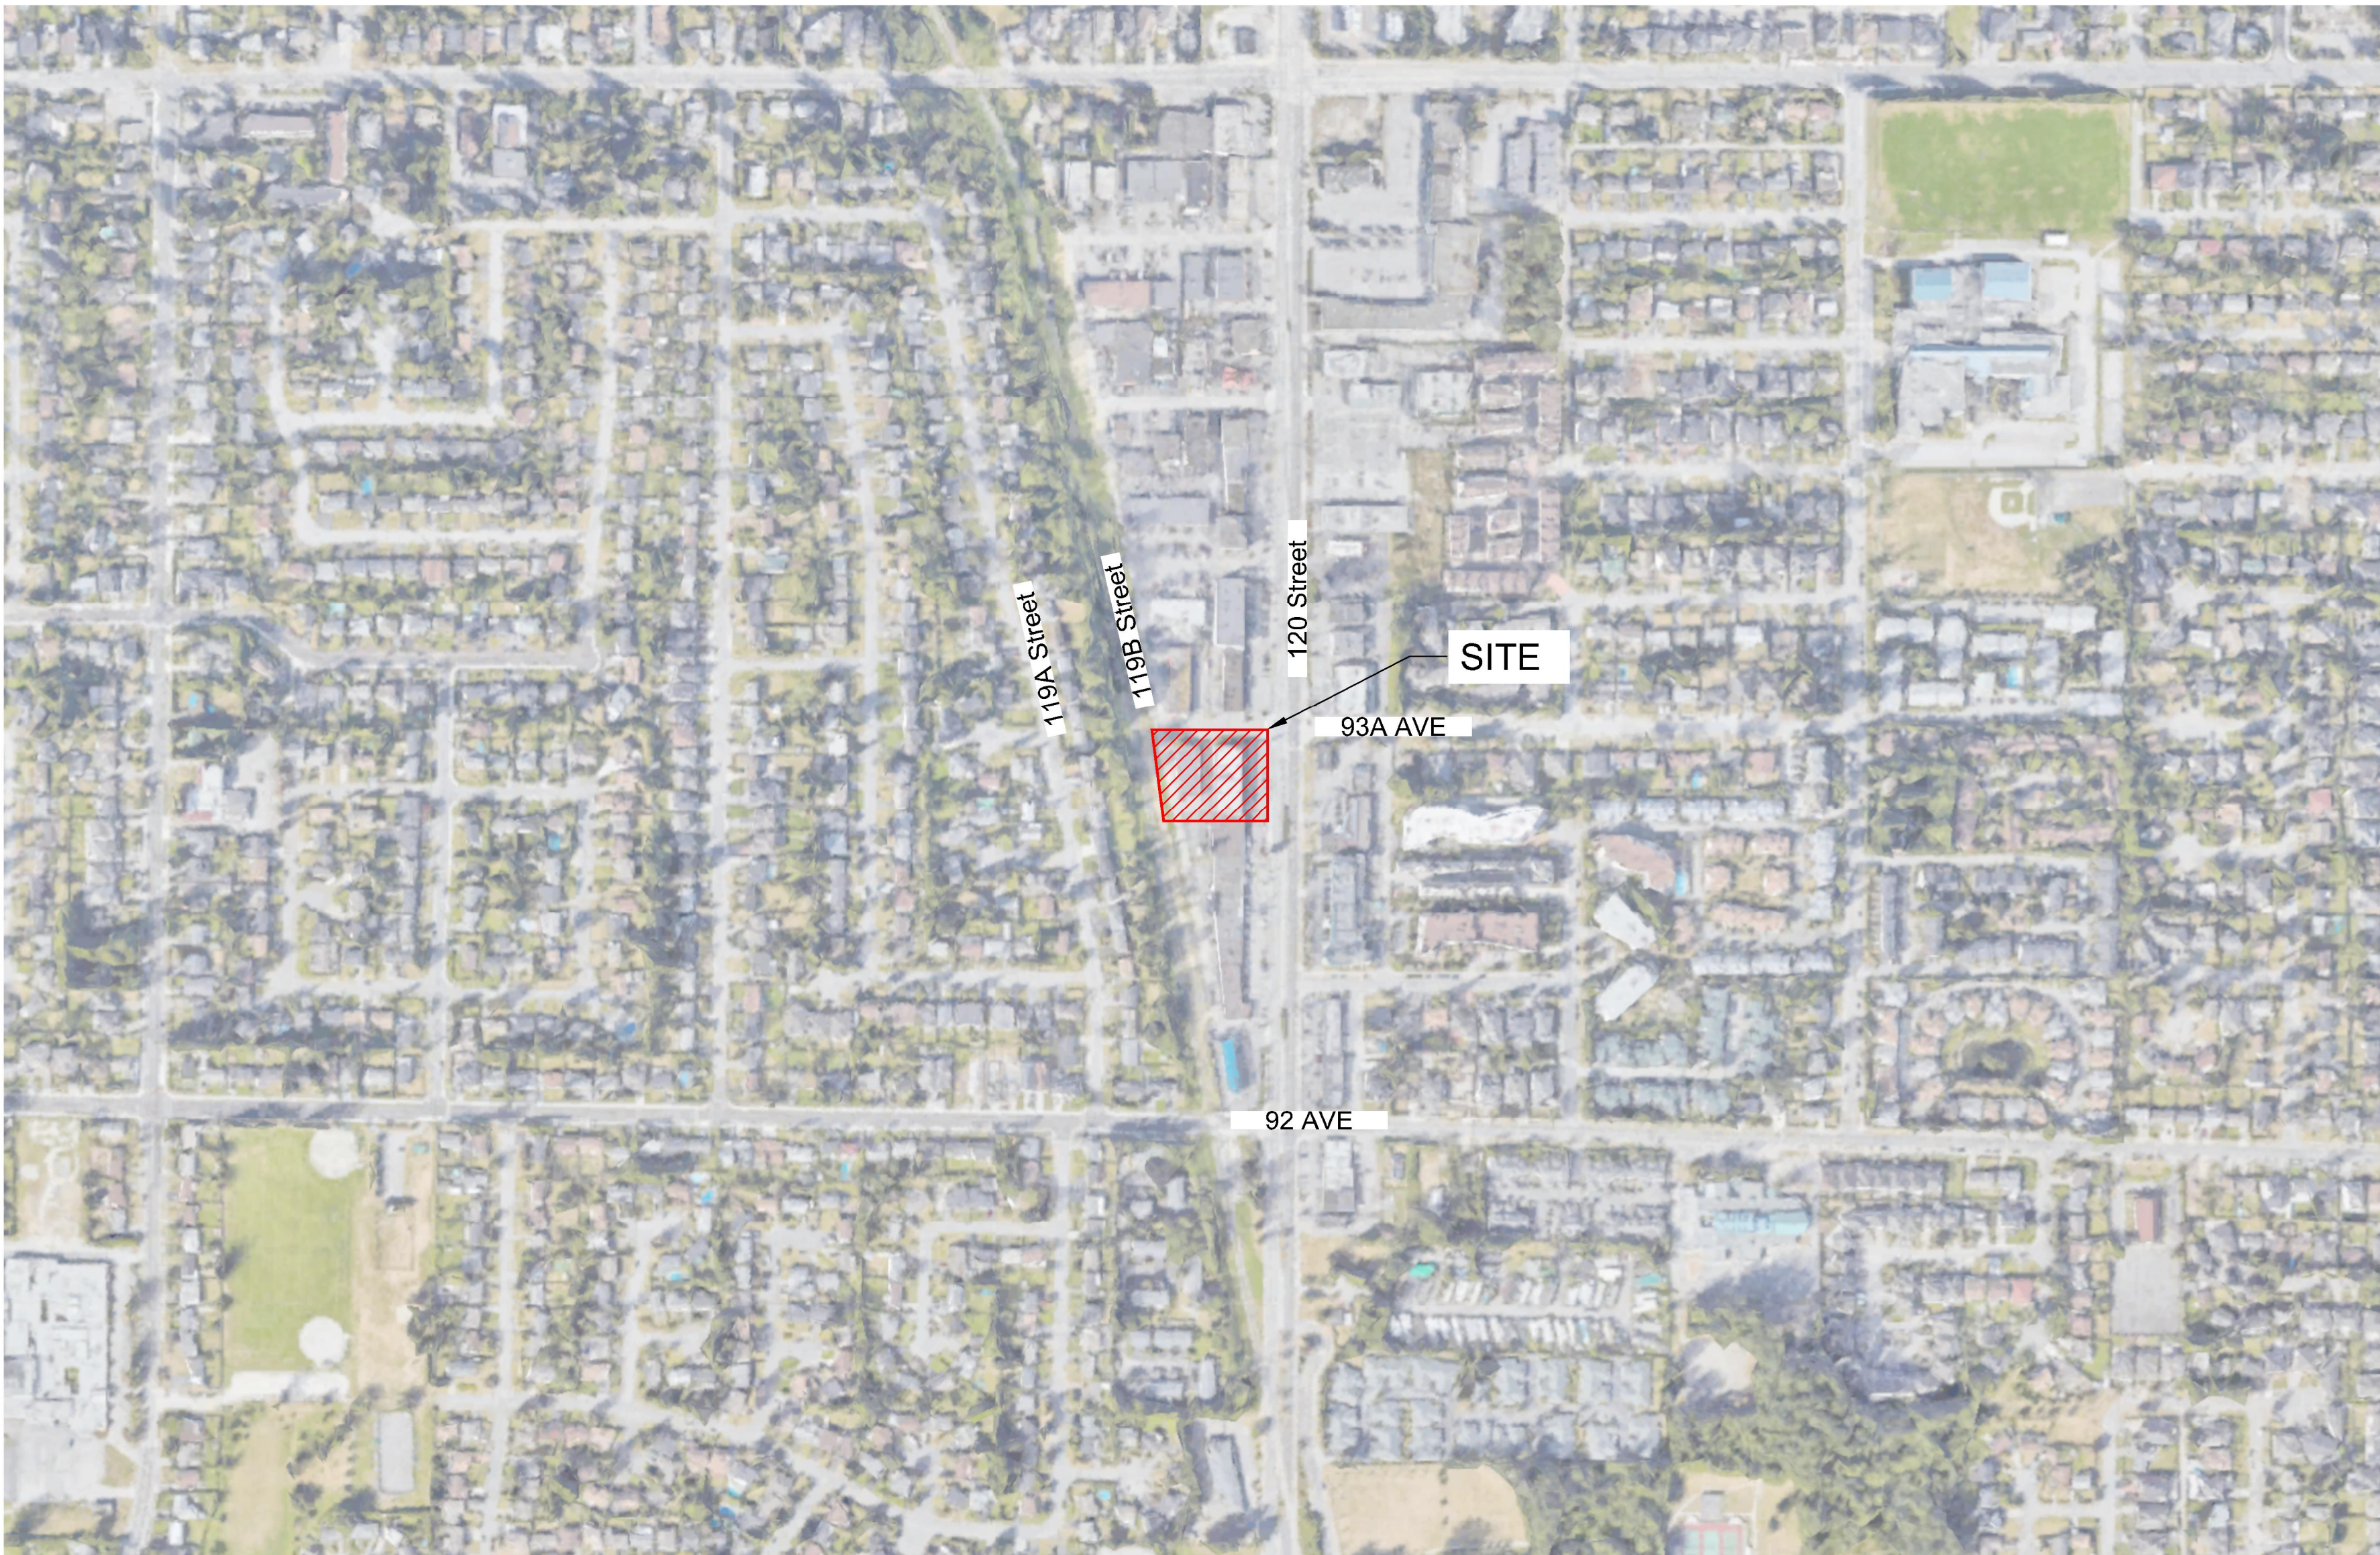

Location Map (NTS)

Contact Information

VDZ+A

Project Landscape Architecture

Fort Langley Studio
102 - 9181 Church Street
Fort Langley, British Columbia, V1M 2R8

Mount Pleasant Studio
102-355 Kingsway
Vancouver, British Columbia, V5T 3J7

Kelowna Studio
One Water West
1181 Sunset Drive
Kelowna, British Columbia, V1Y 0L4

Primary project contact:
Phoenix Chan
Project Manager
phoenix@vdz.ca
o. 604 546 0927

Alternate contacts (incase away):
Mark van der Zalm
Principal Landscape Architect
mark@vdz.ca
o. 604 546 0920

Contact Information

BM Group

Project Owner

#210 - 204 Cayer Street
Coquitlam, BC, V3K 5B1
o. 604 521 4300

Focus Architecture

Project Building Architecture

310 - 1848 McCallum Road
Abbotsford, BC V2S 0H9
o. 604 853 5222

Sheet List Table

Sheet Number	Sheet Title
L-00	COVER PAGE
L-01	OVERALL SITE PLAN
L-01A	LANDSCAPE PLAN GROUND LEVEL
L-01B	LANDSCAPE PLAN AMENITY
L-02	LANDSCAPE PLAN L5
LS-01	SECTION
LS-02	SECTION

2			
1	PC	Issued for RZ / DP	2024-07-17
REV.	BY	DESCRIPTION	DATE

REVISIONS TABLE FOR DRAWINGS
• Copyright reserved. This drawing and design is the property of Vdz+A and may not be reproduced or used for other projects without permission.

REV.	BY	DESCRIPTION	DATE

REVISIONS TABLE FOR SHEET

Project:
WALKER HOUSE 2

Location:
9321 & 9361-120 ST.,
11958 93a Ave.,
DELTA B.C.

Drawn: LD	Stamp:
Checked: PC	
Approved: MVDZ	Original Sheet Size: 24"x36"
AS SHOWN	Scale:

CONTRACTOR SHALL CHECK ALL DIMENSIONS ON THE WORK AND REPORT ANY DISCREPANCY TO THE CONSULTANT BEFORE PROCEEDING. ALL DRAWINGS AND SPECIFICATIONS ARE THE SOLE PROPERTY OF THE OWNER AND MUST BE RETURNED AT THE COMPLETION OF THE WORK. ALL REVISIONS/CHANGES MUST NOT BE PRICED FOR CONSTRUCTION UNLESS LABELED AS SUCH FOR THE CONSTRUCTION.

Drawing Title:
COVER PAGE



VDZ Project #:
DP2024-20

Drawing #:
L-00

Z:\PROJECTS\DEVELOPMENT PERMIT\ACTIVE\DP2024-20 WALKER HOUSE 2\5. DWG\SHEETS\J01 OVERALL SITE PLAN.DWG



2			
1	PC	Issued for RZ / DP	2024-07-17
REV.	BY	DESCRIPTION	DATE

REVISIONS TABLE FOR DRAWINGS
• Copyright reserved. This drawing and design is the property of Vdz+A and may not be reproduced or used for other projects without permission.

REV.	BY	DESCRIPTION	DATE

REVISIONS TABLE FOR SHEET

Project:
WALKER HOUSE 2

Location:
9321 & 9361-120 ST.,
11958 93a Ave.,
DELTA B.C.

Drawn: XZ DZ	Stamp:
Checked: PC	
Approved: MVDZ	Original Sheet Size: 24"x36"
	Scale: 1:150


CONTRACTOR SHALL CHECK ALL DIMENSIONS ON THE WORK AND REPORT ANY DISCREPANCY TO THE CONSULTANT BEFORE PROCEEDING. ALL DRAWINGS AND SPECIFICATIONS ARE THE EXCLUSIVE PROPERTY OF THE OWNER AND MUST BE RETURNED AT THE COMPLETION OF THE WORK. ALL REVISIONS/CHANGES/CHANGES MUST NOT BE PRICED FOR CONSTRUCTION UNLESS LABELLED AS SUCH FOR THE CONSTRUCTION.

Drawing Title:
OVERALL SITE PLAN

VDZ Project #:
DP2024-20

Drawing #:
L-01

Z:\PROJECTS\DEVELOPMENT PERMIT\ACTIVE\DP2024-20 WALKER HOUSE 2\5. DWG\SHEETS\J01A LANDSCAPE PLAN GROUND LEVEL.DWG

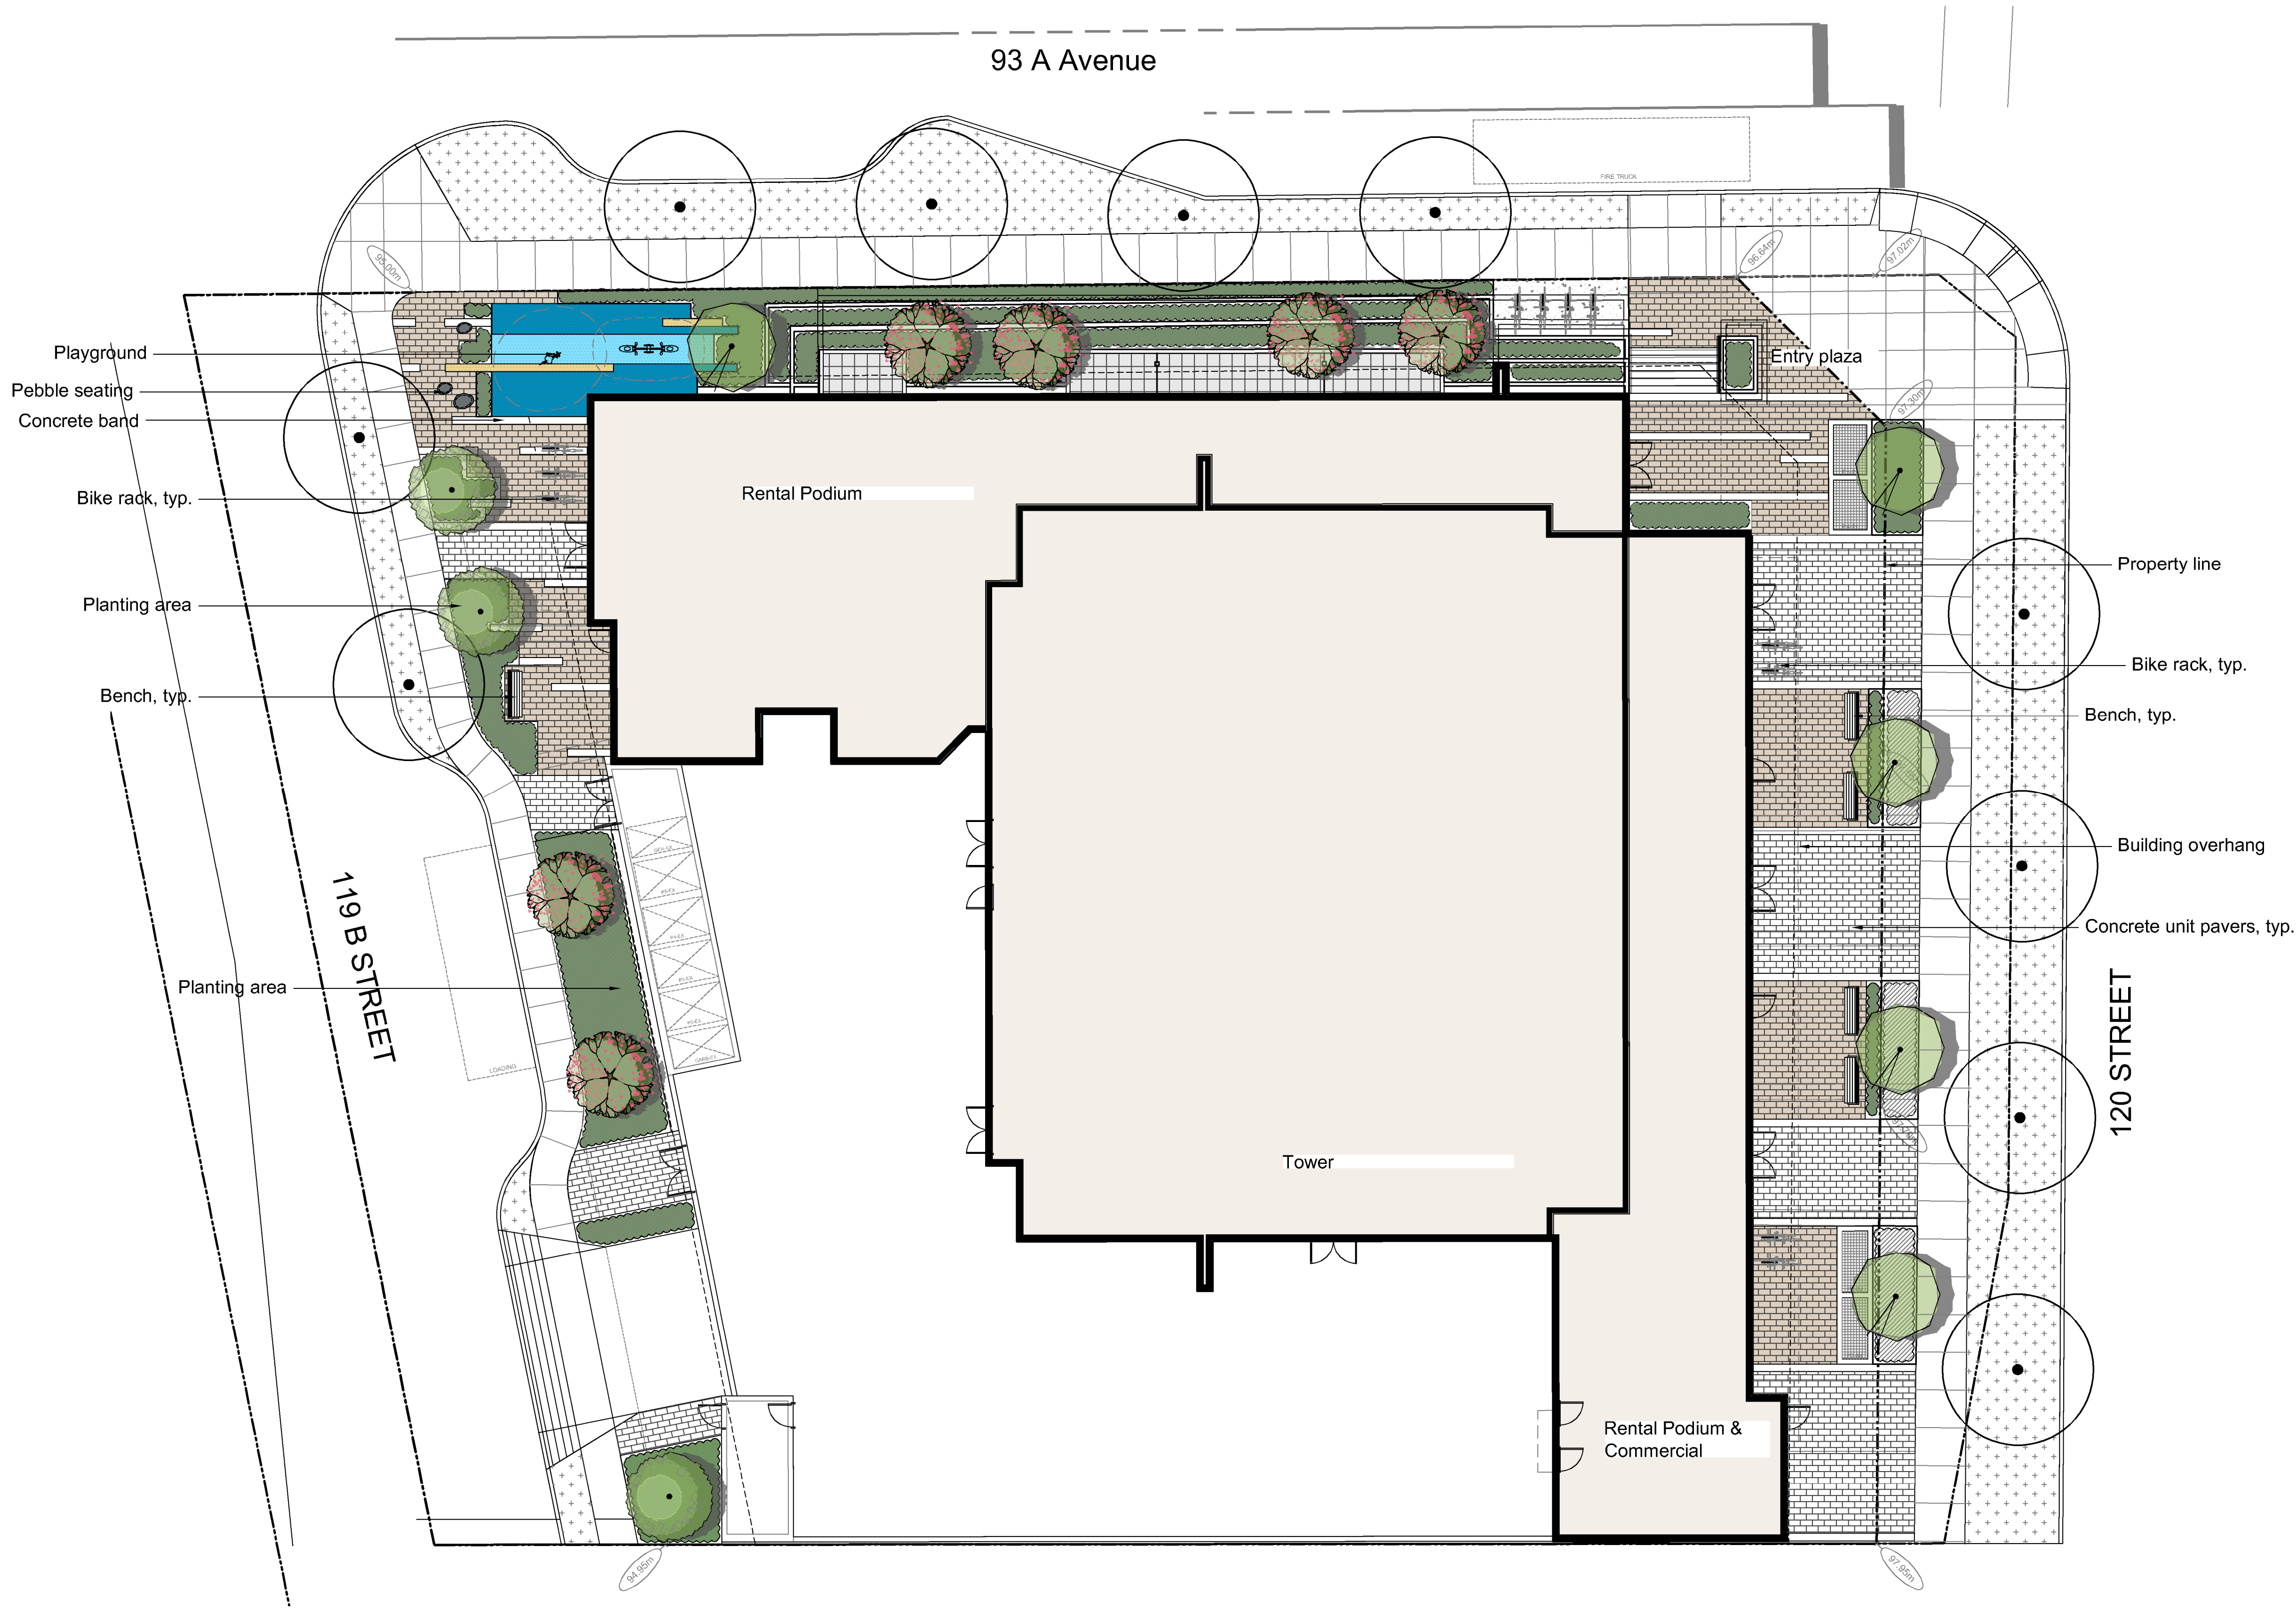

PLANT SCHEDULE

SYMBOL	BOTANICAL / COMMON NAME	CONT	CAL	QTY
TREES				
	Acer palmatum / Seiryu Japanese Maple	B&B	6cm	6
	Magnolia kobus stellata 'Pink Star' / Pink Star Magnolia	B&B	6cm	3
	Parrotia persica 'Ruby Vase' / Ruby Vase Persian Parrotia	B&B	6cm	5
STREET TREE				
	Street Tree	B&B	6cm cal	10

1:150 0 1.5m 3 4.5 6 7.5 9 10.5 12 13.5 15 16.5 18 19.5 21 22.5

2			
1	PC	Issued for RZ / DP	2024-07-17
REV.	BY	DESCRIPTION	DATE

REVISIONS TABLE FOR DRAWINGS			
Copyright reserved. This drawing and design is the property of Vdz+A and may not be reproduced or used for other projects without permission.			

REV.	BY	DESCRIPTION	DATE

REVISIONS TABLE FOR SHEET			
---------------------------	--	--	--

Project: WALKER HOUSE 2	
Location: 9321 & 9361-120 ST., 11958 93a Ave., DELTA B.C.	


Drawn: XZ DZ	Stamp:
--------------------	--------

Checked: PC	
----------------	--

Approved: MVDZ	Original Sheet Size: 24"x36"
-------------------	---------------------------------

	Scale: 1:150
--	-----------------

CONTRACTOR SHALL CHECK ALL DIMENSIONS ON THE WORK AND REPORT ANY DISCREPANCY TO THE CONSULTANT BEFORE PROCEEDING. ALL DRAWINGS AND SPECIFICATIONS ARE THE EXCLUSIVE PROPERTY OF THE OWNER AND MUST BE RETURNED AT THE COMPLETION OF THE WORK. ALL REVISIONS/CHANGES MUST NOT BE PRICED FOR CONSTRUCTION UNLESS LABELED AS SUCH FOR THE CONSTRUCTION.

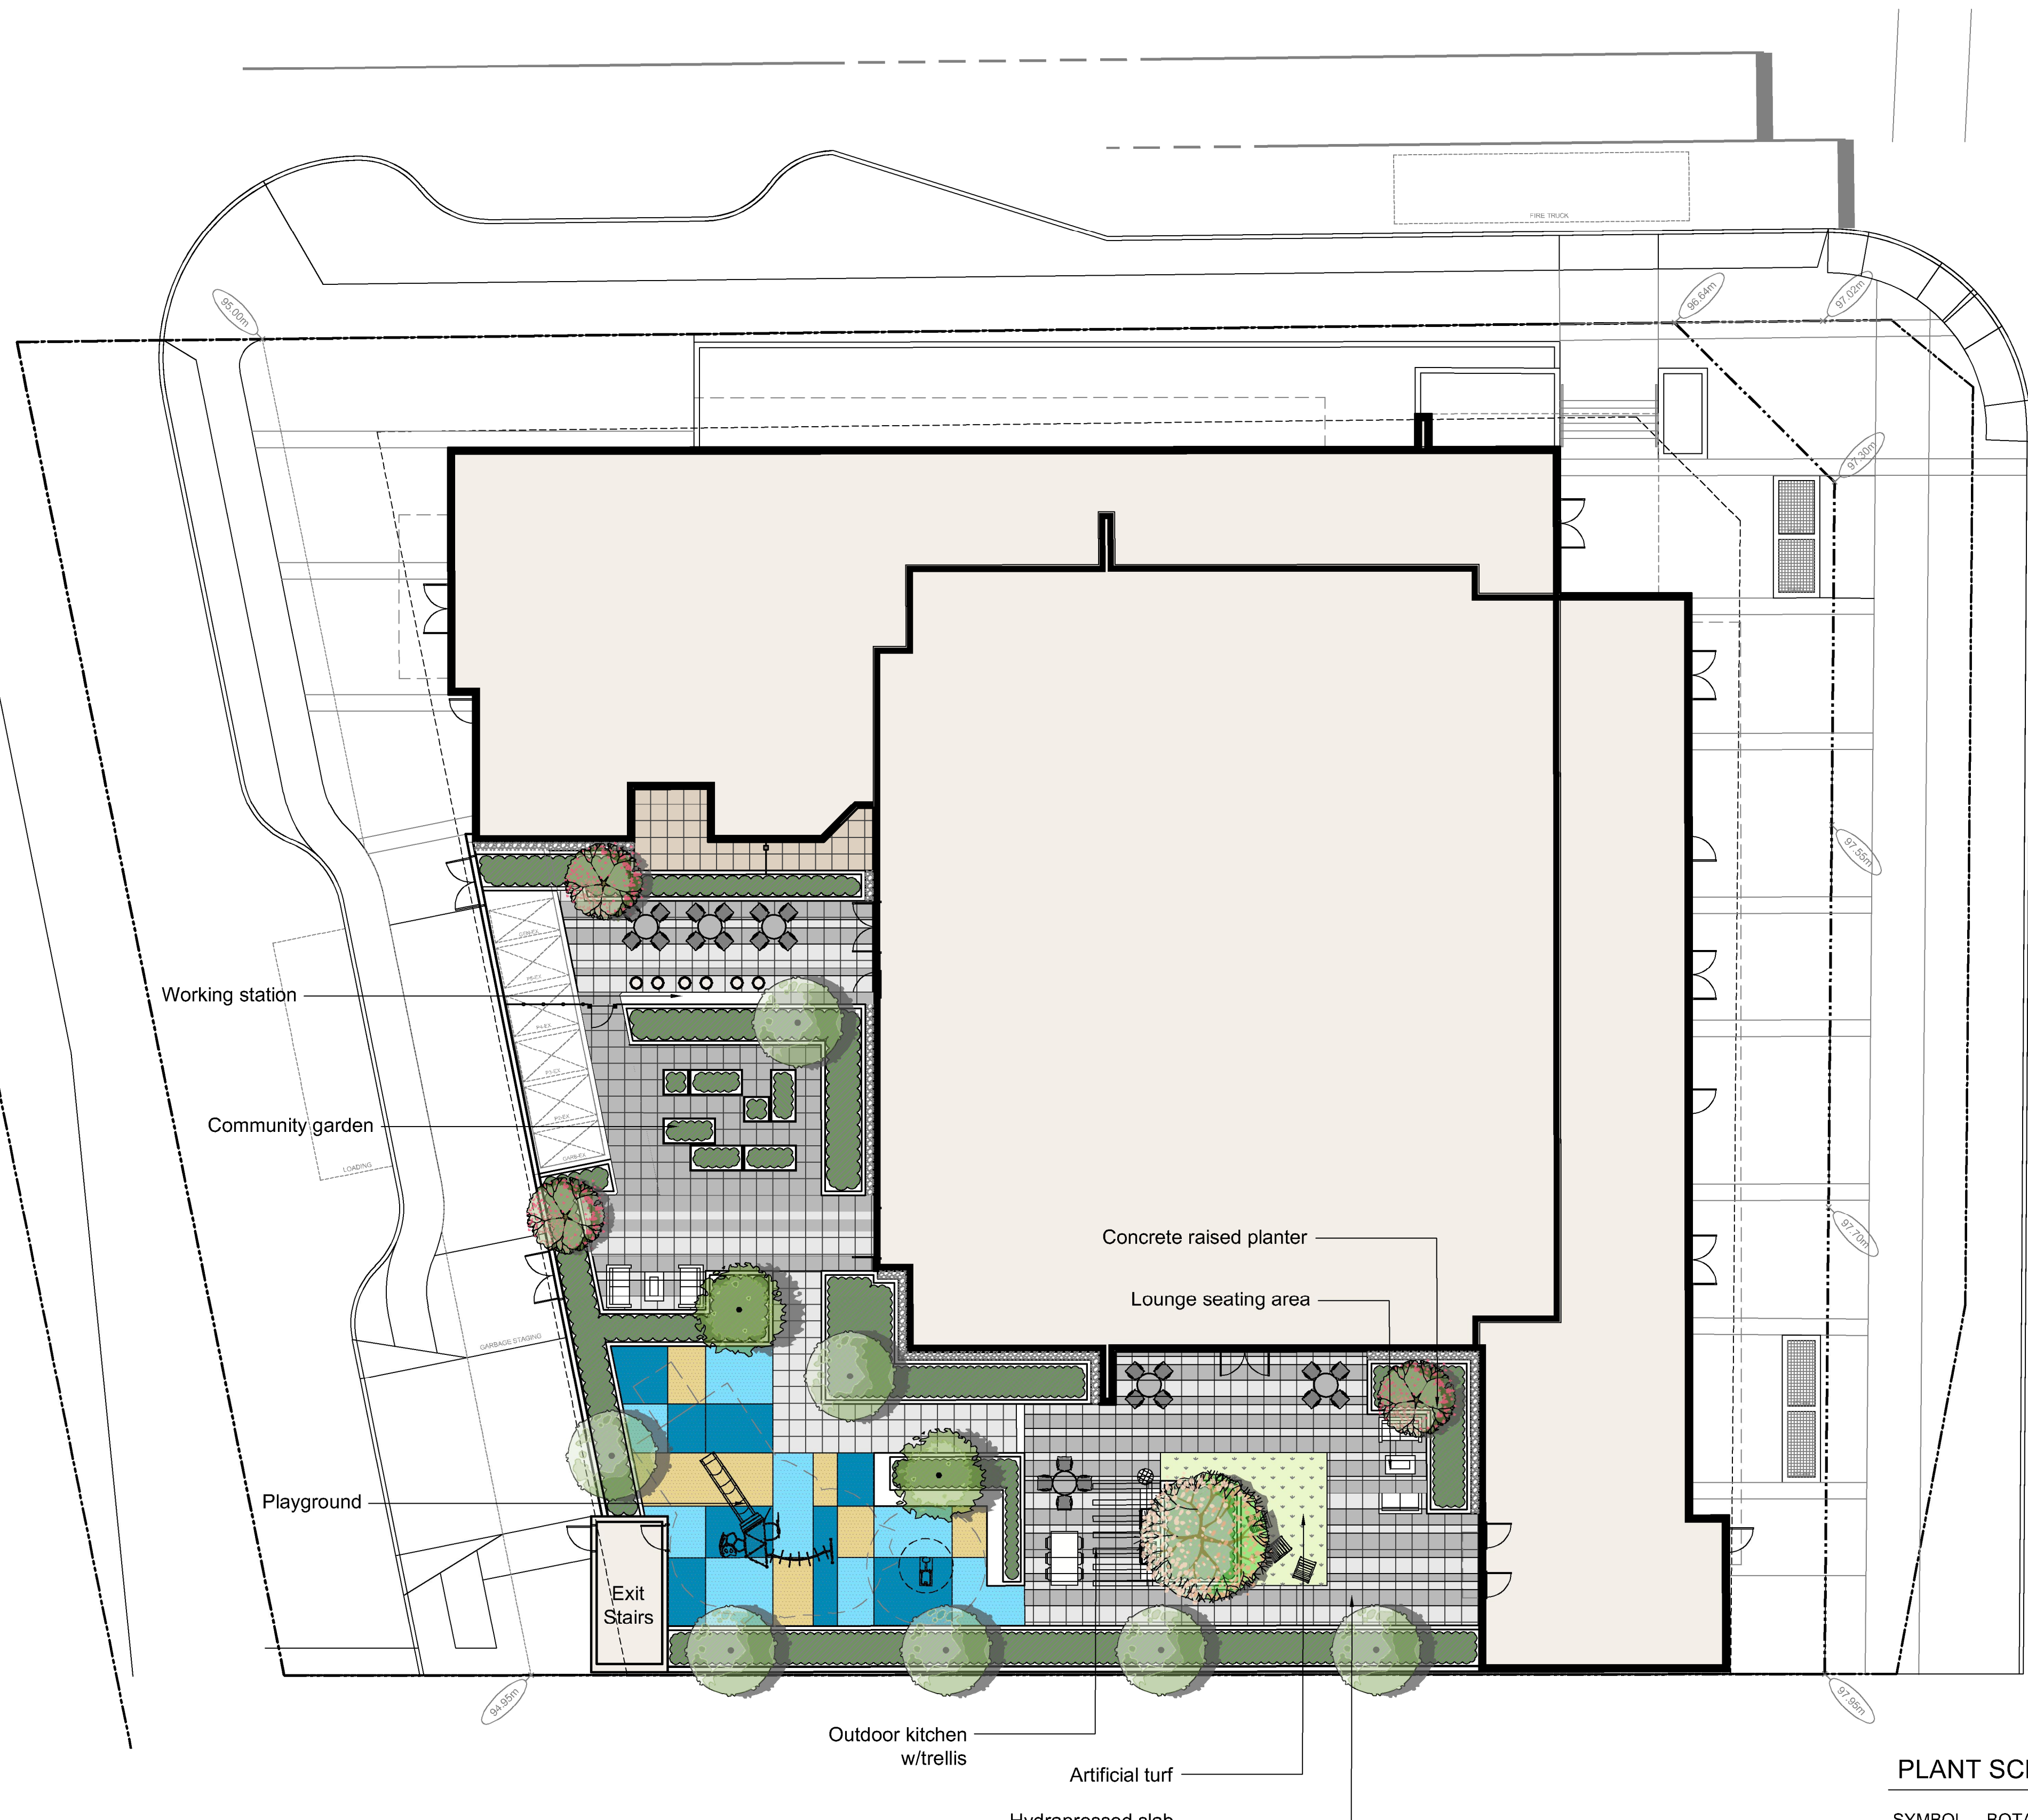

PLANT SCHEDULE

<u>SYMBOL</u>	<u>BOTANICAL / COMMON NAME</u>	<u>CONT</u>	<u>SIZE</u>	<u>QTY</u>
<u>TREES</u>				
	Acer griseum / Paperbark Maple	B&B	6cm cal.	1
	Acer palmatum 'Seiryu' / Seiryu Japanese Maple	B&B	6cm cal.	2
	Amelanchier x grandiflora 'Spring Flurry' / Serviceberry	B&B	6cm cal.	2
	Liquidambar styraciflua 'Slender Silhouette' / Columnar Sweet Gum	B&B	6cm cal.	7



2			
1	PC	Issued for RZ / DP	2024-07-17
REV.	BY	DESCRIPTION	DATE

REVISIONS TABLE FOR DRAWINGS

• Copyright reserved. This drawing and design is the property of VDZ+A and may not be reproduced or used for other projects without permission.

REV.	BY	DESCRIPTION	DATE


Project:
WALKER HOUSE 2

Location:
9321 & 9361-120 ST.,
11958 93a Ave.,
DELTA B.C.


Drawn: XZ DZ	Stamp:
Checked: PC	
Approved: MVDZ	Original Sheet Size: 24"x36"
 NORTH	Scale: 1:150


CONTRACTOR SHALL CHECK ALL DIMENSIONS ON THE WORK AND REPORT ANY DISCREPANCY TO THE CONSULTANT BEFORE PROCEEDING. ALL DRAWINGS AND SPECIFICATIONS ARE THE EXCLUSIVE PROPERTY OF THE OWNER AND MUST BE RETURNED AT THE COMPLETION OF THE WORK. ALL REVISIONS TO "P&H" DRAWINGS MUST NOT BE USED FOR CONSTRUCTION UNLESS LABELLED ISSUED FOR TENDER CONSTRUCTION.

Z:\PROJECTS\DEVELOPMENT PERMIT\ACTIVE\DP2024-20 WALKER HOUSE 2\5. DWG\SHEETS\L-02 LANDSCAPE PLAN.LDWG

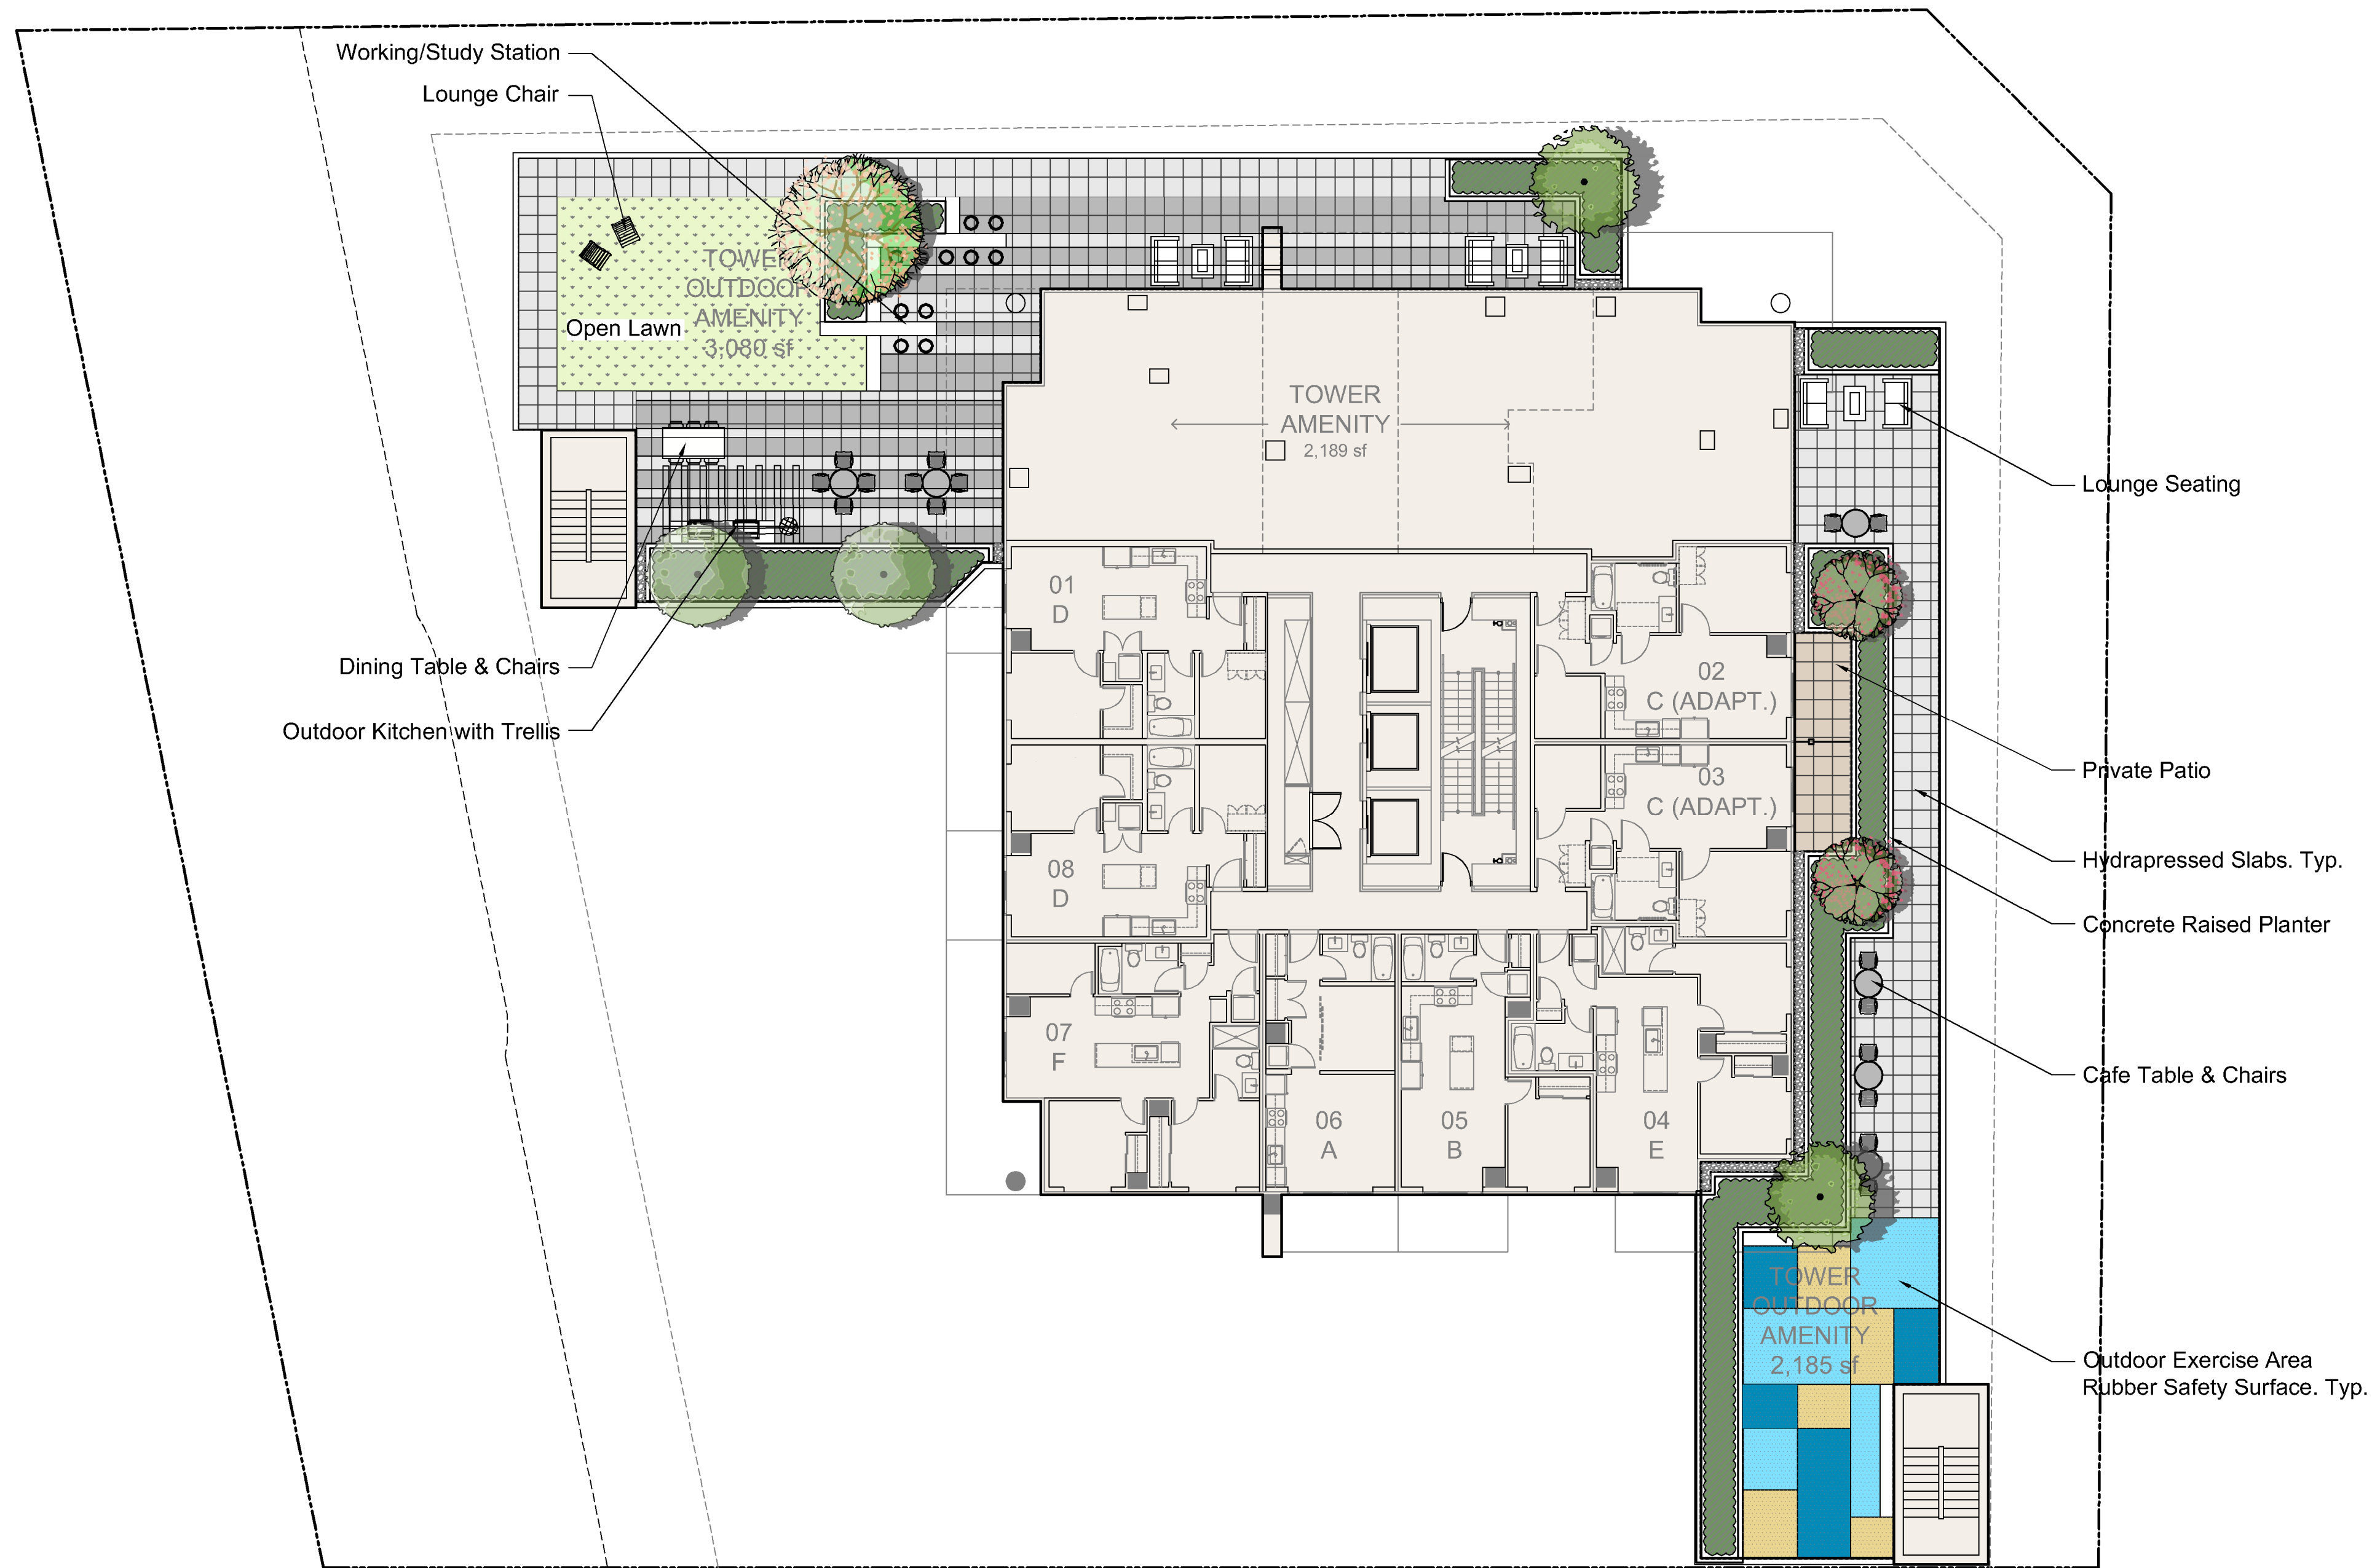

PLANT SCHEDULE

 SYMBOL	BOTANICAL / COMMON NAME	CONT	SIZE	QTY
TREES				
	Acer griseum / Paperbark Maple	B&B	6cm cal.	1
	Acer palmatum 'Seiryu' / Seiryu Japanese Maple	B&B	6cm cal.	2
	Amelanchier x grandiflora 'Spring Flurry' / Serviceberry	B&B	6cm cal.	2
	Liquidambar styraciflua 'Slender Silhouette' / Columnar Sweet Gum	B&B	6cm cal.	2

 

2			
1	PC	Issued for RZ / DP	2024-07-17
REV.	BY	DESCRIPTION	DATE

REVISIONS TABLE FOR DRAWINGS
• Copyright reserved. This drawing and design is the property of Vdz+A and may not be reproduced or used for other projects without permission.

REV.	BY	DESCRIPTION	DATE

REVISIONS TABLE FOR SHEET

Project:
WALKER HOUSE 2

Location:
9321 & 9361-120 ST.,
11958 93a Ave.,
DELTA B.C.

Drawn: XZ DZ	Stamp:
Checked: PC	

Approved: MVDZ	Original Sheet Size: 24"x36"
-------------------	---------------------------------


 NORTH	Scale: 1:150
--	-----------------

CONTRACTOR SHALL CHECK ALL DIMENSIONS ON THE WORK AND REPORT ANY DISCREPANCY TO THE CONSULTANT BEFORE PROCEEDING. ALL DIMENSIONS AND SPECIFICATIONS ARE THE SOLE PROPERTY OF THE OWNER AND MUST BE RETURNED AT THE COMPLETION OF THE WORK. ALL REVISIONS/CHANGES MUST NOT BE PRICED FOR CONSTRUCTION UNLESS LABELED AS SUCH FOR THE CONSTRUCTION.


Drawing Title:
LANDSCAPE PLAN L5

VDZ Project #:
DP2024-20

Drawing #:
L-02

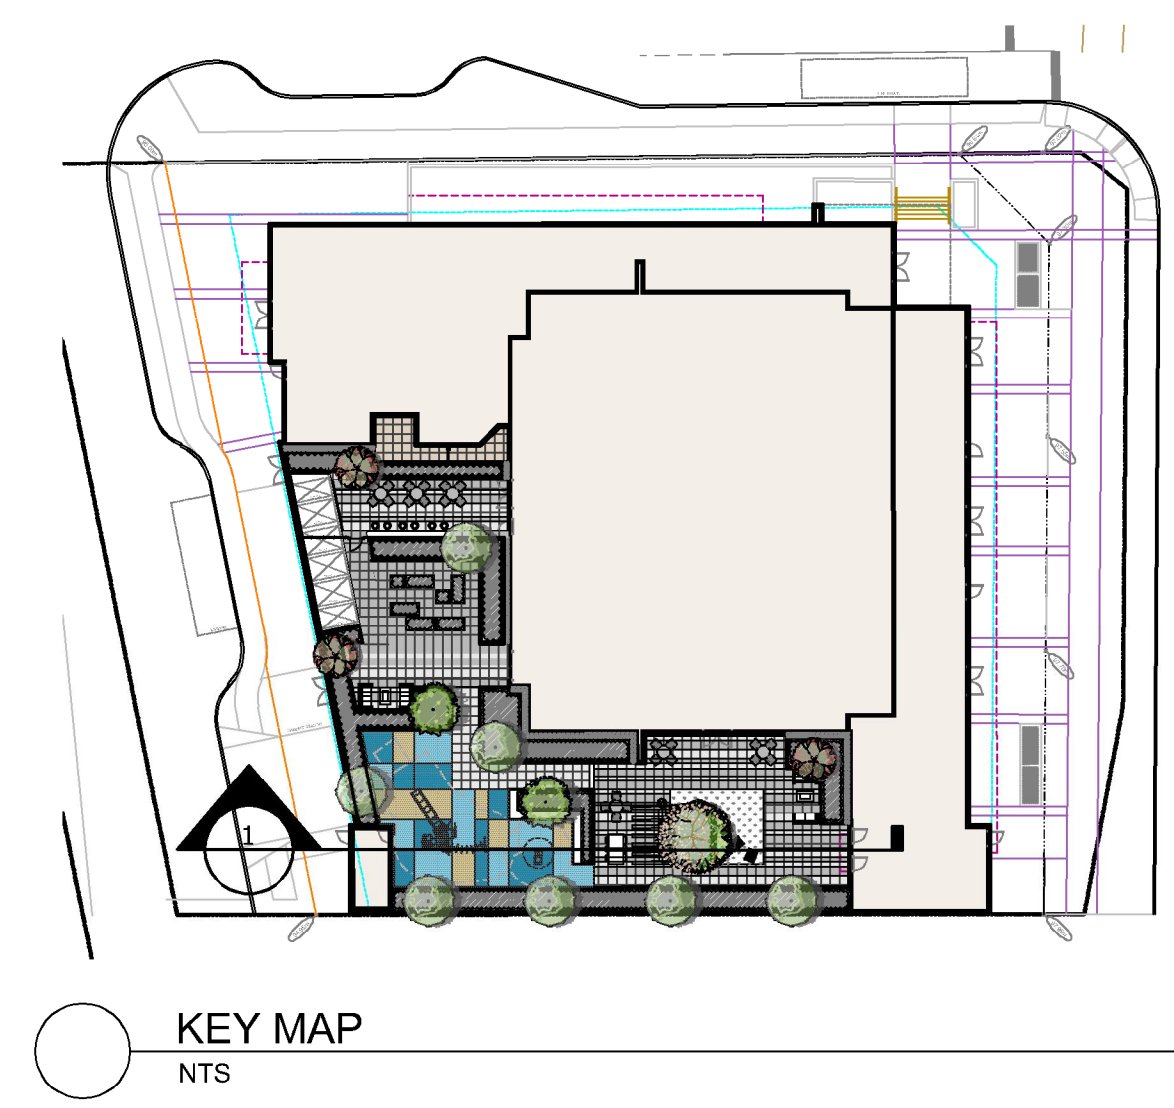

KEY MAP
NTS

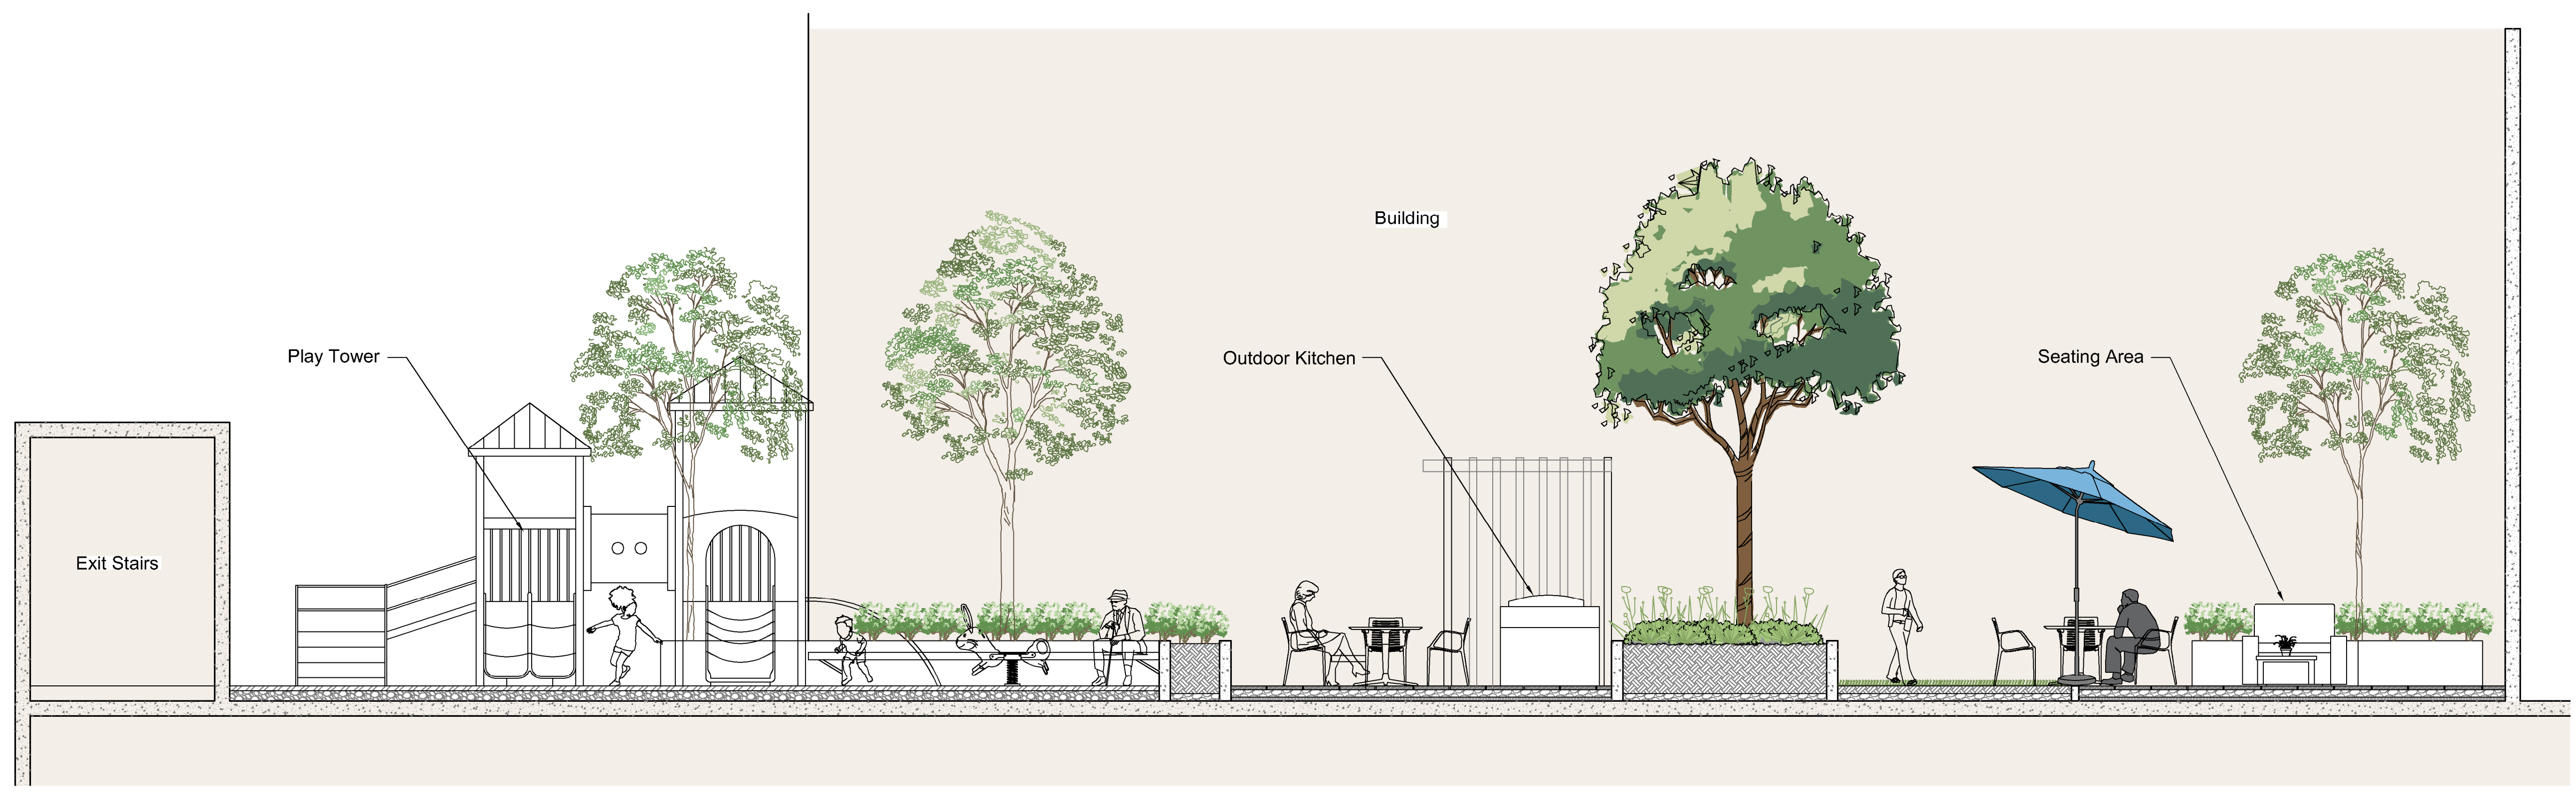

1 SECTION - AMENITY AREA
Scale 1:50

2			
1	PC	Issued for RZ / DP	2024-07-17
REV.	BY	DESCRIPTION	DATE

REVISIONS TABLE FOR DRAWINGS
• Copyright reserved. This drawing and design is the property of Vdz+A and may not be reproduced or used for other projects without permission.

REV.	BY	DESCRIPTION	DATE

REVISIONS TABLE FOR SHEET

Project:
WALKER HOUSE 2

Location:
9321 89361-120 ST.,
11958 93a Ave.,
DELTA B.C.


Drawn: XZ DZ	Stamp:
Checked: PC	
Approved: MVDZ	Original Sheet Size: 24"x36"
 NORTH	Scale: 1:150

CONTRACTOR SHALL CHECK ALL DIMENSIONS ON THE WORK AND REPORT ANY DISCREPANCY TO THE CONSULTANT BEFORE PROCEEDING. ALL DRAWINGS AND SPECIFICATIONS ARE THE EXCLUSIVE PROPERTY OF THE OWNER AND MUST BE RETURNED AT THE COMPLETION OF THE WORK. ALL REVISIONS/CHANGES MUST NOT BE PRICED FOR CONSTRUCTION UNLESS LABELED AS SUCH FOR THE CONSTRUCTION.



Drawing Title:
SECTION

VDZ Project #:
DP2024-20

Drawing #:
LS-01

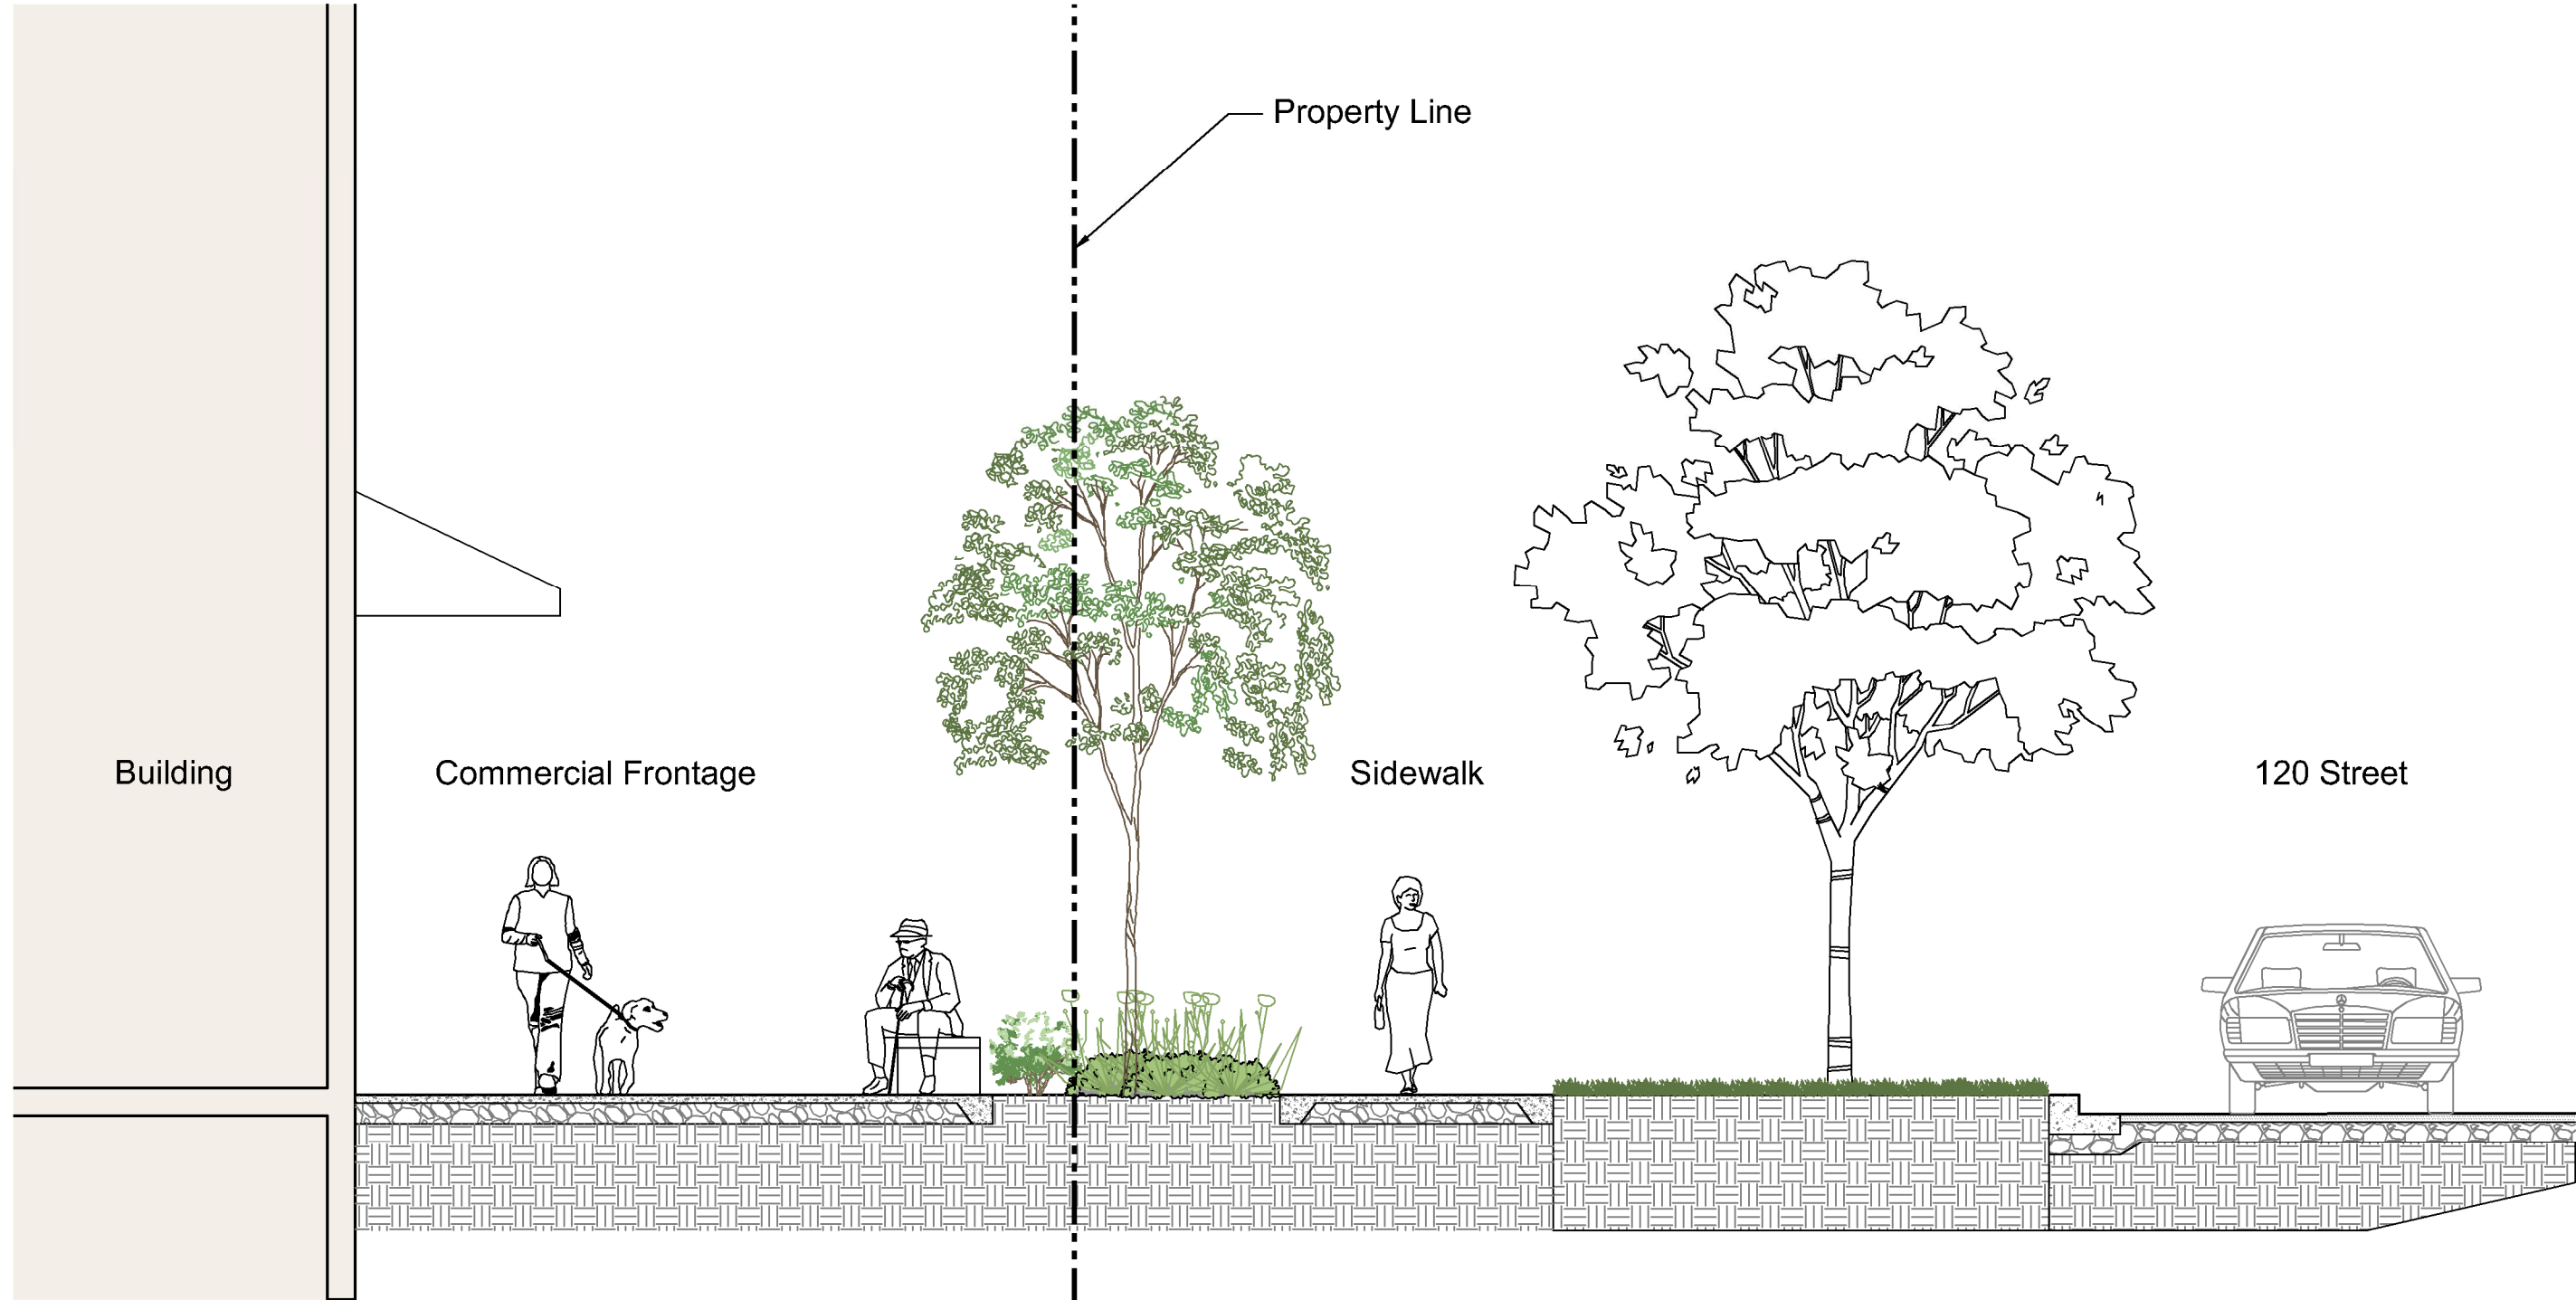

1 SECTION - 120 STREET FRONTAGE
Scale 1:50

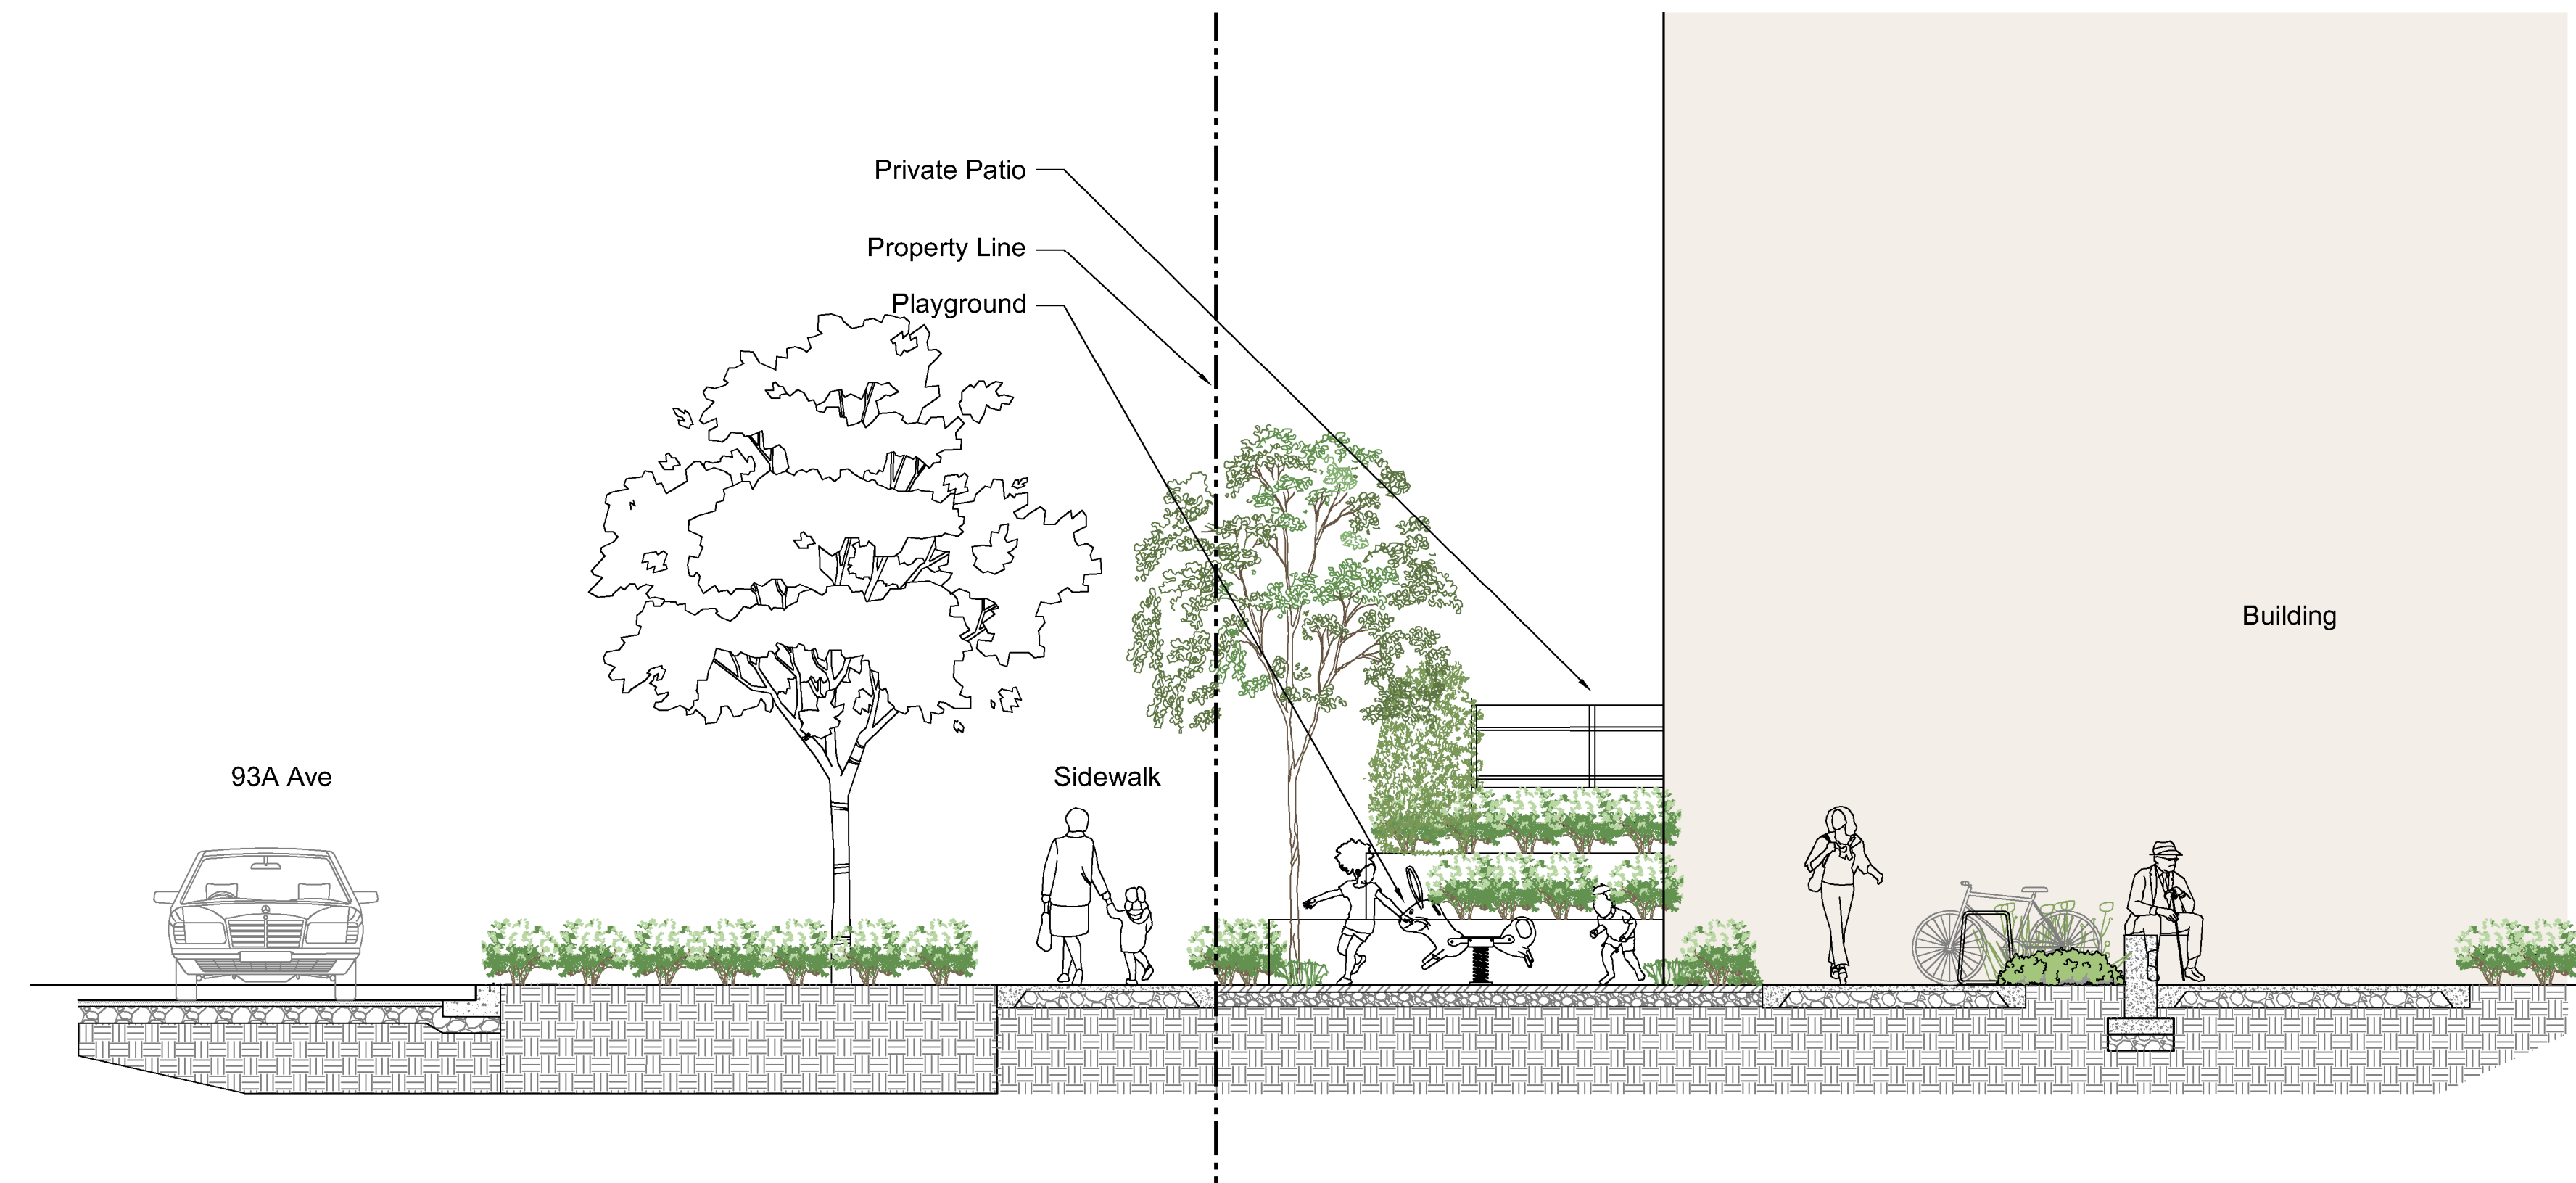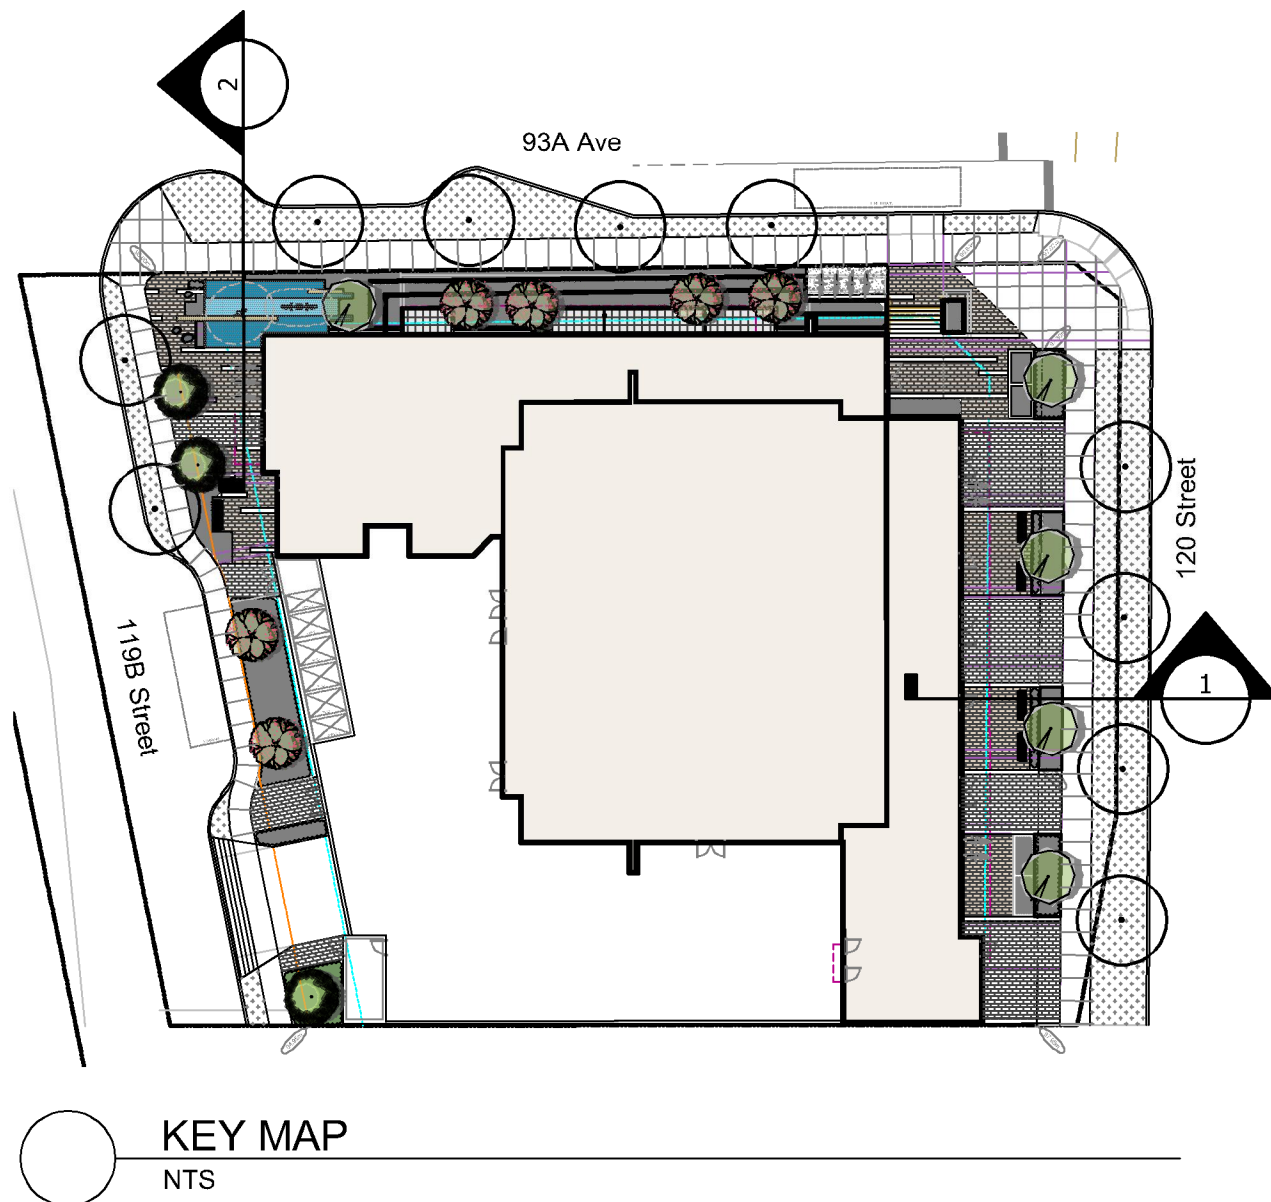

2 SECTION - 93A AVENUE FRONTAGE
Scale 1:50

2			
1	PC	Issued for RZ / DP	2024-07-17
REV.	BY	DESCRIPTION	DATE

REVISIONS TABLE FOR DRAWINGS
• Copyright reserved. This drawing and design is the property of Vdz+A and may not be reproduced or used for other projects without permission.

REV.	BY	DESCRIPTION	DATE

REVISIONS TABLE FOR SHEET

Project:
WALKER HOUSE 2

Location:
9321 & 9361-120 ST.,
11958 93a Ave.,
DELTA B.C.

Drawn: XZ DZ	Stamp:
Checked: PC	
Approved: MVDZ	Original Sheet Size: 24"x36"
	Scale: 1:150

CONTRACTOR SHALL CHECK ALL DIMENSIONS ON THE WORK AND REPORT ANY DISCREPANCY TO THE CONSULTANT BEFORE PROCEEDING. ALL DRAWINGS AND SPECIFICATIONS ARE THE EXCLUSIVE PROPERTY OF THE OWNER AND MUST BE RETURNED AT THE COMPLETION OF THE WORK. ALL REVISIONS/CHANGES MUST NOT BE PRICED FOR CONSTRUCTION UNLESS LABELED AS SUCH FOR THE CONTRACTOR.

Drawing Title:
SECTION

VDZ Project #:
DP2024-20

Drawing #:
LS-02