



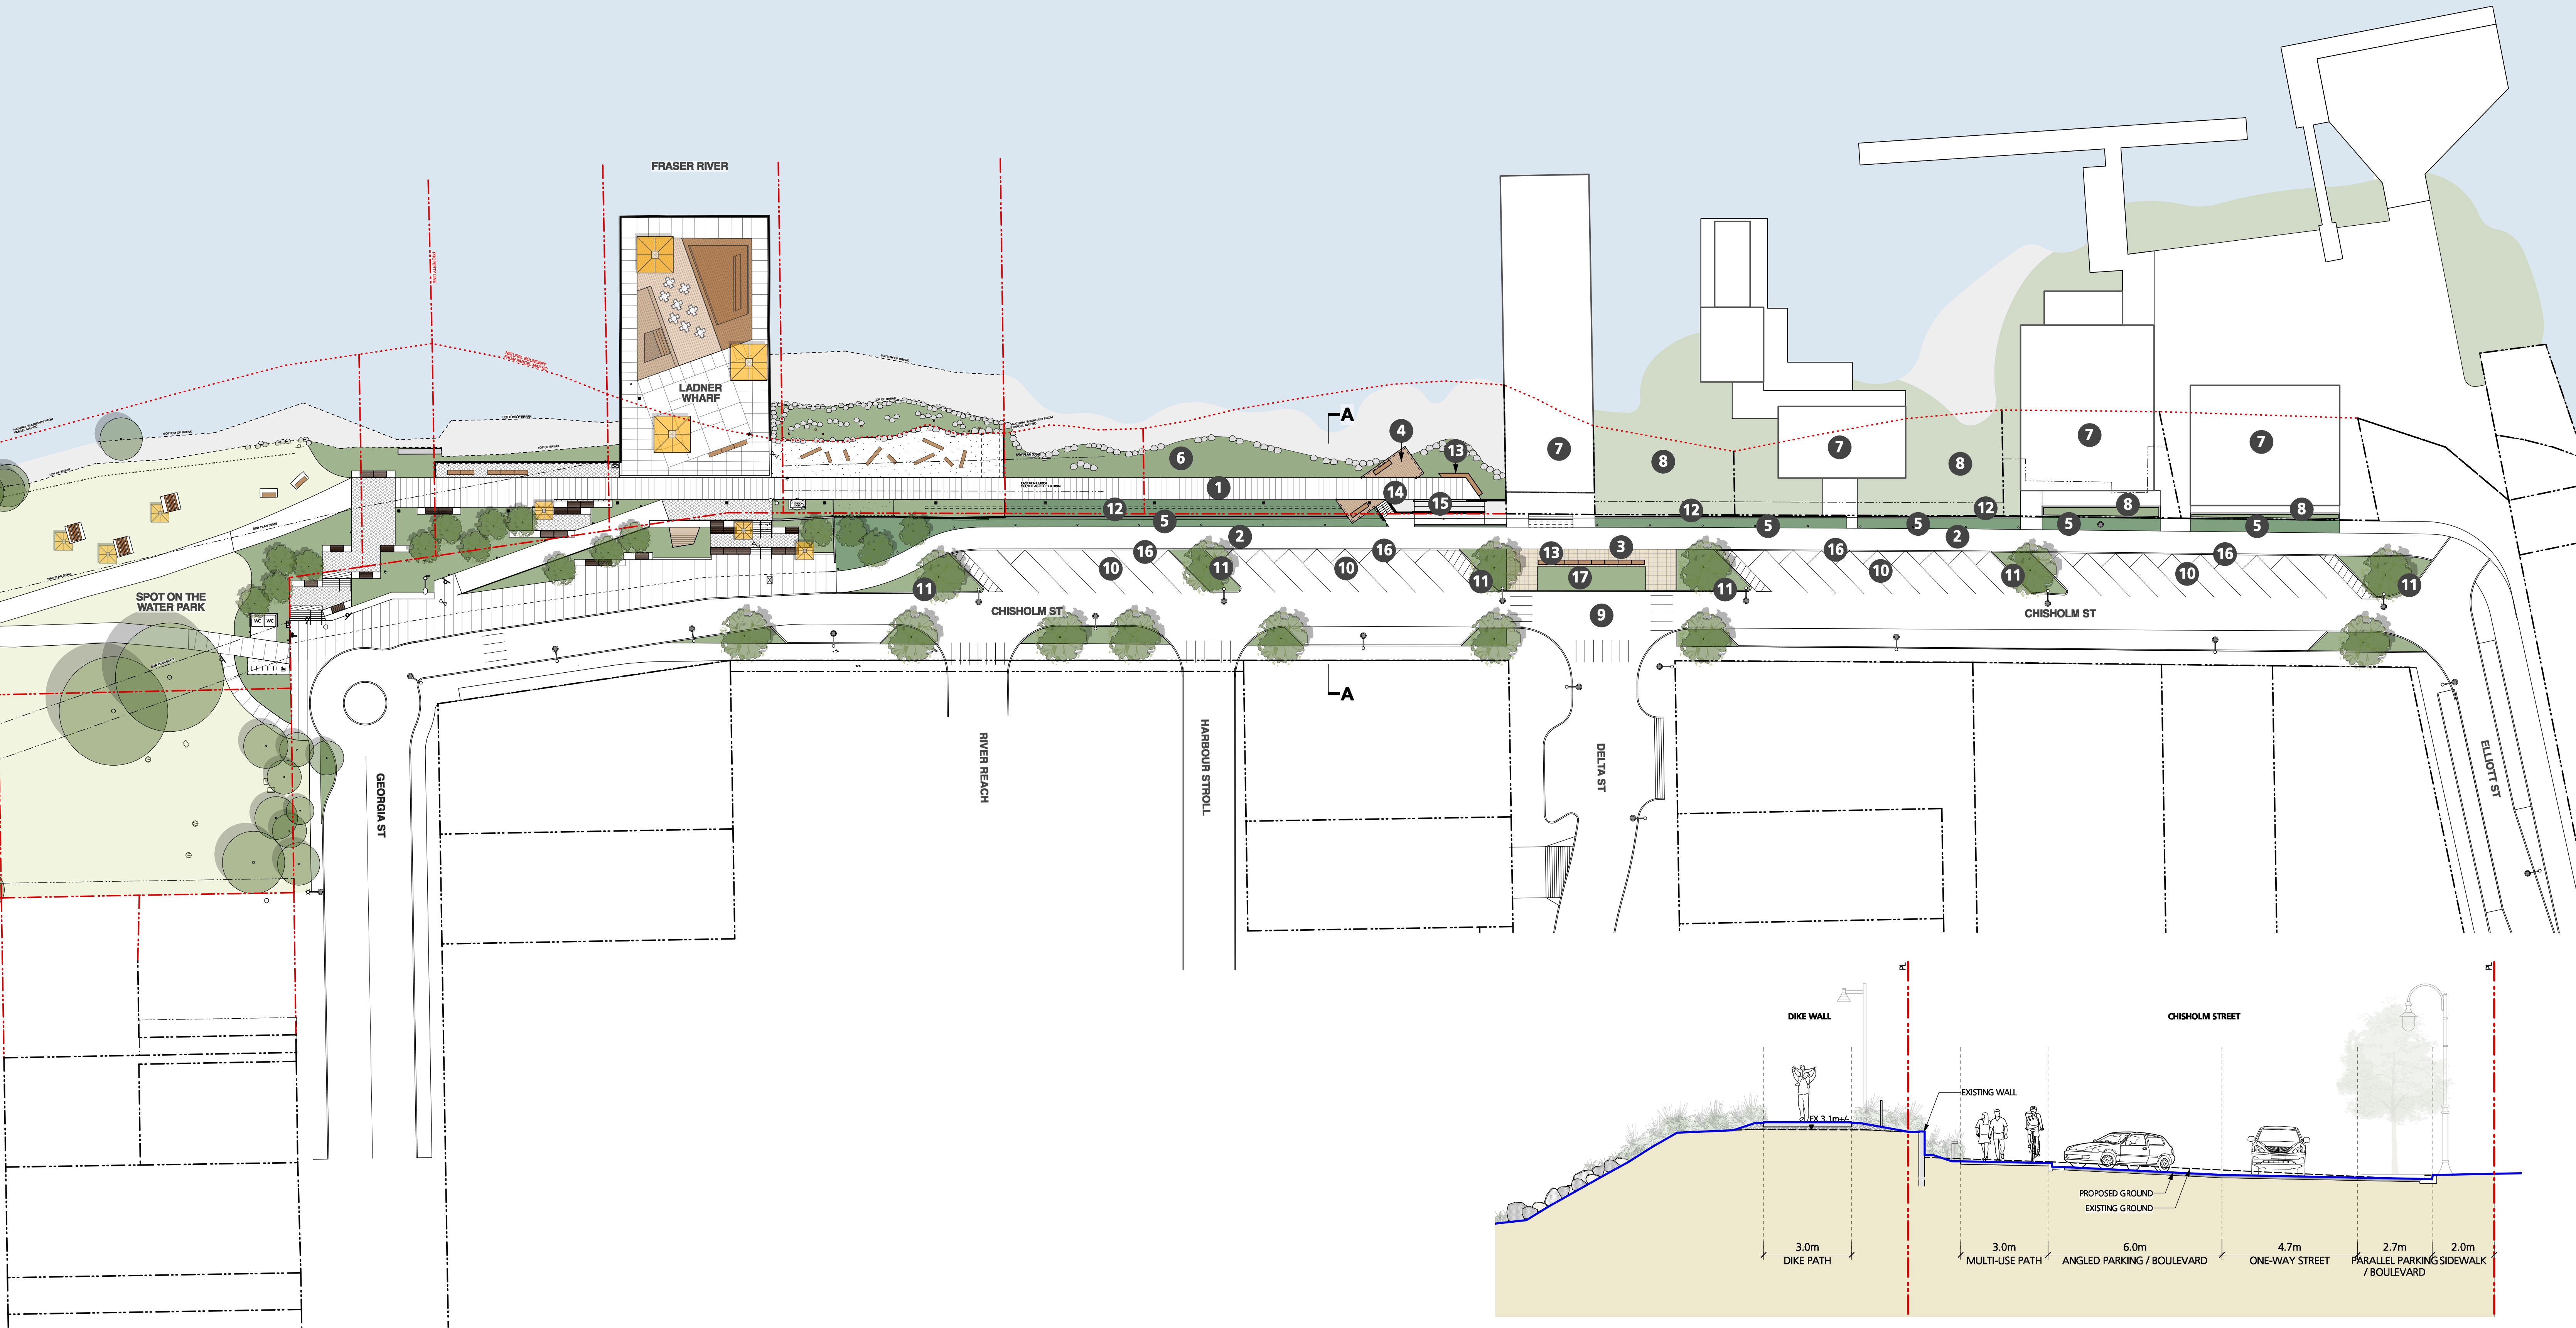

SECTION A | SCALE 1:100

LEGEND

- | | | | | |
|-----------------------------|--|----------------------------|--------------------|---------------------|
| 1 DIKE PATH | 5 PLANTED BUFFER | 9 PEDESTIAN CROSSING | 13 BENCH | 17 FEATURE PLANTING |
| 2 MULTI-USE PATH (ASPHALT) | 6 FORESHORE PLANTING | 10 ANGLED PARKING | 14 STAIRS | |
| 3 PLAZA WITH FEATURE PAVING | 7 EXISTING STRUCTURE TO REMAIN (PRIVATE) | 11 PLANTED BULGE | 15 ACCESSIBLE RAMP | |
| 4 SEATING DECK | 8 EXISTING PLANTING TO REMAIN | 12 EXISTING WALL TO REMAIN | 16 BARRIER CURB | |

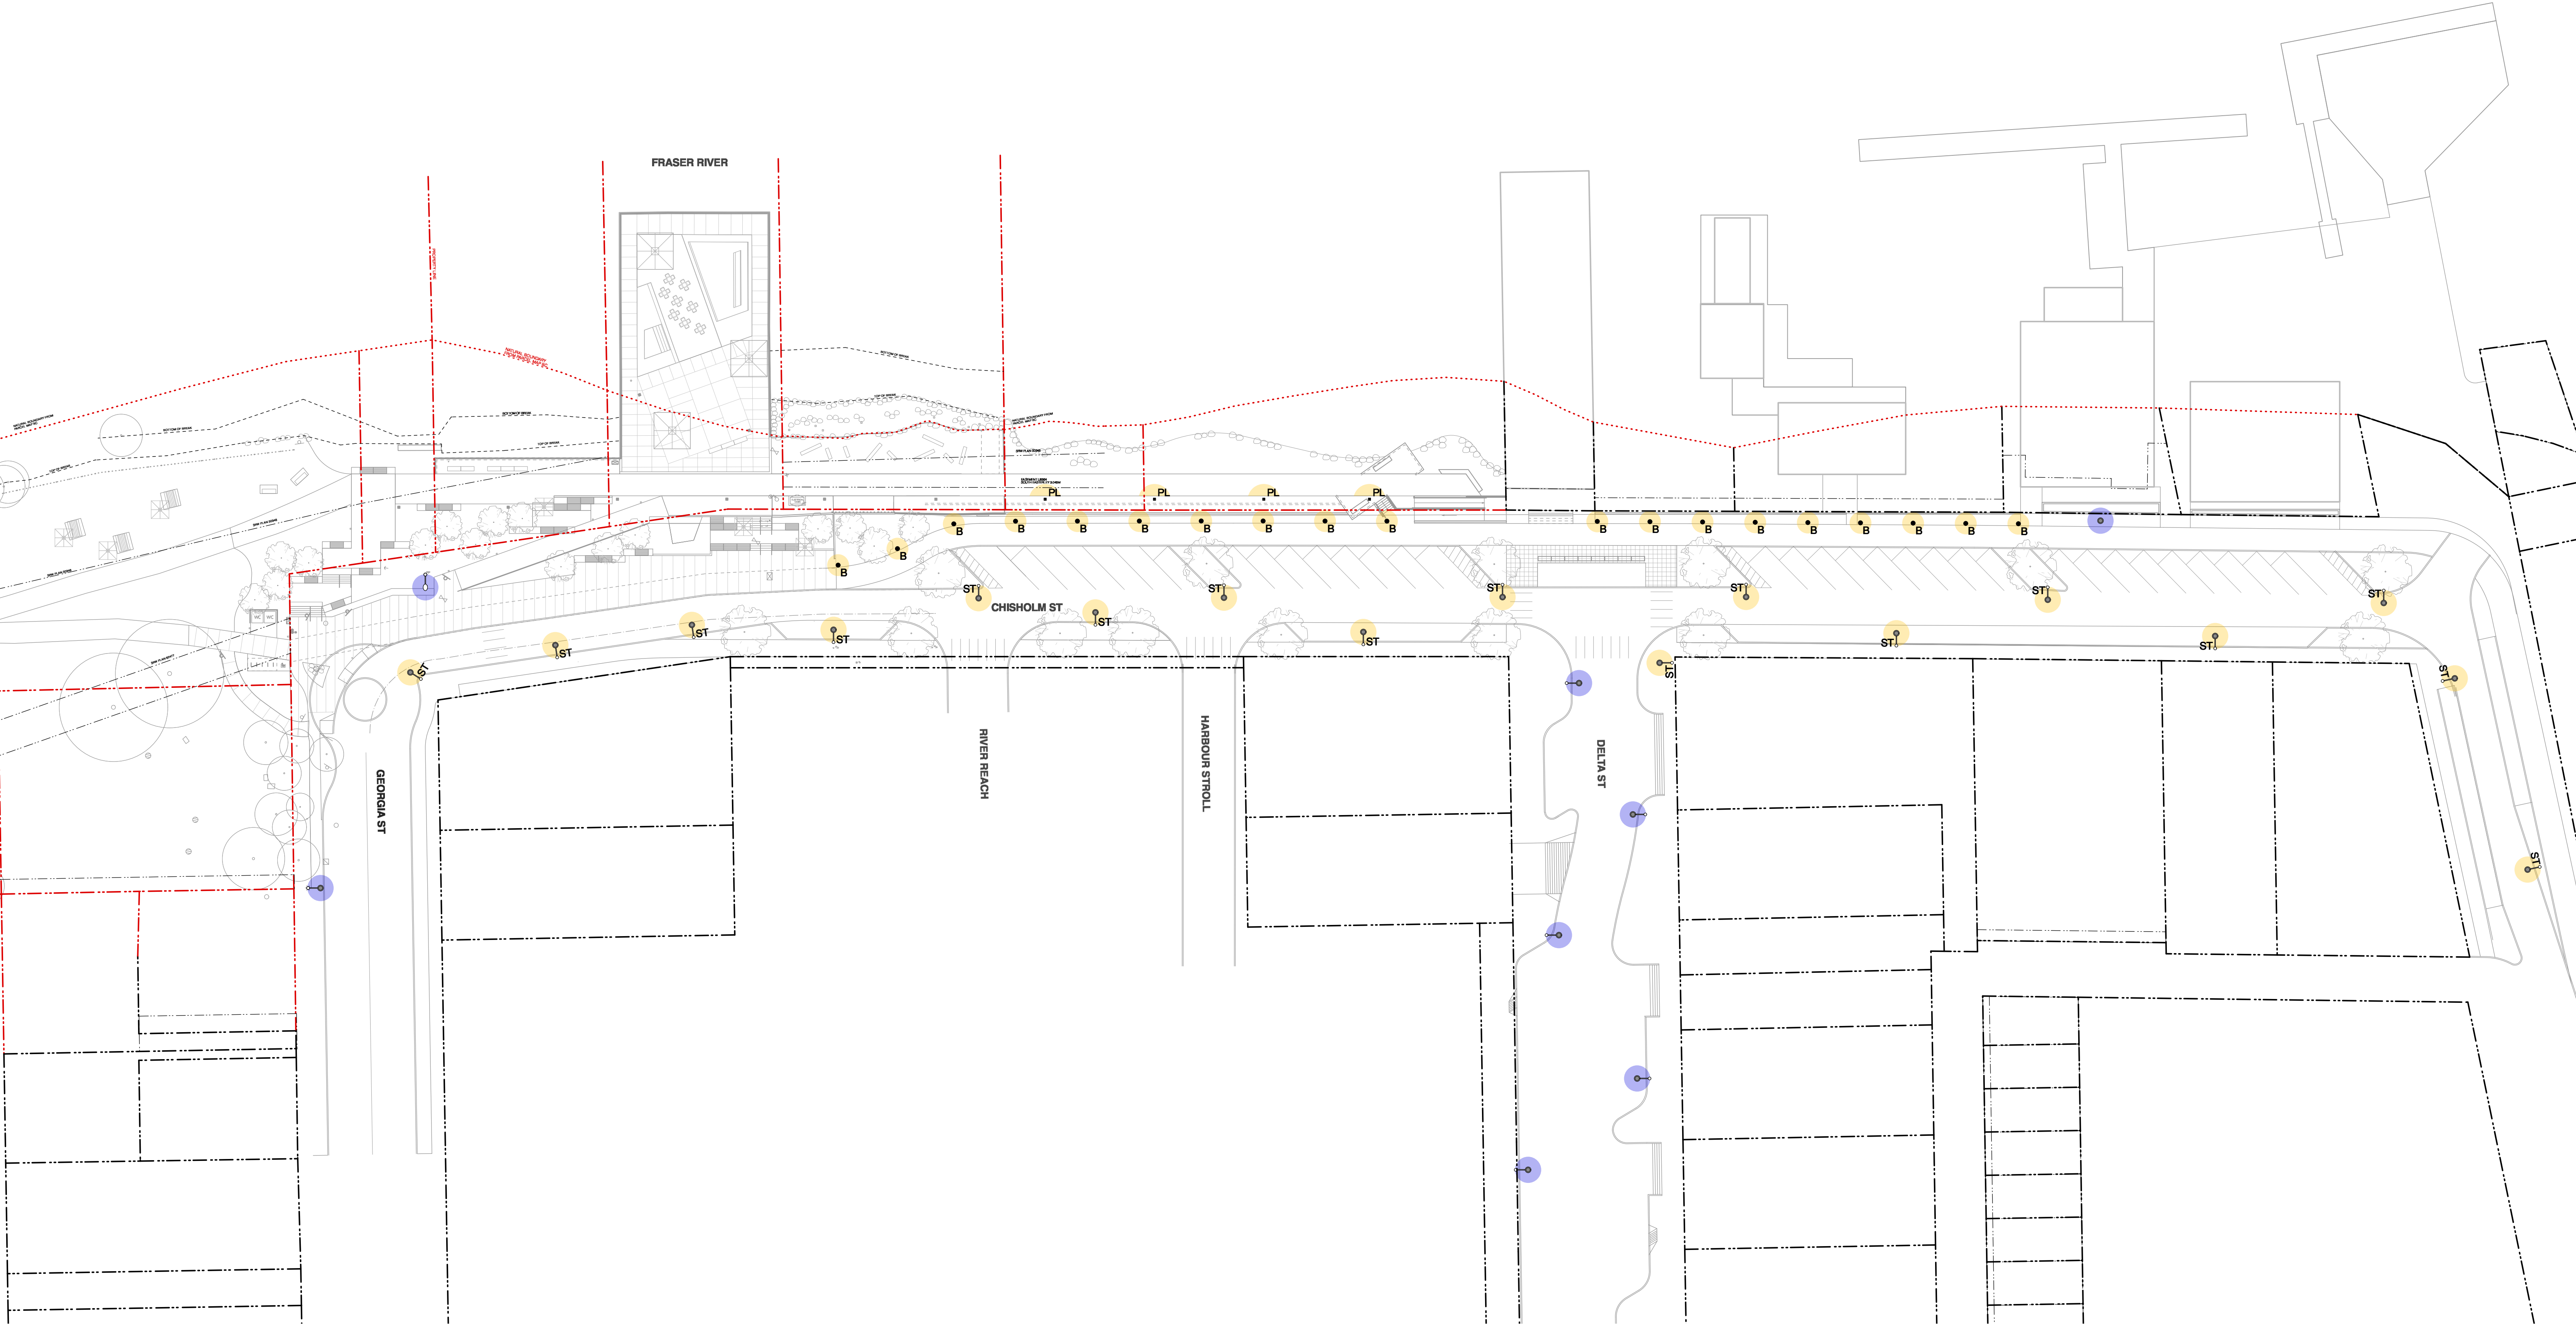

LADNER CHISHOLM WHARF EAST PHASE
LIGHTING PLAN
SCALE 1:400 | 2026-02-13

LEGEND		NOTE
	EXISTING STREET LIGHT TO REMAIN [ON POWER POLE]	- LOCATIONS OF EXISTING STREET LIGHTS ARE APPROXIMATE ONLY, AND TO BE VERIFIED ON SITE. - PROPOSED STREET LIGHT AND SPACING ARE BASED ON EXISTING DECORATIVE POST-TOP LIGHT ALONG DELTA STREET, FINAL LOCATIONS TO BE CONFIRMED WITH CITY OF DELTA.
	EXISTING STREET LIGHT TO REMAIN [DECORATIVE POST]	
	EXISTING STREET LIGHT TO REMAIN [STANDALONE POST]	
	PROPOSED STREET LIGHT	
	PROPOSED BOLLARD LIGHT	
	PROPOSED POST-TOP LIGHT TO MATCH LADNER WHARF DIKE	

