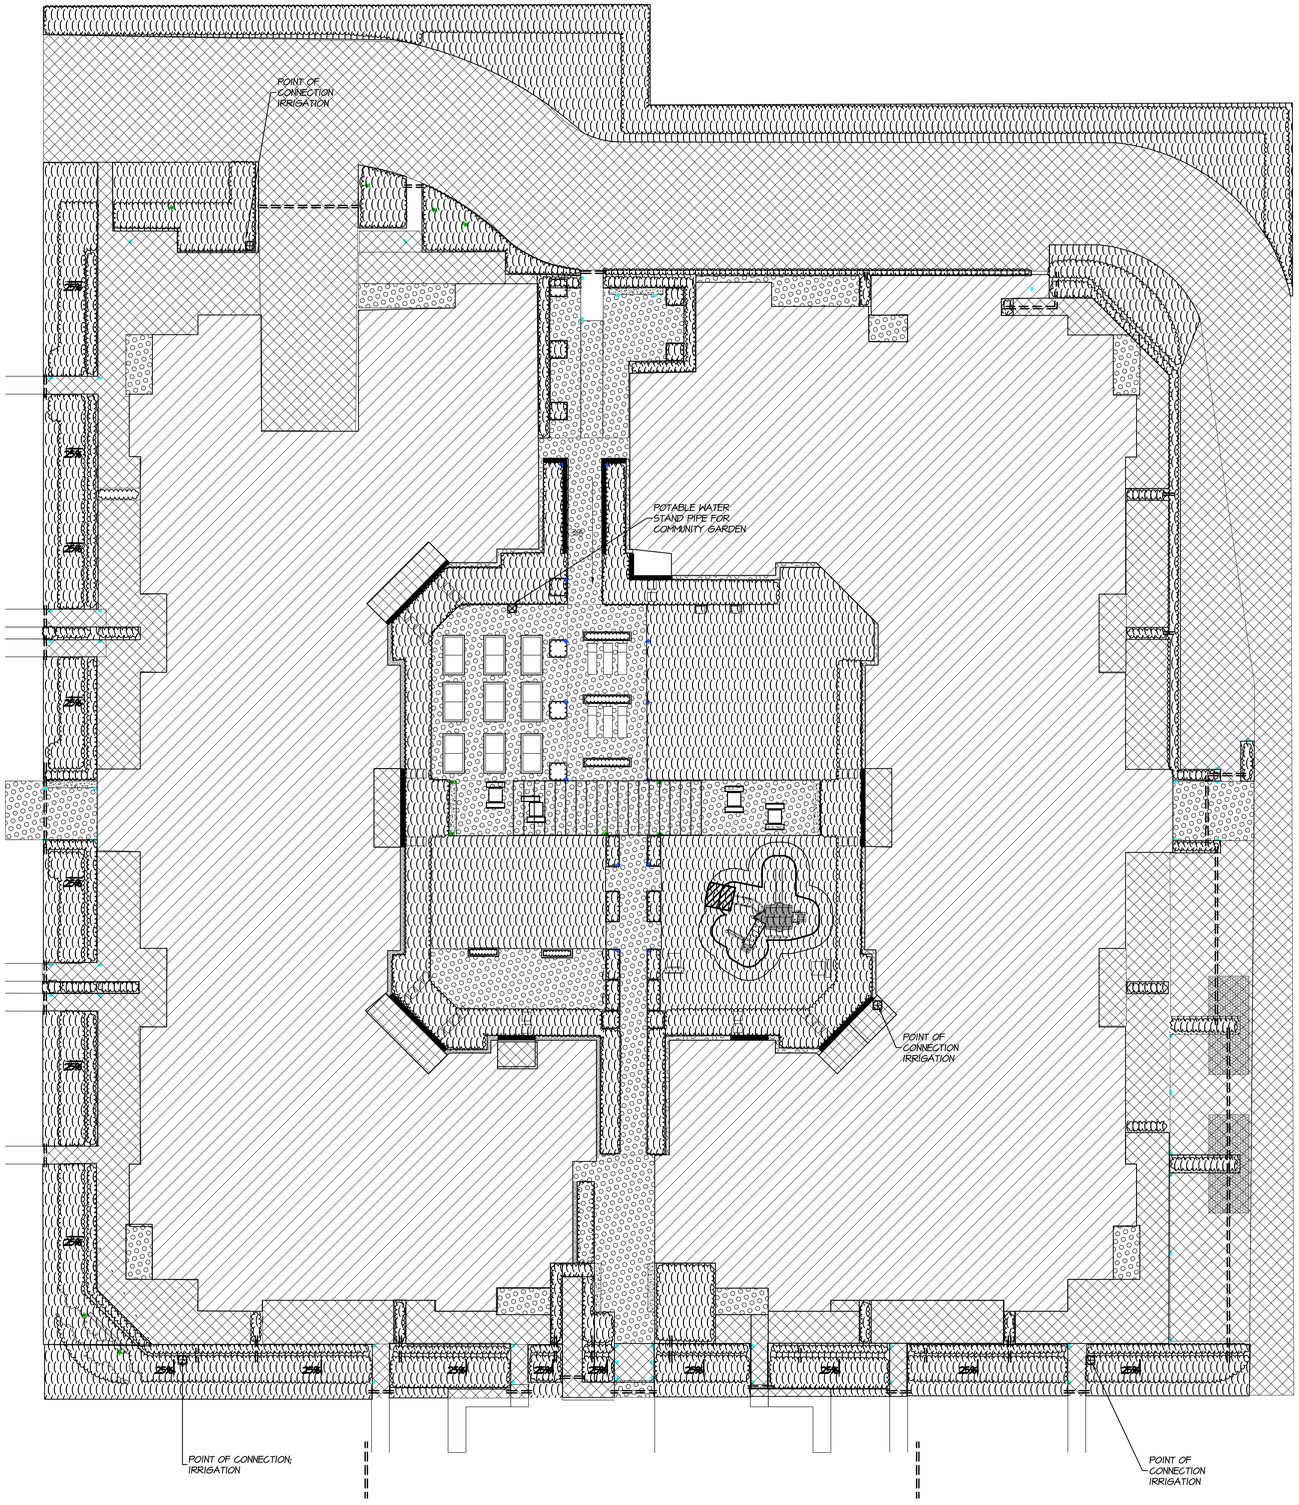


TOTAL AREA: 83,803.54 SQ.FT (7,785.60 m2)

BUILDING: 34,225.3 SQ.FT / 3.179.63 m2 (40.83%)

NON-POROUS SURFACE AND STRUCTURES: 23,046.72 SQ.FT / 2,141.11 m2 (27.50%)

HARD PERMEABLE AREA: 5,915.01 SQ.FT / 549.52 m2 (7.05%)

LIVE LANDSCAPE AREA: 20,634.95 SQ.FT / 1,917.05 m2 (24.62%)

19032-26DP.zip

©Copyright reserved. This drawing and design is the property of M2 Landscape Architects and may not be reproduced or used for other projects without their permission.

M2 LANDSCAPE ARCHITECTURE
#220 - 26 Lorne Mews
New Westminster, British Columbia
V3M 3L7
Tel: 604.553.0044
Email: office@m2la.com

NO.	DATE	REVISION DESCRIPTION	DR.
17	MAY.14.2024	REV PER CITY COMMENTS	LM
16	APR.23.2024	REV PER NEW SITE PLAN	LM
15	FEB.22.2024	REV. PER CITY COMMENTS	LM
14	DEC.1.2023	REV. PER NEW SITE PLAN	LM
13	Oct.23.2023	RE-ISSUED FOR DP	LM/GL
12	MAY.06.2022	ISSUED FOR DP	GL
11	MAY.03.2022	ISSUED FOR DP	GL
10	APR.24.2022	ISSUED FOR DP	GL
9	APR.25.2022	ISSUED FOR DP	GL
8	APR.13.2022	ISSUED FOR DP	GL
7	APR.08.2022	ISSUED FOR DP	GL
6	SEP.10.2021	REV.PER ARBORIST UPDATE	BN
5	SEP.07.2021	REV.PER THE NEW SITE PLAN	GL
4	JULY.14.2021	REV. PER THE NEW SITE PLAN	GL
3	JUNE.21.2021	ISSUED FOR DP	GL
2	MAY.17.2019	ISSUED FOR DP	BN
1	MAY.09.2019	PRELIMINARY PLAN	BN

SEAL:


PROJECT:
A217382
RED DOOR
LADNER WILLOWS
BC HOUSING
5625 LADNER TRUNK RD,
DELTA, BC

DRAWING TITLE:
SITE COVERAGE AREAS

DATE: 2019.MAY.14
SCALE: 1/16"=1'-0"
DRAWN: MTLM
DESIGN: MTLM
CHK'D:

DRAWING NUMBER: L0 OF 15

M2LA PROJECT NUMBER: 19-032

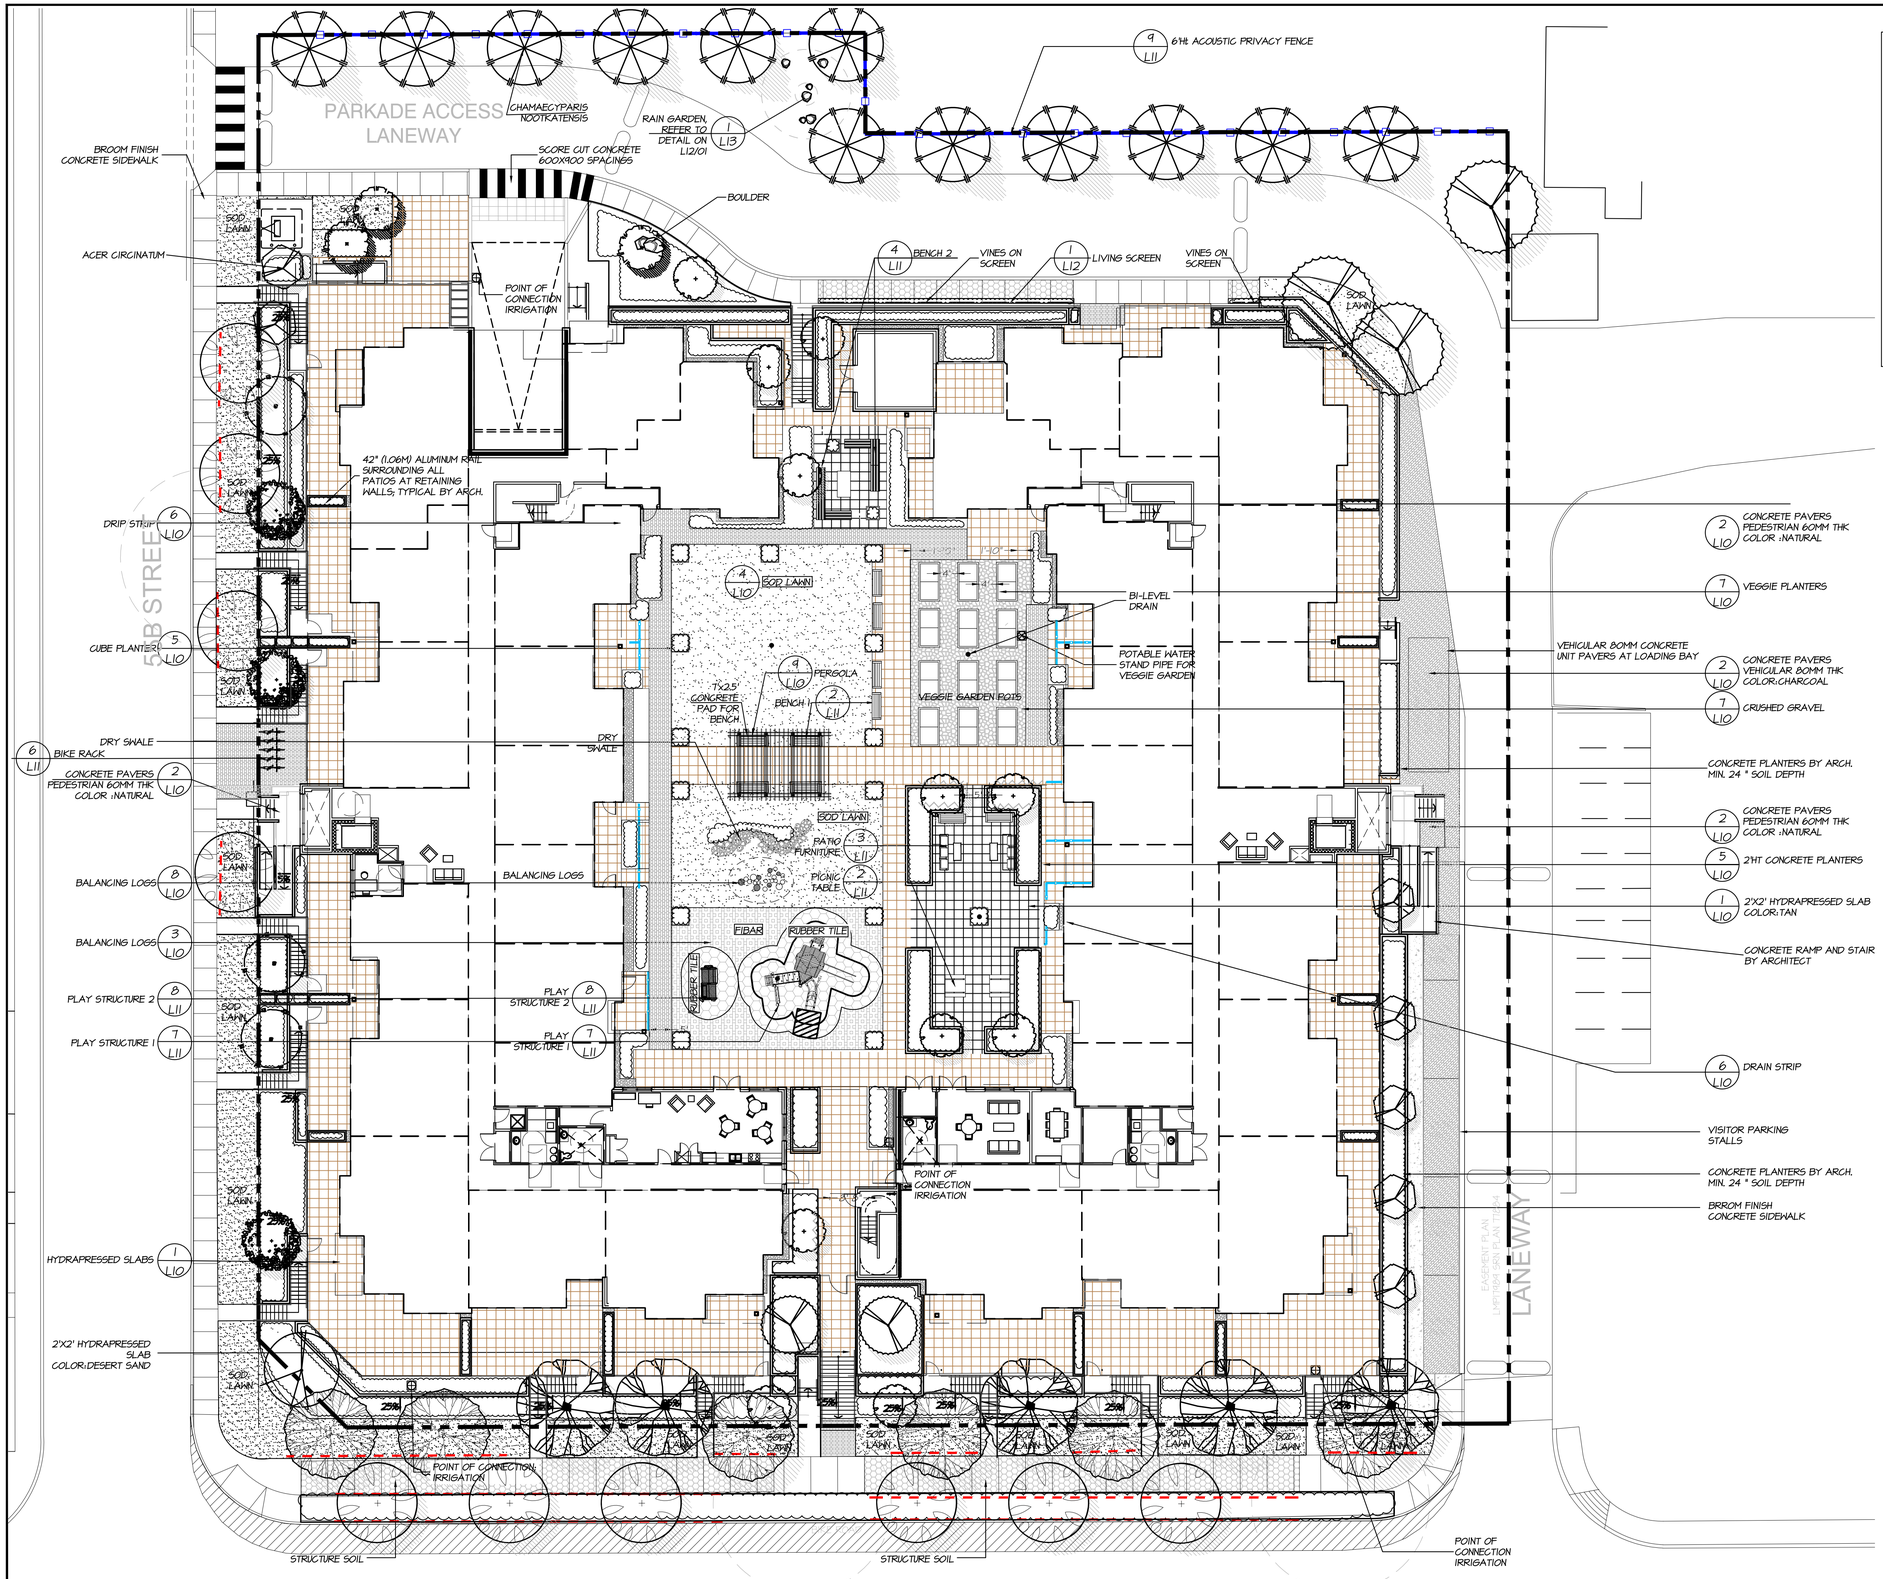

DRAWING LIST

L1 LAYOUT PLAN
L2 TREE PLAN
L3 TREE MANAGEMENT PLAN
L4 AMENITY AREA ENLARGEMENT
L5 SHRUB PLAN NORTH
L6 SHRUB PLAN SOUTH
L7 IRRIGATION INFORMATION PLAN
L8 LANDSCAPE LIGHTING PLAN
L9a LANDSCAPE GRADING PLAN
L9b LANDSCAPE GRADING ENLARGEMENT
L10 LANDSCAPE DETAILS (1)
L11 LANDSCAPE DETAILS (2)
L12 LANDSCAPE SECTIONS
L13 LANDSCAPE SPECIFICATIONS
L14 STRUCTURAL SOIL SPECIFICATIONS

GENERAL NOTES:

1. REQUIRED DECIDUOUS TREES TO BE 7CM CALIPER
2. REQUIRED CONIFEROUS TREES TO BE MIN. 3M IN HEIGHT
3. 10m3 SOIL VOLUME REQUIRED FOR ALL THE TREES

LEGEND

- 42" HT. WOOD PICKET FENCE
- 5' HT. SOLID PERIMETER FENCE
- GATE TO MATCH THE WOOD PICKET FENCE
- PROPERTY LINE
- UB-24-2 ROOT BARRIER

SURFACE MATERIAL LEGEND

- PEDESTRIAN CONCRETE UNIT PAVERS - RUNNING BOND PATTERN NATURAL COLOUR
- VEHICULAR 80MM CONCRETE UNIT PAVERS BASKET PATTERN CHARCOAL COLOUR
- 2'X2' HYDRAPRESSED SLAB TAN COLOUR
- 2'X2' HYDRAPRESSED SLAB DESERT SAND COLOUR
- FIBAR
- RUBBER TILE
- SOD LAWN
- DRAIN ROCK
- STRUCTURAL SOIL

19032-26DP.zip

©Copyright reserved. This drawing and design is the property of M2 Landscape Architects and may not be reproduced or used for other projects without their permission.

M2 LANDSCAPE ARCHITECTURE
#220 - 26 Lorne Mews
New Westminster, British Columbia
V3M 3L7
Tel: 604.553.0044
Email: office@m2la.com


NO.	DATE	REVISION DESCRIPTION	DR.
17	MAY.14.2024	REV PER CITY COMMENTS	LM
16	APR.23.2024	REV PER NEW SITE PLAN	LM
15	FEB.22.2024	REV. PER CITY COMMENTS	LM
14	DEC.1.2023	REV. PER NEW SITE PLAN	LM
13	Oct.23.2023	RE-ISSUED FOR DP	LM/GL
12	MAY.06.2022	ISSUED FOR DP	GL
11	MAY.03.2022	ISSUED FOR DP	GL
10	APR.24.2022	ISSUED FOR DP	GL
9	APR.25.2022	ISSUED FOR DP	GL
8	APR.13.2022	ISSUED FOR DP	GL
7	APR.08.2022	ISSUED FOR DP	GL
6	SEP.10.2021	REV.PER ARBORIST UPDATE	BN
5	SEP.07.2021	REV.PER THE NEW SITE PLAN	GL
4	JULY.14.2021	REV. PER THE NEW SITE PLAN	GL
3	JUNE.21.2021	ISSUED FOR DP	GL
2	MAY.17.2019	ISSUED FOR DP	BN
1	MAY.03.2019	PRELIMINARY PLAN	BN

SEAL:

PROJECT:
A217382
RED DOOR
LADNER WILLOWS
BC HOUSING
5625 LADNER TRUNK RD,
DELTA, BC

DRAWING TITLE:
LAYOUT PLAN

DATE: 2019.MAY.14	DRAWING NUMBER: L1
SCALE: 1/16"=1'-0"	
DRAWN: MTLM	
DESIGN: MTLM	
CHK'D:	OF 15
M2LA PROJECT NUMBER:	19-032

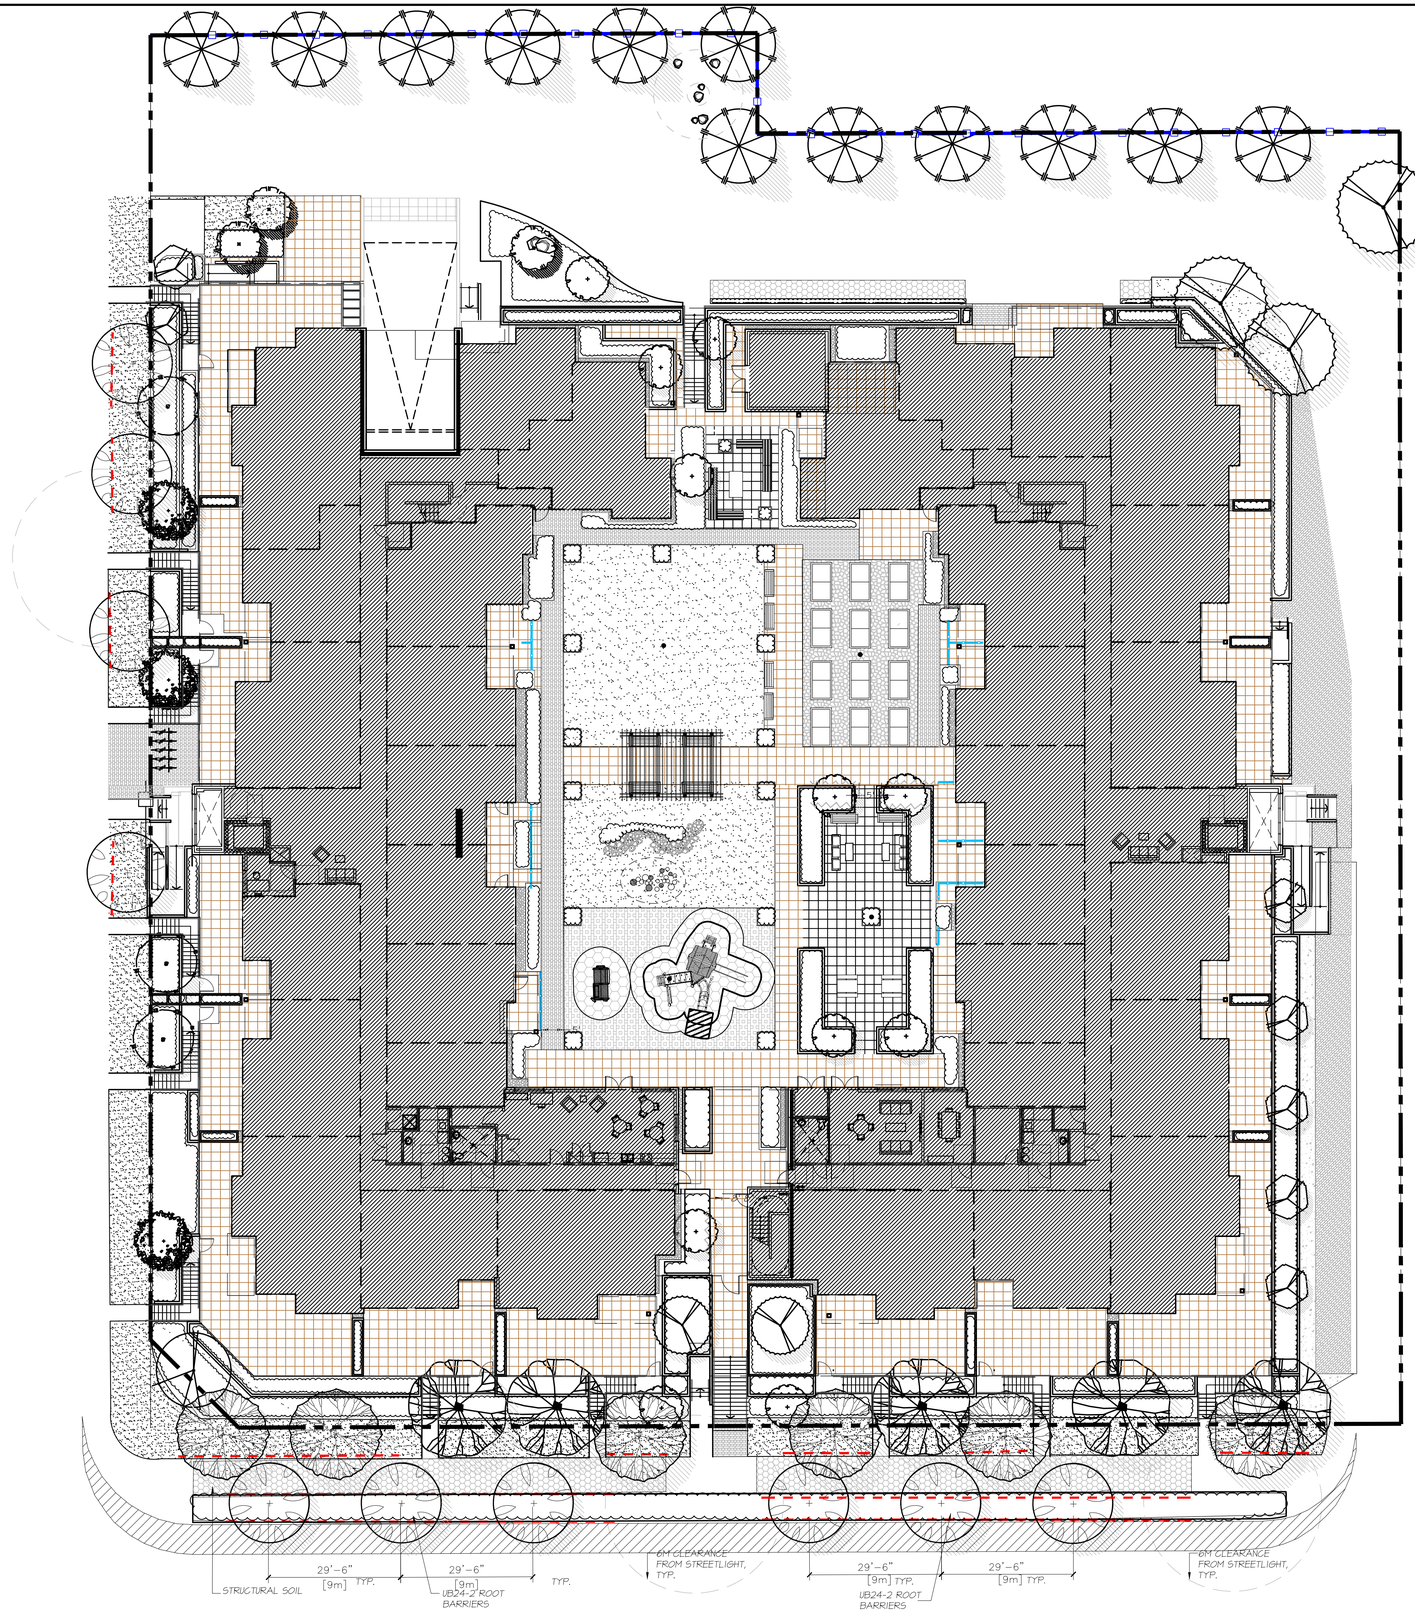

PLANT SCHEDULE

M2 JOB NUMBER: 19-032

KEY	QTY	BOTANICAL NAME	COMMON NAME	PLANTED SIZE / REMARKS
	3	ACER CIRCINATUM	VINE MAPLE	3.0M HT; B&B; 3 STEM CLUMP
	3	ACER GLOBOSUM	GLOBE MAPLE	7CM CAL; 1.8CM STD; B&B
	5	ACER MIYABI 'RUGGED RIDGE'	RUGGED RIDGE MAPLE	7CM CAL; 1.8M STD; B&B
	12	CHAMAECYPARIS NOOTKATENSIS	NOOTKA CYPRESS	3M HT; B&B
	11	CORNUS FLORIDA 'RUBRA'	PINK FLOWERING DOGWOOD	3.0M HT; MULTISTEM; B&B
	7	FAGUS SYLVATICA 'DAWYCKII'	DAWYCK BEECH	7CM CAL; B&B
	1	GLEDITSIA T. INERMIS 'IMPERIAL'	IMPERIAL HONEY LOCUST	7CM CAL; 1.8M STD; B&B
	5	MAGNOLIA x 'LEONERI MERRILL'	MAGNOLIA	7CM CAL; 1.8M STD; SINGLE STEM; B&B
	3	MALUS 'RED SPLENDOR'	CRABAPPLE	7CM CAL; 1.8M STD; B&B

NOTES: * PLANT SIZES IN THIS LIST ARE SPECIFIED ACCORDING TO THE BC LANDSCAPE STANDARD, LATEST EDITION. CONTAINER SIZES SPECIFIED AS PER CNTA STANDARDS. BOTH PLANT SIZE AND CONTAINER SIZE ARE THE MINIMUM ACCEPTABLE SIZES. * REFER TO SPECIFICATIONS FOR DEFINED CONTAINER MEASUREMENTS AND OTHER PLANT MATERIAL REQUIREMENTS. * SEARCH AND REVIEW: MAKE PLANT MATERIAL AVAILABLE FOR OPTIONAL REVIEW BY LANDSCAPE ARCHITECT AT SOURCE OF SUPPLY. AREA OF SEARCH TO INCLUDE LOWER MAINLAND AND FRASER VALLEY. * SUBSTITUTIONS: OBTAIN WRITTEN APPROVAL FROM THE LANDSCAPE ARCHITECT PRIOR TO MAKING ANY SUBSTITUTIONS. TO THE SPECIFIED MATERIAL. UNAPPROVED SUBSTITUTIONS WILL BE REJECTED. ALLOW A MINIMUM OF FIVE DAYS PRIOR TO DELIVERY FOR REQUEST TO SUBSTITUTE. SUBSTITUTIONS ARE SUBJECT TO BC LANDSCAPE STANDARD - DEFINITION OF CONDITIONS OF AVAILABILITY.

ALL PLANT MATERIAL MUST BE PROVIDED FROM CERTIFIED DISEASE FREE NURSERY. PROVIDE CERTIFICATION UPON REQUEST.

GENERAL NOTES:

1. REQUIRED DECIDUOUS TREES TO BE 7CM CALIPER
2. REQUIRED CONIFEROUS TREES TO BE MIN. 3M IN HEIGHT
3. 10m3 SOIL VOLUME REQUIRED FOR ALL THE TREES

PLANT SCHEDULE-OFFSITE

M2 JOB NUMBER: 19-032

KEY	QTY	BOTANICAL NAME	COMMON NAME	PLANTED SIZE / REMARKS
TREE				
	6	LIQUIDAMBAR STYRACIFLUA 'FIREHOUSE'	FIREHOUSE SWEET GUM	6CM CAL; 2M STD; B&B
	10	PARROTIA PERSICA	PERSIAN IRONWOOD	3.0M HT; SPEC TREE FROM OR BUSH FORM; B&B; 3 STEM CLUMP

NOTES: * PLANT SIZES IN THIS LIST ARE SPECIFIED ACCORDING TO THE BC LANDSCAPE STANDARD, LATEST EDITION. CONTAINER SIZES SPECIFIED AS PER CNTA STANDARDS. BOTH PLANT SIZE AND CONTAINER SIZE ARE THE MINIMUM ACCEPTABLE SIZES. * REFER TO SPECIFICATIONS FOR DEFINED CONTAINER MEASUREMENTS AND OTHER PLANT MATERIAL REQUIREMENTS. * SEARCH AND REVIEW: MAKE PLANT MATERIAL AVAILABLE FOR OPTIONAL REVIEW BY LANDSCAPE ARCHITECT AT SOURCE OF SUPPLY. AREA OF SEARCH TO INCLUDE LOWER MAINLAND AND FRASER VALLEY. * SUBSTITUTIONS: OBTAIN WRITTEN APPROVAL FROM THE LANDSCAPE ARCHITECT PRIOR TO MAKING ANY SUBSTITUTIONS. TO THE SPECIFIED MATERIAL. UNAPPROVED SUBSTITUTIONS WILL BE REJECTED. ALLOW A MINIMUM OF FIVE DAYS PRIOR TO DELIVERY FOR REQUEST TO SUBSTITUTE. SUBSTITUTIONS ARE SUBJECT TO BC LANDSCAPE STANDARD - DEFINITION OF CONDITIONS OF AVAILABILITY.

ALL PLANT MATERIAL MUST BE PROVIDED FROM CERTIFIED DISEASE FREE NURSERY. PROVIDE CERTIFICATION UPON REQUEST.

19032-26DP.zip

©Copyright reserved. This drawing and design is the property of M2 Landscape Architects and may not be reproduced or used for other projects without their permission.

M2 LANDSCAPE ARCHITECTURE
#220 - 26 Lorne Mews
New Westminster, British Columbia
V3M 3L7
Tel: 604.553.0044
Email: office@m2la.com

NO.	DATE	REVISION DESCRIPTION	DR.
17	MAY.14.2024	REV PER CITY COMMENTS	LM
16	APR.23.2024	REV PER NEW SITE PLAN	LM
15	FEB.22.2024	REV. PER CITY COMMENTS	LM
14	DEC.1.2023	REV. PER NEW SITE PLAN	LM
13	Oct.23.2023	RE-ISSUED FOR DP	LM/GL
12	MAY.06.2022	ISSUED FOR DP	GL
11	MAY.03.2022	ISSUED FOR DP	GL
10	APR.24.2022	ISSUED FOR DP	GL
9	APR.25.2022	ISSUED FOR DP	GL
8	APR.13.2022	ISSUED FOR DP	GL
7	APR.08.2022	ISSUED FOR DP	GL
6	SEP.10.2021	REV.PER ARBORIST UPDATE	BN
5	SEP.07.2021	REV.PER THE NEW SITE PLAN	GL
4	JULY.14.2021	REV. PER THE NEW SITE PLAN	GL
3	JUNE.21.2021	ISSUED FOR DP	GL
2	MAY.17.2019	ISSUED FOR DP	BN
1	MAY.03.2019	PRELIMINARY PLAN	BN

SEAL:

PROJECT:
A217382
RED DOOR
LADNER WILLOWS
BC HOUSING
5625 LADNER TRUNK RD,
DELTA, BC

DRAWING TITLE:
TREE PLAN

DATE: 2019.MAY.14	DRAWING NUMBER: L2
SCALE: 1/16"=1'-0"	
DRAWN: MTLM	
DESIGN: MTLM	
CHK'D:	OF 15
M2LA PROJECT NUMBER:	19-032

#5136, SCOTS PINE, 69CM
#5153, SCOTS PINE, 55CM
#HEDGE 2, CEDAR, LENGTH=3m
#5151, CYPRESS, 39CM
#5150, WESTERN REDCEDAR, 66CM
#353, DOUGLAS-FIR, 24CM
#5134, COLORADO SPRUCE, 34CM
#HEDGE 9, CEDAR LENGTH=3.7m
#5138, SCOTS PINE, 68CM CRZ=4M
#HEDGE 11, SMARAGD CEDAR HEDGE, LENGTH=3.3m
#HEDGE 3, CEDAR LENGTH=3m
#5129, NORWAY MAPLE, 25CM
#5132, NORWAY MAPLE, 26CM
#HEDGE 5, CEDAR LENGTH=3.5m
#HEDGE 4, CEDAR LENGTH=4m
#5135, NORWAY MAPLE, 31CM
#5130, NORWAY MAPLE, 33CM
#HEDGE 6, CEDAR LENGTH=3m
#HEDGE 8, CEDAR LENGTH=2.8m
#HEDGE 7, CEDAR LENGTH=3.5m
#5158, NORWAY MAPLE, 31CM
#5152, NORWAY MAPLE, 28CM
#HEDGE 10, CEDAR LENGTH=3.2m
#5118, NORWAY MAPLE, 33CM
#5122, NORWAY MAPLE, 20CM
#5123, NORWAY MAPLE, 28CM
#HEDGE 1, SMARAGD CEDAR HEDGE, LENGTH=3.6m
CITY 12 #5125, NORWAY MAPLE, 40CM
#5133, NORWAY MAPLE, 31CM
CITY 11 #5124, NORWAY MAPLE, 34CM
CITY 10 #5121, NORWAY MAPLE, 27CM
CITY 9 #5120, NORWAY MAPLE, 32CM
CITY 14 #5757, CHERRY, 15CM
#5112, NORWAY MAPLE, 28CM
#5714, CHERRY, 21CM
#5155, NORWAY MAPLE, 22CM
#5140, CHERRY, 22CM
#5139, CHERRY, 25CM
#5114, NORWAY MAPLE, 20CM
CHERRY, NOT BYLAW
CITY 8 #5119, NORWAY MAPLE, 35CM
CITY 7 #5118, NORWAY MAPLE, 25CM
#5113, BIRCH, 25CM
CITY 13 #5748, NORWAY MAPLE, 25CM
CITY 4 #5104, NORWAY MAPLE, 34CM
#5354, CHERRY, 26CM
#5137, CHERRY, 26CM
#5131, CHERRY, 27CM
#5149, CHERRY, 20CM
#5117, CHERRY, 24CM
#5115, CHERRY 25CM
#5116, CHERRY, 26CM
CITY 5 #5106, WILLOW, 68CM CRZ=4m
CITY 6 #5107, WILLOW, 81CM CRZ=5.4m
#CITY 2, RED MAPLE, 35CM
#CITY 3, 35CM
#5108, TULIP TREE, 31CM
#5105, TULIP TREE, 55CM
#5127, TULIP TREE, 26CM
#5126, TULIP TREE 37CM
#5109, TULIP TREE, 31CM
#CITY 1 (#5110), ENGLISH OAK, 45CM

19032-26DP.zip

ARBORIST NOTES:

TREE PROTECTION BARRIERS SHALL BE INSTALLED PRIOR TO SITE CLEARING OR ANY SITE WORK.
TREE PROTECTION BARRIERS SHALL BE MAINTAINED DURING SITE CLEARING AND CONSTRUCTION.
KEEP AREA WITHIN OR AGAINST PROTECTION BARRIER CLEAR OF DEBRIS AND MATERIALS.
DO NOT DISTURB EXISTING GRADES WITHIN TREE PROTECTION AREA FOR RETAINED TREES.
THE DEVELOPER IS RESPONSIBLE FOR MAINTENANCE WITHIN TREE PROTECTION BARRIERS.

RETAINED TREES TO BE WATERED AND MITIGATION REQUIREMENTS OBSERVED AT THE DIRECTION OF THE PROJECT ARBORIST.

ARBORIST SHALL BE CONTACTED WITH 48-HRS NOTICE TO SUPERVISE ANY WORK WITHIN 3.0M OF TREE PROTECTION ZONES. NO EXCAVATION OR TRENCHING WITHIN TPZ AREA IS PERMITTED. ANY DISRUPTION OR PLANTING WITHIN TREE PROTECTION AREA IS TO BE SUPERVISED BY THE PROJECT ARBORIST.

PROJECT ARBORIST SHALL DIRECT AND SUPERVISE ALL WORK WITHIN 3.0M OF TPZ'S.

KEY PLAN


TREE TO RETAIN

TREE TO REMOVE

CRITICAL ROOT ZONE

TREE PROTECTION FENCE

NO EXCAVATION ZONE - HAND EXCAVATION ONLY

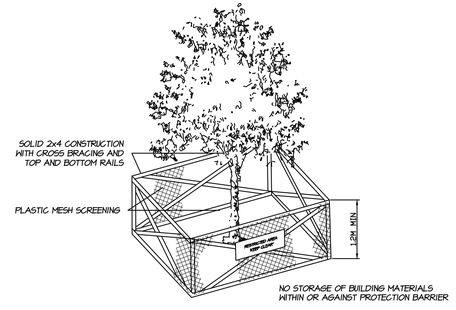

1 / L3 TREE PROTECTION BARRIER
N.T.S.

©Copyright reserved. This drawing and design is the property of M2 Landscape Architects and may not be reproduced or used for other projects without their permission.

M2 LANDSCAPE ARCHITECTURE
#220 - 26 Lorne Mews
New Westminster, British Columbia
V3M 3L7
Tel: 604.553.0044
Email: office@m2la.com

NO.	DATE	REVISION DESCRIPTION	DR.
17	MAY.14.2024	REV PER CITY COMMENTS	LM
16	APR.23.2024	REV PER NEW SITE PLAN	LM
15	FEB.22.2024	REV. PER CITY COMMENTS	LM
14	DEC.1.2023	REV. PER NEW SITE PLAN	LM
13	Oct.23.2023	RE-ISSUED FOR DP	LM/GL
12	MAY.06.2022	ISSUED FOR DP	GL
11	MAY.03.2022	ISSUED FOR DP	GL
10	APR.24.2022	ISSUED FOR DP	GL
9	APR.25.2022	ISSUED FOR DP	GL
8	APR.13.2022	ISSUED FOR DP	GL
7	APR.08.2022	ISSUED FOR DP	GL
6	SEP.10.2021	REV.PER ARBORIST UPDATE	BN
5	SEP.07.2021	REV.PER THE NEW SITE PLAN	GL
4	JULY.14.2021	REV. PER THE NEW SITE PLAN	GL
3	JUNE.21.2021	ISSUED FOR DP	GL
2	MAY.17.2019	ISSUED FOR DP	BN
1	MAY.09.2019	PRELIMINARY PLAN	BN

SEAL:


PROJECT:
A217382
RED DOOR
LADNER WILLOWS
BC HOUSING
5625 LADNER TRUNK RD,
DELTA, BC

DRAWING TITLE:
TREE MANAGEMENT PLAN

DATE: 2019.MAY.14
SCALE: 1/16"=1'-0"
DRAWN: MTLM
DESIGN: MTLM
CHK'D:

DRAWING NUMBER: L3 OF 15

M2LA PROJECT NUMBER: 19-032

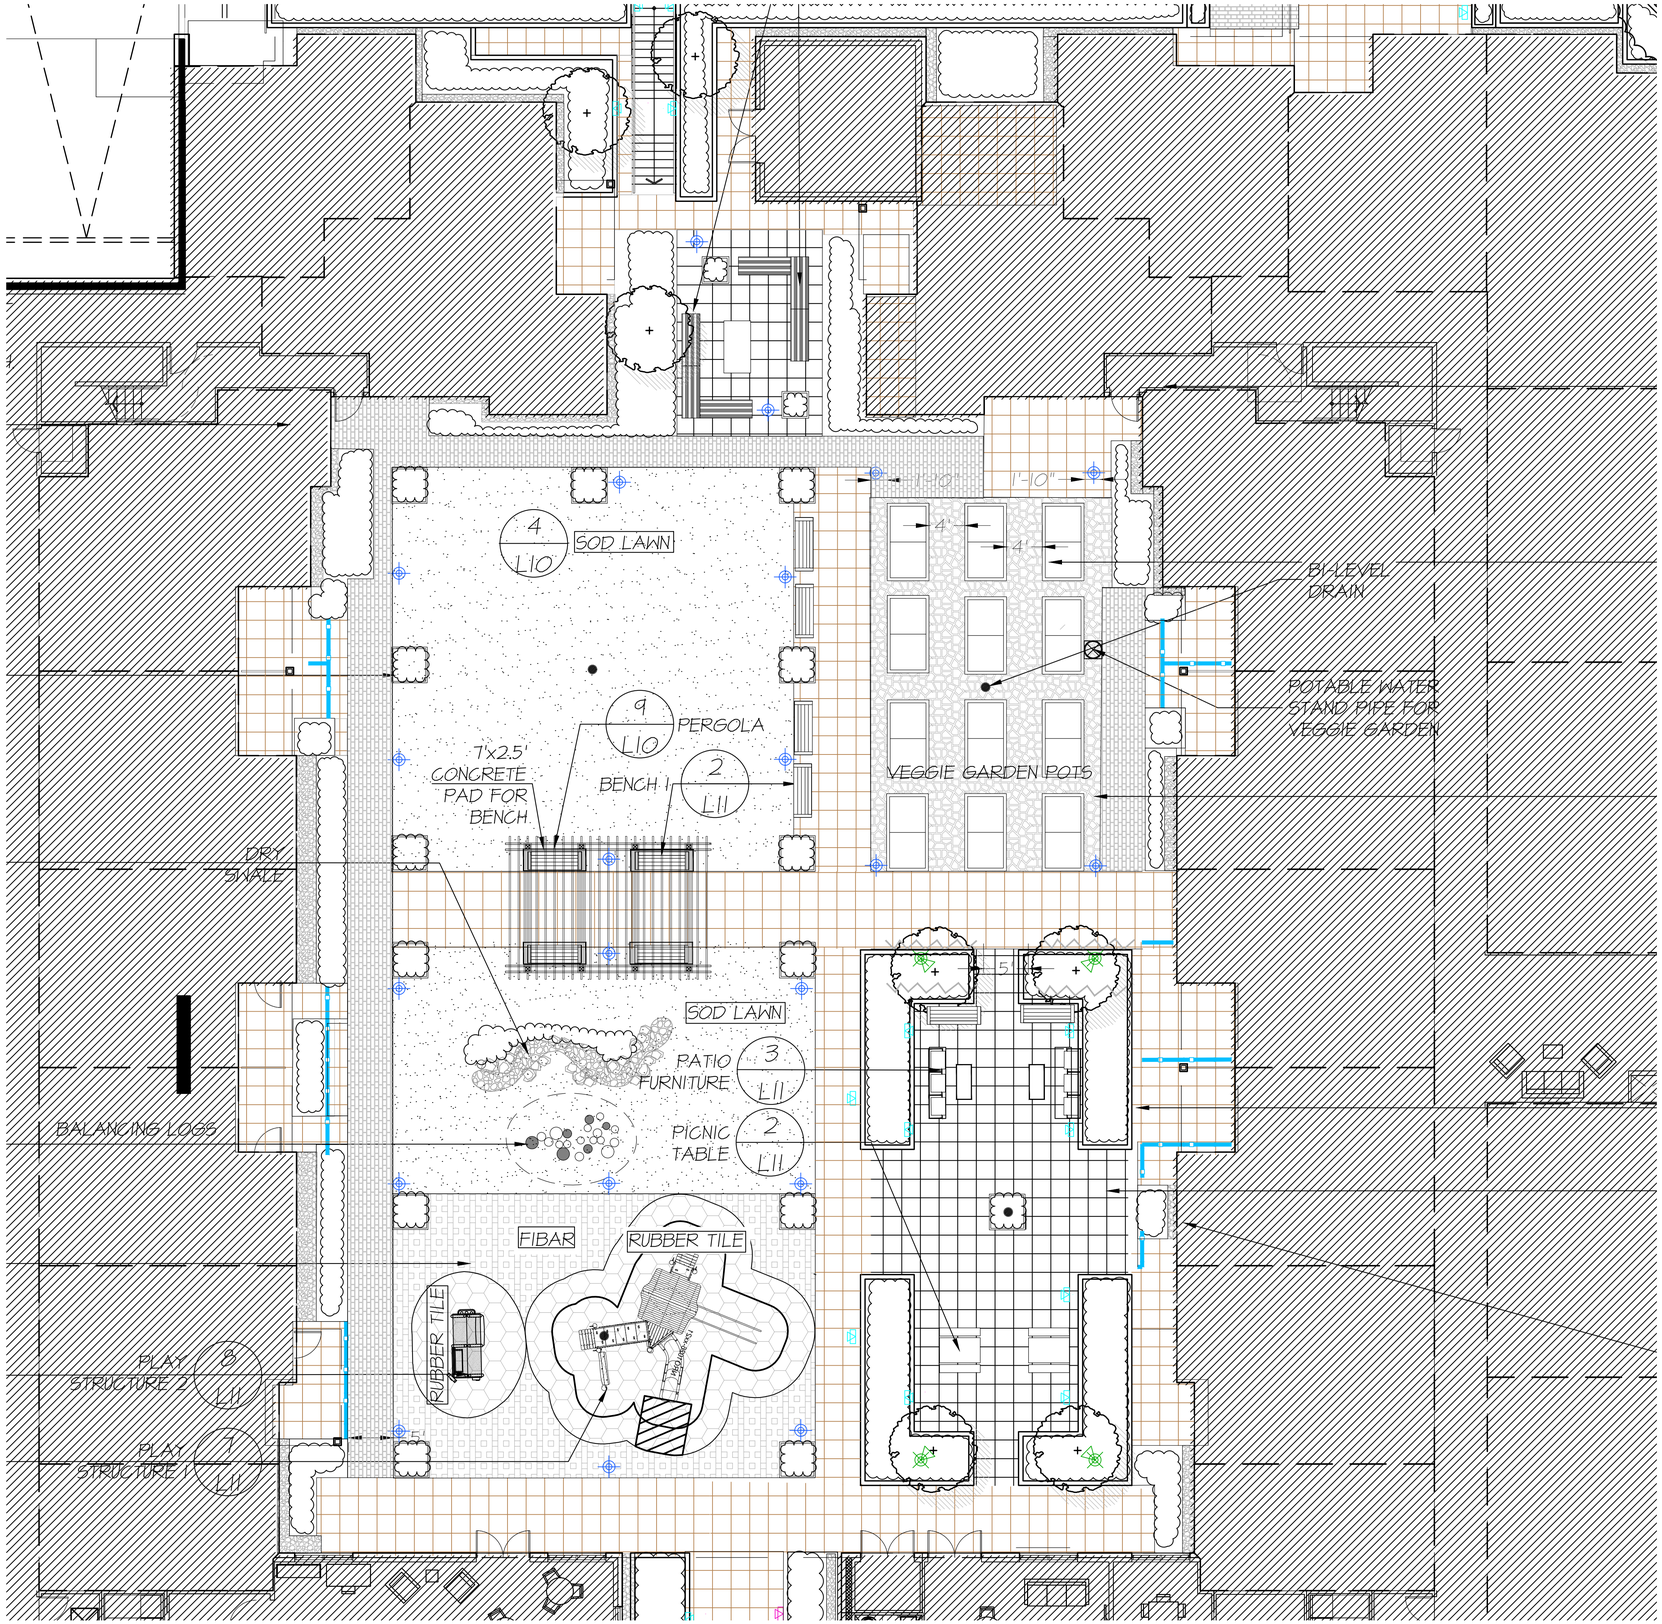

LEGEND

- 42" HT. WOOD PICKET FENCE
- 5' HT. SOLID PERIMETER FENCE
- GATE TO MATCH THE WOOD PICKET FENCE
- PROPERTY LINE

SURFACE MATERIAL LEGEND

- PEDESTRIAN CONCRETE UNIT PAVERS - RUNNING BOND PATTERN NATURAL COLOUR
- VEHICULAR 80MM CONCRETE UNIT PAVERS BASKET PATTERN CHARCOAL COLOUR
- 2'X2' HYDRAPRESSED SLAB TAN COLOUR
- 2'X2' HYDRAPRESSED SLAB DESERT SAND COLOUR
- FIBAR
- RUBBER TILE
- SOD LAWN
- DRAIN ROCK
- STRUCTURAL SOIL

LIGHTING LEGEND

SYMBOL	FIXTURE NAME	MODEL NAME
	BOLLARD LIGHT	7084 LED EXPRESS LSH
	RECESSED STEP LIGHT	Product Code: 152 SOURCE: lighting89.com OUTDOOR WALL LIGHT
	UPLIGHT	Product Code: 15210AZT SOURCE: shopportlighting.co SPOT LIGHT

NOTE: COORDINATE ALL LIGHTING AND INSTALLATIONS WITH THE ELECTRICAL ENGINEER

19032-26DP.zip

©Copyright reserved. This drawing and design is the property of M2 Landscape Architects and may not be reproduced or used for other projects without their permission.

M2 LANDSCAPE ARCHITECTURE
#220 - 26 Lorne Mews
New Westminster, British Columbia
V3M 3L7
Tel: 604.553.0044
Email: office@m2la.com


NO.	DATE	REVISION DESCRIPTION	DR.
17	MAY.14.2024	REV PER CITY COMMENTS	LM
16	APR.23.2024	REV PER NEW SITE PLAN	LM
15	FEB.22.2024	REV. PER CITY COMMENTS	LM
14	DEC.1.2023	REV. PER NEW SITE PLAN	LM
13	Oct.23.2023	RE-ISSUED FOR DP	LM/GL
12	MAY.06.2022	ISSUED FOR DP	GL
11	MAY.03.2022	ISSUED FOR DP	GL
10	APR.29.2022	ISSUED FOR DP	GL
9	APR.25.2022	ISSUED FOR DP	GL
8	APR.13.2022	ISSUED FOR DP	GL
7	APR.08.2022	ISSUED FOR DP	GL
6	SEP.10.2021	REV.PER ARBORIST UPDATE	BN
5	SEP.07.2021	REV.PER THE NEW SITE PLAN	GL
4	JULY.14.2021	REV. PER THE NEW SITE PLAN	GL
3	JUNE.21.2021	ISSUED FOR DP	GL
2	MAY.17.2019	ISSUED FOR DP	BN
1	MAY.03.2019	PRELIMINARY PLAN	BN

SEAL:

PROJECT:
A217382
RED DOOR
LADNER WILLOWS
BC HOUSING
5625 LADNER TRUNK RD,
DELTA, BC

DRAWING TITLE:
AMENITY AREA ENLARGEMENT

DATE: 2019.MAY.13	DRAWING NUMBER: L4
SCALE: 1/8"=1'-0"	
DRAWN: MTLM	
DESIGN: MTLM	
CHK'D:	OF 15
M2LA PROJECT NUMBER:	19-032

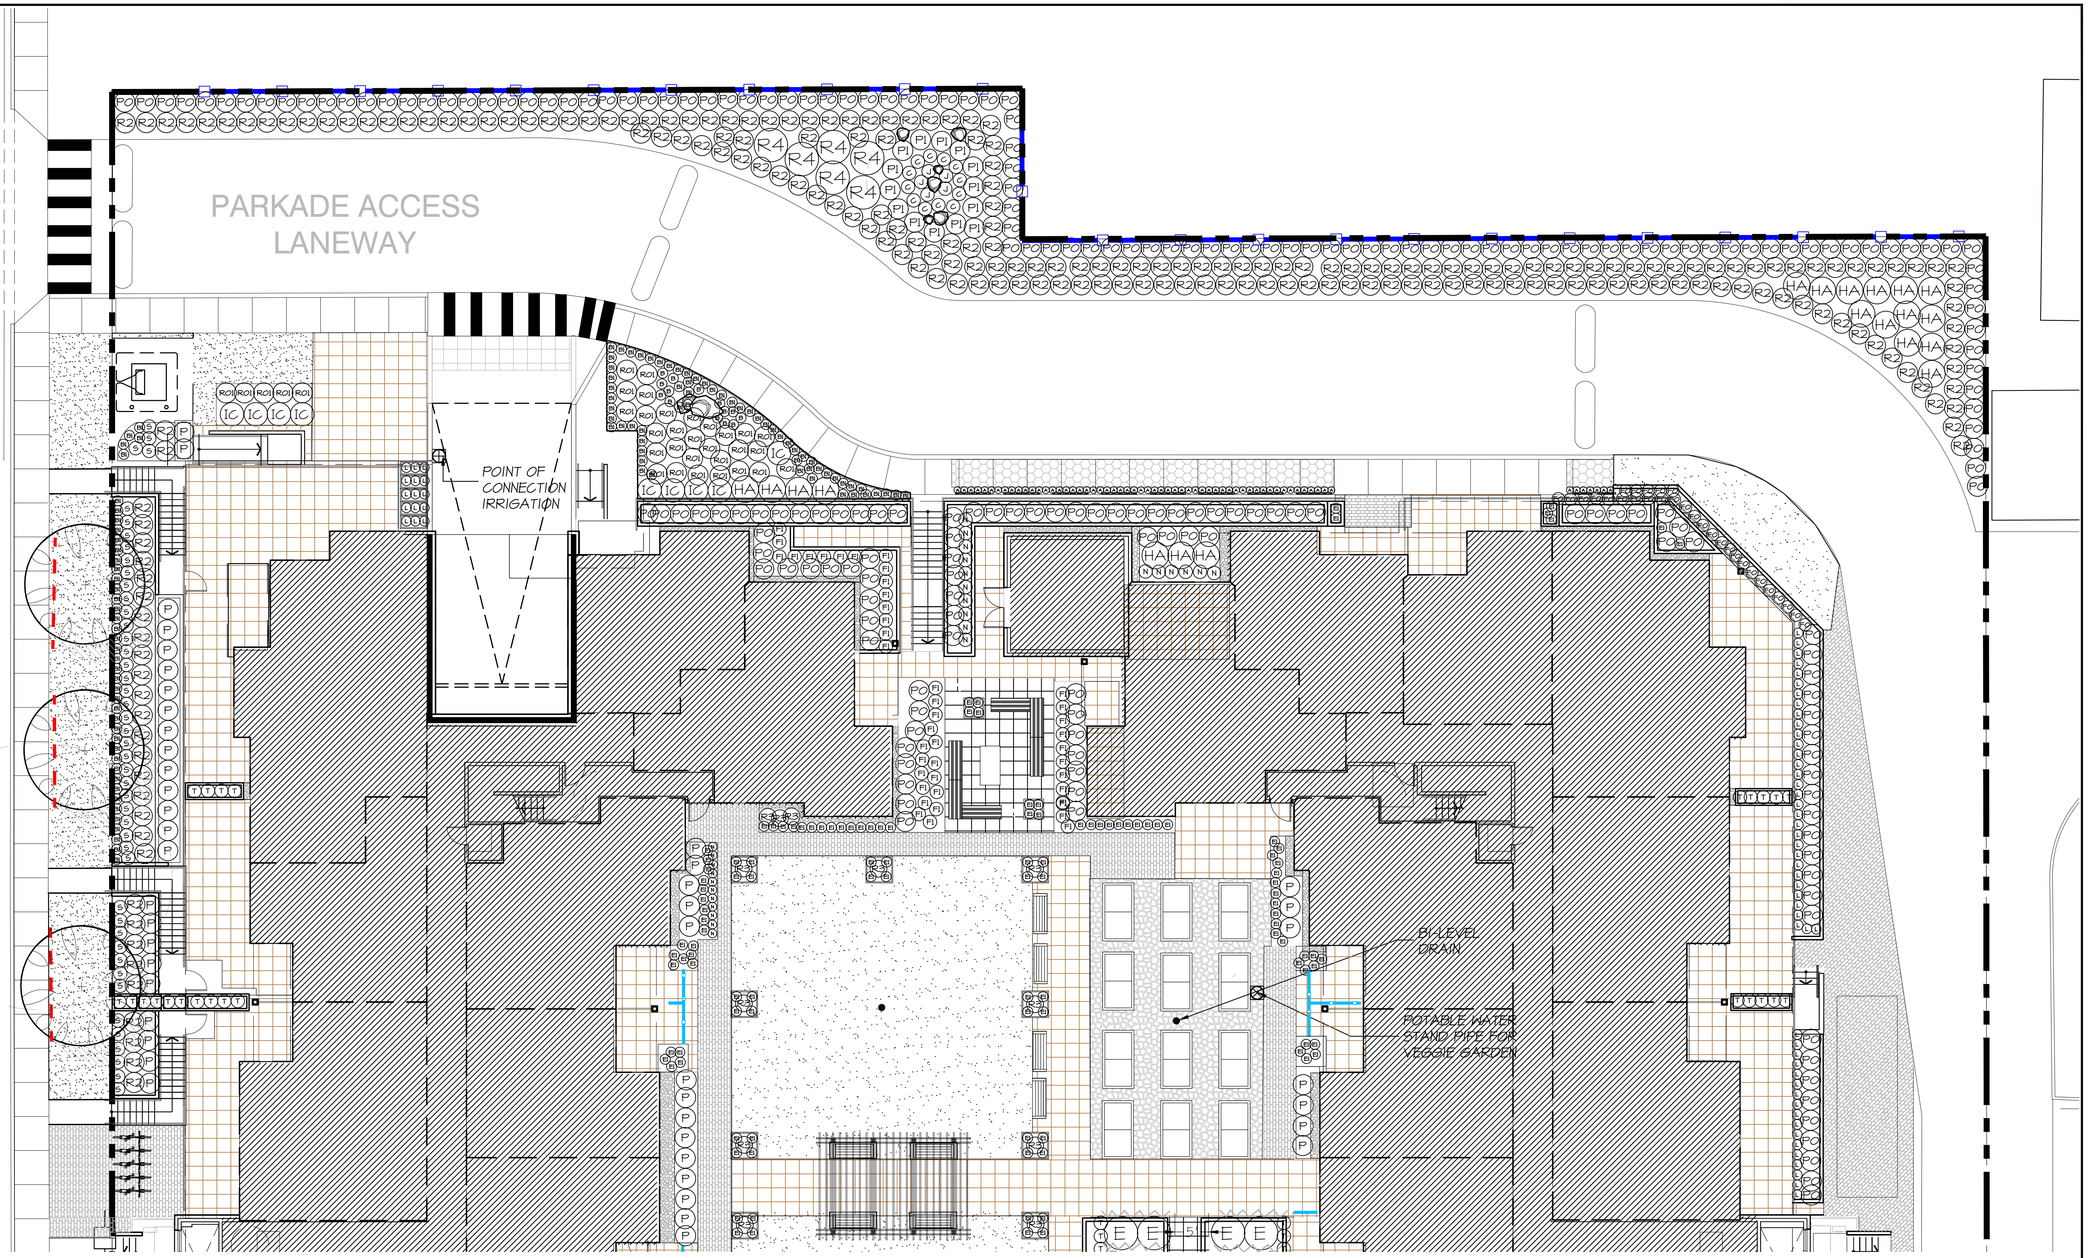

PLANT SCHEDULE

M2 JOB NUMBER: 19-032

KEY	QTY	BOTANICAL NAME	COMMON NAME	PLANTED SIZE / REMARKS
SHRUB				
E	20	EUONYMUS ALATA 'COMPACTUS'	COMPACT WINGED BURNING BUSH	#3 POT
EI	163	EUONYMUS PALOMA BLANCA	WHITE TIPPED EUONYMUS	#1 POT
HA	20	HYDRANGEA QUERCIFOLIA 'LITTLE HONEY'	LITTLE HONEY HYDRANGEA	#3 POT; 80CM
IC	41	ILEX CRENATA 'GREEN THUMB'	HOLLY; COMPACT	#3 POT; 50CM
FI	44	LONICERA PILEATA	PRIVET HONEYSUCKLE	#1 POT; 25CM
PO	221	NANDINA DOMESTICA 'GULF STREAM'	GULF STREAM HEAVENLY BAMBOO	#3 POT; 50CM
PI	14	PHYSOCARPUS OPULIFOLIUS CAPITATUS	PACIFIC NINEBARK	#2 POT; 50CM
P	122	PRUNUS LUSITANICA	PORTUGESE LAUREL	#3 POT; 80CM
RO1	34	RHODODENDRON 'YAKU PRINCESS'	RHODODENDRON; WHITE	#2 POT; 30CM
R4	6	RIBES SANGUINEUM	RED FLOWERING CURRANT	#2 POT; 60CM
R2	283	ROSA RUGOSA 'PRISTINE PAVEMENT'	PRISTINE PAVEMENT RUGOSA ROSE; WHITE	#2 POT; 40CM
SA	32	SARCOCOCCA HOOKERANA 'RUSCIFOLIA'	FRAGRANT SARCOCOCCA	#2 POT; 30CM
sp	9	SPIRAEA SHIROBANA 'LITTLE PRINCESS'	LITTLE PRINCESS SPIREA	#2 POT
T	208	TAXUS X MEDIA 'H.M. EDDIE'	YEW	1.5M B&B
TI	36	THUJA OCCIDENTALIS 'SMARAGD'	EMERALD GREEN CEDAR	2M HT; B&B
GRASS				
C	12	CAREX 'ICE DANCE'	SILVER VARIEGATED SEDGE	#1 POT
J	5	JUNCUS EFFUSUS	COMMON RUSH	#1 POT
M	15	MISCANTHUS SINENSIS 'MORNING LIGHT'	MORNING LIGHT JAP.SILVER GRASS	#2 POT
M2	26	MISCANTHUS SINENSIS 'STRICTUS'	PORCUPINE GRASS	#2 POT
PP	35	PENNISETUM ALOPECUROIDES 'HAMELIN'	DWARF FOUNTAIN GRASS	#1 POT
VINE				
A	63	AMPELOPSIS BREVIPEDUNCULATA 'ELEGANS'	ELEGANS PORCELAIN BERRY	#2 POT
PERENNIAL				
L	108	LAVENDULA ANGUSTIFOLIA	ENGLISH LAVENDER	#1 POT
N	35	NEPETA X VERANICA 'DROPMORE'	CATMINT	#1 POT
R3	111	RUDBECKIA FULGIDA VAR SULLIVANTII 'GOLDILOCKS'	RUDBECKIA	#2 POT
S	83	SEDUM 'NIGHT EMBERS'	NIGHT EMBERS SEDUM	#1 POT
GC				
BI	285	BERGENIA GRANDIFOLIA	HEARTLEAF BERGENIA	#1 POT
B	15	BLECHNUM SPICANT	DEER FERN	#1 POT
cv	30	CALLUNA VULGARIS 'DARK BEAUTY'	HEATHER; PINK	#1 POT
FO	30	PACHYSANDRA TERMINALIS	JAPANESE SPURGE	#1 POT; 15CM

NOTES: * PLANT SIZES IN THIS LIST ARE SPECIFIED ACCORDING TO THE BC LANDSCAPE STANDARD, LATEST EDITION. CONTAINER SIZES SPECIFIED AS PER CNTA STANDARDS. BOTH PLANT SIZE AND CONTAINER SIZE ARE THE MINIMUM ACCEPTABLE SIZES. * REFER TO SPECIFICATIONS FOR DEFINED CONTAINER MEASUREMENTS AND OTHER PLANT MATERIAL REQUIREMENTS. * SEARCH AND REVIEW: MAKE PLANT MATERIAL AVAILABLE FOR OPTIONAL REVIEW BY LANDSCAPE ARCHITECT AT SOURCE OF SUPPLY. AREA OF SEARCH TO INCLUDE LOWER MAINLAND AND FRASER VALLEY. * SUBSTITUTIONS: OBTAIN WRITTEN APPROVAL FROM THE LANDSCAPE ARCHITECT PRIOR TO MAKING ANY SUBSTITUTIONS TO THE SPECIFIED MATERIAL. UNAPPROVED SUBSTITUTIONS WILL BE REJECTED. ALLOW A MINIMUM OF FIVE DAYS PRIOR TO DELIVERY FOR REQUEST TO SUBSTITUTE. SUBSTITUTIONS ARE SUBJECT TO BC LANDSCAPE STANDARD - DEFINITION OF CONDITIONS OF AVAILABILITY.

ALL PLANT MATERIAL MUST BE PROVIDED FROM CERTIFIED DISEASE FREE NURSERY. PROVIDE CERTIFICATION UPON REQUEST.

19032-26DP.zip

©Copyright reserved. This drawing and design is the property of M2 Landscape Architects and may not be reproduced or used for other projects without their permission.

M2 LANDSCAPE ARCHITECTURE
#220 - 26 Lorne Mews
New Westminster, British Columbia
V3M 3L7
Tel: 604.553.0044
Email: office@m2la.com


NO.	DATE	REVISION DESCRIPTION	DR.
17	MAY.14.2024	REV PER CITY COMMENTS	LM
16	APR.23.2024	REV PER NEW SITE PLAN	LM
15	FEB.22.2024	REV. PER CITY COMMENTS	LM
14	DEC.1.2023	REV. PER NEW SITE PLAN	LM
13	Oct.23.2023	RE-ISSUED FOR DP	LM/GL
12	MAY.06.2022	ISSUED FOR DP	GL
11	MAY.03.2022	ISSUED FOR DP	GL
10	APR.29.2022	ISSUED FOR DP	GL
9	APR.25.2022	ISSUED FOR DP	GL
8	APR.13.2022	ISSUED FOR DP	GL
7	APR.08.2022	ISSUED FOR DP	GL
6	SEP.10.2021	REV.PER ARBORIST UPDATE	BN
5	SEP.07.2021	REV.PER THE NEW SITE PLAN	GL
4	JULY.14.2021	REV. PER THE NEW SITE PLAN	GL
3	JUNE.21.2021	ISSUED FOR DP	GL
2	MAY.17.2019	ISSUED FOR DP	BN
1	MAY.03.2019	PRELIMINARY PLAN	BN

SEAL:

PROJECT:
A217382
RED DOOR
LADNER WILLOWS
BC HOUSING
5625 LADNER TRUNK RD,
DELTA, BC

DRAWING TITLE:
SHRUB PLAN NORTH

DATE: 2019.MAY.14	DRAWING NUMBER: L5
SCALE: 3/32"=1'-0"	
DRAWN: MTLM	
DESIGN: MTLM	
CHK'D:	OF 15
M2LA PROJECT NUMBER:	19-032

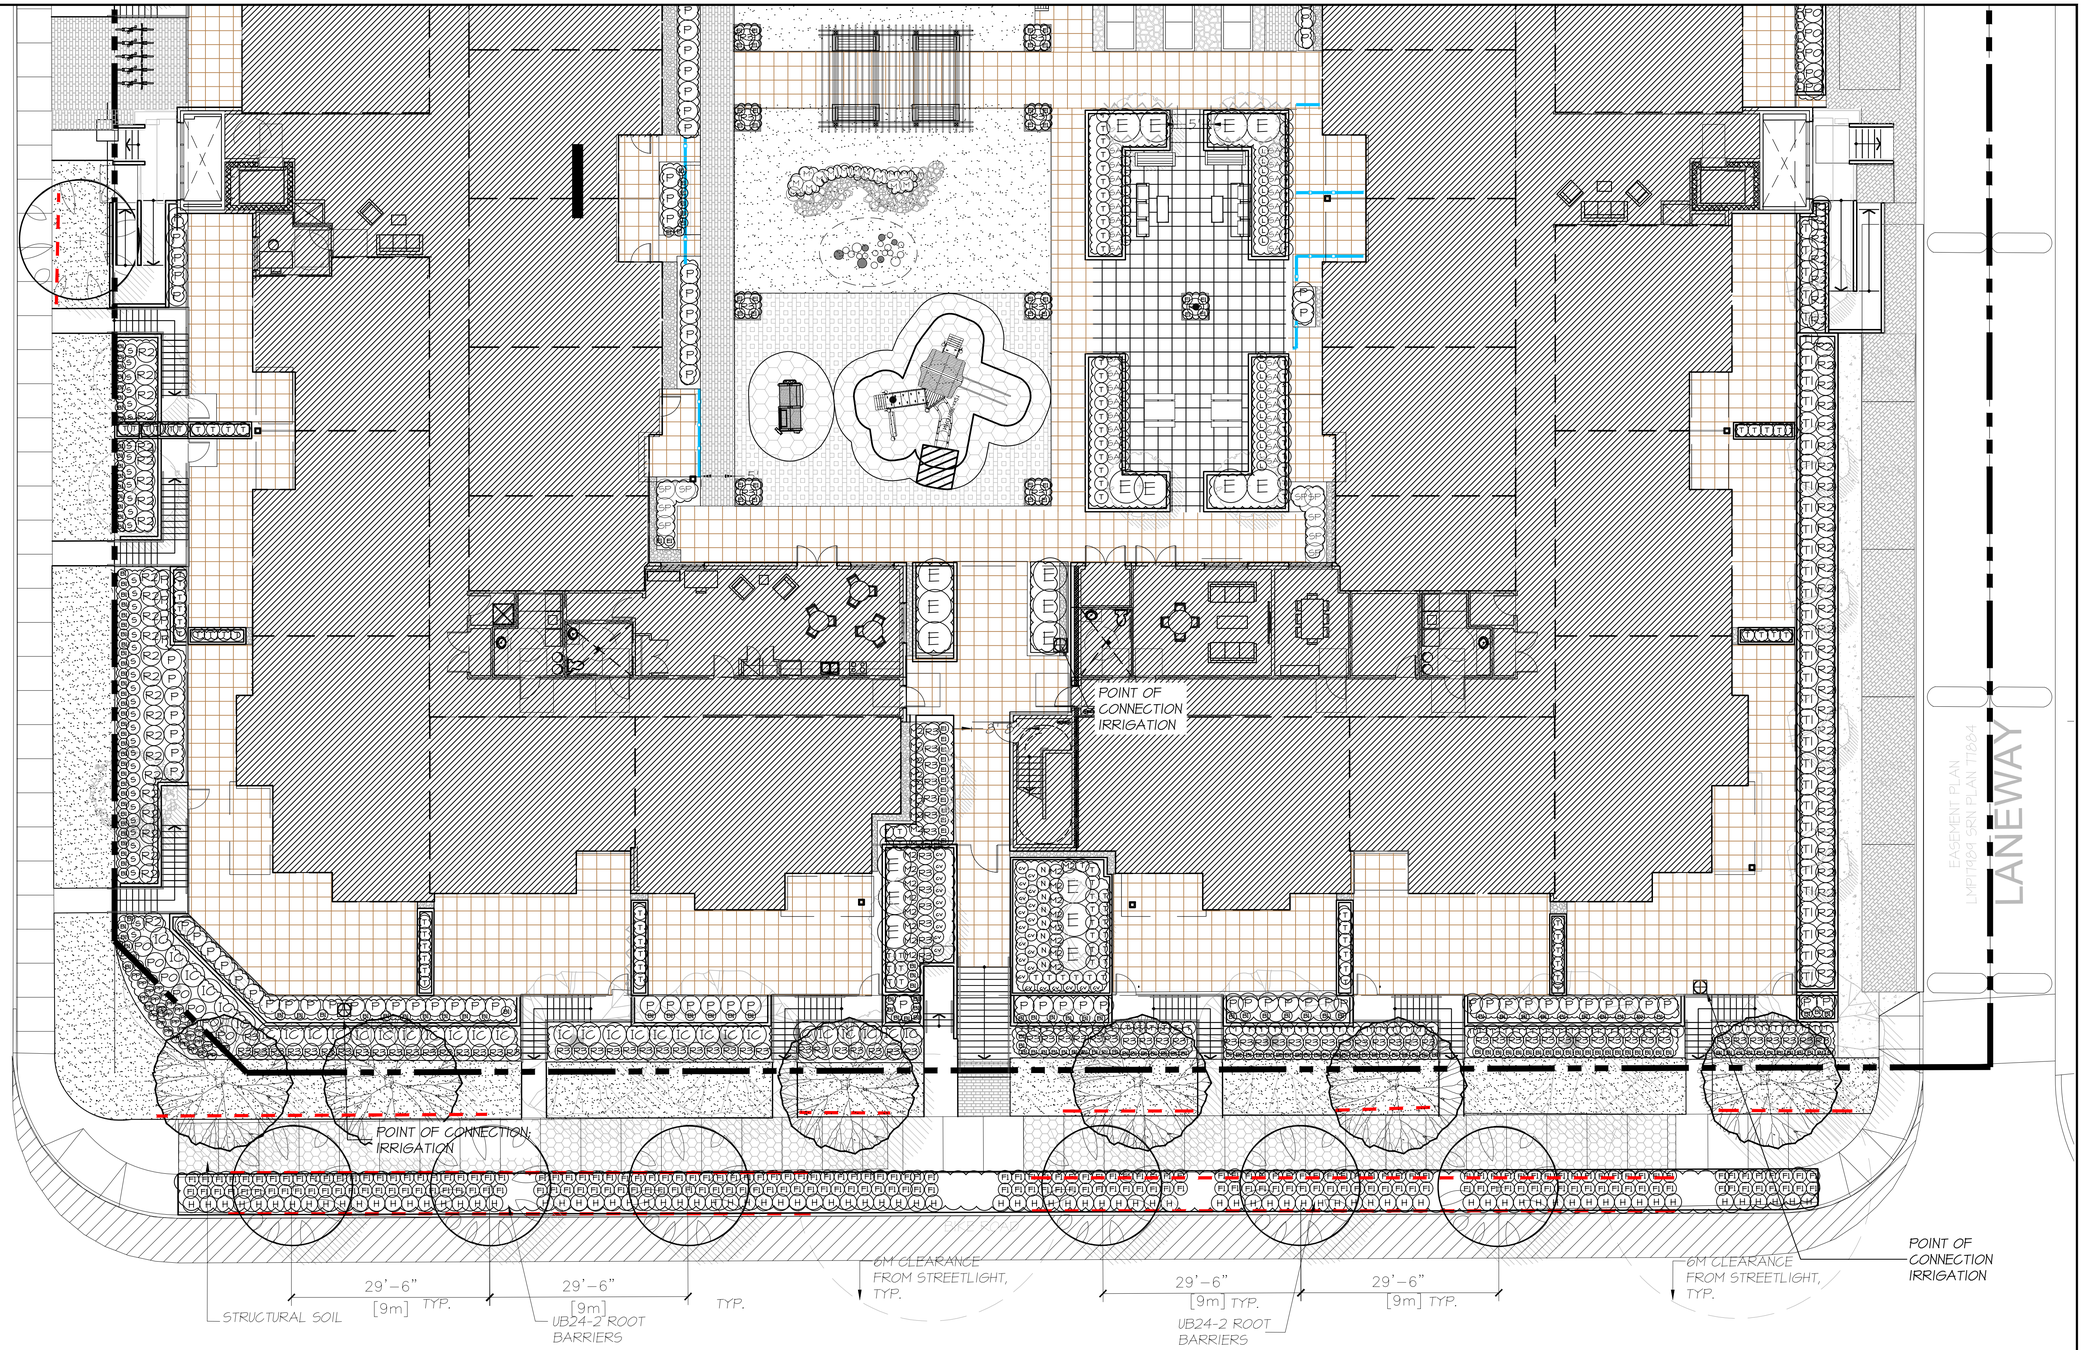

PLANT SCHEDULE-OFFSITE SHRUBS

M2 JOB NUMBER: 19-032

KEY	QTY	BOTANICAL NAME	COMMON NAME	PLANTED SIZE / REMARKS
FI	216	LONICERA PILEATA	PRIVET HONEYSUCKLE	#1 POT; 25CM
GRASS				
H	86	HAKONECHLOA MACRA 'ALL GOLD'	JAPANESE FOREST GRASS	#1 POT

NOTES: • PLANT SIZES IN THIS LIST ARE SPECIFIED ACCORDING TO THE BC LANDSCAPE STANDARD, LATEST EDITION. CONTAINER SIZES SPECIFIED AS PER CNTA STANDARDS. BOTH PLANT SIZE AND CONTAINER SIZE ARE THE MINIMUM ACCEPTABLE SIZES. • REFER TO SPECIFICATIONS FOR DEFINED CONTAINER MEASUREMENTS AND OTHER PLANT MATERIAL REQUIREMENTS. • SEARCH AND REVIEW: MAKE PLANT MATERIAL AVAILABLE FOR OPTIONAL REVIEW BY LANDSCAPE ARCHITECT AT SOURCE OF SUPPLY. AREA OF SEARCH TO INCLUDE LOWER MAINLAND AND FRASER VALLEY. • SUBSTITUTIONS: OBTAIN WRITTEN APPROVAL FROM THE LANDSCAPE ARCHITECT PRIOR TO MAKING ANY SUBSTITUTIONS TO THE SPECIFIED MATERIAL. UNAPPROVED SUBSTITUTIONS WILL BE REJECTED. ALLOW A MINIMUM OF FIVE DAYS PRIOR TO DELIVERY FOR REQUEST TO SUBSTITUTE. SUBSTITUTIONS ARE SUBJECT TO BC LANDSCAPE STANDARD - DEFINITION OF CONDITIONS OF AVAILABILITY.

ALL PLANT MATERIAL MUST BE PROVIDED FROM CERTIFIED DISEASE FREE NURSERY. PROVIDE CERTIFICATION UPON REQUEST.

19032-26DP.zip

©Copyright reserved. This drawing and design is the property of M2 Landscape Architects and may not be reproduced or used for other projects without their permission.

M2 LANDSCAPE ARCHITECTURE
#220 - 26 Lorne Mews
New Westminster, British Columbia
V3M 3L7
Tel: 604.553.0044
Email: office@m2la.com


NO.	DATE	REVISION DESCRIPTION	DR.
17	MAY.14.2024	REV PER CITY COMMENTS	LM
16	APR.23.2024	REV PER NEW SITE PLAN	LM
15	FEB.22.2024	REV. PER CITY COMMENTS	LM
14	DEC.1.2023	REV. PER NEW SITE PLAN	LM
13	Oct.23.2023	RE-ISSUED FOR DP	LM/GL
12	MAY.06.2022	ISSUED FOR DP	GL
11	MAY.03.2022	ISSUED FOR DP	GL
10	APR.29.2022	ISSUED FOR DP	GL
9	APR.25.2022	ISSUED FOR DP	GL
8	APR.13.2022	ISSUED FOR DP	GL
7	APR.08.2022	ISSUED FOR DP	GL
6	SEP.10.2021	REV.PER ARBORIST UPDATE	BN
5	SEP.07.2021	REV.PER THE NEW SITE PLAN	GL
4	JULY.14.2021	REV. PER THE NEW SITE PLAN	GL
3	JUNE.21.2021	ISSUED FOR DP	GL
2	MAY.17.2019	ISSUED FOR DP	BN
1	MAY.03.2019	PRELIMINARY PLAN	BN

SEAL:

PROJECT:
A217382
RED DOOR
LADNER WILLOWS
BC HOUSING
5625 LADNER TRUNK RD,
DELTA, BC

DRAWING TITLE:
SHRUB PLAN SOUTH

DATE: 2019.MAY.13	DRAWING NUMBER: L6
SCALE: 3/32"=1'-0"	
DRAWN: MTLM	
DESIGN: MTLM	
CHK'D:	OF 15
M2LA PROJECT NUMBER:	19-032

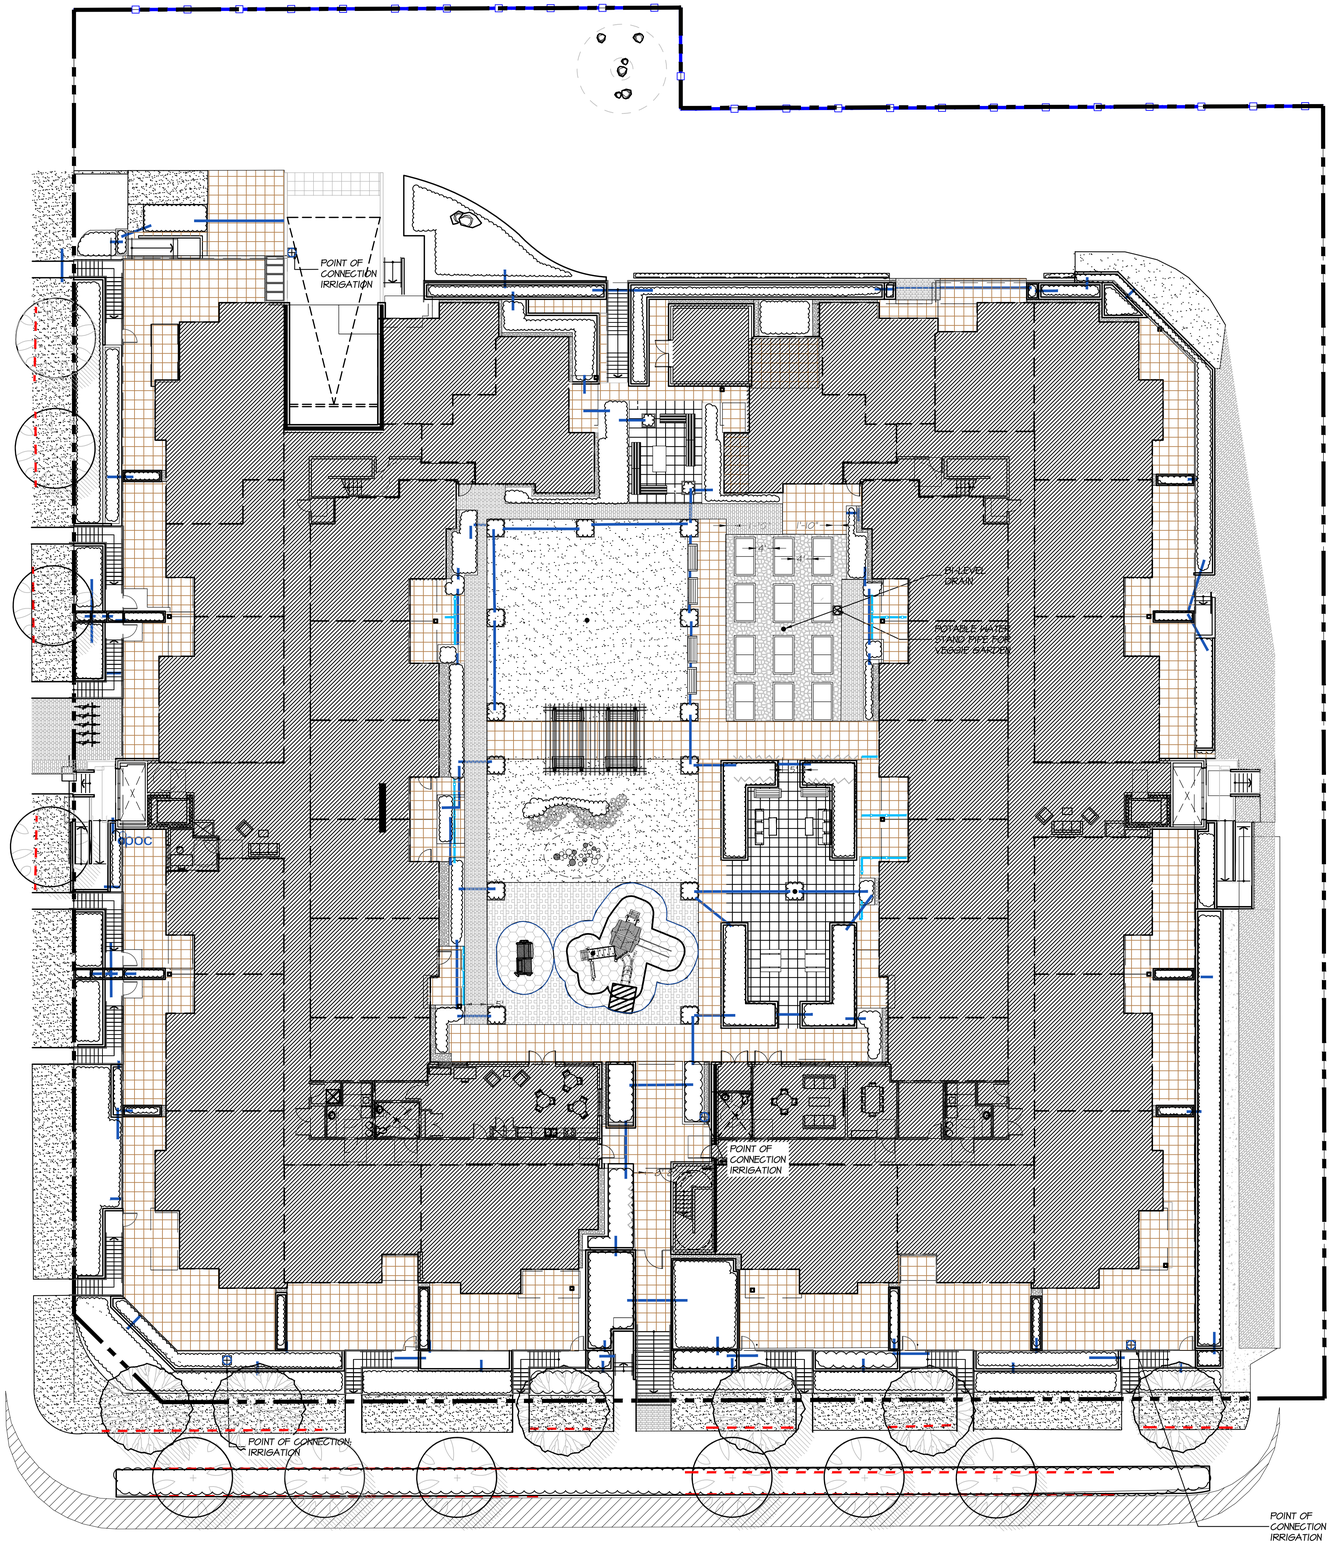

IRRIGATION LEGEND:

POINT OF CONNECTION

SLEEVING

IRRIGATION NOTE

ALL LANDSCAPE AREAS TO BE AUTOMATICALLY IRRIGATED WITH A BUILT IN HIGH EFFICIENCY AUTOMATIC IRRIGATION SYSTEM. SHOP DRAWINGS TO BE PROVIDED FOR REVIEW AND APPROVAL PRIOR TO INSTALLATION. COORDINATION WITH THE MECHANICAL ENGINEER REGARDING POINTS OF CONNECTION AND CONTROLLER IS REQUIRED. CONTROLLER TO BE HARDWIRED.

19032-26DP.zip

©Copyright reserved. This drawing and design is the property of M2 Landscape Architects and may not be reproduced or used for other projects without their permission.

M2 LANDSCAPE ARCHITECTURE

#220 - 26 Lorne Mews
New Westminster, British Columbia
V3M 3L7
Tel: 604.553.0044
Email: office@m2la.com

NO.	DATE	REVISION DESCRIPTION	DR.
17	MAY.14.2024	REV PER CITY COMMENTS	LM
16	APR.23.2024	REV PER NEW SITE PLAN	LM
15	FEB.22.2024	REV. PER CITY COMMENTS	LM
14	DEC.1.2023	REV. PER NEW SITE PLAN	LM
13	Oct.23.2023	RE-ISSUED FOR DP	LM/GL
12	MAY.06.2022	ISSUED FOR DP	GL
11	MAY.03.2022	ISSUED FOR DP	GL
10	APR.24.2022	ISSUED FOR DP	GL
9	APR.25.2022	ISSUED FOR DP	GL
8	APR.13.2022	ISSUED FOR DP	GL
7	APR.08.2022	ISSUED FOR DP	GL
6	SEP.10.2021	REV.PER ARBORIST UPDATE	BN
5	SEP.07.2021	REV.PER THE NEW SITE PLAN	GL
4	JULY.14.2021	REV. PER THE NEW SITE PLAN	GL
3	JUNE.21.2021	ISSUED FOR DP	GL
2	MAY.17.2019	ISSUED FOR DP	BN
1	MAY.03.2019	PRELIMINARY PLAN	BN

SEAL:


PROJECT:
A217382
RED DOOR
LADNER WILLOWS
BC HOUSING
5625 LADNER TRUNK RD,
DELTA, BC

DRAWING TITLE:
IRRIGATION INFORMATION

DATE: 2019.MAY.13
SCALE: 1/16"=1'-0"
DRAWN: MTLM
DESIGN: MTLM
CHK'D:

DRAWING NUMBER: L7
OF 15

M2LA PROJECT NUMBER: 19-032

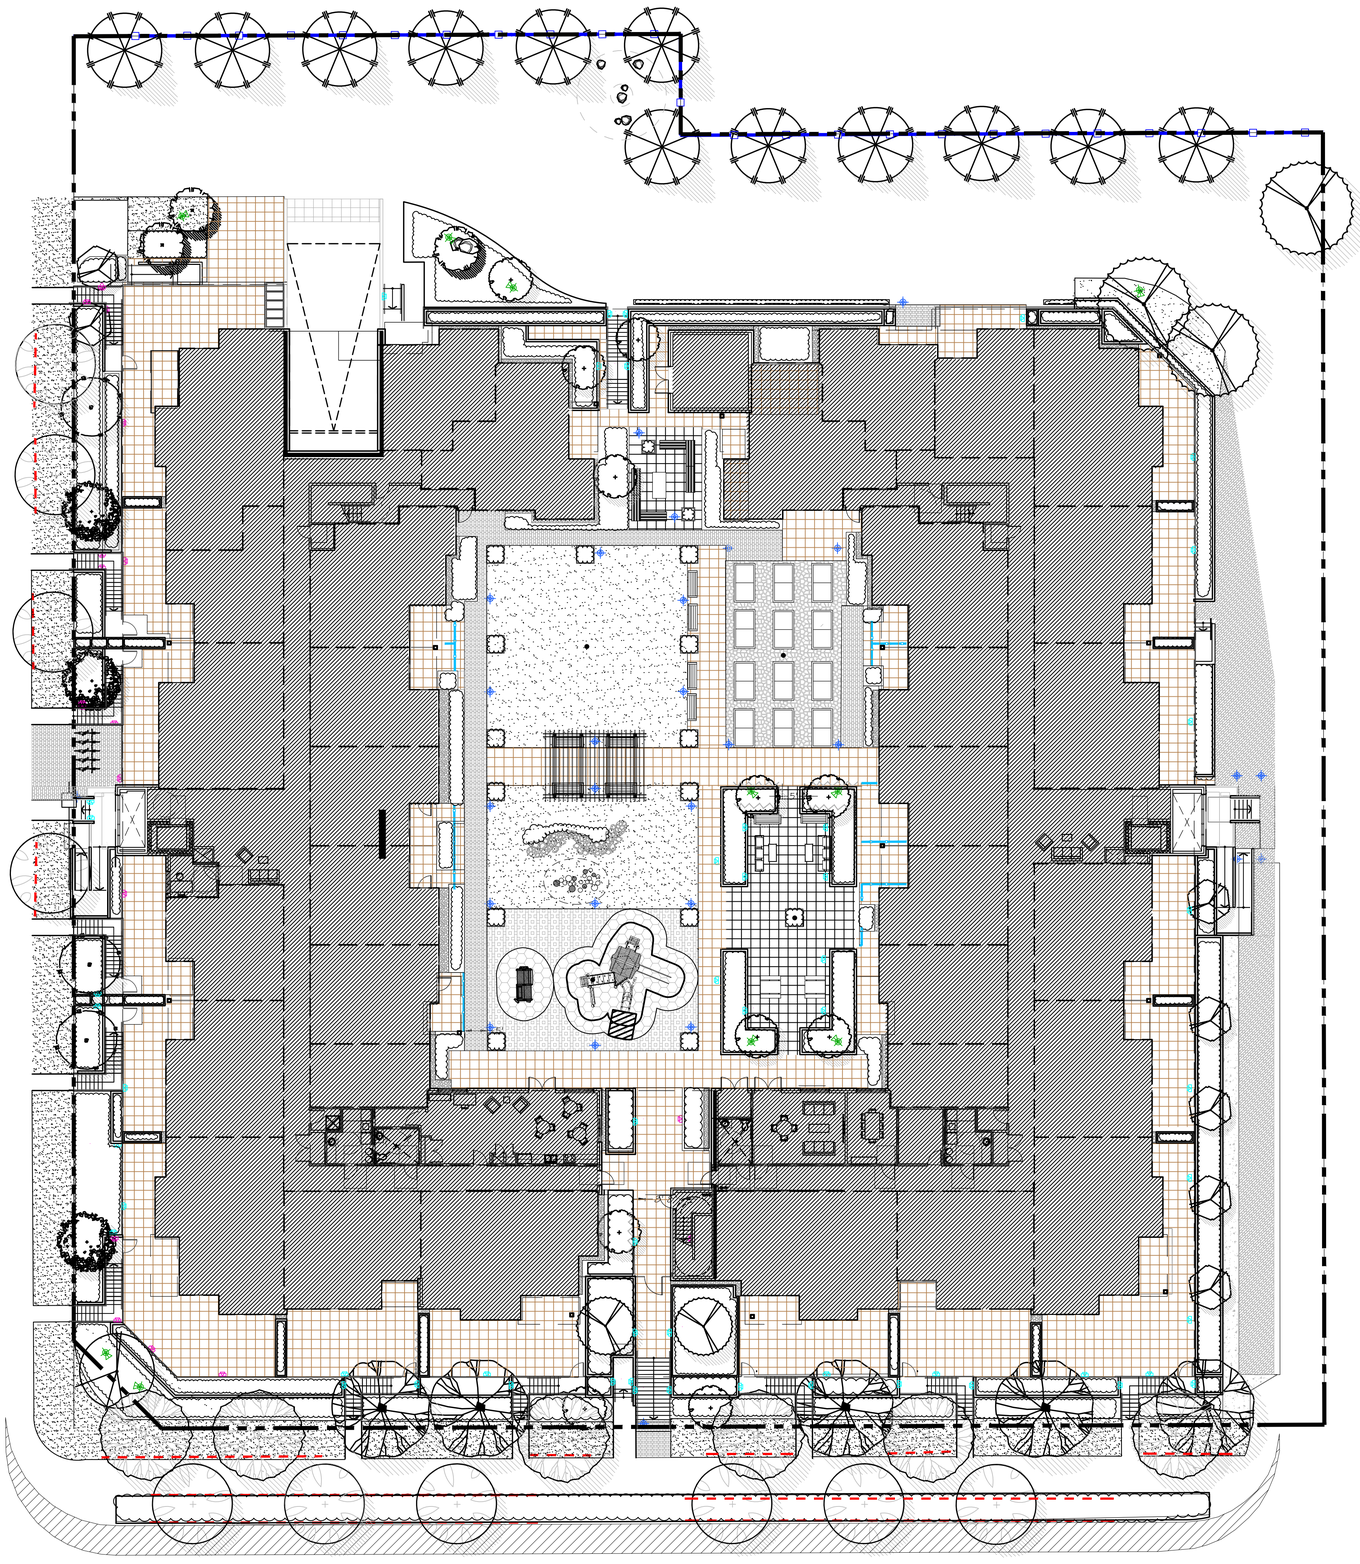

LIGHTING LEGEND		
SYMBOL	FIXTURE NAME	MODEL NAME
	BOLLARD LIGHT	7064 LED EXPRESS L3H
	RECESSED STEP LIGHT	Product Code: 152 SOURCE: lighting95.com OUTDOOR WALL LIGHT
	UPLIGHT	Product Code: 15230AZT SOURCE: shop.parklighting.ca SPOT LIGHT
NOTE: COORDINATE ALL LIGHTING AND INSTALLATIONS WITH THE ELECTRICAL ENGINEER		

19032-26DP.zip

©Copyright reserved. This drawing and design is the property of M2 Landscape Architects and may not be reproduced or used for other projects without their permission.

M2 LANDSCAPE ARCHITECTURE
#220 - 26 Lorne Mews
New Westminster, British Columbia
V3M 3L7
Tel: 604.553.0044
Email: office@m2la.com

NO.	DATE	REVISION DESCRIPTION	DR.
17	MAY.14.2024	REV PER CITY COMMENTS	LM
16	APR.23.2024	REV PER NEW SITE PLAN	LM
15	FEB.22.2024	REV. PER CITY COMMENTS	LM
14	DEC.1.2023	REV. PER NEW SITE PLAN	LM
13	Oct.23.2023	RE-ISSUED FOR DP	LM/GL
12	MAY.06.2022	ISSUED FOR DP	GL
11	MAY.03.2022	ISSUED FOR DP	GL
10	APR.24.2022	ISSUED FOR DP	GL
9	APR.25.2022	ISSUED FOR DP	GL
8	APR.13.2022	ISSUED FOR DP	GL
7	APR.08.2022	ISSUED FOR DP	GL
6	SEP.10.2021	REV.PER ARBORIST UPDATE	BN
5	SEP.01.2021	REV.PER THE NEW SITE PLAN	GL
4	JULY.14.2021	REV. PER THE NEW SITE PLAN	GL
3	JUNE.21.2021	ISSUED FOR DP	GL
2	MAY.17.2021	ISSUED FOR DP	BN
1	MAY.03.2021	PRELIMINARY PLAN	BN

SEAL:


PROJECT:
A217382
RED DOOR
LADNER WILLOWS
BC HOUSING
5625 LADNER TRUNK RD,
DELTA, BC

DRAWING TITLE:
LIGHTING PLAN

DATE: 2019.MAY.13
SCALE: 1/16"=1'-0"
DRAWN: MTLM
DESIGN: MTLM
CHK'D:

DRAWING NUMBER:
L8
OF 15

M2LA PROJECT NUMBER: 19-032

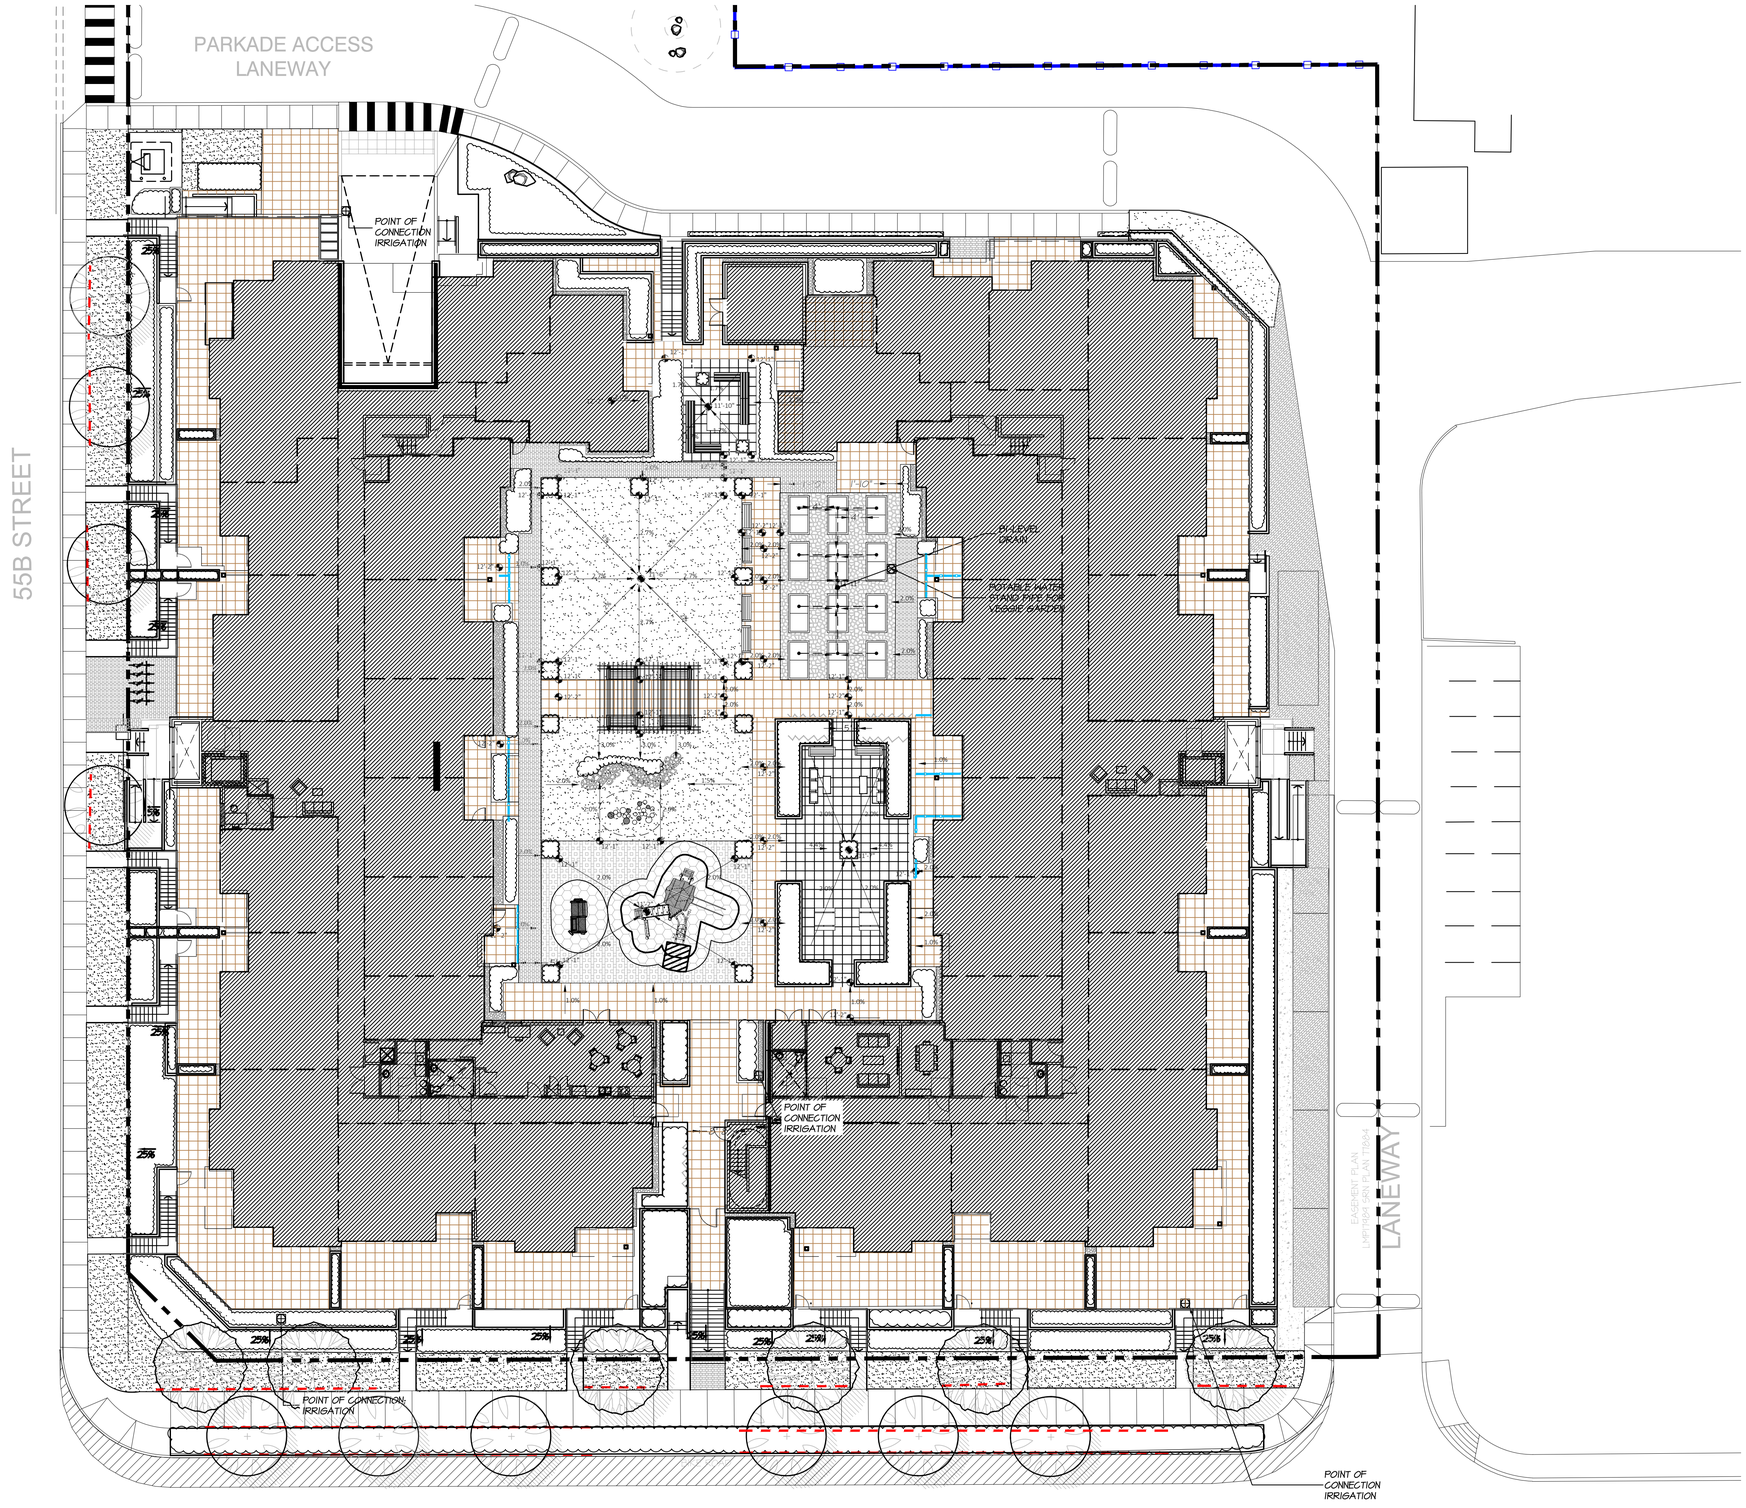

©Copyright reserved. This drawing and design is the property of M2 Landscape Architects and may not be reproduced or used for other projects without their permission.

M2 LANDSCAPE ARCHITECTURE
#220 - 26 Lorne Mews
New Westminster, British Columbia
V3M 3L7
Tel: 604.553.0044
Email: office@m2la.com

NO.	DATE	REVISION DESCRIPTION	DR.
17	MAY.14.2024	REV PER CITY COMMENTS	LM
16	APR.23.2024	REV PER NEW SITE PLAN	LM
15	FEB.22.2024	REV. PER CITY COMMENTS	LM
14	DEC.1.2023	REV. PER NEW SITE PLAN	LM
13	Oct.23.2023	RE-ISSUED FOR DP	LM/GL
12	MAY.06.2022	ISSUED FOR DP	GL
11	MAY.03.2022	ISSUED FOR DP	GL
10	APR.24.2022	ISSUED FOR DP	GL
9	APR.25.2022	ISSUED FOR DP	GL
8	APR.13.2022	ISSUED FOR DP	GL
7	APR.08.2022	ISSUED FOR DP	GL
6	SEP.10.2021	REV.PER ARBORIST UPDATE	BN
5	SEP.07.2021	REV.PER THE NEW SITE PLAN	GL
4	JULY.14.2021	REV. PER THE NEW SITE PLAN	GL
3	JUNE.21.2021	ISSUED FOR DP	GL
2	MAY.17.2019	ISSUED FOR DP	BN
1	MAY.03.2019	PRELIMINARY PLAN	BN

SEAL:

PROJECT:
A217382
RED DOOR
LADNER WILLOWS
BC HOUSING
5625 LADNER TRUNK RD,
DELTA, BC


DRAWING TITLE:
GRADING PLAN

DATE: 2019.MAY.13
SCALE: 1/16"=1'-0"
DRAWN: MTLM
DESIGN: MTLM
CHK'D:


DRAWING NUMBER:
L9a
OF 15

M2LA PROJECT NUMBER: 19-032

19032-26DP.zip

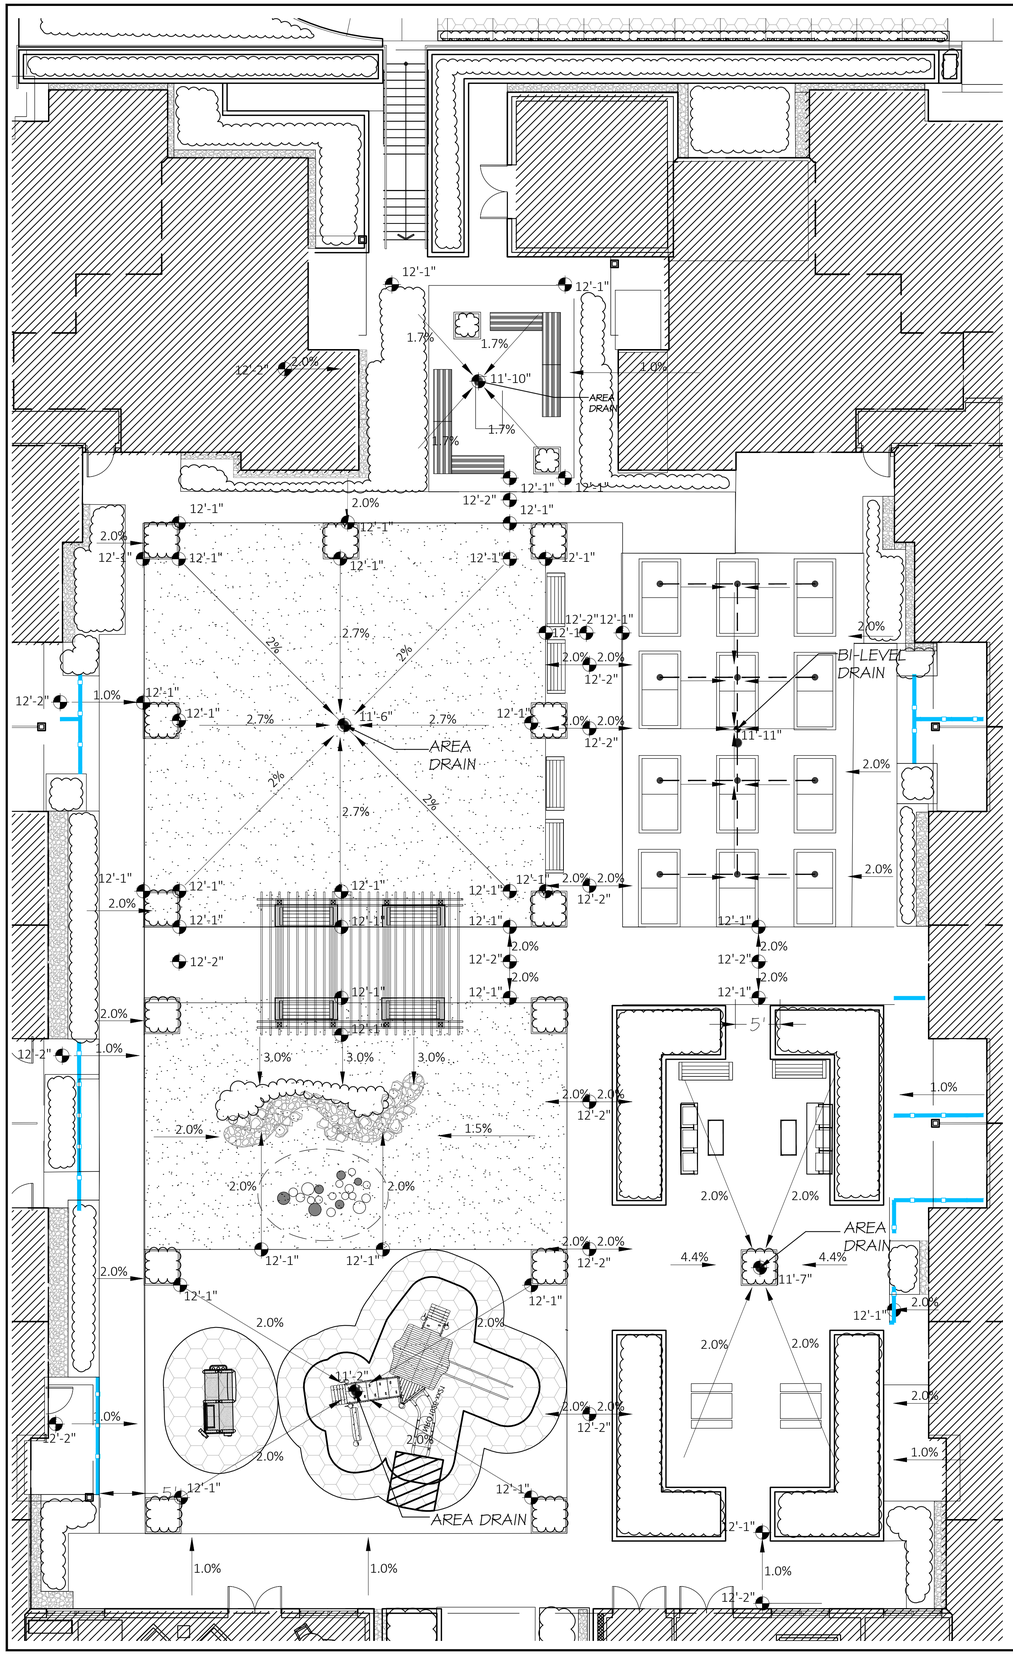

1 L9b ENLARGEMENT 1
SCALE: 1/8"=1'-0"

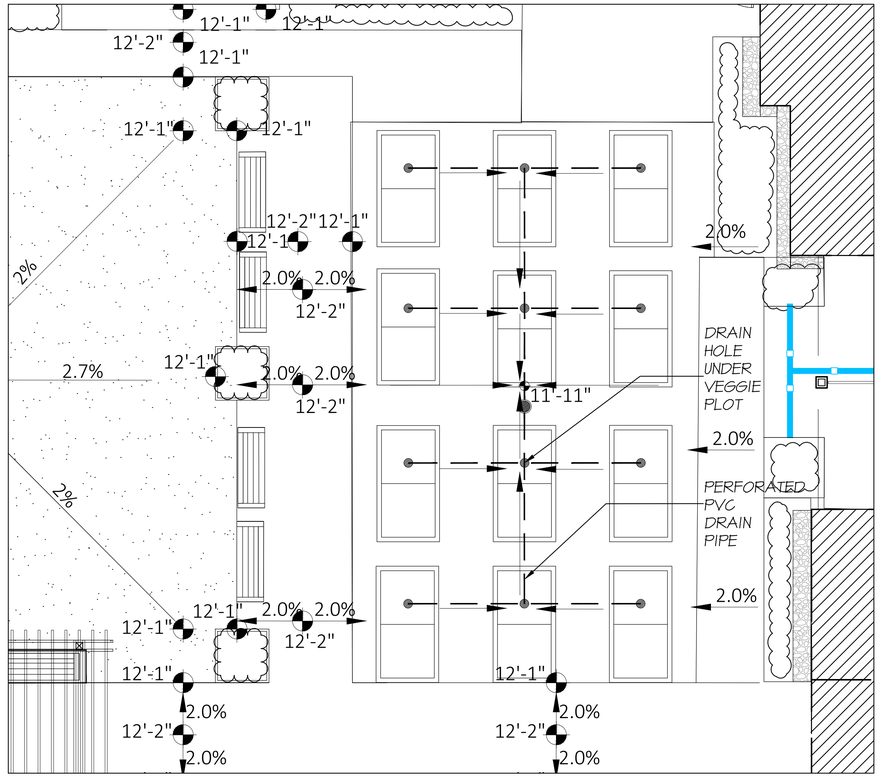

2 L9b ENLARGEMENT 2
SCALE: 3/16"=1'-0"

©Copyright reserved. This drawing and design is the property of M2 Landscape Architects and may not be reproduced or used for other projects without their permission.

LANDSCAPE ARCHITECTURE
#220 - 26 Lorne Mews
New Westminster, British Columbia
V3M 3L7
Tel: 604.553.0044
Email: office@m2la.com

NO.	DATE	REVISION DESCRIPTION	DR.
17	MAY.14.2024	REV PER CITY COMMENTS	LM
16	APR.23.2024	REV PER NEW SITE PLAN	LM
15	FEB.22.2024	REV. PER CITY COMMENTS	LM
14	DEC.1.2023	REV. PER NEW SITE PLAN	LM
13	Oct.23.2023	RE-ISSUED FOR DP	LM/GL
12	MAY.06.2022	ISSUED FOR DP	GL
11	MAY.03.2022	ISSUED FOR DP	GL
10	APR.29.2022	ISSUED FOR DP	GL
9	APR.25.2022	ISSUED FOR DP	GL
8	APR.13.2022	ISSUED FOR DP	GL
7	APR.08.2022	ISSUED FOR DP	GL
6	SEP.10.2021	REV.PER ARBORIST UPDATE	BN
5	SEP.07.2021	REV.PER THE NEW SITE PLAN	GL
4	JULY.14.2021	REV. PER THE NEW SITE PLAN	GL
3	JUNE.21.2021	ISSUED FOR DP	GL
2	MAY.17.2019	ISSUED FOR DP	BN
1	MAY.03.2019	PRELIMINARY PLAN	BN

SEAL:

PROJECT:
A217382
RED DOOR
LADNER WILLOWS
BC HOUSING
5625 LADNER TRUNK RD,
DELTA, BC


DRAWING TITLE:
GRADING ENLARGEMENTS

DATE: 2019.MAY.13
SCALE: AS SHOWN
DRAWN: MTLM
DESIGN: MTLM
CHK'D:

DRAWING NUMBER: L9b OF 15


M2LA PROJECT NUMBER: 19-032

19032-26DP.zip

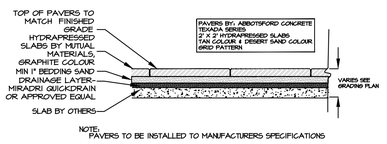


NOTE:
PAVERS TO BE INSTALLED TO MANUFACTURERS SPECIFICATIONS

1 / L10 HYDRAPRESSED SLAB
SCALE: 3/4" = 1'-0"

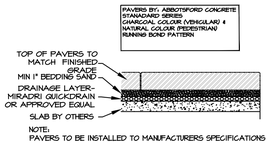


NOTE:
PAVERS TO BE INSTALLED TO MANUFACTURERS SPECIFICATIONS


2 / L10 CONC. PAVERS ON SLAB
SCALE: 3/4" = 1'-0"

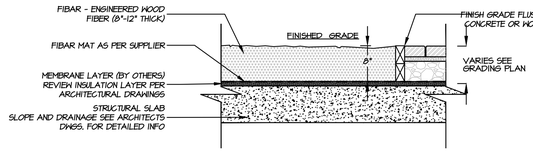


3 / L10 FIBAR ON SLAB
SCALE: 3/4" = 1'-0"

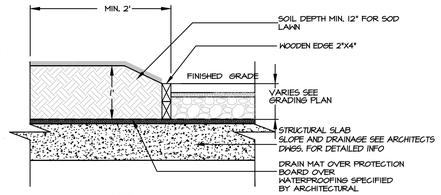



4 / L10 SOD LAWN ON SLAB
SCALE: 3/4" = 1'-0"

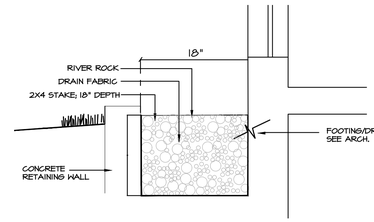


ADJACENT TO PATHWAY/ LAWN

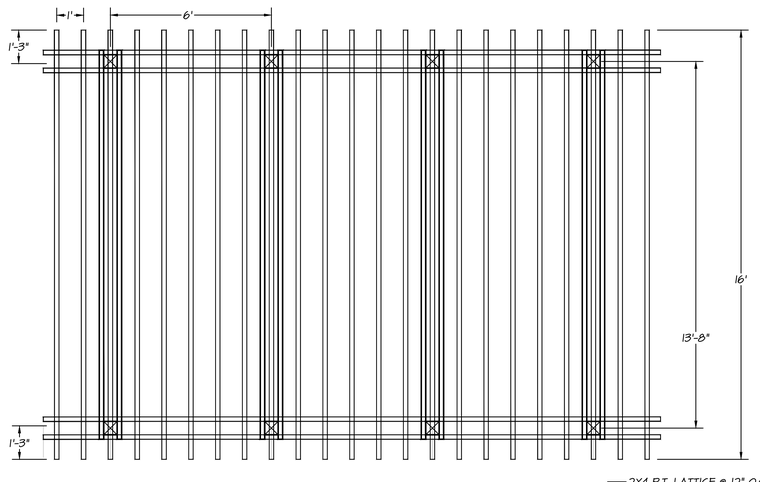

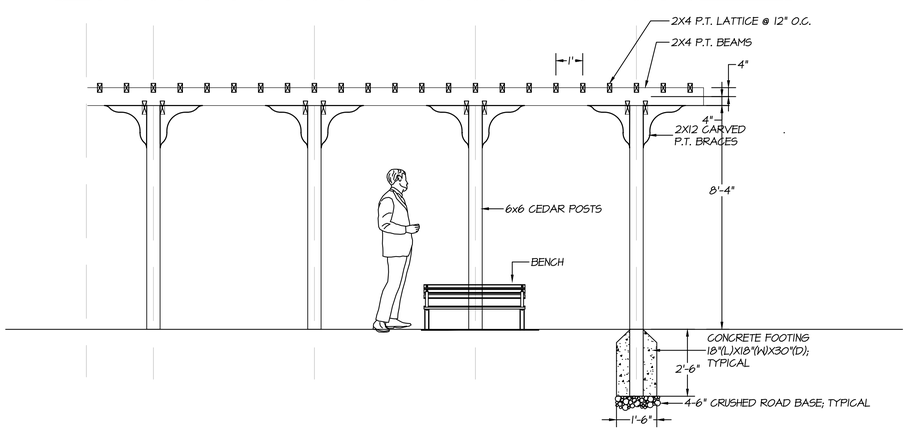


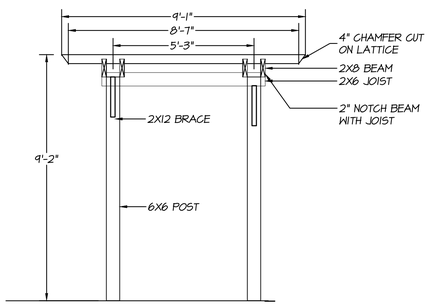

9 / L10 PERGOLA
SCALE: 3/8" = 1'-0"

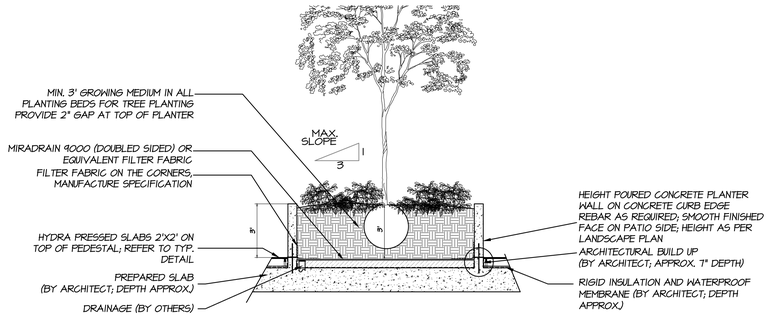


5 / L10 PLANTER ON SLAB
SCALE: 1/4" = 1'-0"

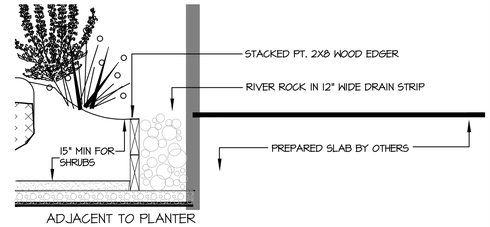



ADJACENT TO PLANTER

6 / L10 DRAIN STRIP
SCALE: 3/4" = 1'-0"

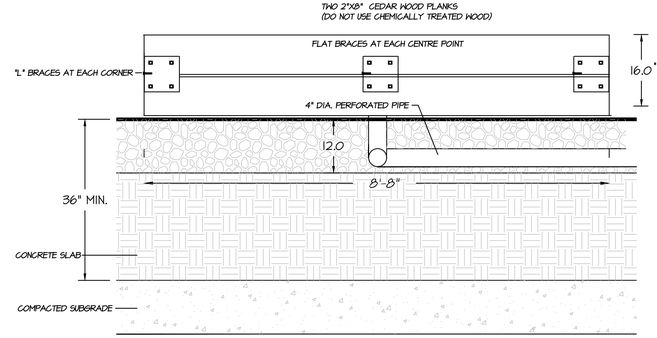


7 / L10 VEGGIE PLANTER
SCALE: 3/4" = 1'-0"

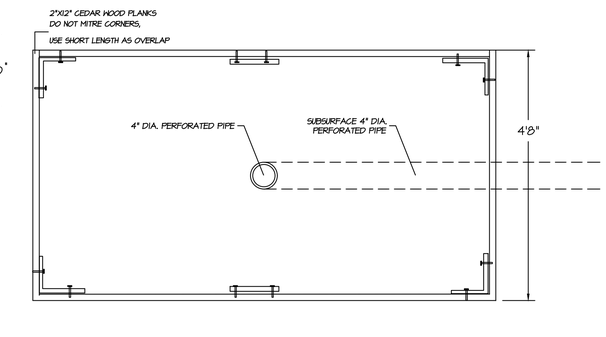

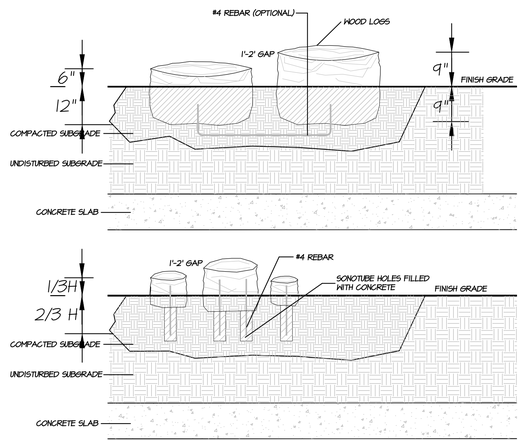

8 / L10 BALANCING LOGS
SCALE: 1/2" = 1'-0"

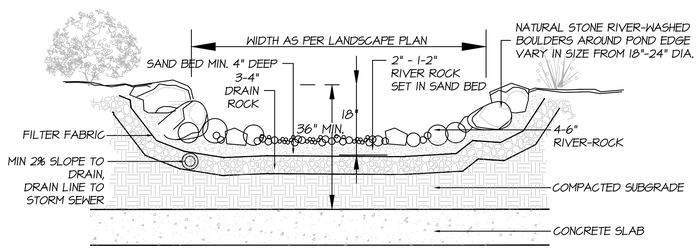

10 / L10 DRY SWALE
SCALE: 3/4" = 1'-0"

19032-26DP.zip

©Copyright reserved. This drawing and design is the property of M2 Landscape Architects and may not be reproduced or used for other projects without their permission.

M2 LANDSCAPE ARCHITECTURE
#220 - 26 Lorne Mews
New Westminster, British Columbia
V3M 3L7
Tel: 604.553.0044
Email: office@m2la.com

NO.	DATE	REVISION DESCRIPTION	DR.
17	MAY.14.2024	REV PER CITY COMMENTS	LM
16	APR.23.2024	REV PER NEW SITE PLAN	LM
15	FEB.22.2024	REV. PER CITY COMMENTS	LM
14	DEC.1.2023	REV. PER NEW SITE PLAN	LM
13	Oct.23.2023	RE-ISSUED FOR DP	LM/GL
12	MAY.06.2022	ISSUED FOR DP	GL
11	MAY.03.2022	ISSUED FOR DP	GL
10	APR.24.2022	ISSUED FOR DP	GL
9	APR.25.2022	ISSUED FOR DP	GL
8	APR.13.2022	ISSUED FOR DP	GL
7	APR.08.2022	ISSUED FOR DP	GL
6	SEP.10.2021	REV.PER ARBORIST UPDATE	BN
5	SEP.07.2021	REV.PER THE NEW SITE PLAN	GL
4	JULY.14.2021	REV. PER THE NEW SITE PLAN	GL
3	JUNE.21.2021	ISSUED FOR DP	GL
2	MAY.17.2019	ISSUED FOR DP	BN
1	MAY.08.2019	PRELIMINARY PLAN	BN

SEAL:


PROJECT:
A217382
RED DOOR
LADNER WILLOWS
BC HOUSING
5625 LADNER TRUNK RD,
DELTA, BC


DRAWING TITLE:
LANDSCAPE DETAILS

DATE: 2019.MAY.14
SCALE: VARIES
DRAWN: MTLM
DESIGN: MTLM
CHK'D:

DRAWING NUMBER:
L10
OF 15

M2LA PROJECT NUMBER: 19-032

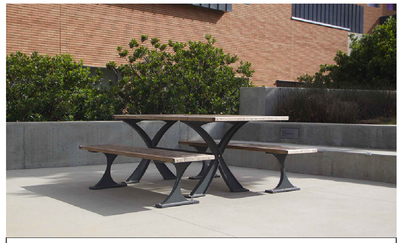

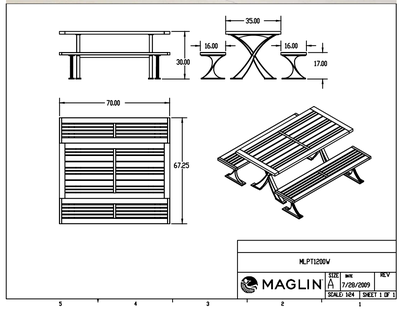

MAGLIN PICNIC TABLE AND BENCHES
UNIT # MLPT1200, CLUSTER SEATING

MATERIALS
THE MLPT1200 SERIES CLUSTER SEATING TABLE AND BENCH ENDS ARE MADE FROM SOLID CAST ALUMINUM. THE TABLE TOP AND SEATS EMPLOY IPE WOOD.


DIMENSIONS
HEIGHT: 30.00" (76.2CM); LENGTH: 70.00" (177.8CM); WIDTH: 67.25" (170.8CM)

FINISHES
ALL STEEL COMPONENTS ARE PROTECTED WITH E-COAT RUST PROOFING. THE MAGLIN POWDERCOAT SYSTEM PROVIDES A DURABLE FINISH ON ALL METAL SURFACES. IPE WOOD SLATS ARE FINISHED WITH PENETRATING SEALERS.
METAL COLOR: GRAPHITE

INSTALLATION
THE MLPT1200 SERIES CLUSTER SEATING UNITS ARE DELIVERED PRE-ASSEMBLED. HOLES (0.5") ARE PROVIDED IN EACH FOOT FOR SECURING TO BASE.
INSTALL ON SURFACE MOUNT ON CONCRETE
IF CLUSTER SEATING IS ON GRASS OR PLAY SURFACE; THEN INSTALL ON CONCRETE PAD.
CONCRETE PAD TO BE 70"X10" SQUARE, 4" DEPTH CONCRETE ON 6" DEPTH COMPACTED ROAD BASE SUB BASE. TYPICAL.

1 / L11 PICNIC TABLE
SCALE: N.T.S



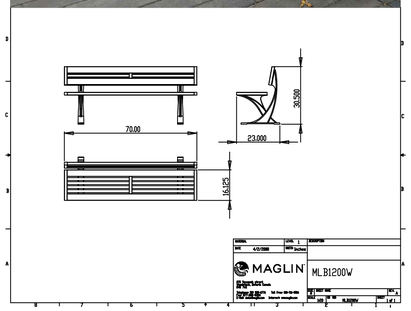

MAGLIN BENCH SEATING
UNIT # MLB 1200W, BENCH

MATERIALS
THE MLB1200 SERIES BENCH ENDS ARE MADE FROM SOLID CAST ALUMINUM. THE SEAT AND BACK EMPLOY IPE WOOD SLATS OR HIGH DENSITY PAPER COMPOSITE (CHARCOAL SANDSTONE).

OPTIONS
SIDE ARMS OPTION REQUESTED. NO SKATE DETERRENT OR PLAQUE

DIMENSIONS: MLB1200-W IPE WOOD
HEIGHT: 30.50" (77.5CM); LENGTH: 70.00" (177.8CM); DEPTH: 23.00" (58.4CM)
WEIGHT
MLB1200-W: (315LBS (144KG.)

FINISHES
ALL STEEL COMPONENTS ARE PROTECTED WITH E-COAT RUST PROOFING. THE MAGLIN POWDERCOAT SYSTEM PROVIDES A DURABLE FINISH ON ALL METAL SURFACES. IPE WOOD SLATS ARE FINISHED WITH PENETRATING SEALERS. METAL COLOUR TO BE GRAPHITE. IPE WOOD SLATS.

INSTALLATION
THE MLB1200 SERIES BENCHES ARE DELIVERED PRE-ASSEMBLED. HOLES (0.5") ARE PROVIDED IN EACH MOUNTING FOOT FOR SECURING TO BASE.
INSTALL ON SURFACE MOUNT ON CONCRETE
IF BENCH IS ON GRASS OR PLAY SURFACE; THEN INSTALL ON CONCRETE PAD.
CONCRETE PAD TO BE 70"X24" RECTANGLE, 4" DEPTH CONCRETE ON 6" DEPTH COMPACTED ROAD BASE SUB BASE. TYPICAL.

2 / L11 BENCH 1
SCALE: N.T.S





VANCOUVER SOFA COMPANY
HTTPS://WWW.VANCOUVERSOFACOMPANY.COM/PRODUCT/PATIO-SOFA-SET/#PRETTYPHOTO
AMENITY AREA PATIO SET - 1 SET


COLLECTION INCLUDES:
1 SOFA, 2 CLUB CHAIRS AND COFFEE TABLE.

WICKER COLOUR: GREY
CUSHION COLOUR: A4802, LIME GREEN
POWDER COAT ALUMINUM FRAME COLOUR: GREY

SOFA - 88"L X 36"H
CLUB CHAIRS - 36" X 36"
COFFEE TABLE -
ALL WEATHER COVERS OPTION REQUESTED.

INSTALLATION: MOVABLE

3 / L11 PATIO FURNITURE
SCALE: N.T.S

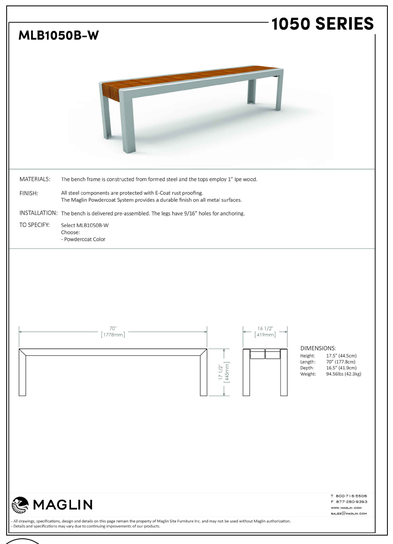


4 / L11 BENCH 2
SCALE: N.T.S



BIKE RACK BY MAGLIN
MBR400-1-DB IN BLACK

6 / L11 BIKE RACK
SCALE: N.T.S

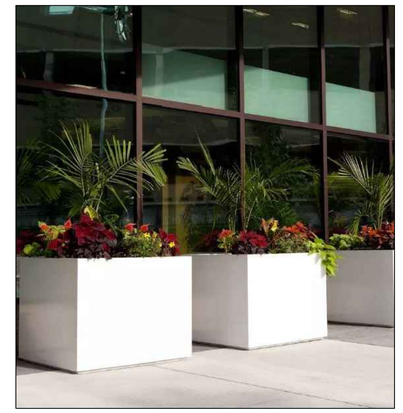

BARKMAN CUBE PLANTERS 24X 24X24
COLOR EBONY

5 / L11 CUBE PLANTER
SCALE: N.T.S



MULTI DECK PLAY TOWER WITH BANISTER BARS BY KOMPAN ORGANIC ROBINIA

7 / L11 PLAY STRUCTURE 1
SCALE: N.T.S



NATURE DISCOVERY PLAY HOUSE BY GAMETIME MODEL#36059

8 / L11 PLAY STRUCTURE 2
SCALE: N.T.S



9 / L11 6' HT ATTENUATION FENCE
NATURAL ART GRANULAR WOOD SERIES-CONCRETE FENCING
SUPPLIER BY: NATURAL ART CONCRETE FENCE COMPANY
CONTACT INFO: 604-576-9910 EDWARD LO
CONCRETE PANEL WITH A WOOD

19032-26DP.zip

©Copyright reserved. This drawing and design is the property of M2 Landscape Architects and may not be reproduced or used for other projects without their permission.

M2 LANDSCAPE ARCHITECTURE
#220 - 26 Lorne Mews
New Westminster, British Columbia
V3M 3L7
Tel: 604.553.0044
Email: office@m2la.com

NO.	DATE	REVISION DESCRIPTION	DR.
17	MAY.14.2024	REV PER CITY COMMENTS	LM
16	APR.23.2024	REV PER NEW SITE PLAN	LM
15	FEB.22.2024	REV. PER CITY COMMENTS	LM
14	DEC.1.2023	REV. PER NEW SITE PLAN	LM
13	Oct.23.2023	RE-ISSUED FOR DP	LM/GL
12	MAY.06.2022	ISSUED FOR DP	GL
11	MAY.03.2022	ISSUED FOR DP	GL
10	APR.29.2022	ISSUED FOR DP	GL
9	APR.25.2022	ISSUED FOR DP	GL
8	APR.13.2022	ISSUED FOR DP	GL
7	APR.08.2022	ISSUED FOR DP	GL
6	SEP.10.2021	REV.PER ARBORIST UPDATE	BN
5	SEP.07.2021	REV.PER THE NEW SITE PLAN	GL
4	JULY.14.2021	REV. PER THE NEW SITE PLAN	GL
3	JUNE.21.2021	ISSUED FOR DP	GL
2	MAY.17.2019	ISSUED FOR DP	BN
1	MAY.09.2019	PRELIMINARY PLAN	BN

SEAL:

PROJECT:
A217382
RED DOOR
LADNER WILLOWS
BC HOUSING
5625 LADNER TRUNK RD,
DELTA, BC

DRAWING TITLE:
LANDSCAPE DETAILS

DATE: 2019.MAY.14	DRAWING NUMBER: L11
SCALE: VARIES	
DRAWN: MTLM	
DESIGN: MTLM	
CHK'D:	OF 15

M2LA PROJECT NUMBER: 19-032

MESH SIZE


- ☐ 2" x 2" 10 GA. (0.135)
- ☐ 3" x 3" 10 GA. (STANDARD)
- ☐ 4" x 4" 10 GA. (0.135)
- ☐ OTHER (please specify): ____ x ____

TOP FLASHING

☐ YES OR ☐ NO

ANGLE FLASHING

☐ YES OR ☐ NO ( )

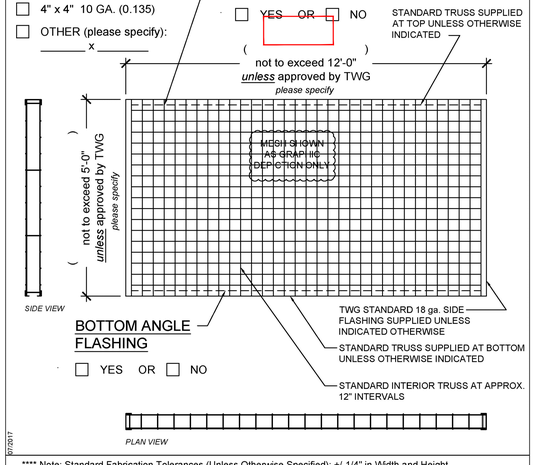

07/2017

**** Note: Standard Fabrication Tolerances (Unless Otherwise Specified): +/-1/4" in Width and Height

LIVING SCREEN™

THE WESTERN GROUP
the screening people

3950 NW SAINT HELENS RD.
PORTLAND, OR 97210
(844) 894-2724
www.architecturalwire.com

SIGNATURE AND DATE: | QTY:

SCREEN PANELS HORIZONTAL

PROJECT NAME:


DATE: | SHEET:

DISCLAIMER: THE WESTERN GROUP CLAIMS PROPRIETARY RIGHT IN THE INFORMATION ENCLOSED HEREIN. IT IS AGREED THAT ANY AND ALL SPECIFICATIONS ENCLOSED HEREIN SHALL REMAIN CONFIDENTIAL WITH THE SPECIFIC UNDERSTANDING THAT NEITHER THEY WILL BE DISCLOSED TO OTHERS NOR USED FOR THE PURPOSE OF MANUFACTURE OR PROCUREMENT WITHOUT PRIOR WRITTEN CONSENT OF THE WESTERN GROUP.


1 / L12 LIVING SCREEN
SCALE: N.T.S





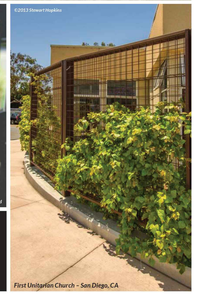


THE WESTERN GROUP
The Screening People
www.architecturalwire.com

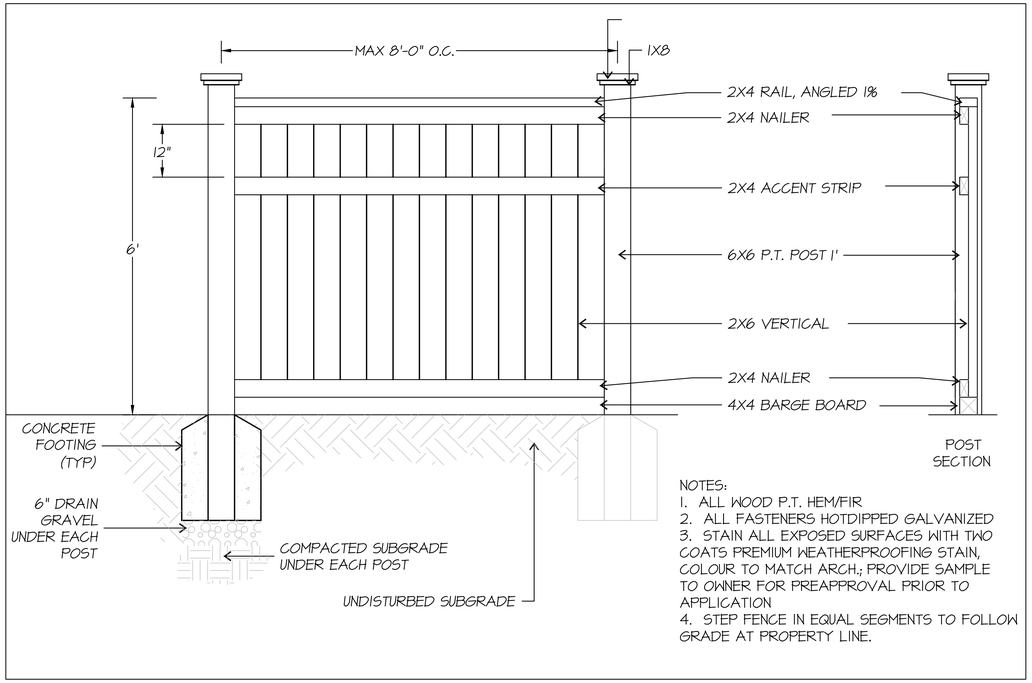

NOTES:
1. ALL WOOD P.T. HEM/FIR
2. ALL FASTENERS HOTDIPPED GALVANIZED
3. STAIN ALL EXPOSED SURFACES WITH TWO COATS PREMIUM WEATHERPROOFING STAIN, COLOUR TO MATCH ARCH.; PROVIDE SAMPLE TO OWNER FOR PREAPPROVAL PRIOR TO APPLICATION
4. STEP FENCE IN EQUAL SEGMENTS TO FOLLOW GRADE AT PROPERTY LINE.

3 / L12 5' SOLID WOOD FENCE
SCALE: N.T.S

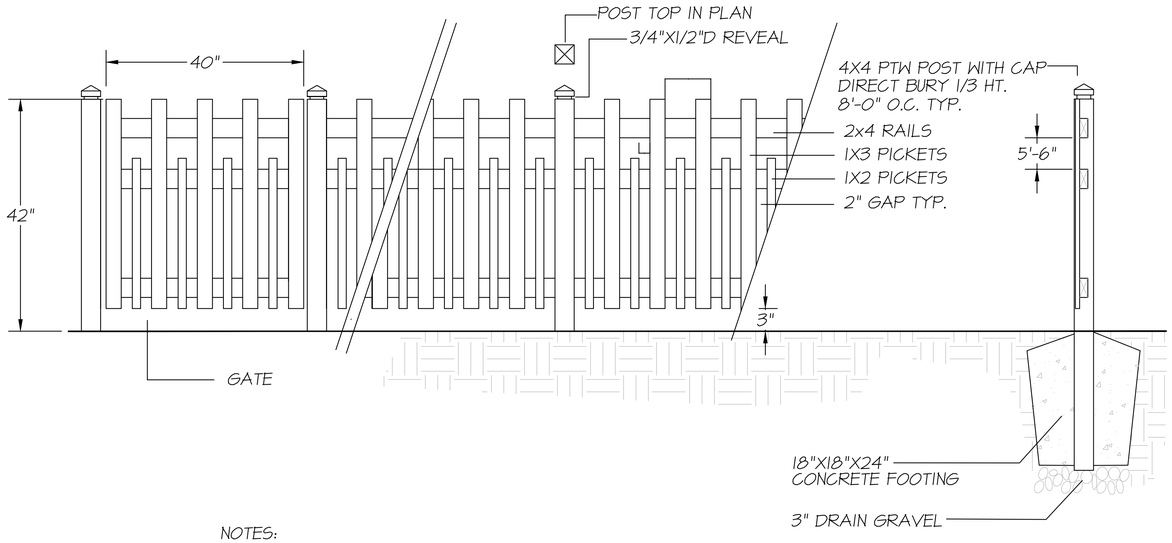

NOTES:
1. ALL WOOD SHALL BE STAINED WITH 2 COATS EXTERIOR STAIN ACCORDING TO MANUFACTURER'S SPEC. AND IN A COLOR TO MATCH BUILDINGS AND AS APPROVED BY THE PROJECT ARCHITECT.
2. ALL HARDWARE SHALL BE HOT DIPPED GALVANIZED.

2 / L12 42" WOOD PICKET FENCE
SCALE: N.T.S

19032-26DP.zip

©Copyright reserved. This drawing and design is the property of M2 Landscape Architects and may not be reproduced or used for other projects without their permission.

M2 LANDSCAPE ARCHITECTURE

#220 - 26 Lorne Mews
New Westminster, British Columbia
V3M 3L7
Tel: 604.553.0044
Email: office@m2la.com

NO.	DATE	REVISION DESCRIPTION	DR.
17	MAY.14.2024	REV PER CITY COMMENTS	LM
16	APR.23.2024	REV PER NEW SITE PLAN	LM
15	FEB.22.2024	REV. PER CITY COMMENTS	LM
14	DEC.1.2023	REV. PER NEW SITE PLAN	LM
13	Oct.23.2023	RE-ISSUED FOR DP	LM/GL
12	MAY.06.2022	ISSUED FOR DP	GL
11	MAY.03.2022	ISSUED FOR DP	GL
10	APR.29.2022	ISSUED FOR DP	GL
9	APR.25.2022	ISSUED FOR DP	GL
8	APR.13.2022	ISSUED FOR DP	GL
7	APR.08.2022	ISSUED FOR DP	GL
6	SEP.10.2021	REV.PER ARBORIST UPDATE	BN
5	SEP.07.2021	REV.PER THE NEW SITE PLAN	GL
4	JULY.14.2021	REV. PER THE NEW SITE PLAN	GL
3	JUNE.21.2021	ISSUED FOR DP	GL
2	MAY.17.2019	ISSUED FOR DP	BN
1	MAY.03.2019	PRELIMINARY PLAN	BN

SEAL:


PROJECT:
A217382
RED DOOR
LADNER WILLOWS
BC HOUSING
5625 LADNER TRUNK RD,
DELTA, BC


DRAWING TITLE:
LANDSCAPE DETAILS

DATE: 2019.MAY.14
SCALE: VARIES
DRAWN: MTLM
DESIGN: MTLM
CHK'D:

DRAWING NUMBER: L 12 OF 15


M2LA PROJECT NUMBER: 19-032

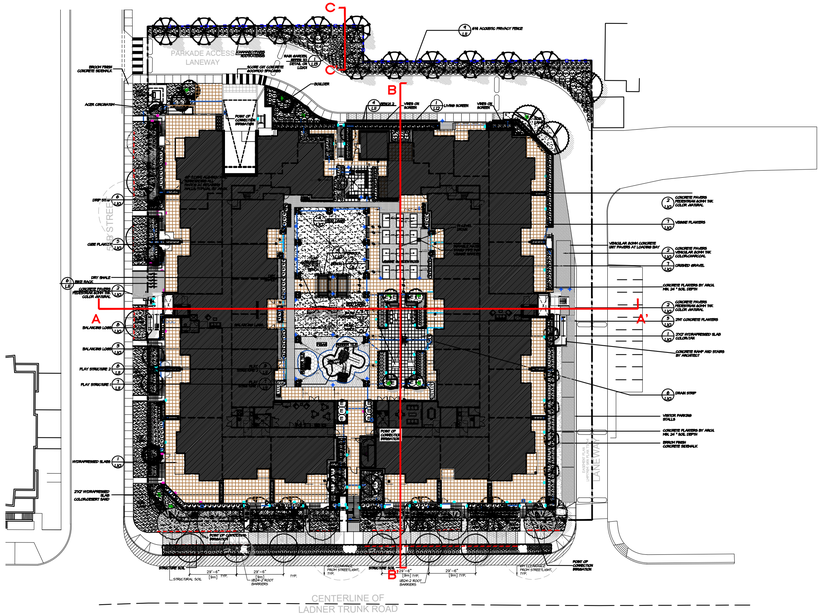

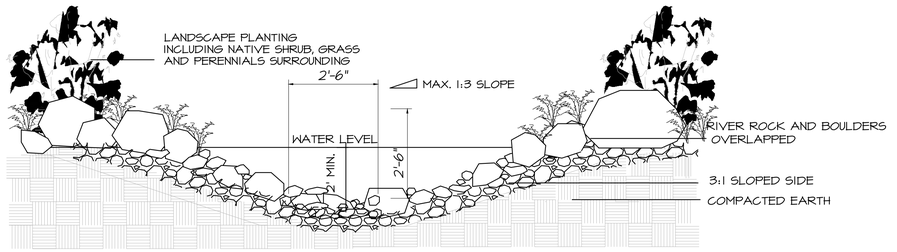


NOTE: DEPTH AND WIDTH AS PER PLAN

1 / L13 Section C-C' - RAIN GARDEN
SCALE: N.T.S

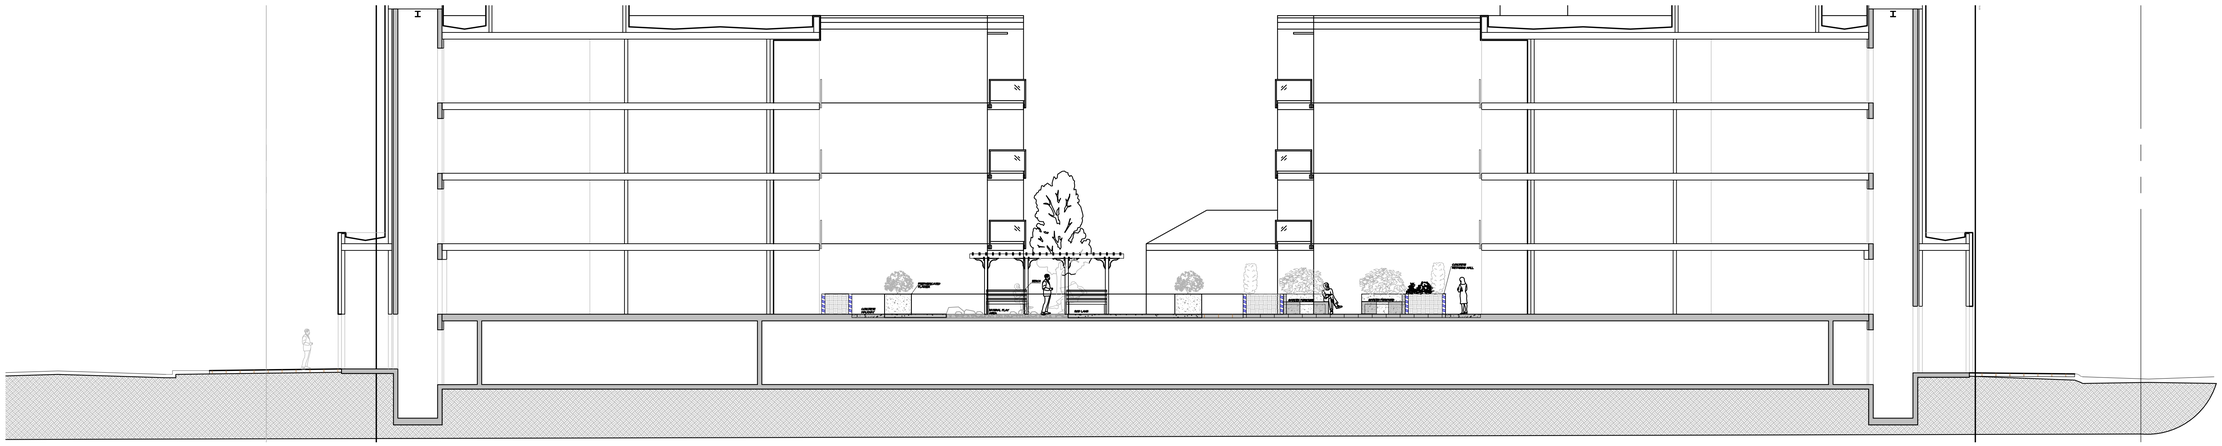

SECTION A-A

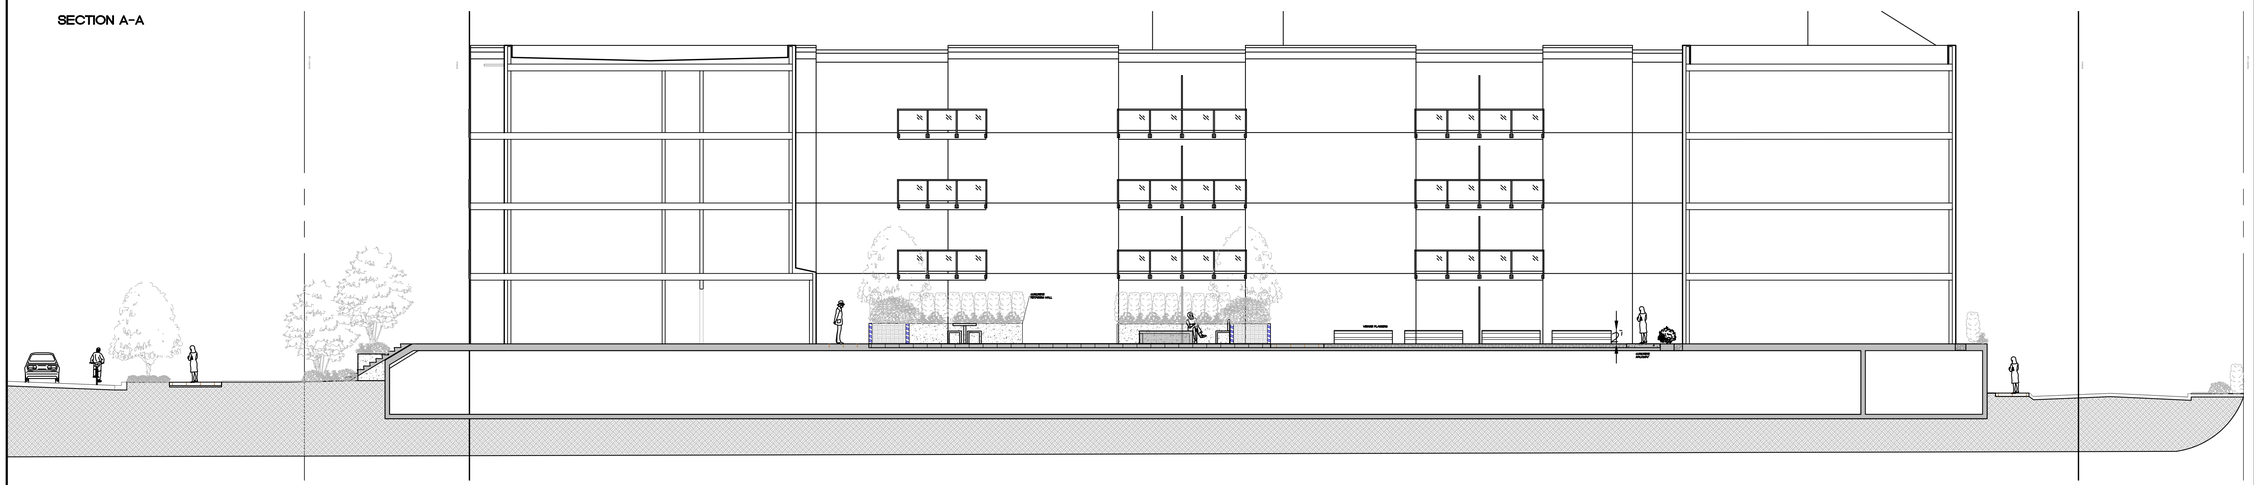

SECTION B-B Scale: 3/32"=1'-0"

19032-26DP.zip

©Copyright reserved. This drawing and design is the property of M2 Landscape Architects and may not be reproduced or used for other projects without their permission.

M2 LANDSCAPE ARCHITECTURE
#220 - 26 Lorne Mews
New Westminster, British Columbia
V3M 3L7
Tel: 604.553.0044
Email: office@m2la.com

NO.	DATE	REVISION DESCRIPTION	DR.
17	MAY.14.2024	REV PER CITY COMMENTS	LM
16	APR.23.2024	REV PER NEW SITE PLAN	LM
15	FEB.22.2024	REV. PER CITY COMMENTS	LM
14	DEC.1.2023	REV. PER NEW SITE PLAN	LM
13	Oct.23.2023	RE-ISSUED FOR DP	LM/GL
12	MAY.06.2022	ISSUED FOR DP	GL
11	MAY.03.2022	ISSUED FOR DP	GL
10	APR.24.2022	ISSUED FOR DP	GL
9	APR.25.2022	ISSUED FOR DP	GL
8	APR.13.2022	ISSUED FOR DP	GL
7	APR.08.2022	ISSUED FOR DP	GL
6	SEP.10.2021	REV.PER ARBORIST UPDATE	BN
5	SEP.07.2021	REV.PER THE NEW SITE PLAN	GL
4	JULY.14.2021	REV. PER THE NEW SITE PLAN	GL
3	JUNE.21.2021	ISSUED FOR DP	GL
2	MAY.17.2019	ISSUED FOR DP	BN
1	MAY.09.2019	PRELIMINARY PLAN	BN

SEAL:

PROJECT:
A217382
RED DOOR
LADNER WILLOWS
BC HOUSING
5625 LADNER TRUNK RD,
DELTA, BC

DRAWING TITLE:
LANDSCAPE SECTIONS

DATE: 2019.MAY.14	DRAWING NUMBER: L13
SCALE: VARIES	
DRAWN: MTLM	
DESIGN: MTLM	
CHK'D:	OF 15
M2LA PROJECT NUMBER:	19-032

PART ONE GENERAL REQUIREMENTS

1.1 REFERENCES

.1 CCDC Doc 2 LATEST EDITION
Comply with all articles in the General Conditions of Contract in conjunction with this section unless superseded by other Contract Documents.

.2 B.C. Landscape Standard, LATEST EDITION, prepared by the B.C. Society of Landscape Architects and the B.C. Landscape & Nursery Association, jointly. All work and materials shall meet standards as set out in the B.C. Landscape Standard unless superseded by this specification or as directed by Landscape Architect with written instruction.

.3 MASTER MUNICIPAL SPECIFICATIONS & STANDARD DETAILS, LATEST EDITION, prepared by the Consulting Engineers of British Columbia, Roadbuilders and Heavy Construction Association, and the Municipal Engineers Division

.4 STANDARD FOR LANDSCAPE IRRIGATION SYSTEM, LATEST EDITION: Prepared by the Irrigation Industry Association of British Columbia.

.5 MUNICIPAL BYLAWS AND ENGINEERING SPECIFICATIONS WHERE NOTED.

1.2 TESTING

.1 A current (not more than one month) test for all growing medium to be used on this site is required. Provide and pay for testing by an independent testing facility pre-approved by the Landscape Architect. Deliver growing medium test results to Landscape Architect for review and approval prior to placement. Refer to Section 3.4 Growing Medium Testing for procedure.

.2 Owner reserves the right to test or re-test materials. Contractor responsible to pay for testing if materials do not meet specification.

1.3 SUBMITTALS

.1 Any alternate products differing from that contained in the contract documents must be pre-approved by the Landscape Architect.

.2 Submittals to consist of product sample or manufacturer's product description.

1.4 SITE REVIEW

.1 Under the terms of the Landscape Architect's Contract with the Owner and where the Landscape Architect is the designated reviewer, the Landscape Architect will observe construction as is necessary in their opinion to confirm conformance to the plans and specifications. Contact Owners Representative to arrange for site observation at the appropriate times. Allow two days notice. Observation schedule may include but will not be limited to the following:
.1.1 Start Up Site Meeting, General Contract: Prior to any site disturbance, a meeting with the general contractor to review tree preservation issues, general landscape issues and municipal requirements.
.1.2 Start Up Site Meeting, Landscape Contract (if separate): At the start of work with Owner's Representative, Site Superintendent and Landscape Contractor; a meeting is to be held to review expected work and to verify the acceptability of the subgrade and general site conditions to the Landscape Contractor. Provide growing medium test results for this meeting.
.1.3 Progress Site Visits: To observe materials and workmanship as necessary through the course of the work. Review of different aspects of the work may be dealt with on any single visit. Such elements may include: Site Layout, Rough Grading, Growing Medium - quality, depths, finish grading; Drainage and Drainage Materials; Lawns or Grass areas; Planting -plant material including negotiations with suppliers, nursery inspections, plant sizes, quality, quantity, planting practice and layout, tree support; Mulch; Irrigation Systems; Play Equipment; Site Furniture; and other elements of the site development where the Landscape Architect is the designated reviewer such as: Pedestrian Paving, Fencing, Non-structural walls and slabs, Unit Paving.
.1.4 Substantial Performance: Review of all work, accounting of all substitutions, deletions; plant counts, preparations of deficiency list, and recommendations for completion.
.1.5 Certificate of Completion: Upon the declaration of Substantial Performance, a recommendation for the issuance of the Certificate of Completion will be made to the Payment Certifier as defined in the contract.
.1.6 Deficiency Review: Prior to the completion of the holdback period, check for completion of deficiencies. Once completed, a Schedule 'C' will be issed where required.
.1.7 Warranty Review: Prior to the completion of the waranty period (+/- 11 months after issuance of the Certificate of Completion), review all waranty material and report reccmmendations for waranty replacement.

1.5 WORKMANSHIP

.1 Unless otherwise instructed in the Contract Documents, the preparation of the subgrade shall be the responsibility of the General Contractor. Placement of growing medium constitutes acceptance of the subgrade by the Landscape Contractor. Any subsequent corrections to the subgrade required are the responsibility of the Landscape Contractor.

.2 All work and superintendence shall be performed by personnel skilled in landscape contracting. In addition, all personnel applying herbicides and/or pesticides shall hold a current license issued by the appropriate authorities.

.3 A site visit is required to become familiar with site conditions before bidding and before start of work.

.4 Confirm location of all services before proceeding with any work.

.5 Notify Landscape Architect of any discrepancies. Obtain approval from Landscape Architect prior to deviating from the plans.

.6 Take appropriate measures to avoid environmental damage. Do not dump any waste materials into water bodies. Conform with all federal, provincial and local statutes and guidelines.

.7 Collect and dispose of all debris and/or excess material from landscape operations. Keep paved surfaces clean and repair damage resulting from landscape work. Repairs are to be completed prior to final acceptance.

.8 Where new work connects with existing, and where existing work is altered, make good to match existing undisturbed condition.

1.6 WARRANTIES

.1 Guarantee all materials and workmanship for a minimum period of one full year from the date of Certificate of Completion.

.2 Refer to individual sections for specific warranties.

PART TWO SCOPE OF WORK

2.1 SCOPE OF WORK

.1 Other conditions of Contract may apply. Confirm Scope of Work at time of tender.

.2 Work includes supply of all related items and performing all operations necessary to complete the work in accordance with the drawings and specifications and generally consists of the following:

.2.1 Retention of Existing Trees where shown on drawings.
.2.2 Finish Grading and Landscape Drainage.
.2.3 Supply and placement of growing medium.
.2.4 Testing of imported growing medium and/or site topsoil,
.2.5 Supply and incorporation of additives to meet requirements of soil test and Table One.
.2.6 Preparation of planting beds, supply of plant material and planting.
.2.7 Preparation of rough grass areas, supply of materials and seeding.
.2.8 Preparation of lawn areas, supply of materials and sodding.
.2.9 Supply and placement of bark mulch.
.2.10 Maintenance of planted and seeded/sodded areas until accepted by Owner.
.2.11 SEPARATE PRICE: Establishment Maintenance, Section 3.11.
.2.12 Other work: Work other than this list, not specified by Landscape Architect.

2.2 MATERIALS

.1 Growing Medium: Conform to BC Landscape Standard for definitions of imported and on-site topsoil. Refer to Table One below.

TABLE ONE: PROPERTIES OF GROWING MEDIUM FOR LEVEL 2 GROOMED AND LEVEL 3 MODERATE AREAS
Canadian System of Soil Classification Textural Class: "Loamy Sand" to "Sandy Loam".

Applications	Low Traffic Areas. Trees and Large Shrubs	High Traffic Lawn Areas	Planting Areas and Planters
Growing Medium Types	2L	2H	2P
Texture	Percent Of Dry Weight of Total Growing Medium		
Coarse Gravel: larger than 25mm	0 - 1%	0 - 1%	0 - 1%
All Gravel: larger than 2mm	0 - 5%	0 - 5%	0 - 5%
	Percent Of Dry Weight of Growing Medium Excluding Gravel		
Sand: larger than 0.05mm smaller than 2.0mm	50 - 80%	70 - 90%	40 - 80%
Silt: larger than 0.002mm smaller than 0.05mm	10 - 25%	0 - 15%	10 - 25%
Clay: smaller than 0.002mm	0 - 25%	0 - 15%	0 - 25%
Clay and Silt Combined	maximum 35%	maximum 15%	maximum 35%
Organic Content (coast):	3 - 10%	3 - 5%	10 - 20%
Organic Content (interior):	3 - 5%	3 - 5%	15 - 20%
Acidity (pH):	6.0 - 7.0	6.0 - 7.0	4.5 - 6.5
Drainage:	Percolation shall be such that no standing water is visible 60 minutes after at least 10 minutes of moderate to heavy rain or irrigation.		

.2 Fertilizer: An organic and/or inorganic compound containing Nitrogen (N), Phosphate (25), and Potash (soluble 2) in proportions required by soil test.

.3 Lime: Ground agricultural limestone. Meet requirements of the B.C. Landscape Standard.

.4 Organic Additive: Commercial compost product to the requirements of the B.C. Landscape Standard, LATEST EDITION and pre-approved by the Landscape Architect. Recommended suppliers: Yardworks, The Answer Garden Products, Fraser Richmond Soils & Fibre, Stream Organics Management.

.5 Sand: Clean, washed pump sand to meet requirements of the B.C. Landscape Standard.

.6 Composted Bark Mulch: 10mm (3/8") minus Fir/Hemlock bark chips and fines, free of chunks and sticks, dark brown in colour and free of all soil, stones, roots or other extraneous matter. Fresh orange in colour bark will be rejected.

.7 Herbicides and Pesticides: If used, must conform to all federal, provincial and local statutes. Appliers must hold current licenses issued by the appropriate authorities in the area.

.8 Filter Fabric: A non biodegradable blanket or other filtering membrane that will allow the passage of water but not fine soil particles. (Such as MIRAFI 140 NL, GEOLON N40 OR AMOCO 4545 or alternate product pre-approved by the Landscape Architect.)

.9 Drainage Piping if required: Schedule 40 PVC nominal sizes.

.10 Drain Rock: Clean, round, inert, durable, and have a maximum size of 19mm and containing no material smaller than 10mm.

.11 Plant Material: To the requirements of the B.C. Landscape Standard. Refer to 3.9, Plants and Planting. All plant material must be provided from a certified disease free nursery. Provide proof of certification.

.12 Sod: Refer to individual sections in this specification.

.13 Supplier and installers of segmental block walls to provide engineered drawings for all walls: signed and sealed drawings for all walls, individually, in excess of 1.2m, or combinations of walls collectively in excess of 1.2m. Installations must be reviewed and signed off by Certified Professional Engineer; inlcude cost of engineering services in Tender price.

.14 Miscellaneous: Any other material necessary to complete the project as shown on the drawings and described herein.

PART THREE SOFT LANDSCAPE DEVELOPMENT

3.1 RETENTION OF EXISTING TREES
.1 Prior to any work on site - protect individual trees or plant groupings indicated as retained on landscape plans as vegetation retention areas.
.1.1 In some instances the Landscape Architect will tag trees or areas to remain. Discuss tree retention areas at a start-up meeting with the Landscape Architect.

.2 A physical barrier must be installed to delineate clearing boundaries. Refer to physical barrier detail. If detail not provided, comply with local municipal requirements.

.3 No machine travel through or within vegetation retention areas or under crowns of trees to be retained is allowed.

.4 Do not stockpile soil, construction materials, or excavated materials within vegetation retention areas.

.5 Do not park, fuel or service vehicles within vegetation retention areas.

.6 No debris fires, clearing fires or trash burning shall be permitted within vegetation retention areas.

.7 No excavations, drain or service trenches nor any other disruption shall be permitted within vegetation retention areas without a review of the proposed encroachment by the Landscape Architect.

.8 Do not cut branches or roots of retained trees without the approval of the Landscape Architect.

.9 Any damage to existing vegetation intended for preservation will be subject to evaluation by an I.S.A. Certified Arborist using the "Guide for Plant Appraisal", LATEST EDITION.
.9.1 Replacement planting of equivalent value to the disturbance will be required. The cost of the evaluation and of the replacement planting will be the responsibility of the General Contractor and or the person(s) responsible for the disturbance.

.10 In municipalities with specific tree retention/replacement bylaws ensure compliance to bylaws.

.11 In situations where required construction may disturb existing vegetation intended for preservation, contact Landscape Architect for review prior to commencing construction.

3.2 GRADES
.1 Ensure subgrade is prepared to conform to depths specified in Section 3.5, Growing Medium Supply, below. Where planting is indicated close to existing trees, prepare suitable planting pockets for material indicated on the planting plan. Shape subgrade to eliminate free standing water and conform to the site grading and drainage plan.

.2 On slopes in excess of 3:1 trench subgrade across slope to 150mm (6") minimum at 1.5m (5 ft.) intervals minimum.

.3 Scarify the entire subgrade immediately prior to placing growing medium. Re-cultivate where vehicular traffic results in compaction during the construction procedures. Ensure that all planting areas are smoothly contoured after light compaction to finished grades.

.4 Eliminate standing water from all finished grades. Provide a smooth, firm and even surface and conform to grades shown on the Landscape Drawings. Do not exceed maximum and minimum gradients defined by the B.C. Landscape Standard.

.5 Construct swales true to line and grade, smooth and free of sags or high points. Minimum slope 2%, maximum side slopes 10%. Assure positive drainage to collection points.

.6 Slope not to exceed the following maximums: Rough Grass 3:1, Lawn 4:1, Landscape plantings 2:1.

.7 Finished soil/mulch elevation at building to comply with municipal requirements.

.8 Inform Landscape Architect of completion of finish grade prior to placement of seed, sod, plants or mulch.

3.3 LANDSCAPE DRAINAGE
.1 Related Work: Growing medium and Finish Grading, Grass areas, Trees Shrubs and Groundcovers, Planters, Crib Walls.

.2 Work Included: Site finish grading and surface drainage. Installation of any drainage systems detailed on landscape plans. Note: Catch basins shown on landscape plans for coordination only, confirm scope of work prior to bid.
.2.1 Coordinate all landscape drainage work with rest of site drainage, Refer to engineering drawings and specifications for connections and other drainage work.
.2.2 Determine exact location of all existing utilities and structures and underground utilities prior to commencing work, which may not be located on drawings and conduct work so as to prevent interruption of service or damage to them. Protect existing structures and utility services and be responsible for damage caused.
.2.3 Planter drains on slab: Refer to Section 3.10, Installing Landscapes on Structures.

.3 Execution
.3.1 Do trenching and backfilling in accordance with engineering details and specifications.
.3.2 Lay drains on prepared bed, true to line and grade with inverts smooth and free of sags or high points. Ensure barrel of each pipe is in contact with bed throughout full length.
.3.3 Commence laying pipe at outlet and proceed in upstream direction.
.3.4 Lay perforated pipes with perforations at 8pm and 4pm positions.
.3.5 Make joints tight in accordance with manufacturer's directions.
.3.6 Do not allow water to flow through the pipes during construction except as approved by Engineer.
.3.7 Make watertight connections to existing drains, new or existing manholes or catchbasins where indicated or as directed by Landscape Architect.
.3.8 Plug upstream ends of pipe with watertight clean out caps.
.3.9 Surround and cover pipe with drain rock in uniform 150mm layers to various depths as shown in details, minimum 100mm.
.3.10 Cover drain rock with non-woven filter cloth lap all edges and seams minimum 150mm.
.3.11 Assure positive drainage.
.3.12 Back fill remainder of trench as indicated.
.3.13 Protect subdrains from floatation during installation.

3.4 GROWING MEDIUM TESTING
.1 Submit representative sample of growing medium proposed for use on this project to an independent laboratory. Provide test results to Landscape Architect prior to placing. Test results to include:
.1.1 Physical properties, % content of gravel, sand, silt, clay and organics.
.1.2 Acidity PH and quantities of lime or sulphur required to bring within specified range.
.1.3 Nutrient levels of principle and trace elements and recommendations for required soil amendments.
.1.4 Carbon/Nitrogen level.

3.5 GROWING MEDIUM SUPPLY AND PLACEMENT
.1 Supply all growing medium required for the performance of the Contract. Do not load, transport or spread growing medium when it is so wet that its structure is likely to be damaged.

.2 Supply all growing medium admixtures as required by the soil test. Amended growing medium must meet the specification for growing medium as defined in Table One for the various areas.
.2.1 Thoroughly mix required amendments into the full depth of the growing medium.
.2.2 Special mixes may be required for various situations. Refer to drawing notes for instructions.

.3 Place the amended growing medium in all grass and planting areas. Spread growing medium in uniform layers not exceeding 6" (150mm), over unfrozen subgrade free of standing water.

.4 Minimum depths of growing medium placed and compacted to 80%:
.4.1 On-grade:
.4.1.1 Seeded and sodded lawn..........6" (150mm)
.4.1.2 Mass planted shrubs & groundcovers..........15" (400mm)
.4.1.3 Groundcover only areas, if defined on plan..........9" (225mm)
.4.1.4 Tree & large shrub pits..........depth to conform to depth of rootball - width shall be at least twice the width of the root ball with saucer shaped sides.
.4.2 On-Slab:
.4.2.1 Irrigated lawn..........9" (210mm)
.4.2.2 Groundcover areas..........12" (300mm)
.4.2.3 Lawn without automatic irrigation..........12" (300mm)
.4.2.4 Shrub & groundcover areas..........15" (380mm)
.4.2.5 Trees and specimen shrubs×..........36" (915mm) over columns and/or edge of slab (verify column locations on-site for tree locations.)
.4.2.6 Depth noted includes 1" to 2" (25-50mm) sand over filter fabric
.4.2.7 Standard 18" depth growing medium except where noted differently on plans and where mounded for trees.

.5 Manually spread growing medium/planting soil around existing trees, shrubs and obstacles.

.6 In perimeter seeded grass areas, feather growing medium out to nothing at edges and blend into existing grades.

.7 Finished grades shall conform to the elevations shown on landscape and site plans.

3.6 ROUGH GRASS AREA - SEEDING
.1 General: Rough grass areas are noted on the drawings as "Rough Grass". Treat all areas defined as rough grass between all property lines of the project including all boulevards to edge of roads and lanes.

.2 Preparation of Surfaces: To B.C. Landscape Standard Class 3 Areas (Rough grass) Section 7.1.1.3
.2.1 Clean existing soil by mechanical means of debris over 50mm in any dimension.
.2.2 Roughly grade surfaces to allow for maintenance specified and for positive drainage.

.3 Time of Seeding: Seed from early spring (generally April 1st) to late fall (September 15th) of each year. Further extensions may be obtained on concurrence of the Landscape Architect.

.4 Seed Supply & Testing: All seed must be obtained from a recognized seed supplier and shall be No. 1 grass mixture delivered in containers bearing the following information:
.4.1 Analysis of the seed mixture
.4.2 Percentage of each seed type

.5 Seed Mixture: All varieties shall be rated as strong performers in the Pacific Northwest and are subject to client approval.
70% Creeping Red Fescue
20% Annual Rye
5% Saturn Perennial Rye
5% Kentucky Bluegrass
For Wildflower Areas use a mixture of Wildflowers with Hard Fescues (Terralink Coastal Wildflowers) with Hard Fescue or pre-approved alternate.

.6 Fertilizer: Mechanical seeding: Apply a complete synthetic slow-release fertilizer with maximum 35% water soluble nitrogen and a formulation ratio of 18-18-18 - 50% sulphur urea coated , 112 kg/ha(100lbs/acre) using a mechanical spreader.

.7 Seeding: Apply seed at a rate of 112k/H (100lbs /acre) with a mechanical spreader. Incorporate seed into the top 1/4" (6mm) of soil and lightly compact.

.8 Acceptance: Provide adequete protection of the seeded areas until conditions of acceptance have been met. Comply with Section 3.7 Hydroseeding.

3.7 HYDROSEEDING
.1 May be used as an alternate to mechanical seeding in rough grass areas.

.2 May not be used in areas of lawn unless pre-approved by the Landscape Architect prior to bidding.

.3 Preparation and Growing Medium:
.3.1 In areas of Rough Grass: Comply with Section 3.6 Rough Grass.
.3.2 Where approved for use in areas of lawn, comply with Section 3.8 Lawn Areas: Sodding.

.4 Protection: Ensure that fertilizer in solution does not come in contact with the foliage of any trees, shrubs, or other susceptible vegetation. Do not spray seed or mulch on objects not expected to grow grass. Protect existing site equipment, roadways, landscaping, reference points, monuments, markers and structures from damage. Where contamination occurs, remove seeding slurry to satisfaction of and by means approved by the Landscape Architect

.5 Mulch shall consist of virgin wood fibre or recycled paper fibre designed for hydraulic seeding and dyed for ease of monitoring application. If using recycled paper material for wood fibre substitute use 135% (by weight). Conform to B.C. Landscape Standard for mulch requirements.

.6 Water: Shall be free of any impurities that may have an injurious effect on the success of seeding or may be harmful to the environment.

.7 Equipment: Use industry standard hydraulic seeder/mulcher equipment with the tank volume certified by an identification plate or sticker affixed in plain view on the equipment. The hydraulic seeder/mulcher shall be capable of sufficient agitation to mix the material into a homogenous slurry and to maintain the slurry in a homogenous state until it is applied. The discharge pumps and gun nozzles shall be capable of applying the materials uniformly over the designated area.

PART THREE SOFT LANDSCAPE DEVELOPMENT - CONT

.8 Application Rate:
.8.1 Seed Mixture: 136 kg/ha (125 lbs/acre)
.8.2 Fertilizer: 112 kg/ha (100 lbs/acre)
.8.3 Coastal Wildflower Mix: Where specified, apply (31 lbs/acre) (1/4 lb.: 1 lb. of grass seed)
.8.4 Notes:
.8.4.1 At the time of Tender provide a complete chart of all components of the mix proposed including mulch, tackifier, water etc. Sloped sites require tackifier.
.8.4.2 Fertilizer:
.8.4.2.1 Rough Grass: If a soil analysis is available, comply with results.
.8.4.2.2 Lawn: Where hydroseeding is approved, comply with soil analysis recommendations.

.9 Accurately measure the quantities of each of the materials to be charged into the tank either by mass or by a commonly accepted system of mass-calibrated volume measurements. The materials shall be added to the tank while it is being filled with water, in the following sequence; seed, fertilizer. Thoroughly mix into a homogenous slurry. After charging, add no water or other material to the mixture. Do not leave slurry in the tank for more than four (4) hours.

.10 Distribute slurry uniformly over the surface of the area to be hydroseeded. Blend application into previous applications and existing grass areas to form uniform surfaces.

.11 Clean up: Remove all materials and other debris resulting from seeding operations from the job site.

.12 Maintenance: Begin maintenance immediately after seeding and continue for 60 days after Substantial Completion and until accepted by the Owner. Re-seed at three week intervals where germination has failed. Protect seeded areas from damage with temporary wire or twine fences complete with signage until grass area is taken over by the Owner. Water in sufficient quantities to ensure deep penetration and at frequent intervals to maintain vigorous growth until grass is taken over by the Owner. It is the Owner's responsibility to supply water at no extra cost to the Contract.

.13 Acceptance of the Rough Grass Areas: Proper germination of all specified grass species is the responsibility of the Landscape Contractor. The grass shall be reasonably well established, with no apparent dead or bare spots and shall be reasonably free of weeds (to B.C. Landscape Standard, Section 13 Maintenance Level 4 (Open space). Sixty days after substantial completion, areas meeting the conditions above will be taken over by the Owner. Areas seeded in Fall will be accepted in Spring one month after start of growing season, provided that the above conditions for acceptance are fulfilled.

3.8 LAWN AREAS - SODDING
.1 General: Treat all areas defined as lawn areas on the landscape plan between all property lines of the project including all boulevards to edge of roads and lanes.

.2 Growing Medium: Comply with Section 2.2.1, Growing Medium. Prior to sodding, request an inspection of the finished grade, and depth and condition of growing medium by the Landscape Architect.

.3 Time of Sodding: Sod from April 1st to October 1st. Further extensions may be obtained on concurrence of the Landscape Architect.

.4 Sod Supply: Conform to all conditions of B.C. Landscape Standard, Section 8, B.C. Standard for Turfgrass Sod.

.5 Specified Turfgrass by area: Refer to Table 2 below.

TABLE 2 SPECIFIED TURFGRASS BY AREA

Area	Description	Quality Grade	Major Species
CLASS 1	Lawn, all areas noted on drawings as lawn in urban development sites including boulevard grass	No. 1 Premium	Kentucky Blue for sun, Fescues for shade
CLASS 2	Grass - public parks, industrial and institutional sites	No. 2 Standard	same
CLASS 3	Rough Grass	see hydroseeding	
SPECIAL			

.6 Lime: The lime shall be as defined in Section 2.2.3, Materials. Apply at rates recommended in required soil test. Refer to Section 3.4 for method.

.7 Fertilizer: Refer to Section 2.2.2 Materials. Apply specified fertilizer at rates shown in the required soil test. Apply with a mechanical spreader. Cultivate into growing medium 48 hours prior to sodding. Apply separately from lime.

.8 Sodding: Prepare a smooth, firm, even surface for laying sod. Lay sod staggered with sections closely butted, without overlapping or gaps, smooth and even with adjoining areas and roll lightly. Water to obtain moisture penetration of 3" to 4" (7 - 10cm). Comply with requirements of BC Landscape Standard Section 8, BC Standard for Turfgrass Sod.

.9 Maintenance: Begin maintenance immediately after sodding and continue for 60 days after Substantial Completion and until accepted by the Owner. Protect sodded areas from damage with temporary wire or twine fences complete with signage until lawn is taken over by the Owner. Water to obtain moisture penetration of 3" to 4" (7-10cm) at intervals necessary to maintain sufficient growth. Keep grass cut at height of between 1-1/2" (4cm) and 2" (5cm). Provide adequate protection of sodded areas against damage until the turf has been taken over by Owner. Repair any damaged areas, re-grade as necessary. Aeration may be required if in the Landscape Architect's opinion, drainage through the sod base medium is impaired.

.10 Acceptance of Lawn Areas: The turf shall be reasonably well established, with no apparent dead spots or bare spots and shall be reasonably free of weeds (to B.C. Landscape Standard, Section 13 Maintenance Level 2 (Appearance). Use herbicides if necessary for weed removal unless other conditions of contract forbid their use. After the lawn has been cut at least twice, areas meeting the conditions above will be taken over by the Owner.

3.9 PLANTS AND PLANTING
.1 Conform to planting layout as shown on Landscape Plans.

.2 Obtain approval of Landscape Architect for layout and preparation of planting prior to commencement of planting operations.

.3 Make edge of beds with smooth clean defined lines.

.4 Time of Planting:
.4.1 Plant trees, shrubs and groundcovers only during periods that are normal for such work as determined by local weather conditions when seasonal conditions are likely to ensure successful adaptation of plants to their new location.

.5 Standards:
.5.1 All plant material shall conform to the requirements of the B.C. Landscape Standard, LATEST EDITION, unless exceeded by drawing Plant Schedule or this specification.
.5.1.1 Refer to B.C. Landscape Standard, Section 9, Plants and Planting and in Section 12, BCLNA Standard for Container Grown Plants for minimum standards.
.5.1.2 Refer to Plant Schedule for specific plant and container sizes and comply with requirements.
.5.2 Plant material obtained from areas with less severe climatic conditions shall be grown to withstand the site climate.

.6 Review:
.6.1 Review at the source of supply and/or collection point does not prevent subsequent rejection of any or all planting stock at the site.

.7 Availability:
.7.1 Area of search includes the Lower Mainland and Fraser Valley. Refer to Plant Schedule for any extension of area.
.7.2 Supply proof of the availability of the specified plant material within 30 days of the award of the Contract.

.8 Substitution:
.8.1 Obtain written approval of the Landscape Architect prior to making any substitutions to the specified material. Non-approved substitutions will be rejected.
.8.2 Allow a minimum of 5 days prior to delivery for request to substitute.
.8.3 Substitutions are subject to BC Landscape Standard - definition of Conditions of Availability.

.9 Plant Species & Location:
.9.1 Plants shall be true to name and of the height, calliper and size of root ball as shown on the landscape/site plan plant schedule. Calliper of trees is to be taken 6" (15cm) above grade.
.9.2 Plant all specified species in the location as shown on the landscape drawings. Notify Landscape Architect if conflicting rock or underground/overhead services are encountered.
.9.3 Deviation of given planting location will only be allowed after review of the proposed deviation by the Landscape Architect.

.10 Excavation:
.10.1 Trees and large shrubs: Excavate a saucer shaped tree pit to the depth of the rootball and to at least twice the width of the rootball. Assure that finished grade is at the original grade the tree was grown at.

.11 Drainage of Planting Holes:
.11.1 Provide drainage of planting pits where required. ie. on sloped conditions, break out the side of the planting pit to allow drainage down slope; and in flat conditions, mound to raise the rootball above impervious layer. Notify the Landscape Architect where the drainage of planting holes is limited.

.12 Planting and Fertilizing Procedures:
.12.1 Plant all trees and shrubs with the roots placed in their natural growing position. If burlapped, loosen around the top of the ball and cut away or fold under. Do not pull burlap from under the ball. Carefully remove containers without injuring the rootballs. After settled in place, cut twine. For wire baskets, clip and remove top three rows of wire.
.12.2 Fillthe planting holes by gently firming the growing medium around the root system in 6" (15cm) layers. Settle the soil with water. Add soil as required to meet finish grade. Leave no air voids. When 2/3 of the topsoil has been placed, apply fertilizer as recommended by the required soil test at the specified rates.
.12.3 Where planting is indicated adjacent to existing trees, use special care to avoid disturbance of the root system or natural grades of such trees.
.12.4 Where trees are in lawn areas, provide a clean cut mulched 900mm (3 ft.) diameter circle centered on the tree.

.13 Staking of Trees:
.13.1 Use two 2"x2"x5' stakes, unless superseded by municipal requirements. Set stakes minimum 2 ft. in soil. Do not drive stake through rootball.
.13.2 Leave the tree carefully vertical.
.13.3 Tie with pre-approved commercial, flat woven polypropylene fabric belt, minimum width 19mm (3/4"). Approved product: ArborTie - available from DeepRoot.
.13.4 Coniferous Trees over 6 ft. height: Guy with three 2-strand wires (11 gauge). Drive three stakes equidistant around the tree completely below grade.
.13.5 Trees 6 ft.+ on Wood or Concrete Decks: Guy as above using three deadmen (min. 2'x2"x4") buried to the maximum possible depth instead of stakes.
.13.6 Mark all guy wires with visible flagging material.

.14 Pruning:
.14.1 Limit pruning to the minimum necessary to remove dead or injured branches. Preserve the natural character of the plants, do not cut the leader. Use only clean, sharp tools. Make all cuts clean and cut to the branch collar leaving no stubs. Shape affected areas so as not to retain water. Remove damaged material.

.15 Mulching:
.15.1 Mulch all planting areas with an even layer of mulch to 2-1/2 - 3" (65 - 75mm) depth. Confirm placement of mulch in areas labeled "Groundcover Area" on drawings. Mulch a 3 ft. (900mm) diameter circle around trees in lawn areas, leave a clean edge.

.16 Acceptance:
.16.1 The establishment of all plant material is the responsibility of the Landscape Contractor.

.17 Plant Material Maintenance:
.17.1 Maintain all plant material for 60 days after landscape work has received a Certificate of Completion.
.17.2 Watering: Conform to B.C. Landscape Standard, Section 13.3.2 - Watering and generally as follows:
.17.2.1 Water to supplement natural rainfall such that the soil moisture content is kept to 50% to 100% of field capacity. Water to the full depth of the root zone each time. The Owner is responsible to supply water at no extra cost to the Contract. Confirm source of water prior to beginning work.
.17.3 Use appropriate measures to combat pests or diseases damaging plant material. Comply with all local governing statutes and guidelines for chemical control.
.17.4 Plant material which fails to survive shall be replaced in the next appropriate season as determined by the Landscape Architect.
.17.5 Repair tree guards, stakes, and guy wires, when necessary.
.17.6 Maintain areas relatively weed free. (Appearance level 2, B.C. Landscape Standard, Chapter 13).
.17.7 Maintain mulch to specified depths.

.18 Plant Warranty:
.18.1 Replace all unsatisfactory plant material except those designated "Specimen" for a period of one (1) year after the Certificate of Completion. Replace all unsatisfactory plant material designated "Specimen" for a period of two (2) years after the Certificate of Completion. Replace all unsatisfactory trees and shrubs and continue to replace these until the specified number is complete and satisfactory to the Landscape Architect. Such replacement shall be subject to the notification, inspection and approval as specified for the original planting, and shall not constitute an extra to the Contract.
.18.2 Those Plants, identified as hardy within one zone of the Canada Department of Agriculture tonal class for the area, specified by the Landscape Architect and installed by the Landscape Contractor which are killed through below normal temperatures (below the average of the extreme minimum temperatures officially recorded in the area concerned, in the last 10 years), will not be replaced without cost of replacement borne by the Owner.
.18.3 A review may be requested during the latter part of the warranty growing season. All plant material showing well developed foliage, healthy growth and bud forming, will then be taken over.

PART THREE SOFT LANDSCAPE DEVELOPMENT - CONT

.18.4 For all plant material, the Landscape Architect reserves the right to extend the Contractor's responsibility for another growing season if, in his opinion, leaf development and growth is not sufficient to ensure future satisfactory growth.
.18.5 Where the Owner is responsible for plant maintenance and has not provided adequate maintenance, the plant replacement section of the contract may be declared void. The Landscape Architect shall determine whether maintenance has been satisfactory using the B.C. Landscape Standard, Section 13, Maintenance as the guide. The required maintenance standard is a minimum of Level Three - Medium. Refer to Section 3.11, Establishment Maintenance.
.18.6 The Landscape Contractor is responsible to replace any plant material or repair any construction included in the Contract that is damaged or stolen until the issuance of the Certificate of Completion.
.18.7 Deviation from the specifications may require extension of the Warranty Period as determined by the Landscape Architect.

3.10 INSTALLING LANDSCAPE ON STRUCTURES
.1 Verify that drainage and protection material is completely installed and acceptable before beginning work. Contact Landscape Architect for instructions if not in place.

.2 Coordinate work with construction of planters and planter drainage.
.2.1 Verify that planter drains are in place and positive drainage to roof drains is present prior to placing any drain rock or soil.

.3 Provide clean out at all through-slab drain locations . Use 300mm min. dia. PVC Pipe filled with drain rock unless specific drawing detail shown.

.4 Install drain rock evenly to a minimum depth of 4" (100mm)or alternate sheet drain if specified. Install sheet drain as per manufacturer's recommendations.

.5 Cover drain rock (or alternate sheet drain if specified on drawing details) with filter fabric lapping 6" (150mm) at all edges. Obtain approval of drainage system prior to placing growing medium.

.6 Place an even layer of 25 - 50mm clean washed pump sand over filter fabric.

.7 Place growing medium to depths specified in Section 3.5 above for various surface treatments. Refer to Drawing details for any light weight filler required to alter grade. Use Styrofoam block over drain rock shaped to provide smooth surface transition at edges. Butt each piece tightly together and cover with filter fabric to prevent soil from migrating downward.

3.11 ESTABLISHMENT MAINTENANCE (Provide a separate price for this section)
.1 Intent: The intent of "establishment" maintenance is to provide sufficient care to newly installed plant material for a relatively short period of time to ensure or increase the long term success of the planting. The objective is the adaptation of plants to a new site in order to obtain the desired effect from the planting while reducing the rate of failure and unnecessary work associated with improper establishment. Establishment of maintenance procedures apply to all new and retained vegetation including cultivated turfgrass areas and new trees and shrubs.

.2 Maintenance Period: Provide maintenance of installed landscaping for 12 months following substantial completion.

.3 Related Standards and Legislation: B.C. Landscape Standard, latest edition; Fertilizer Code., B.C. Pesticide Control Act.

.4 Site Review: In addition to the inspections at substantial completion, at final progress draw application, and at the end of the guarantee period, there should be three other reviews during the 12 months attended by the Contractor and a designated representative of the Owner. Maintain a logbook and reporting procedures and submit to the designated representative.

.5 Scheduling: Prepare a schedule of anticipated visits and submit to designated representative at start-up. Maintenance operations shall be carried out predominately during the growing season between March 1st and November 30th, however visits at other times of the year may be required.

.6 Maintenance Level: Comply with B. C. Landscape Standard, Section 13, Table 7, Maintenance Level "Medium".

.7 Materials: Comply with Part Two of this specification.
.7.1 Fertilizers: To the requirements of the B.C. Landscape Standard. Formulations and rates as required by soil testing.

.8 Plant Material Establishment:
.8.1 Watering: During the first growing season, water new plants at least every ten (10) days between April 1st and July 31st, and every twenty (20) days between August 1st and September 15th. Minimum 25 gallons per tree per application. During the second growing season, water new plants at least every twenty days between April 1 and July 31 and once between August 1st and September 31st. Apply water at a rate and duration such that the water content reaches field capacity to the full depth of the growing medium. Apply water again when the water content reaches 25% of field capacity. Provide and irrigate with water in the event that any automatic irrigation system malfunctions or has not been completely installed. Scheduled applications of water shall be missed only when rainfall has penetrated the soil fully as required.
.8.2 Mulch: Maintain mulches in the original areas and to the original depths.
.8.3 Weed Control: Remove all weeds from all areas at least once per month during the growing season by hoeing or cultivation to a maximum depth of 80mm, hand-pulling, or, if necessary, by the use of herbicides.
.8.4 Pest and Disease Control: Inspect all planted areas for pests and diseases periodically and at least every two months during the growing season by an experienced person. Carry out treatment for pests or diseases promptly and consistently for maximum effectiveness. Comply with all B.C. Pesticide Control Act and municipal requirements.
.8.5 Tree Support: Maintain stakes, guy wires and ties one full growing season. Check ties at least every two months to ensure that they are not causing a depression in the bark. Loosen, repair or replace ties as necessary. Remove all stakes guy wires and ties after the first growing season except where large trees require continuing support in the opinion of the Landscape Architect. All flagging of guy wires shall be visible and in good repair.
.8.6 Pruning: Inspect all trees and shrubs at least every two months during the growing season; prune to remove all dead, weak or diseased wood. Maintain the natural shape of the plant. Carry out clipping or shaping only if required in the maintenance contract for specific varieties or conditions.
.8.7 Fertilizing: Once during the twelve month period of establishment maintenance fertilize shrubs, trees and groundcovers according to soil analysis requirements.

.9 Grass Areas Establishment:
.9.1 Watering: Use hoses and sprinklers, irrigation systems or other methods to apply water to Class 1 and Class 2 grassed areas (B.C. Landscape Standard, Section 7, Lawns and Grasses) such that the grass is maintained in a turgid condition. Supply and irrigate with water in the event of any irrigation system malfunction, or incomplete installation at no expense to the owner. Apply water to prevent packing or erosion of the soil. Apply water at a rate and duration so that the water content in the growing medium reaches field capacity to the full depth of the growing medium. Apply water again when the water content reaches 25% of field capacity.
.9.2 Weed, Insect and Disease Control: Inspect grass areas each time they are mowed for weeds, insect pests, and diseases and treat promptly when necessary by appropriate manual methods, or by the use of chemicals in compliance with the B.C.S.L.A./B.C.L.N.A. Landscape Standards latest edition. Kill broadleafed weeds in grassed areas by a general application of a suitable herbicide if the weed population exceeds 10 Broadleaf weeds or 50 annual weeds or weedy grasses per 40 square meters. This application shall reduce the weed population to zero.
.9.3 Fertilizing: According to soil analysis.
.9.4 Liming According to soil analysis
.9.5 Mowing and Trimming - All areas: The first four cuts shall be a sharp rotary type mower. Excess grass clipping shall be removed after each cut. Mow all grassed areas with a sharp reel or rotary mower when the grass reaches a height of 60mm. Mow to a height of 40mm. Edge with a mechanical vertical cutting edger once per year in March. Remove all grass clippings after each cut.
.9.6 Aeration: Aeration not required in the first growing season. If necessary, in the second growing season, aerate in early May with a suitable mechanical corer. Core to a depth of 100mm. (4"), and remove cores.
.9.7 Repairs: Re-grade, re-seed or re-sod when necessary to restore damaged or failing grass areas. Match the grass varieties in the surrounding area. Re-sod, if required, throughout the growing season. Re-seed between April 1st and April 15th or between September 1st and September 15th. Protect re-seeded areas and keep moist until the first mowing.

19032-26DP.zip

©Copyright reserved. This drawing and design is the property of M2 Landscape Architects and may not be reproduced or used for other projects without their permission.

M2 LANDSCAPE ARCHITECTURE

#220 - 26 Lorne Mews
New Westminster, British Columbia
V3M 3L7
Tel: 604.553.0044
Email: office@m2la.com

NO.	DATE	REVISION DESCRIPTION	DR.
17	MAY.14.2024	REV PER CITY COMMENTS	LM
16	APR.23.2024	REV PER NEW SITE PLAN	LM
15	FEB.22.2024	REV. PER CITY COMMENTS	LM
14	DEC.7.2023	REV. PER NEW SITE PLAN	LM
13	Oct.23.2023	RE-ISSUED FOR DP	LM/QL
12	MAY.06.2022	ISSUED FOR DP	QL
11	MAY.03.2022	ISSUED FOR DP	QL
10	APR.29.2022	ISSUED FOR DP	QL
9	APR.25.2022	ISSUED FOR DP	QL
8	APR.13.2022	ISSUED FOR DP	QL
7	APR.08.2022	ISSUED FOR DP	QL
6	SEP.10.2021	REV.PER ARBORIST UPDATE	BN
5	SEP.07.2021	REV.PER THE NEW SITE PLAN	QL
4	JULY.14.2021	REV. PER THE NEW SITE PLAN	QL
3	JUNE.21.2021	ISSUED FOR DP	QL
2	MAY.17.2019	ISSUED FOR DP	BN
1	MAY.03.2019	PRELIMINARY PLAN	BN

SEAL:

PROJECT:
A217382
RED DOOR
LADNER WILLOWS
BC HOUSING
5625 LADNER TRUNK RD,
DELTA, BC

DRAWING TITLE:

LANDSCAPE SPECIFICATIONS

DATE: 2019.MAY.13
SCALE: -
DRAWN: MTLM
DESIGN: MTLM
CHK'D: -

DRAWING NUMBER: L14
OF 15

M2LA PROJECT NUMBER: 19-032

PART ONE - GENERAL

1.1 COPYRIGHT

.1 The Structural Soil specification is provided as an instrument of service and remains the property of M2 landscape Architecture. The information provided in this specification is for exclusive use by our client for the specific project noted. This information contained in this document may not be reproduced or distributed, in whole or in part, without the permission of M2 Landscape Architecture.

1.2 SCOPE OF WORK

.1 The work of this section shall govern the supply of all equipment, materials and labour necessary for the preparing and placing and compacting Structural Soil Mix on a prepared sub grade.

.2 It is the intent that the structural soil mixture will provide the necessary load bearing characteristics for light load hard surface paving areas while allowing and promoting the development of tree roots. The long term goals the promotion of healthy, long lived trees while reducing the potential negative implications of large scale root development under hard surface areas.
.3 Refer to drawings for location and dimension of structural soil mixture.

.4 All other related work as described in the drawings and/or this specification.

1.3 RELATED WORK

.1 Section 02100, Landscape Requirements
.2 Section 02710, Landscape Drainage
.3 Section 02810, Irrigation System
.4 Section 02933, Sodding [Seeding]
.5 Section 02906, Planting Trees, Shrubs, and Groundcover

1.4 RELATED MASTER MUNICIPAL SPECIFICATIONS

.1 Contractor to report all conflicts with civil engineering to Landscape Architect
.2 Section 02210, Site Grading
.3 Section 02223, Excavating, Trenching, and Backfilling
.4 Section 02226, Aggregates and Granular Materials
.5 Section 02666, Waterworks
.6 Section 02721, Storm Sewers
.7 Section 02725, Manholes and Catch Basins

1.5 STANDARDS

.1 BCSLA/BCLNA Landscape Standard (most current edition)

.2 Canadian System of Soil Classification

1.6 QUALITY ASSURANCE

.1 All structural soil material used in street tree planting shall be from a source approved by the Consultant and all similar materials supplied to the site shall be of similar nature and from a single source. 14 days prior to supplying any material to the site, inform the Consultant of proposed source and provide a copy of an analysis undertaken by a recognized testing agency approved by the owner, at the Contractor's expense and indicating the particle size characteristics of the proposed material in written form as laid out in 2.1.1 of this section.

.2 All nutritive admixtures to structural soil material supplied to the site shall be from a source approved by the Consultant and all similar nutritive admixtures supplied to the site shall be of similar nature and from a single source. 14 days prior to supplying any nutritive admixture, inform the Consultant of proposed source and provide a copy of an analysis undertaken by a recognized testing agency approved by the owner. The test report shall quantify and qualify the following characteristics of the proposed nutritive admixture:
.2.1 Gravel, sand and fines content each as a % of dry weight mineral
.2.2 Organic material content as a percentage of dry weight.
.2.3 Acidity (ph)
.2.4 Salinity in millimhos/cm at 25 degrees C.
.2.5 Basic fertility (total nitrogen available K, Ca, Mg, P.)
.2.6 Recommendation for incorporation of necessary amendments.

.3 Provide and pay for all required testing of materials proposed for use on this project. At the Consultant's discretion, all materials may be re-tested. Contractor will be responsible for costs of re-testing if materials do not meet specification and for correction of the deficiency.

.4 Cost of imported materials shall include cost of modifications from source to ensure that these materials meet specifications.

.5 Acceptance of material at source does not preclude future rejection if material fails to conform to requirements specified.

.6 Confirm compaction of subgrade and structural soil by Geotechnical Reports from qualified Geotechnical Engineer.

.7 Aggregate Test:
.7.1 Provide source and sieve designation of intended aggregate material prior to ordering.
.7.2 At the Landscape Architect's discretion, materials may be retested. Contractor is responsible for costs of testing if sample does meet specification and for correction of any deficiency.
.7.3 Submit 2.5kk sample of stone to Landscape Architect prior to mixing. Sample should be labelled to include source of material submitted.

.8 Structural Soil Mix Design:
.8.1 Prepare sample of structural soil mix with proposed mix ratios for approval by Landscape Architect a minimum of 14 days prior to placement. Notify Landscape Architect minimum 2 days prior to mixing samples.
.8.2 Landscape Architects may request additional samples of Structural Soil mixture to be tested in the event that further refinement of the mixture is necessary.

1.7 SCHEDULING

.1 Obtain approval from Consultant of schedule 14 days in advance of structural soil preparation or delivery of material to site. Co-ordination of the installation of the structural soil mixture is critical. Ensure scheduling has been co-ordinated with all consultants and related contractors.

.2 Schedule to include;
.2.1 date for commencement of preparation of structural soil at source
.2.2 sub grade preparation at site
.2.3 shipping dates
.2.4 arrival dates on site
.2.5 installation dates

.3 Schedule work to co-ordinate with installation of any drainage, irrigation, tree grate footings, lighting, paving etc.

.4 Complete work to ensure tree planting will occur under optimum conditions

.5 Do not handle or place structural soil mix in rain.

1.8 FIELD REVIEW

.1 Start up meeting with Consultant is required to confirm the areas of installation and mixing. If not previously submitted, ensure growing medium sample and test report, aggregate stone sample and structural soil sample and report are supplied at the Start-up Meeting.

.2 Co-ordinate site meeting with Consultant at the following times
.2.1 drainage installation and connection
.2.2 irrigation installation
.2.3 mixing of structural soil mixture
.2.4 installation of structural soil mixture
.2.5 sub grade preparation and layout.
.2.6 installation of trees

.3 Where materials are installed in phases, it is the contractors responsibility to inform the Consultant of critical installation times for each phase as noted in Section 1.8.2.

1.9 SAMPLES

.1 Provide 2 kg samples of all materials required for the preparation of structural soil minimum 14 days prior to commencement of installation. Samples of all material shall be submitted with test report from approved testing agency as per section 1.3.2. and 1.3.3

1.10 PRODUCT HANDLING

.1 All materials used in the composition of structural soil shall not be prepared, worked or traveled upon when in a wet or frozen condition.

.2 Supply and handle dolomite lime, fertilizer, stabilizer and other chemical amendments in standard, sealed, waterproof containers with net weight and product analysis clearly marked on exterior of package.

1.11 DELIVERY, STORAGE AND PROTECTION

.1 For structural soil prepared at source and delivered to site, deliver all materials to site in such a manner as to prevent damage to or separation of all materials used in the preparation of structural soil.

.2 On-site storage of prepared structural soil shall be undertaken in such a manner as to prevent damage or separation of any materials.

.3 Structural soils to be installed as soon as practicable after mixing, any structural soils stored overnight whether on-site or at source shall be covered with tarpaulin of material approved by the Consultant until such time as materials installed.

.4 All material to be stockpiled shall be protected in accordance With B. C. Ministry of Environment guidelines.

PART TWO - PRODUCTS

2.1 GROWING MEDIUM

.1 TABLE ONE:
.1.1 Provide all growing medium required to complete the work.
.1.2 Comply with the requirements of Table 1, below
.1.3 Organic material in the growing medium must be well decomposed to prevent oxygen consumption caused as a result of decomposition of the organic matter in the soil mixture.

TABLE ONE

PROPERTIES	GROWING MEDIUM FOR GAP-GRADED MIXTURE
TEXTURE: Particle size classes by the Canadian System of Soil Classification	
Gravel: greater than 2mm - less than 75mm	0
Sand: greater than 0.05mm - less than 2mm	maximum 60%
Silt: greater than 0.002 mm - less than 0.05 mm	maximum 35%
Clay: less than 0.002mm	maximum 15%
Clay and Silt Combined	maximum 40%
ACIDITY (Ph):	6.0 - 7.0
DRAINAGE: Minimum saturated hydraulic conductivity (cm/hr) in place.	3.0
SALINITY: Saturated extract conductivity shall not exceed:	3.0 millimhos/cm at 25°C
ORGANIC CONTENT: Percent of Dry Weight (%)	8% - 12%

2.2 AGGREGATE

.1 Clean inert stone of high angularity is preferred over washed gravel.

.2 Stone dimension aspect ratio should approach 1:1:1 with a maximum of 2:1:1 length: width: depth.

.3 Single size stone, 75mm clear sieve designation: Blasted Quarry Rock.

.4 Aggregate to be used for structural soil shall be free of any foreign elements or material. Provide samples and test reports as described in section 1.5 and 1.8

.5 Aggregate quality: Material shall be sound hard, durable, free from soft, thin, elongated or laminated particles, organic material, clay lumps or material, or other substances that would act in a deleterious manner or use intended.

2.3 SOIL STABILIZER

.1 A non-toxic organic binder.
Product: Stabilizer, The Original Natural Binder, as available from Island Sport Turf, Parksville, BC. 250-616-1199. Also available from Yardworks Supply Ltd., Aldergrove, BC. 604-607-3004.

2.4 GRANULAR BASE

.1 To Master Municipal Specification Section 02226, Aggregates and Granular Materials.

2.5 PAVING MATERIALS

.1 Refer to architectural drawings.

2.6 FILTER FABRIC

.1 Non Woven filter fabric shall be installed as a separation layer directly above the compacted structural soil mixture. Do not install fabric until adequate compaction of the structural soil mixture has been confirmed.

.2 Filter fabric shall be selected and designed to withstand wear and tear during construction without deterioration of its strength and filtering properties. Conform to the following ASTM designations:
- Grab Tensile Strength ASTM-D-4632 .400 kN
- Tensile Elongation ASTM-D-4632 50%
- Mullen Burst ASTM-D-3786 1270 kPa
- Flow Rate ASTM-D-4491 6110 l/min/m^2

.3 Fabric shall be Amoco 4545 or approved equivalent.

PART THREE - EXECUTION

3.1 SUBGRADE

.1 Excavate sub grade to establish tree pit / trench as indicated on contract drawings. Place the structural soil under the paving adjacent to the planting pits, NOT in the planting pits themselves.
.2 Areas designated as structural soil tree pits for street tree planting shall be prepared to ninety-five percent (95%) Modified Proctor Density and shall be free of stones, debris, root branches, toxic materials, building materials and other deleterious materials to the approval of the civil engineer.

3.2 PREPARATION OF EXISTING GRADE

.1 Verify that grades are correct. If discrepancies occur, notify Consultant and do not commence work until directed.

.2 Excavate trench to Master Municipal Specification Section 02223, Trenching, Excavation and Compaction allowing for design depth and width of structural soil mix.
.2.1 Refer to contract drawings for areas to be treated and to details for dimensions
.2.2 Compact to 95% Modified Proctor Density.
.2.3 Subgrade elevations shall slope parallel to the finished grades and/or toward the subsurface drain lines as indicated on the civil engineering drawings.

.4 Do not proceed with the installation of the structural soil material until all walls, curbs, and utility work in the area has been installed. Structural elements or design features that are dependent on the structural soil mixture for support may be postponed until after the installation of the mixture.

.5 Re-compact disturbed subgrade to requirements of master municipal specifications and civil engineering drawings.

3.3 SUB DRAINS

.1 Install to requirements of Master Municipal Specifications. Refer to Section 02666, Waterworks, Section 02721, Storm Sewers, and Section 02725, Manholes and Catch Basins
.1.1 Install prior to installation of the structural soil mixture.
.1.2 Co-ordinate all contract drainage work with other drainage on-site
.1.3 Confirm location of storm sewer connections with civil engineer.

3.4 IRRIGATION

.1 Install to requirements of Section 02810, Irrigation System. Refer also to Irrigation Drawings.
.1.1 Install irrigation main lines in co-ordination with installation of the structural soil. Confirm timing at start-up meeting.
.1.2 Co-ordinate all contract irrigation work with other civil engineering and drainage on-site
.1.3 Confirm location of irrigation connections with civil engineer.

3.5 MIXING STRUCTURAL SOIL MATERIAL

.1 Ensure consistent even distribution of all components by thorough mixing. The ratio of components will vary and may require adjustment to ensure the soil volume is adequate to fill all voids in the stone.

.2 Base Ratio of Materials:
- 4 cu metre of aggregate stone section 2.2
- 1.25 cu metre of Growing Medium section 2.1
- 2 kg Stabiliser section 2.3
× Water as required
× The amount of water required will vary according to moisture present in growing medium.

.3 Combine the stone, growing medium and Stabilizer product into a thorough, homogeneous mixture. Moisten mixture with fine spray of clean potable water while mixing to activate Stabilizer product.

3.6 MIXING

.1 Do not OVER MIX, OVER HANDLING can result in separation of the growing medium from the stone. Further and final mixing will occur during the placement of the material.

.2 All mixing shall be performed on a flat hard, level surface approved by the consultant, using the appropriate soil mixing equipment.

.3 Prepare sample Structural Soil Mixes to determine ratio of mix components. Submit sample with test results for approval.

PART THREE - EXECUTION (cont)

3.6 MIXING

.1 Do not OVER MIX, OVER HANDLING can result in separation of the growing medium from the stone. Further and final mixing will occur during the placement of the material.

.2 All mixing shall be performed on a flat hard, level surface approved by the consultant, using the appropriate soil mixing equipment.

.3 Prepare sample Structural Soil Mixes to determine ratio of mix components. Submit sample with test results for approval.

3.7 PLACEMENT

.1 Subgrade shall be approved by the Consultant prior to placement of the structural soil mixture.

.2 Structural soil shall be moist, but not saturated with water when placed. Placement shall be handled to avoid damage to drainage structures, irrigation equipment, concrete structure or pavement.

.3 Place Stone mixture in 300mm lifts through entire area of structural soil mixture.

.4 Compact each lift of structural soil material with vibrating drum roller to the satisfaction of the civil engineer.

.5 Provide Geotechnical Report to confirm compaction. Test to ensure uniform, acceptable compaction rates have been achieved for each lift and in all areas of structural soil mixture.
Refer to Quality Assurance, section 1.5

.6 Provide a uniformly firm and level surface allowing for specified depths of road base and / or growing medium to meet finished design grade.

.7 Installation of structural soil in the location of the tree is not recommended. Various techniques such as reinforced wood boxes, steel boxes, large diameter PVC pipe, etc. have been employed to allow for sand to be installed at the tree location with the compacted structural soil surrounding the hole. At the time of tree installation, the sand is removed and growing medium (as per Section 2.1) added to surround the root ball.

3.8 INSTALLATION OF FILTER FABRIC

.1 After approval of structural soil mixture compaction, install Filter Fabric.

.2 Ensure minimum 60cm overlap of all fabric seams and beyond edge of structural soil.

3.9 GRANULAR BASE MATERIAL

.1 Place minimum 75 mm granular base on top of filter fabric over structural soil layer.

.2 Compact granular base to 95% Modified Proctor Density. Compaction must be consistent with other surrounding granular base materials.

.3 All areas shall be graded too the contours and elevations indicated on the contract drawings. Ensure positive drainage.

3.10 PROTECTION

.1 Protect existing conditions from damage or staining and make good any damage.

.2 All damage will be repaired at the expense of the installation contractor.

3.11 TREE PLANTING

.1 Remove structural soil or other backfill material (sand, see comments in section 3.7.7) from the full dimensions of the tree grate area (1.2m x 1.2m x depth of root ball).

.2 Re compact all material below root ball to original specified density to prevent settling of the root ball in the hole.

.3 Ensure tree is planted in the exact centre of the specified planting station straight and true.

.4 Install tree in accordance with BCSLA Landscape Standard. Cut away synthetic root ball twine, cut back improperly sized wire baskets, pull back burlap from around trunk etc.

.5 Backfill with Growing Medium as per Section 2.1. Ensure the same growing medium used in the structural soil mix is installed as backfill material.

.6 Place 50mm depth composted fir/hem bark mulch over the top of the open tree pit area.

3.12 TREE GRATES

.1 Site Furniture and to contract drawings for tree grates, frames and footings.

3.13 ACCEPTANCE

.1 Consultant shall inspect structural soil "in place' and determine acceptance of material, and finish grading prior to paving.

.2 Finish grade shall be to within 15mm of proposed grades within 3.0m of any adjacent fixed elevation and to within 15mm of proposed grades over any other 3.0 length. Finish grades shall not be uniformly high or low.

3.14 SURPLUS MATERIAL

.1 Remove all excess fill soils and mix stock piles and dispose of all waste materials, trash and debris from the site.

.2 Clean up any soil or dirt spilled on any paved surface at the end of each working day.

.3 Upon completion of the structural soil mixture installation. Leave area broom-clean. Avoid washing the area until all of the paving has been completed.

19032-26DP.zip

©Copyright reserved. This drawing and design is the property of M2 Landscape Architects and may not be reproduced or used for other projects without their permission.

LANDSCAPE ARCHITECTURE
#220 - 26 Lorne Mews
New Westminster, British Columbia
V3M 3L7
Tel: 604.553.0044
Email: office@m2la.com

NO.	DATE	REVISION DESCRIPTION	DR.
17	MAY.14.2024	REV PER CITY COMMENTS	LM
16	APR.23.2024	REV PER NEW SITE PLAN	LM
15	FEB.22.2024	REV. PER CITY COMMENTS	LM
14	DEC.1.2023	REV. PER NEW SITE PLAN	LM
13	Oct.23.2023	RE-ISSUED FOR DP	LM/GL
12	MAY.06.2022	ISSUED FOR DP	GL
11	MAY.03.2022	ISSUED FOR DP	GL
10	APR.29.2022	ISSUED FOR DP	GL
9	APR.25.2022	ISSUED FOR DP	GL
8	APR.13.2022	ISSUED FOR DP	GL
7	APR.08.2022	ISSUED FOR DP	GL
6	SEP.10.2021	REV.PER ARBORIST UPDATE	BN
5	SEP.07.2021	REV.PER THE NEW SITE PLAN	GL
4	JULY.14.2021	REV. PER THE NEW SITE PLAN	GL
3	JUNE.21.2021	ISSUED FOR DP	GL
2	MAY.17.2019	ISSUED FOR DP	BN
1	MAY.03.2019	PRELIMINARY PLAN	BN

SEAL:

PROJECT:
A217382
RED DOOR
LADNER WILLOWS
BC HOUSING
5625 LADNER TRUNK RD,
DELTA, BC

DRAWING TITLE:
STRUCTURAL SOIL SPECIFICATIONS

DATE: 2019.MAY.13
SCALE: -
DRAWN: MTLM
DESIGN: MTLM
CHK'D: -
DRAWING NUMBER: L15 OF 15
M2LA PROJECT NUMBER: 19-032