©Copyright reserved. This drawing and design is the property of PMG Landscape Architects and may not be reproduced or used for other projects without their permission.

pmg LANDSCAPE ARCHITECTS
Suite C100 - 4185 Still Creek Drive
Burnaby, British Columbia, V5C 6G9
p: 604 294-0011 ; f: 604 294-0022

SEAL:

MATERIALS LEGEND

- STANDARD BROOM FINISHED CONCRETE
- 24x24 HYDRAPRESSED SLAB NATURAL COLOUR
- 24X24 PAVERS ON 20MM CLEAR CRUSH AGGREGATE PATH
- 12X12 PAVERS RUNNING BOND; NATURAL COLOUR
- SHRUB PLANTING
- DRAIN ROCK
- SOD LAWN
- MULCH IN CRZ





ACER GINNALA 'FLAME'


ACER RUBRUM 'RED ROCKET'


AMELANCHIER 'AUTUMN BRILLIANCE'


CATALPA BIGNONIOIDES 'AUREA'


CERCIS CANADENSIS 'FOREST PANSY'

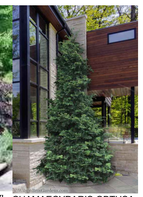
CHAMAECYPARIS OBTUSA 'GRACILIS'



CRATAEGUS LAVALLEI


CUPRESSUS x LEYLANDII


GINKGO BILOBA 'PRINCETON SENTRY'


GYMNOCLADUS DIOICUS 'SKINNY LATTE'


LIQUIDAMBAR STYRACIFLUA 'SLENDER SILHOUETTE'

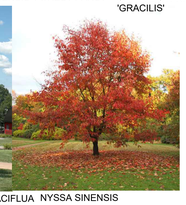
NYSSA SINENSIS


PARROTIA PERSICA 'RUBY VASE'


PICEA OMORIKA 'BRUNS'


PINUS NIGRA 'ARNOLD SENTINEL'


QUERCUS ROBUR 'FASTIGIATA'


STYRAX JAPONICUS 'PINK CHIMES'


TAXODIUM DISTICHUM 'SHAWNEE BRAVE'


ZELKOVA SERRATA

Lighting Legend

Symbol	Model
	LIGHTING BOLLARD*
	WALL LIGHT*

* LIGHTING USES FULL-CUT OFF AND GROUND-DIRECTED LUMINAIRES TO COMPLY WITH DARK SKY MODEL. COORDINATION WITH ELECTRICAL ENGINEERING CONSULTANT.

TREE SCHEDULE

PMG PROJECT NUMBER: 23-113

KEY	QTY	BOTANICAL NAME	COMMON NAME	PLANTED SIZE / REMARKS
TREE				
	2	ACER GINNALA 'FLAME'	FLAME AMUR MAPLE	7CM CAL; 1.8M STD; B&B; CLIMATE RESILIENT
	14	ACER GLABRUM VAR. DOUGLASII	DOUGLAS MAPLE	7CM CAL; B&B
	19	ACER RUBRUM 'RED ROCKET'	RED ROCKET MAPLE	7CM CAL; 2M STD; B&B; CLIMATE RESILIENT
	18	AMELANCHIER x GRANDIFLORA 'AUTUMN BRILLIANCE'	AUTUMN BRILLIANCE SERVICEBERRY	7CM CAL; 1.5M STD; B&B; CLIMATE RESILIENT
	5	CATALPA BIGNONIOIDES 'AUREA'	GOLDEN CATALPA	7CM CAL; B&B; CLIMATE RESILIENT
	1	CERCIS CANADENSIS 'FOREST PANSY'	FOREST PANSY REDBUD	7CM CAL; B&B; CLIMATE RESILIENT
	4	CHAMAECYPARIS OBTUSA 'GRACILIS'	SLENDER HINOKI FALSE CYPRESS	3M HT; B&B; CLIMATE RESILIENT
	3	CRATAEGUS LAVALLEI	LAVALLE HAWTHORN	7CM CAL; 1.8M STD; B&B; CLIMATE RESILIENT
	10	CUPRESSUS x LEYLANDII	LEYLANDS CYPRESS	3.0M HT; B&B; CLIMATE RESILIENT
	4	GINKGO BILOBA 'PRINCETON SENTRY'	PRINCETON SENTRY MAIDENHAIR	7CM CAL; 2M STD; B&B; CLIMATE RESILIENT
	4	GYMNOCLADUS DIOICUS 'SKINNY LATTE'	COLUMNAR KENTUCKY COFFEE BEAN TREE	7CM CAL; 1.8M STD; B&B; CLIMATE RESILIENT
	6	LIQUIDAMBAR STYRACIFLUA 'SLENDER SILHOUETTE'	SLENDER SILHOUETTE SWEETGUM	7CM CAL; B&B; CLIMATE RESILIENT
	8	NYSSA SINENSIS	CHINESE TUPELO	7CM CAL; 1.8M STD; B&B; CLIMATE RESILIENT
	2	PARROTIA PERSICA 'RUBY VASE'	RUBY VASE PERSIAN IRONWOOD	7CM CAL ; 1.5M STD; B&B; CLIMATE RESILIENT
	4	PICEA OMORIKA 'BRUNS'	BRUNS SERBIAN SPRUCE	3.0M HT; B&B; CLIMATE RESILIENT
	16	PINUS NIGRA 'ARNOLD SENTINEL'	ARNOLD SENTINEL AUSTRIAN BLACK PINE	3.0M HT; B&B; CLIMATE RESILIENT
	8	PSEUDOTSUGA MENZIESII	DOUGLAS FIR	3.0M HT; B&B; CLIMATE RESILIENT
	16	QUERCUS ROBUR 'FASTIGIATA'	FASTIGIATE ENGLISH OAK	7CM CAL; 1M STD; B&B; CLIMATE RESILIENT
	5	STYRAX JAPONICUS 'PINK CHIMES'	PINK FLOWERED JAPANESE SNOWBELL	7CM CAL; 1.8M STD; B&B; CLIMATE RESILIENT
	8	TAXODIUM DISTICHUM 'SHAWNEE BRAVE'	NARROW BALD CYPRESS	3.0M HT; B&B; CLIMATE RESILIENT
	1	ZELKOVA SERRATA 'GREEN VASE'	GREEN VASE ZELKOVA	7CM CAL; 1.5M STD; B&B; CLIMATE RESILIENT

NOTES: * PLANT SIZES IN THIS LIST ARE SPECIFIED ACCORDING TO THE BC LANDSCAPE STANDARD AND CANADIAN LANDSCAPE STANDARD, LATEST EDITION. CONTAINER SIZES SPECIFIED AS PER CNLA STANDARD. BOTH PLANT SIZE AND CONTAINER SIZE ARE THE MINIMUM ACCEPTABLE SIZES. * REFER TO SPECIFICATIONS FOR DEFINED CONTAINER MEASUREMENTS AND OTHER PLANT MATERIAL REQUIREMENTS. * SEARCH AND REVIEW: MAKE PLANT MATERIAL AVAILABLE FOR OPTIONAL REVIEW BY LANDSCAPE ARCHITECT AT SOURCE OF SUPPLY. AREA OF SEARCH TO INCLUDE LOWER MAINLAND AND FRASER VALLEY. * SUBSTITUTIONS: OBTAIN WRITTEN APPROVAL FROM THE LANDSCAPE ARCHITECT PRIOR TO MAKING ANY SUBSTITUTIONS TO THE SPECIFIED MATERIAL. UNAPPROVED SUBSTITUTIONS WILL BE REJECTED. ALLOW A MINIMUM OF FIVE DAYS PRIOR TO DELIVERY FOR REQUEST TO SUBSTITUTE. SUBSTITUTIONS ARE SUBJECT TO BC LANDSCAPE STANDARD AND CANADIAN LANDSCAPE STANDARD - DEFINITION OF CONDITIONS OF AVAILABILITY. * ALL LANDSCAPE MATERIAL AND WORKMANSHIP MUST MEET OR EXCEED BC LANDSCAPE STANDARD AND CANADIAN LANDSCAPE STANDARD LATEST EDITION. * ALL PLANT MATERIAL MUST BE PROVIDED FROM CERTIFIED DISEASE FREE NURSERY. * BIO-SOLIDS NOT PERMITTED IN GROWING MEDIUM UNLESS AUTHORIZED BY LANDSCAPE ARCHITECT.

NOTES: PLANT SCHEDULE IS CROSS-REFERENCED WITH BC INVASIVE SPECIES COUNCIL TO ENSURE NO INVASIVE SPECIES ARE PROPOSED. SPECIFIED TREES ARE CHOSEN FOR CLIMATE CHANGE RESILIENCE. SHRUB AND PERENNIAL SPECIES ARE CHOSEN FOR DROUGHT TOLERANCE.

REQUIRED REPLACEMENT TREES = 212
PROPOSED REPLACEMENT TREES = 158

NO.	DATE	REVISION DESCRIPTION	DR.
6	24.FEB.15	ISSUE FOR DP	CLG
5	24.FEB.13	UPDATE ROOFTOP DESIGN	CLG
4	24.FEB.01	GROUND FLOOR COMMENTS	SA
3	24.JAN.19	60% COORDINATION	CLG
2	23.DEC.11	UPDATE PLANTING	CLG
1	23.OCT.19	PLANTING DESIGN	CJ

CLIENT:

PROJECT:

SANDHILL MULTI FAMILY DEVELOPMENT

11944 - 92ND AVENUE DELTA

DRAWING TITLE:

LANDSCAPE PLAN

DATE:	23.OCT.10	DRAWING NUMBER:	
SCALE:	1" = 30'-0"		**L1**
DRAWN:	CLG		
DESIGN:	CLG		
CHK'D:	CW		**OF 10**

PMG PROJECT NUMBER: **23-113**

23113-6.ZIP

©Copyright reserved. This drawing and design is the property of PMG Landscape Architects and may not be reproduced or used for other projects without their permission.

pmg LANDSCAPE ARCHITECTS
Suite C100 - 4185 Still Creek Drive
Burnaby, British Columbia, V5C 6G9
p: 604 294-0011 ; f: 604 294-0022

SEAL:

MAGLIN 1600 SERIES SC BACKED BENCH





PLAY SLOPE: CLIMBING HOLDS



FISH TAIL SEAT
WISHBONE FTS-24



EMBANKMENT SLIDE
KOMPAN PCM110221



CLIMBING ROPE
KOMPAN COR105431



WAVY POLES: VERTICAL MAZE



NO.	DATE	REVISION DESCRIPTION	DR.
6	24.FEB.15	ISSUE FOR DP	CLG
5	24.FEB.13	UPDATE ROOFTOP DESIGN	CLG
4	24.FEB.01	GROUND FLOOR COMMENTS	SA
3	24.JAN.19	60% COORDINATION	CLG
2	23.DEC.11	UPDATE PLANTING	CLG
1	23.OCT.19	PLANTING DESIGN	CJ

CLIENT:

PROJECT:
SANDHILL MULTI FAMILY DEVELOPMENT

11944 - 92ND AVENUE
DELTA

DRAWING TITLE:
LANDSCAPE PLAN - NORTH

DATE: 23.OCT.10
SCALE: 1/16" = 1'-0"
DRAWN: CLG
DESIGN: CLG
CHK'D: CW

DRAWING NUMBER: **L2**
OF 10

PMG PROJECT NUMBER: **23-113**

23113-6.ZIP



©Copyright reserved. This drawing and design is the property of PMG Landscape Architects and may not be reproduced or used for other projects without their permission.

pmg LANDSCAPE ARCHITECTS
Suite C100 - 4185 Still Creek Drive
Burnaby, British Columbia, V5C 6G9
p: 604 294-0011 ; f: 604 294-0022

SEAL:

NO.	DATE	REVISION DESCRIPTION	DR.
6	24.FEB.15	ISSUE FOR DP	CLG
5	24.FEB.13	UPDATE ROOFTOP DESIGN	CLG
4	24.FEB.01	GROUND FLOOR COMMENTS	SA
3	24.JAN.19	60% COORDINATION	CLG
2	23.DEC.11	UPDATE PLANTING	CLG
1	23.OCT.19	PLANTING DESIGN	CJ

CLIENT:

PROJECT:

SANDHILL MULTI FAMILY DEVELOPMENT

11944 - 92ND AVENUE
DELTA

DRAWING TITLE:

LANDSCAPE PLAN - SOUTH

DATE: 23.OCT.10
SCALE: 1/16" = 1'-0"
DRAWN: CLG
DESIGN: CLG
CHK'D: CW

DRAWING NUMBER: **L3** **OF 10**

PMG PROJECT NUMBER: **23-113**


23113-6.ZIP

PLANT SCHEDULE


PMG PROJECT NUMBER: 23-113


KEY	QTY	BOTANICAL NAME	COMMON NAME	PLANTED SIZE / REMARKS
SHRUB				
BR	29	AMELANCHIER ALNIFOLIA	COASTAL SERVICEBERRY	#3 POT; 60CM
AR	3	ARBUTUS UNEDO COMPACTA	COMPACT STRAWBERRY BUSH	#3 POT; 80CM
AZ	7	AZALEA JAPONICA 'HINO WHITE'	AZALEA; HARDY WHITE	#3 POT; 40CM
BU	66	BUXUS MICROPHYLLA 'WINTER GEM'	LITTLE-LEAF BOX	#2 POT; 25CM
CK	277	CORNUS SERICEA 'KELSEYI'	KELSEY DOGWOOD	#3 POT; 80CM
E	16	EUONYMUS ALATA 'COMPACTUS'	COMPACT WINGED BURNING BUSH	#2 POT; 30CM
Hd	30	HOLODISCUS DISCOLOR	OCEANSPRAY	#3 POT; 80CM
HY	42	HYDRANGEA QUERCIFOLIA 'SIKES DWARF'	'SIKES DWARF' OAKLEAF HYDRANGEA	#3 POT; 80CM
IC	107	ILEX CRENATA 'GREEN THUMB'	HOLLY; COMPACT	#3 POT; 50CM
K	5	KALMIA LATIFOLIA 'ELF'	DWARF MOUNTAIN LAUREL	#3 POT; 50CM
MA	392	MAHONIA AQUIFOLIUM 'COMPACTA'	COMPACT OREGON GRAPE HOLLY	#2 POT; 25CM
N	45	NANDINA DOMESTICA 'HARBOUR DWARF'	HEAVENLY BAMBOO; LOW SPREADING	#2 POT; 40CM
P	33	OEMLERIA CERASIFORMIS	INDIAN PLUM	#3 POT; 50CM
RH	25	RHODODENDRON 'P.J.M. ELITE'	RHODODENDRON; LIGHT PURPLE; E. MAY	#3 POT; 50CM
R	110	RIBES SANGUINEUM	RED FLOWERING CURRANT	#2 POT; 60CM
RO	222	ROSA 'NOAMEL'	CARPET ROSE; PINK	#2 POT; 40CM
SJ	38	SKIMMIA JAPONICA (10% MALE)	JAPANESE SKIMMIA	#3 POT; 50CM
SY	81	SYMPHORICARPOS ALBUS	SNOWBERRY	#2 POT; 30CM
TA	621	TAXUS X MEDIA 'HICKSII'	HICK'S YEW	1.5M B&B
VT	4	VIBURNUM TINUS 'SPRING BOUQUET'	DWARF VIBURNUM	#3: POT; 50CM
GRASS				
KF	34	CALAMAGROSTIS ACUTIFLORA 'KARL FOERSTER'	FEATHER REED GRASS	#1 POT
CO	160	CAREX DENSA	DENSE SEDGE	#1 POT
C	697	CAREX OSHIMENSIS 'EVEREST'	'EVEREST' SEDGE	#1 POT
D	39	DESCHAMPSIA CESPITOSA 'GOLDTAU'	GOLDTAU TUFTED HAIR GRASS	#1 POT
HM	275	HAKONECHLOA MACRA	JAPANESE FOREST GRASS	#1 POT
PA	22	PENNISETUM ALOPECUROIDES 'HAMLIN'	DWARF FOUNTAIN GRASS	#1 POT
PERENNIAL				
A	20	ACHILLEA MILLEFOLIUM 'SUMMER PASTELS'	SUMMER PASTELS YARROW	#1 POT
AS	372	ASTER SUBSPICATUS	DOUGLAS ASTER	15CM POT
BB	16	BERGENIA 'BRESSINGHAM WHITE'	BRESSINGHAM WHITE BERGENIA	15CM POT
DZ	4	GERANIUM MACRORRHIZUM 'BEVAN'S VARIETY'	BEVAN'S VARIETY HARDY GERANIUM	15CM POT
HB	27	HELLEBORUS X GLANDORFENSIS 'ICE N' ROSES BIANCO'	ICE N' ROSES BIANCO' HELLEBORE	15CM POT
LA	36	LAVANDULA STOECHAS 'OTTO QUAST'	SPANISH LAVENDER; PURPLE	15CM POT; #1 POT
RS	27	RUDBECKIA F. SULLIVANTII 'GOLDSTURM'	RUDBECKIA	#1 POT
GC				
AU	56	ARCTOSTAPHYLOS UVA-URSI	KINNIKINNICK	#1 POT; 20CM
SHA	405	GAULTHERIA SHALLON	SALAL	#1 POT; 20CM; 60CM O.C.
L	124	LONICERA PILEATA	PRIVET HONEYSUCKLE	#1 POT; 25CM
PM	121	POLYSTICHUM MUNITUM	WESTERN SWORD FERN	#1 POT; 25CM

NOTES: * PLANT SIZES IN THIS LIST ARE SPECIFIED ACCORDING TO THE BC LANDSCAPE STANDARD AND CANADIAN LANDSCAPE STANDARD, LATEST EDITION. CONTAINER SIZES SPECIFIED AS PER CNLA STANDARD. BOTH PLANT SIZE AND CONTAINER SIZE ARE THE MINIMUM ACCEPTABLE SIZES. * REFER TO SPECIFICATIONS FOR DEFINED CONTAINER MEASUREMENTS AND OTHER PLANT MATERIAL REQUIREMENTS. * SEARCH AND REVIEW: MAKE PLANT MATERIAL AVAILABLE FOR OPTIONAL REVIEW BY LANDSCAPE ARCHITECT AT SOURCE OF SUPPLY. AREA OF SEARCH TO INCLUDE LOWER MAINLAND AND FRASER VALLEY. * SUBSTITUTIONS: OBTAIN WRITTEN APPROVAL FROM THE LANDSCAPE ARCHITECT PRIOR TO MAKING ANY SUBSTITUTIONS TO THE SPECIFIED MATERIAL. UNAPPROVED SUBSTITUTIONS WILL BE REJECTED. ALLOW A MINIMUM OF FIVE DAYS PRIOR TO DELIVERY FOR REQUEST TO SUBSTITUTE. SUBSTITUTIONS ARE SUBJECT TO BC LANDSCAPE STANDARD AND CANADIAN LANDSCAPE STANDARD - DEFINITION OF CONDITIONS OF AVAILABILITY. * ALL LANDSCAPE MATERIAL AND WORKMANSHIP MUST MEET OR EXCEED BC LANDSCAPE STANDARD AND CANADIAN LANDSCAPE STANDARD LATEST EDITION. * ALL PLANT MATERIAL MUST BE PROVIDED FROM CERTIFIED DISEASE FREE NURSERY. * BIO-SOLIDS NOT PERMITTED IN GROWING MEDIUM UNLESS AUTHORIZED BY LANDSCAPE ARCHITECT.

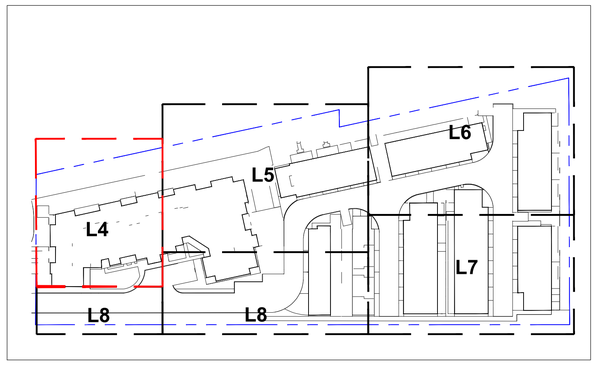

KEY PLAN

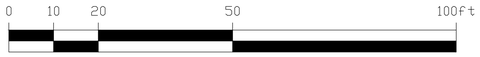

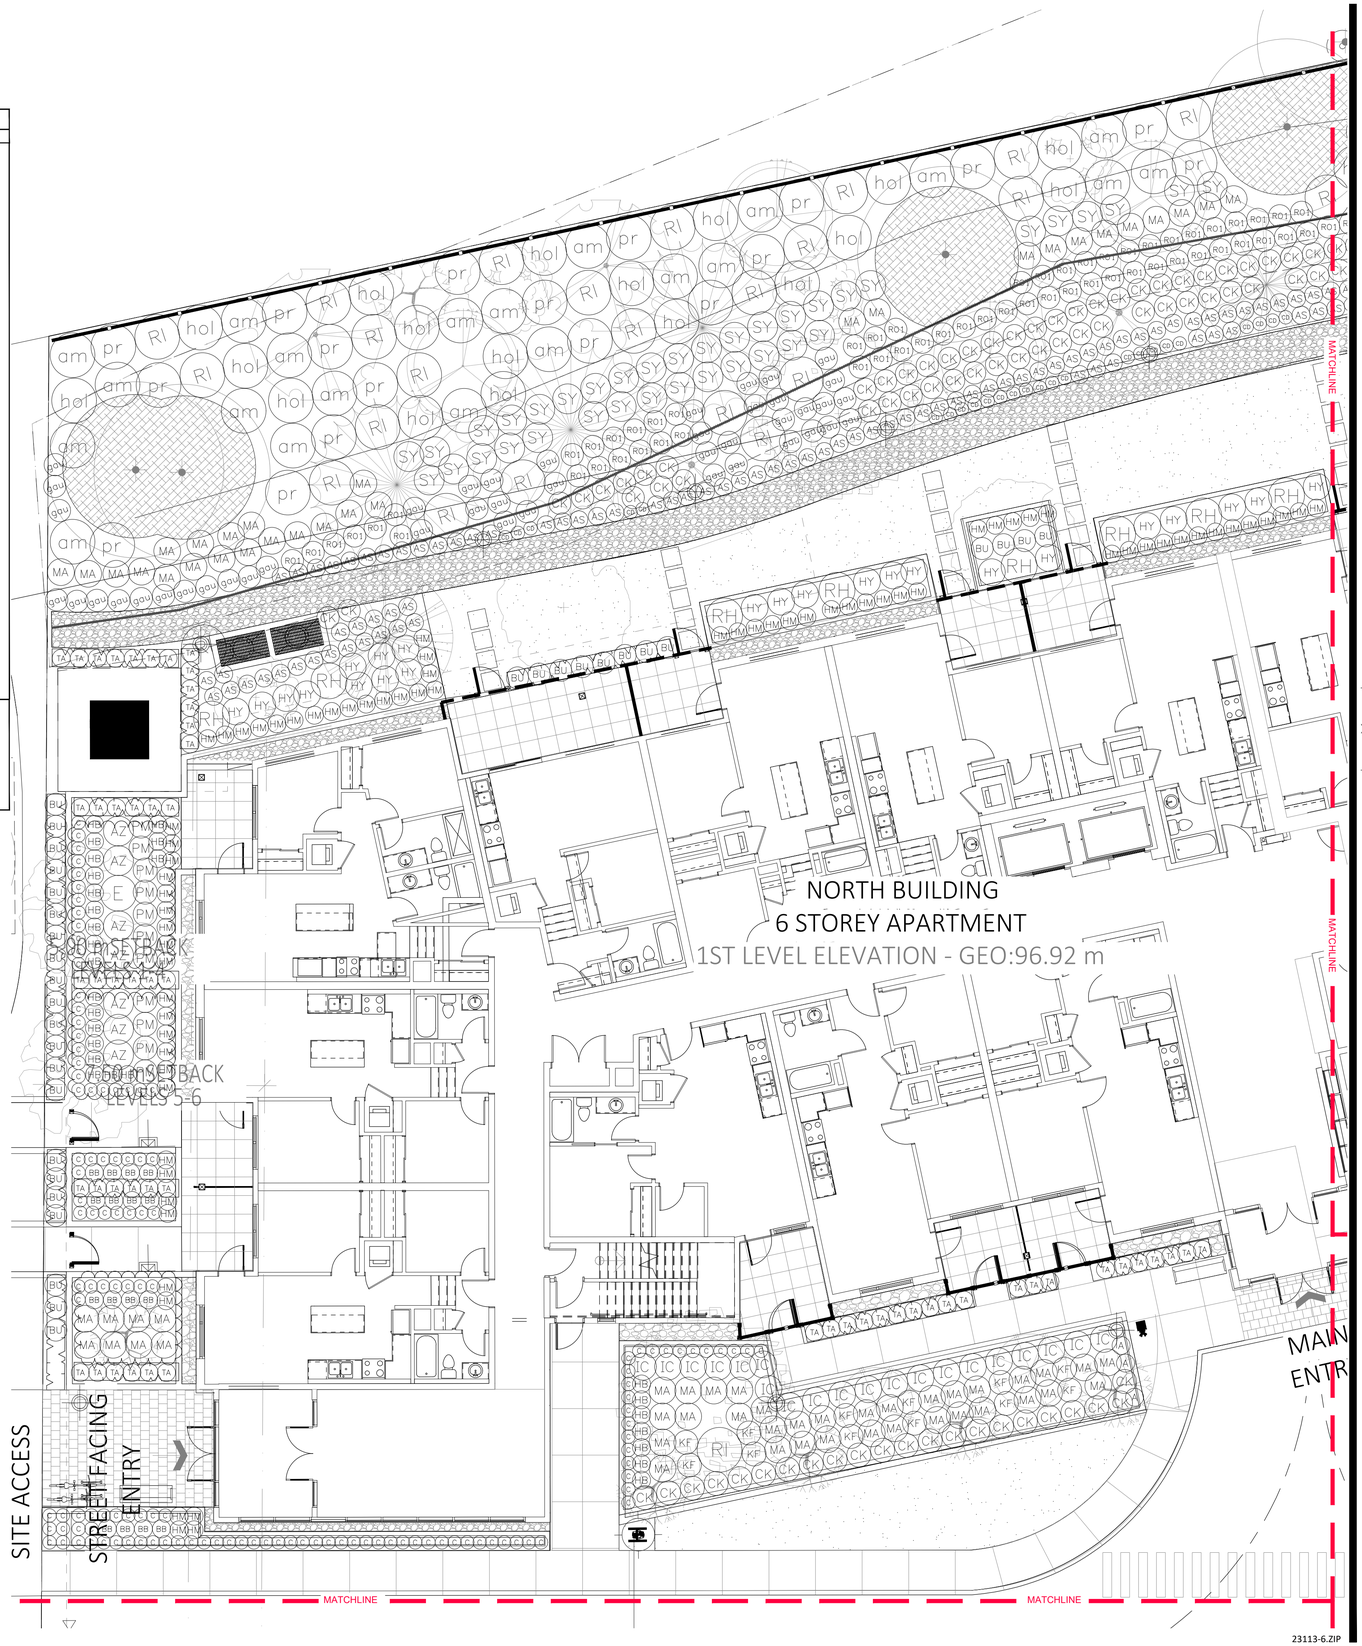

©Copyright reserved. This drawing and design is the property of PMG Landscape Architects and may not be reproduced or used for other projects without their permission.

pmg LANDSCAPE ARCHITECTS
Suite C100 - 4185 Still Creek Drive
Burnaby, British Columbia, V5C 6G9
p: 604 294-0011 ; f: 604 294-0022

SEAL:

NO.	DATE	REVISION DESCRIPTION	DR.
6	24.FEB.15	ISSUE FOR DP	CLG
5	24.FEB.13	UPDATE ROOFTOP DESIGN	CLG
4	24.FEB.01	GROUND FLOOR COMMENTS	SA
3	24.JAN.19	60% COORDINATION	CLG
2	23.DEC.11	UPDATE PLANTING	CLG
1	23.OCT.19	PLANTING DESIGN	CJ

CLIENT:

PROJECT:
SANDHILL MULTI FAMILY DEVELOPMENT

11944 - 92ND AVENUE
DELTA

DRAWING TITLE:
SHRUB PLANTING - NORTHEAST

DATE: 23.OCT.10
SCALE: 1/16" = 1'-0"
DRAWN: CLG
DESIGN: CLG
CHK'D: CW

DRAWING NUMBER:
L4
OF 10

PMG PROJECT NUMBER: **23-113**

23113-6.ZIP

©Copyright reserved. This drawing and design is the property of PMG Landscape Architects and may not be reproduced or used for other projects without their permission.

pmg
LANDSCAPE ARCHITECTS
Suite C100 - 4185 Still Creek Drive
Burnaby, British Columbia, V5C 6G9
p: 604 294-0011 ; f: 604 294-0022

SEAL:

NO.	DATE	REVISION DESCRIPTION	DR.
6	24.FEB.15	ISSUE FOR DP	CLG
5	24.FEB.13	UPDATE ROOFTOP DESIGN	CLG
4	24.FEB.01	GROUND FLOOR COMMENTS	SA
3	24.JAN.19	60% COORDINATION	CLG
2	23.DEC.11	UPDATE PLANTING	CLG
1	23.OCT.19	PLANTING DESIGN	CJ

CLIENT:

PROJECT:
SANDHILL MULTI FAMILY DEVELOPMENT


11944 - 92ND AVENUE
DELTA

DRAWING TITLE:
SHRUB PLANTING - EAST

DATE:	23.OCT.10	DRAWING NUMBER:	
SCALE:	1/16" = 1'-0"		**L5**
DRAWN:	CLG		
DESIGN:	CLG		
CHK'D:	CW		**OF 10**

PMG PROJECT NUMBER: **23-113**

23113-6.ZIP

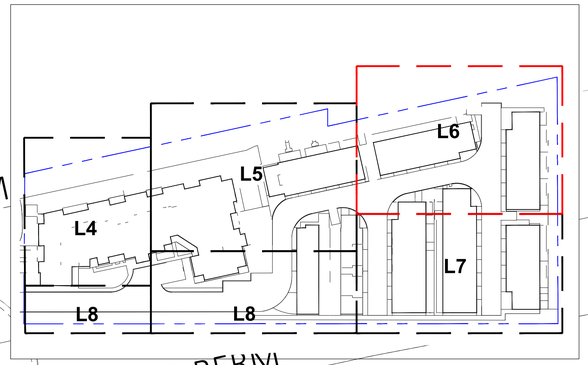

KEY PLAN

©Copyright reserved. This drawing and design is the property of PMG Landscape Architects and may not be reproduced or used for other projects without their permission.

pmg LANDSCAPE ARCHITECTS
Suite C100 - 4185 Still Creek Drive
Burnaby, British Columbia, V5C 6G9
p: 604 294-0011 ; f: 604 294-0022

SEAL:

NO.	DATE	REVISION DESCRIPTION	DR.
6	24.FEB.15	ISSUE FOR DP	CLG
5	24.FEB.13	UPDATE ROOFTOP DESIGN	CLG
4	24.FEB.01	GROUND FLOOR COMMENTS	SA
3	24.JAN.19	60% COORDINATION	CLG
2	23.DEC.11	UPDATE PLANTING	CLG
1	23.OCT.19	PLANTING DESIGN	CJ

CLIENT:

PROJECT:

SANDHILL MULTI FAMILY DEVELOPMENT

11944 - 92ND AVENUE
DELTA

DRAWING TITLE:

SHRUB PLANTING - SOUTHEAST

DATE:	23.OCT.10	DRAWING NUMBER:
SCALE:	1/16" = 1'-0"	**L6**
DRAWN:	CLG	
DESIGN:	CLG	
CHK'D:	CW	**OF 10**

PMG PROJECT NUMBER: **23-113**

23113-6.ZIP

ESTOR.

MATCHLINE

MATCHLINE

MATCHLINE

MATCHLINE

MATCHLINE

HOUSE 2


TOWNHOUSE 3

TOWNHOUSE 4

TOWNHOUSE 5

1+020

1+020

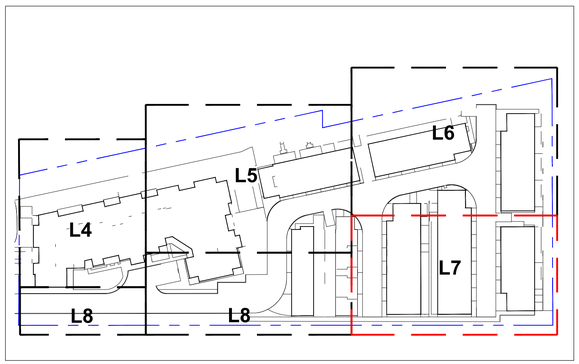

KEY PLAN

23113-6.ZIP

©Copyright reserved. This drawing and design is the property of PMG Landscape Architects and may not be reproduced or used for other projects without their permission.

pmg
LANDSCAPE ARCHITECTS
Suite C100 - 4185 Still Creek Drive
Burnaby, British Columbia, V5C 6G9
p: 604 294-0011 ; f: 604 294-0022

SEAL:

NO.	DATE	REVISION DESCRIPTION	DR.
6	24.FEB.15	ISSUE FOR DP	CLG
5	24.FEB.13	UPDATE ROOFTOP DESIGN	CLG
4	24.FEB.01	GROUND FLOOR COMMENTS	SA
3	24.JAN.19	60% COORDINATION	CLG
2	23.DEC.11	UPDATE PLANTING	CLG
1	23.OCT.19	PLANTING DESIGN	CJ

CLIENT:

PROJECT:

SANDHILL MULTI FAMILY DEVELOPMENT

11944 - 92ND AVENUE DELTA

DRAWING TITLE:

SHRUB PLANTING - SOUTHWEST

DATE: 23.OCT.10

SCALE: 1/16" = 1'-0"


DRAWN: CLG


DESIGN: CLG

CHK'D: CW


DRAWING NUMBER: **L7** **OF 10**

PMG PROJECT NUMBER: **23-113**

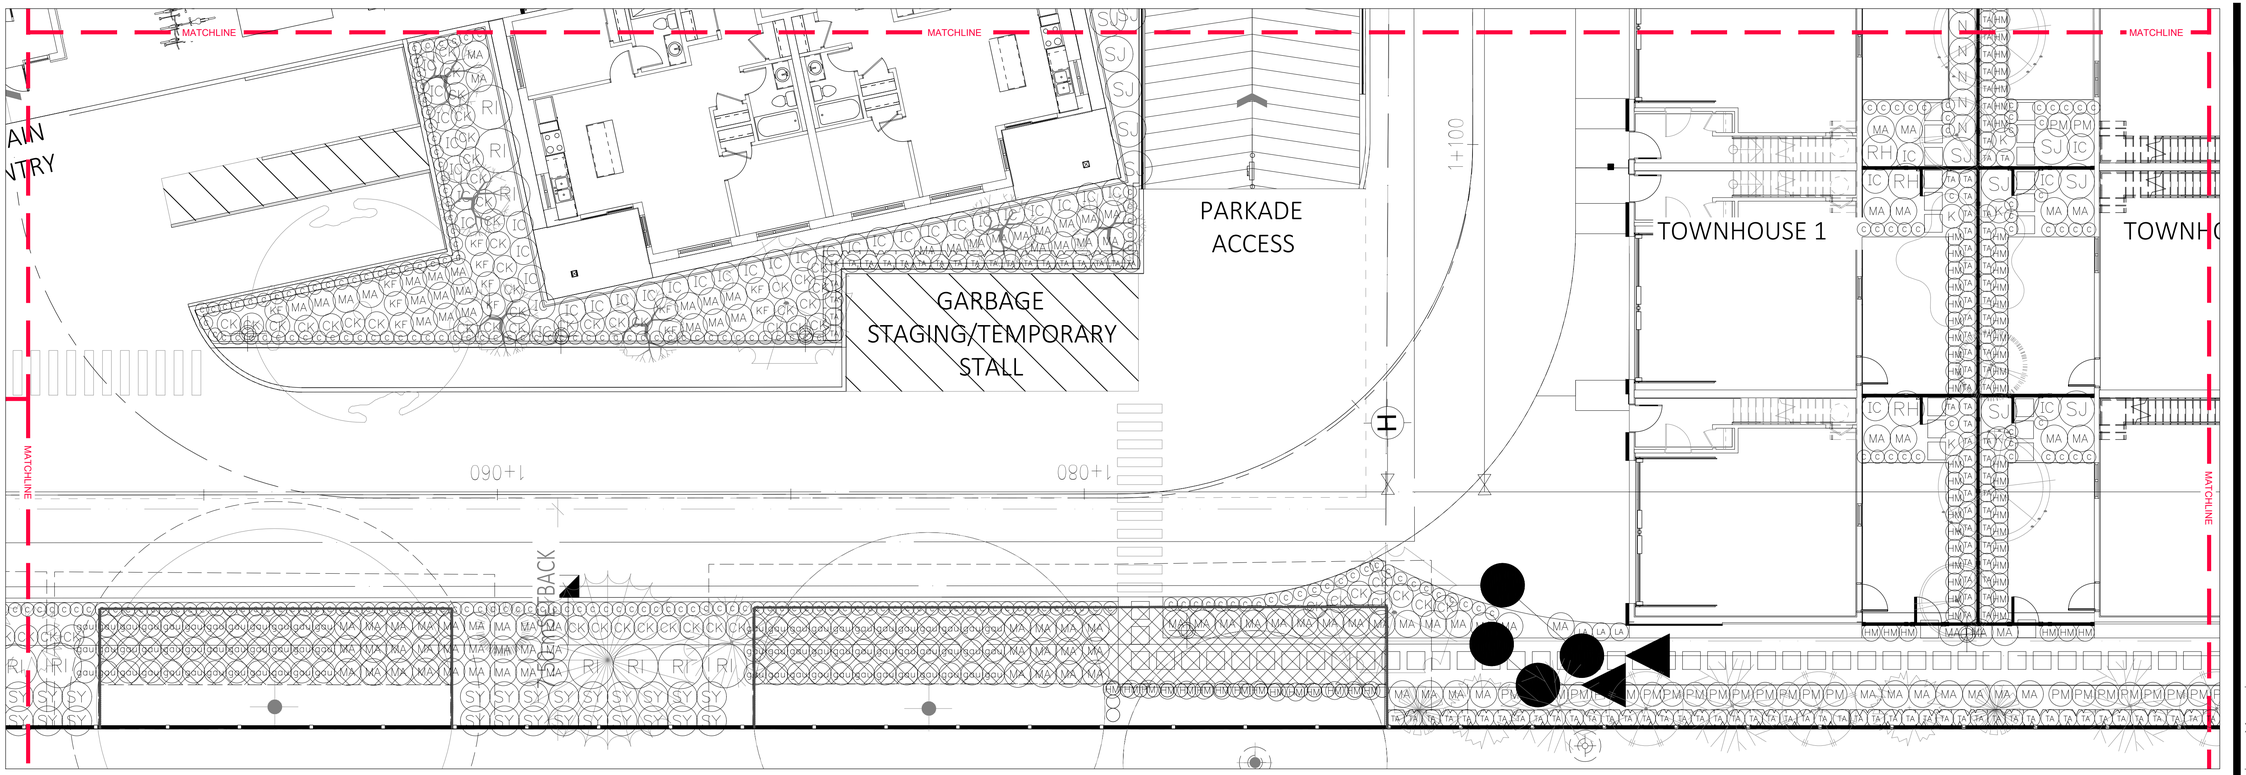

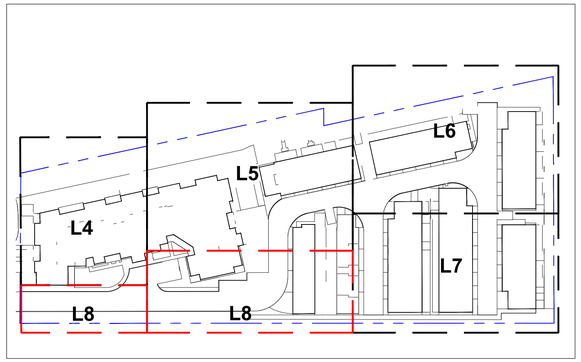

KEY PLAN

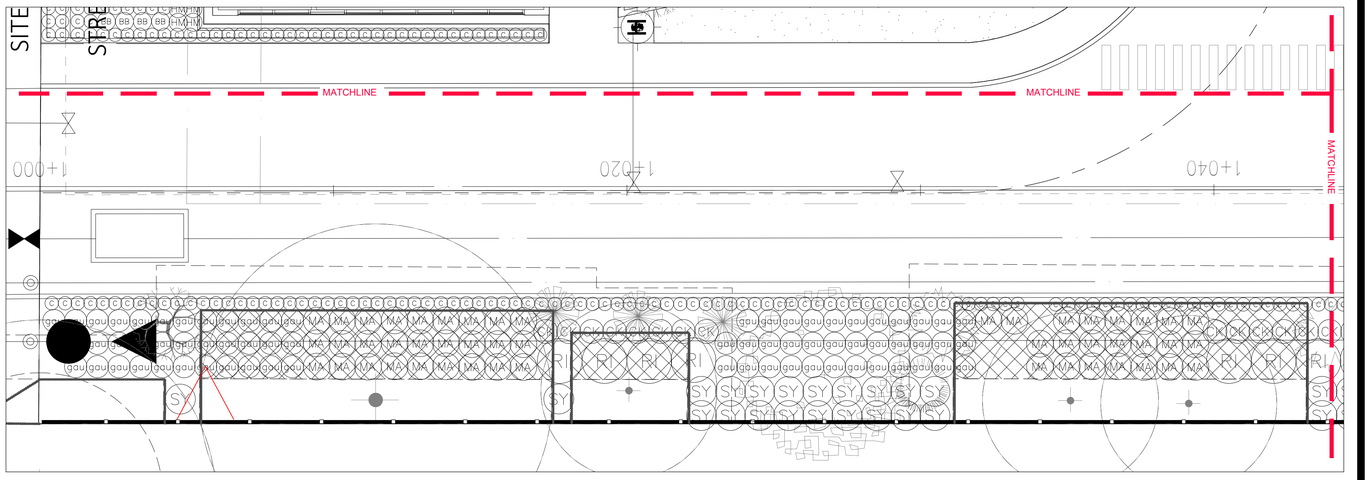

©Copyright reserved. This drawing and design is the property of PMG Landscape Architects and may not be reproduced or used for other projects without their permission.

pmg LANDSCAPE ARCHITECTS
Suite C100 - 4185 Still Creek Drive
Burnaby, British Columbia, V5C 6G9
p: 604 294-0011 ; f: 604 294-0022

SEAL:

NO.	DATE	REVISION DESCRIPTION	DR.
6	24.FEB.15	ISSUE FOR DP	CLG
5	24.FEB.13	UPDATE ROOFTOP DESIGN	CLG
4	24.FEB.01	GROUND FLOOR COMMENTS	SA
3	24.JAN.19	60% COORDINATION	CLG
2	23.DEC.11	UPDATE PLANTING	CLG
1	23.OCT.19	PLANTING DESIGN	CJ

CLIENT:

PROJECT:

SANDHILL MULTI FAMILY DEVELOPMENT

11944 - 92ND AVENUE
DELTA

DRAWING TITLE:


SHRUB PLANTING - NORTHWEST

DATE: 23.OCT.10
SCALE: 1/16" = 1'-0"
DRAWN: CLG
DESIGN: CLG
CHK'D: CW

DRAWING NUMBER: **L8** OF 10

PMG PROJECT NUMBER: **23-113**

23113-6.ZIP

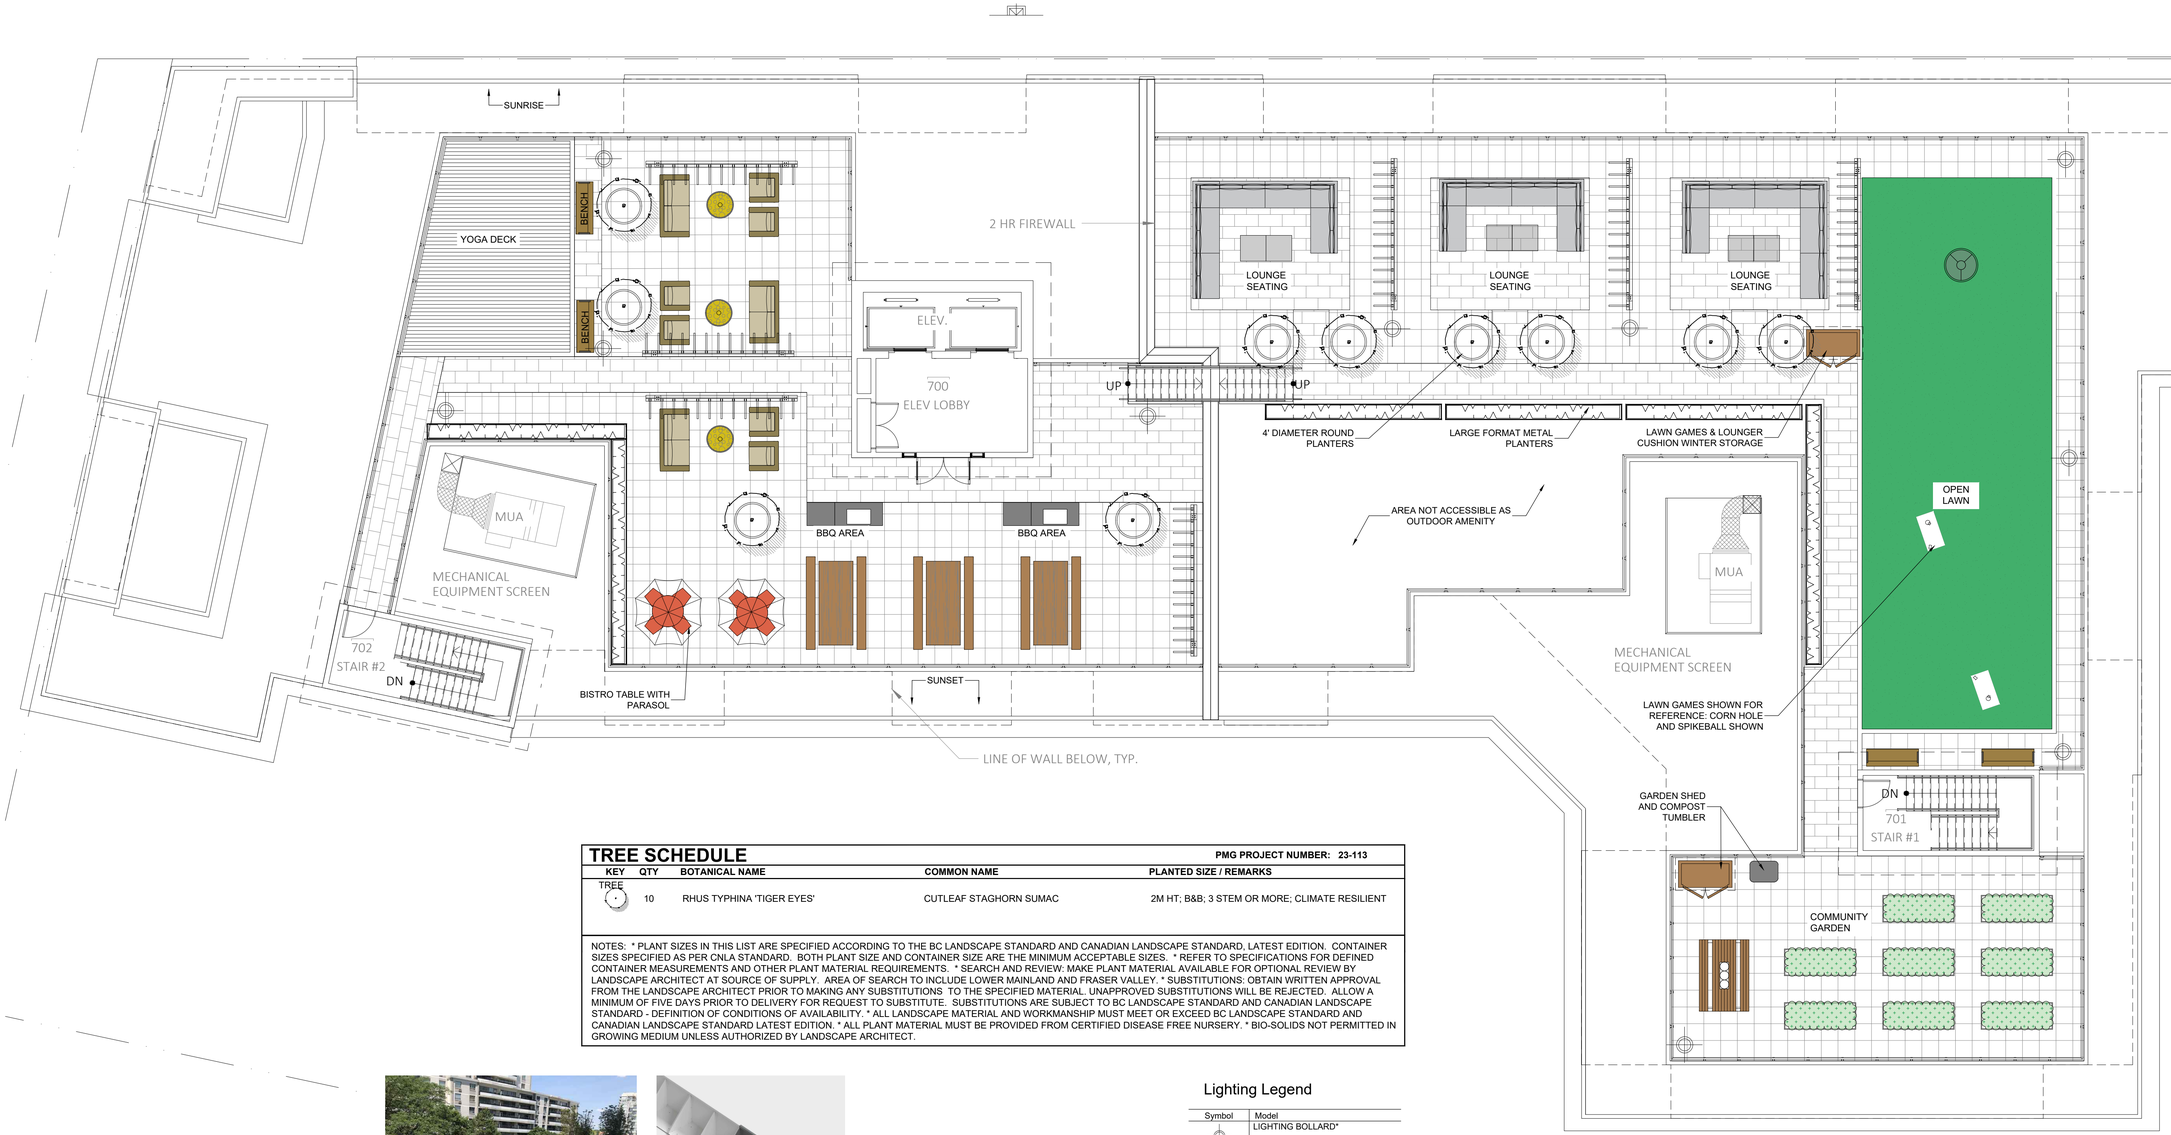

TREE SCHEDULE

PMG PROJECT NUMBER: 23-113

KEY	QTY	BOTANICAL NAME	COMMON NAME	PLANTED SIZE / REMARKS
TREE	10	RHUS TYPHINA 'TIGER EYES'	CUTLEAF STAGHORN SUMAC	2M HT; B&B; 3 STEM OR MORE; CLIMATE RESILIENT

NOTES: * PLANT SIZES IN THIS LIST ARE SPECIFIED ACCORDING TO THE BC LANDSCAPE STANDARD AND CANADIAN LANDSCAPE STANDARD, LATEST EDITION. CONTAINER SIZES SPECIFIED AS PER CNLA STANDARD. BOTH PLANT SIZE AND CONTAINER SIZE ARE THE MINIMUM ACCEPTABLE SIZES. * REFER TO SPECIFICATIONS FOR DEFINED CONTAINER MEASUREMENTS AND OTHER PLANT MATERIAL REQUIREMENTS. * SEARCH AND REVIEW: MAKE PLANT MATERIAL AVAILABLE FOR OPTIONAL REVIEW BY LANDSCAPE ARCHITECT AT SOURCE OF SUPPLY. AREA OF SEARCH TO INCLUDE LOWER MAINLAND AND FRASER VALLEY. * SUBSTITUTIONS: OBTAIN WRITTEN APPROVAL FROM THE LANDSCAPE ARCHITECT PRIOR TO MAKING ANY SUBSTITUTIONS TO THE SPECIFIED MATERIAL. UNAPPROVED SUBSTITUTIONS WILL BE REJECTED. ALLOW A MINIMUM OF FIVE DAYS PRIOR TO DELIVERY FOR REQUEST TO SUBSTITUTE. SUBSTITUTIONS ARE SUBJECT TO BC LANDSCAPE STANDARD AND CANADIAN LANDSCAPE STANDARD - DEFINITION OF CONDITIONS OF AVAILABILITY. * ALL LANDSCAPE MATERIAL AND WORKMANSHIP MUST MEET OR EXCEED BC LANDSCAPE STANDARD AND CANADIAN LANDSCAPE STANDARD LATEST EDITION. * ALL PLANT MATERIAL MUST BE PROVIDED FROM CERTIFIED DISEASE FREE NURSERY. * BIO-SOLIDS NOT PERMITTED IN GROWING MEDIUM UNLESS AUTHORIZED BY LANDSCAPE ARCHITECT.



HAUSER LOUNGE FURNITURE



MODULAR ALUMINUM PLANTERS

Lighting Legend

Symbol	Model
	LIGHTING BOLLARD*
RSN	WALL LIGHT*

* LIGHTING USES FULL-CUT OFF AND GROUND-DIRECTED LUMINAIRES TO COMPLY WITH DARK SKY MODEL. COORDINATION WITH ELECTRICAL ENGINEERING CONSULTANT.

©Copyright reserved. This drawing and design is the property of PMG Landscape Architects and may not be reproduced or used for other projects without their permission.

pmg LANDSCAPE ARCHITECTS
Suite C100 - 4185 Still Creek Drive
Burnaby, British Columbia, V5C 6G9
p: 604 294-0011 ; f: 604 294-0022

SEAL:

NO.	DATE	REVISION DESCRIPTION	DR.
6	24.FEB.15	ISSUE FOR DP	CLG
5	24.FEB.13	UPDATE ROOFTOP DESIGN	CLG
4	24.FEB.01	GROUND FLOOR COMMENTS	SA
3	24.JAN.19	60% COORDINATION	CLG
2	23.DEC.11	UPDATE PLANTING	CLG
1	23.OCT.19	PLANTING DESIGN	CJ

CLIENT:

PROJECT:

SANDHILL MULTI FAMILY DEVELOPMENT

11944 - 92ND AVENUE
DELTA

DRAWING TITLE:

ROOF PLAN


DATE: 23.OCT.10
SCALE: 1" = 1/8"
DRAWN: CLG
DESIGN: CLG
CHK'D: CW

DRAWING NUMBER: **L9**


OF 10

23113-6.ZIP

PMG PROJECT NUMBER: **23-113**

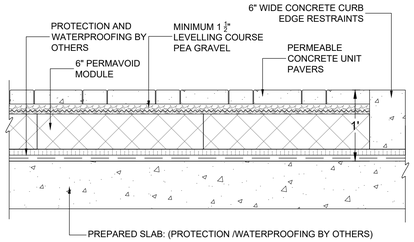


1 - PAVERS ON SLAB
1"=1'-0"

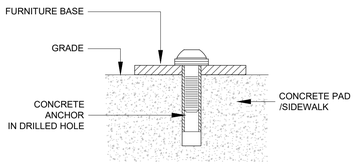


NOTE:
SITE FURNISHINGS TO BE INSTALLED TO MANUFACTURERS SPECIFICATIONS


7 - SITE FURNITURE MOUNTING
NTS

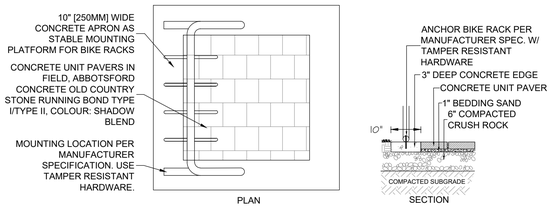


8 - BIKE RACK MOUNTING DETAIL
1/2"=1'-0"

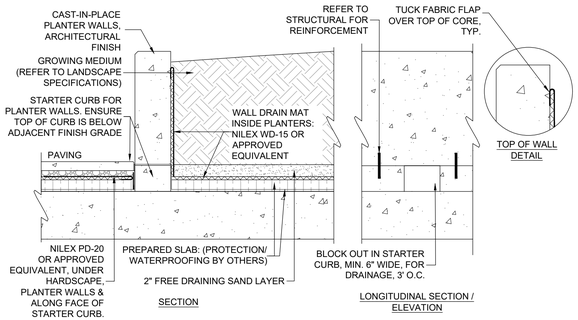


2 - PLANTER WALL ON SLAB
1"=1'-0"

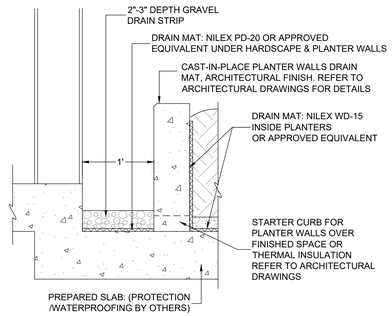


3 - DRAIN ROCK STRIP
1"=1'-0"

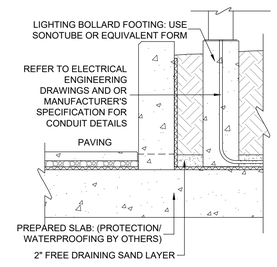


4 - LIGHTING BOLLARD
1"=1'-0"

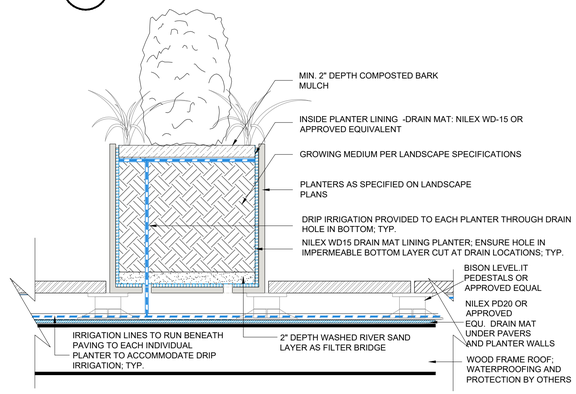

5 - ALUMINUM PLANTER ON SLAB
1"=1'-0"

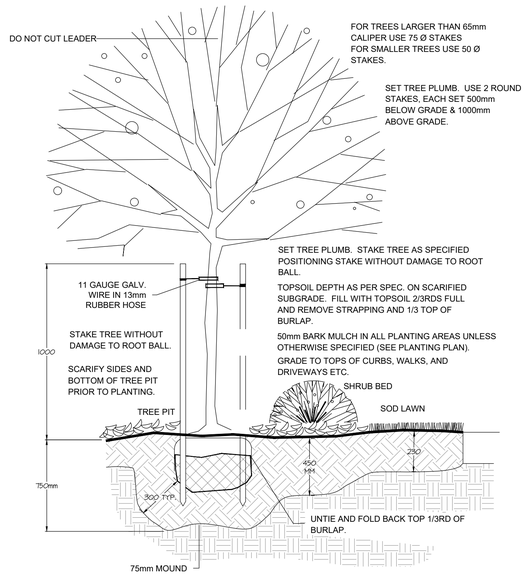


9 - PLANTING DETAILS
nts

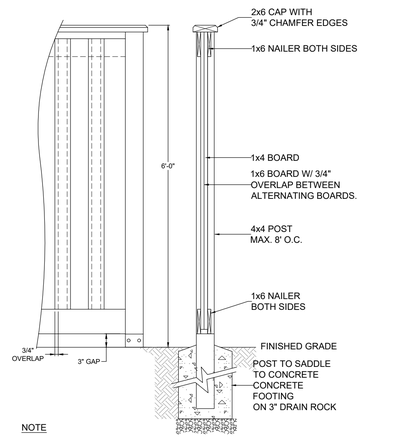

NOTE

1. ALL POSTS PRESSURE TREATED TO CSA STANDARD AND END CUTS TREATED WITH PRESERVITIVE.
2. ALL OTHER MEMBERS TO BE CEDAR. #2 (CONSTRUCTION) GRADE MINIMUM.
3. ALL HARDWARE HOT DIPPED GALVANIZED.
4. APPLY 2 COATS EXTERIOR STAIN TO MANUFACTURERS SPECIFICATION. FINISH SELECTION AS APPROVED BY PROJECT ARCHITECT.
5. ALL FENCES TO BE LEVEL. CHANGES IN GRADE TO BE IN 12"-18" STEPS (MAX.). GAPS TO GRADE TO FOLLOW FINISH GRADE. GAP TO BE 3-6".

5 - 6'-0" HT WOOD PRIVACY FENCE
3/4"=1'-0"

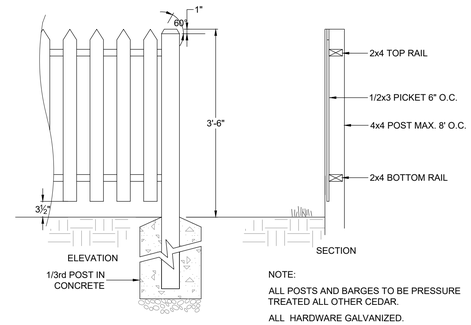

NOTE:

ALL POSTS AND BARGES TO BE PRESSURE TREATED ALL OTHER CEDAR.

ALL HARDWARE GALVANIZED.

TREAT TWO COATS STAIN TO MATCH BUILDING TRIM.

6 - 3'-6" PICKET FENCE
3/4"=1'-0"

©Copyright reserved. This drawing and design is the property of PMG Landscape Architects and may not be reproduced or used for other projects without their permission.

pmg LANDSCAPE ARCHITECTS
Suite C100 - 4185 Still Creek Drive
Burnaby, British Columbia, V5C 6G9
p: 604 294-0011 ; f: 604 294-0022

SEAL:

NO.	DATE	REVISION DESCRIPTION	DR.
6	24.FEB.15	ISSUE FOR DP	CLG
5	24.FEB.13	UPDATE ROOFTOP DESIGN	CLG
4	24.FEB.01	GROUND FLOOR COMMENTS	SA
3	24.JAN.19	60% COORDINATION	CLG
2	23.DEC.11	UPDATE PLANTING	CLG
1	23.OCT.19	PLANTING DESIGN	CJ

CLIENT:

PROJECT:

SANDHILL MULTI FAMILY DEVELOPMENT

11944 - 92ND AVENUE
DELTA

DRAWING TITLE:

LANDSCAPE DETAILS

DATE: 23.OCT.10
SCALE: 3/16" = 1'-0"
DRAWN: CLG
DESIGN: CLG
CHK'D: CW

DRAWING NUMBER: **L10** **OF 10**

PMG PROJECT NUMBER: **23-113**

23113-6.ZIP