
WINSKILL PARK REFORESTATION

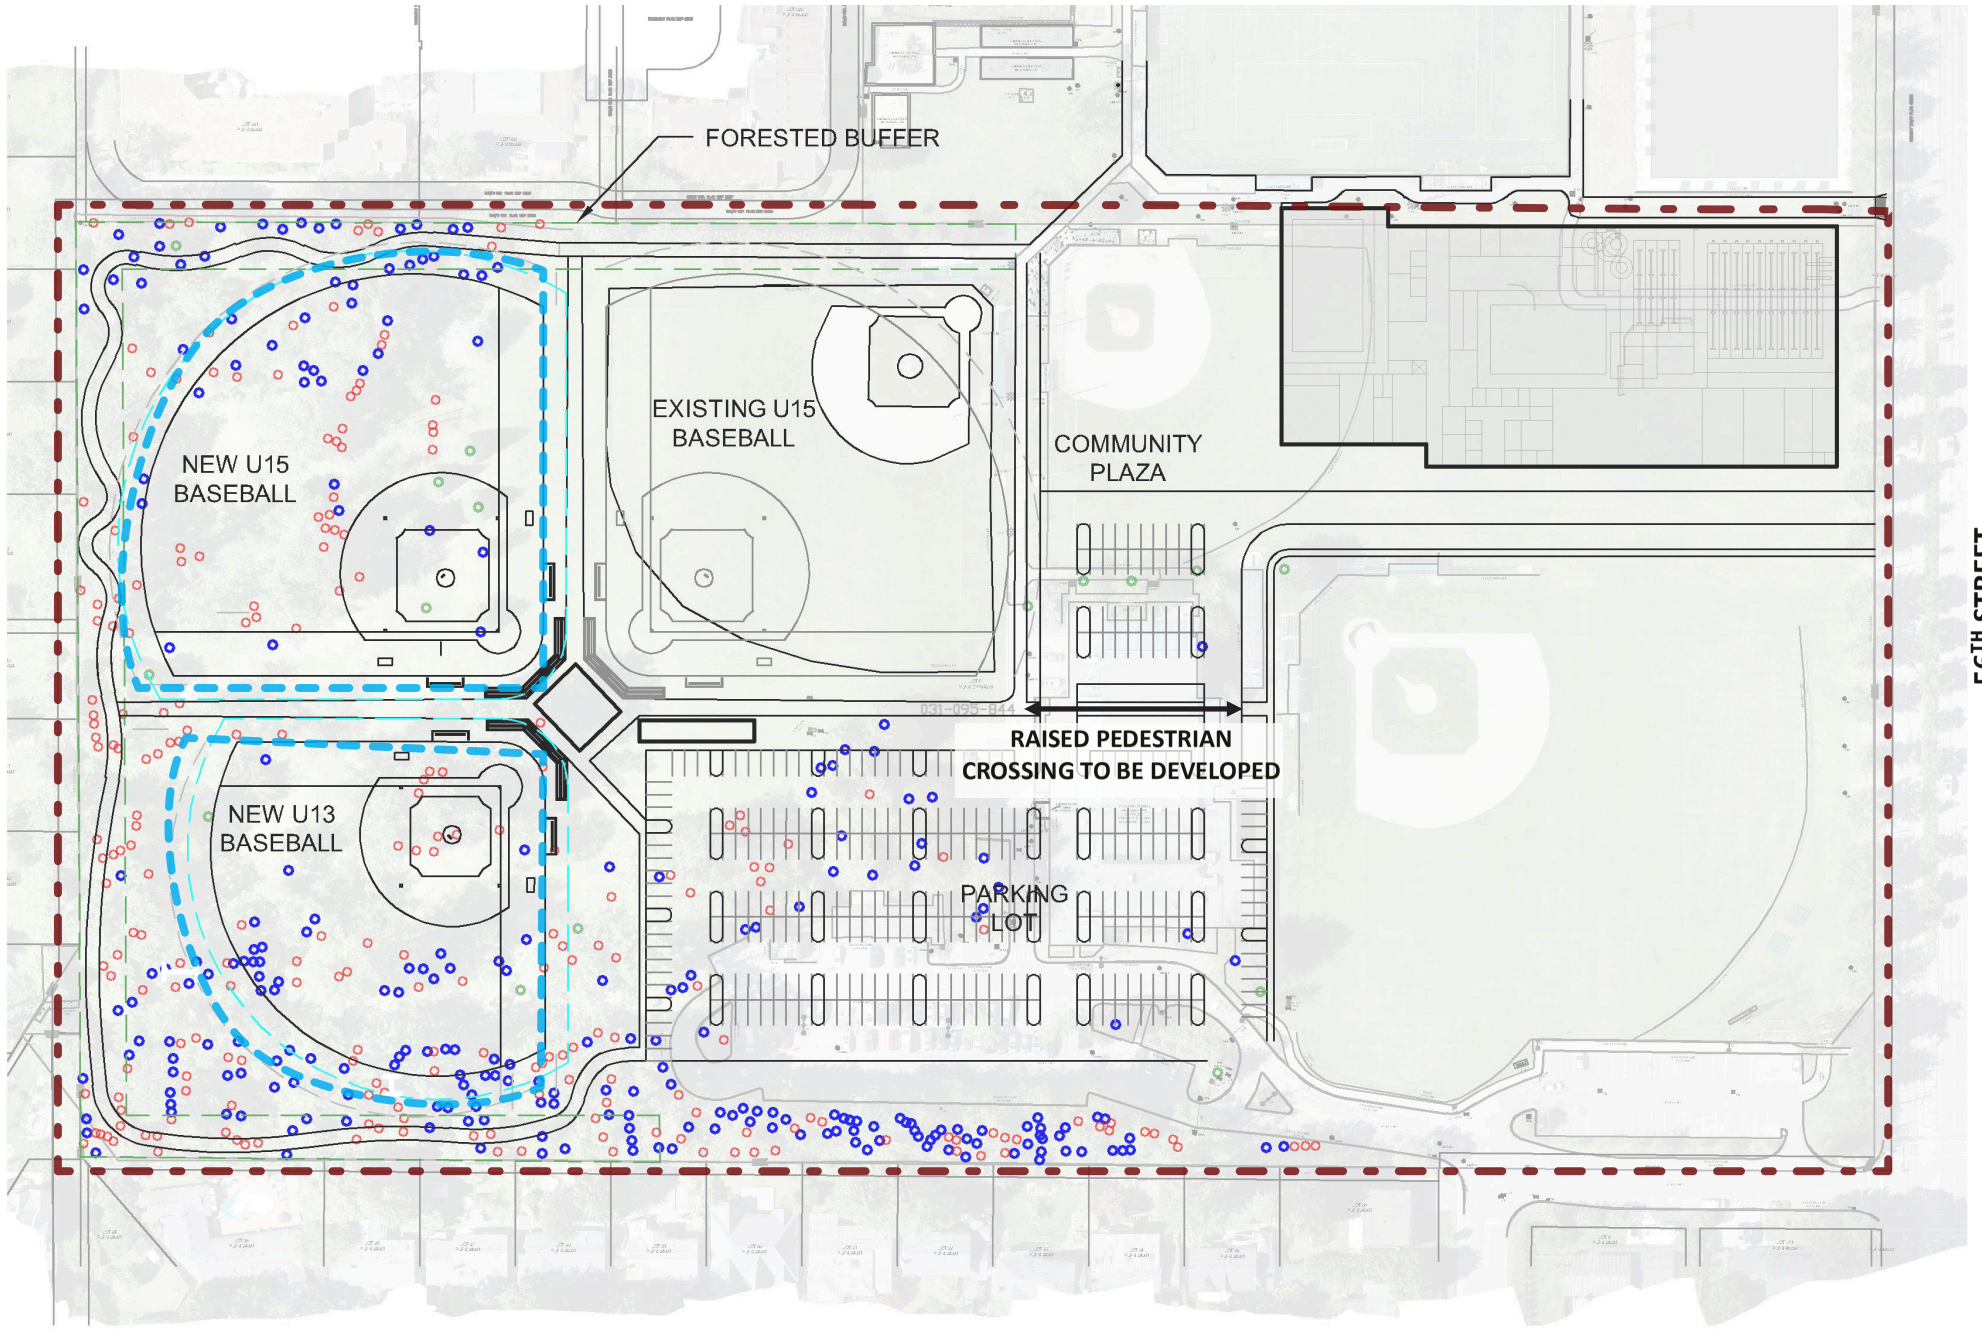

EXISTING TREES ON SITE	QTY
TREES IN GOOD CONDITION	16
TREES IN MODERATE CONDITION	247
TREES IN POOR CONDITION	227
TOTAL	490 TREES

FIELD SITE PREPARATION	QTY
REMOVAL FOR FUTURE BASEBALL FIELDS	
TREES IN GOOD CONDITION	6
TREES IN MODERATE CONDITION	75
TREES IN POOR CONDITION	82
TOTAL	166 TREES


TREES REMOVED	166 TREES
REQUIRED TREE REPLACEMENT	376 TREES

NOTE: ALL QUANTITIES ARE APPROXIMATE ESTIMATES ONLY.

TO BE CONFIRMED WITH UPDATED ARBORIST REPORT AND DETAILED DESIGN.

VDZ+A
VAN DER ZALM + ASSOCIATES
LANDSCAPE ARCHITECTURE · CIVIL ENGINEERING · URBAN FORESTRY

WINSKILL PARK CONCEPT REFORESTATION

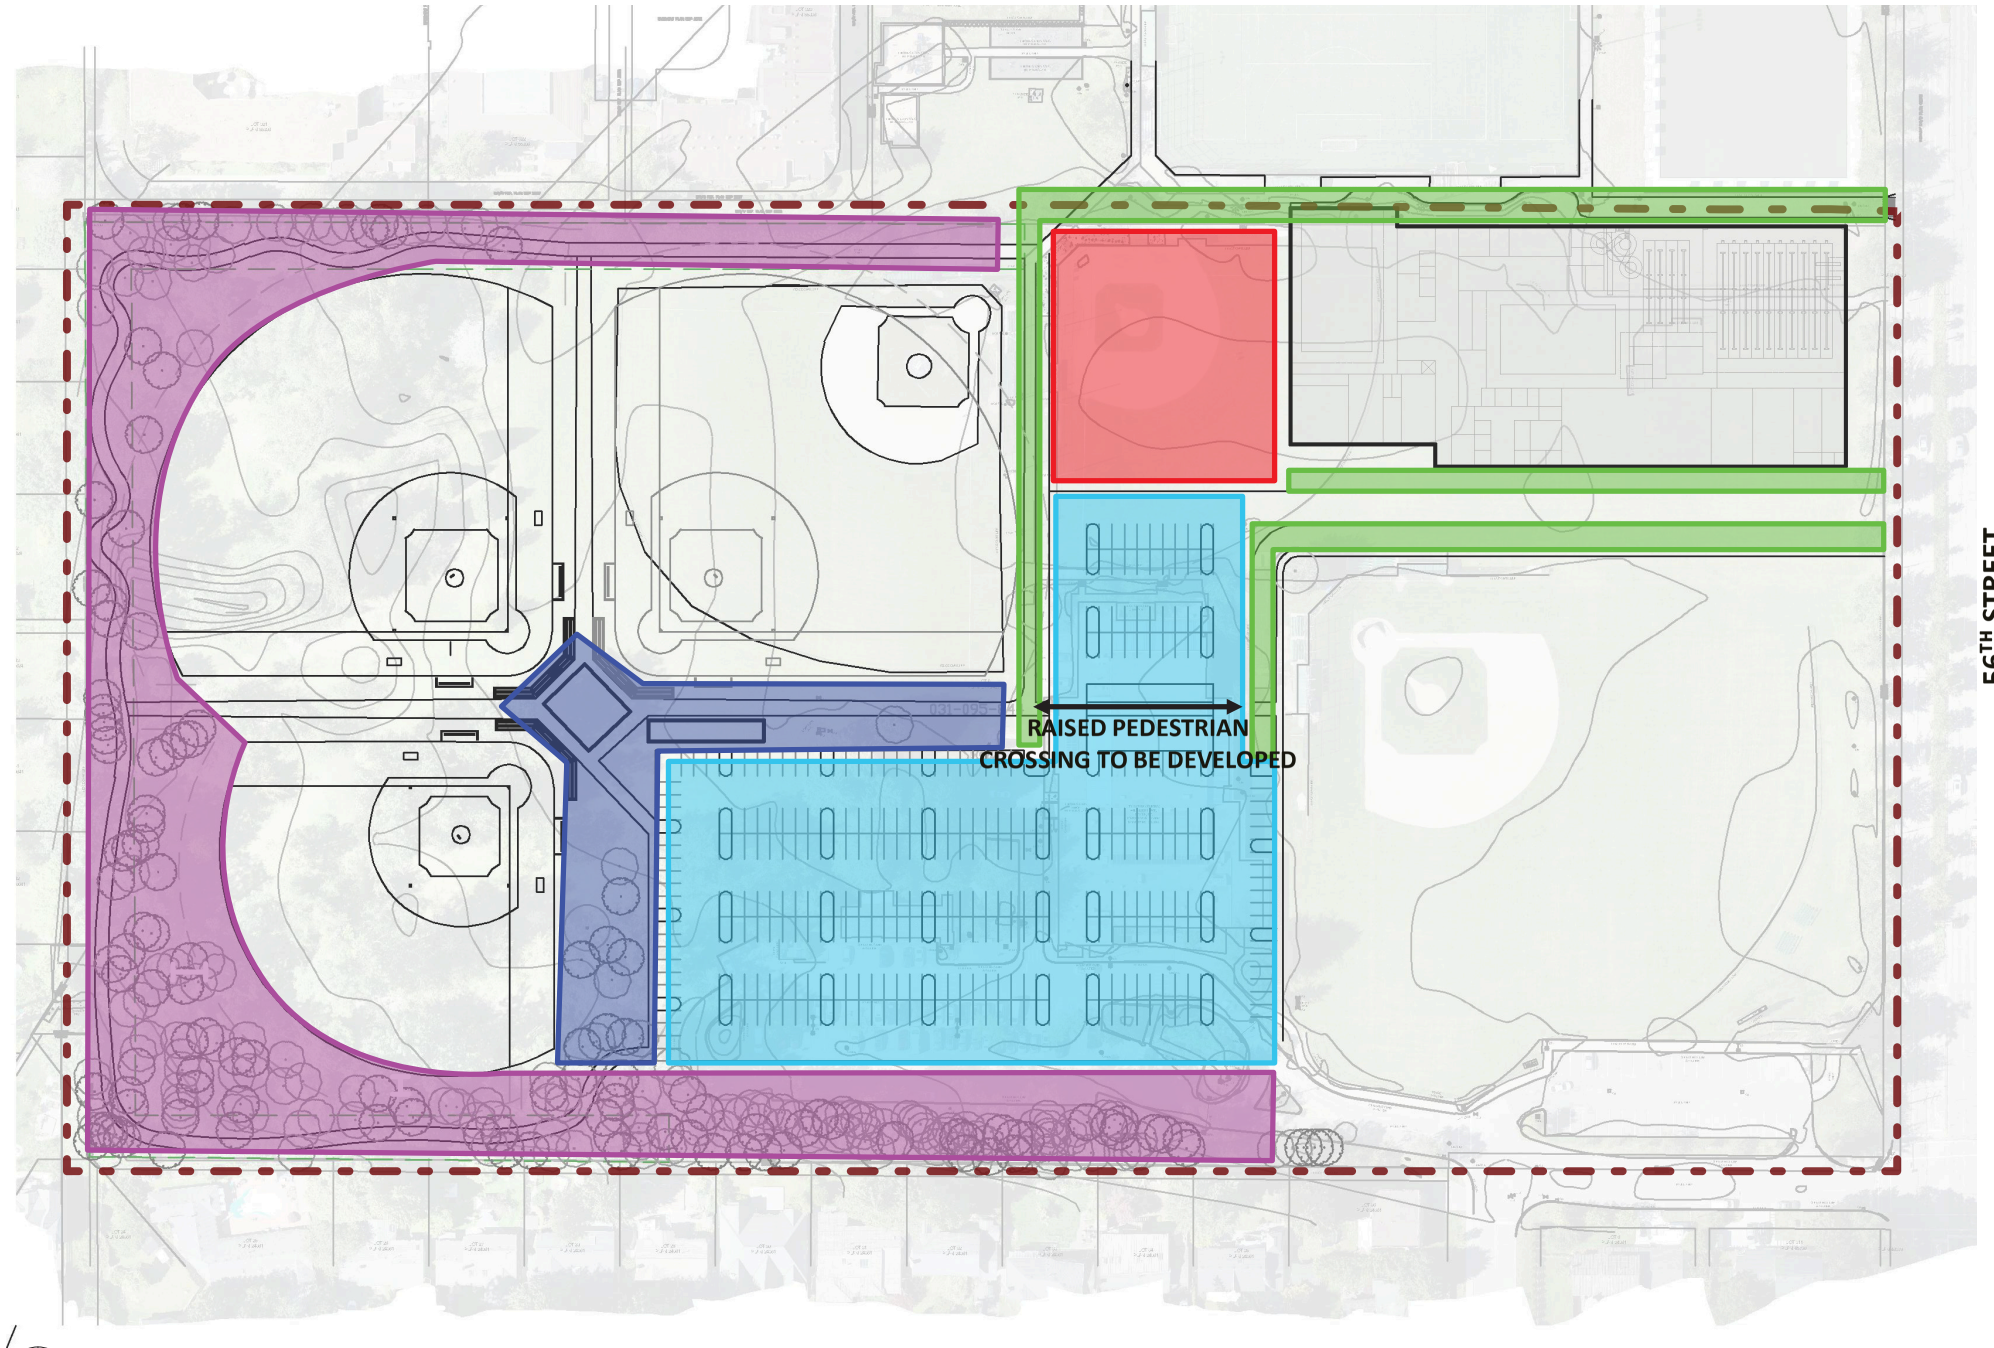

REFORESTATION PRIORITIES

- TREES IN PLAZA
- TREES ALONG WALKWAYS
- TREES IN PARKING LOT
- TREES NEAR NEW SPORTS HUB
- TREES IN FORESTED BUFFER (MIN 10M BUFFER FROM RESIDENTIAL AREAS)

NOTE: GOAL IS TO MAXIMIZE TREE REPLACEMENT IN PARK. ALTERNATIVE CITY LOCATIONS TO BE USED TO ACHIEVE REQUIRED REPLACEMENT NUMBERS.

NOTE: ALL QUANTITIES ARE APPROXIMATE ESTIMATES ONLY.

TO BE CONFIRMED WITH UPDATED ARBORIST REPORT AND DETAILED DESIGN.

N

0 10 30 50 100

VDZ+A
VAN DER ZALM + ASSOCIATES
LANDSCAPE ARCHITECTURE · CIVIL ENGINEERING · URBAN FORESTRY