

Revisions	
No.	Date
	February 14, 2024
	September 3, 2025
Consultants	

Scale
Drawn

Project Title

TREE MANAGEMENT PLAN


Project Number

Francis R. Klimo
ISA Certified Arborist #PN-8149A
ISA Certified Tree Risk Assessor (TRAQ)
BC Wildlife Danger Tree Assessor #7193

5090 1ST AVE, DELTA

Klimo & Associates

THIS DOCUMENT IS THE PROPERTY OF KLIMO & ASSOCIATES. IT IS TO BE USED ONLY FOR THE PROJECT AND SITE SPECIFICALLY IDENTIFIED HEREIN. IT IS NOT TO BE REPRODUCED OR TRANSMITTED IN ANY FORM OR BY ANY MEANS, ELECTRONIC OR MECHANICAL, INCLUDING PHOTOCOPYING, RECORDING, OR BY ANY INFORMATION STORAGE AND RETRIEVAL SYSTEM, WITHOUT THE WRITTEN PERMISSION OF KLIMO & ASSOCIATES.

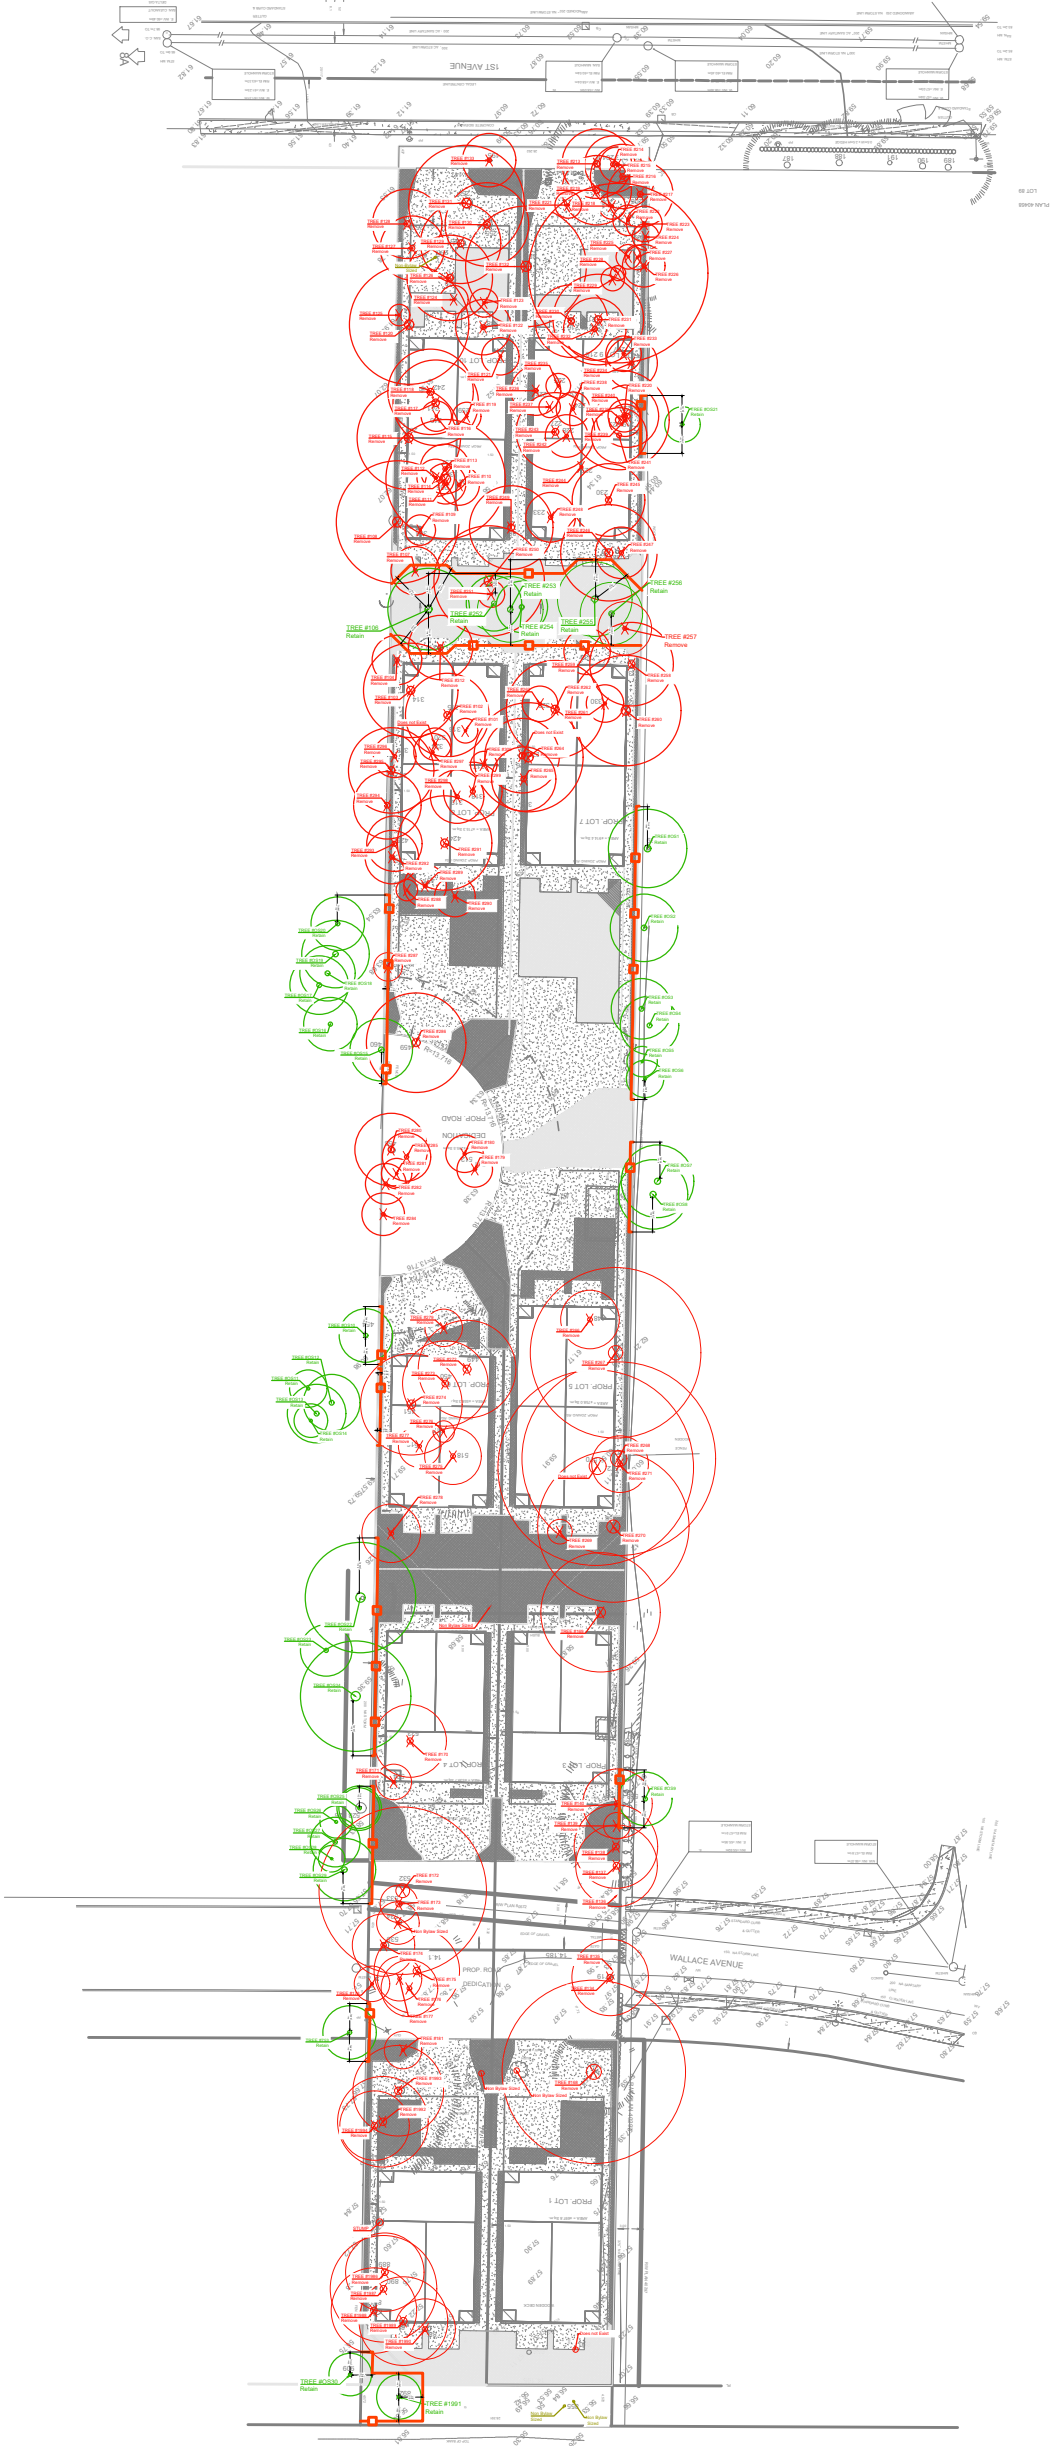

REMOVAL OF TREES AS PER ARBORIST REPORT. TREES TO ACCOMMODATE CONSTRUCTION OF PROPOSED HOUSE AS PER ATTACHED APPENDIX A. ALL OTHER TREES TO BE RETAINED, MAINTAINED (ESPECIALLY WATERED) AND PROTECTED FOR THE DURATION OF CONSTRUCTION. THE BARRIERS MAY ONLY BE REMOVED WITH THE PERMISSION OF THE CITY ARBORIST OR AT THE SPECIFIC INTERVALS IDENTIFIED IN THE LETTER OF UNDERTAKING. ALL WORK CARRIED OUT AFTER BARRIERS REMOVED MUST BE DONE BY HAND IN CRITICAL ROOTZONES. NO HEAVY EQUIPMENT (INCLUDING BOBCATS) IS TO ENTER CRITICAL ROOTZONES. STUMPS AND UNDERLYING ROOTS OF "TREES TO BE REMOVED" TO REMAIN INSITU IF THEY ARE WITHIN THE CRITICAL ROOTZONE RADIUS OF "TREES TO BE RETAINED". THEY MAY BE GROUND TO THE SURFACE WITH A STUMP GRINDER. CRITICAL ROOTZONE RADIUS DETERMINATION IS DESCRIBED IN BARRIER DETAIL DRAWING ON THE BACK OF TREE CUTTING PERMIT APPLICATIONS.