

84 AVENUE (DELSOM CRESCENT TO 110 STREET)

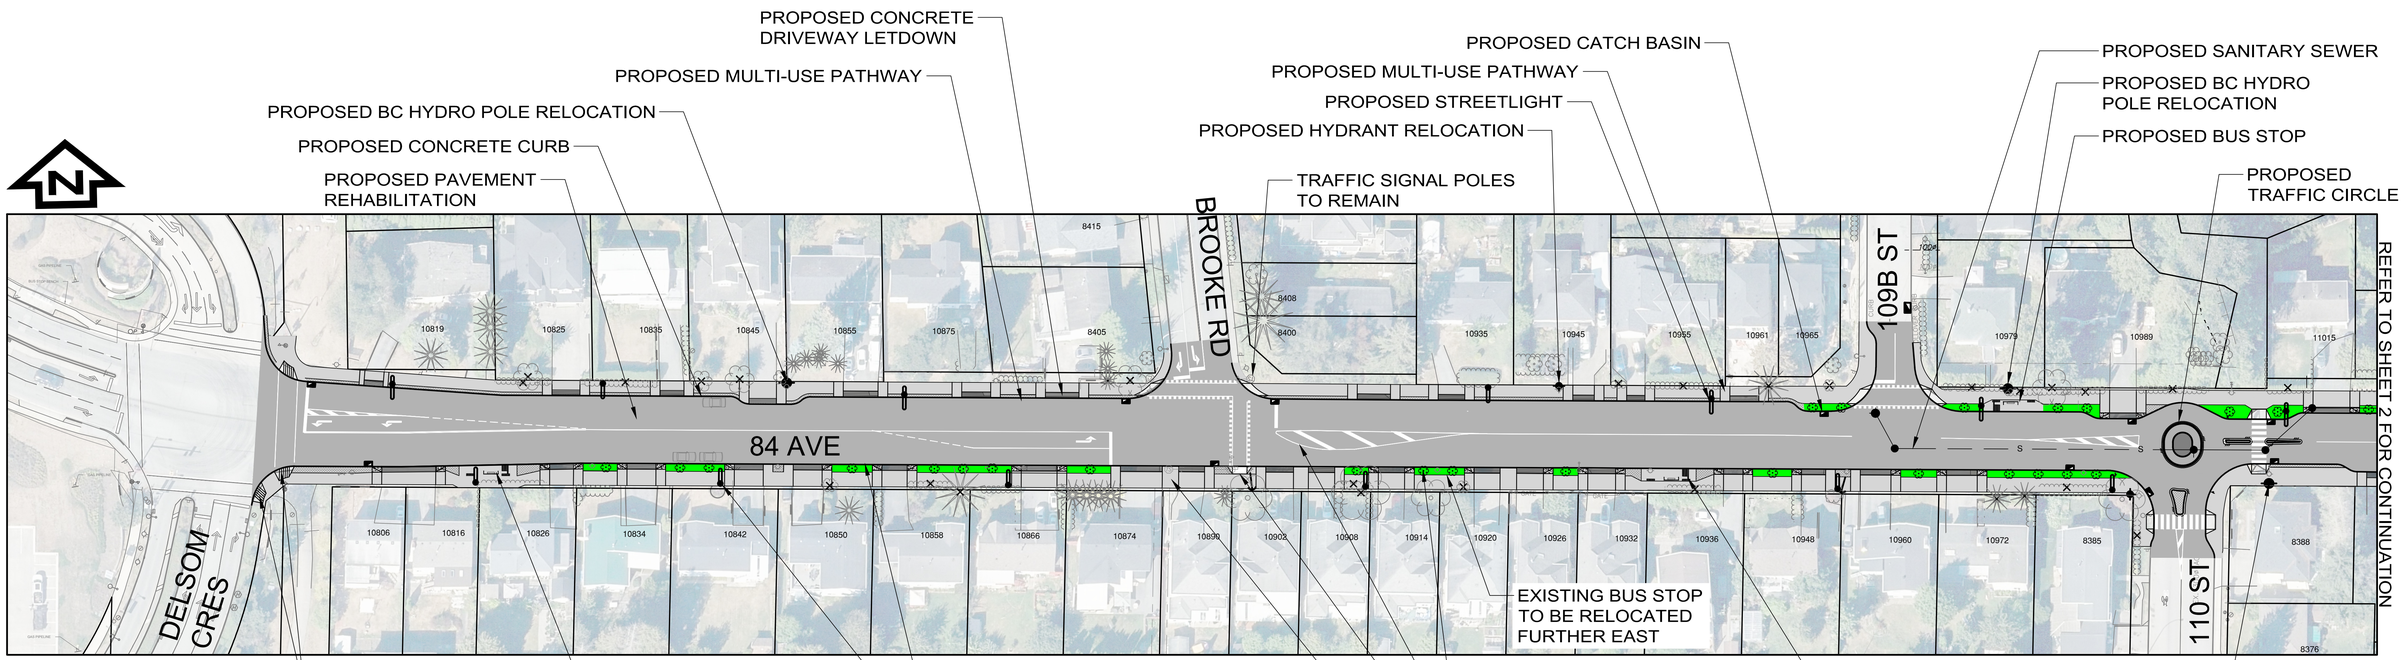

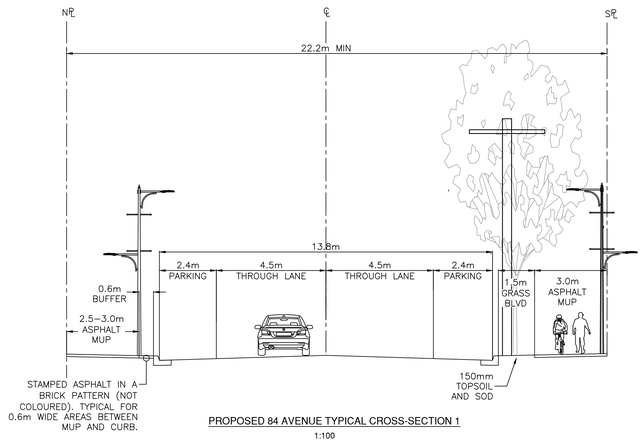

PROPOSED 84 AVENUE TYPICAL CROSS-SECTION 1

1:100

PROPOSED SCOPE OF ROAD IMPROVEMENTS TO INCLUDE:

- 4.5m± WIDE TRAVEL LANES FOR VEHICLES
- 2.4m WIDE PARKING POCKET/LANE ON BOTH SIDES OF 84 AVE
- CONCRETE BARRIER CURBS ON BOTH SIDES
- 1.5m WIDE GRASSED BOULEVARD SWALES WITH CURB CUTS TO HELP IMPROVE DRAINAGE
- NEW BOULEVARD TREES
- 0.6m WIDE STAMPED ASPHALT BUFFERS WHERE THERE IS LACK OF SPACE FOR BOULEVARDS
- 2.5-3.0m WIDE PROTECTED ASPHALT MULTI-USE PATHWAY ON BOTH SIDES OF 84 AVE
- NEW TRAFFIC CIRCLE AT THE INTERSECTION OF 110 ST AND 84 AVE
- BUS STOP IMPROVEMENTS
- NEW LED LIGHTING FIXTURES
- DRAINAGE IMPROVEMENTS
- SANITARY SEWER UPGRADES BETWEEN 109B ST & 112 ST

LEGEND


- PROPOSED 7.5m DAVIT STREETLIGHT
- PROPOSED 7.5m DECORATIVE GATEWAY STREETLIGHT WITH PEDESTRIAN LIGHT
- PROP. CATCH BASIN
- PROP. STREET TREE
- EX. TREE TO BE REMOVED
- PROP. SANITARY SEWER
- EX. BC HYDRO POLE
- PROPOSED BC HYDRO POLE RELOCATION
- EX. HYDRANT
- PROPOSED HYDRANT RELOCATION
- GRASSED BOULEVARD
- PROP. MULTI-USE PATHWAY
- STAMPED ASPHALT BUFFER
- DRIVEWAY LETDOWN
- ROAD REHABILITATION


84 AVENUE ROADWAY IMPROVEMENTS

WEDLER ENGINEERING

Delta

84 AVENUE (110 STREET TO 112 STREET)

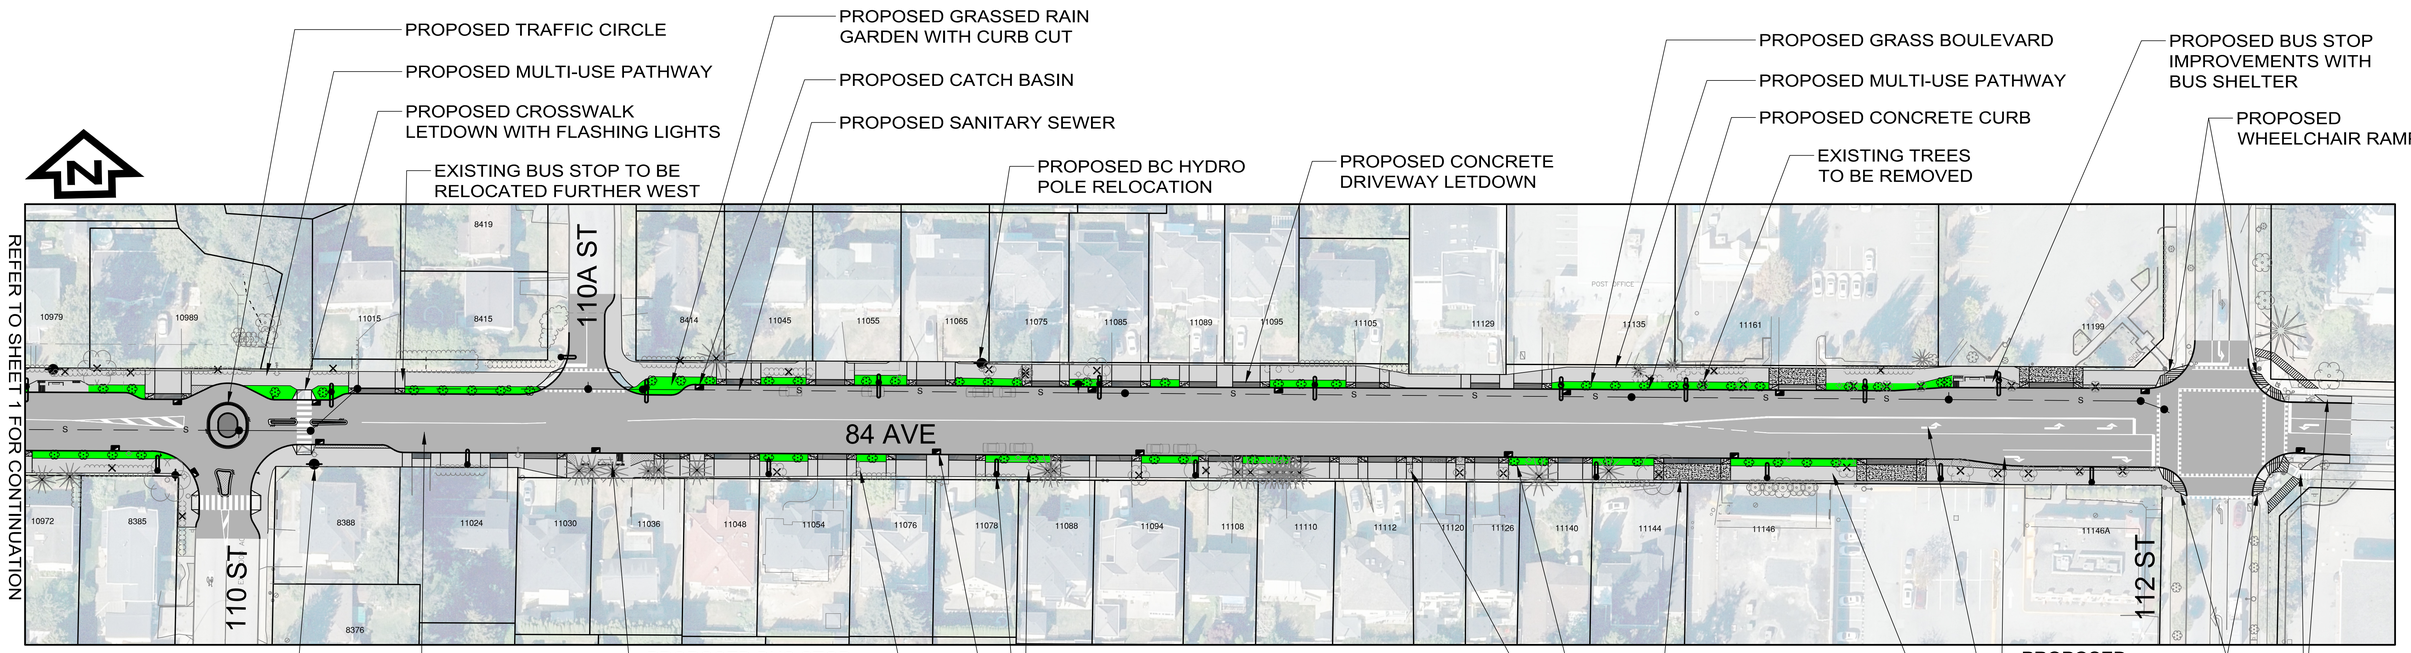

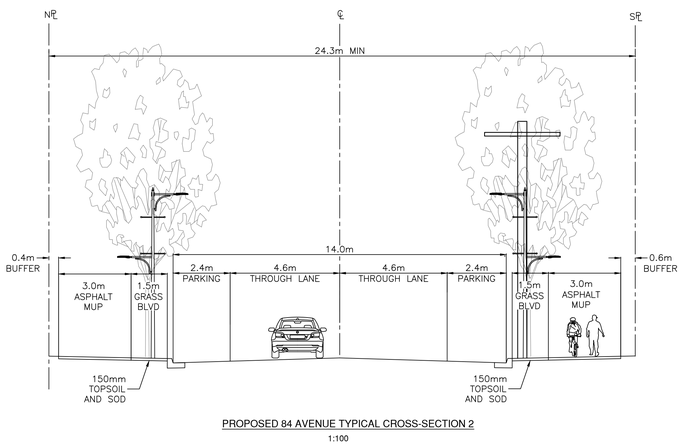

PROPOSED 84 AVENUE TYPICAL CROSS-SECTION 2
1:100

PROPOSED SCOPE OF ROAD IMPROVEMENTS TO INCLUDE:

- 4.5m± WIDE TRAVEL LANES FOR VEHICLES
- 2.4m WIDE PARKING POCKET/LANE ON BOTH SIDES OF 84 AVE
- CONCRETE BARRIER CURBS ON BOTH SIDES
- 1.5m WIDE GRASSED BOULEVARD SWALES WITH CURB CUTS TO HELP IMPROVE DRAINAGE
- NEW BOULEVARD TREES
- 0.6m WIDE STAMPED ASPHALT BUFFERS WHERE THERE IS LACK OF SPACE FOR BOULEVARDS
- 2.5-3.0m WIDE PROTECTED ASPHALT MULTI-USE PATHWAY ON BOTH SIDES OF 84 AVE
- NEW TRAFFIC CIRCLE AT THE INTERSECTION OF 110 ST AND 84 AVE
- BUS STOP IMPROVEMENTS
- NEW LED LIGHTING FIXTURES
- DRAINAGE IMPROVEMENTS
- SANITARY SEWER UPGRADES BETWEEN 109B ST & 112 ST

LEGEND

- PROPOSED 7.5m DAVIT STREETLIGHT
- PROPOSED 7.5m DECORATIVE GATEWAY STREETLIGHT WITH PEDESTRIAN LIGHT
- PROP. CATCH BASIN
- PROP. STREET TREE
- EX. TREE TO BE REMOVED
- PROP. SANITARY SEWER
- EX. BC HYDRO POLE
- PROPOSED BC HYDRO POLE RELOCATION
- EX. HYDRANT
- PROPOSED HYDRANT RELOCATION
- GRASSED BOULEVARD
- PROP. MULTI-USE PATHWAY
- STAMPED ASPHALT BUFFER
- DRIVEWAY LETDOWN
- ROAD REHABILITATION

84 AVENUE ROADWAY IMPROVEMENTS

WEDLER ENGINEERING

Delta