


TREE PROTECTION FENCING

Minimum Radial Distance from trunk


#	Type	DBH	Metres	Feet
642	ELM	20cm	1.2m	4.0ft
643	ELM	30cm	1.8m	5.9ft
644	ELM	26/19cm	2.2m	7.2ft
648	ELM	30cm	1.8m	5.9ft
649	ELM	20cm	1.2m	4.0ft
650	Cherry	20cm	1.2m	4.0ft
654	Holly	10cm	1.2m	4.0ft
655	Holly	46cm	2.8m	9.1ft
656	Plum	12cm	1.2m	4.0ft
657	Holly	7cm	1.2m	4.0ft
659	Holly	8cm	1.2m	4.0ft
660	Holly	11cm	1.2m	4.0ft
663	Holly	8cm	1.2m	4.0ft
705	Plum	12/10/10cm	1.5m	4.9ft
706	Plum	15/10cm	1.5m	4.9ft
708	Sycamore Maple	19/15/12cm	1.8m	5.9ft

APPENDIX 3
TREE PROTECTION PLAN

SCALED TO FIT
2.5 0 5 10
ALL DISTANCES ARE IN METRES

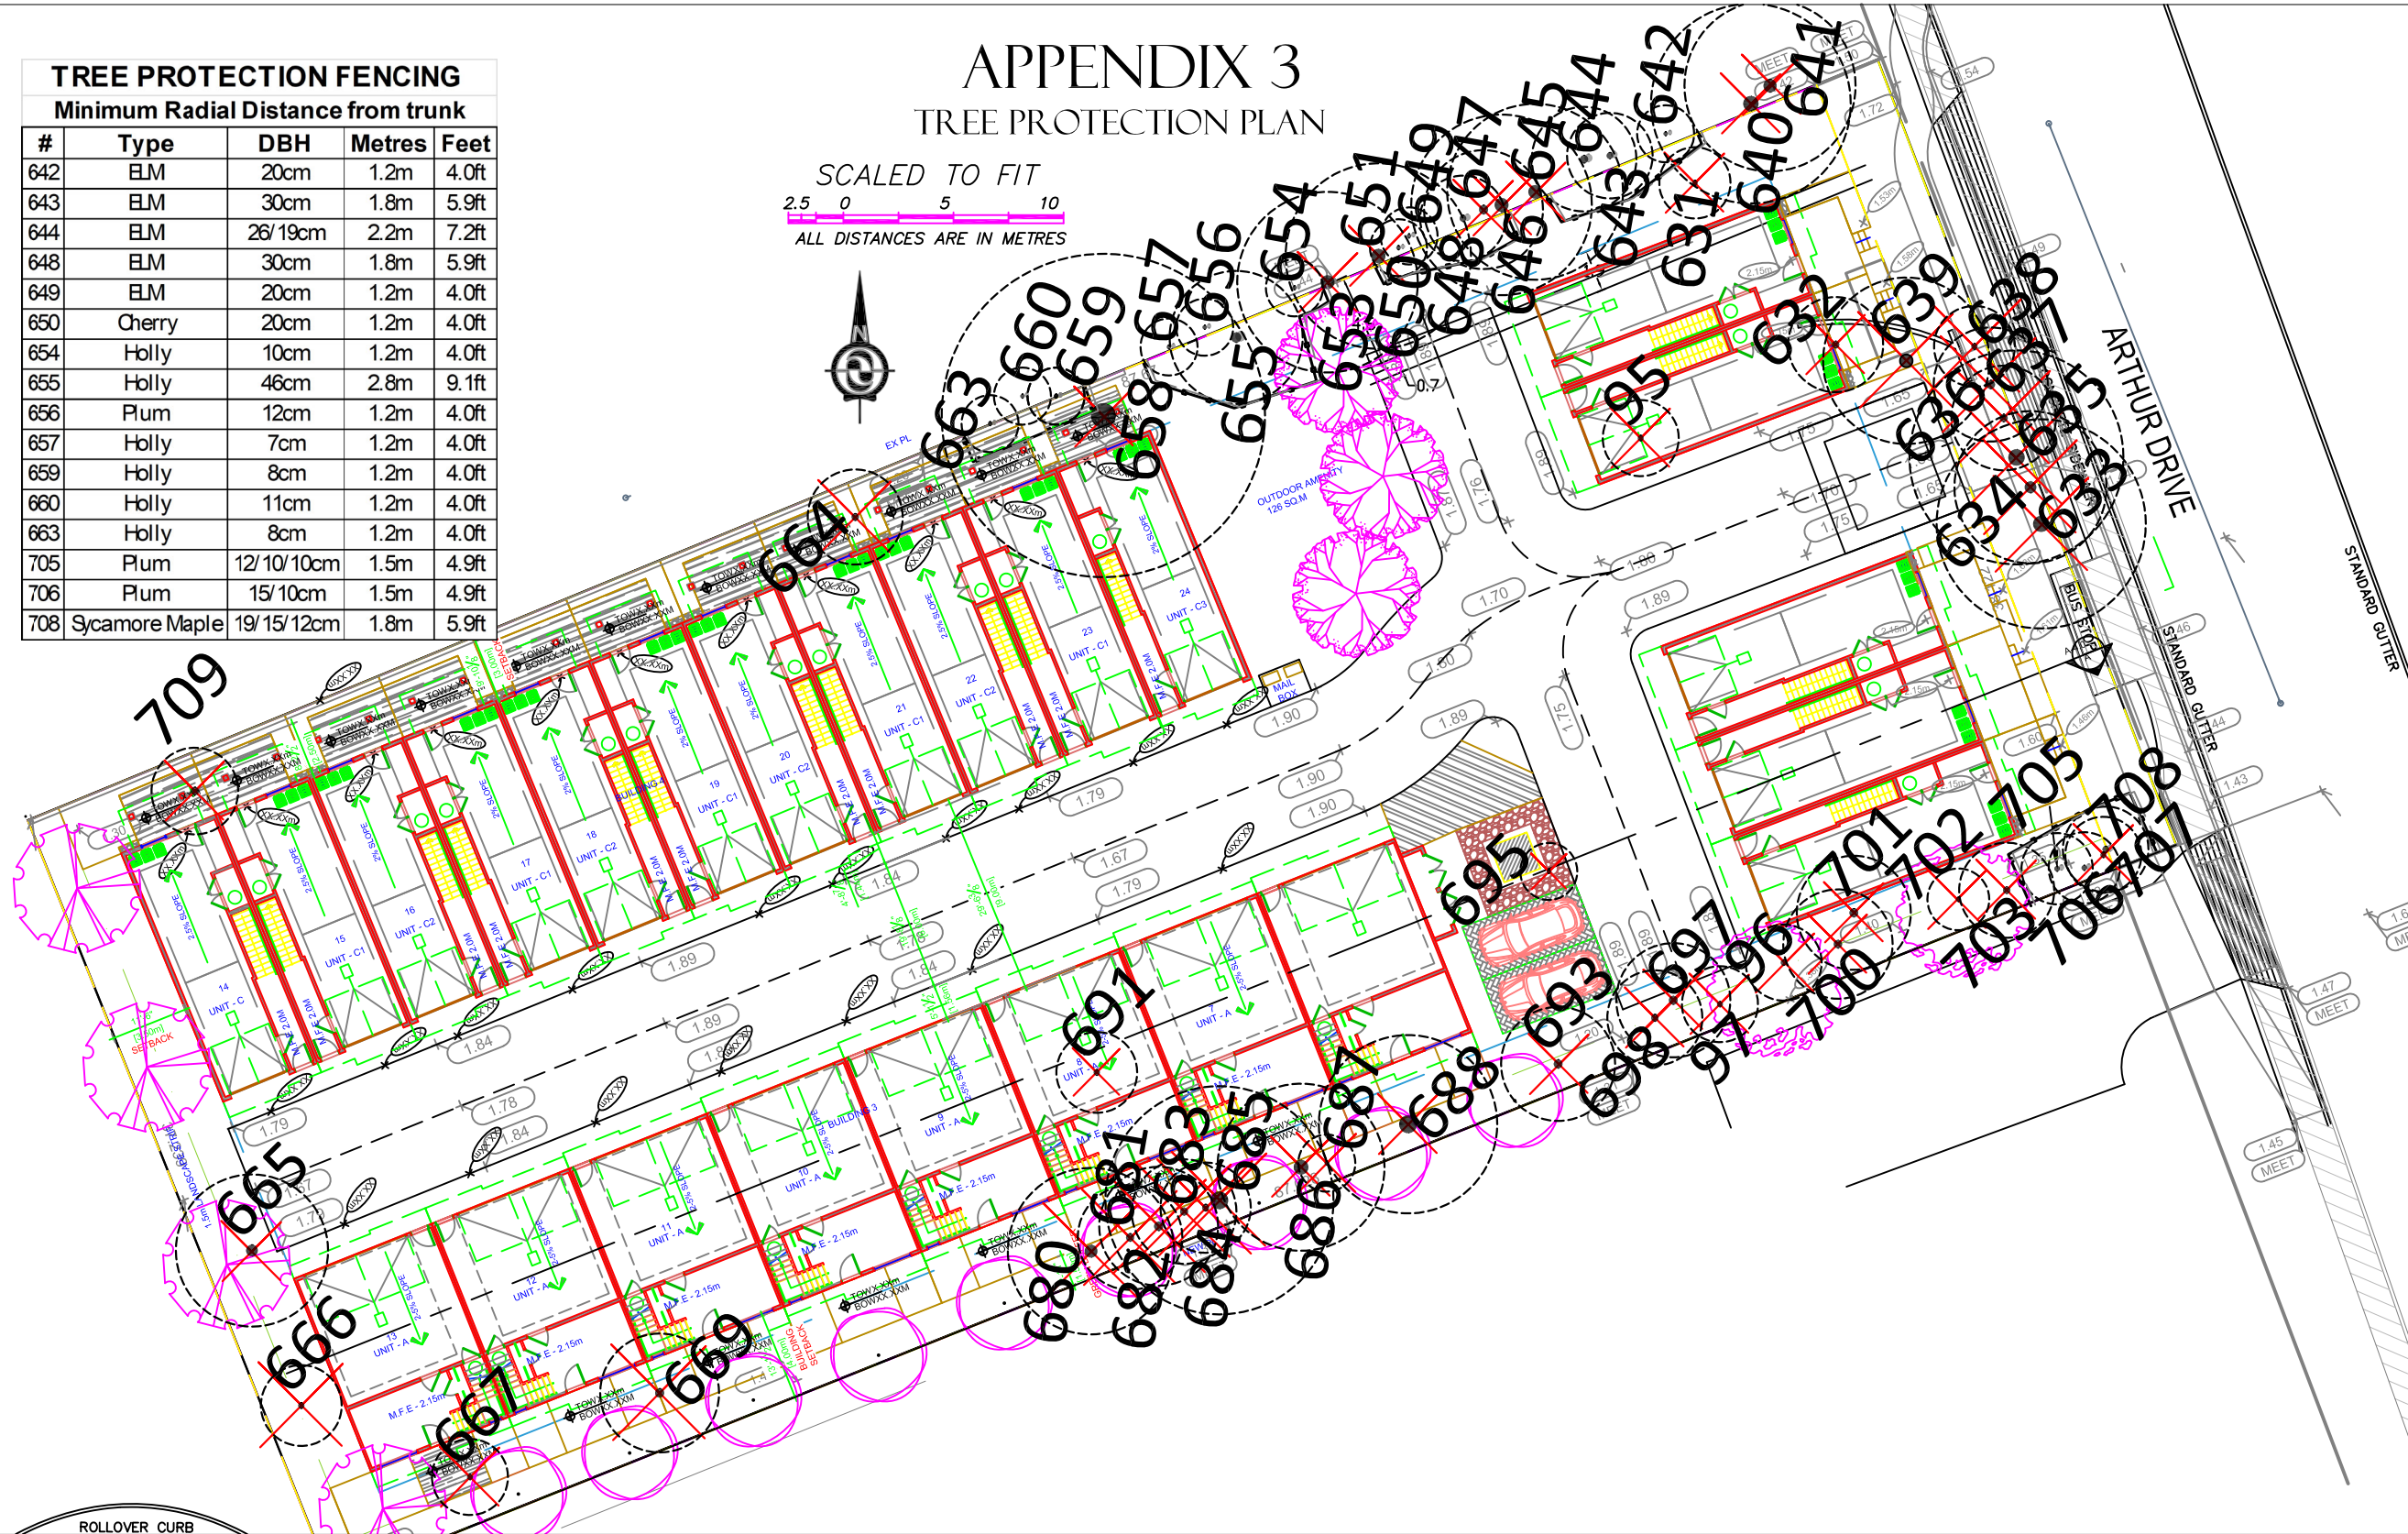

TREE PROPOSED
FOR RETENTION

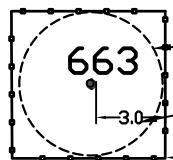

PROTECTION ZONE
(MPZ)
FENCING DIMENSIONS
IN METRES
PROTECTION
FENCING

TREE PROPOSED
FOR REMOVAL



NOTES:

1. SITE LAYOUT INFORMATION AND TREE SURVEY DATA PER SUPPLIED DRAWING
2. REFER TO ATTACHED TREE PROTECTION REPORT FOR INFORMATION CONCERNING TREE SPECIES, STEM DIAMETER, HEIGHT, CANOPY SPREAD AND CONDITION.
3. ALL MEASUREMENTS ARE METRIC

Froggers Creek
Tree Consultants Ltd

7763 McGregor Avenue Burnaby BC V5J 4H4
Telephone: 604-721-6002 Fax: 604-437-0970

Delta House, 4501 Arthur Drive Delta BC

TREE PROTECTION DRAWING
THE DRAWING PLOTS ALL TREES, PROPOSED FOR
RETENTION, REMOVAL, THEIR CANOPIES,
PROTECTION ZONES AND PROTECTION FENCING IN
RELATION TO PROPOSED LAYOUT

May 2026

TREE INVENTORY

#	Type	Action	DBH	MPZ
95	ELM	Remove	25cm	1.5m
96	Norway Maple	Remove	25cm	1.5m
97	Portuguese Laurel	Remove	15/15/12cm	1.8m
631	Rhododendron	Remove	8/8/8cm	1.5m
632	Rhododendron	Remove	17/13cm	2.0m
633	Incense Cedar	Remove	54/48cm	4.4m
634	Incense Cedar	Remove	48/28cm	3.2m
635	Incense Cedar	Remove	60/35	4.5m
636	Incense Cedar	Remove	27/19/12cm	2.2m
637	Incense Cedar	Remove	37/20cm	2.4m
638	Incense Cedar	Remove	28cm	1.7m
639	Purple Plum	Remove	58cm	3.5m
640	ELM	Remove	54/49cm	4.2m
641	ELM	Remove	40/23/23cm	3.6m
642	ELM	Retain	20cm	1.2m
643	ELM	Retain	30cm	1.8m
644	ELM	Retain	26/19cm	2.2m
645	ELM	Remove	43/25/23cm	3.7m
646	ELM	Remove	60/25cm	3.8m
647	ELM	Remove	32/28cm	2.5m
648	ELM	Retain	30cm	1.8m
649	ELM	Retain	20cm	1.2m
650	Cherry	Retain	20cm	1.2m
651	ELM	Remove	65cm	3.9m
653	ELM	Remove	63cm	3.8m
654	Holly	Retain	10cm	0.6m
655	Holly	Retain	46cm	2.8m
656	Plum	Retain	12cm	0.7m
657	Holly	Retain	7cm	0.4m
658	Western Redcedar	Remove	114cm	6.8m
659	Holly	Retain	8cm	0.5m
660	Holly	Retain	11cm	0.7m
663	Holly	Retain	8cm	0.5m
664	English Laurel	Remove	15@15cm	2.0m
665	Apple	Remove	54cm	3.2m
666	Apple	Remove	28cm	1.7m
667	Pear	Remove	26cm	1.6m
668	Apple	Remove	42cm	2.5m
680	Western Redcedar	Remove	58cm	3.5m
681	Western Redcedar	Remove	38/20cm	2.2m
682	Western Redcedar	Remove	42cm	2.5m
683	Western Redcedar	Remove	37cm	2.2m
684	Western Redcedar	Remove	32cm	1.9m
685	Western Redcedar	Remove	80cm	4.8m
686	Sycamore Maple	Remove	60cm	3.6m
687	Hawthorne	Remove	13/12cm	1.2m
688	Sycamore Maple	Remove	65cm	3.9m
691	Shore Pine	Remove	24/20cm	1.7m
693	Plum	Remove	30/30cm	2.4m
695	Holly	Remove	7/7/7cm	1.2m
697	Portuguese Laurel	Remove	33cm	2.0m
698	Portuguese Laurel	Remove	30/25/24cm	2.4m
700	Portuguese Laurel	Remove	30/28cm	2.3m
701	Portuguese Laurel	Remove	38/18	2.4m
702	Hawthorne	Remove	22cm	1.3m
703	Purple Plum	Remove	16/16/15cm	2.0m
705	Plum	Retain	12/10/10cm	1.5m
706	Plum	Retain	15/10cm	1.5m
707	Plum	Remove	26cm	1.6m
708	Sycamore Maple	Retain	19/15/12cm	1.8m
709	Linden	Remove	30cm	1.8m

DBH- trunk diameter, MPZ- protection zone