

SEAL:

MAGLIN BATTERY TABLE AND CHAIRS



KOMPAN ARCH LANDER COR20210



MAGLIN 720 BACKED BENCH MBE-0725-00137



HAUSER TWEED ANTHRACITE COUNTERBAR STOOL



HAUSER KAVARTHA RECTANGULAR BAR TABLE



MAGLIN BIKE MBR-2500-00003

PROJECT:

APARTMENT DEVELOPMENT

11838, 11828, 11824, 11818, 11890
90TH AVENUE
DELTA, B.C.

DRAWING TITLE:

**LANDSCAPE
PLAN**

DATE: 25 JUN 16

SCALE: 1:200

DRAWN: RJ

DESIGN: RJ

CHKD: YR


L1

OF 7

PMG PROJECT NUMBER:

25-043

25043-1.2P

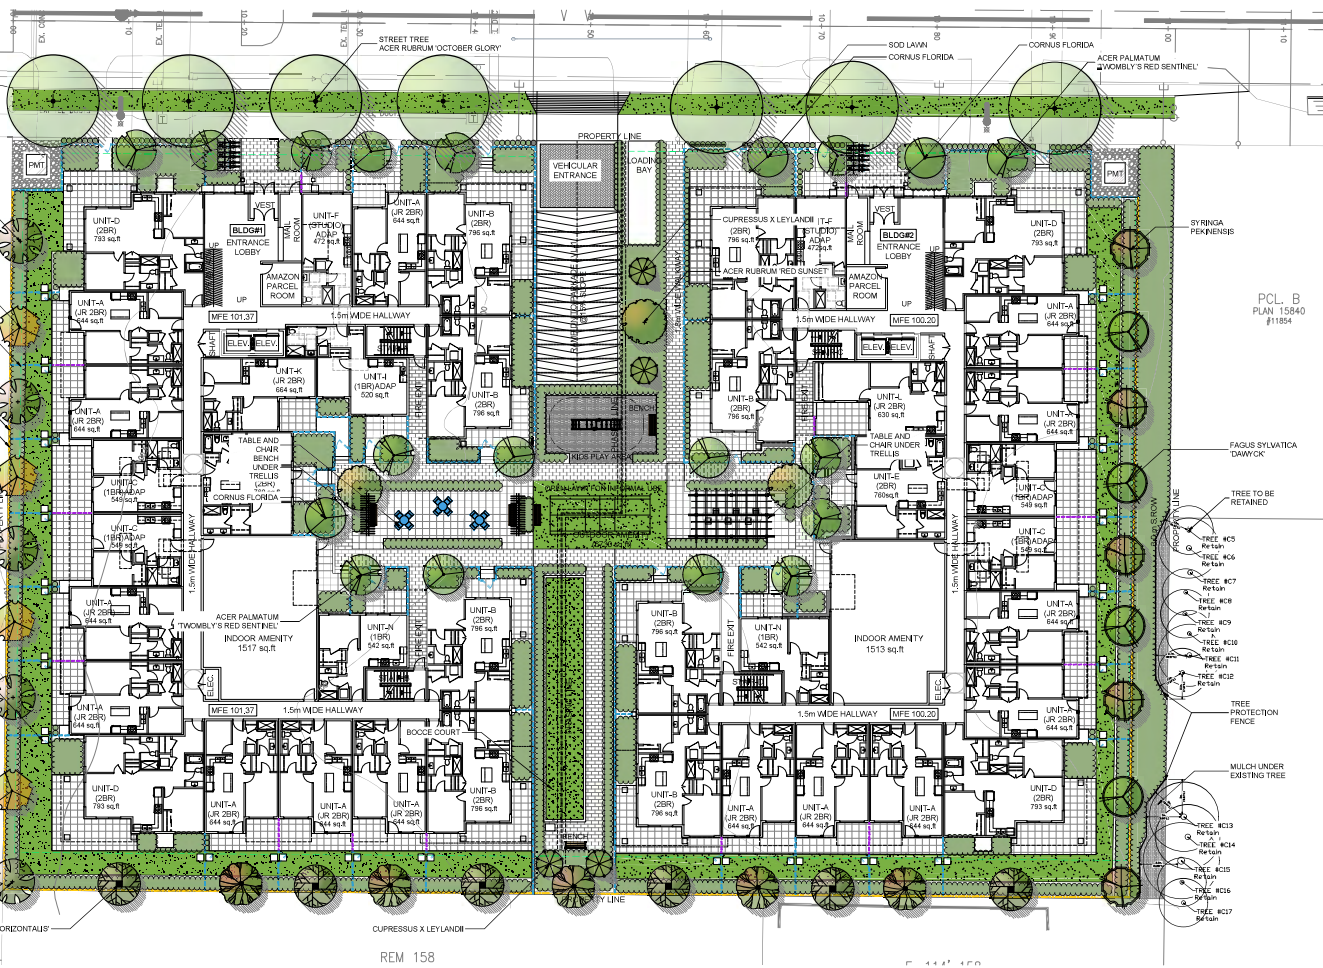

PMG PROJECT NUMBER: 25-043			
KEY	QTY	BOTANICAL NAME	COMMON NAME
1	10	ACER PALMATUM 'TWOOMBY'S RED SENTINEL'	COLUMNAR RED JAPANESE MAPLE
2	1	ACER RUBRUM 'RED SUNSET'	RED SUNSET MAPLE
3	5	CORNUS CANADENSIS 'FOREST PANSY'	FOREST PANSY DOGWOOD
4	9	CORNUS FLORIDA	FLORING DOGWOOD
5	4	CUPRESSUS X LEYLANDII	LEYLAND SYPRIS
6	4	DAVIDIA INVOLUCRATA	HANDKERCHIEF (OR DOME) TREE
7	4	FAGUS SYLVATICA 'DAWYCK'	FASTIGIATE OR DAWYCK BEECH
8	2	QINGKO BLOBA AUTUMN GOLD	AUTUMN GOLD MANDARIN TREE
9	6	PARROTIA PERSICA 'HORIZONTALIS'	HORIZONTAL PERSIAN BIRCHWOOD
10	5	STEVARTIA MONADELPHA	ORANGE BARK STEVARTIA
11	5	SYRINGA PENKENSIS	CHINESE TREE LILAC

NOTES: * PLANT SIZES IN THIS LIST ARE SPECIFIED ACCORDING TO THE BC LANDSCAPE STANDARD AND CANADIAN LANDSCAPE STANDARD, LATEST EDITION. CONTAINER SIZES SPECIFIED AS PER ONLY STANDARDS. BOTH PLANT SIZE AND CONTAINER SIZE ARE THE MINIMUM ACCEPTABLE SIZES. * REFER TO SPECIFICATIONS FOR DEFINED CONTAINER MEASUREMENTS AND OTHER PLANT MATERIAL REQUIREMENTS. * SEARCH AND REVIEW HAVE PLANT MATERIAL AVAILABLE FOR OPTIONAL REVIEW BY LANDSCAPE ARCHITECT AT SOURCE OF SUPPLY. * AREA OF SEEDING, SUBSTITUTIONS ARE SUBJECT TO BC LANDSCAPE STANDARD AND CANADIAN LANDSCAPE STANDARD - DEFINITION OF CONDITIONS OF AVAILABILITY. * ALL LANDSCAPE MATERIAL AND WORKMANSHIP MUST MEET OR EXCEED BC LANDSCAPE STANDARD AND CANADIAN LANDSCAPE STANDARD LATEST EDITION. * ALL PLANT MATERIAL MUST BE PROVIDED FROM CERTIFIED DISEASE FREE NURSERY. * B&B SOLIDS NOT PERMITTED IN GROWING MEDIUM UNLESS AUTHORIZED BY LANDSCAPE ARCHITECT.

43 REPLACEMENT TREES REQUIRED; 58 REPLACEMENT TREES PROVIDED.

ALL SOFT LANDSCAPE AREAS TO BE IRRIGATED WITH A HIGH EFFICIENCY AUTOMATIC IRRIGATION SYSTEM; INSTALLATION TO I.L.A.-B.C. STANDARDS, LATEST EDITION.



CLIENT:



APARTMENT DEVELOPMENT

DRAWING TITLE:

PLANTING ENLARGEMENT

DATE: 25 MAY 16 DRAWING NUMBER:

SCALE: 1:100

DRAWN: RJ

DESIGN: RJ


CHKD: YR

L2

OF 7



25043-1.ZIP PMG PROJECT NUMBER: 25-043

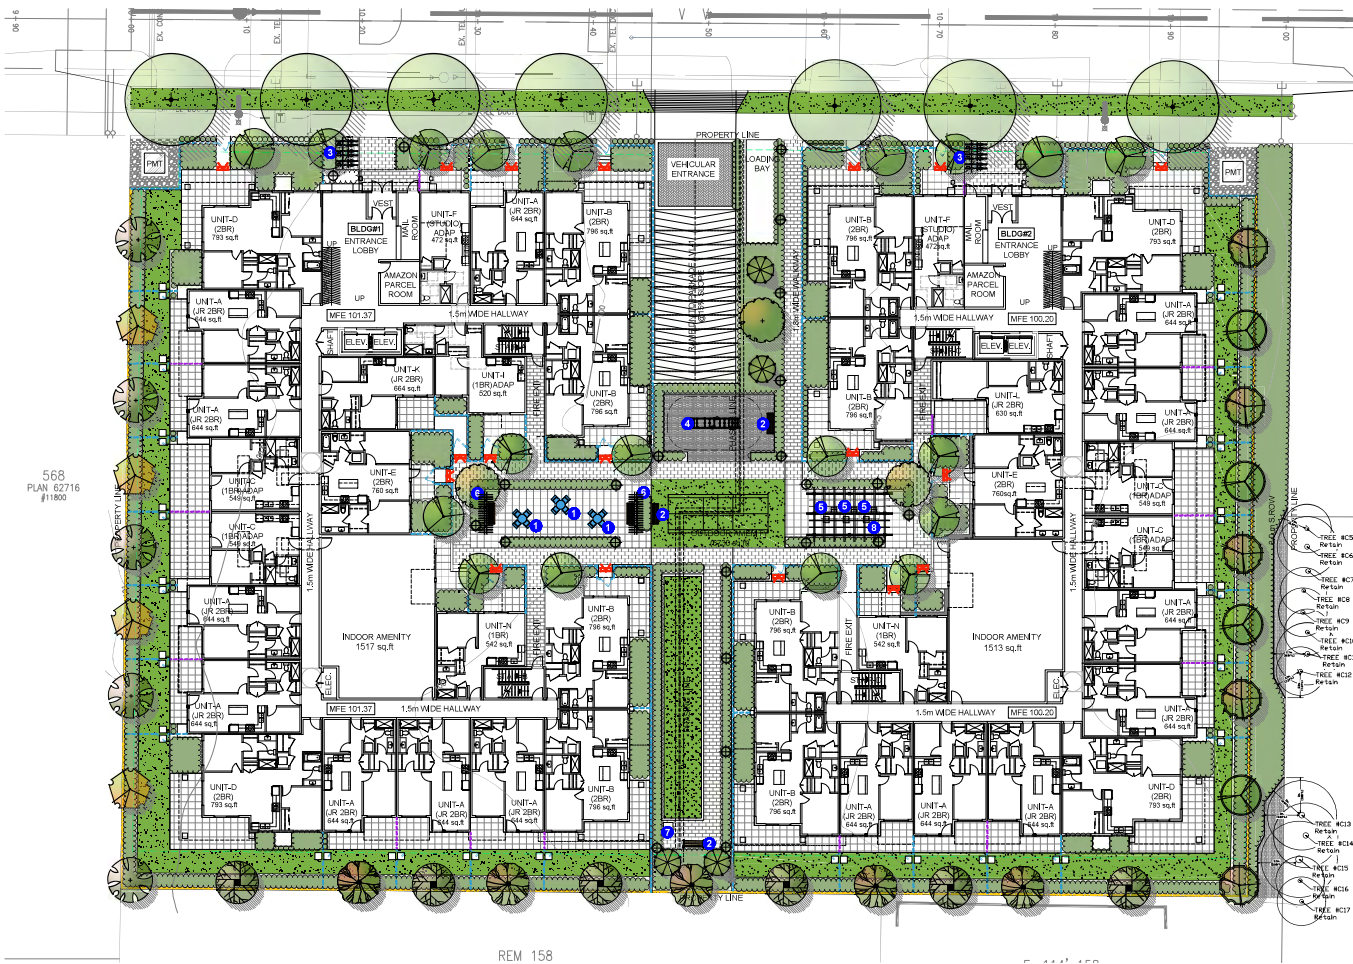

568
PLAN 62716
#11800

REM 158

ONSITE FURNITURE LEGEND

1	TABLE AND CHAIRS	MAGLIN BATTERY TABLE MTB-2000-00001 MAGLIN BATTERY CHAIRS MCH-2000-00002
2	BENCH	MAGLIN 720 BACKED BENCH MBE-0720-00137
3	BIKE RACK	MAGLIN BIKE MBR-0000-00003 COLOUR: SILVER 14, FINISH: MATTE FINISH
4	PLAY EQUIPMENT	KOMPAN ARCH LANDCER COR02010
5	TABLE AND CHAIR	HAUSER TWEED ANTHRACITE COUNTERBAR STOOL HAUSER KAWARITHA RECTANGULAR BAR TABLE HB87-CH
6	TRELLIS	SMALL TRELLIS, REFER TO DETAIL
7	STORAGE	SUNCAST 22 GALLON SMALL DECK BOX
8	TRELLIS	LARGE TRELLIS, REFER TO DETAIL

MATERIAL LEGEND

	SYNLAWN ARTIFICIAL TURF
	LAWN
	BELGARD CORTXZ 30X60X50MM, NATURAL COLOUR
	BRUSH PIP CONCRETE FINISH
	BELGARD VS-5, CHARCOAL COLOUR, HERRINGBONE PATTERN
	GRAVEL
	BELGARD ORIGIN 457 x 457 x 60mm, COLOUR: NEWPORT GREY
	MARATHON SURFACES POURED IN PLACE RUBBER, YELLOW

LIGHTING LEGEND

	STEP LIGHT
	PATH LIGHT


FENCE LEGEND

--

NOTE:
ELECTRICAL DRAWING TO BE COORDINATED WITH LANDSCAPE PLANS.
PLEASE REFER TO ELECTRICAL DRAWING FOR FINAL LIGHTING DESIGN.



PATH LIGHT STEP LIGHT

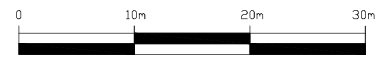

©Copyright reserved. This drawing and design is the property of PMG Landscape Architects and may not be reproduced or used for other projects without their permission.

pmg
LANDSCAPE
ARCHITECTS
Suite C100 - 4185 Still Creek Drive
Burnaby, British Columbia V5C 6G9
p. 604.294-0111 f. 604.294-0022

SEAL:

NO.	DATE	REVISION DESCRIPTION	DR.
1	25 JUN 11	POWERED FOR GP	01

CLIENT:

PROJECT:

APARTMENT DEVELOPMENT

**11838, 11828, 11824, 11818, 11890
90TH AVENUE
DELTA, B.C.**

DRAWING TITLE:

**MATERIAL
PLAN**

DATE: 25 MAY 16 DRAWING NUMBER:
SCALE: 1:200
DRAWN: RJ
DESIGN: RJ
CHKD: YR

L4

OF 7

NOTES: * PLANT SIZES IN THIS LIST ARE SPECIFIED ACCORDING TO THE BC LANDSCAPE STANDARD AND CANADIAN LANDSCAPE STANDARD, LATEST EDITION. CONTAINER SIZES ARE SPECIFIED AS PER ORLA STANDARD. BOTH PLANT SIZE AND CONTAINER SIZE ARE REQUIRED TO BE SPECIFIED FOR ALL PLANTS. ** PLANT SPECIES ARE LISTED IN ORDER OF INCREASED MAINTENANCE REQUIREMENTS. * SEARCH AND REVIEW MAKE PLANT MATERIAL AVAILABLE TO THE CLIENT. ** PLANT SPECIES ARE LISTED IN ORDER OF INCREASED MAINTENANCE REQUIREMENTS. INCLUDE LOWER MAINLAND AND FRASER VALLEY. * SUBSTITUTIONS: OBTAIN WRITTEN APPROVAL FROM THE LANDSCAPE ARCHITECT PRIOR TO MAKING ANY SUBSTITUTIONS TO THE SPECIFIED MATERIAL. UNIMPROVED SPECIES MAY BE SUBSTITUTED FOR IMPROVED SPECIES, BUT NOT VICE VERSA. ** SUBSTITUTIONS ARE SUBJECT TO BC LANDSCAPE STANDARD AND CANADIAN LANDSCAPE STANDARD, LATEST EDITION. PLANT SPECIES LISTED IN THIS LIST ARE SPECIFIED TO BE USED IN ALL PLANTINGS EXCEEDING BC LANDSCAPE STANDARD AND CANADIAN LANDSCAPE STANDARD, LATEST EDITION. * ALL PLANT MATERIAL MUST BE PROVIDED FROM CERTIFIED DISEASE FREE NURSERY. ** SO-SOLID NOT PERMITTED IN GROWING MEDIUM.

PROJECT

11838, 11828, 11824, 11818, 11890
90TH AVENUE
DELTA, B.C.

ROOFTOP LANDSCAPE PLAN


L5

25043-1.71


25-043




A horizontal number line is shown with tick marks at 0, 10m, 20m, and 30m. The segment between 10m and 20m is shaded black.

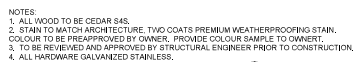

1:50

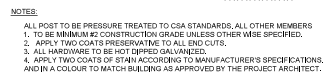

1:25

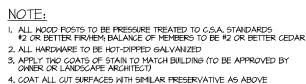

25.043

pmg
LANDSCAPE
ARCHITECTS
Suite C100 - 4185 Still Creek Drive
Burnaby, British Columbia, V5C 6G9
p: 604 294-0011 ; f: 604 294-0022

PROJECT:

11838, 11828, 11824, 11818, 11890
90TH AVENUE
DELTA, B.C.

DRAWING TITLE:




DATE: 25.MAY.16 DRAWING NUMBER:
SCALE: AS SHOWN
DRAWN: RJ
DESIGN: RJ
CHK'D: YR

L7

OF 7

PMG PROJECT NUMBER:

OF 7

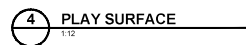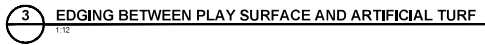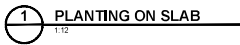[illegible]

1	25 JUN 11	ISSUED FOR OP	01
NO.	DATE	REVISION DESCRIPTION	DR.

CLIENT: