

THE PARK | MIXED-USE RESIDENTIAL - COMMERCIAL



NORTH EAST VIEW

EARLY COMMUNITY FEEDBACK

The early community engagement process for the mixed-use building at 12 Avenue and 53A Street involved several steps to solicit public feedback. This included placing ads in the Delta Optimist newspaper, posting on the Tsawwassen Loop Facebook group, and creating a dedicated feedback website. These efforts aimed to inform the community about the project and gather their input. The website, active from November 2nd to 23rd, 2023, featured project details and a feedback form.


Most feedback (84 %) was supportive, either fully or with suggested revisions. Specifically, 70 % supported the project as proposed, 14 % with some revisions, 9 % were unsure, and 7 % opposed. Social media engagement was positive, with many "likes" and comments, and direct email feedback also reflected majority support from the community.

In response to the community feedback, several updates were made to the project proposal. These included the addition of a safe drop-off zone for residents and visitors, replacing a large pond with a more interactive natural water feature for children's play, incorporating natural playground elements, enhancing wheelchair accessibility throughout the green space, and adding pedestrian pathways to connect with a future multi-use path along with adding a community garden area. The feedback highlighted strong support for the project's design, housing options, public green space, and mixed-use features, along with some suggestions for improvements in rental and affordable housing, and concerns about traffic and parking.



THE PARK | MIXED-USE RESIDENTIAL - COMMERCIAL

CHARACTER STUDY

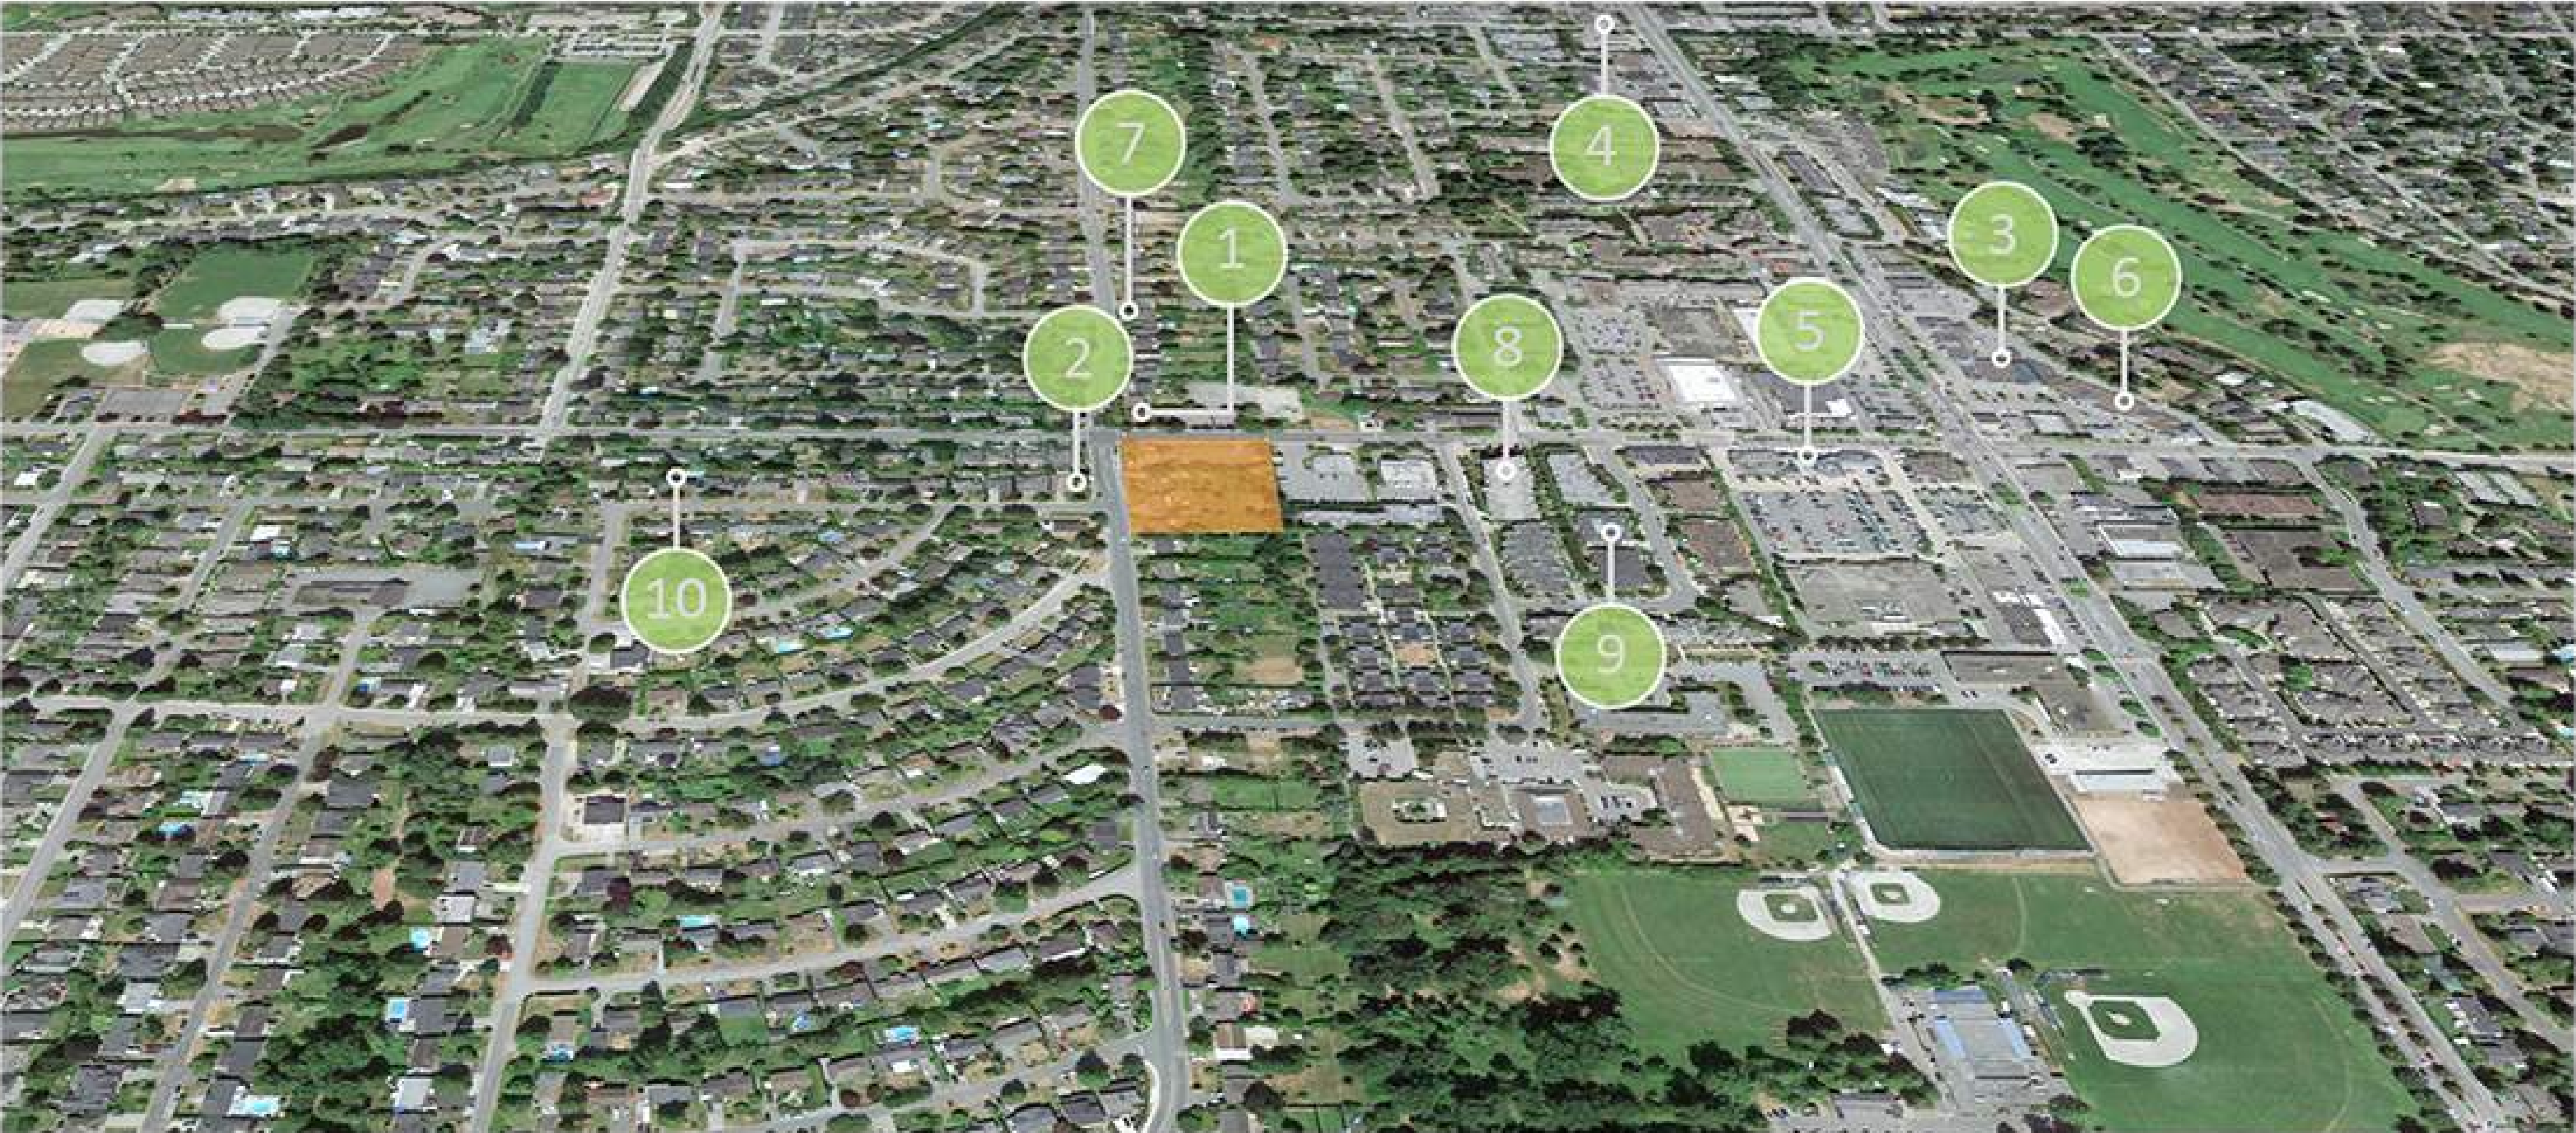

1



2



3



4



5



6



7



8



9



10



A



D



B



E



C




F



CONTEXT PLAN

THE PARK | MIXED-USE RESIDENTIAL - COMMERCIAL

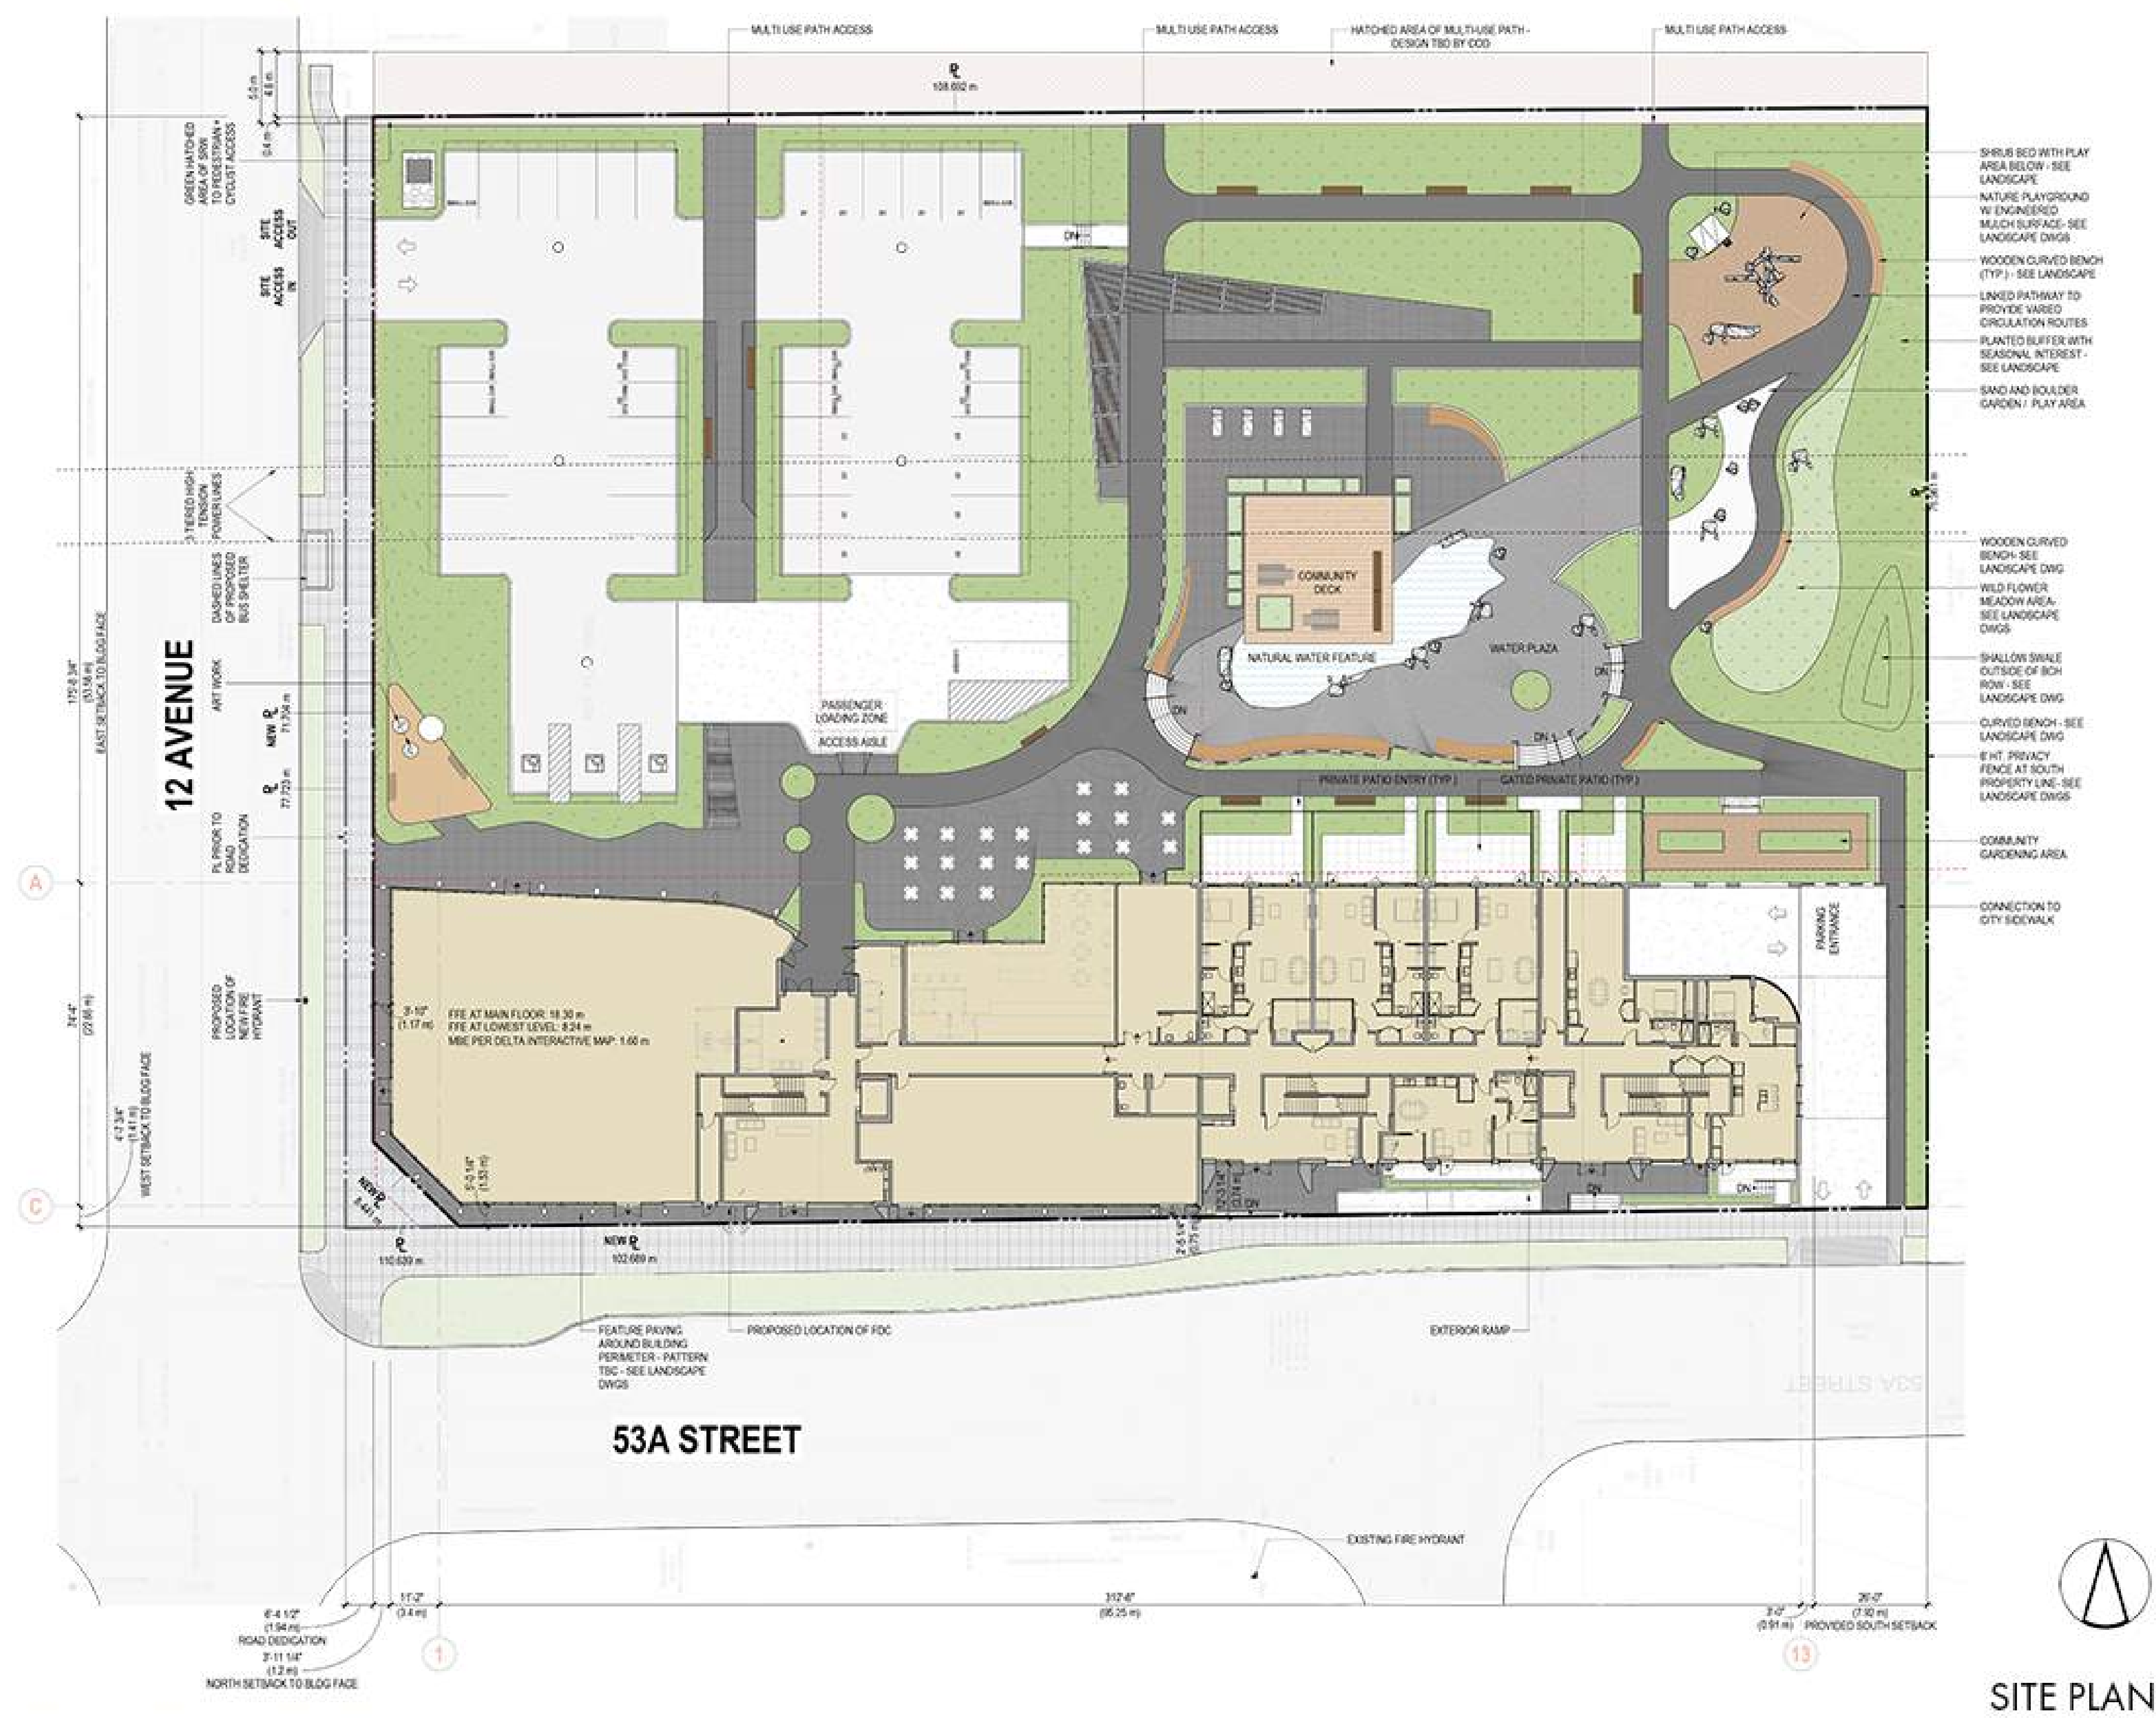

KEY PROJECT ASPECTS

- Use:** commercial - residential
- Area:** 6,467 m² of residential floor area at-grade and above and 823 m² of commercial floor area at-grade
- Height:** 5 storeys and max. building height of 17.3 m plus 3 levels of underground parking
- Parking Spaces:** 143 vehicle parking spaces, including 103 residential spaces, 40 commercial spaces and 7 residential visitor spaces (shared with the 40 commercial spaces)
- Residential Units:** 65 residential units with a mix of 1,2,3 and 4 bedroom units
- Outdoor Amenity Area:** 2,828 m² of private and common outdoor amenity area
- Access:** Vehicular access to the underground parking from 53A Street and to the at-grade parking from 12 Ave. Pedestrian access is proposed from 12 Ave. and 53A Street.



THE PARK | MIXED-USE RESIDENTIAL - COMMERCIAL



WEST VIEW

NORTH STREETSCAPE + ELEVATION



WEST STREETSCAPE + ELEVATION



NORTH WEST VIEW



THE PARK | MIXED-USE RESIDENTIAL - COMMERCIAL

GENERAL CRITERIA

TEST TIME AND DATE:

Equinox: September 21st, 9am - 5pm
March 21st, 9am - 5pm
Solstice: December 21st, 9am - 3pm
June 21st, 9am - 5pm


Two hours increment (or more if the shadowing in a specific time hasn't produced an increment relevant for this study)

Detailed Shadow Studies have been prepared in order to understand the shadow impact on adjacent properties throughout the year.


The proposed building is mainly surrounded by single detached dwellings, therefore particular attention was placed on minimizing shadowing on private outdoor amenity spaces.

The range of times for the studies have been chosen based on two factors:


- usability of private outdoor amenities
- sun rise | sun set pertaining to the considered dates

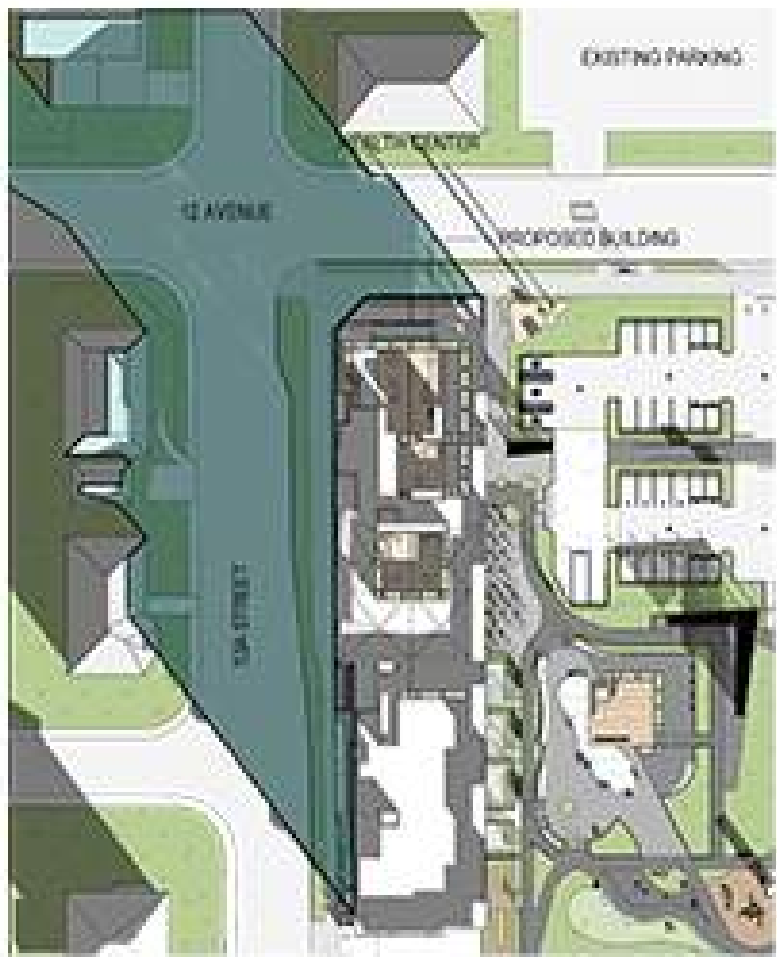


DECEMBER 21st - 9 AM

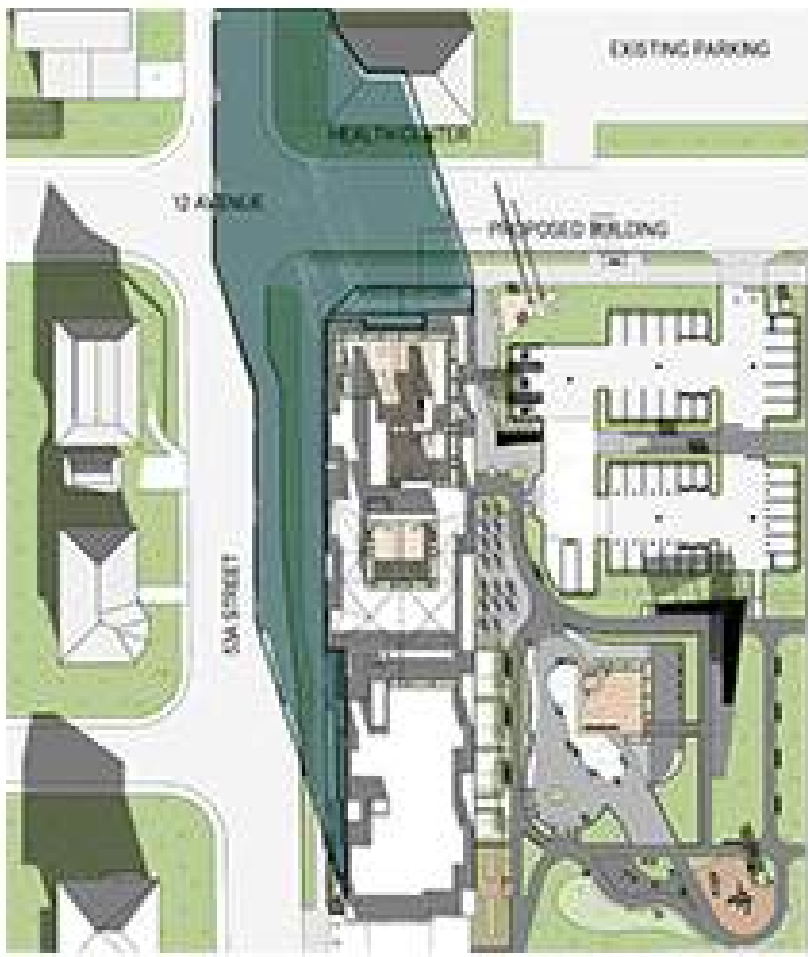


DECEMBER 21st - 11 AM

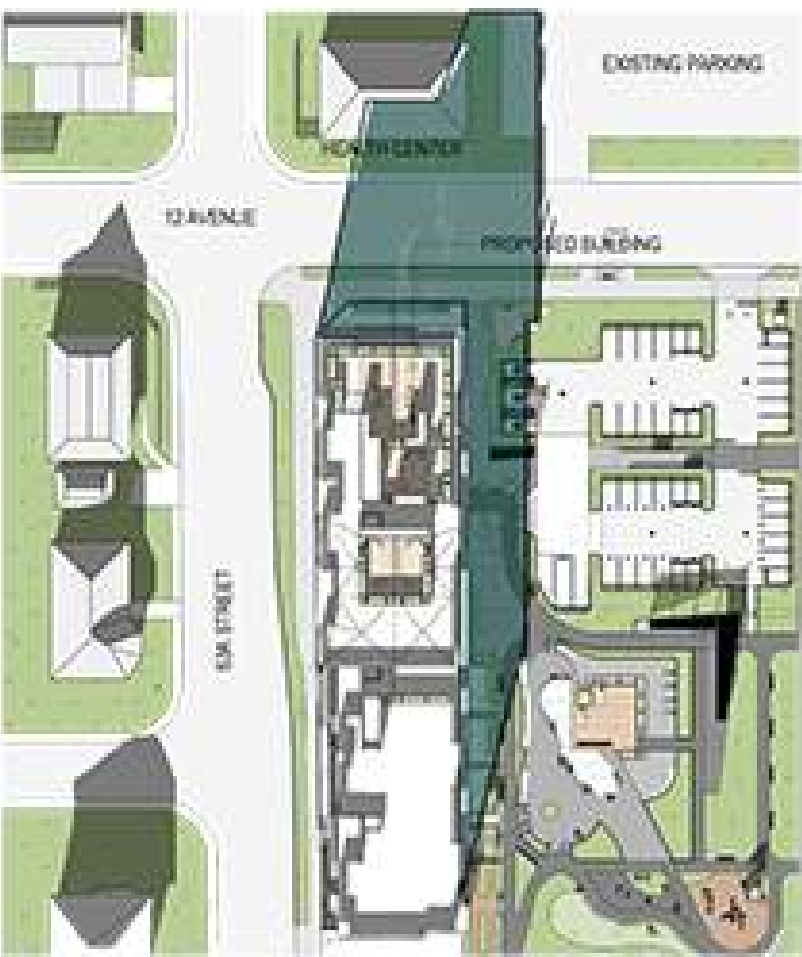

DECEMBER 21st - 1 PM

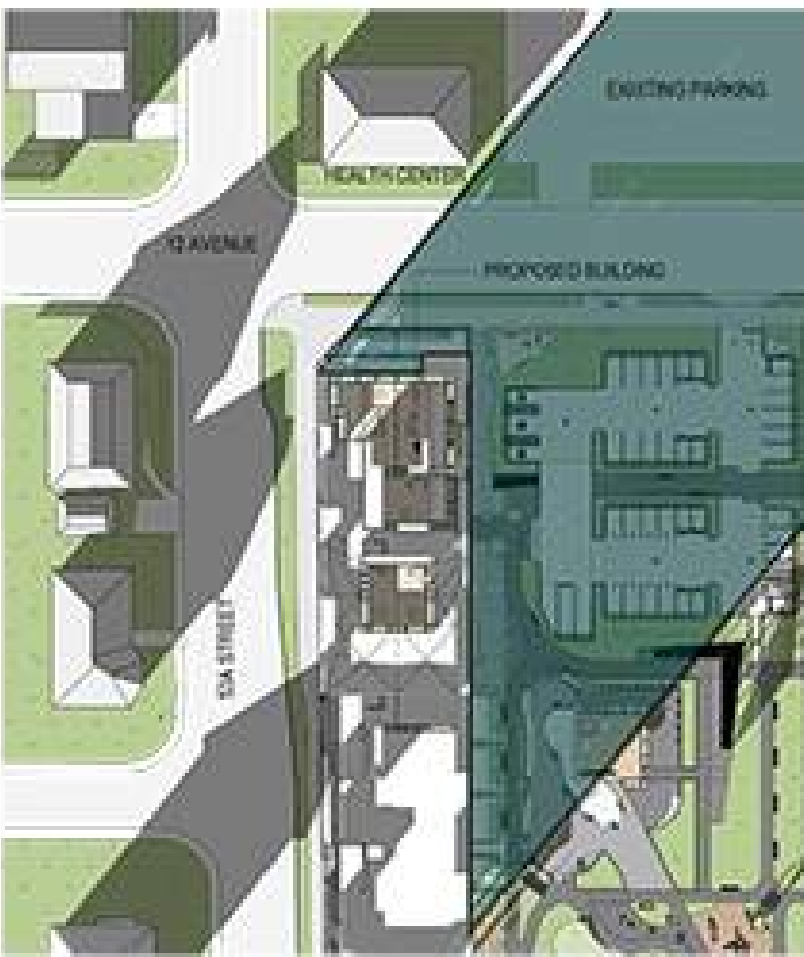

DECEMBER 21st - 3 PM

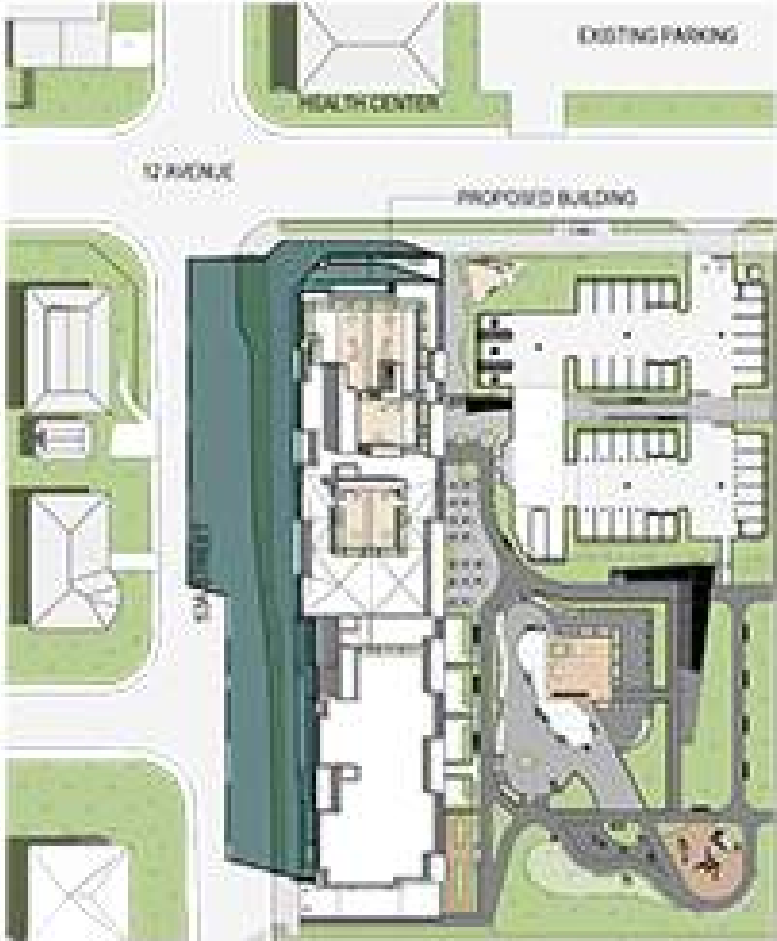

JUNE 21st - 9 AM



JUNE 21st - 11 AM



JUNE 21st - 1 PM



JUNE 21st - 3 PM



JUNE 21st - 5 PM



The shadow study conducted during the winter solstice (December 21st) has an illustrative purpose only. The Shadow produced by the proposed building during this time of the year, can be disregarded, due not only to the low usability of outdoor amenities in adjacent properties, but also to the fact that the weather at this time of the year is mostly cloudy | rainy.



MARCH 21st - 9 AM




MARCH 21st - 11 AM



MARCH 21st - 1 PM



MARCH 21st - 3 PM

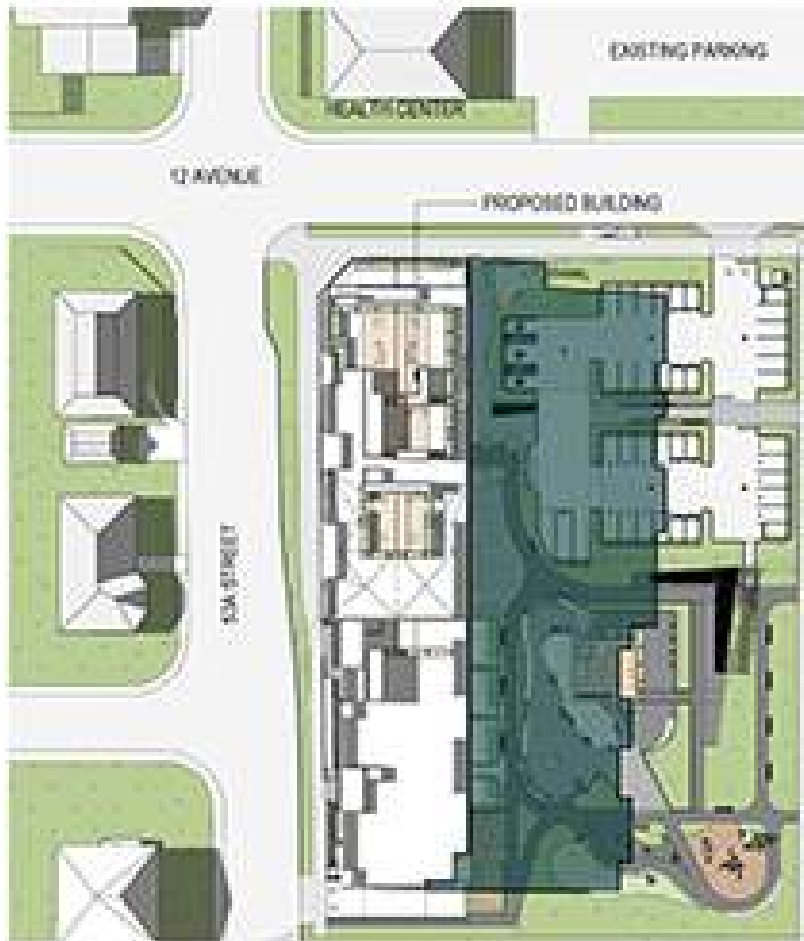


MARCH 21st - 5 PM




SEPTEMBER 21st - 9 AM




SEPTEMBER 21st - 11 AM

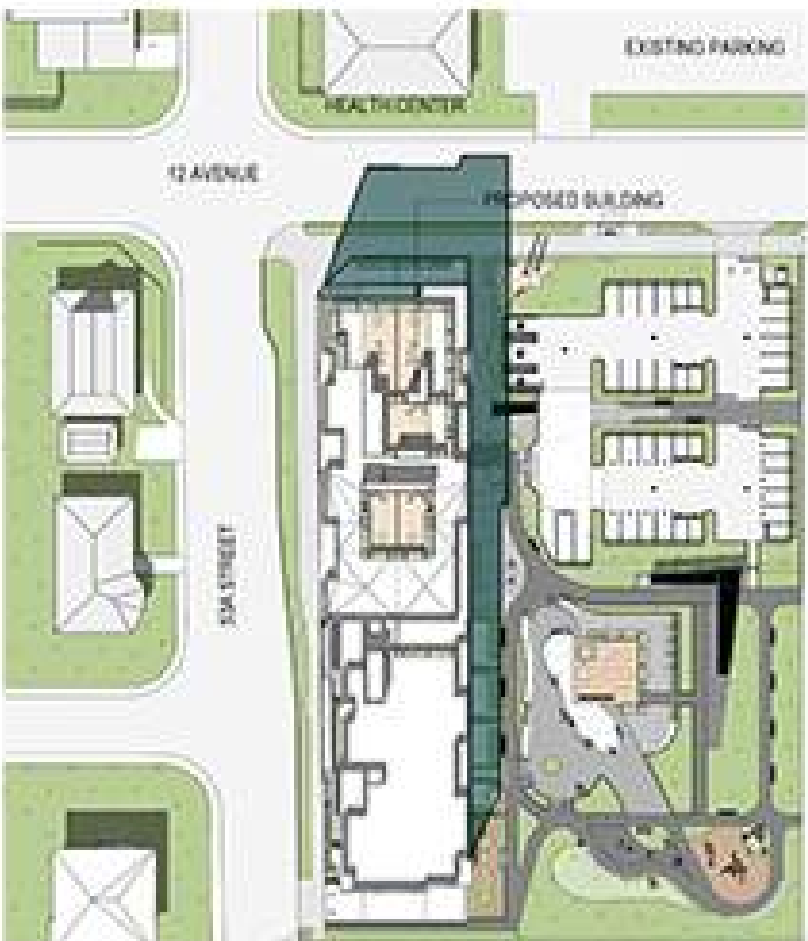

SEPTEMBER 21st - 1 PM

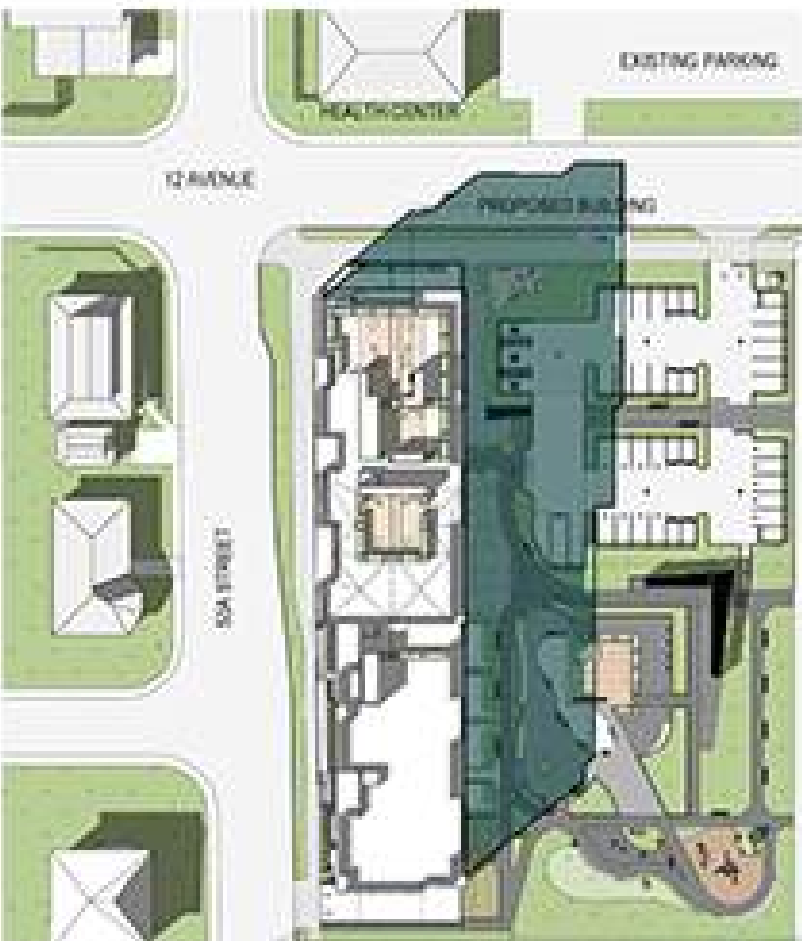


SEPTEMBER 21st - 3 PM

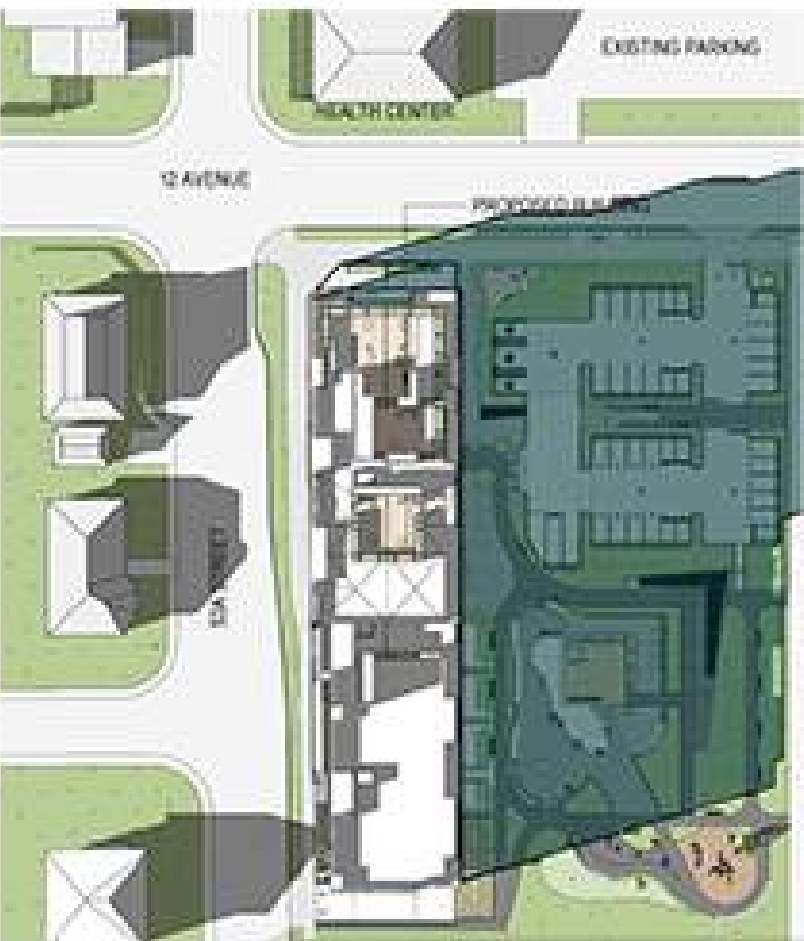


SEPTEMBER 21st - 5 PM


THE PARK | MIXED-USE RESIDENTIAL - COMMERCIAL

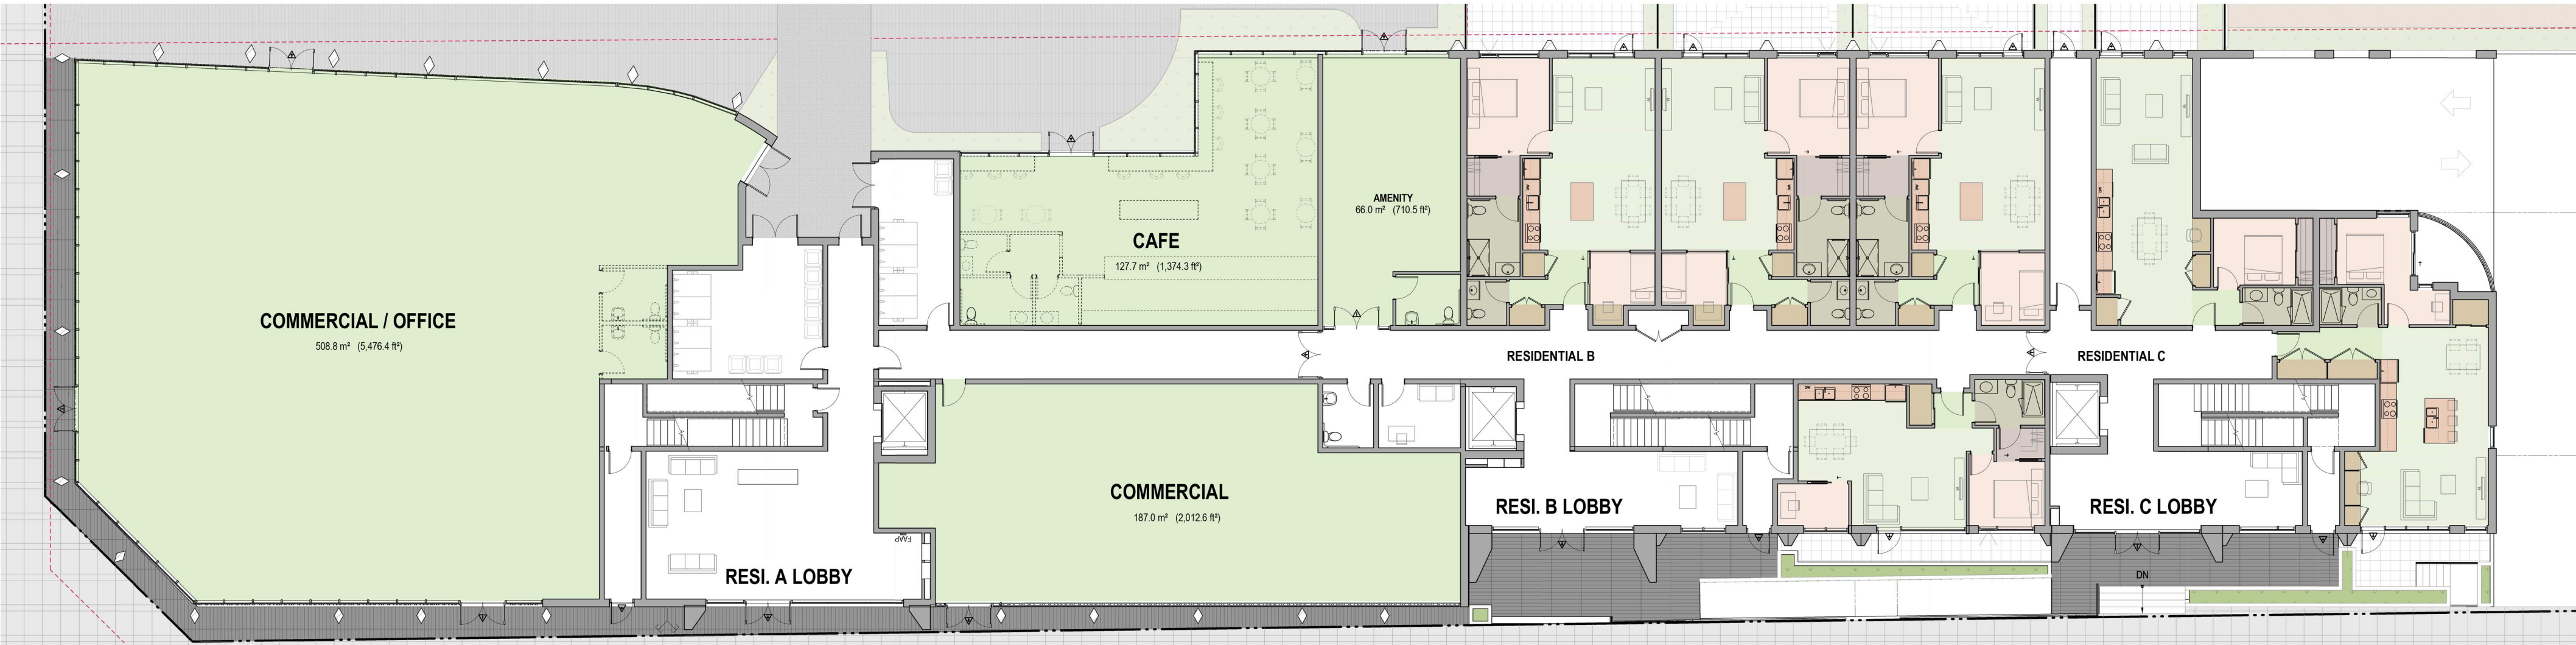


MAIN FLOOR PLAN

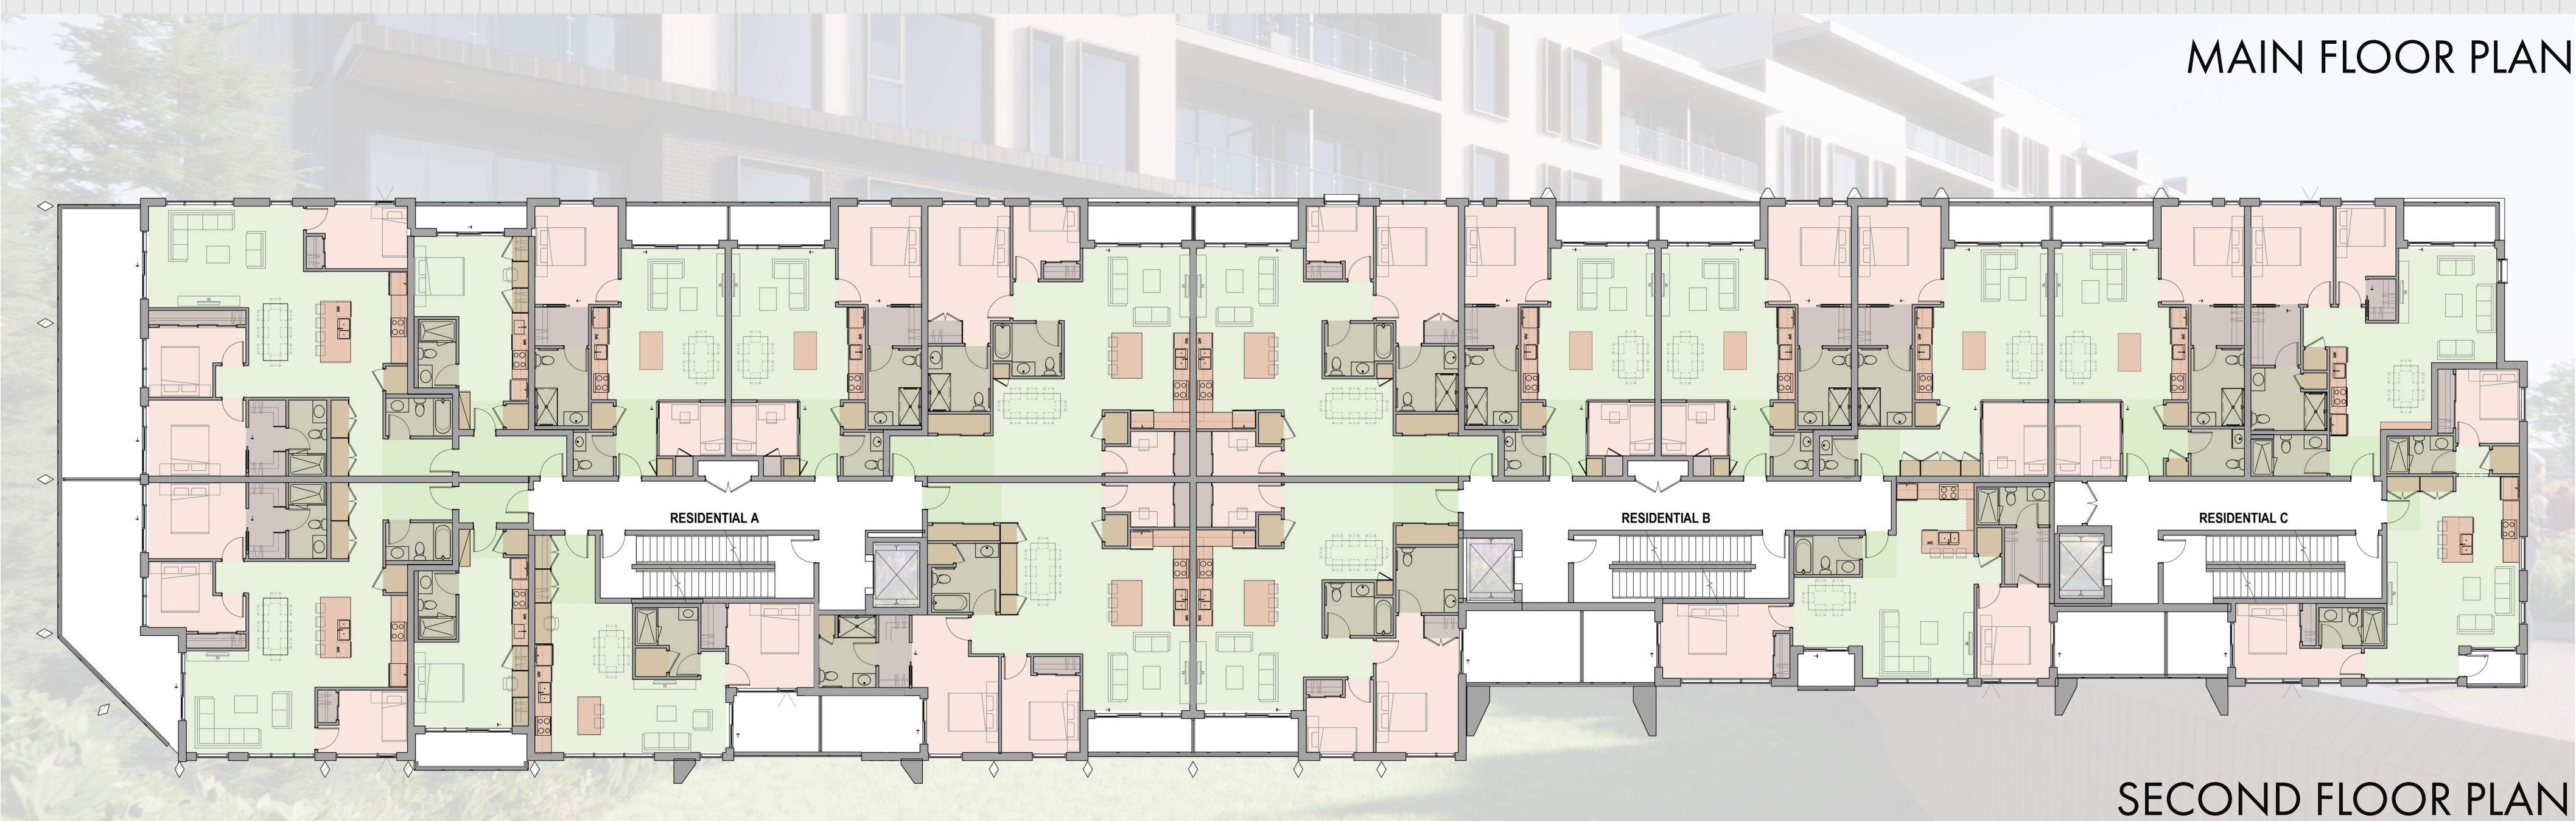

SECOND FLOOR PLAN

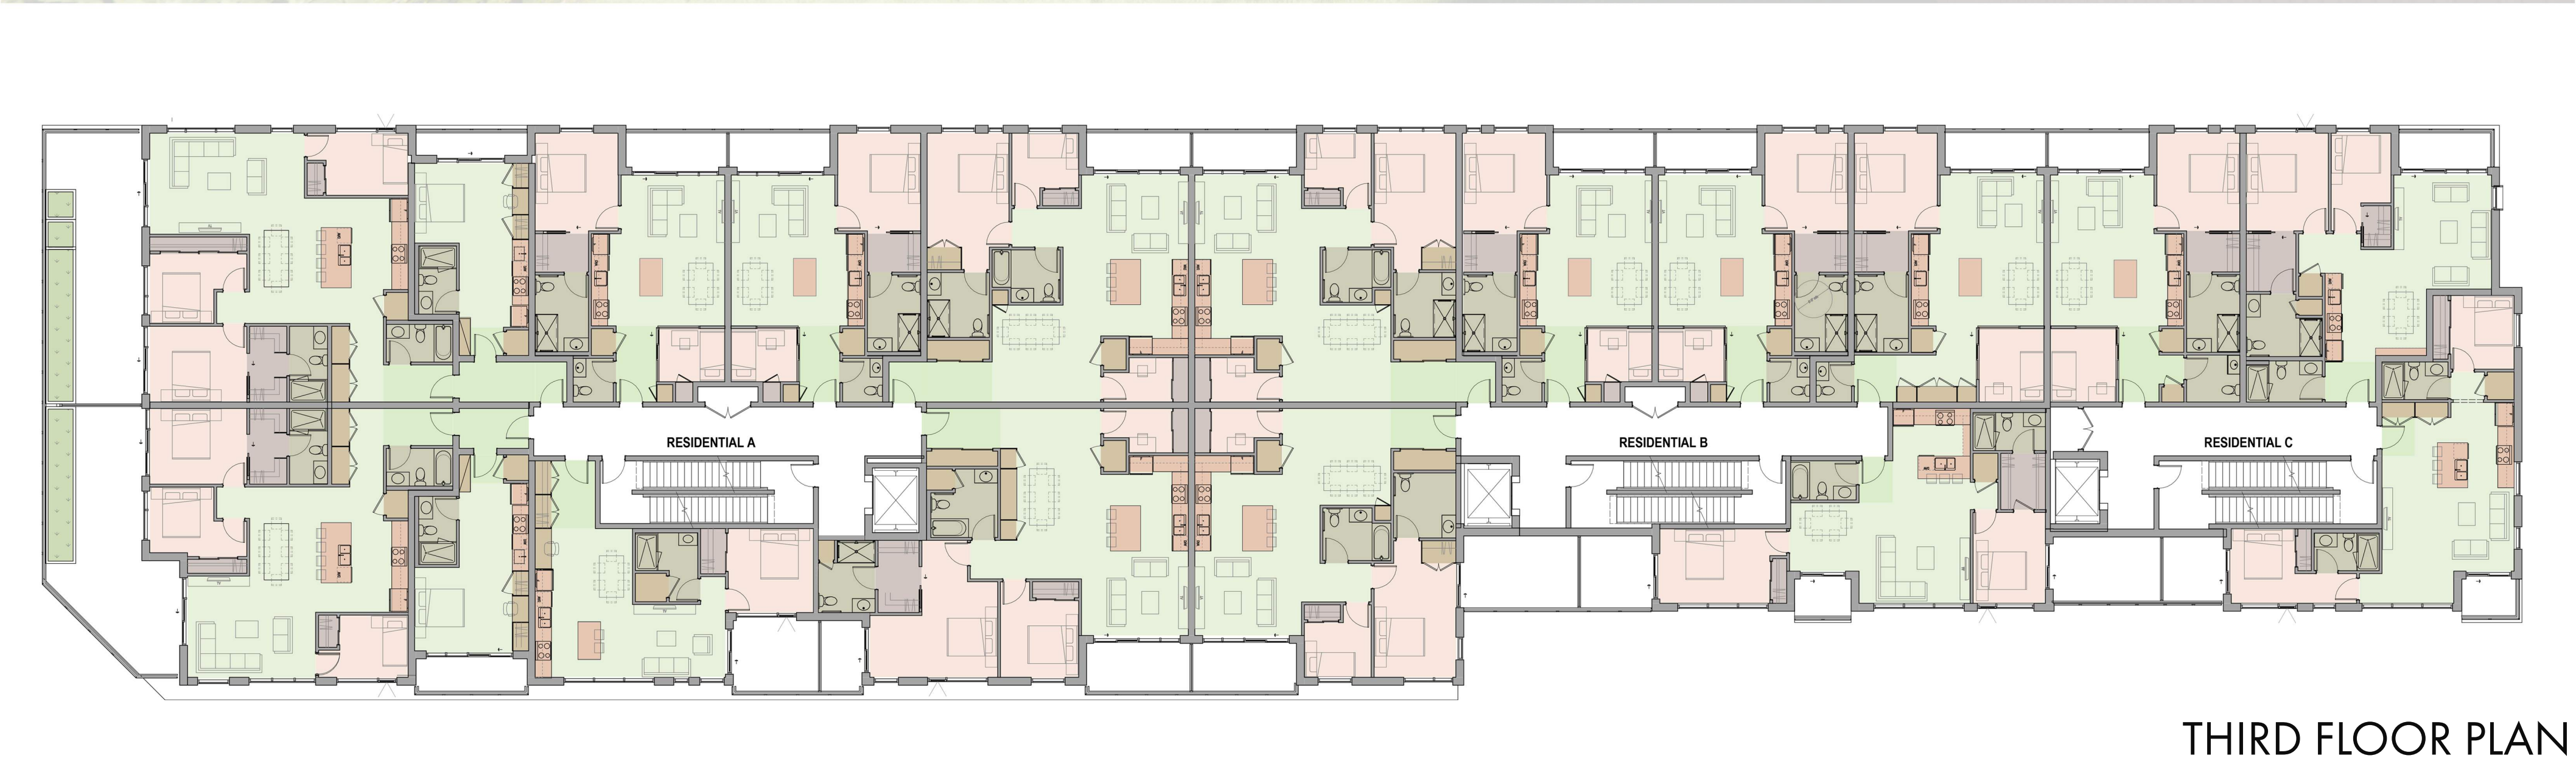

THIRD FLOOR PLAN

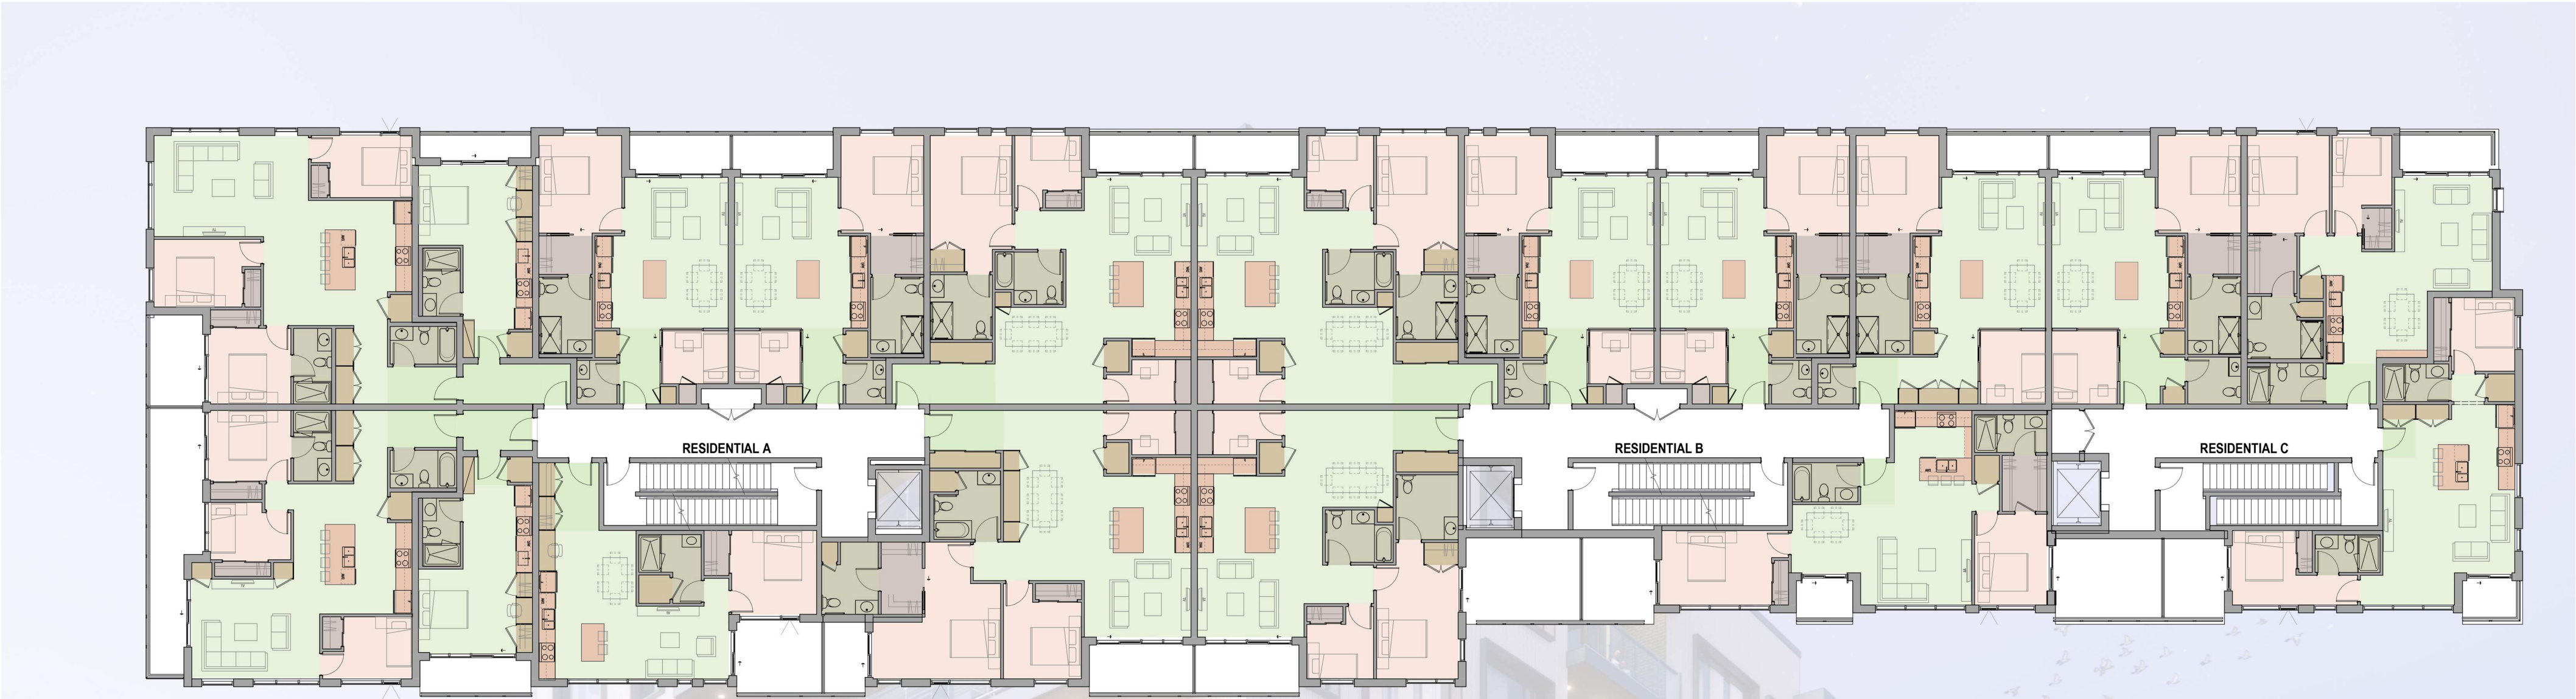

FOURTH FLOOR PLAN



FIFTH FLOOR PLAN

THE PARK | MIXED-USE RESIDENTIAL - COMMERCIAL



WEST ELEVATION



EAST ELEVATION



NORTH ELEVATION



SOUTH ELEVATION

EAST VIEW



An architectural rendering of a modern, multi-story building. The ground floor features a large, open-plan cafe or restaurant with large glass windows and doors. Outside, there is a paved plaza with several round tables and white chairs, where people are sitting and walking. The upper floors have balconies with glass railings, and some people are visible on them. The building has a mix of light-colored panels and dark window frames. The sky is blue with some clouds, and there are trees and bushes in the background.

VIEW FROM 53A ST. - WEST



THE PARK | MIXED-USE RESIDENTIAL - COMMERCIAL

COLOUR PALETTE


BROWN	WHITE	DARK GRAY	MEDIUM GRAY	LIGHT GRAY
-------	-------	-----------	-------------	------------

MATERIAL LEGEND

- B1 BRICK - DARK GRAY
- C1 CONCRETE - LIGHT GRAY
- G1 DOUBLE SEALED CLEAR GLAZING
- G2 GUARDRAIL GLAZING
- W1 WOOD PANELS - RUSTIC MATTE - OR APPROVED ALTERNATE
- W2 WOOD PANELS - WHITE NATURSIDING - OR APPROVED ALTERNATE
- M1 STANDING SEAM METAL - COLOUR: CHARCOAL GRAY
- M2 ALUMINUM | STEEL PROFILE - COLOUR: DARK GRAY
- P1 PREFINISHED METAL FLASHING - COLOUR: CASCADIA CHARCOAL
- R1 RAILING - STAINLESS STEEL



W1

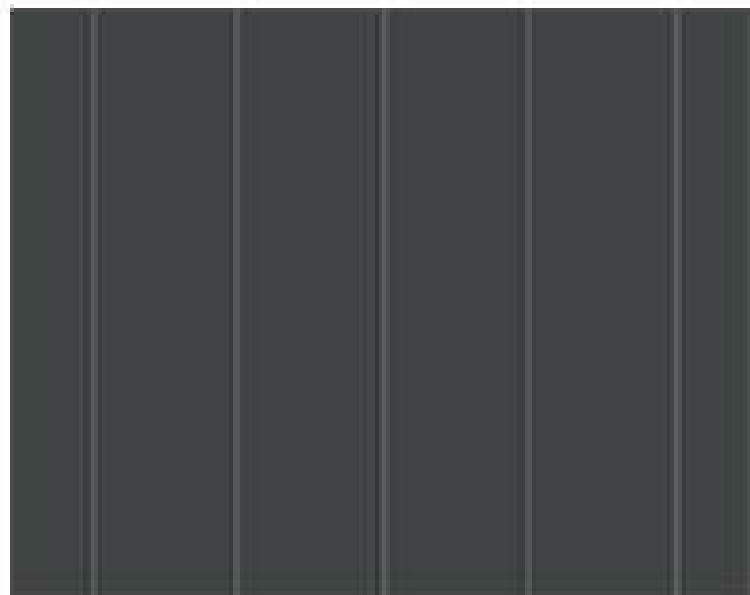


M1



G1



W2

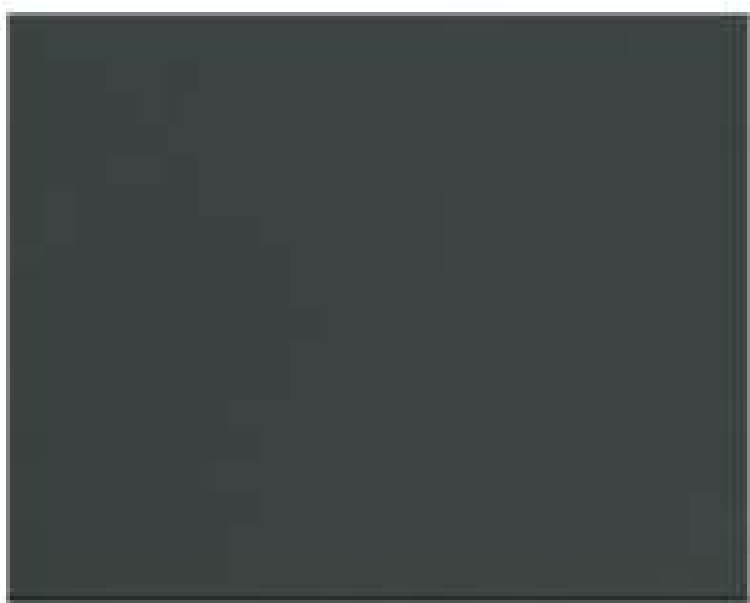

M2



B1

- G2
- P1
- W2
- W1
- M1
- M2
- G1
- R1
- C1

