

© Copyright reserved. This drawing and design is the property of PMG Landscape Architects and may not be reproduced or used for other projects without their permission.

pmg
LANDSCAPE
ARCHITECTS

Suite C100 - 4185 Still Creek Drive
Burnaby, British Columbia, V5C 6G9
p: 604 294-0011 ; f: 604 294-0022

SEAL:

2	23.JUL.25	ISSUED FOR DP	CW
1	23.MAY.29	ISSUED FOR PUBLIC HEARING	MC

NO. DATE REVISION DESCRIPTION DR.

CLIENT:

PROJECT:

**RESIDENTIAL/COMMERCIAL
DEVELOPMENT**

**11199 84 AVENUE,
DELTA**

DRAWING TITLE:

**LANDSCAPE
PLAN**

DATE: 23.MAY.23 DRAWING NUMBER:
SCALE: 1:150
DRAWN: MC
DESIGN: MC
CHK'D: CW

L1

OF 7

23042-2DP.ZIP

PMG PROJECT NUMBER:

23-042

TREE SCHEDULE				PMG PROJECT NUMBER: 23-042
KEY	QTY	BOTANICAL NAME	COMMON NAME	PLANTED SIZE / REMARKS
	2	CORNUS FLORIDA 'RUBRA'	PINK FLOWERING DOGWOOD	5CM CAL; 2.5M HT; B&B
	4	GINKGO BILOBA 'PRINCETON SENTRY'	PRINCETON SENTRY MAIDENHAIR	7CM CAL; 2M STD; B&B; CLIMATE RESILIENT
	6	MAGNOLIA KOBUS STELLATA 'PINK STAR'	PINK STAR MAGNOLIA (LIGHT PINK)	2M HT; B&B
	5	NYSSA SINENSIS	CHINESE TUPELO	7CM CAL; 1.8M STD; B&B; CLIMATE RESILIENT
NOTES: * PLANT SIZES IN THIS LIST ARE SPECIFIED ACCORDING TO THE BC LANDSCAPE STANDARD AND CANADIAN LANDSCAPE STANDARD, LATEST EDITION. CONTAINER SIZES SPECIFIED AS PER CNLA STANDARD. BOTH PLANT SIZE AND CONTAINER SIZE ARE THE MINIMUM ACCEPTABLE SIZES. * REFER TO SPECIFICATIONS FOR DEFINED CONTAINER MEASUREMENTS AND OTHER PLANT MATERIAL REQUIREMENTS. * SEARCH AND REVIEW: MAKE PLANT MATERIAL AVAILABLE FOR OPTIONAL REVIEW BY LANDSCAPE ARCHITECT AT SOURCE OF SUPPLY. AREA OF SEARCH TO INCLUDE LOWER MAINLAND AND FRASER VALLEY. * SUBSTITUTIONS: OBTAIN WRITTEN APPROVAL FROM THE LANDSCAPE ARCHITECT PRIOR TO MAKING ANY SUBSTITUTIONS TO THE SPECIFIED MATERIAL. UNAPPROVED SUBSTITUTIONS WILL BE REJECTED. ALLOW A MINIMUM OF FIVE DAYS PRIOR TO DELIVERY FOR REQUEST TO SUBSTITUTE. SUBSTITUTIONS ARE SUBJECT TO BC LANDSCAPE STANDARD AND CANADIAN LANDSCAPE STANDARD - DEFINITION OF CONDITIONS OF AVAILABILITY. * ALL LANDSCAPE MATERIAL AND WORKMANSHIP MUST MEET OR EXCEED BC LANDSCAPE STANDARD AND CANADIAN LANDSCAPE STANDARD LATEST EDITION. * ALL PLANT MATERIAL MUST BE PROVIDED FROM CERTIFIED DISEASE FREE NURSERY. * BIO-SOLIDS NOT PERMITTED IN GROWING MEDIUM UNLESS AUTHORIZED BY LANDSCAPE ARCHITECT.				



NYSSA SINENSIS




GINKGO BILOBA
'PRINCETON SENTRY'



CORNUS FLORIDA
'RUBRA'



MAGNOLIA KOBUS
STELLATA 'PINK STAR'

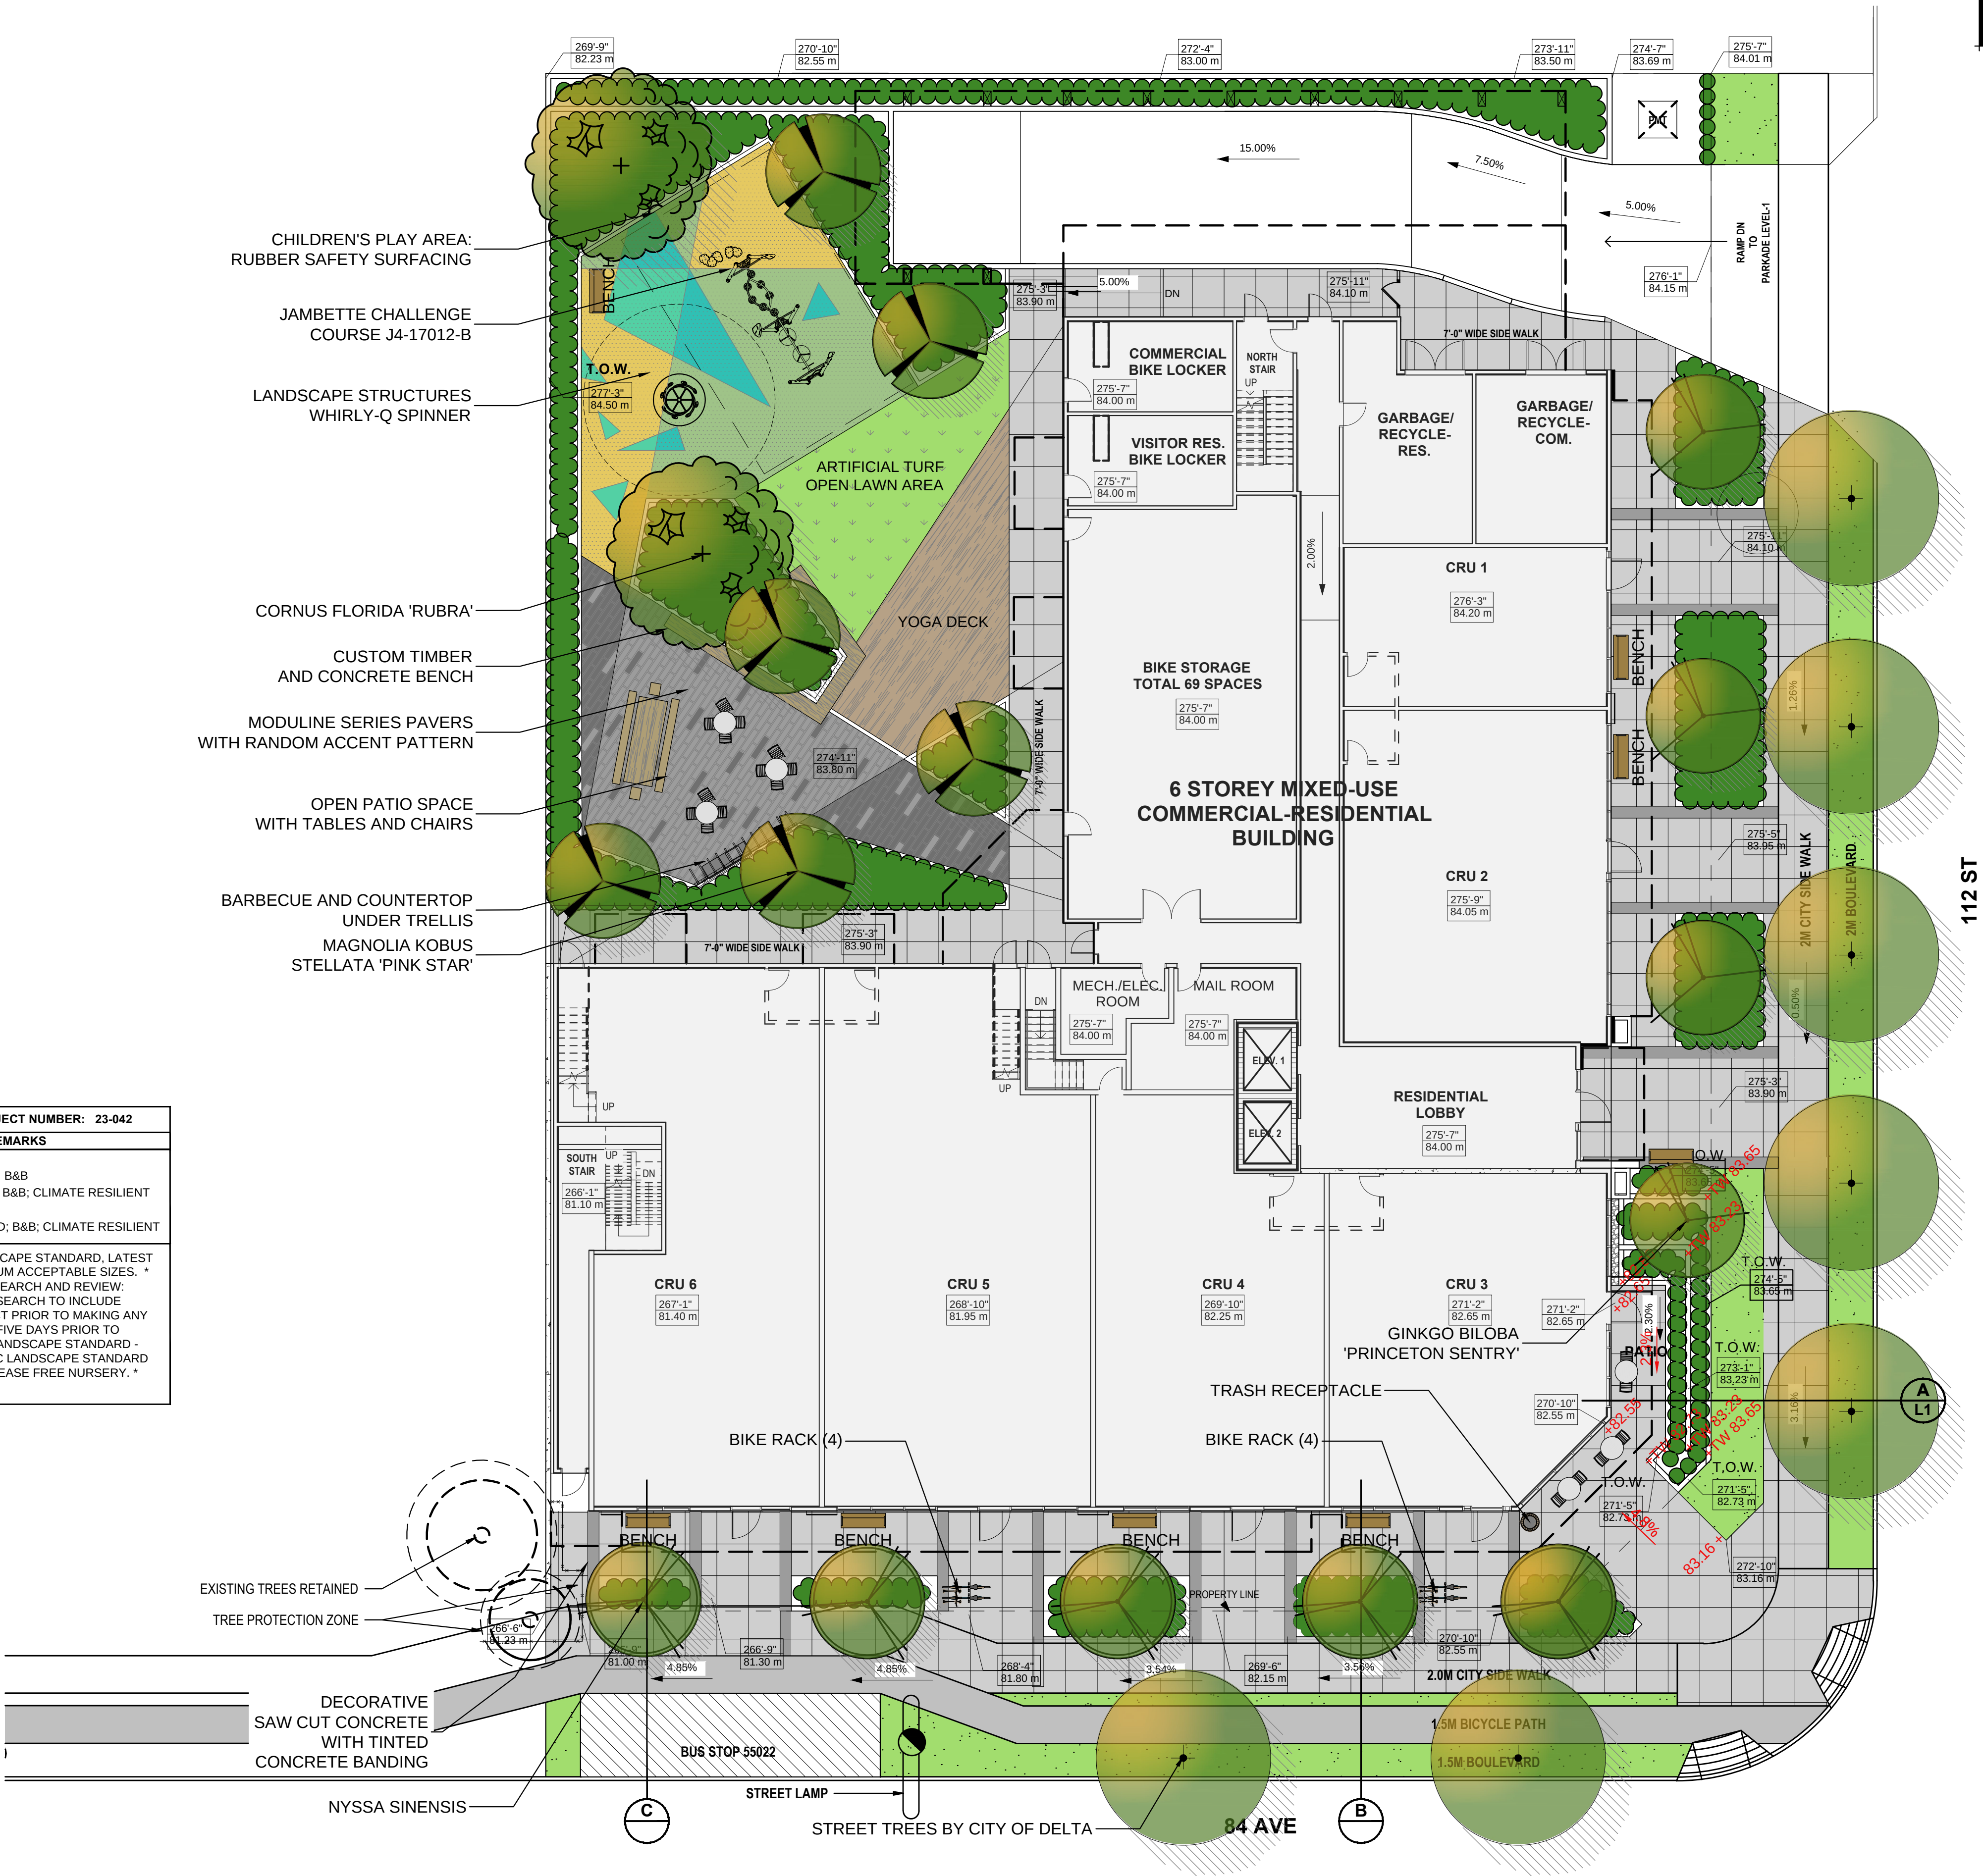

TREE SCHEDULE - ROOF LEVEL				PMG PROJECT NUMBER: 23-042
KEY	QTY	BOTANICAL NAME	COMMON NAME	PLANTED SIZE / REMARKS
	2	ACER CIRCINATUM	VINE MAPLE	2M HT; B&B; 3 STEM CLUMP
	5	ACER PALMATUM 'TWOMBLY'S RED SENTINEL'	COLUMNAR RED JAPANESE MAPLE	2.5M HT; B&B
NOTES: * PLANT SIZES IN THIS LIST ARE SPECIFIED ACCORDING TO THE BC LANDSCAPE STANDARD AND CANADIAN LANDSCAPE STANDARD, LATEST EDITION. CONTAINER SIZES SPECIFIED AS PER CNLA STANDARD. BOTH PLANT SIZE AND CONTAINER SIZE ARE THE MINIMUM ACCEPTABLE SIZES. * REFER TO SPECIFICATIONS FOR DEFINED CONTAINER MEASUREMENTS AND OTHER PLANT MATERIAL REQUIREMENTS. * SEARCH AND REVIEW: MAKE PLANT MATERIAL AVAILABLE FOR OPTIONAL REVIEW BY LANDSCAPE ARCHITECT AT SOURCE OF SUPPLY. AREA OF SEARCH TO INCLUDE LOWER MAINLAND AND FRASER VALLEY. * SUBSTITUTIONS: OBTAIN WRITTEN APPROVAL FROM THE LANDSCAPE ARCHITECT PRIOR TO MAKING ANY SUBSTITUTIONS TO THE SPECIFIED MATERIAL. UNAPPROVED SUBSTITUTIONS WILL BE REJECTED. ALLOW A MINIMUM OF FIVE DAYS PRIOR TO DELIVERY FOR REQUEST TO SUBSTITUTE. SUBSTITUTIONS ARE SUBJECT TO BC LANDSCAPE STANDARD AND CANADIAN LANDSCAPE STANDARD - DEFINITION OF CONDITIONS OF AVAILABILITY. * ALL LANDSCAPE MATERIAL AND WORKMANSHIP MUST MEET OR EXCEED BC LANDSCAPE STANDARD AND CANADIAN LANDSCAPE STANDARD LATEST EDITION. * ALL PLANT MATERIAL MUST BE PROVIDED FROM CERTIFIED DISEASE FREE NURSERY. * BIO-SOLIDS NOT PERMITTED IN GROWING MEDIUM UNLESS AUTHORIZED BY LANDSCAPE ARCHITECT.				



ACER PALMATUM
'TWOMBLY'S RED SENTINEL'



ACER CIRCINATUM

CUSTOM ALUMINUM PLANTERS
SIZES: 42" HT 6'x4' (4), 36" HT 6'x4' (2), 36" HT
4'x4' (11)

ACER CIRCINATUM

42" HT. GUARDRAIL

LOUNGE SEATING
WITH FIRETABLE

24X24 HYDRAPRESSED SLAB
PAVERS ON PEDESTALS;
NATURAL GREY WITH
CHARCOAL ACCENT BANDS AS
SHOWN

ALUMINUM ARBOR WITH VINING PLANTS
TO FRAME WALKWAY

OUTDOOR KITCHEN; INCLUDING BBQ
AND OUTDOOR SINK



MAGLIN FORO MOVEABLE
TABLES
AND CHAIRS

ACER PALMATUM 'TWOMBLY'S RED SENTINEL'

6X6 CEDAR GARDEN
SHED

BENCH

LIFESPACE COMMUNITY GARDEN
RAISED PLANTERS

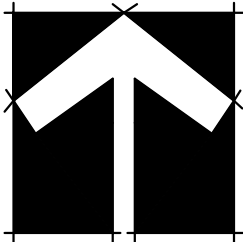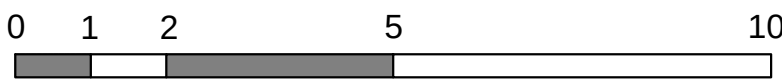

© Copyright reserved. This drawing and design is the property of PMG Landscape Architects and may not be reproduced or used for other projects without their permission.

pmg
LANDSCAPE
ARCHITECTS

Suite C100 - 4185 Still Creek Drive
Burnaby, British Columbia, V5C 6G9
p: 604 294-0011 ; f: 604 294-0022

SEAL:

2	23.JUL.25	ISSUED FOR DP	CW
1	23.MAY.29	ISSUED FOR PUBLIC HEARING	MC
NO.	DATE	REVISION DESCRIPTION	DR.

CLIENT:

PROJECT:

**RESIDENTIAL/COMMERCIAL
DEVELOPMENT**

**11199 84 AVENUE,
DELTA**

DRAWING TITLE:

**LANDSCAPE
PLAN - ROOF**

DATE:	23.MAY.23	DRAWING NUMBER:
SCALE:	1:100	
DRAWN:	MC	
DESIGN:	MC	
CHK'D:	CW	

L2

OF 7

23042-ZDP.ZIP

PMG PROJECT NUMBER:

23-042

SEAL:

2	23.JUL.25	ISSUED FOR DP	CW
1	23.MAY.29	ISSUED FOR PUBLIC HEARING	MC
NO.	DATE	REVISION DESCRIPTION	DR.

CLIENT:

PROJECT:

RESIDENTIAL/COMMERCIAL DEVELOPMENT

1199 84 AVENUE,
DELTA

DRAWING TITLE:

**SHRUB
PLAN - LEVEL 1**

DATE: 23.MAY.23 DRAWING NUMBER:
SCALE: 1:100
DRAWN: MC
DESIGN: MC
CHK'D: CW


L3

OF 7

23042-2DP.ZIP

PMG PROJECT NUMBER:

3-042

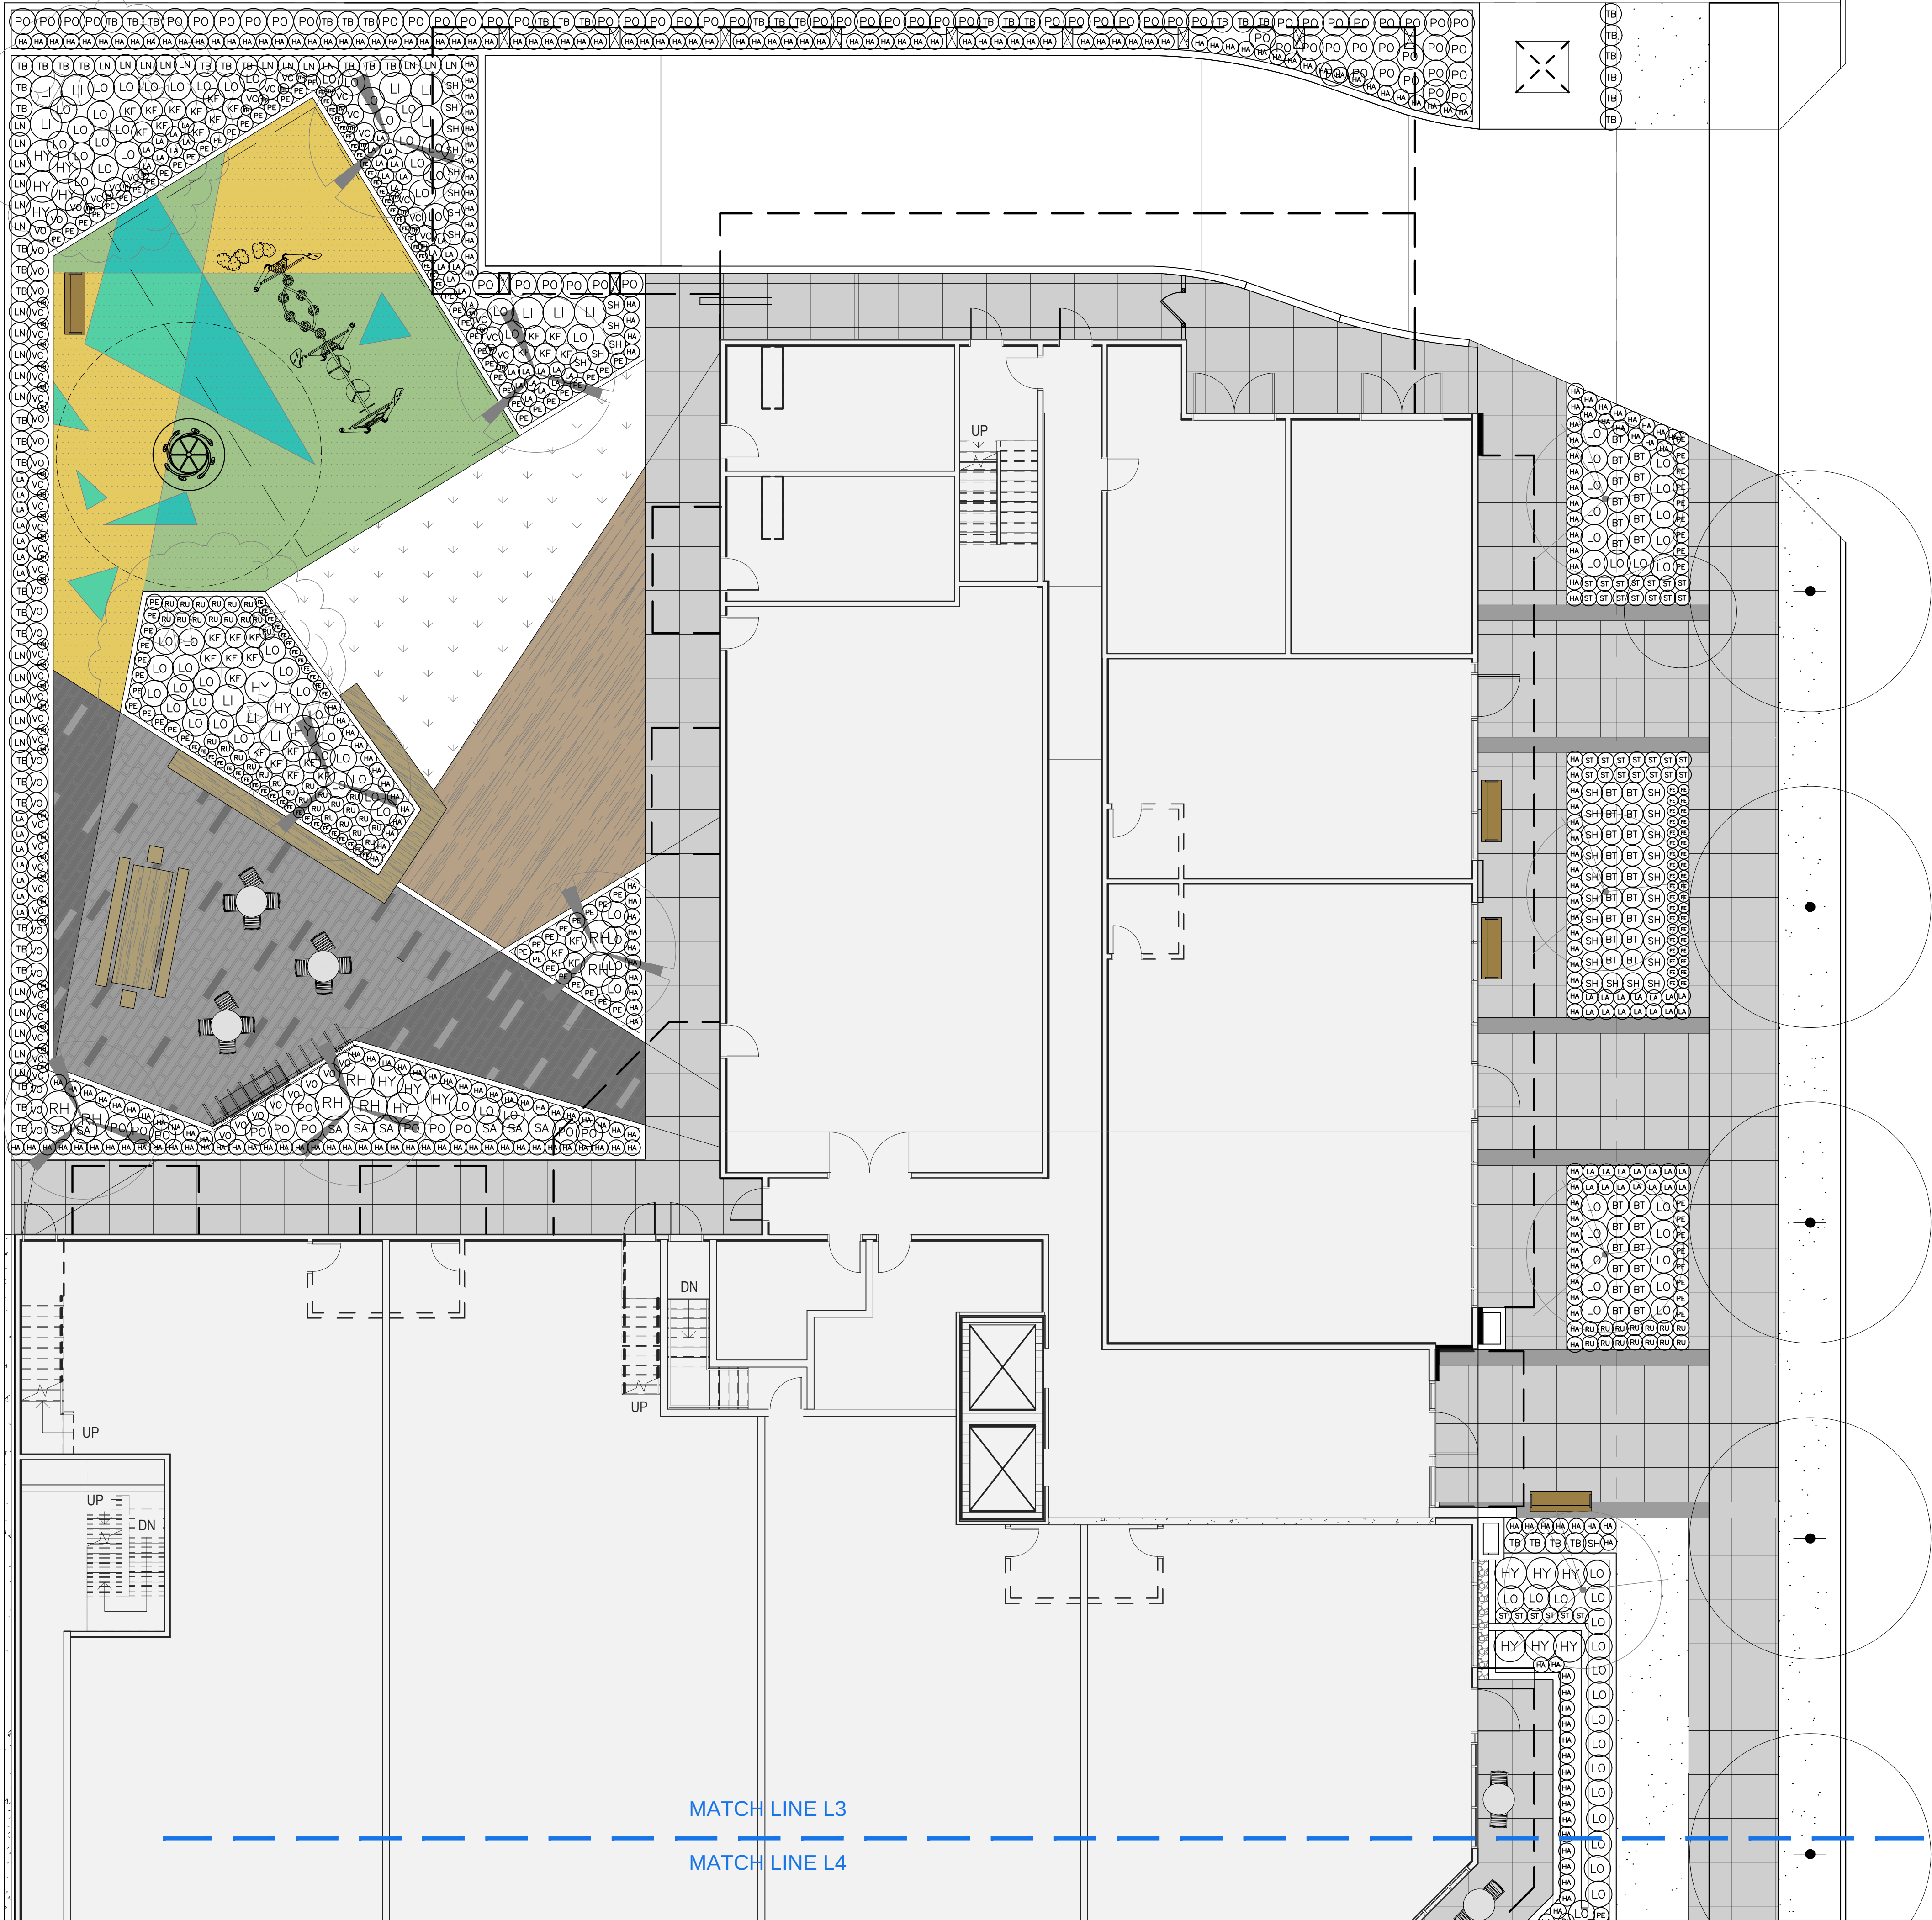

SHRUB SCHEDULE - ROOF LEVEL

PMG PROJECT NUMBER: 23-042

KEY	QTY	BOTANICAL NAME	COMMON NAME	PLANTED SIZE / REMARKS
SHRUB (TB)	17	TAXUS BACCATA 'FASTIGIATA'	COLUMNAR IRISH YEW	1.5M B&B
GRASS (HA)	36	HAKONECHLOA MACRA 'AUREOLA'	GOLD VARIEGATED JAPANESE FOREST GRASS	#1 POT
(ST)	19	STIPA TENUISSIMA	MEXICAN FEATHER GRASS	#1 POT
VINE (AQ)	6	AKEBIA QUINATA	FIVE-LEAF AKEBIA	#3 POT; 75CM; STAKED
PERENNIAL (SE)	37	ARTEMESIA SCHMIDTIANA 'SILVER MOUND'	SILVER MOUND ARTEMISIA	#1 POT
(AR)	29	NEPETA RACEMOSA 'WALKER'S LOW'	BLUE CATMINT	#1 POT
(SE)	30	SEDUM SPURIUM 'DRAGON'S BLOOD'	DRAGONS BLOOD STONECROP	9CM POT
GC (AS)	2	ASPLENIUM SCOLOPENDRIUM	HART'S TONGUE FERN	#1 POT; 20CM

NOTES: * PLANT SIZES IN THIS LIST ARE SPECIFIED ACCORDING TO THE BC LANDSCAPE STANDARD AND CANADIAN LANDSCAPE STANDARD, LATEST EDITION. CONTAINER SIZES SPECIFIED AS PER CNLA STANDARD. BOTH PLANT SIZE AND CONTAINER SIZE ARE THE MINIMUM ACCEPTABLE SIZES. * REFER TO SPECIFICATIONS FOR DEFINED CONTAINER MEASUREMENTS AND OTHER PLANT MATERIAL REQUIREMENTS. * SEARCH AND REVIEW: MAKE PLANT MATERIAL AVAILABLE FOR OPTIONAL REVIEW BY LANDSCAPE ARCHITECT AT SOURCE OF SUPPLY. AREA OF SEARCH TO INCLUDE LOWER MAINLAND AND FRASER VALLEY. * SUBSTITUTIONS: OBTAIN WRITTEN APPROVAL FROM THE LANDSCAPE ARCHITECT PRIOR TO MAKING ANY SUBSTITUTIONS. TO THE SPECIFIED MATERIAL. UNAPPROVED SUBSTITUTIONS WILL BE REJECTED. ALLOW A MINIMUM OF FIVE DAYS PRIOR TO DELIVERY FOR REQUEST TO SUBSTITUTE. SUBSTITUTIONS ARE SUBJECT TO BC LANDSCAPE STANDARD AND CANADIAN LANDSCAPE STANDARD - DEFINITION OF CONDITIONS OF AVAILABILITY. * ALL LANDSCAPE MATERIAL AND WORKMANSHIP MUST MEET OR EXCEED BC LANDSCAPE STANDARD AND CANADIAN LANDSCAPE STANDARD LATEST EDITION. * ALL PLANT MATERIAL MUST BE PROVIDED FROM CERTIFIED DISEASE FREE NURSERY. * BIO-SOLIDS NOT PERMITTED IN GROWING MEDIUM UNLESS AUTHORIZED BY LANDSCAPE ARCHITECT.



TAXUS BACCATA
'FASTIGIATA'



HAKONECHLOA MACRA
'AUREOLA'



STIPA TENNUISIMA



ARTEMISIA 'SILVER MOUND'



NEPETA 'WALKER'S LOW'





SEDUM SPURIUM
'DRAGON'S BLOOD'



ASPLENIUM
SCOLOPENDRIUM

PROPOSED SHRUBS, PERENNIALS,
GRASSES AND GROUNDCOVER

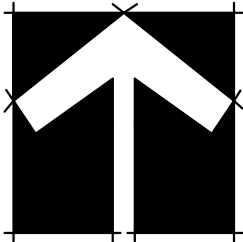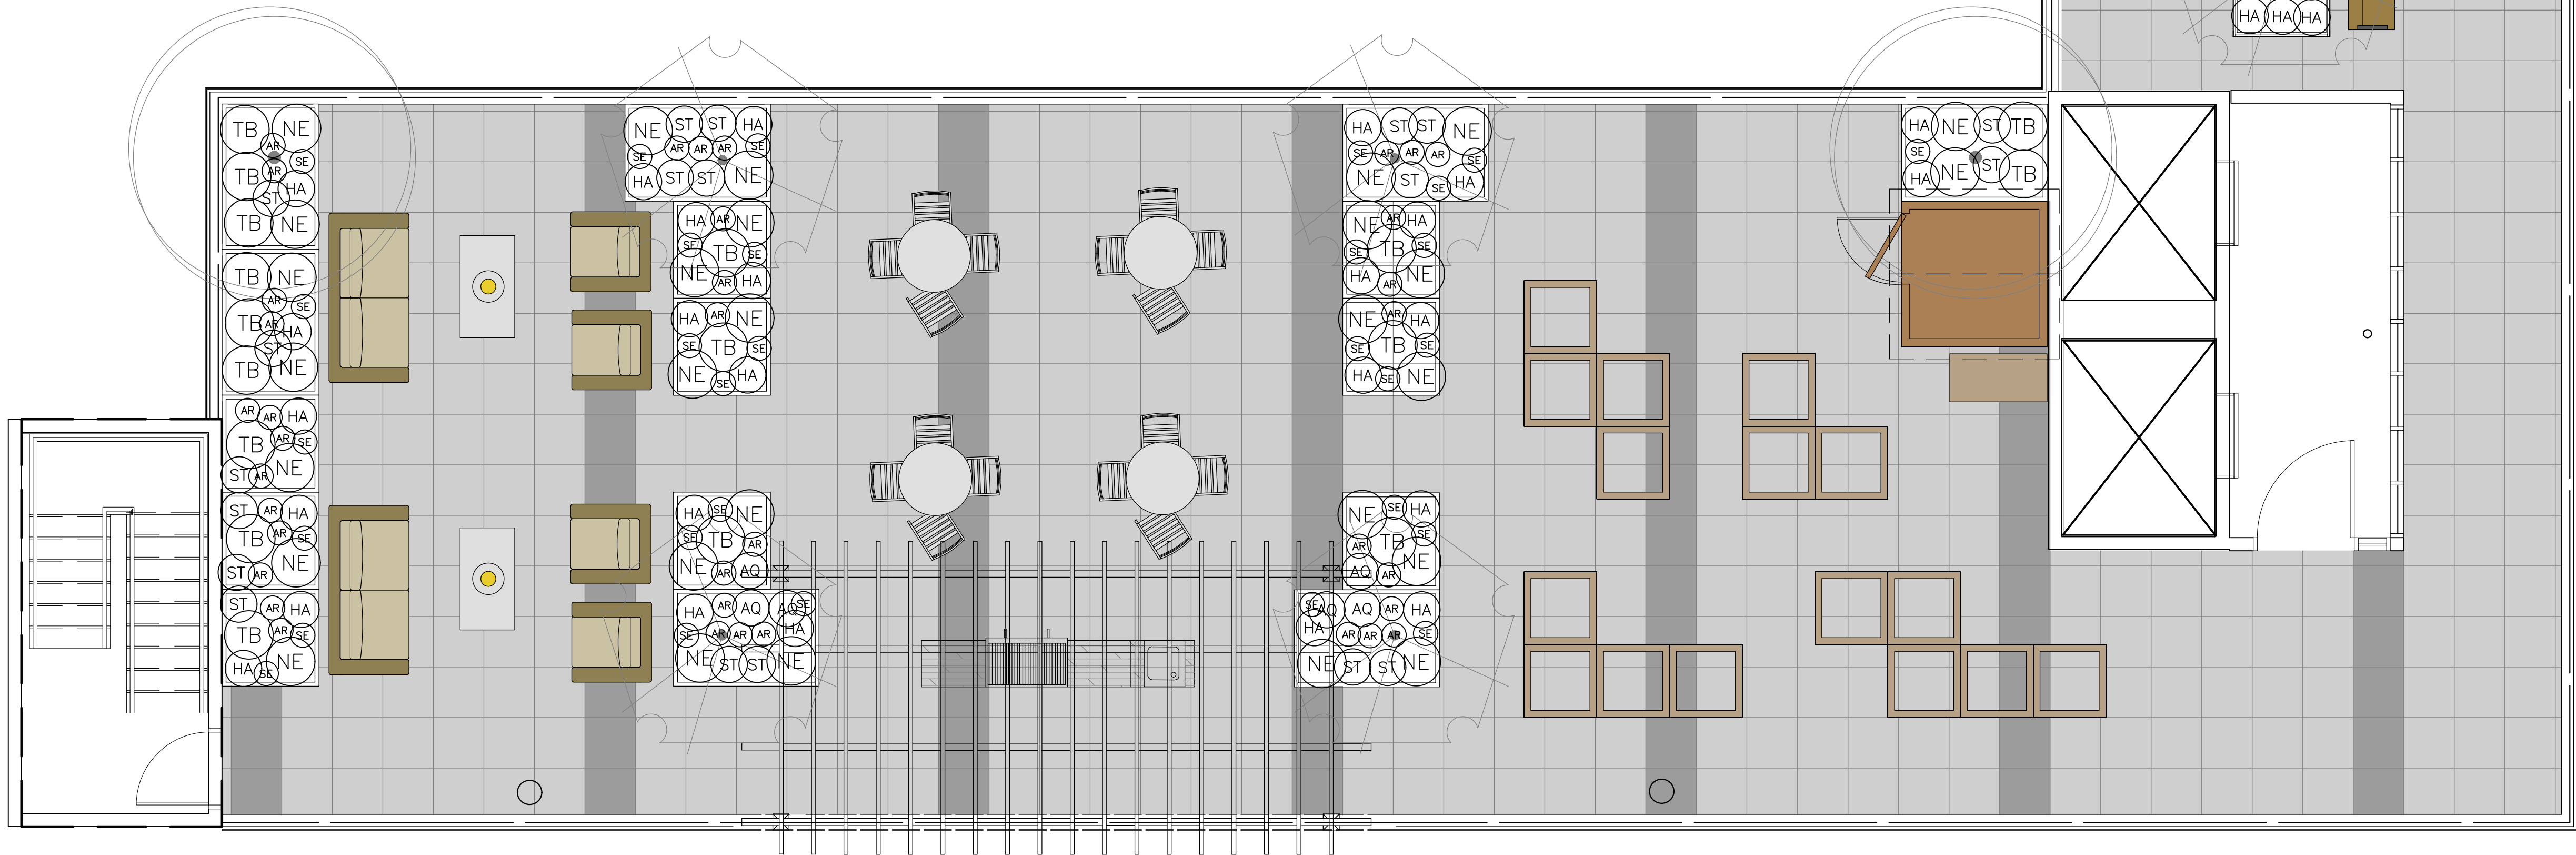

© Copyright reserved. This drawing and design is the property of PMG Landscape Architects and may not be reproduced or used for other projects without their permission.

pmg
LANDSCAPE
ARCHITECTS

Suite C100 - 4185 Still Creek Drive
Burnaby, British Columbia, V5C 6G9
p: 604 294-0011 ; f: 604 294-0022

SEAL:

2	23.JUL.25	ISSUED FOR DP	CW
1	23.MAY.29	ISSUED FOR PUBLIC HEARING	MC

NO. DATE REVISION DESCRIPTION DR.

CLIENT:

PROJECT:

**RESIDENTIAL/COMMERCIAL
DEVELOPMENT**

**11199 84 AVENUE,
DELTA**

DRAWING TITLE:

**SHRUB
PLAN - ROOF**

DATE:	23.MAY.23	DRAWING NUMBER:
SCALE:	1:50	
DRAWN:	MC	
DESIGN:	MC	
CHK'D:	CW	






L5

OF 7

23042-2DP.ZIP

PMG PROJECT NUMBER:

23-042

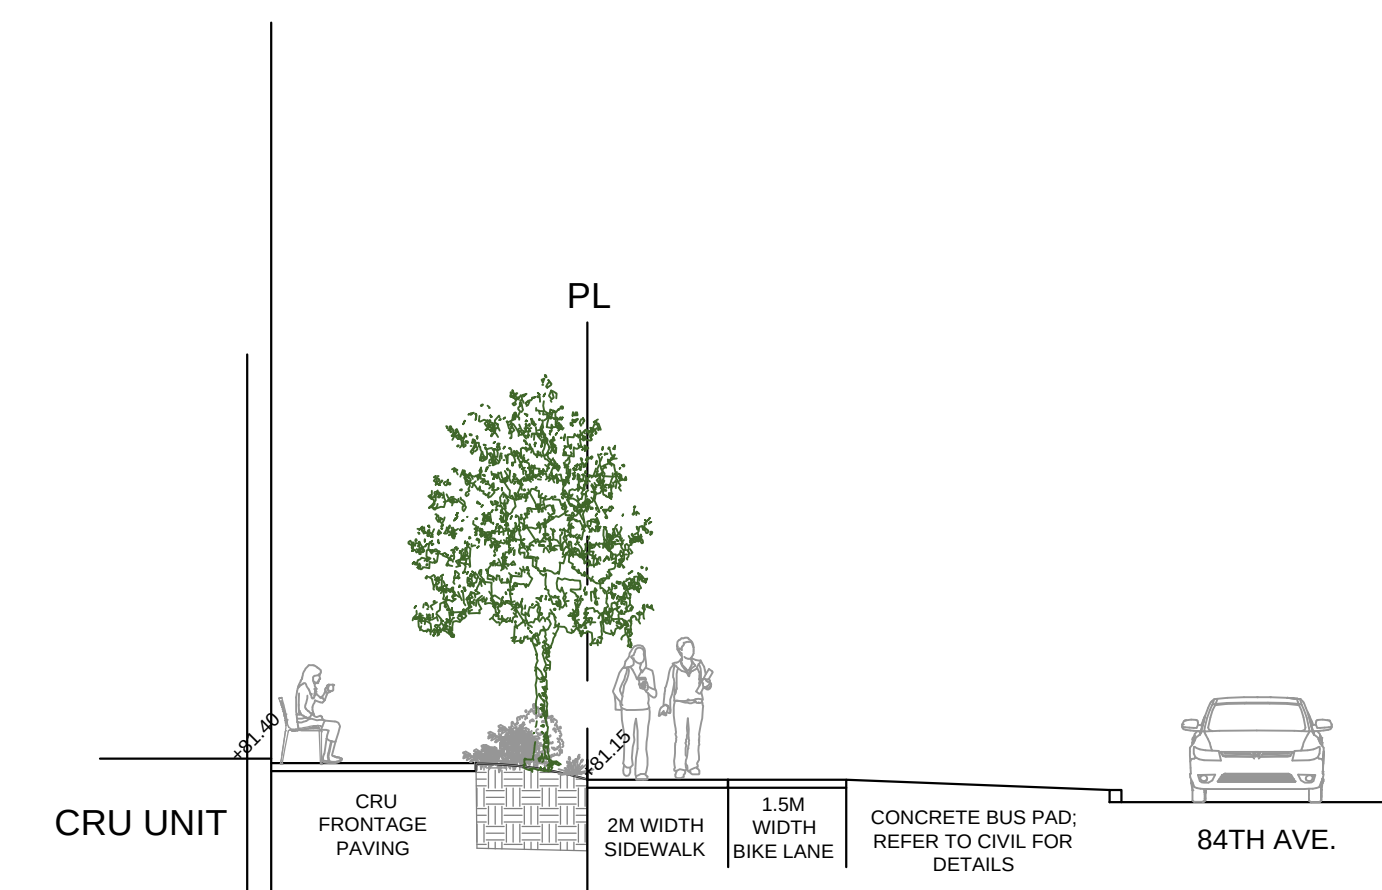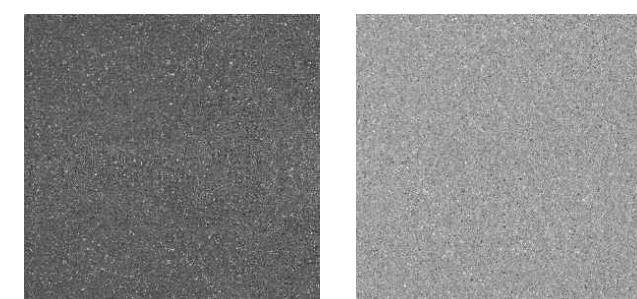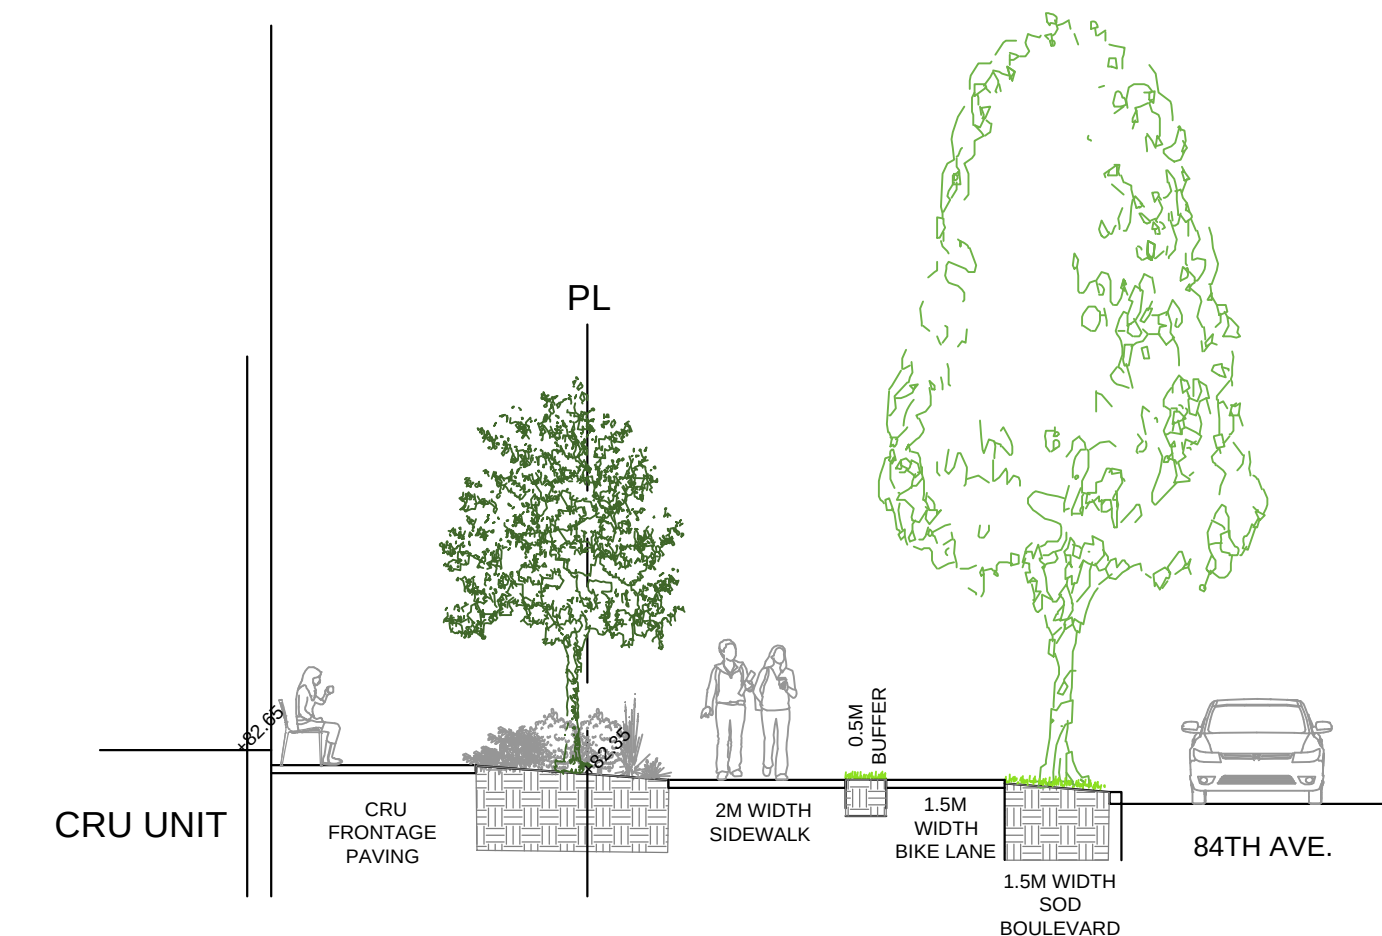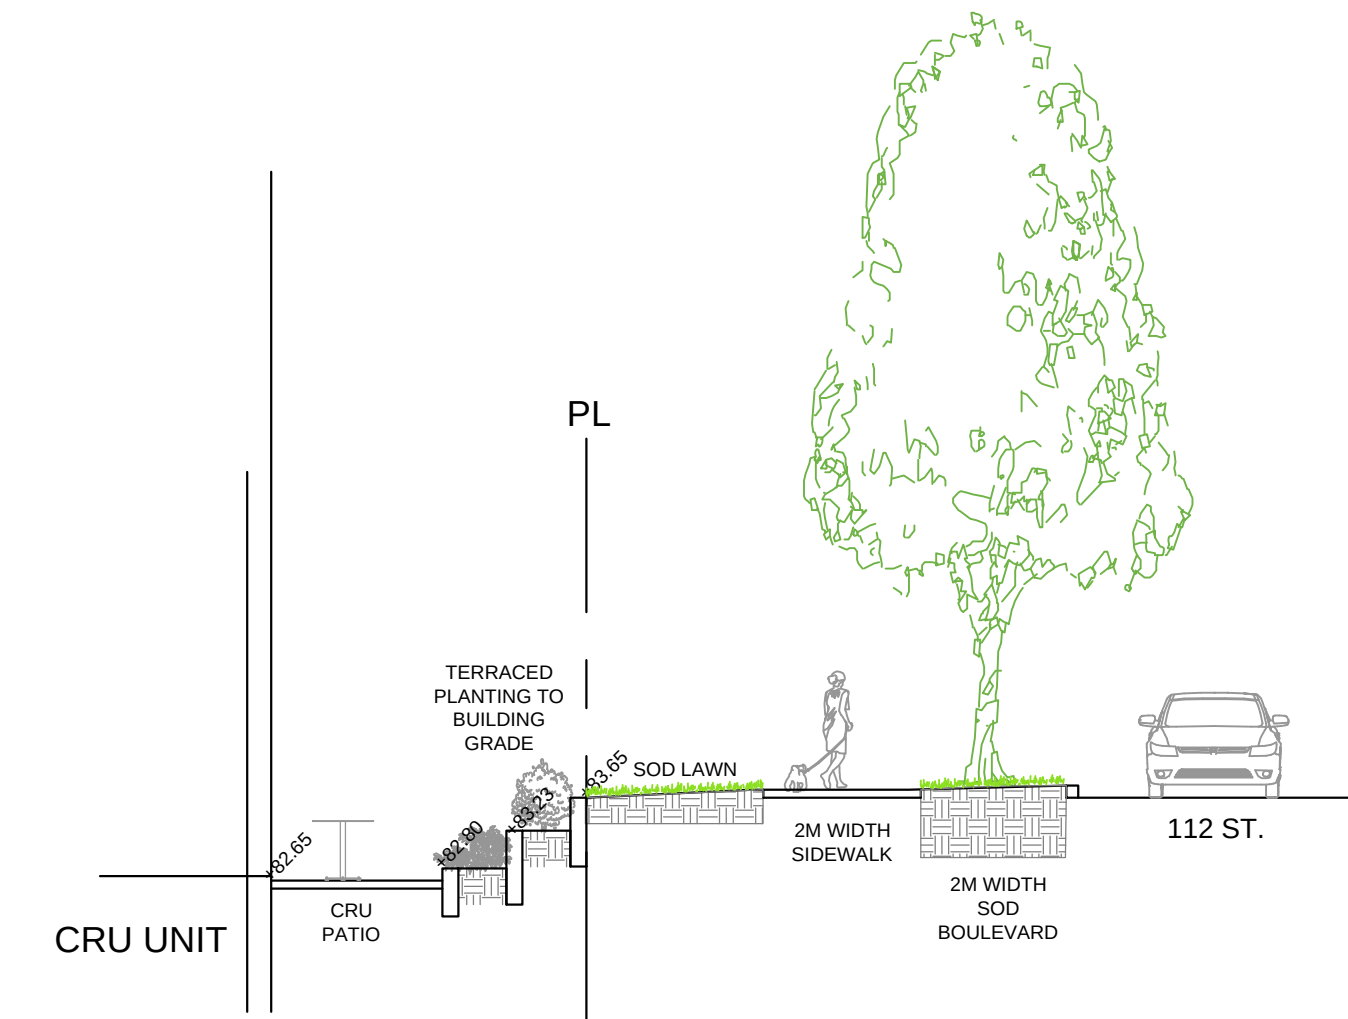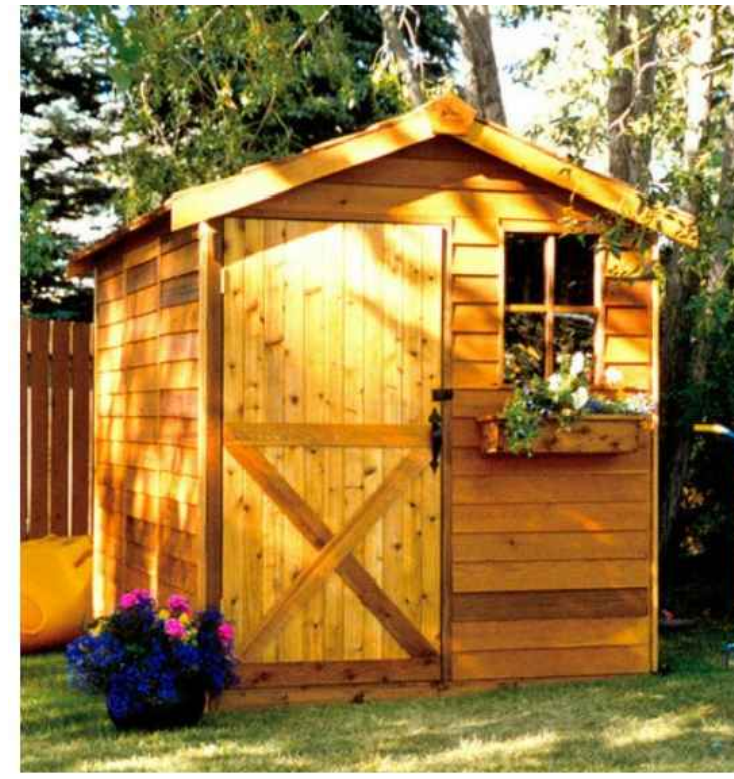

PROJECT:

**11199 84 AVENUE,
DELTA**

LANDSCAPE DETAILS

L7

OF 7

PMG PROJECT NUMBER:

23-042

