


SEAL:

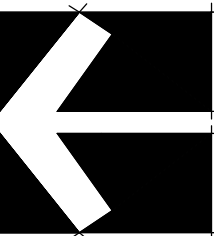

6	24.FEB.15	ISSUE FOR DP	CLG
5	24.FEB.13	UPDATE ROOFTOP DESIGN	CLG
4	24.FEB.01	GROUND FLOOR COMMENTS	SA
3	24.JAN.19	60% COORDINATION	CLG
2	23.DEC.11	UPDATE PLANTING	CLG
1	23.OCT.19	PLANTING DESIGN	CI

NO. DATE REVISION DESCRIPTION DR.

CLIENT:

PROJECT:

**SANDHILL MULTI
FAMILY DEVELOPMENT**

**11944 - 92ND AVENUE
DELTA**

DRAWING TITLE:

**LANDSCAPE
PLAN**

DATE: 23.OCT.10

DRAWING NUMBER:

SCALE: 1" = 30'-0"

DRAWN: CLG

DESIGN: CLG

CHK'D: CW



PMG PROJECT NUMBER:

23-113



MATERIALS LEGEND

	STANDARD BROOM FINISHED CONCRETE
	24X24 HYDRAPRESSED SLAB NATURAL COLOUR
	24X24 PAVERS ON 20MM CLEAR CRUSH AGGREGATE PATH
	12X12 PAVERS RUNNING BOND; NATURAL COLOUR
	SHRUB PLANTING
	DRAIN ROCK
	SOD LAWN
	MULCH IN CRZ

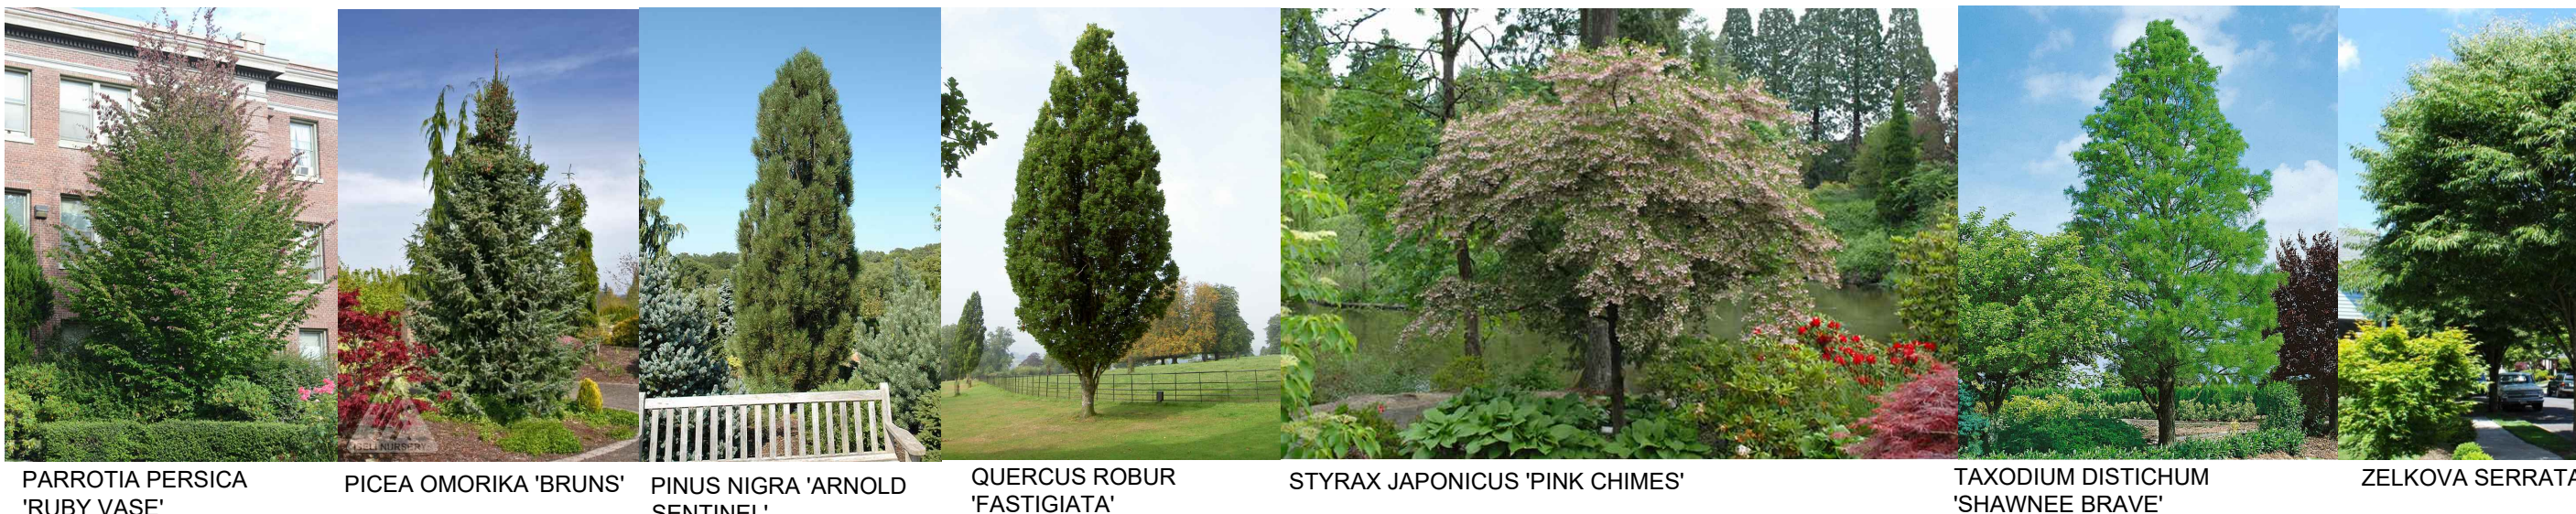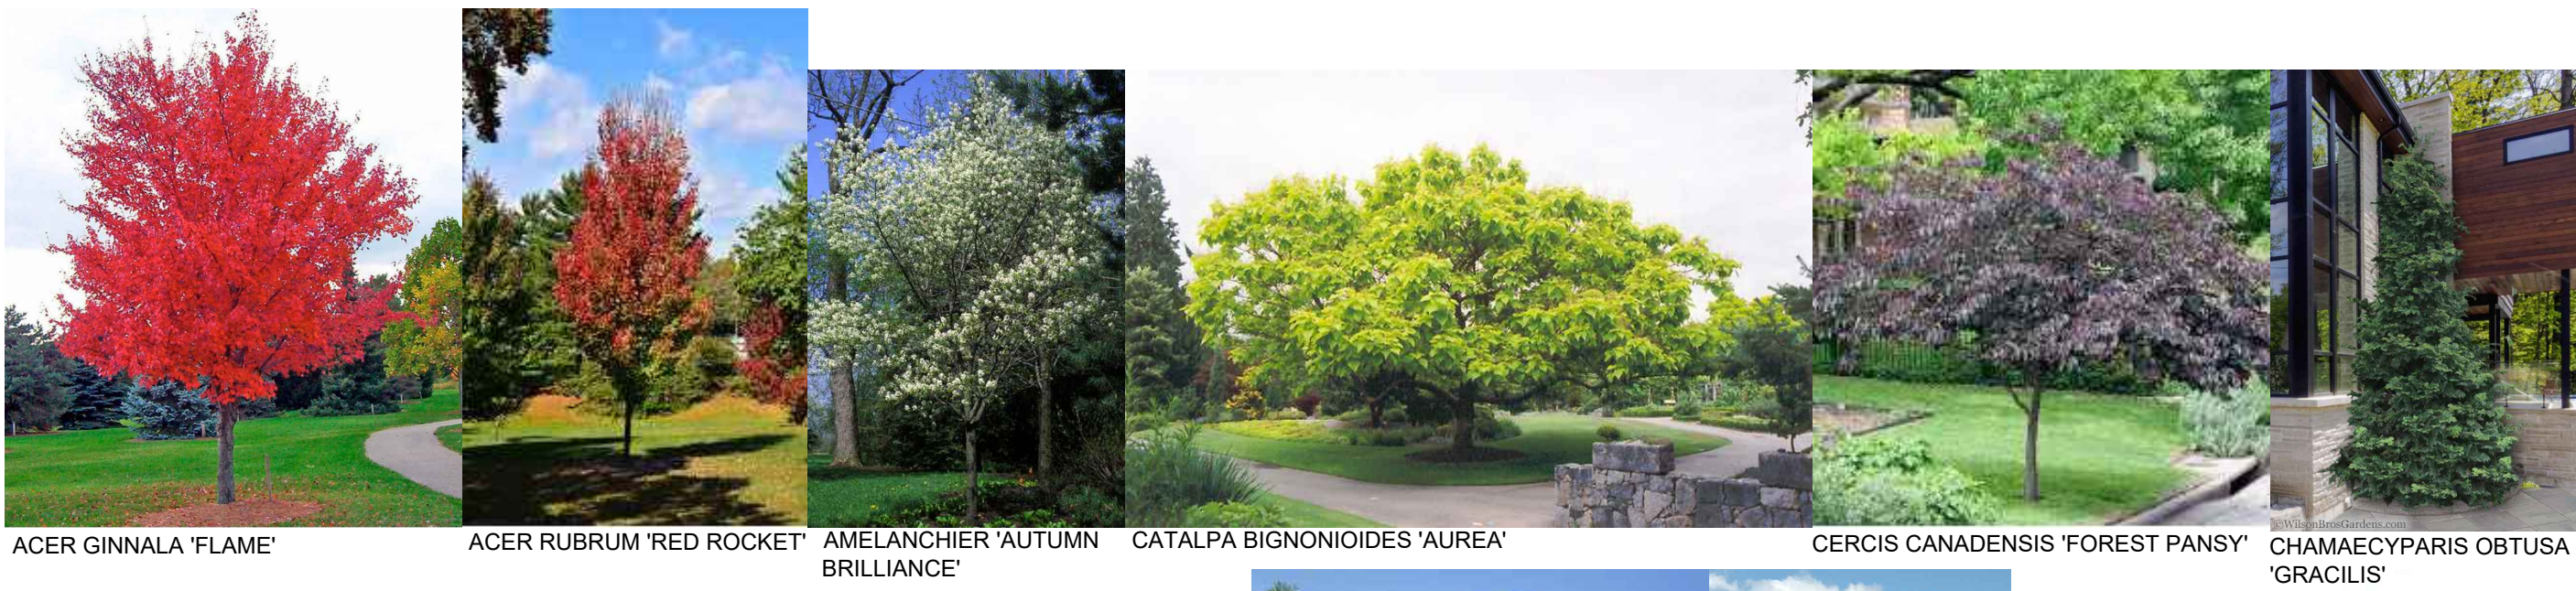

Lighting Legend

Symbol	Model
	LIGHTING BOLLARD*
	WALL LIGHT*

* LIGHTING USES FULL-CUT OFF AND GROUND-DIRECTED LUMINAIRES TO COMPLY WITH DARK SKY MODEL. COORDINATION WITH ELECTRICAL ENGINEERING CONSULTANT.

TREE SCHEDULE

KEY	QTY	BOTANICAL NAME	COMMON NAME	PLANTED SIZE / REMARKS
TREE				
	2	ACER GINNALA 'FLAME'	FLAME AMUR MAPLE	7CM CAL; 1.8M STD; B&B; CLIMATE RESILIENT
	14	ACER GLABRUM VAR. DOUGLASII	DOUGLAS MAPLE	7CM CAL; B&B
	19	ACER RUBRUM 'RED ROCKET'	RED ROCKET MAPLE	7CM CAL; 2M STD; B&B; CLIMATE RESILIENT
	18	AMELANCHIER X GRANDIFLORA 'AUTUMN BRILLIANCE'	AUTUMN BRILLIANCE SERVICEBERRY	7CM CAL; 1.5M STD; B&B; CLIMATE RESILIENT
	5	CATALPA BIGNONIOIDES 'AUREA'	GOLDEN CATALPA	7CM CAL; B&B; CLIMATE RESILIENT
	1	CERCIS CANADENSIS 'FOREST PANSY'	FOREST PANSY REDBUD	7CM CAL; B&B; CLIMATE RESILIENT
	4	CHAMAECYPARIS OBTUSA 'GRACILIS'	SLENDER HINOKI FALSE CYPRESS	3M HT; B&B; CLIMATE RESILIENT
	3	CRATAEGUS LAVALLEI	LAVALLE HAWTHORN	7CM CAL; 1.8M STD; B&B; CLIMATE RESILIENT
	10	CUPRESSUS X LEYLANDII	LEYLANDS CYPRESS	3.0M HT; B&B; CLIMATE RESILIENT
	4	GINKGO BILOBA 'PRINCETON SENTRY'	PRINCETON SENTRY MAIDENHAIR	7CM CAL; 2M STD; B&B; CLIMATE RESILIENT
	4	GYMNOCLADUS DIOICUS 'SKINNY LATTE'	COLUMNAR KENTUCKY COFFEE BEAN TREE	7CM CAL; 1.8M STD; B&B; CLIMATE RESILIENT
	6	LIQUIDAMBAR STYRACIFLUA 'SLENDER SILHOUETTE'	SLENDER SILHOUETTE SWEETGUM	7CM CAL; B&B; CLIMATE RESILIENT
	8	NYSSA SINENSIS	CHINESE TUPELO	7CM CAL; 1.8M STD; B&B; CLIMATE RESILIENT
	2	PARROTIA PERSICA 'RUBY VASE'	RUBY VASE PERSIAN IRONWOOD	7CM CAL; 1.5M STD; B&B; CLIMATE RESILIENT
	4	PICEA OMORIKA 'BRUNS'	BRUNS SERBIAN SPRUCE	3.0M HT; B&B; CLIMATE RESILIENT
	16	PINUS NIGRA 'ARNOLD SENTINEL'	ARNOLD SENTINEL AUSTRIAN BLACK PINE	3.0M HT; B&B; CLIMATE RESILIENT
	8	PSEUDOTSUGA MENZIESII	DOUGLAS FIR	3.0M HT; B&B; CLIMATE RESILIENT
	16	QUERCUS ROBUR 'FASTIGIATA'	FASTIGIATE ENGLISH OAK	7CM CAL; 1M STD; B&B; CLIMATE RESILIENT
	5	STYRAX JAPONICUS 'PINK CHIMES'	PINK FLOWERED JAPANESE SNOWBELL	7CM CAL; 1.8M STD; B&B; CLIMATE RESILIENT
	8	TAXODIUM DISTICHUM 'SHAWNEE BRAVE'	NARROW BALD CYPRESS	3.0M HT; B&B; CLIMATE RESILIENT
	1	ZELKOVA SERRATA 'GREEN VASE'	GREEN VASE ZELKOVA	7CM CAL; 1.5M STD; B&B; CLIMATE RESILIENT

NOTES: * PLANT SIZES IN THIS LIST ARE SPECIFIED ACCORDING TO THE BC LANDSCAPE STANDARD AND CANADIAN LANDSCAPE STANDARD, LATEST EDITION. CONTAINER SIZES SPECIFIED AS PER CNLA STANDARD. BOTH PLANT SIZE AND CONTAINER SIZE ARE THE MINIMUM ACCEPTABLE SIZES. * REFER TO SPECIFICATIONS FOR DEFINED CONTAINER MEASUREMENTS AND OTHER PLANT MATERIAL REQUIREMENTS. * SEARCH AND REVIEW: MAKE PLANT MATERIAL AVAILABLE FOR OPTIONAL REVIEW BY LANDSCAPE ARCHITECT AT SOURCE OF SUPPLY. AREA OF SEARCH TO INCLUDE LOWER MAINLAND AND FRASER VALLEY. * SUBSTITUTIONS: OBTAIN WRITTEN APPROVAL FROM THE LANDSCAPE ARCHITECT PRIOR TO MAKING ANY SUBSTITUTIONS. TO THE SPECIFIED MATERIAL. UNAPPROVED SUBSTITUTIONS WILL BE REJECTED. ALLOW A MINIMUM OF FIVE DAYS PRIOR TO DELIVERY FOR REQUEST TO SUBSTITUTE. SUBSTITUTIONS ARE SUBJECT TO BC LANDSCAPE STANDARD AND CANADIAN LANDSCAPE STANDARD - DEFINITION OF CONDITIONS OF AVAILABILITY. * ALL LANDSCAPE MATERIAL AND WORKMANSHIP MUST MEET OR EXCEED BC LANDSCAPE STANDARD AND CANADIAN LANDSCAPE STANDARD LATEST EDITION. * ALL PLANT MATERIAL MUST BE PROVIDED FROM CERTIFIED DISEASE FREE NURSERY. * BIO-SOLIDS NOT PERMITTED IN GROWING MEDIUM UNLESS AUTHORIZED BY LANDSCAPE ARCHITECT.

NOTES: PLANT SCHEDULE IS CROSS-REFERENCED WITH BC INVASIVE SPECIES COUNCIL TO ENSURE NO INVASIVE SPECIES ARE PROPOSED. SPECIFIED TREES ARE CHOSEN FOR CLIMATE CHANGE RESILIENCE. SHRUB AND PERENNIAL SPECIES ARE CHOSEN FOR DROUGHT TOLERANCE.

REQUIRED REPLACEMENT TREES = 212
PROPOSED REPLACEMENT TREES = 158

CLIENT:

**11944 - 92ND AVENUE
DELTA**

DATE:	23.OCT.10	DRAWING NUMBER:
SCALE:	1/16" = 1'-0"	L2
DRAWN:	CLG	
DESIGN:	CLG	
CHK'D:	CW	
		OF 10



WAVY POLES: VERTICAL MAZE






© Copyright reserved. This drawing and design is the property of PMG Landscape Architects and may not be reproduced or used for other projects without their permission.

pmg
LANDSCAPE
ARCHITECTS

Suite C100 - 4185 Still Creek Drive
Burnaby, British Columbia, V5C 6G9
p: 604 294-0011 ; f: 604 294-0022

SEAL:

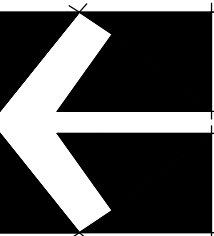

6	24.FEB.15	ISSUE FOR DP	CLG
5	24.FEB.13	UPDATE ROOFTOP DESIGN	CLG
4	24.FEB.01	GROUND FLOOR COMMENTS	SA
3	24.JAN.19	60% COORDINATION	CLG
2	23.DEC.11	UPDATE PLANTING	CLG
1	23.OCT.19	PLANTING DESIGN	CI

NO. DATE REVISION DESCRIPTION DR.

CLIENT:

PROJECT:

**SANDHILL MULTI
FAMILY DEVELOPMENT**

**11944 - 92ND AVENUE
DELTA**

DRAWING TITLE:


**LANDSCAPE
PLAN - SOUTH**

DATE: 23.OCT.10 DRAWING NUMBER:
SCALE: 1/16" = 1'-0"
DRAWN: CLG
DESIGN: CLG
CHK'D: CW

L3

OF 10

SEAL:

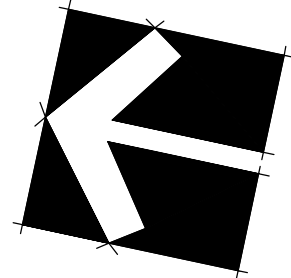

6	24.FEB.15	ISSUE FOR DP	CLG
5	24.FEB.13	UPDATE ROOFTOP DESIGN	CLG
4	24.FEB.01	GROUND FLOOR COMMENTS	SA
3	24.JAN.19	60% COORDINATION	CLG
2	23.DEC.11	UPDATE PLANTING	CLG
1	23.OCT.19	PLANTING DESIGN	CI
NO.	DATE	REVISION DESCRIPTION	DR.

CLIENT:

PROJECT:

**SANDHILL MULTI
FAMILY DEVELOPMENT**

**11944 - 92ND AVENUE
DELTA**


DRAWING TITLE:

**ROOF
PLAN**

DATE: 23.OCT.10 DRAWING NUMBER:
SCALE: 1" = 1/8"
DRAWN: CLG
DESIGN: CLG
CHK'D: CW

L9

OF 10

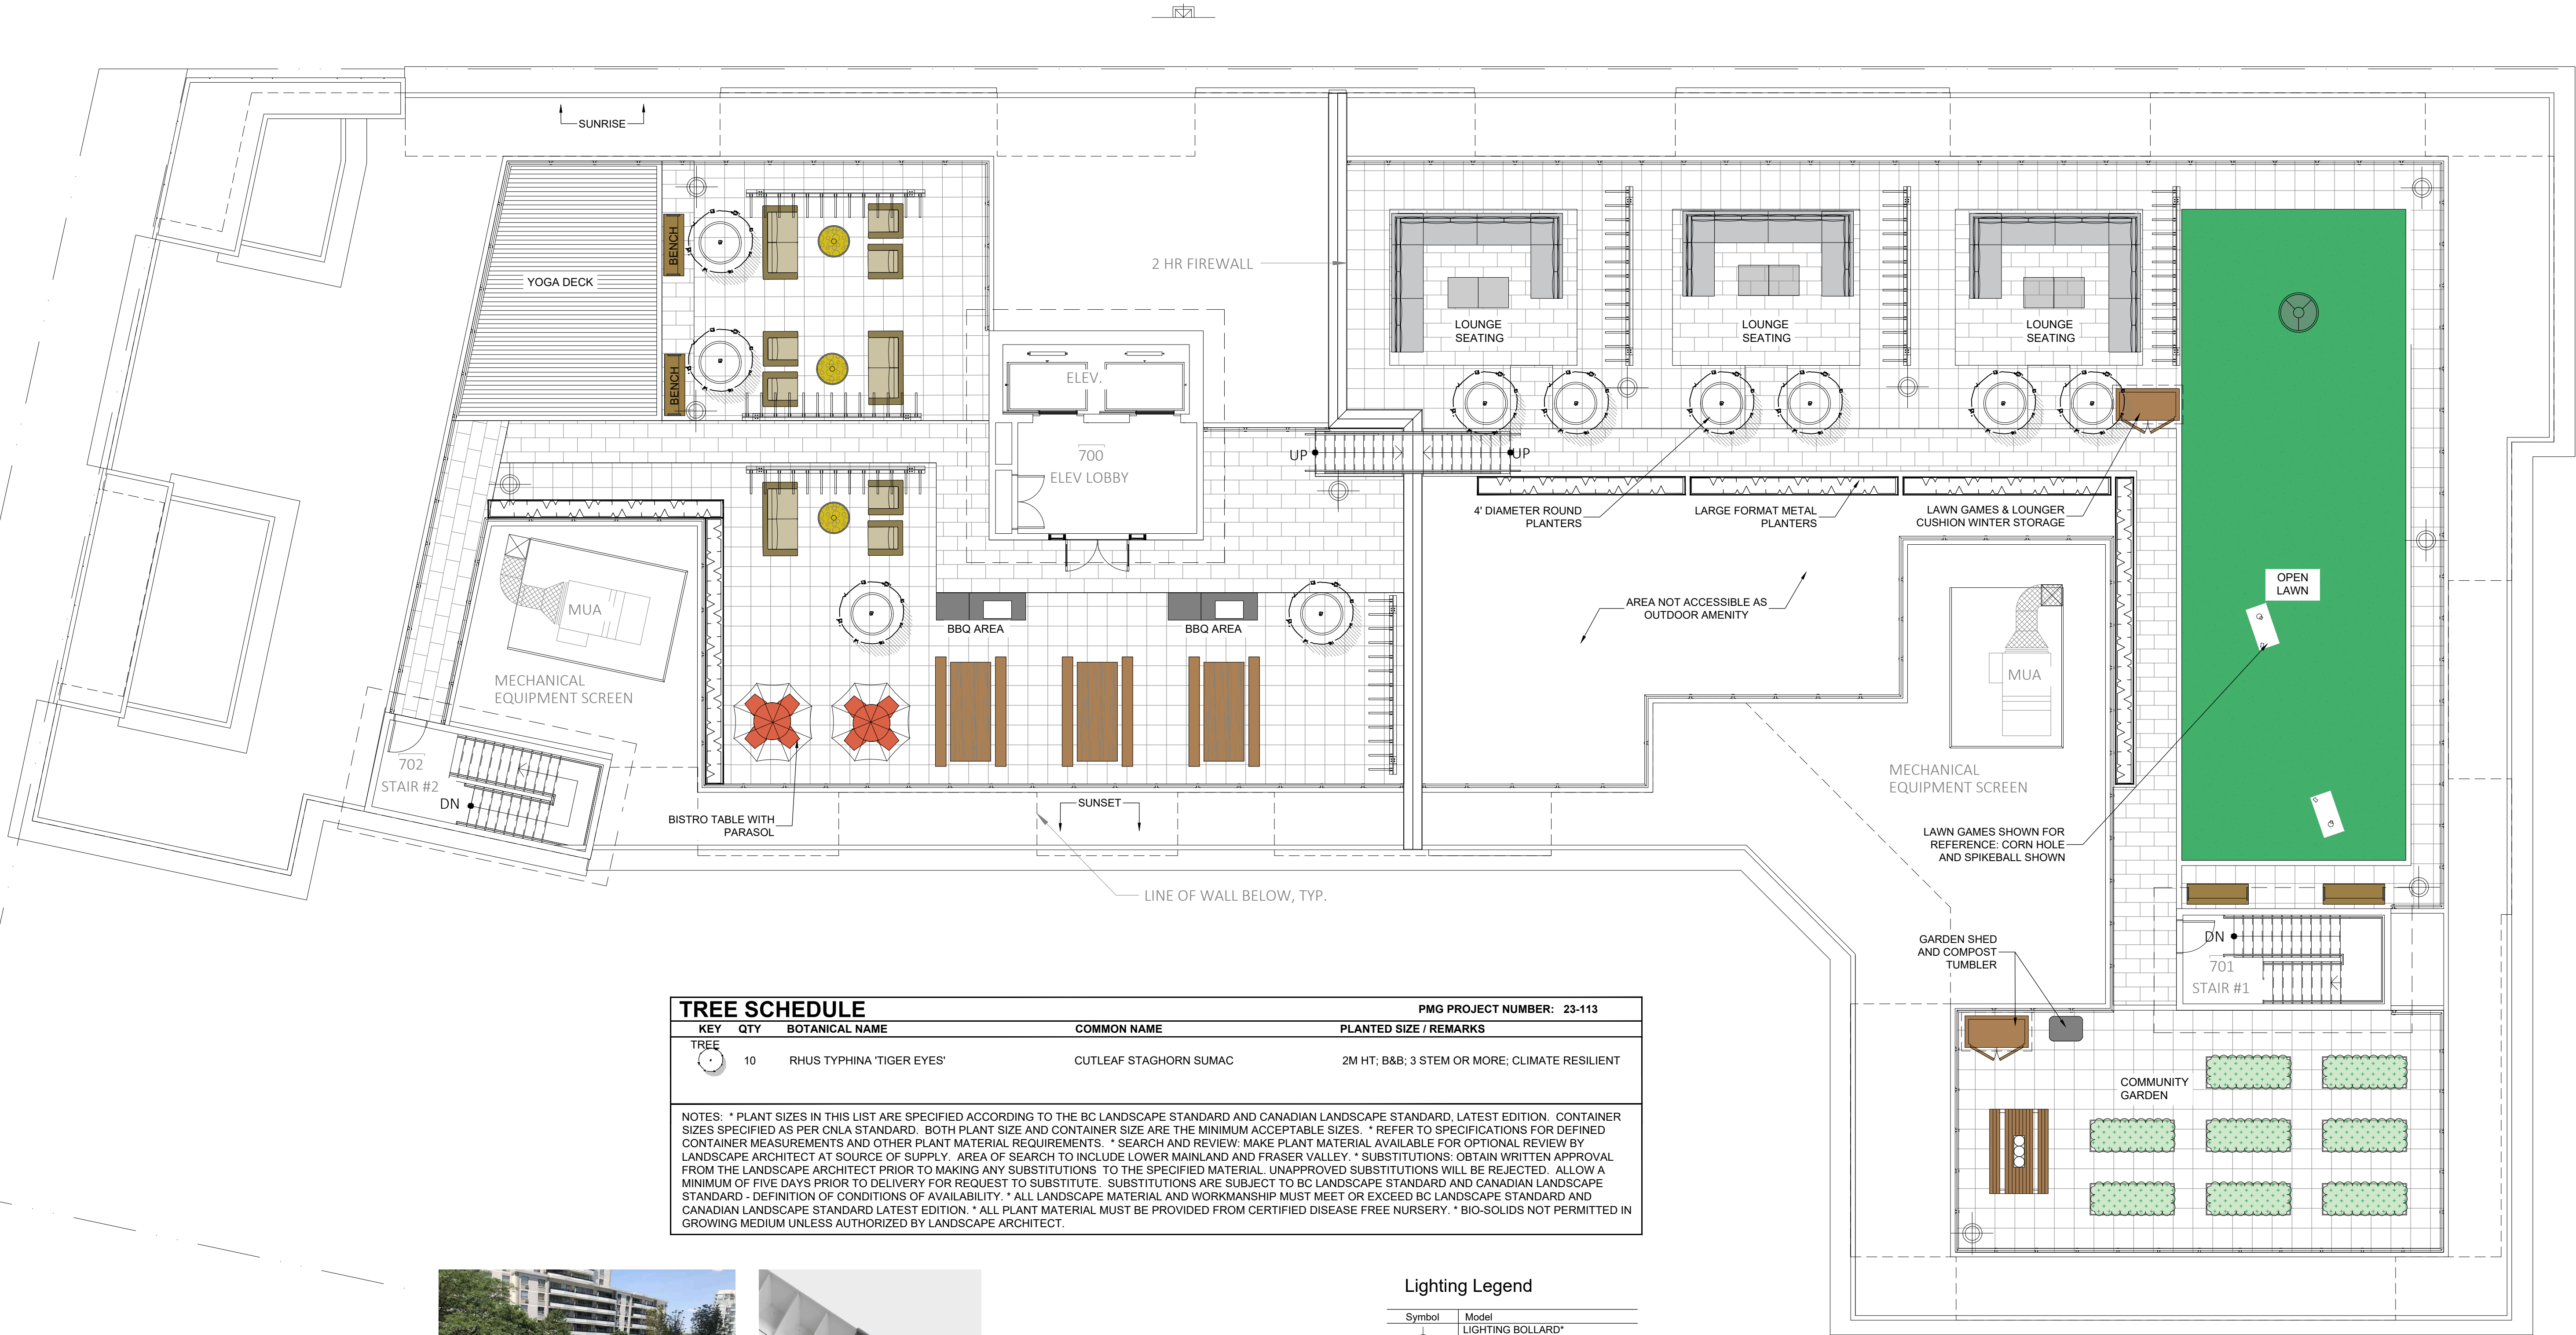

TREE SCHEDULE					PMG PROJECT NUMBER: 23-113
KEY	QTY	BOTANICAL NAME	COMMON NAME	PLANTED SIZE / REMARKS	
TREE	10	RHUS TYPHINA 'TIGER EYES'	CUTLEAF STAGHORN SUMAC	2M HT; B&B; 3 STEM OR MORE; CLIMATE RESILIENT	
NOTES: * PLANT SIZES IN THIS LIST ARE SPECIFIED ACCORDING TO THE BC LANDSCAPE STANDARD AND CANADIAN LANDSCAPE STANDARD, LATEST EDITION. CONTAINER SIZES SPECIFIED AS PER CNLA STANDARD. BOTH PLANT SIZE AND CONTAINER SIZE ARE THE MINIMUM ACCEPTABLE SIZES. * REFER TO SPECIFICATIONS FOR DEFINED CONTAINER MEASUREMENTS AND OTHER PLANT MATERIAL REQUIREMENTS. * SEARCH AND REVIEW: MAKE PLANT MATERIAL AVAILABLE FOR OPTIONAL REVIEW BY LANDSCAPE ARCHITECT AT SOURCE OF SUPPLY. AREA OF SEARCH TO INCLUDE LOWER MAINLAND AND FRASER VALLEY. * SUBSTITUTIONS: OBTAIN WRITTEN APPROVAL FROM THE LANDSCAPE ARCHITECT PRIOR TO MAKING ANY SUBSTITUTIONS TO THE SPECIFIED MATERIAL. UNAPPROVED SUBSTITUTIONS WILL BE REJECTED. ALLOW A MINIMUM OF FIVE DAYS PRIOR TO DELIVERY FOR REQUEST TO SUBSTITUTE. SUBSTITUTIONS ARE SUBJECT TO BC LANDSCAPE STANDARD AND CANADIAN LANDSCAPE STANDARD - DEFINITION OF CONDITIONS OF AVAILABILITY. * ALL LANDSCAPE MATERIAL AND WORKMANSHIP MUST MEET OR EXCEED BC LANDSCAPE STANDARD AND CANADIAN LANDSCAPE STANDARD LATEST EDITION. * ALL PLANT MATERIAL MUST BE PROVIDED FROM CERTIFIED DISEASE FREE NURSERY. * BIO-SOLIDS NOT PERMITTED IN GROWING MEDIUM UNLESS AUTHORIZED BY LANDSCAPE ARCHITECT.					



HAUSER LOUNGE FURNITURE



MODULAR ALUMINUM PLANTERS

Lighting Legend

Symbol	Model
	LIGHTING BOLLARD*
	WALL LIGHT*

* LIGHTING USES FULL-CUT OFF AND GROUND-DIRECTED LUMINAIRES TO COMPLY WITH DARK SKY MODEL. COORDINATION WITH ELECTRICAL ENGINEERING CONSULTANT.