

DATE	REMARKS	NO.
	REVISIONS	

C.KAVOLINAS & ASSOCIATES INC.

BCSLA CSLA

2462 JONQUIL COURT
ABBOTSFORD, B.C.
V3G 3E8

PHONE (604) 850-2368

CLIENT

MR. HARJ SANDHU

604-


TITLE


PLAN VIEW

LANDSCAPE PLAN
PROPOSED
TOWNHOUSE DEVELOPMENT
4501 ARTHUR DRIVE
DELTA, B.C.

SCALE 1:200	DATE APR/26
DRAFT	CHK'D
ENG.	CHK'D
APPR'D	AS BUILT

PRINTED	JOB No.
	DRAWING No.
	L-1

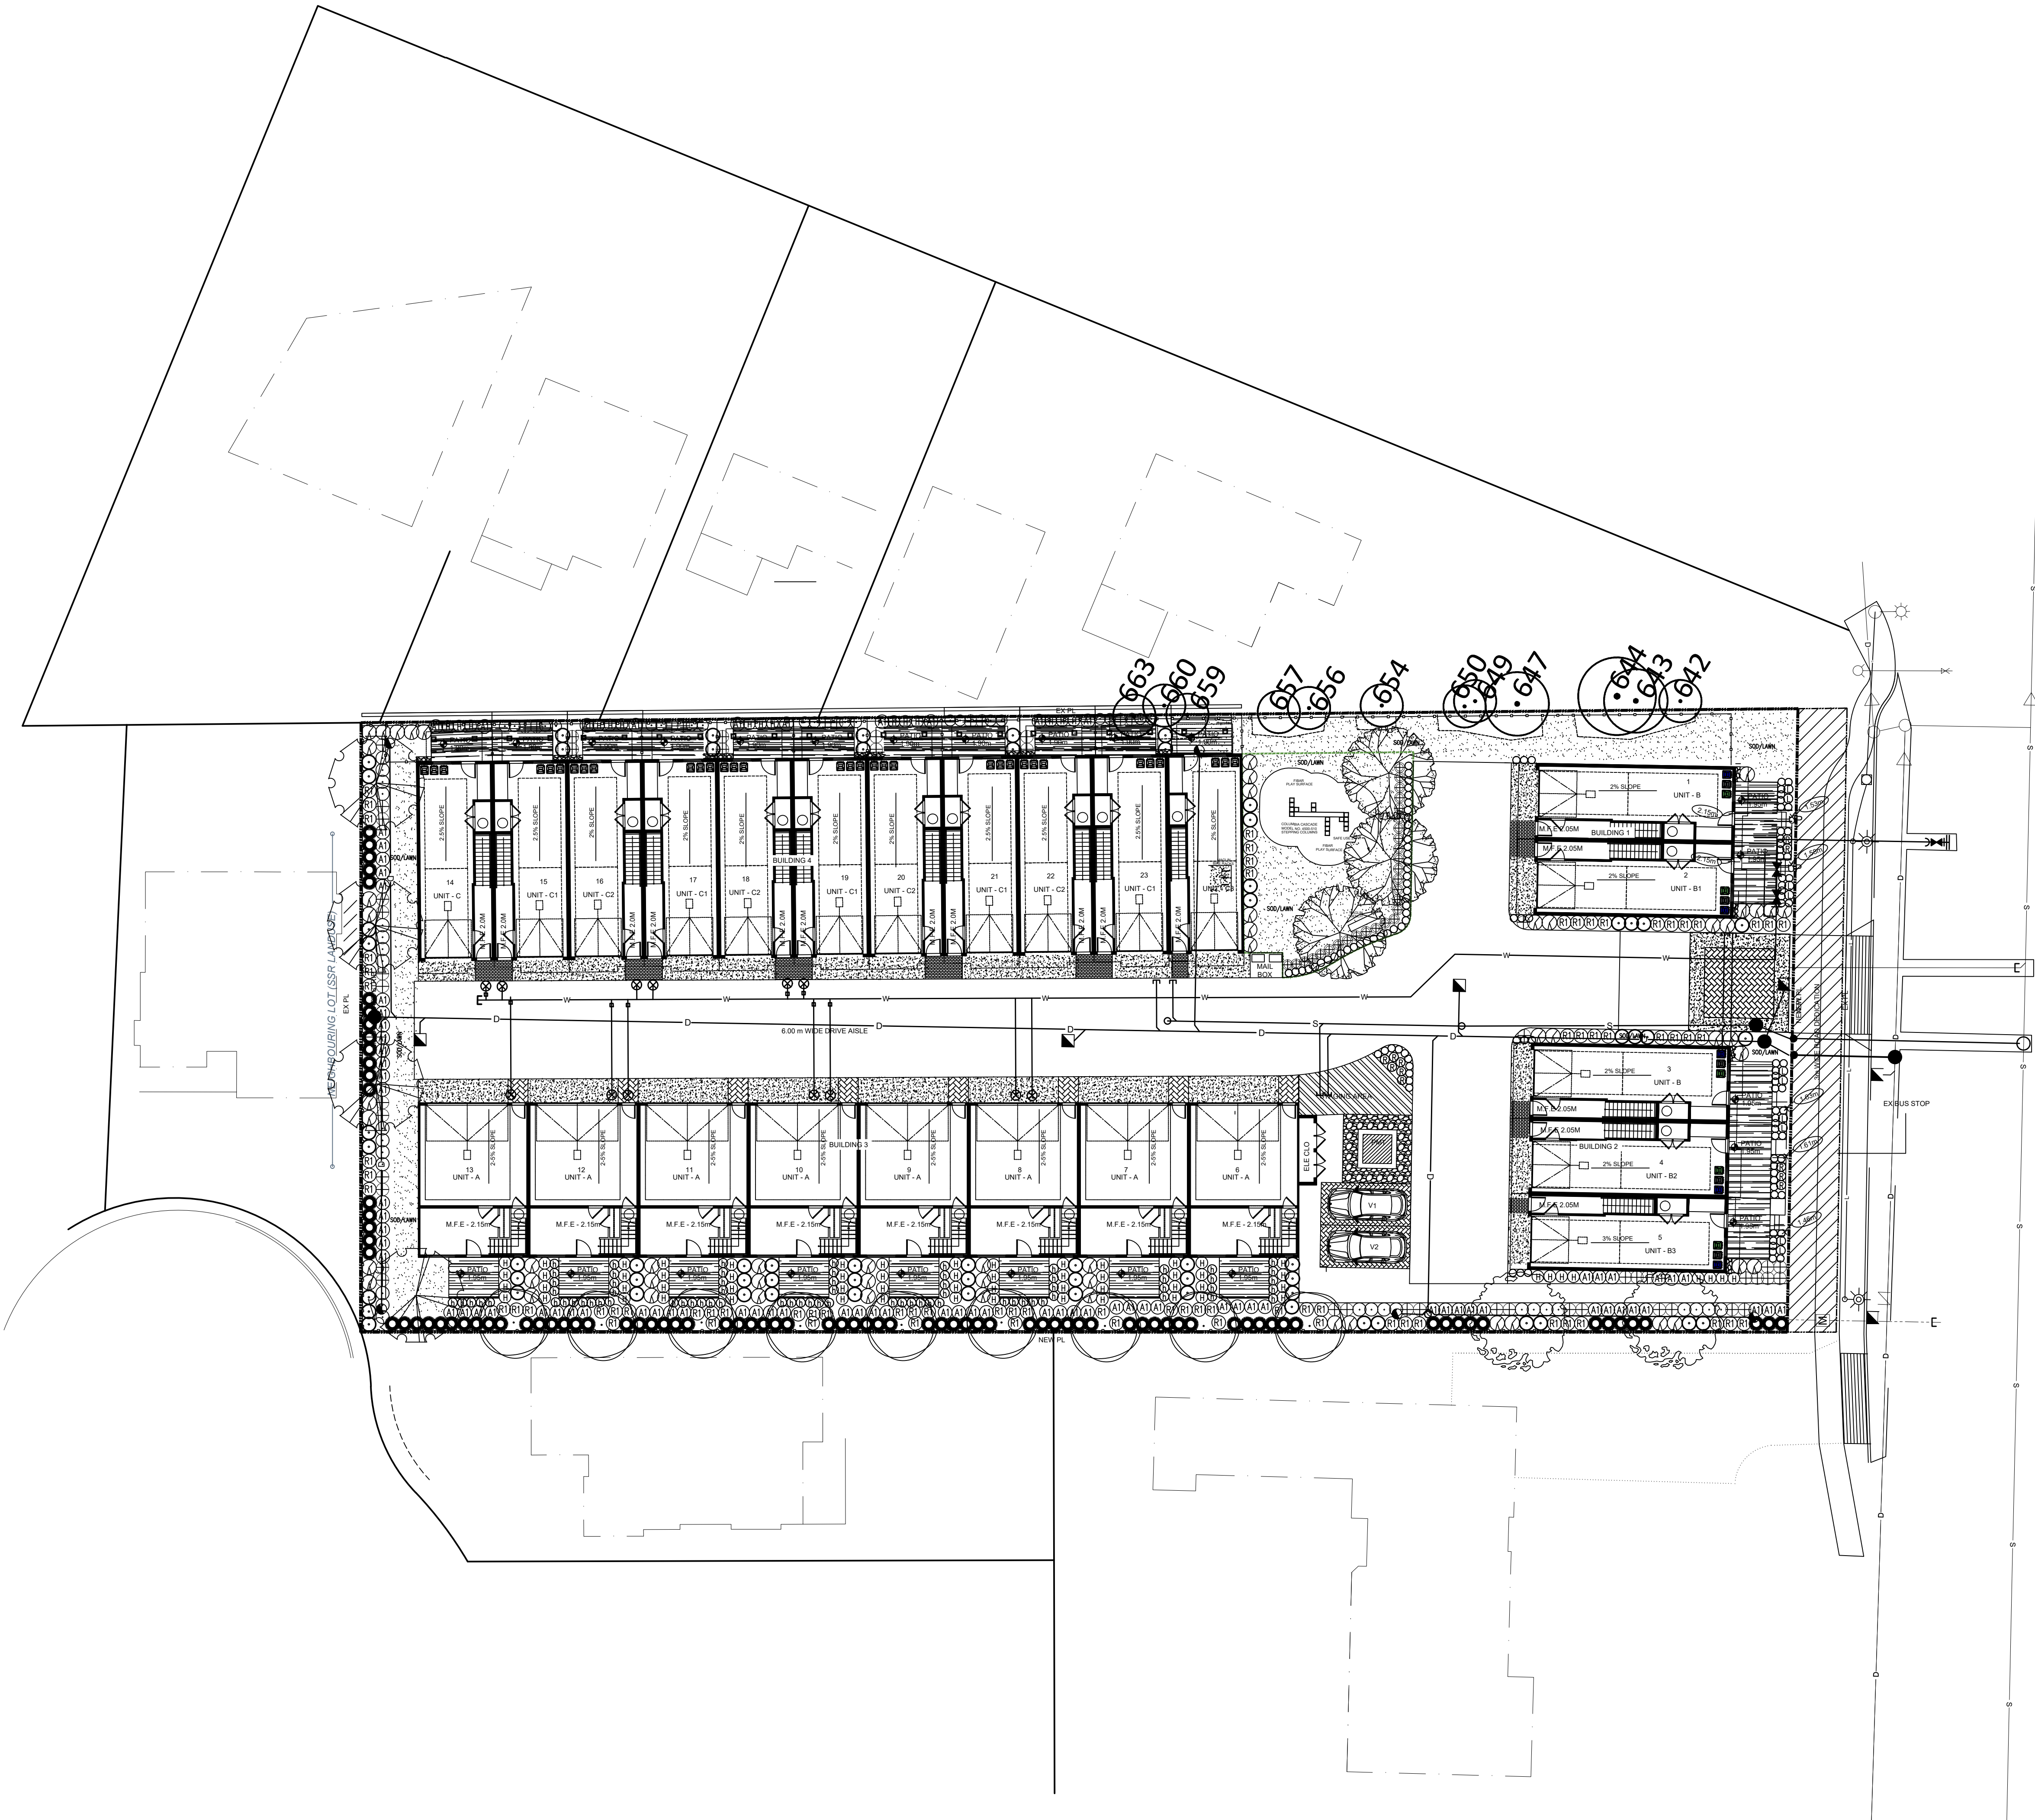


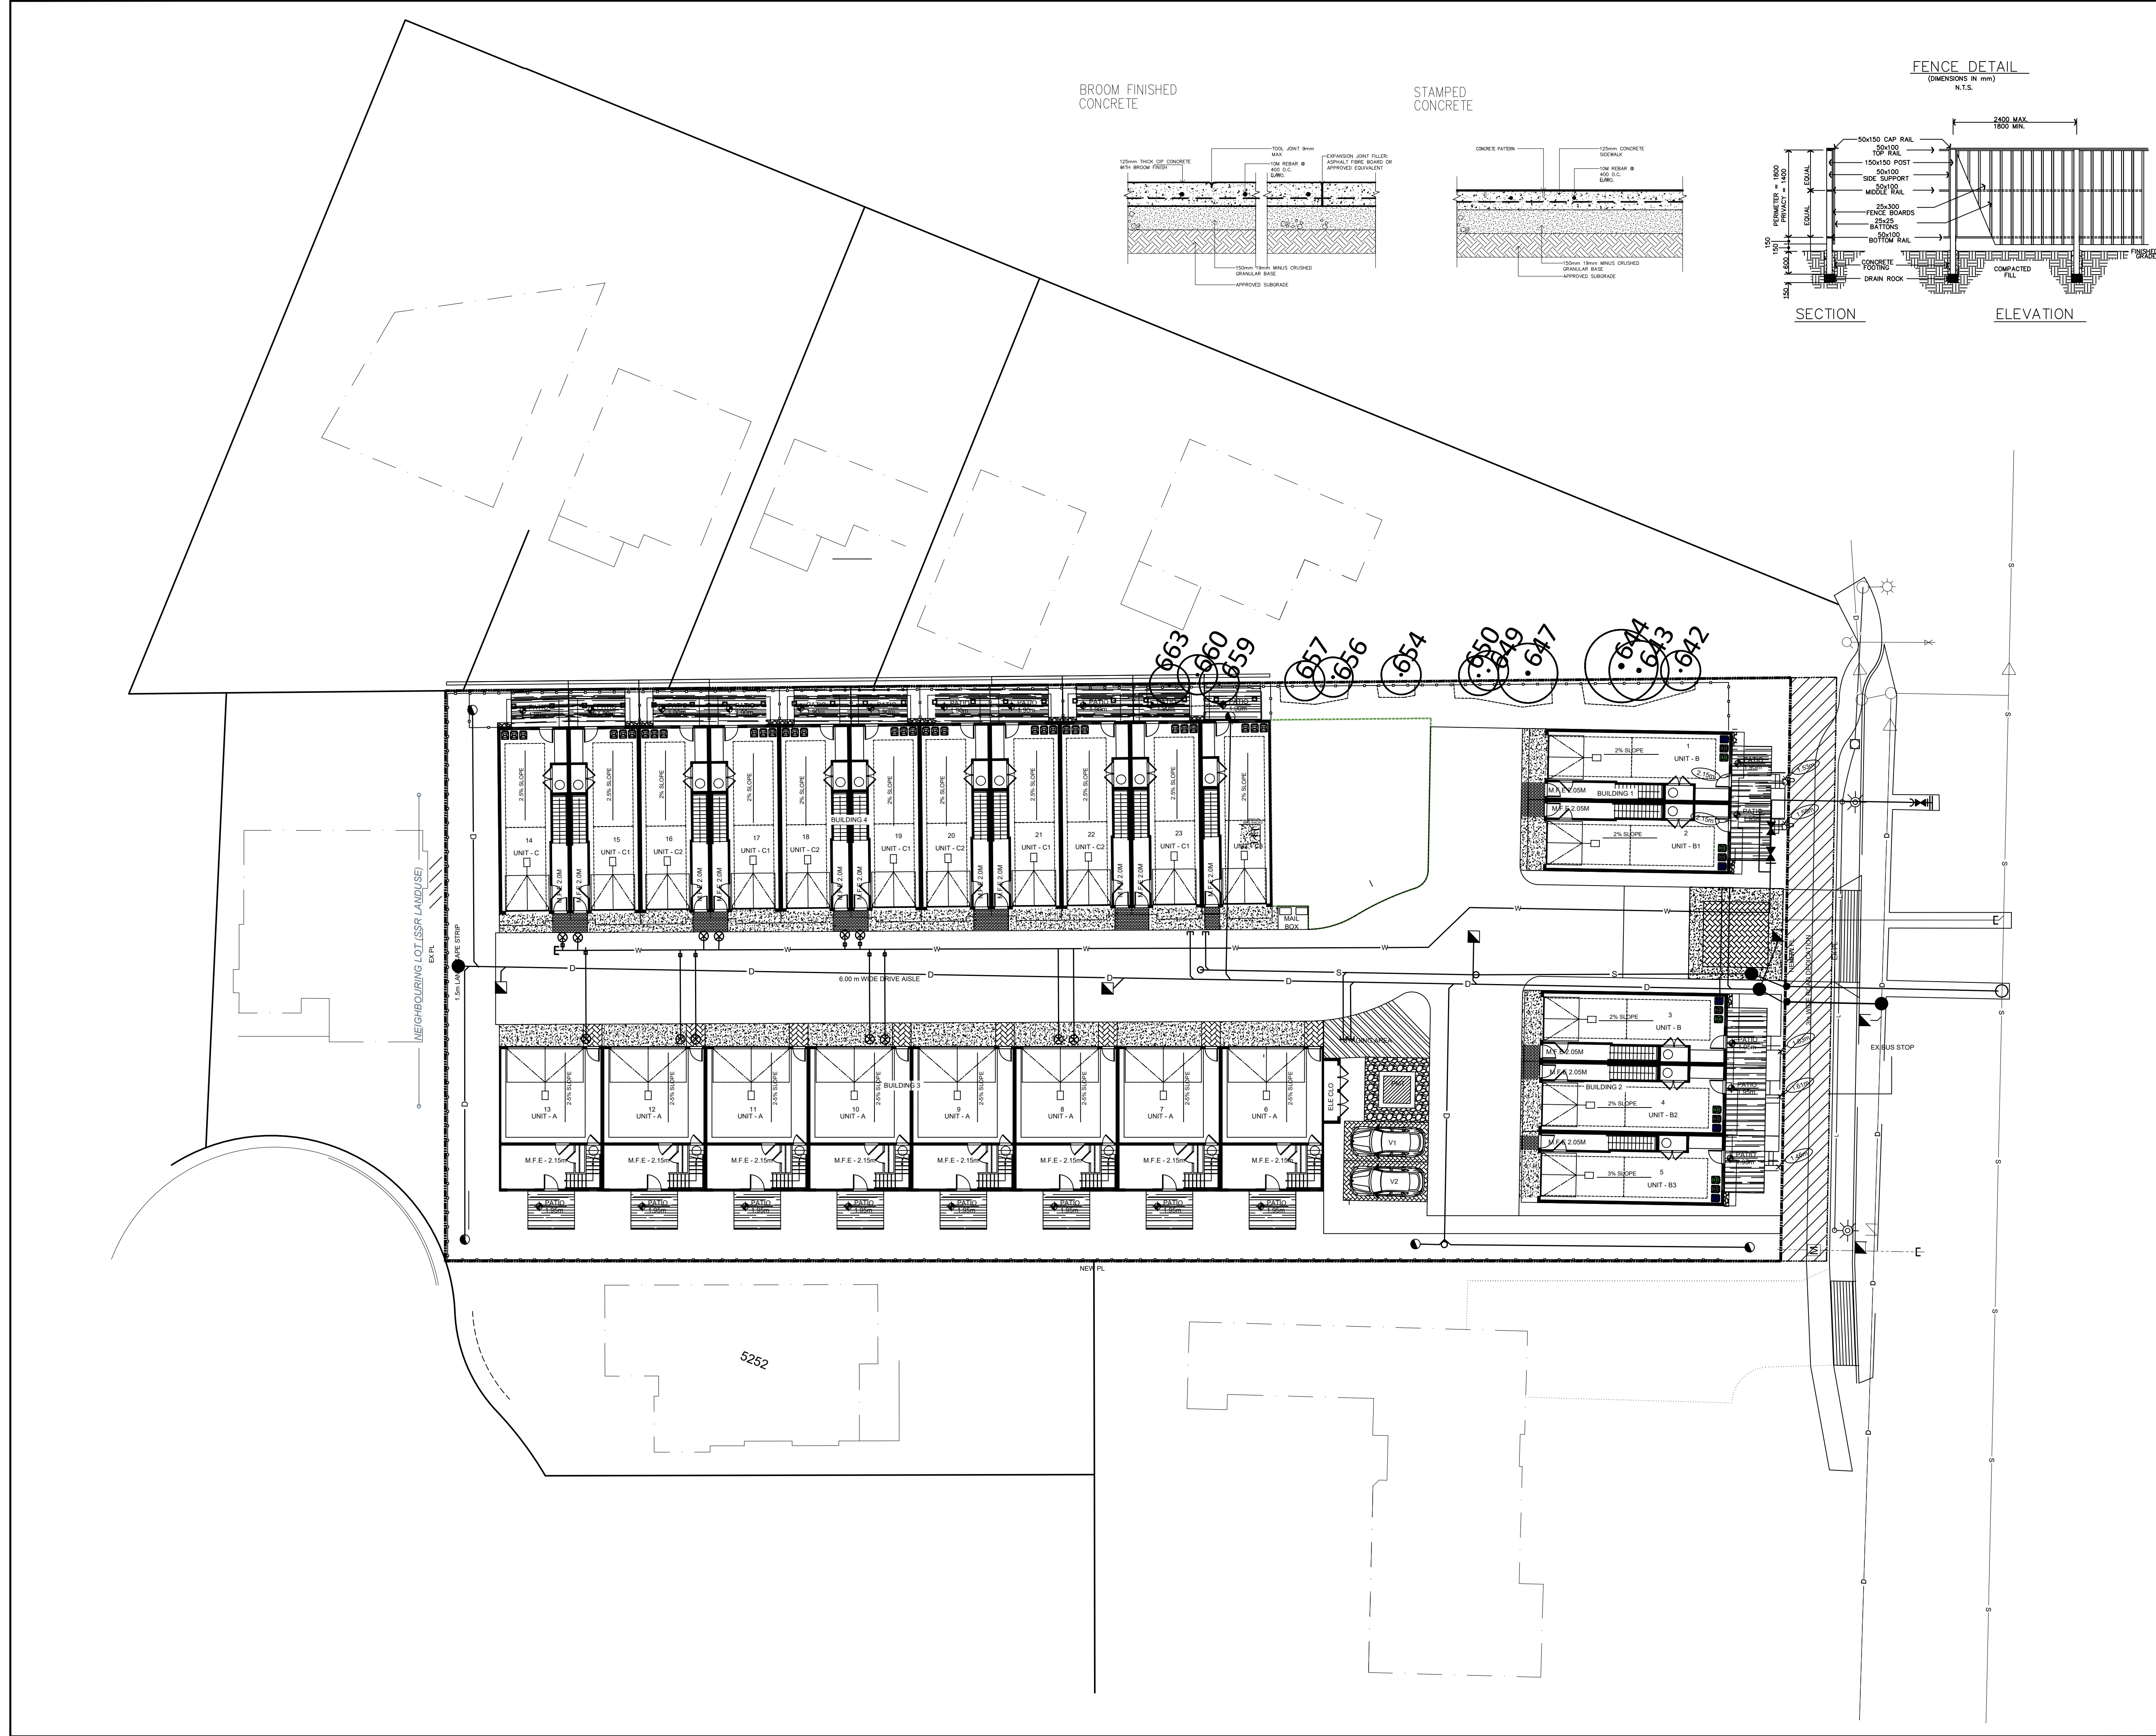

BROOM FINISHED
CONCRETE

STAMPED
CONCRETE

FENCE DETAIL
(DIMENSIONS IN mm)
N.T.S.

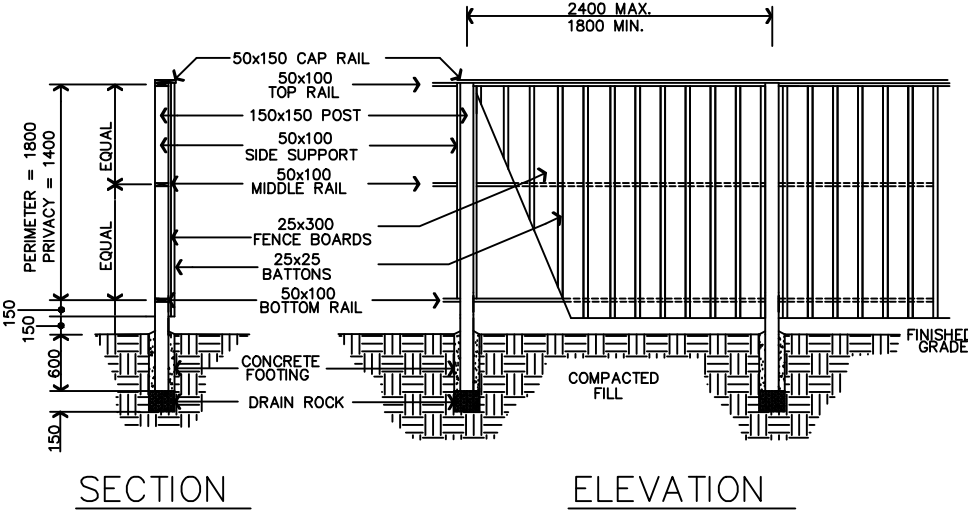

- BROOM FINISHED
CONCRETE
- STAMPED
CONCRETE

DATE	REMARKS	NO.
	REVISIONS	

C.KAVOLINAS & ASSOCIATES INC
BCSLA CSLA

2462 JONQUIL COURT
ABBOTSFORD, B.C.
V3G 3E8

PHONE (604) 850-2368

CLIENT

MR. HARJ SANDHU

604-

TITLE

PLAN VIEW

HARDSCAPE PLAN
PROPOSED
TOWNHOUSE DEVELOPMENT
4501 ARTHUR DRIVE
DELTA, B.C.

SCALE 1:200	DATE APR/26
DRAFT	CHK'D
ENG.	CHK'D
APPR'D	AS BUILT

PRINTED	JOB No.
	DRAWING No.
	H-1

