

PLANT SCHEDULE				PMG PROJECT NUMBER: 24-202
KEY	QTY	BOTANICAL NAME	COMMON NAME	PLANTED SIZE / REMARKS
TREE				
	10	ACER RUBRUM 'OCTOBER GLORY'	OCTOBER GLORY MAPLE	7CM CAL; 2M STD; B&B
	9	CORNUS KOUSA X NUTTALLII 'STARLIGHT'	STARLIGHT HYBRID DOGWOOD	2.5M HT; B&B
	7	GINKGO BILOBA 'PRINCETON SENTRY'	PRINCETON SENTRY MAIDENHAIR	7CM CAL; 2M STD; B&B
	4	GLEDITSIA T. INERMIS 'SHADEMASTER'	SHADEMASTER HONEY LOCUST	8CM CAL; 1.8M STD; B&B
	5	PICEA OMORIKA	SERBIAN SPRUCE	3M HT; B&B
NOTES: * PLANT SIZES IN THIS LIST ARE SPECIFIED ACCORDING TO THE BC LANDSCAPE STANDARD AND CANADIAN LANDSCAPE STANDARD, LATEST EDITION. CONTAINER SIZES SPECIFIED AS PER CNLA STANDARD. BOTH PLANT SIZE AND CONTAINER SIZE ARE THE MINIMUM ACCEPTABLE SIZES. * REFER TO SPECIFICATIONS FOR DEFINED CONTAINER MEASUREMENTS AND OTHER PLANT MATERIAL REQUIREMENTS. * SEARCH AND REVIEW: MAKE PLANT MATERIAL AVAILABLE FOR OPTIONAL REVIEW BY LANDSCAPE ARCHITECT AT SOURCE OF SUPPLY. AREA OF SEARCH TO INCLUDE LOWER MAINLAND AND FRASER VALLEY. * SUBSTITUTIONS: OBTAIN WRITTEN APPROVAL FROM THE LANDSCAPE ARCHITECT PRIOR TO MAKING ANY SUBSTITUTIONS TO THE SPECIFIED MATERIAL. UNAPPROVED SUBSTITUTIONS WILL BE REJECTED. ALLOW A MINIMUM OF FIVE DAYS PRIOR TO DELIVERY FOR REQUEST TO SUBSTITUTE. SUBSTITUTIONS ARE SUBJECT TO BC LANDSCAPE STANDARD AND CANADIAN LANDSCAPE STANDARD. DEFINITION OF CONDITIONS OF AVAILABILITY. * ALL LANDSCAPE MATERIAL AND WORKMANSHIP MUST MEET OR EXCEED BC LANDSCAPE STANDARD AND CANADIAN LANDSCAPE STANDARD LATEST EDITION. * ALL PLANT MATERIAL MUST BE PROVIDED FROM CERTIFIED DISEASE FREE NURSERY. * BIO-SOLIDS NOT PERMITTED IN GROWING MEDIUM UNLESS AUTHORIZED BY LANDSCAPE ARCHITECT.				



MAGLIN MLB870 BENCH SERIES MLB870-PC(X)



MAGLIN BIKE RACK MBR350




GREEN THEORY DESIGN CUSTOM PLANTERS
SELF-WATERING



GREEN THEORY DESIGN PARTITION SERIES PLANTER
SELF-WATERING





MAGLIN FORO 36" ROUND TABLE WITH UMBRELLA HOLE
MAGLIN FORO STANDARD CHAIR WITH SIDE ARMS

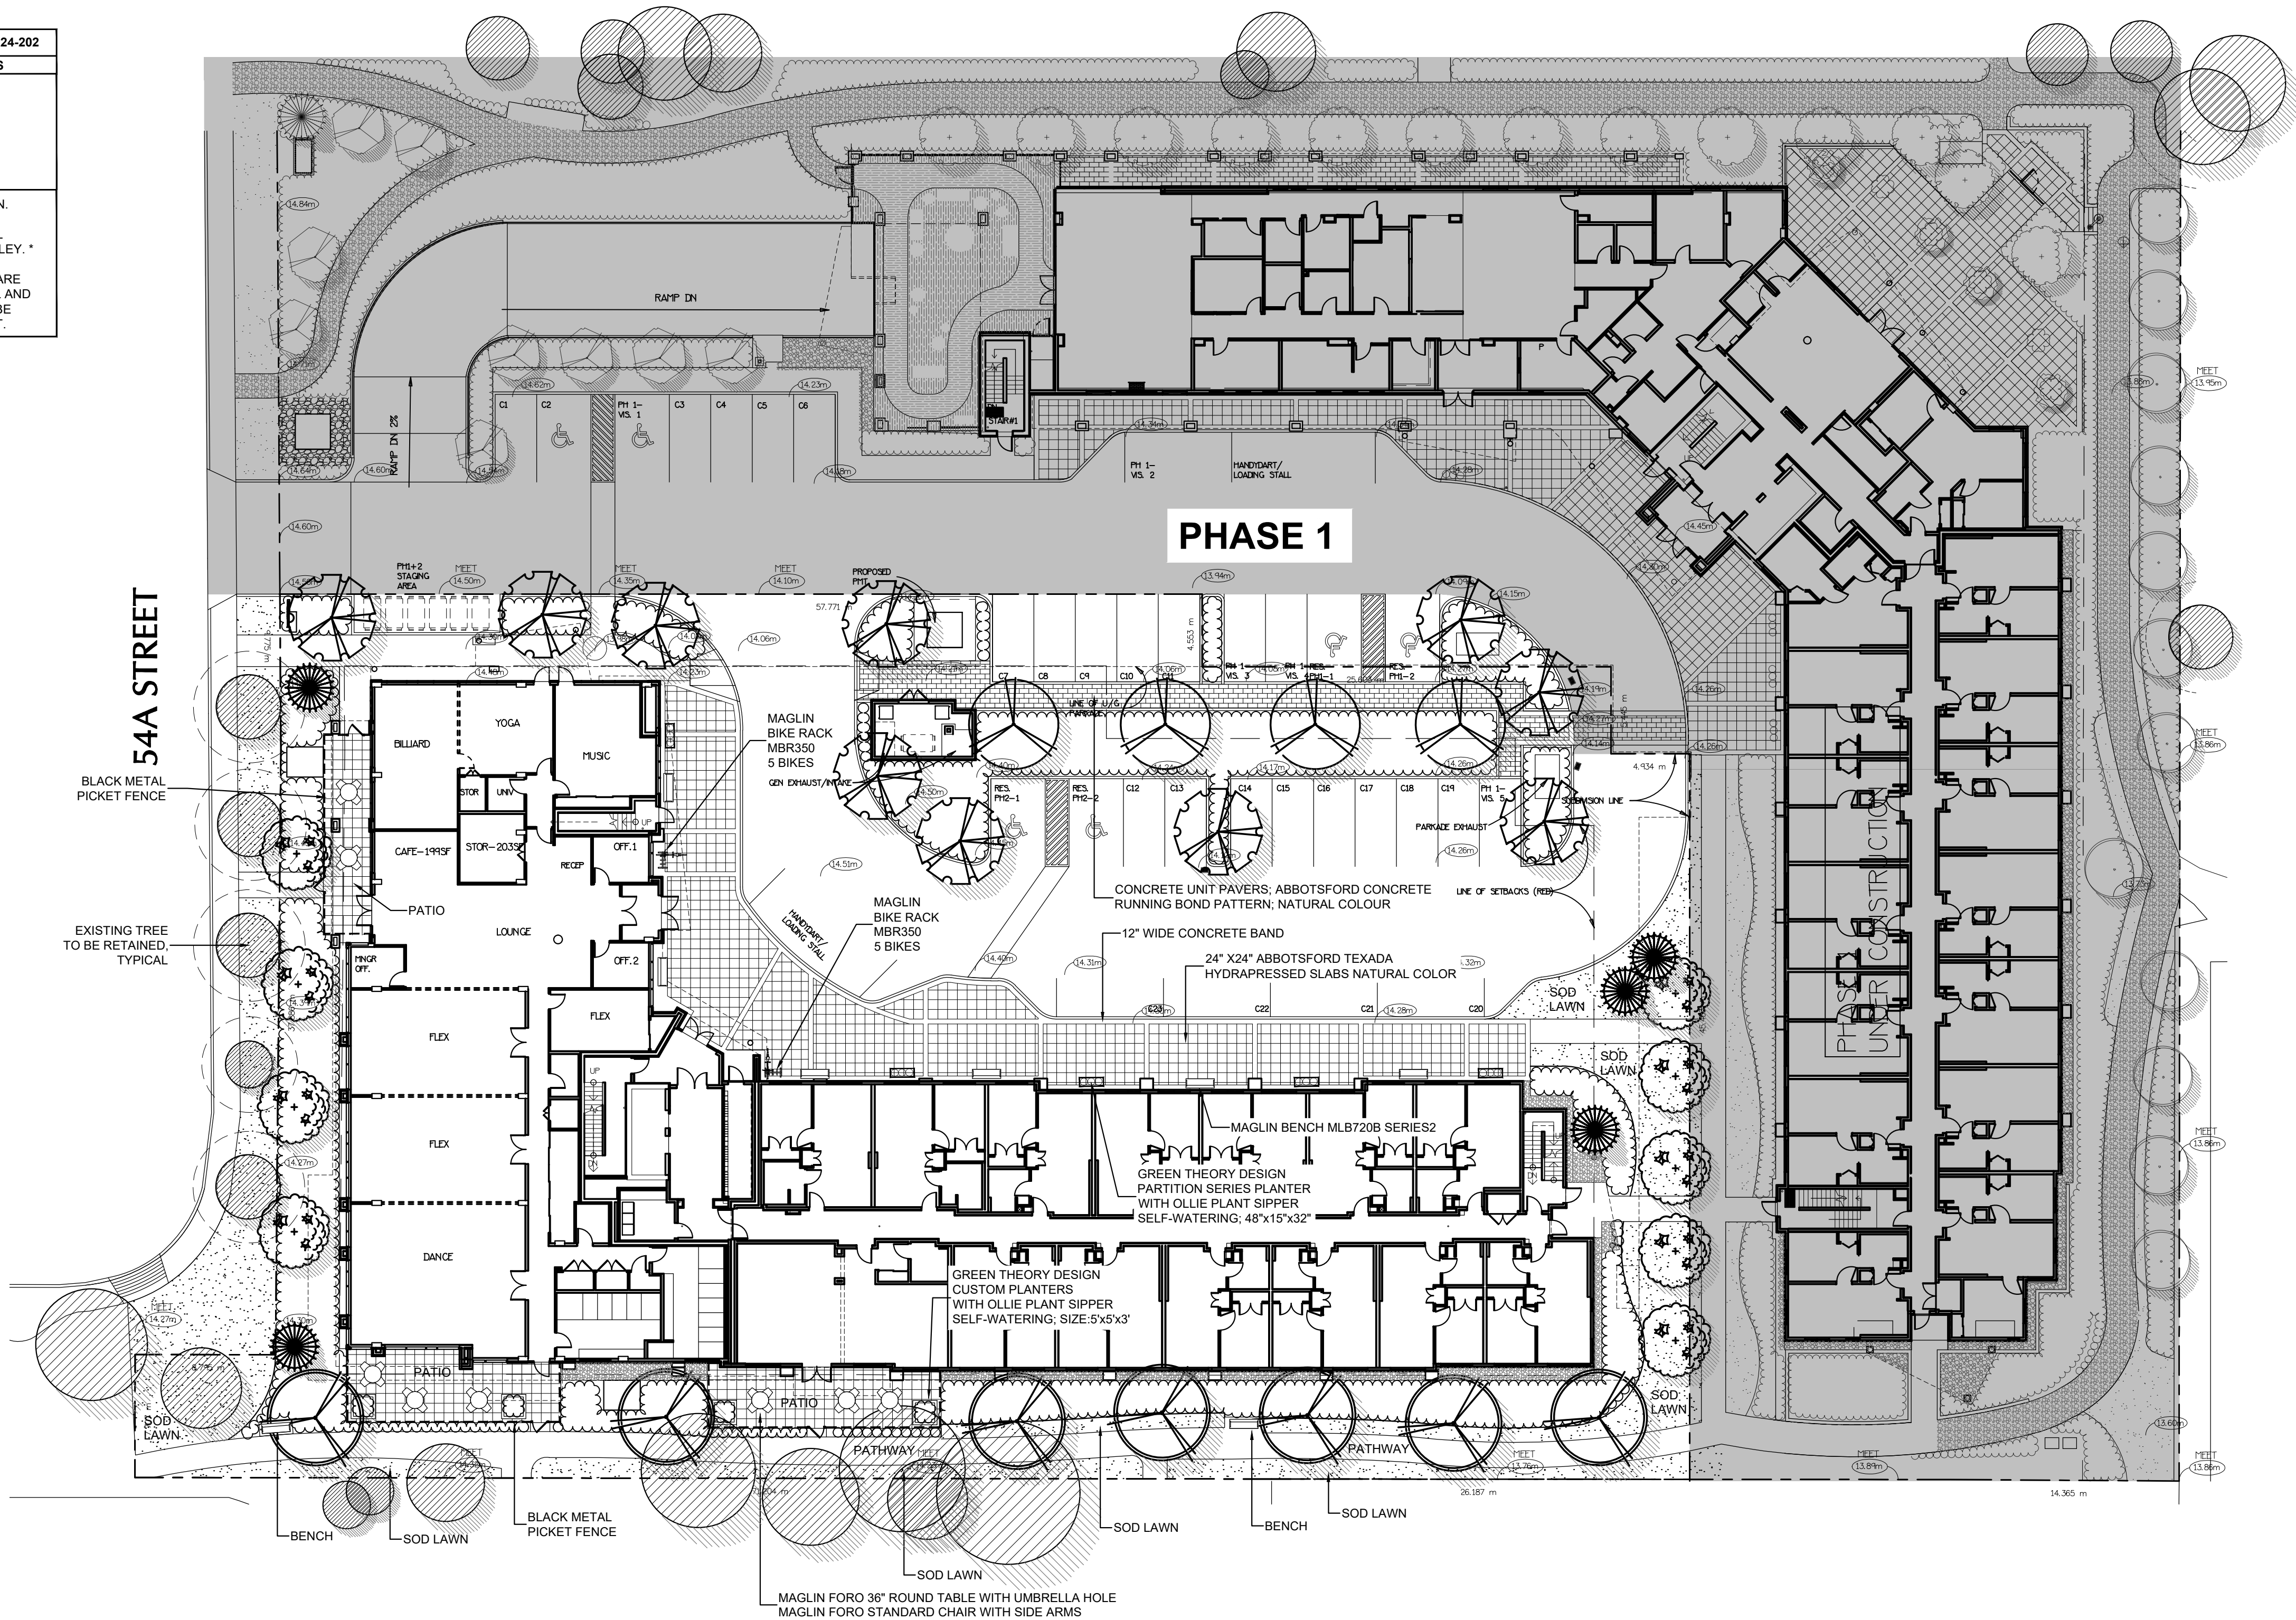


PLANT SCHEDULE				PMG PROJECT NUMBER: 24-202
KEY	QTY	BOTANICAL NAME	COMMON NAME	PLANTED SIZE / REMARKS
SHRUB				
(B)	64	BUXUS MICROPHYLLA 'WINTER GEM'	LITTLE-LEAF BOX	#3 POT; 40CM
(D)	58	CORNUS SERICEA	REDTWIG DOGWOOD	#3 POT; 80CM
(E)	88	EUONYMUS ALATA 'COMPACTUS'	COMPACT WINGED BURNING BUSH	#3 POT; 50CM
(F)	15	PRUNUS LAUROCERASUS 'OTTO LUYKEN'	OTTO LUYKEN LAUREL	#3 POT; 50CM
(M)	49	RHODODENDRON 'MRS. FURNIVAL'	RHODODENDRON; ROSE PINK; MAY	#3 POT; 50CM
(N)	14	RHODODENDRON 'NOVA ZEMBLA'	RHODODENDRON; RED	#3 POT; 50CM
(S)	188	SPIRAEA JAPONICA 'LITTLE PRINCESS'	LITTLE PRINCESS SPIRAEA; PINK	#2 POT; 40CM
(V)	218	VIBURNUM DAVIDII	DAVID'S VIBURNUM	#2 POT; 30CM
NOTES: * PLANT SIZES IN THIS LIST ARE SPECIFIED ACCORDING TO THE BC LANDSCAPE STANDARD AND CANADIAN LANDSCAPE STANDARD, LATEST EDITION. CONTAINER SIZES SPECIFIED AS PER CNLA STANDARD. BOTH PLANT SIZE AND CONTAINER SIZE ARE THE MINIMUM ACCEPTABLE SIZES. * REFER TO SPECIFICATIONS FOR DEFINED CONTAINER MEASUREMENTS AND OTHER PLANT MATERIAL REQUIREMENTS. * SEARCH AND REVIEW: MAKE PLANT MATERIAL AVAILABLE FOR OPTIONAL REVIEW BY LANDSCAPE ARCHITECT AT SOURCE OF SUPPLY. AREA OF SEARCH TO INCLUDE LOWER MAINLAND AND FRASER VALLEY. * SUBSTITUTIONS: OBTAIN WRITTEN APPROVAL FROM THE LANDSCAPE ARCHITECT PRIOR TO MAKING ANY SUBSTITUTIONS TO THE SPECIFIED MATERIAL. UNAPPROVED SUBSTITUTIONS WILL BE REJECTED. ALLOW A MINIMUM OF FIVE DAYS PRIOR TO DELIVERY FOR REQUEST TO SUBSTITUTE. SUBSTITUTIONS ARE SUBJECT TO BC LANDSCAPE STANDARD AND CANADIAN LANDSCAPE STANDARD - DEFINITION OF CONDITIONS OF AVAILABILITY. * ALL LANDSCAPE MATERIAL AND WORKMANSHIP MUST MEET OR EXCEED BC LANDSCAPE STANDARD AND CANADIAN LANDSCAPE STANDARD LATEST EDITION. * ALL PLANT MATERIAL MUST BE PROVIDED FROM CERTIFIED DISEASE FREE NURSERY. * BIO-SOLIDS NOT PERMITTED IN GROWING MEDIUM UNLESS AUTHORIZED BY LANDSCAPE ARCHITECT.				

PLANT SCHEDULE				PMG PROJECT NUMBER: 24-202
KEY	QTY	BOTANICAL NAME	COMMON NAME	PLANTED SIZE / REMARKS
GRASS				
(A)	32	CAREX OSHIMENSIS 'EVERGOLD'	EVERGOLD JAPANESE SEDGE	#1 POT
(H)	161	PENNISETUM ALOPECUROIDES 'HAELIN'	DWARF FOUNTAIN GRASS	#1 POT
(P)	378	PENNISETUM ALOPECUROIDES 'LITTLE BUNNY'	FOUNTAIN GRASS	#1 POT
(T)	16	STIPA TENUISSIMA	MEXICAN FEATHER GRASS	#1 POT
PERENNIAL				
(U)	94	LIRIOPE MUSCARI	BLUE LILY-TURF	#1 POT
GC				
(E)	177	ERICA CARNEA 'SPRINGWOOD PINK'	WINTER HEATH; PINK	#1 POT
(R)	10	ERICA CARNEA 'SPRINGWOOD WHITE'	WINTER HEATH; WHITE	#1 POT
(A)	20	FRAGARIA x ANANASSA	GARDEN STRAWBERRY	9CM POT

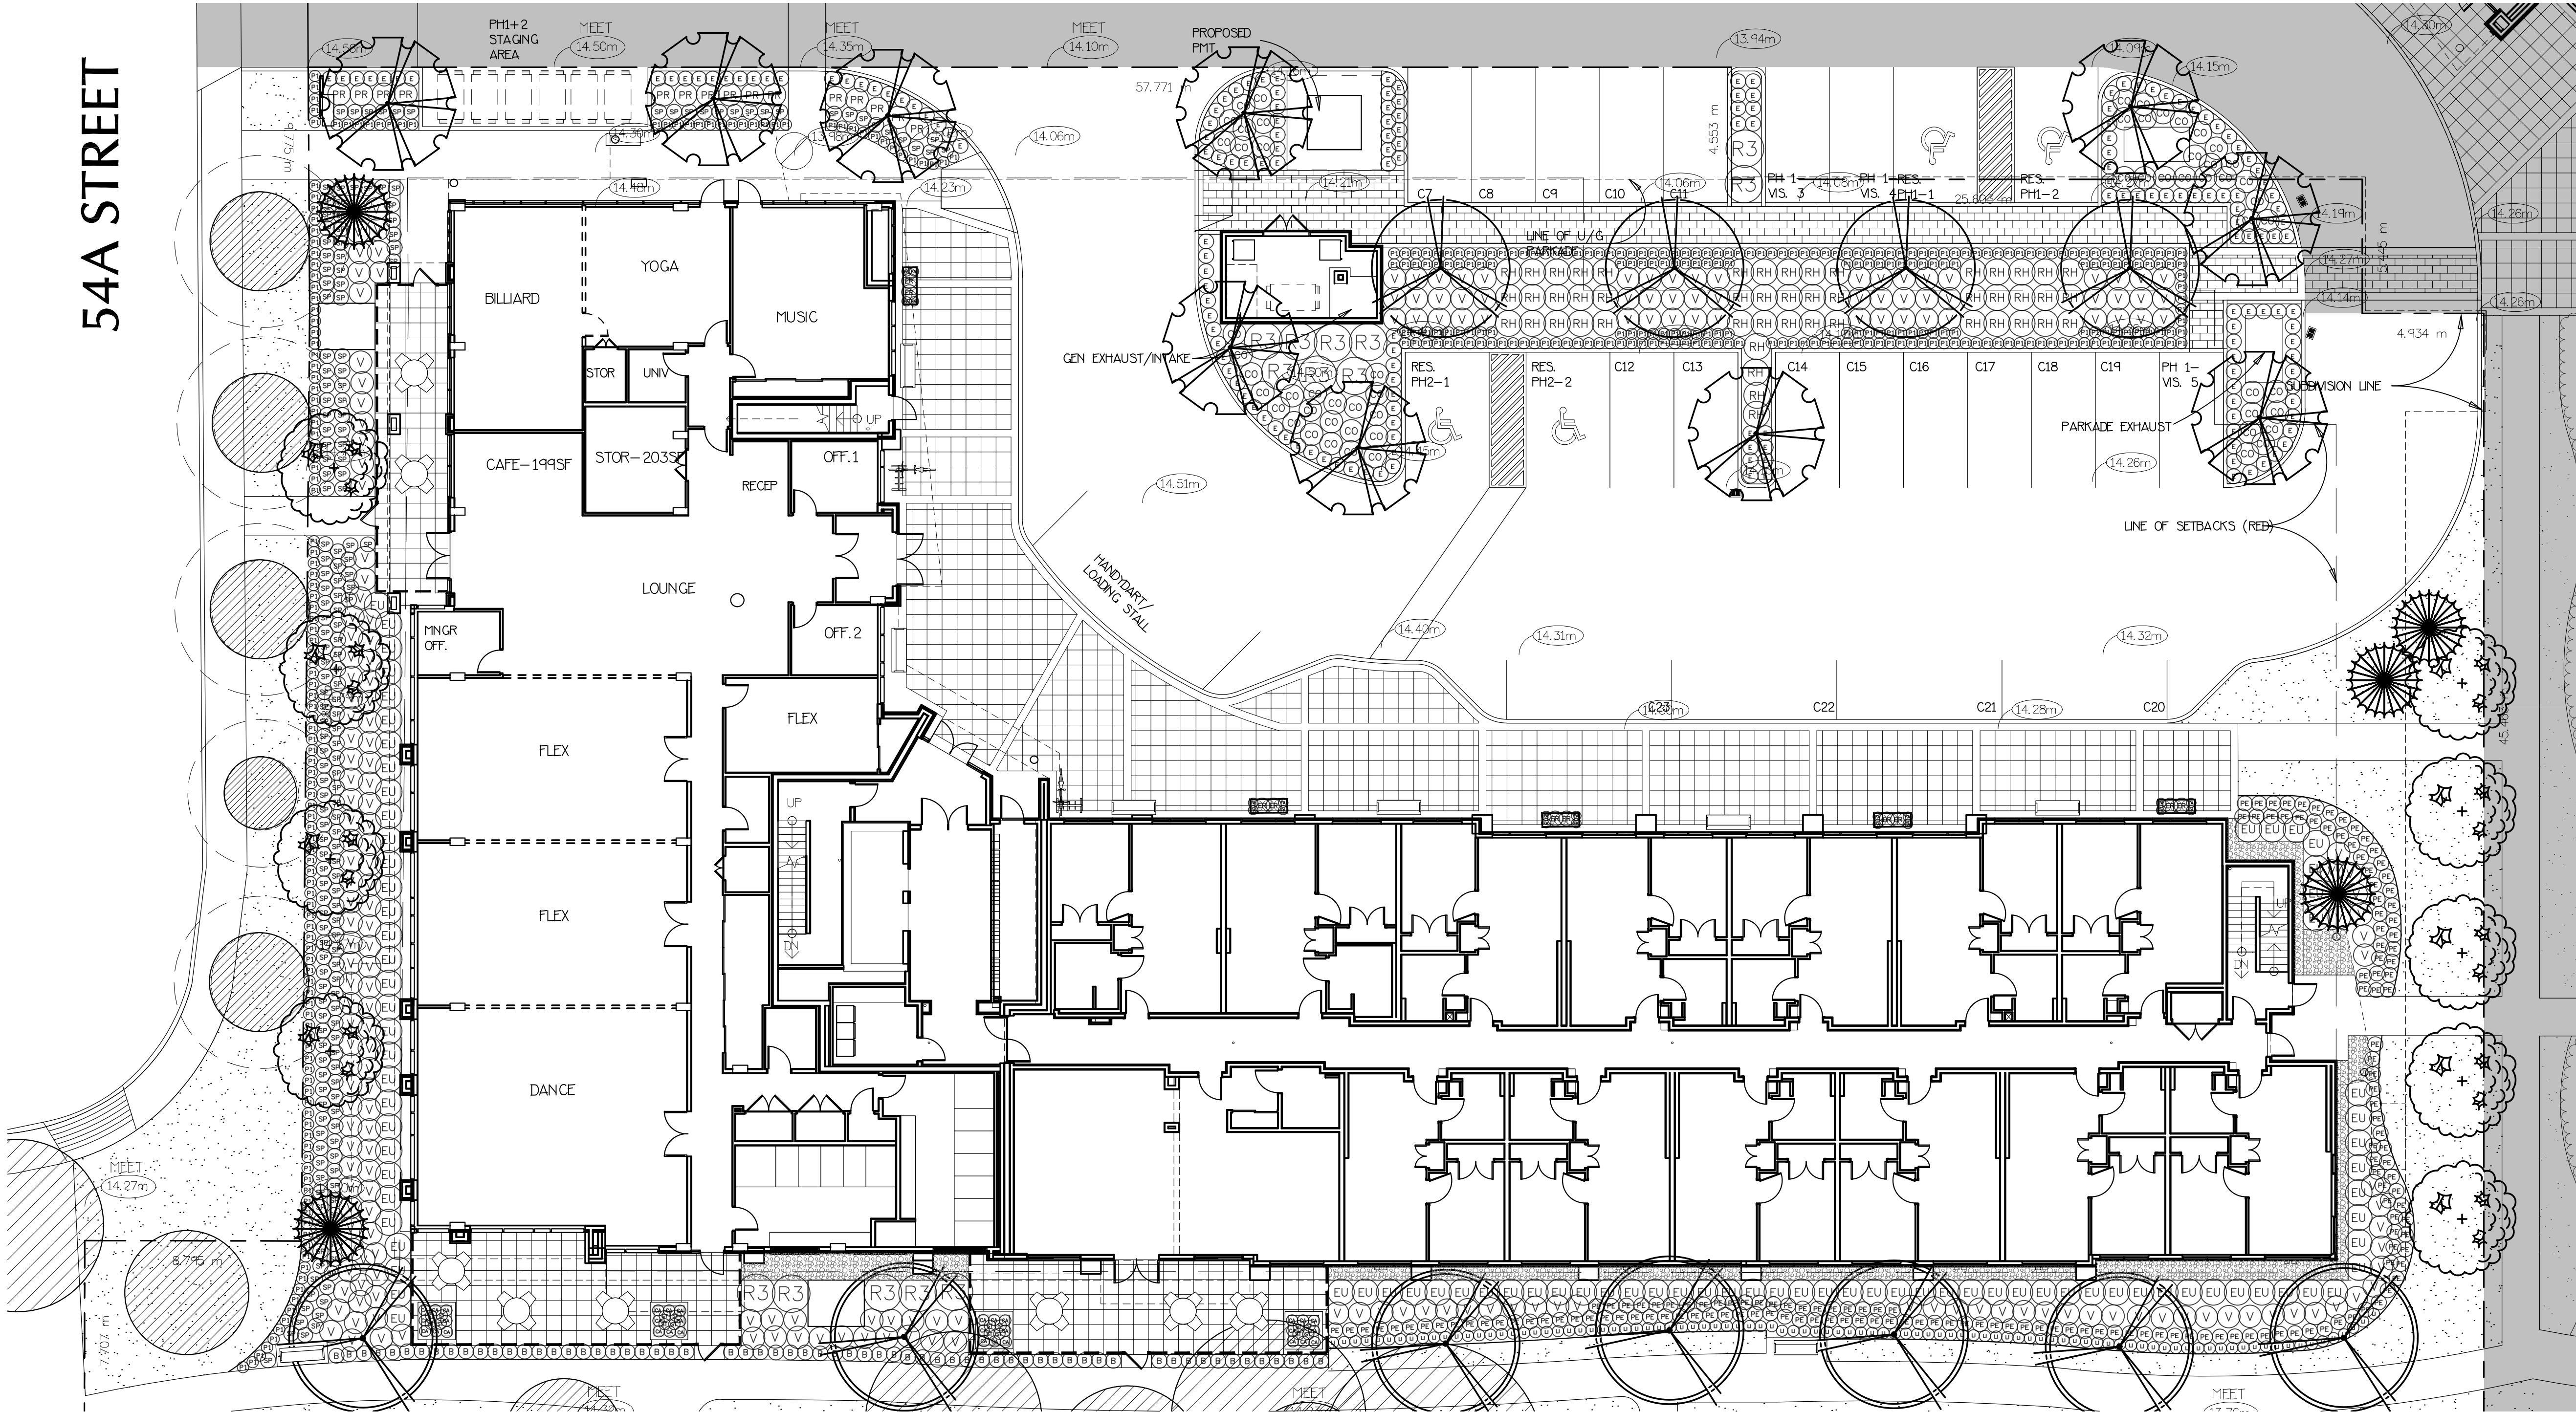

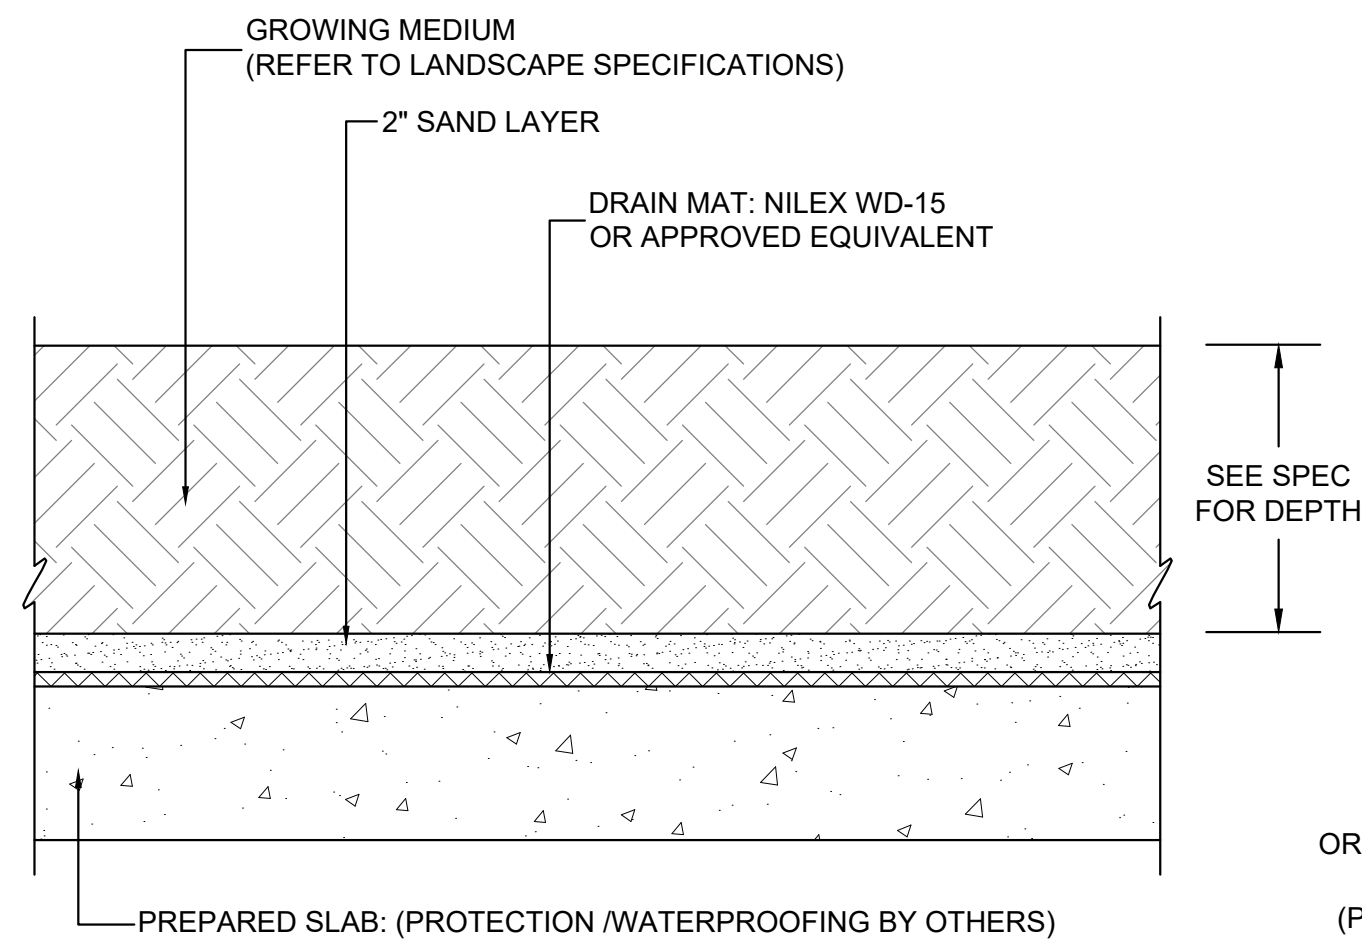


1 PLANTING ON SLAB
1:10

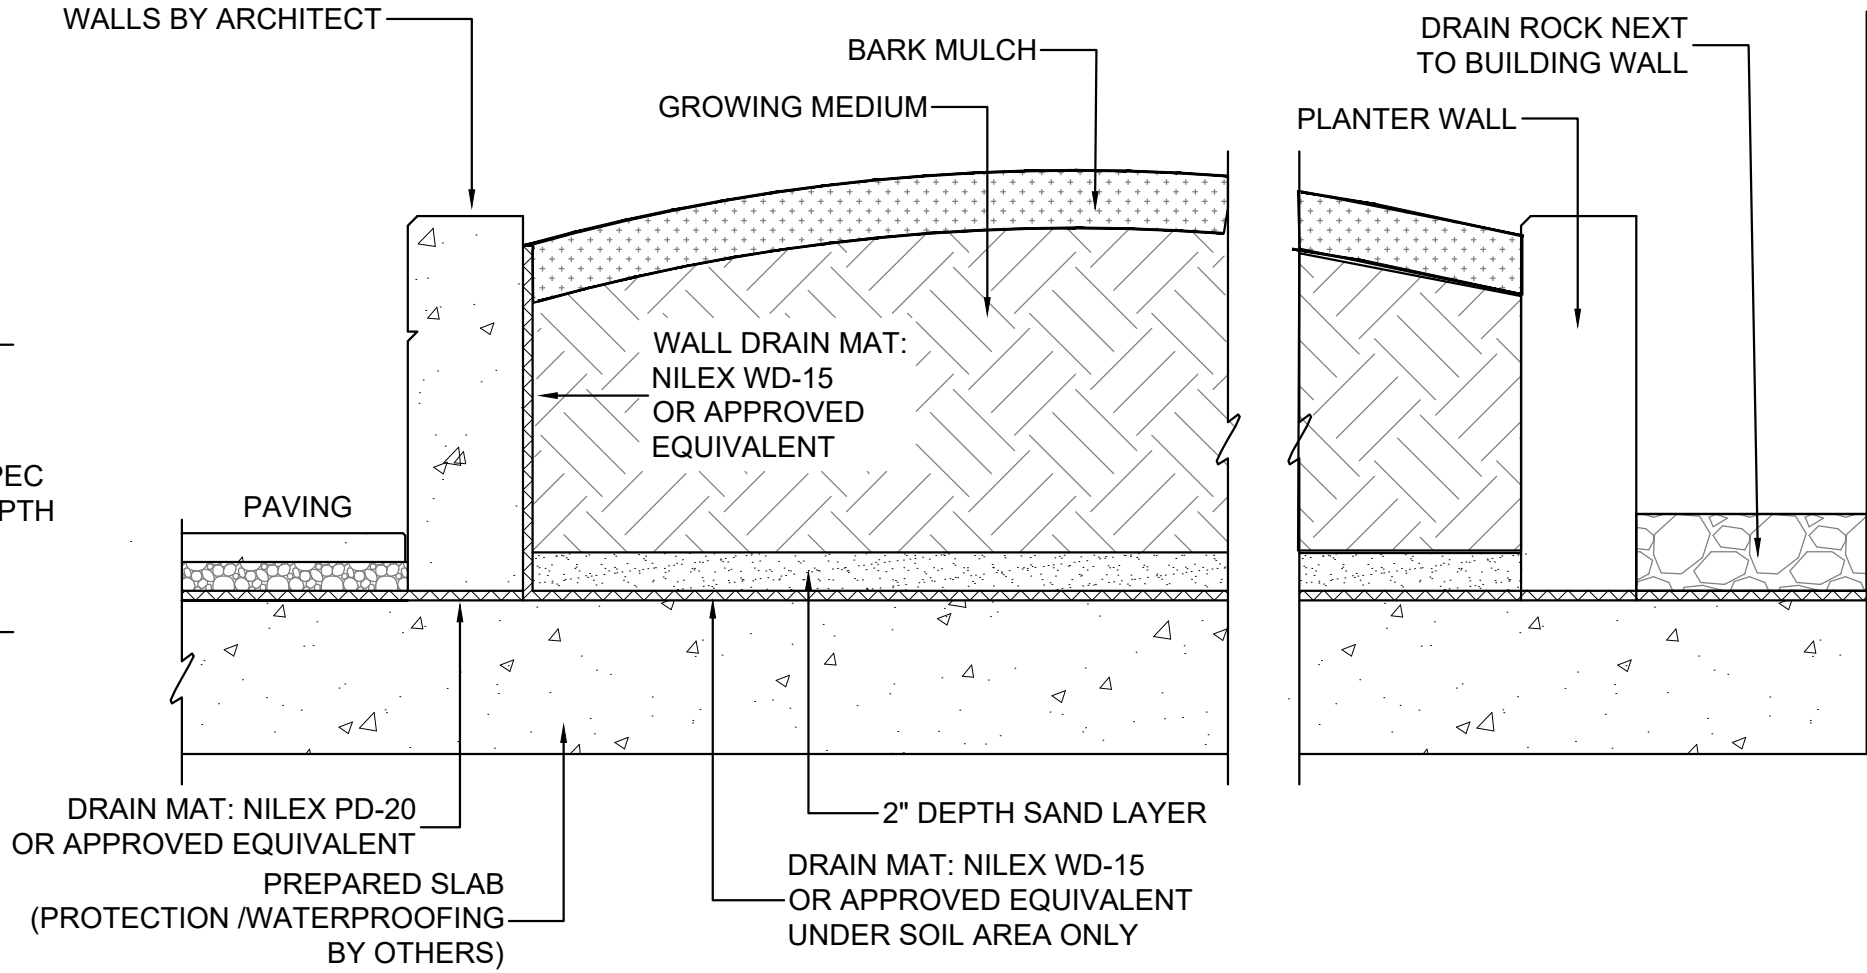


2 PLANTER WALL ON SLAB
1:10


NOTE:
PAVERS TO BE INSTALLED TO MANUFACTURERS SPECIFICATIONS
PAVERS NOT TO BE CUT MORE THAN HALF SIZE
ALL PAVERS TO BE DIAMOND CUT
ONLY PAVERS OFF SLAB ARE TO BE INFILLED WITH POLYMER SAND
ONLY PAVERS OFF SLAB ARE TO HAVE BEDDING SAND LEVELING COARSE

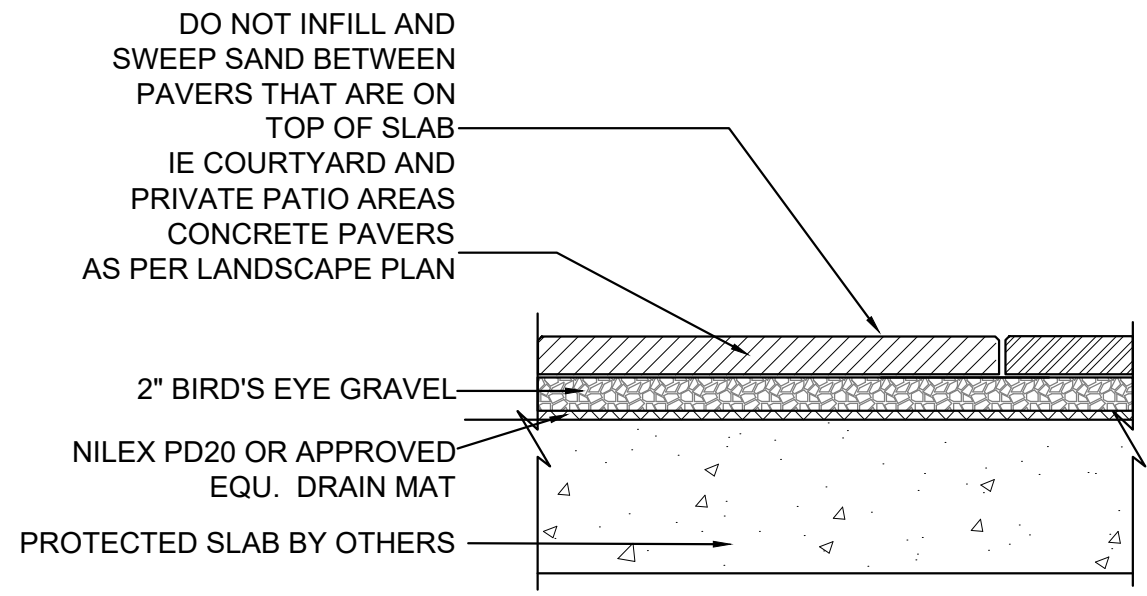


3 PAVERS ON SLAB
1:10

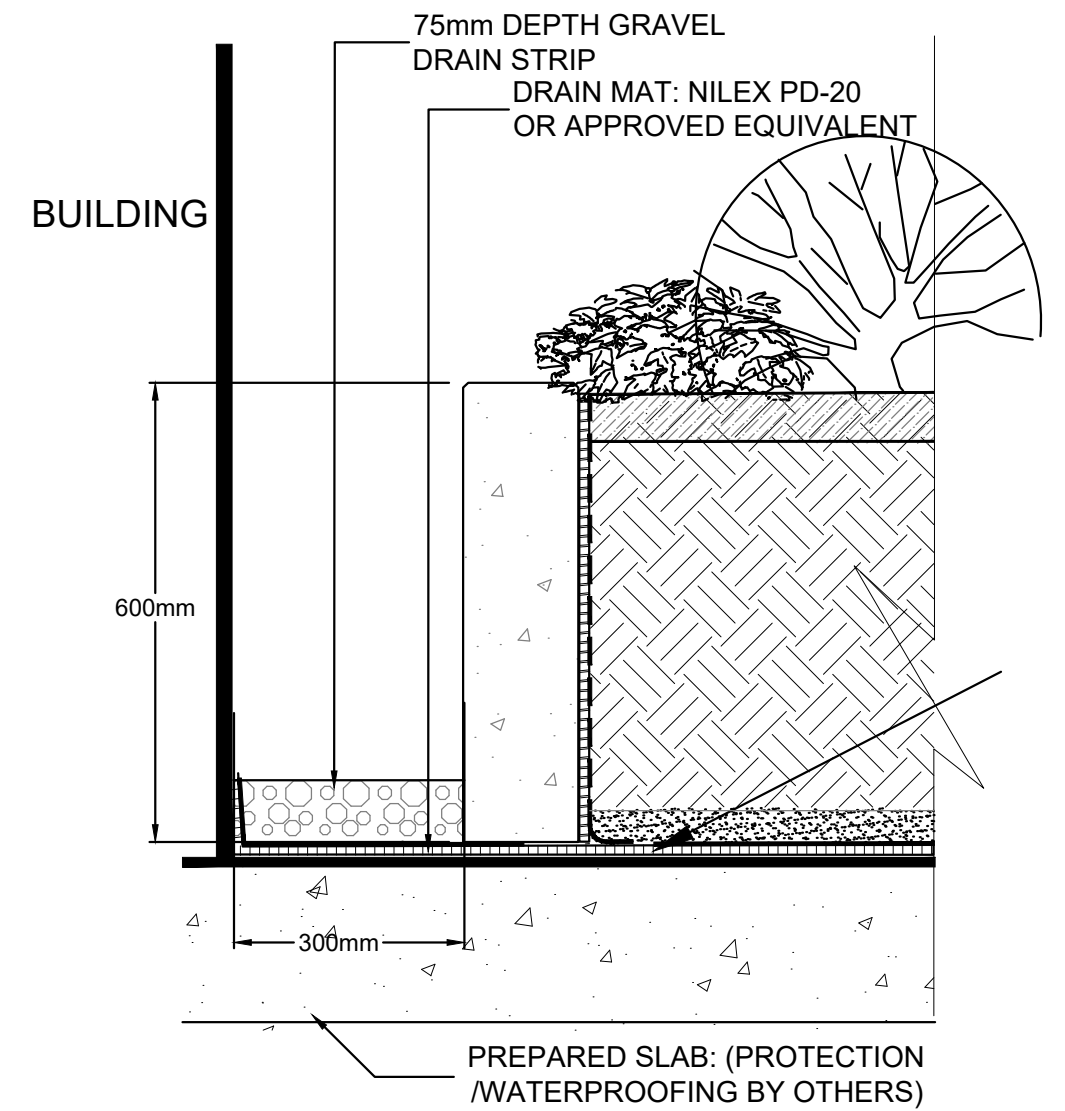

4 DRAIN STRIP ON SLAB
1:10

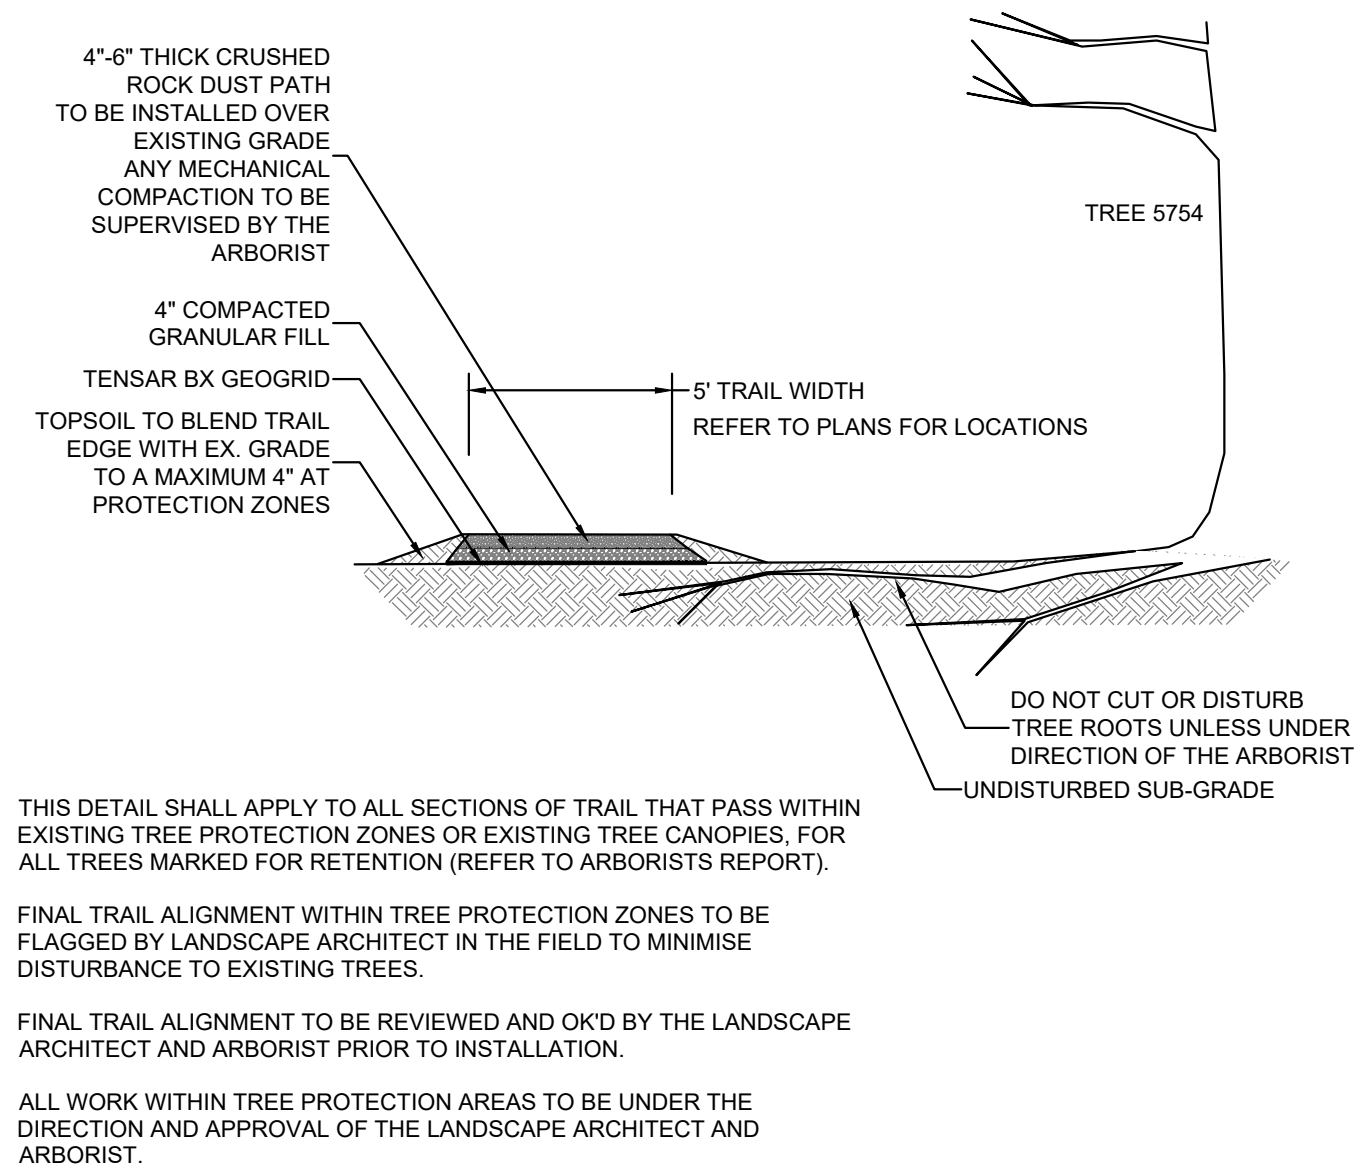


5 5' CRUSHED ROCK DUST PATH
1:50

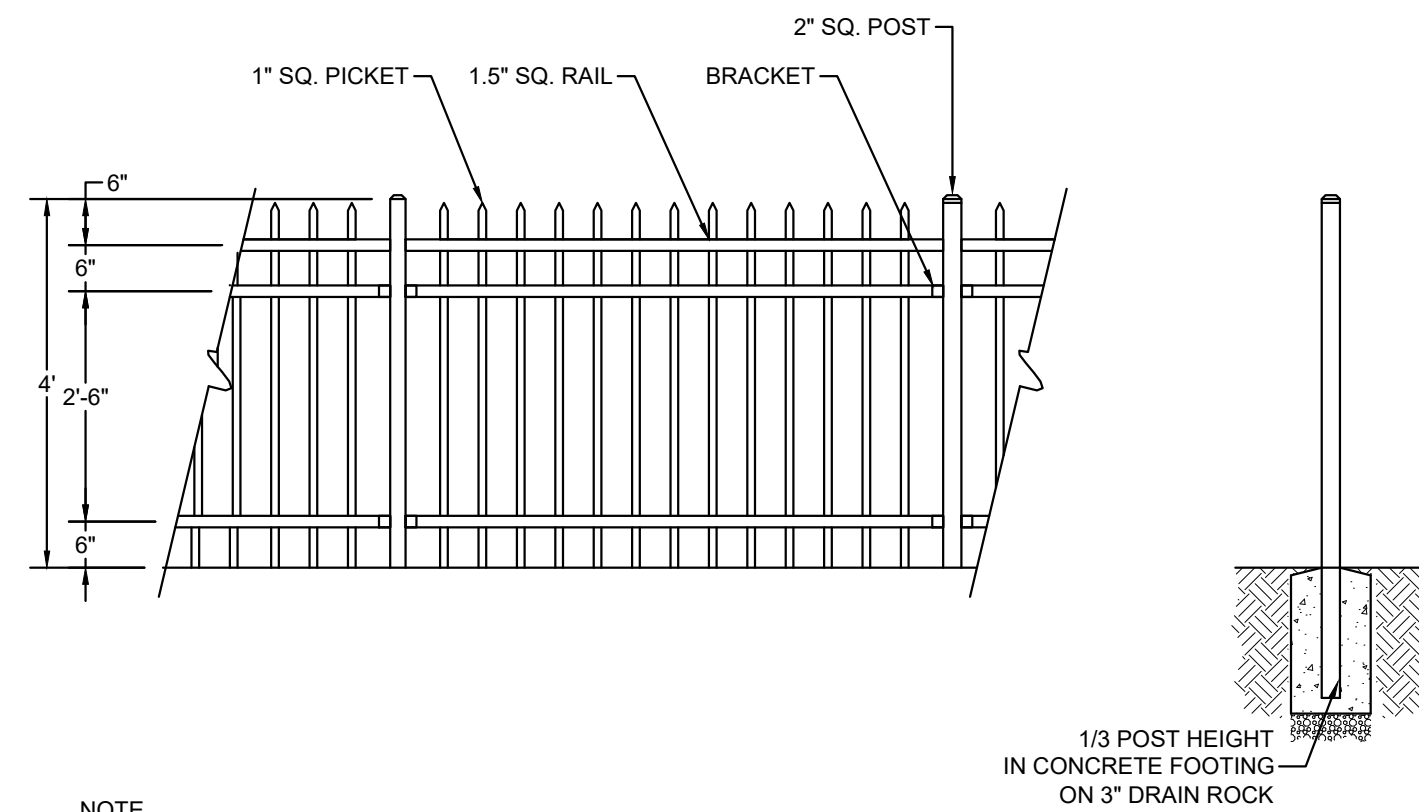

NOTE
1. POWDER COATED ALUMINUM, BLACK
2. ALL HARDWARE HOT DIPPED GALVANIZED.
3. ALL FENCES TO BE LEVEL. CHANGES IN GRADE TO BE IN 12"-18" STEPS (MAX.). GAPS TO GRADE TO FOLLOW FINISH GRADE. GAP TO BE 3-6".

6 4' HT. METAL PICKET FENCE
1:25

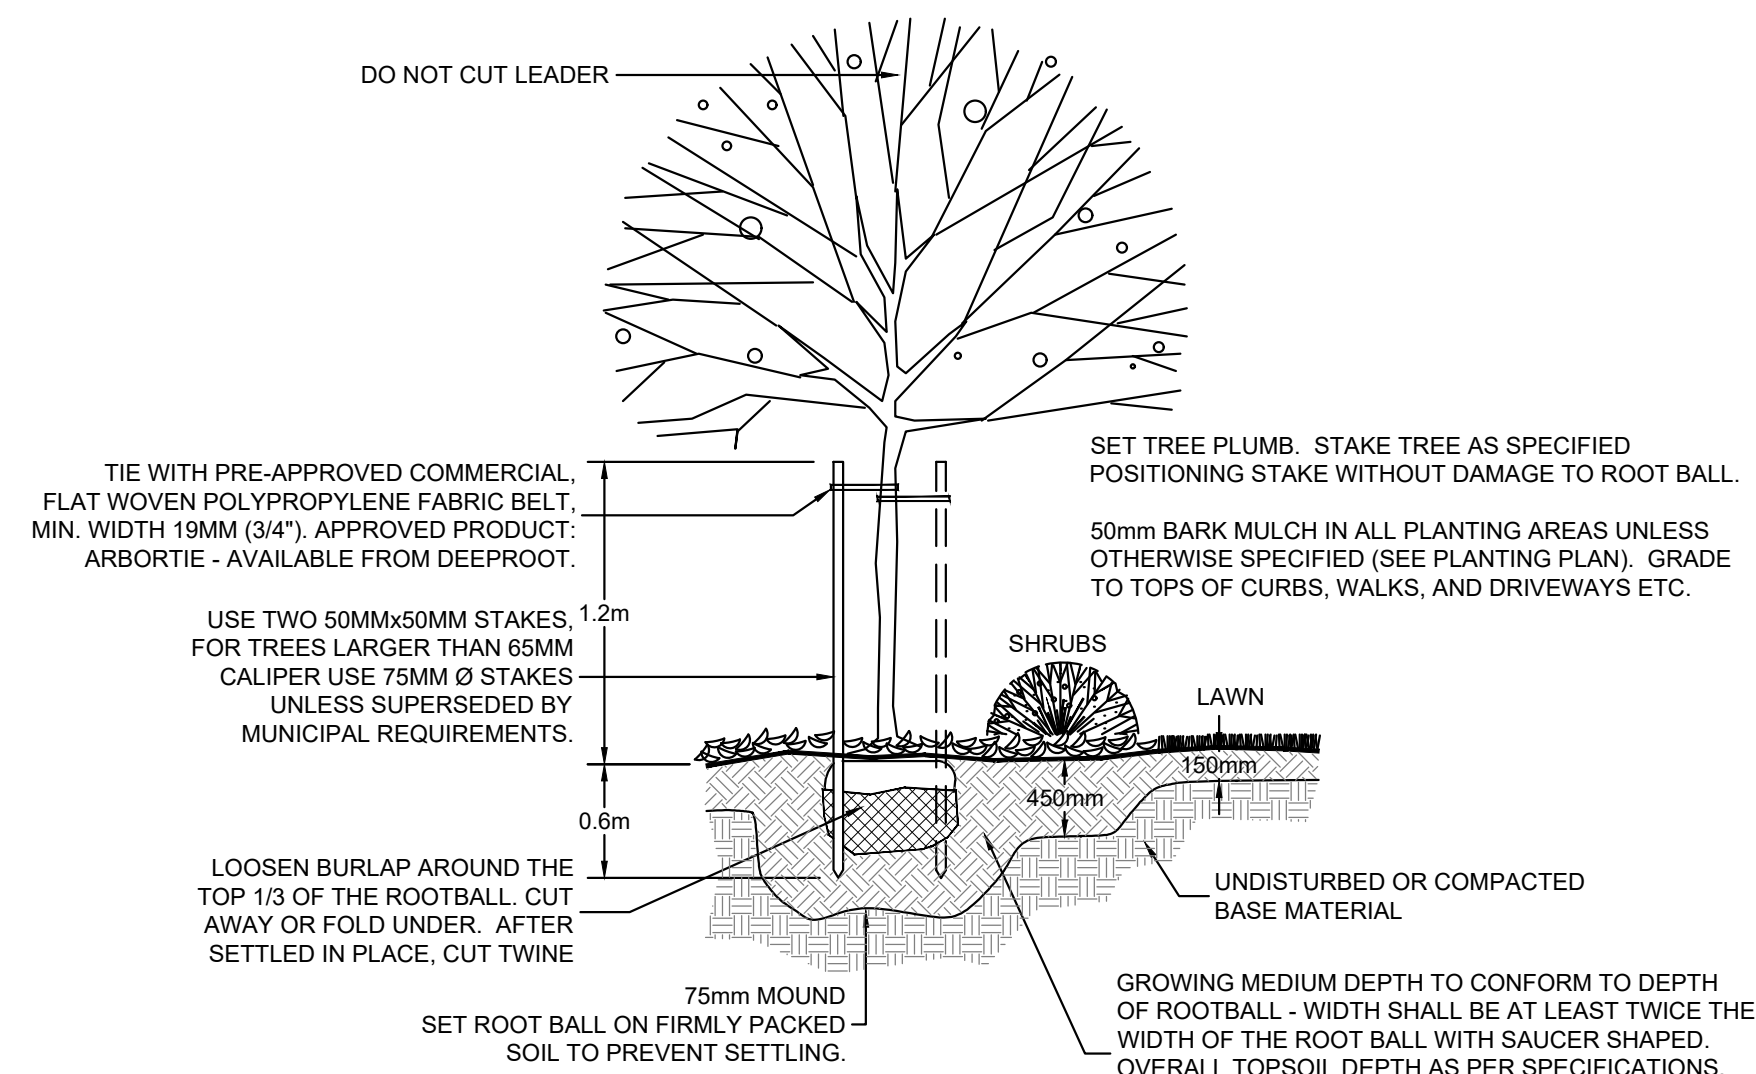

ALL MATERIALS AND LABOUR TO MEET LATEST CSLA STANDARDS.

7 TREE/SHRUB PLANTING DETAIL
1:25