

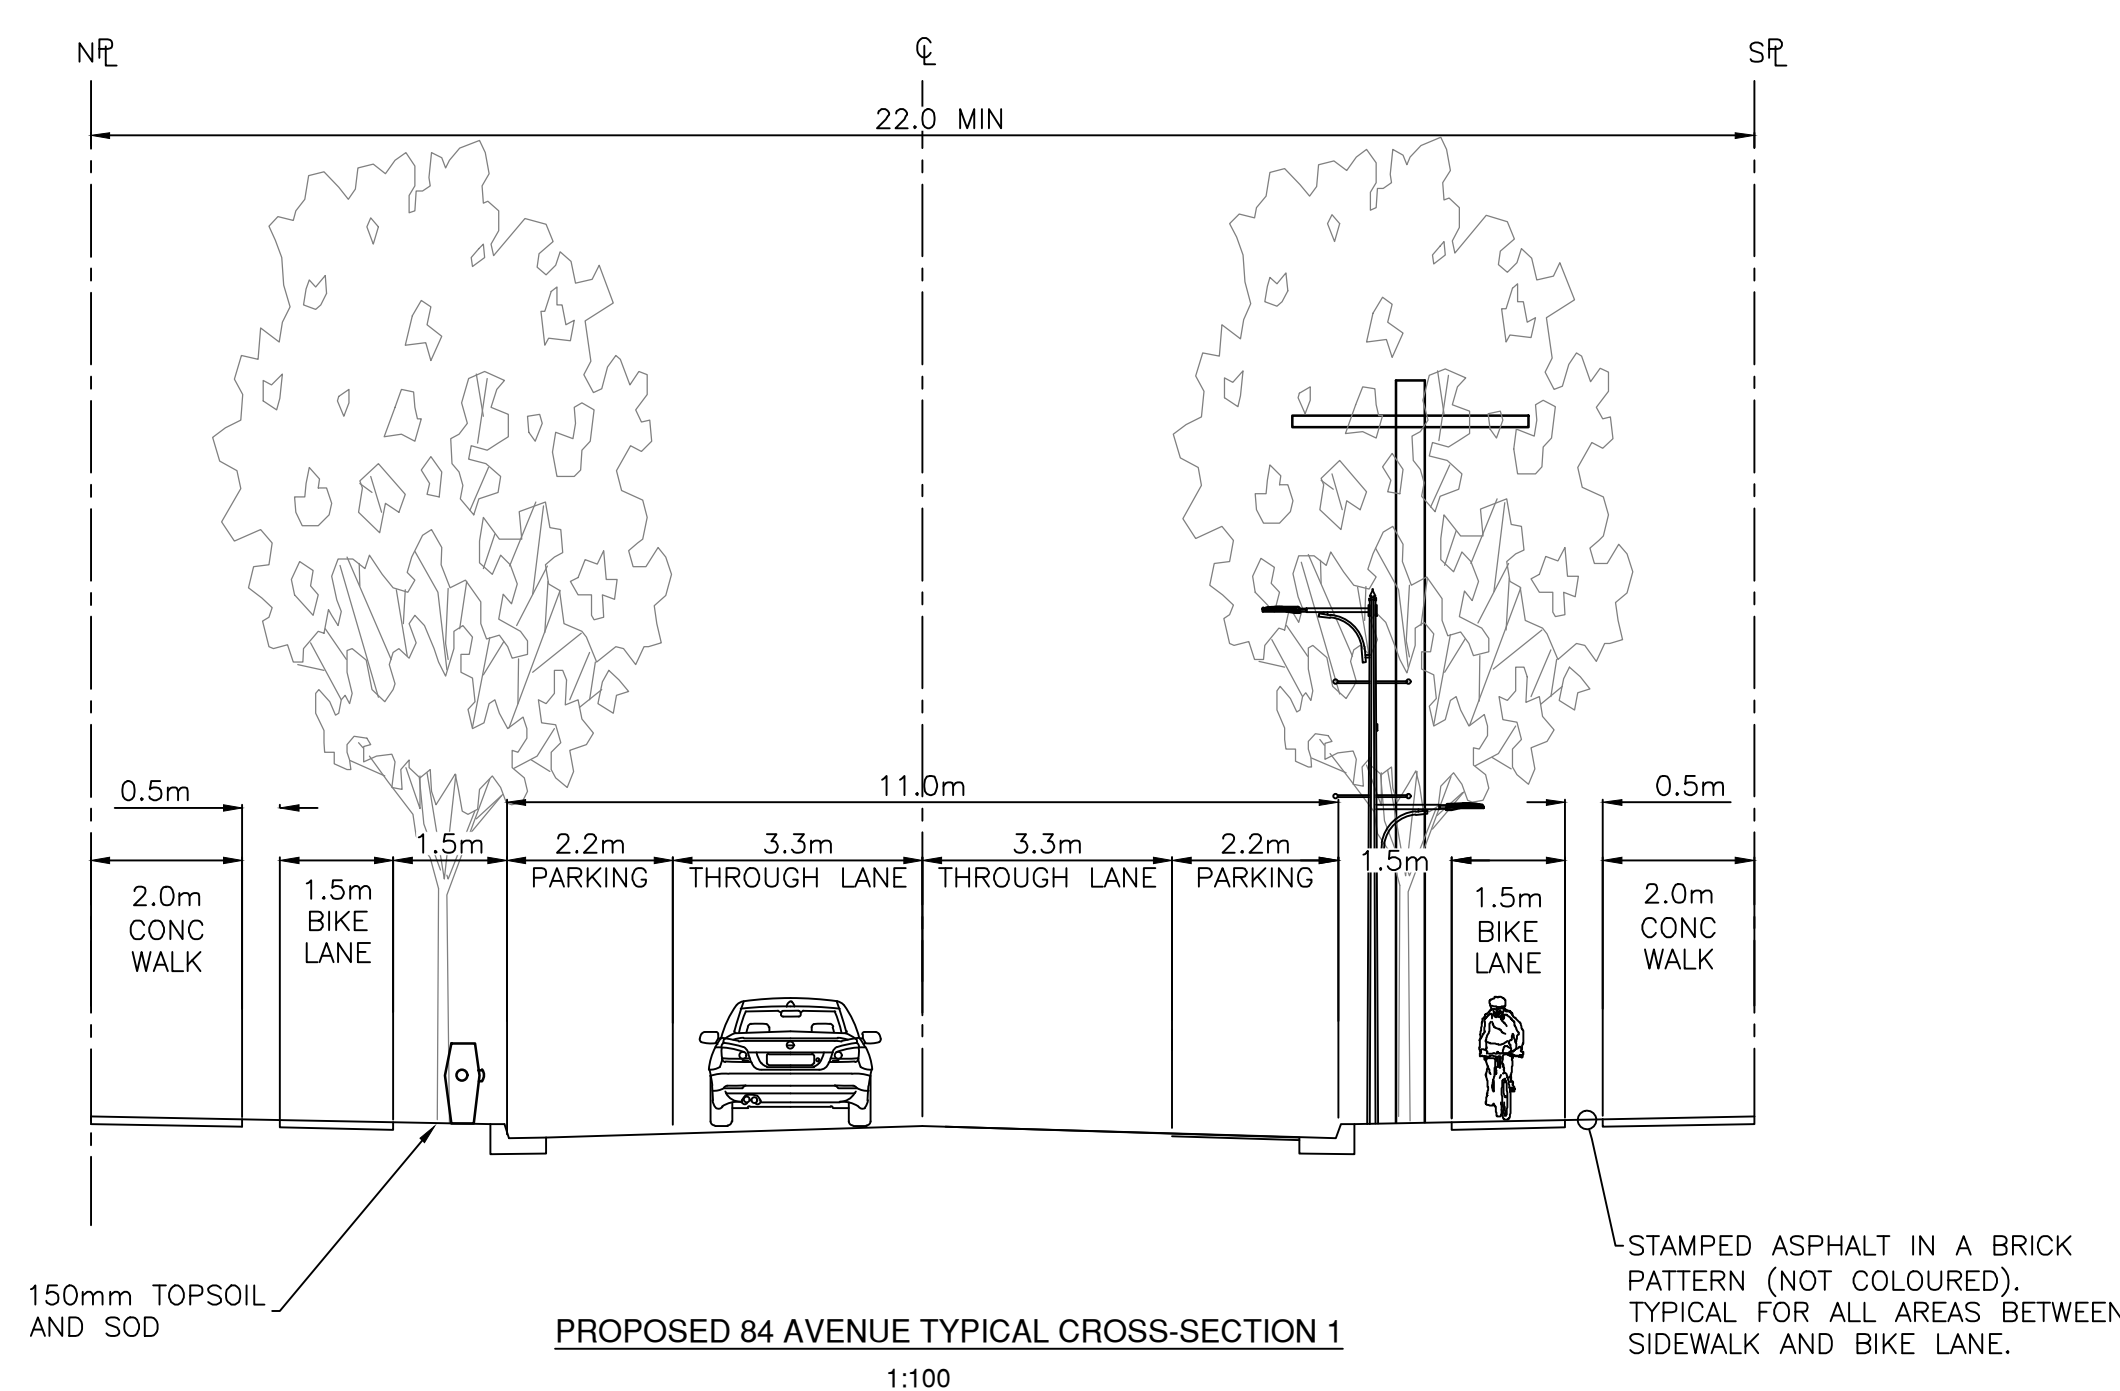


84 AVENUE (DELSOM CRESCENT TO 110 STREET)

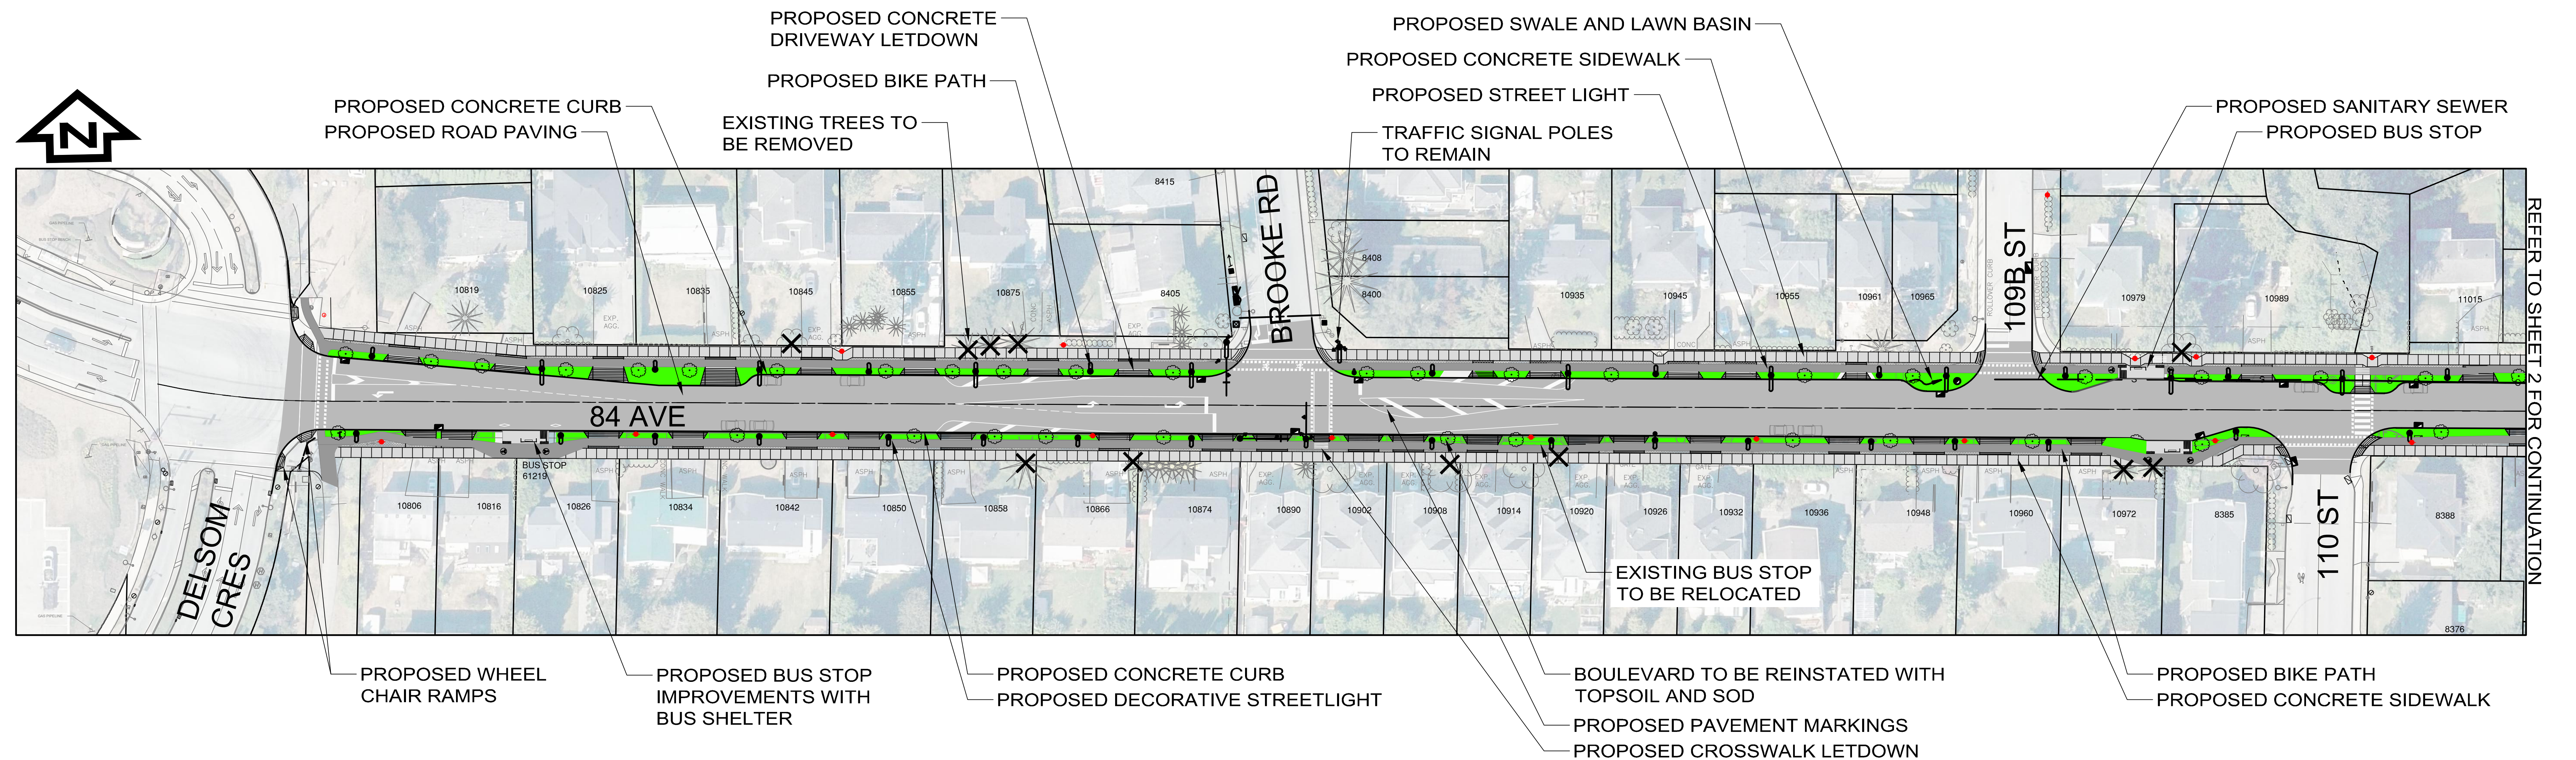



PROPOSED SCOPE OF ROAD IMPROVEMENTS TO INCLUDE:

- 3.3m WIDE TRAVEL LANES FOR VEHICLES
- 2.2m WIDE PARKING POCKET ON BOTH SIDES OF 84th AVENUE
- CONCRETE BARRIER CURBS ON BOTH SIDES
- 1.35m WIDE GRASS BOULEVARDS WHERE SPACE ALLOWS
- 1.5m WIDE PROTECTED ASPHALT CYCLE LANES ON BOTH SIDES OF 84th AVENUE
- 2.0m WIDE CONCRETE SIDEWALKS ON BOTH SIDES OF 84th AVENUE
- BUS STOP IMPROVEMENTS
- NEW LED LIGHTING FIXTURES
- DRAINAGE IMPROVEMENTS
- NEW BOULEVARD TREES
- SANITARY SEWER UPGRADES BETWEEN 110th ST & 112th ST

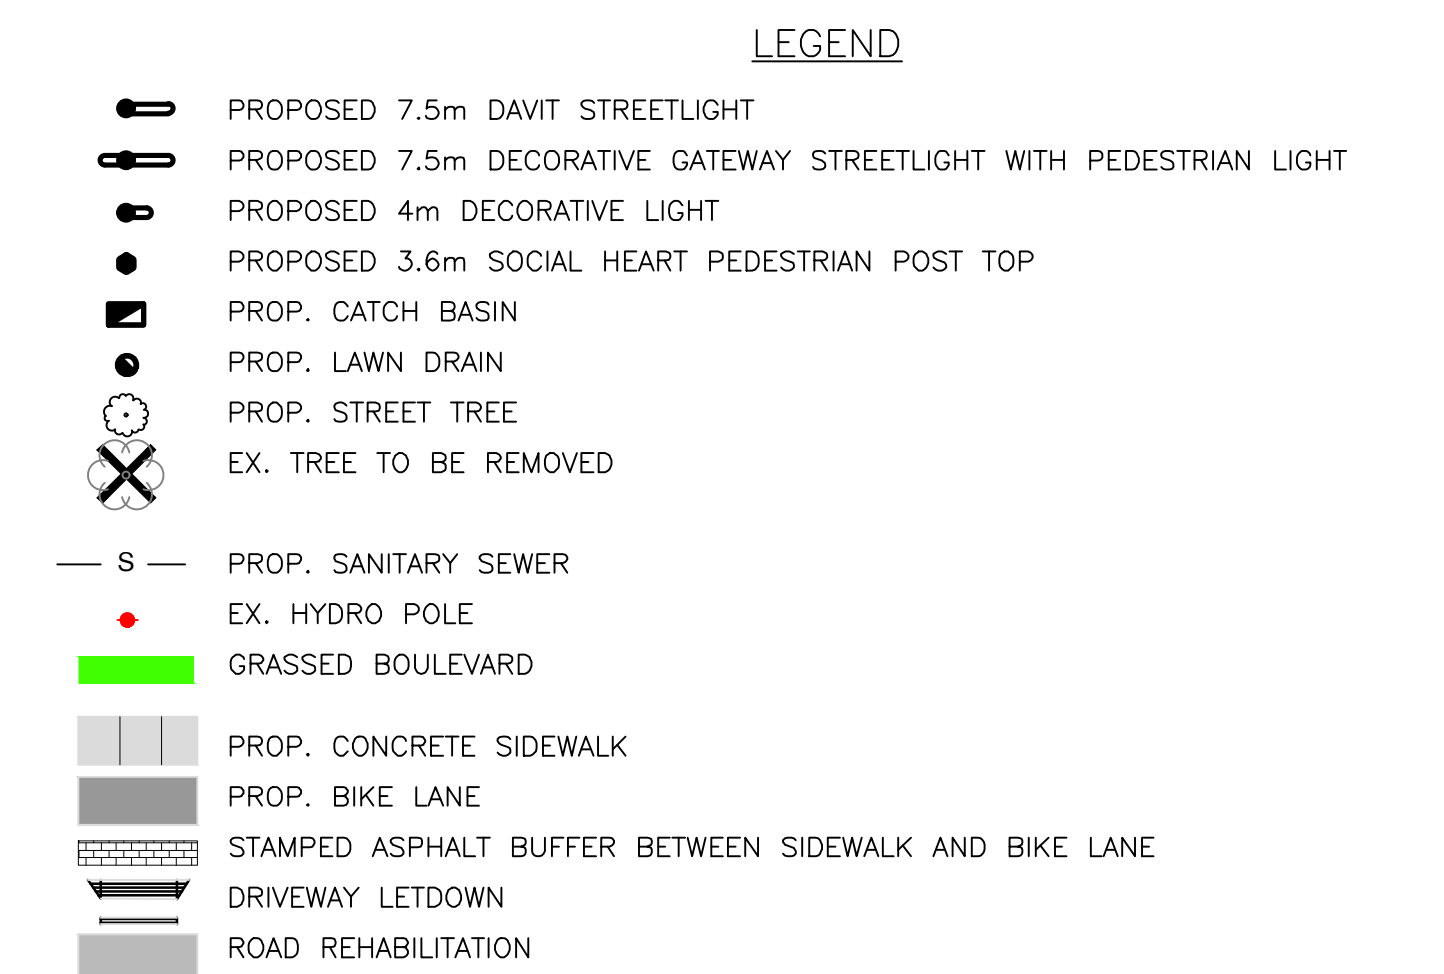


84 AVENUE ROADWAY IMPROVEMENTS

84 AVENUE (110 STREET TO 112 STREET)

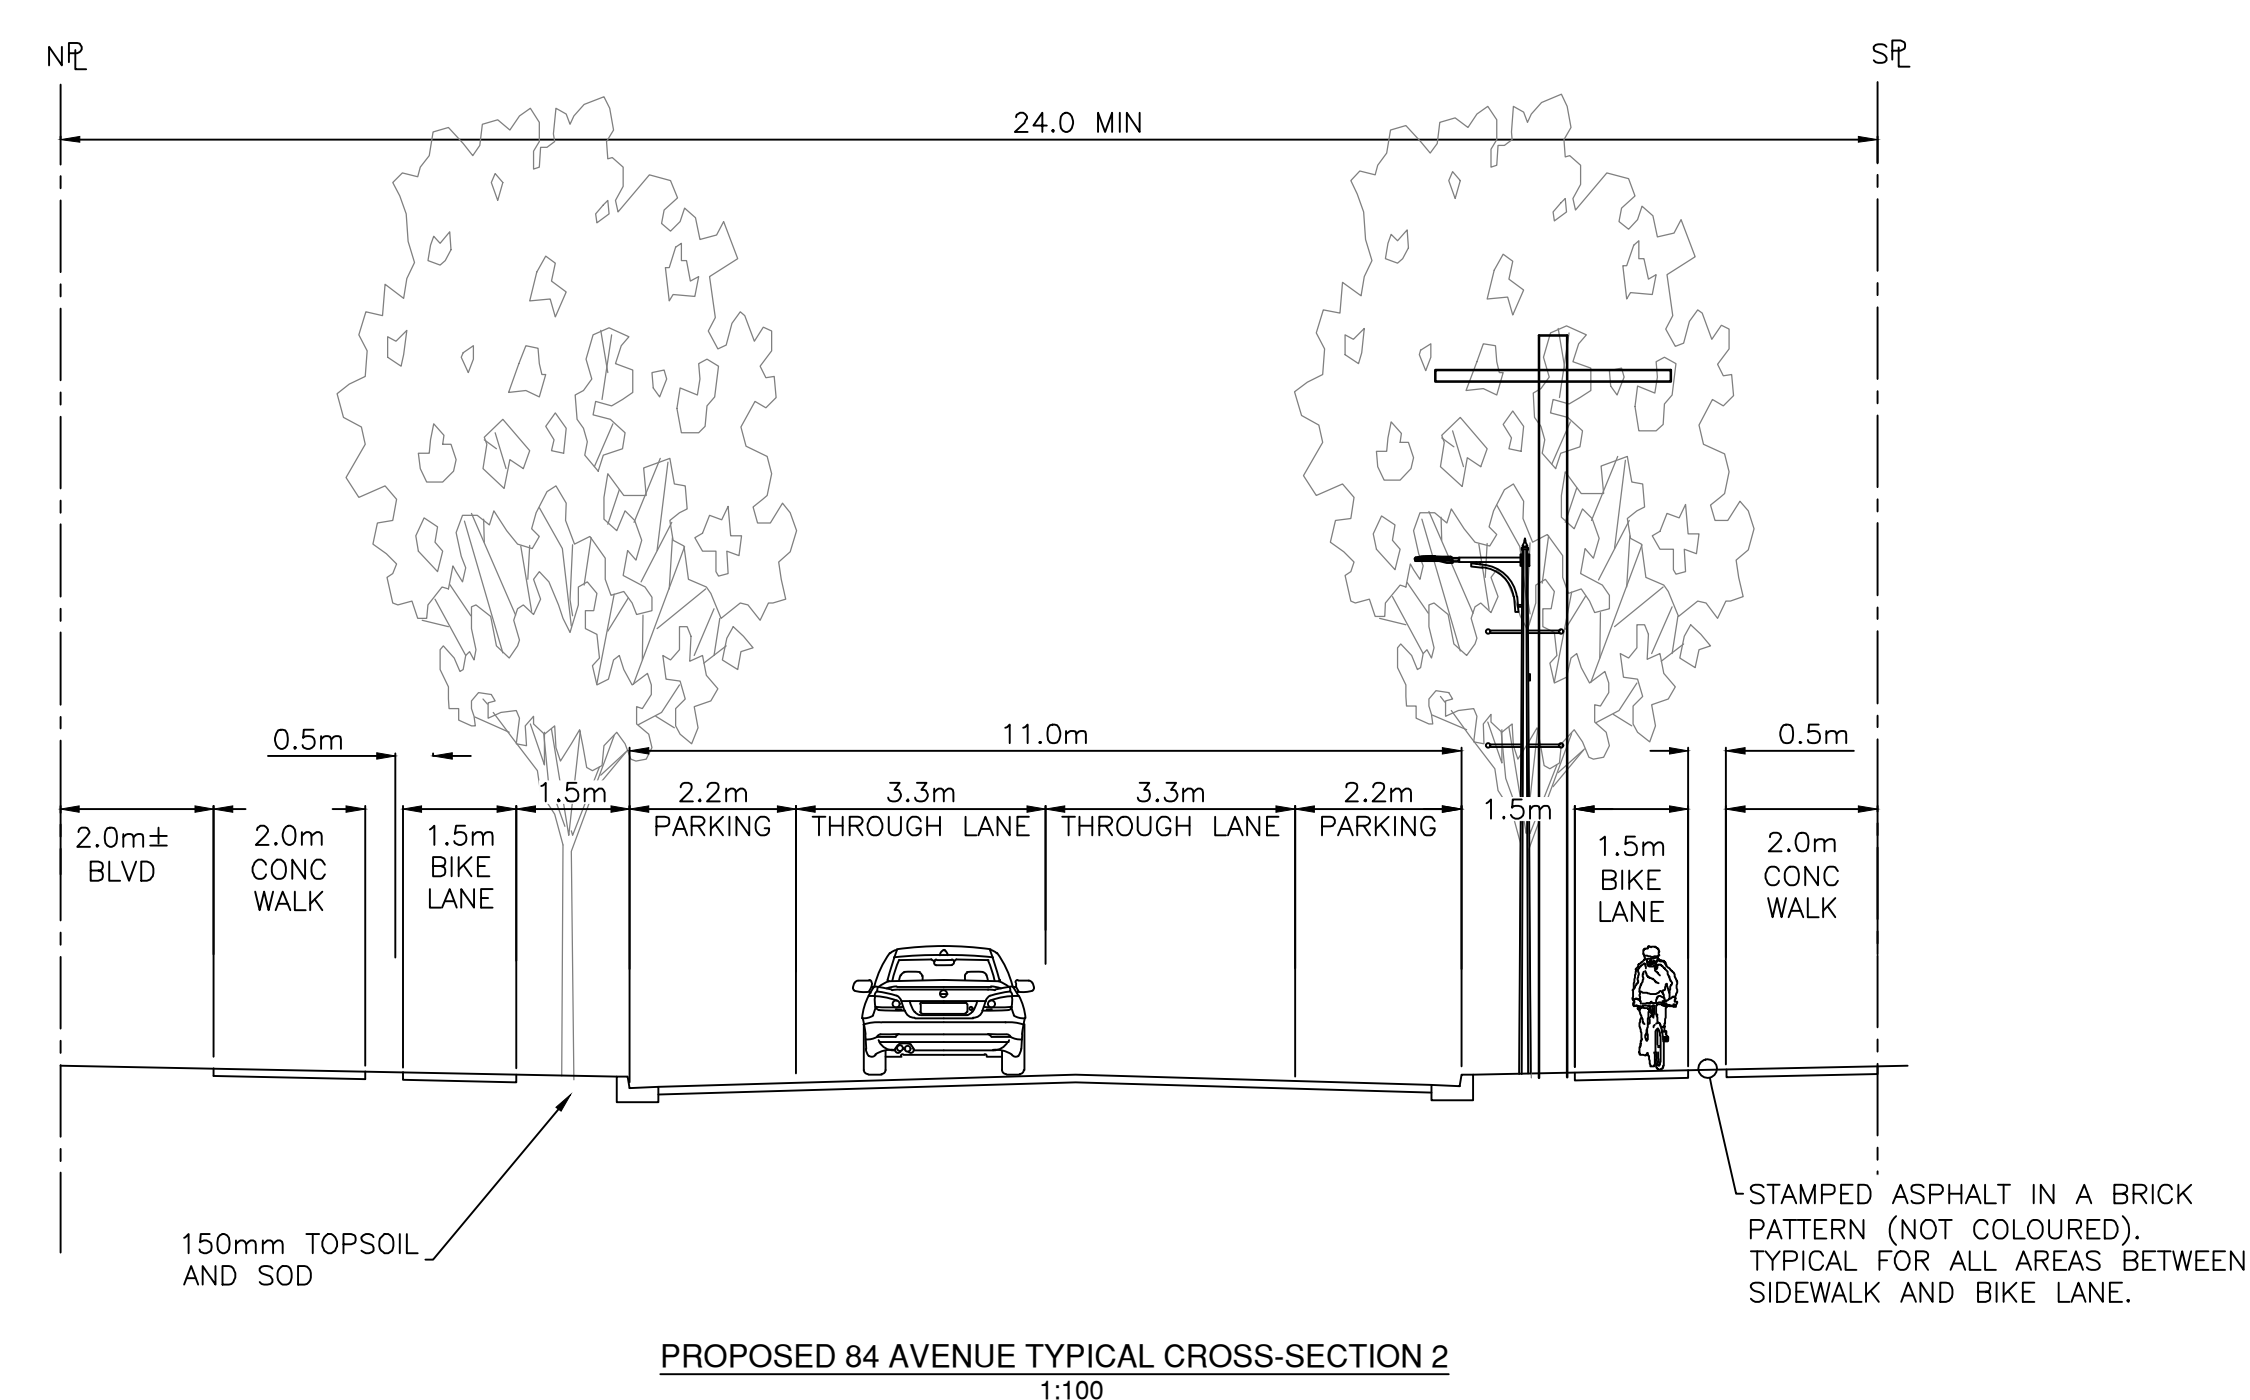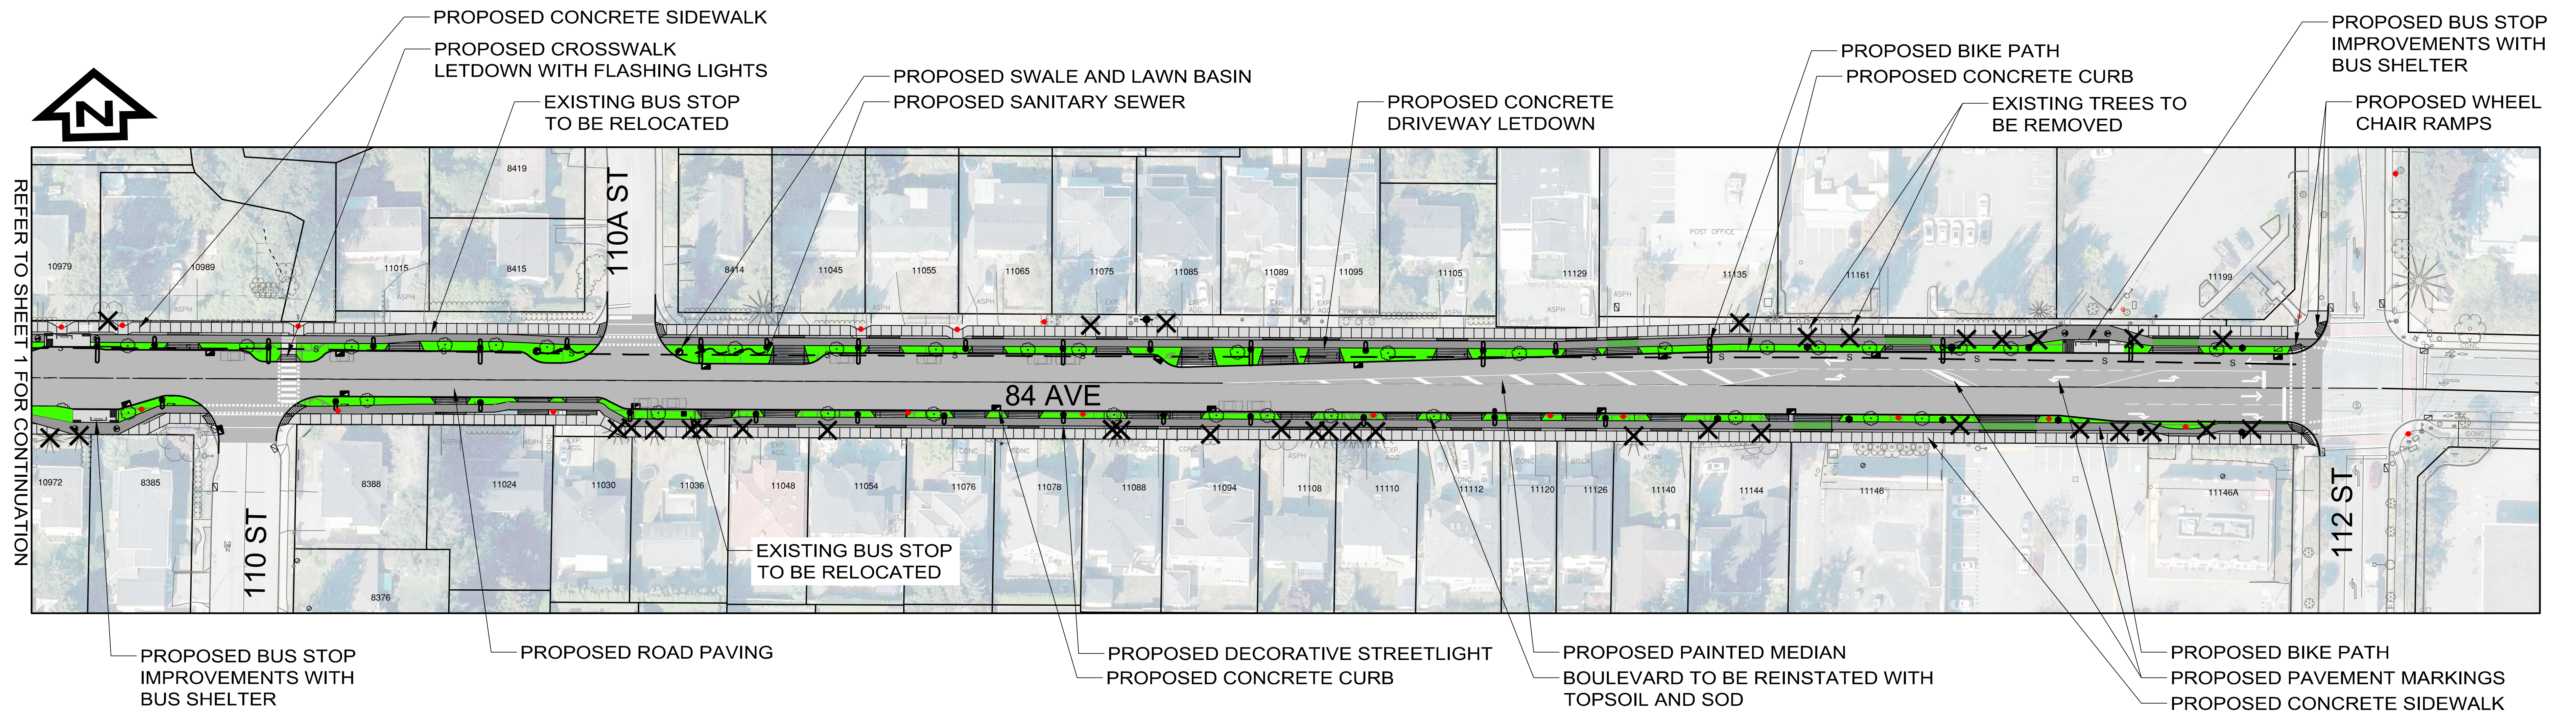

PROPOSED SCOPE OF ROAD IMPROVEMENTS TO INCLUDE:

- 3.3m WIDE TRAVEL LANES FOR VEHICLES
- 2.2m WIDE PARKING POCKET ON BOTH SIDES OF 84th AVENUE
- CONCRETE BARRIER CURBS ON BOTH SIDES
- 1.35m WIDE GRASS BOULEVARDS WHERE SPACE ALLOWS
- 1.5m WIDE PROTECTED ASPHALT CYCLE LANES ON BOTH SIDES OF 84th AVENUE
- 2.0m WIDE CONCRETE SIDEWALKS ON BOTH SIDES OF 84th AVENUE
- BUS STOP IMPROVEMENTS
- NEW LED LIGHTING FIXTURES
- DRAINAGE IMPROVEMENTS
- NEW BOULEVARD TREES
- SANITARY SEWER UPGRADES BETWEEN 110th ST & 112th ST

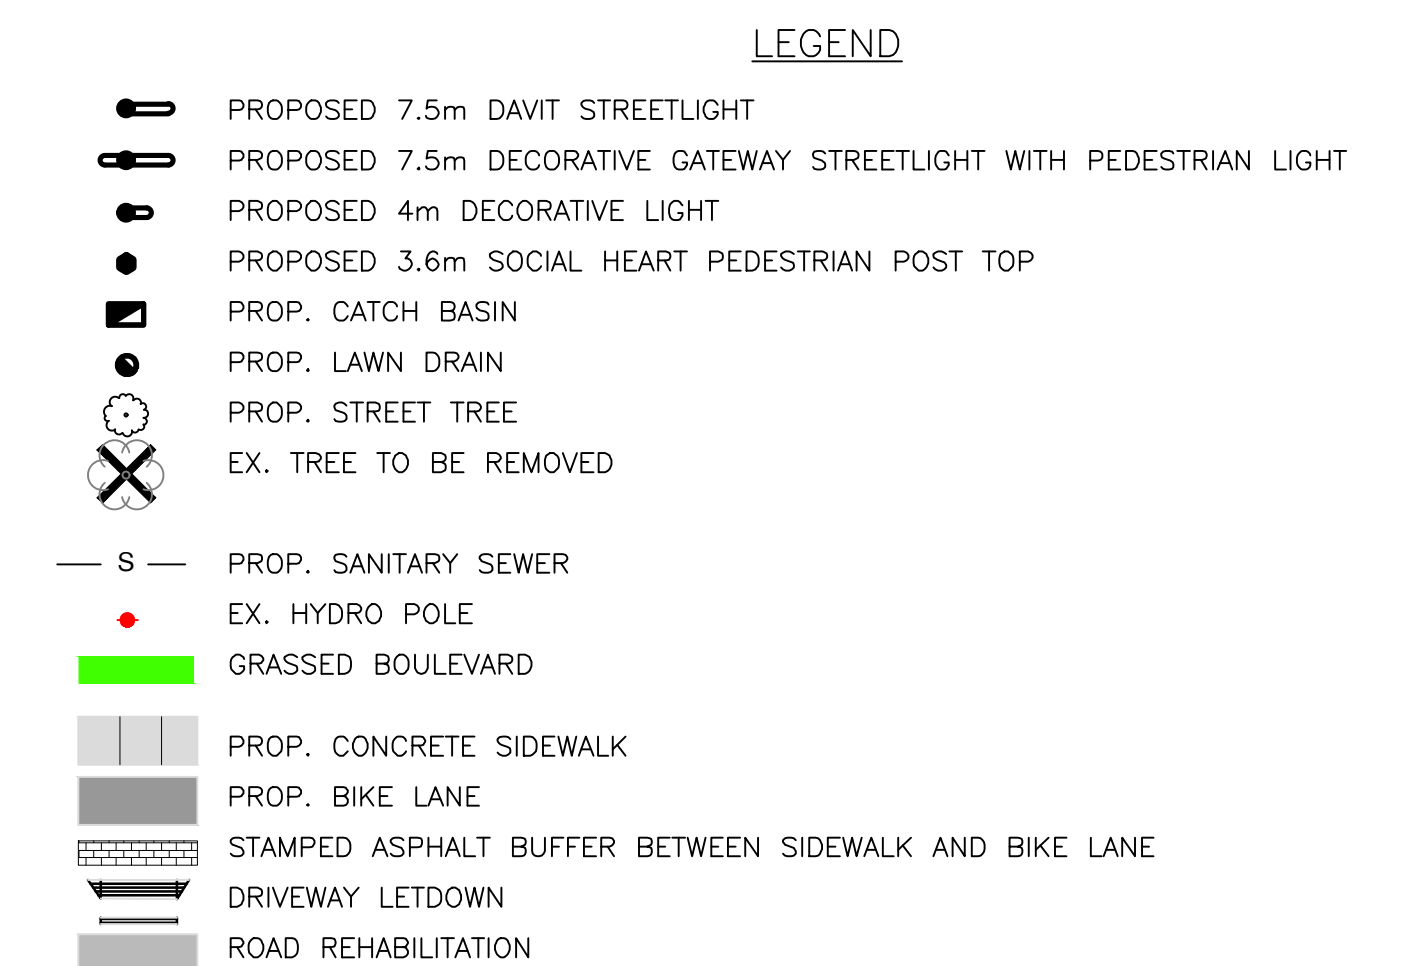

84 AVENUE ROADWAY IMPROVEMENTS