


LOCATION

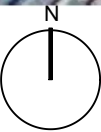

THE PROPOSED TWO 6 STOREY MULTI FAMILY DEVELOPMENT SITS ON 1.62 ACRE LOT (LOT 1 & LOT 2). IT CONSISTS OF 240 RESIDENTIAL UNITS WITH 2 LEVELS OF UNDERGROUND PARKING AND AN FAR OF 2.9.



Notes
This drawing, as an instrument of service, is the property of the Architect and may not be reproduced without their permission and unless the reproduction carries their name. All design and other information shown on this drawing are for the use on the specified project only and shall not be used otherwise without written permission of the Architect. Written dimension shall have precedence over scaled dimensions.

2025-03-28	Preliminary Application
Date	Description

Issues / Revisions

Seal

Project Title
**APARTMENT
DEVELOPMENT**

Project Address
**11810,18,20,24,28,38-90th AVE
DELTA,
BRITISH COLUMBIA**

Drawn By GC	Date 2025-03-01
Checked By PV	Project ID DE06_2502

Sheet Title


CONTEXT PLAN

Scale

Sheet No.

A-0.6

Notes
This drawing, as an instrument of service, is the property of the Architect and may not be reproduced without their permission and unless the reproduction carries their name. All design and other information shown on this drawing are for the use on the specified project only and shall not be used otherwise without written permission of the Architect. Written dimension shall have precedence over scaled dimensions.

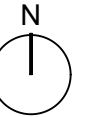

2025-06-10	DP Application
2025-03-28	Preliminary Application
Date	Description

Issues / Revisions

Seal

Project Title
APARTMENT DEVELOPMENT

Project Address
**11810, 18, 20, 24, 28, 38-90th AVE
DELTA,
BRITISH COLUMBIA**

Drawn By
LM

Date
2025-06-10

Checked By
PV

Project ID
DE06_2502


Sheet Title

SITE PLAN

Scale

Sheet No.

A-1.0

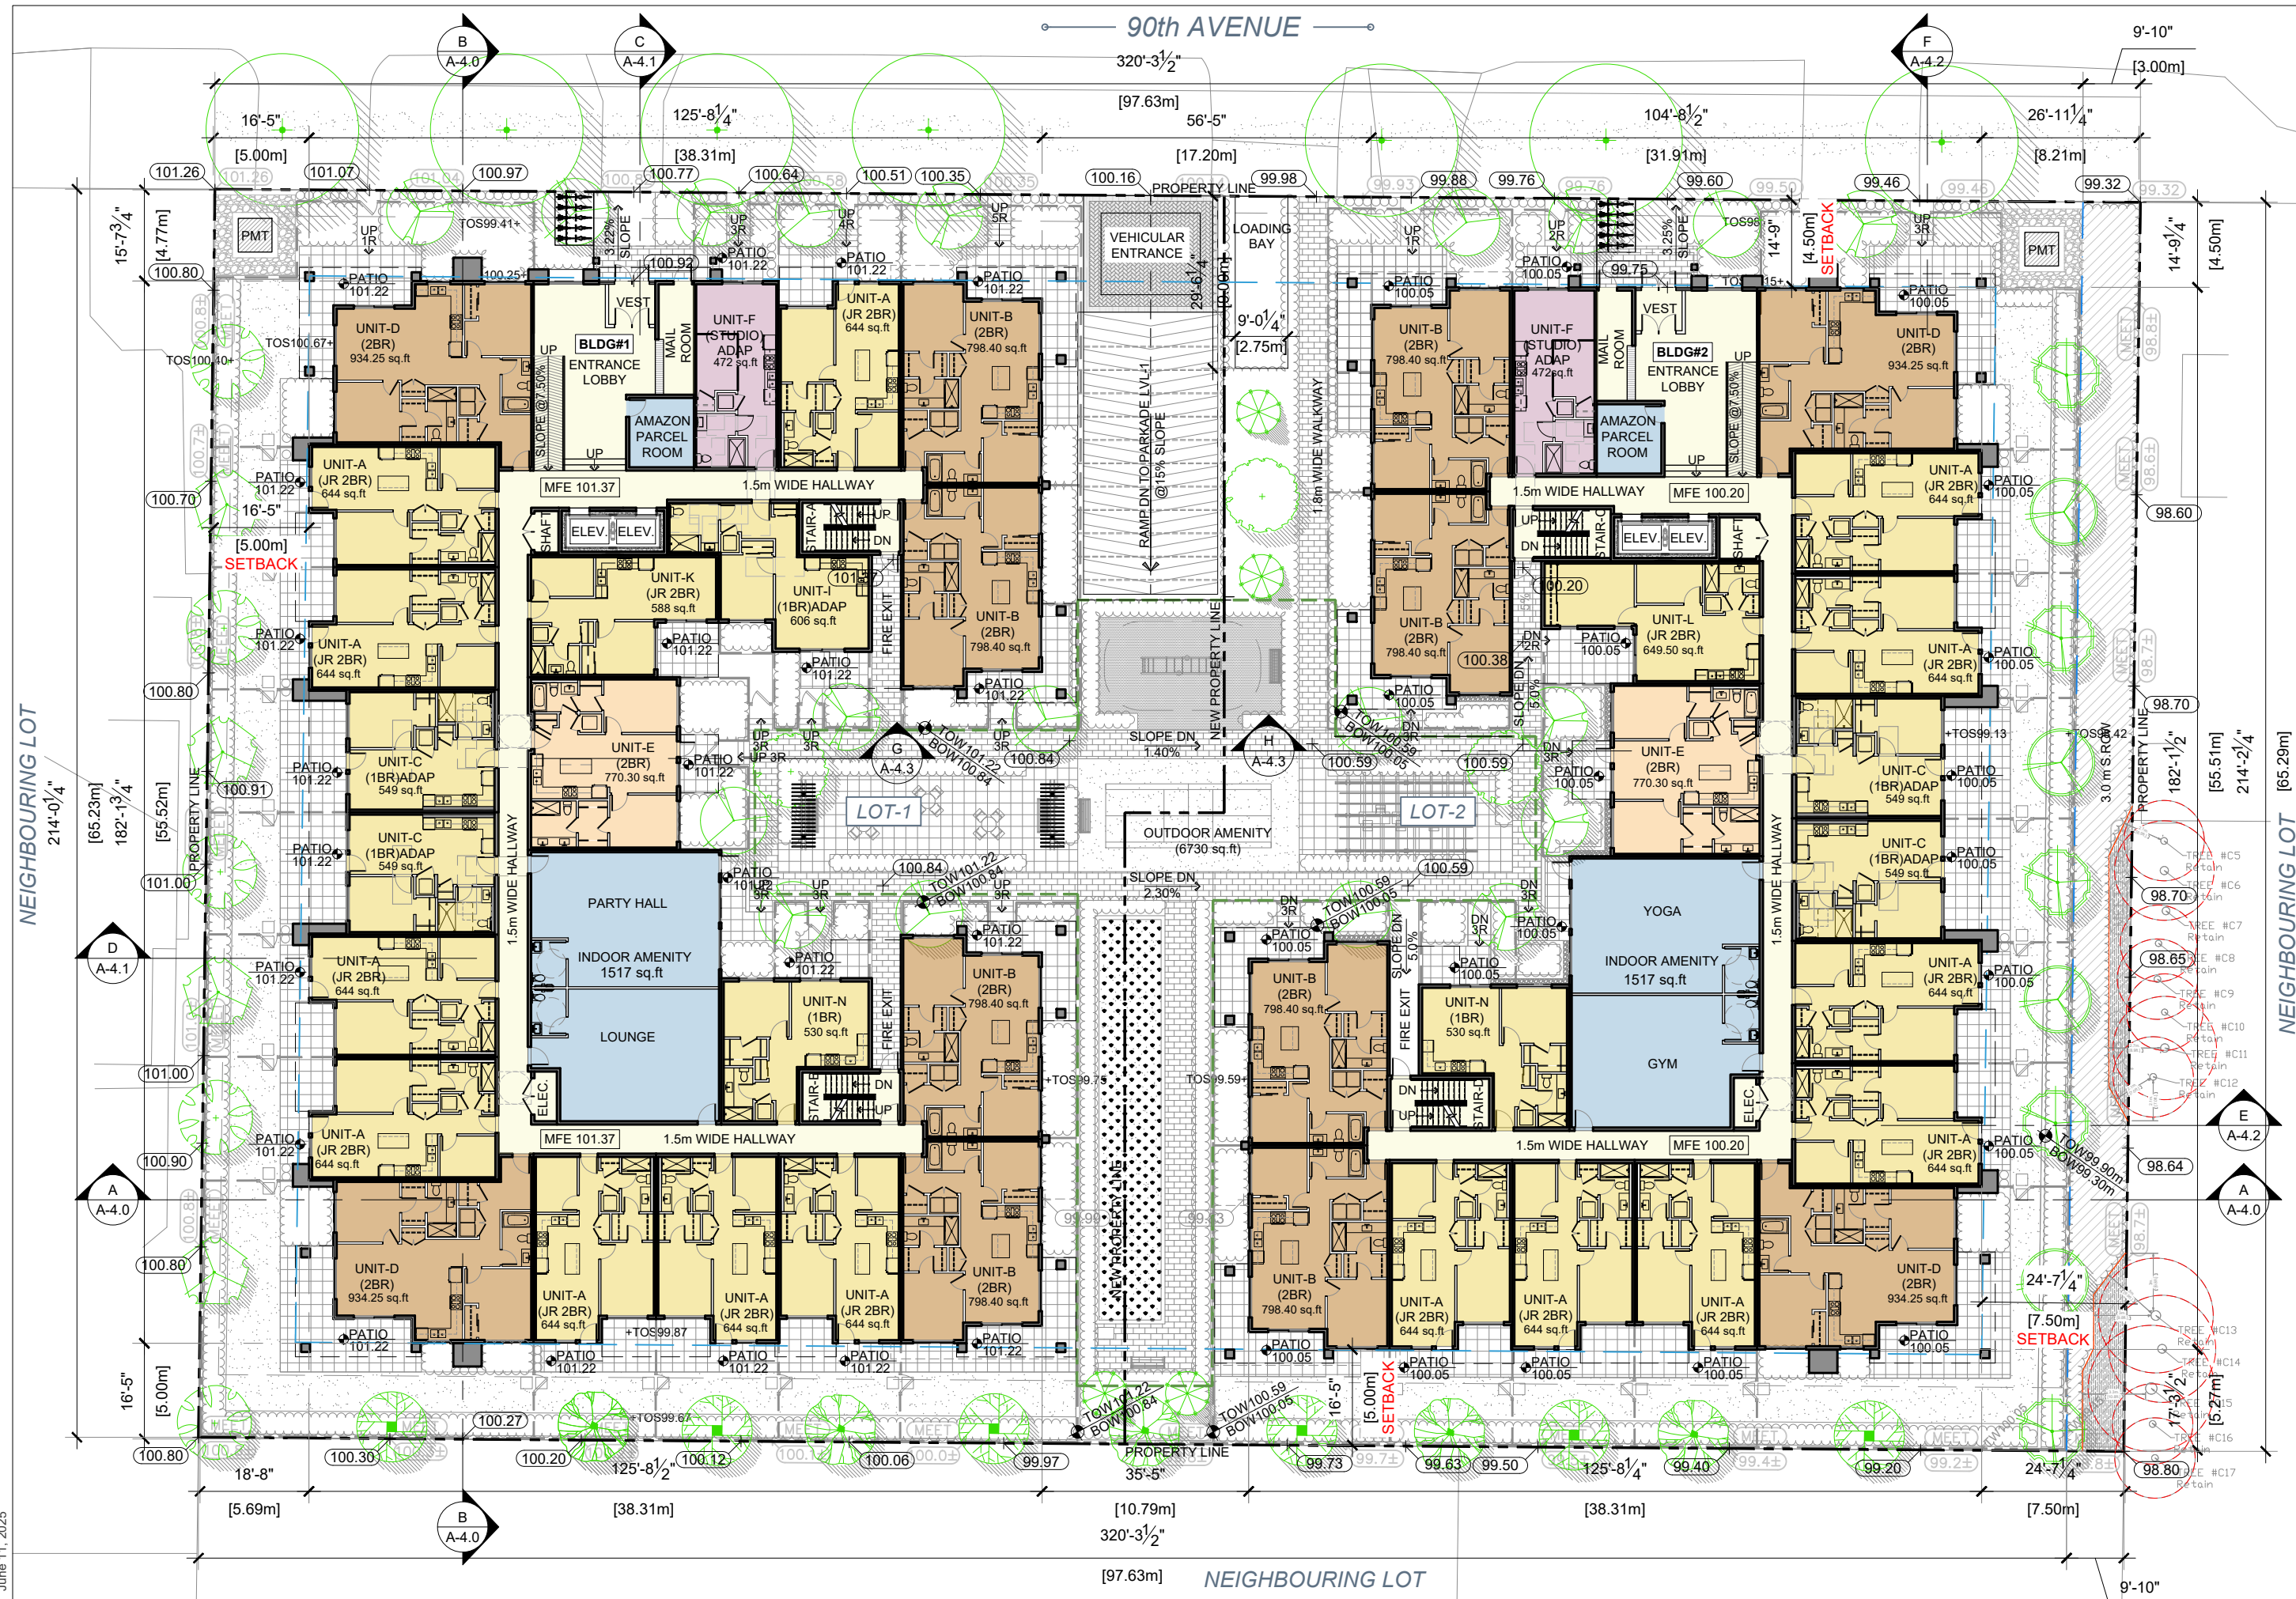

Notes
This drawing, as an instrument of service, is the property of the Architect and may not be reproduced without their permission and unless the reproduction carries their name. All design and other information shown on this drawing are for the use on the specified project only and shall not be used otherwise without written permission of the Architect. Written dimension shall have precedence over scaled dimensions.



2025-06-10	DP Application
2025-03-28	Preliminary Application
Date	Description

Issues / Revisions

Seal

Project Title
**APARTMENT
DEVELOPMENT**

Project Address
**11810,18,20,24,28,38-90th AVE
DELTA,
BRITISH COLUMBIA**

Drawn By LM	Date 2025-06-10
Checked By PV	Project ID DE06_2502

Sheet Title

**SECOND
FLOOR PLAN**

Scale

Sheet No.



A-2.2






Notes
This drawing, as an instrument of service, is the property of the Architect and may not be reproduced without their permission and unless the reproduction carries their name. All design and other information shown on this drawing are for the use on the specific project only and shall not be used otherwise without written permission of the Architect. Written dimensions shall have precedence over scaled dimensions.

KEY PLAN

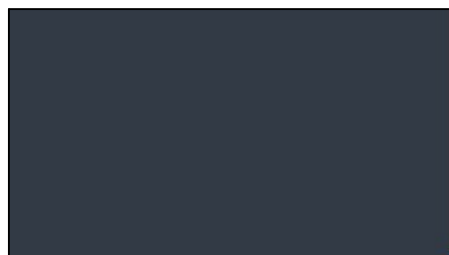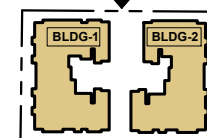


**1. Hardie Panel with
matching reveals
Color to Match: Benjamin Moore
Polo blue (2062-10)**

 

**2. Hardie Panel with
matching reveals**
Color to Match: Arctic white




3. James Hardie Exterior Lap Siding
Color to Match: Night Gray

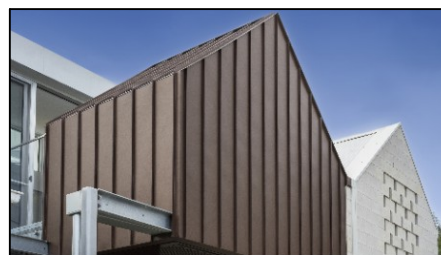

4. Standing Seam metal cladding
Color to Match: Unicote
Dusty coal




5. Metal & glass storefront awning
Color to Match: Black Ink 2127-20

 

**6. Hardie Panel with
matching reveals
Color to Match: Benjamin Moore
Night Gray**




**7. Hardie Panel with
matching reveals
Color to Match: Benjamin Moore
Black (2132-10)**

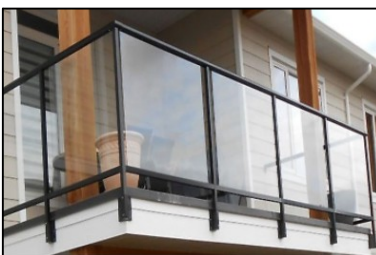

**8. Metal Railing: Benjamin Moore
Color to Match: Black Ink 2127-20
Glass: Clear**



**9. Hardie Panel with
matching reveals
Color to Match: Benjamin Moore
Gray Slate**

 

**10. Hardie Panel with
matching reveals**
**Color to Match: Benjamin Moore
Black Bean Soup (2130-10)**

2025-06-10	DP Application
2025-03-28	Preliminary Application
Date	Description

Issues / Revisions	
--------------------	--

Seal

Project Title

APARTMENT DEVELOPMENT

Project Address

**11810,18,20,24,28,38-90th AVE
DELTA,
BRITISH COLUMBIA**

Drawn By LM	Date 2025-06-10
Checked By PV	Project ID DE06_2502

Sheet Title

ELEVATION MATERIALS

Scale
NTS


Sheet No.

A-3.0



Notes
This drawing, as an instrument of service, is the property of the Architect and may not be reproduced without their permission and unless the reproduction carries their name. All design and other information shown on this drawing are for the use on the specified project only and shall not be used otherwise without written permission of the Architect. Written dimension shall have precedence over scaled dimensions.

KEY PLAN

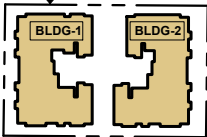

2025-06-10	DP Application
2025-03-28	Preliminary Application
Date	Description

Issues / Revisions

Seal

Project Title

**APARTMENT
DEVELOPMENT**

Project Address

**11810,18,20,24,28,38-90th AVE
DELTA,
BRITISH COLUMBIA**

Drawn By LM	Date 2025-06-10
Checked By PV	Project ID DE06_2502

Sheet Title

RENDERINGS

Scale

N.T.S


Sheet No.

A-3.5



Notes
This drawing, as an instrument of service, is the property of the Architect and may not be reproduced without their permission and unless the reproduction carries their name. All design and other information shown on this drawing are for the use on the specified project only and shall not be used otherwise without written permission of the Architect. Written dimension shall have precedence over scaled dimensions.

KEY PLAN

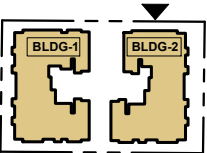

2025-06-10	DP Application
2025-03-28	Preliminary Application
Date	Description

Issues / Revisions

Seal

Project Title

**APARTMENT
DEVELOPMENT**

Project Address

**11810, 18, 20, 24, 28, 38-90th AVE
DELTA,
BRITISH COLUMBIA**

Drawn By LM	Date 2025-06-10
Checked By PV	Project ID DE06_2502

Sheet Title

RENDERINGS

Scale

N.T.S


Sheet No.

A-3.6



Notes
This drawing, as an instrument of service, is the property of the Architect and may not be reproduced without their permission and unless the reproduction carries their name. All design and other information shown on this drawing are for the use on the specified project only and shall not be used otherwise without written permission of the Architect. Written dimension shall have precedence over scaled dimensions.

KEY PLAN

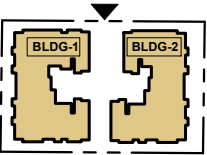

2025-06-10	DP Application
2025-03-28	Preliminary Application
Date	Description

Issues / Revisions

Seal

Project Title

**APARTMENT
DEVELOPMENT**

Project Address

**11810, 18, 20, 24, 28, 38-90th AVE
DELTA,
BRITISH COLUMBIA**

Drawn By LM	Date 2025-06-10
Checked By PV	Project ID DE06_2502


Sheet Title

RENDERINGS

Scale
N.T.S

Sheet No.

A-3.7

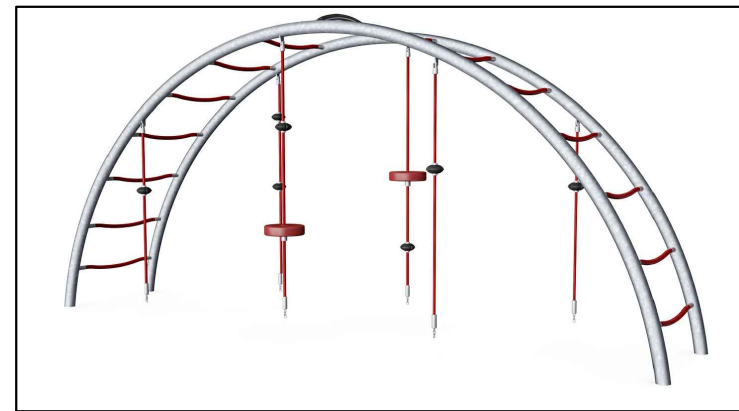

KOMPAN ARCH LANDDER COR20210




MAGLIN 720 BACKED BENCH MBE-0720-00137



HAUSER TWEED ANTHRACITE COUNTER/BAR STOOL



HAUSER KAWARTHA RECTANGULAR BAR TABLE

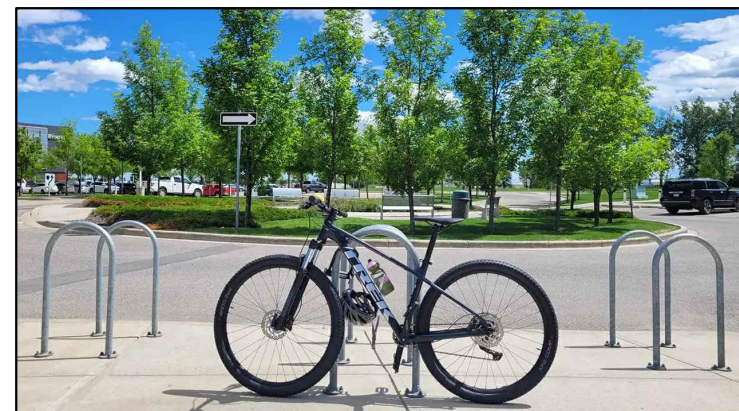

MAGLIN BIKE MBR-0500-00003

APARTMENT DEVELOPMENT

DRAWING TITLE:

DATE:	25.MAY.16	DRAWING NUMBER:	L1
SCALE:	1:200		
DRAWN:	RJ		
DESIGN:	RJ		
CHK'D:	YR		

PMG PROJECT NUMBER:

25-043

43 REPLACEMENT TREES REQUIRED; 56 REPLACEMENT TREES PROVIDED.
ALL SOFT LANDSCAPE AREAS TO BE IRRIGATED WITH A HIGH EFFICIENCY AUTOMATIC IRRIGATION SYSTEM; INSTALLATION TO I.I.A.B.C STANDARDS, LATEST EDITION