
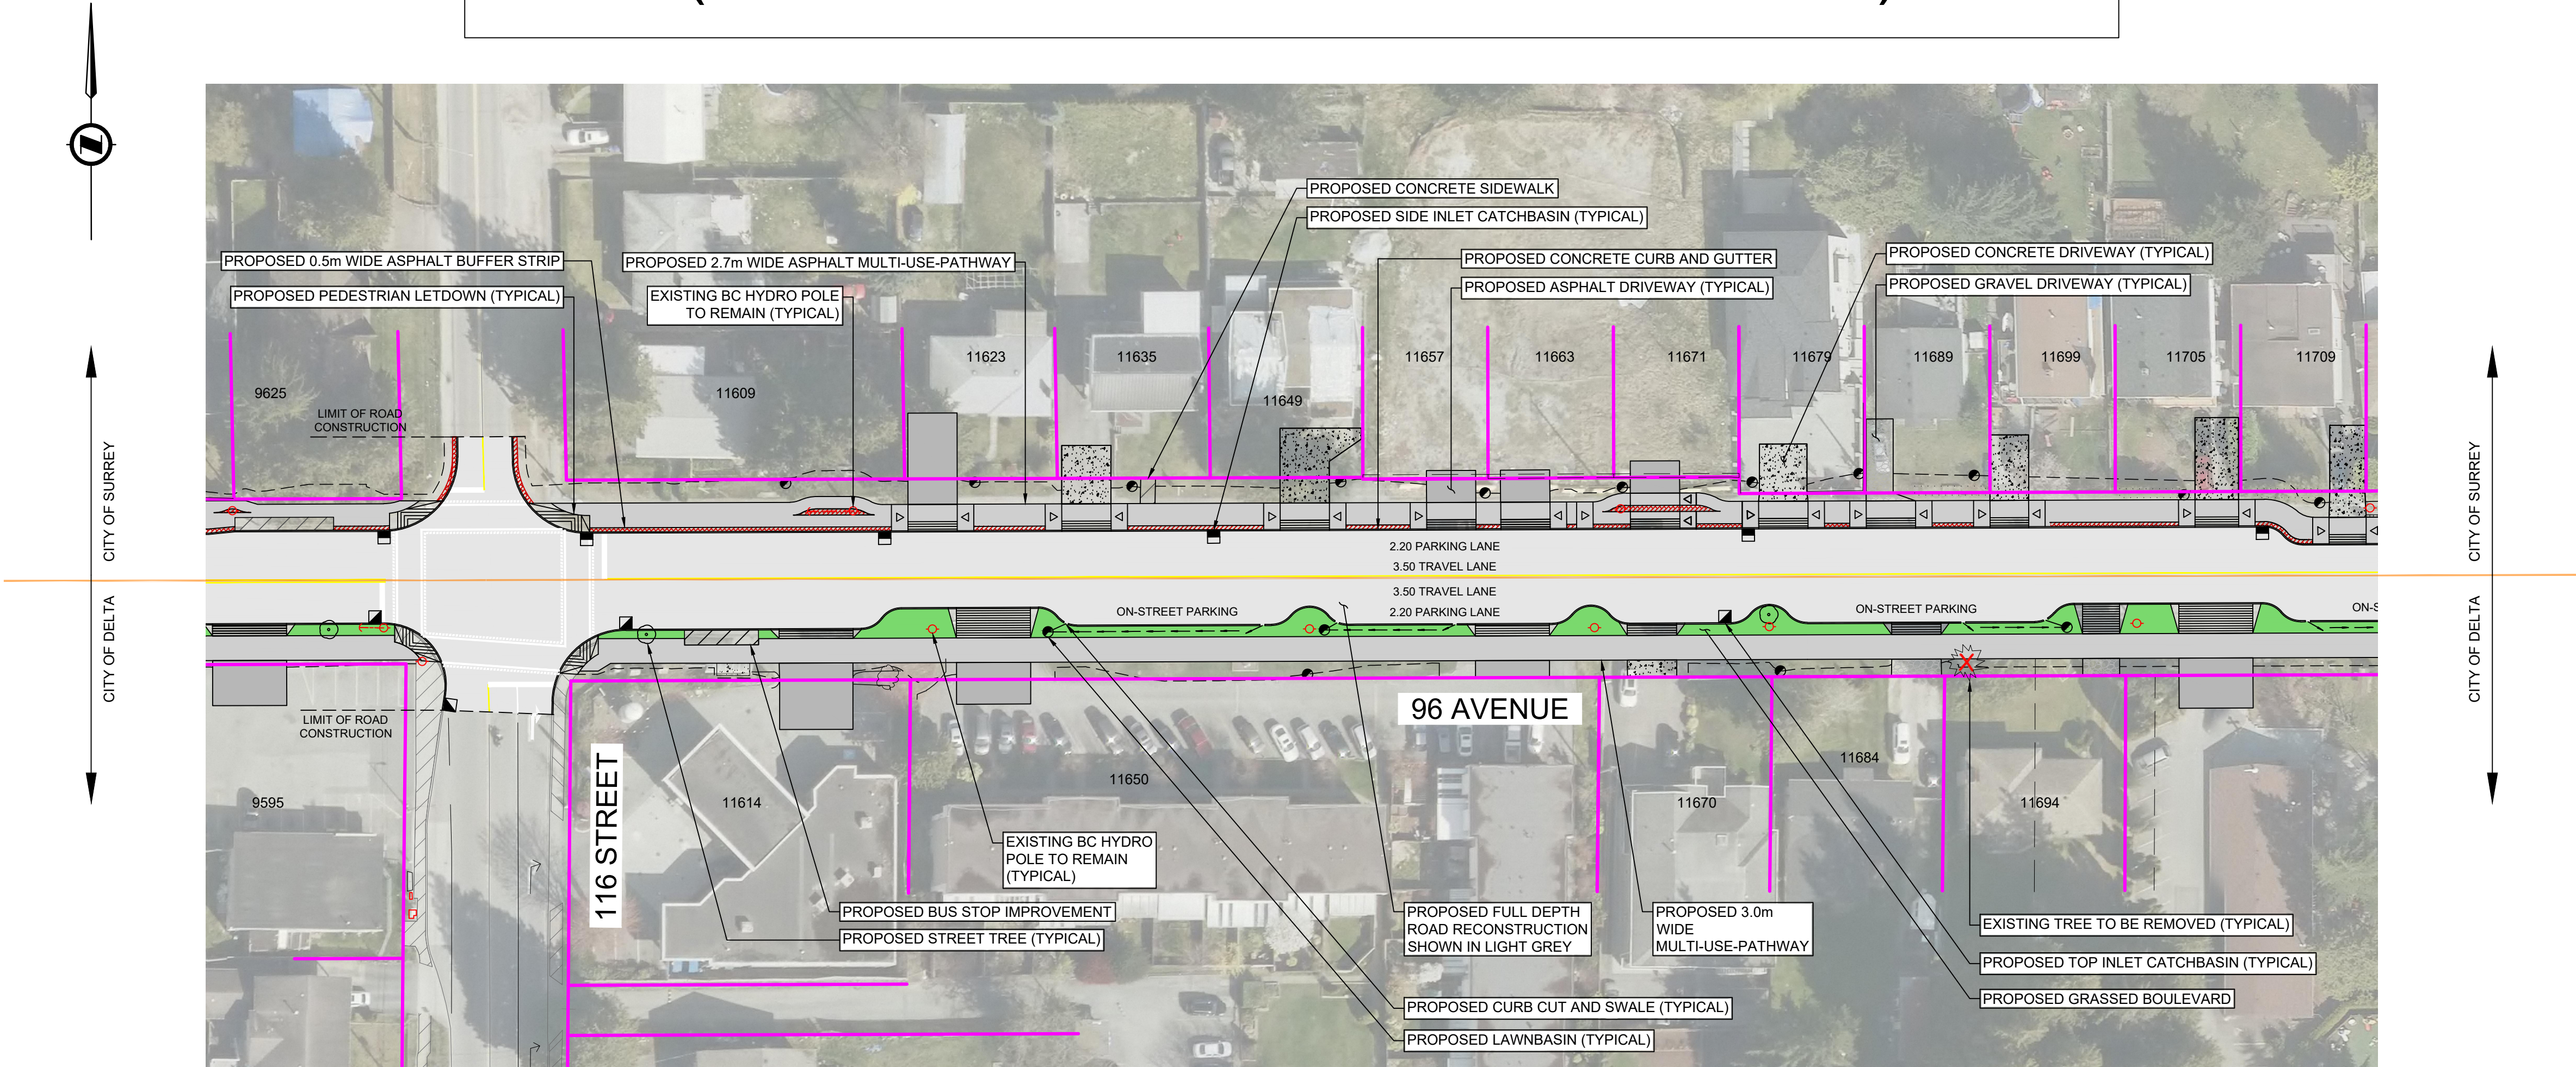


PROPOSED 96 AVENUE ROAD IMPROVEMENTS (FROM 114 STREET TO 120 STREET)

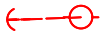

SCALE: 1:500

LEGEND	
	PROPOSED ROAD REHABILITATION
	PROPOSED ASPHALT M.U.P.
	PROPOSED CONCRETE SIDEWALK
	PROPOSED PAVER DRIVEWAY
	PROPOSED ASPHALT DRIVEWAY
	PROPOSED CONCRETE DRIVEWAY
	PROPOSED BOULEVARD
	PROPOSED ASPHALT BUFFER STRIP
	PROPOSED STREET LIGHT/MULTI-USE-PATHWAY LIGHT
	PROPOSED LIGHT ON EXISTING TRAFFIC SIGNAL
	PROPOSED RAILWAY SIGN AND FLASHERS
	PROPOSED BOULEVARD TREE
	PROPOSED CATCHBASIN
	PROPOSED LAWNBASIN
	PROPOSED WATER HYDRANT
	EXISTING HYDRO POLE AND GUY WIRE
	TREE TO BE REMOVED

NOTE:

LOCATION OF PROPOSED WORKS ARE PRELIMINARY ONLY. FINAL LOCATIONS MAY VARY TO SUIT SITE CONDITIONS.

Delta